Verified RealEstate™

Your trusted partner for buying, selling, and managing property, ensuring hassle-free service with 100% transparency.


3/350/2 Mettukuppam,
OMR Thoraipakkam,
Chennai, India

hello@verified.realestate
+91 9996 12 9996


Official Property Record

Digitally Verified Record - Powered by Verified RealEstate™



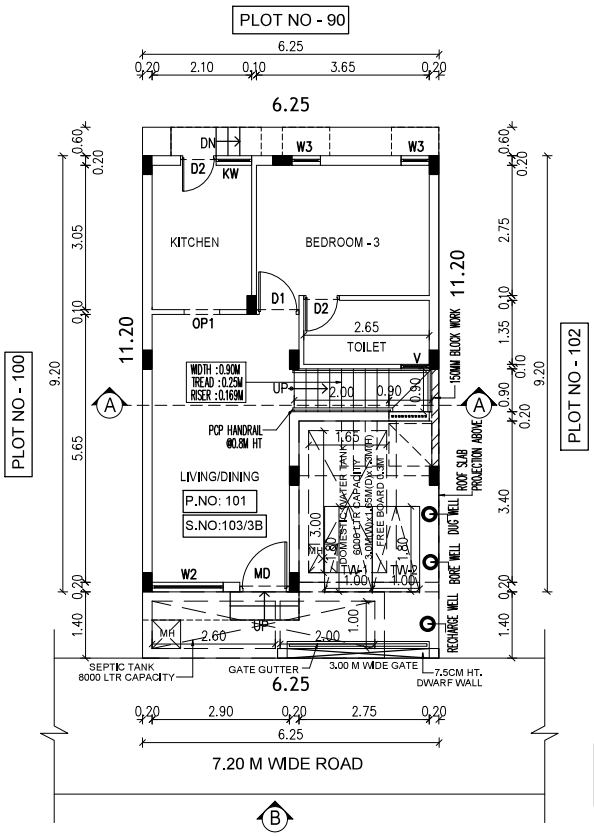


SITE CUM GROUND FLOOR PLAN

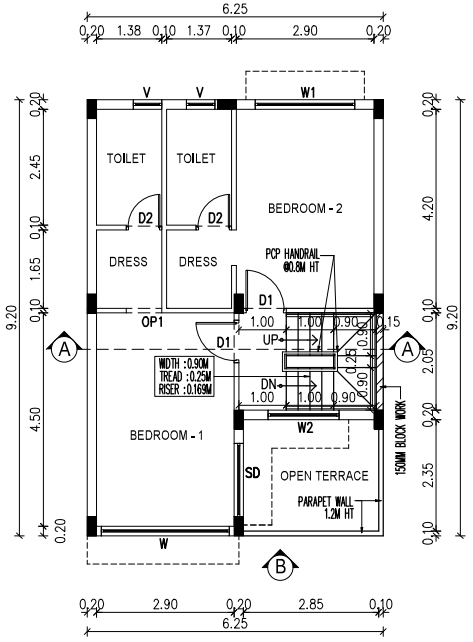


FIRST FLOOR PLAN


DTCP Layout Approval No.L.P/MLPA (CD) NO.250/2024
Dated 15.11.2024 and Localbody Approval No. ROC No.
02/2024 - 2025 Dated - 06.12.2024

SCHEDULE OF JOINERY		
TYPE	DESCRIPTION	SIZE
MD	MAIN DOOR	1.05 X 2.10
D1	DOOR	0.90 X 2.10
D2	DOOR	0.75 X 2.10
SD	SLIDING DOOR	1.55 X 2.10
OP1	OPENING	0.75 X 2.10
W	WINDOW	2.70 X 1.50
W1	WINDOW	2.10 X 1.50
W2	WINDOW	1.50 X 1.50
W3	WINDOW	0.60 X 1.50
KW	WINDOW	0.75 X 1.05
V	VENTILATOR	0.60 X 1.00

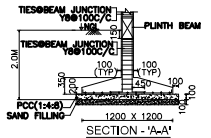

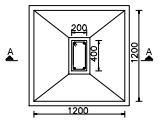

PLAN OF FOUNDATION
(NOT TO SCALE)

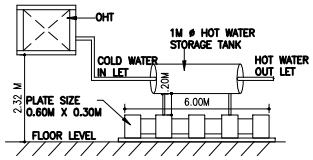

SOLAR HOT WATER SYSTEM DETAIL
(NOT TO SCALE)

DRAWING TITLE

PLAN SHOWING THE PROPOSED RESIDENTIAL NON-HIGH RISE BUILDING CONSISTS OF GROUND+FIRST FLOOR AT PLOT NO:101, COMPRISED IN SURVEY NO: 103/3B, OF SONALLUR VILLAGE, VANDALUR TALUK, CHENGALPATTU DISTRICT.

MATERIAL SPECIFICATION FOR PROPOSED WORK

FOUNDATION: ISOLATED FOOTING OVER A BED OF R.C.C 1:4:8 SAND CUSHIONS.

SUPER STRUCTURE: 100 THK, INTERNAL & 200THK EXTERNAL WALLS IN C.M 1:5 WITH PLASTER IN C.M 1:5

R.C.C.WORK: R.C COULMNS,BEAMS,SLABS,LINTELS, AND SUNSHADES IN 1:2:4 MIX ADEQUATELY REINFORCED.

FLOORING: CERAMIC FLOORING.

WEATHERING COURSE: ONE SET OF BRICK JELLY LIME CONCRETE MIXED WITH CRUDE OIL POINTED AND LAID TO SLOPE.

NOTE: UNDER GROUND SUMP AND OVER HEAD WATER TANK ARE SCIENTIFICALLY CLOSED.

ALL DIMENSIONS ARE IN METER

AREA STATEMENT:-

PLOT EXTENT:
AS PER SITE = 70.00 SQM
AS PER DOCUMENT = 70.00 SQM
AS PER PATTA = 70.00 SQM


FLOORS	F.S.I AREA IN SQ.M	NON F.S.I AREA IN SQ.M
GROUND FLOOR	47.10 SQM	10.40 SQ.M
FIRST FLOOR	50.06 SQM	-
TERRACE FLOOR		9.67 SQ.M
TOTAL F.S.I AREA	97.16 SQM	20.07SQ.M


F.S.I = 97.16 SQM / 70.00 SQM = 1.39
PLOT COVERAGE = 57.50 SQM / 70.00 SQM = 82.14%


COLOUR INDEX


ROAD
PLOT BOUNDARY
PROPOSED

SCALE 1:150

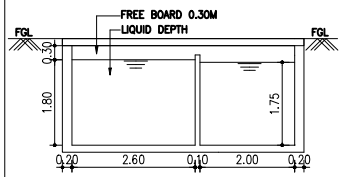


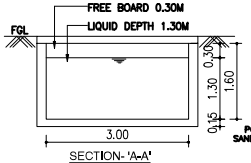

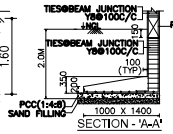


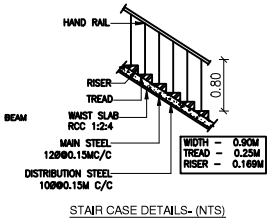


STAIR CASE DETAILS- (NTS)

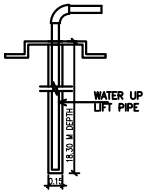



BORE WELL DETAIL
(NOT TO SCALE)

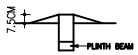



SECTION OF DWARF WALL
(NOT TO SCALE)

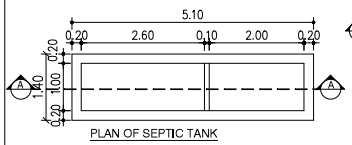

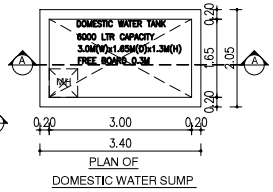

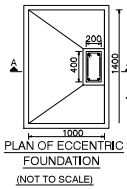

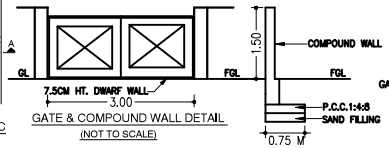

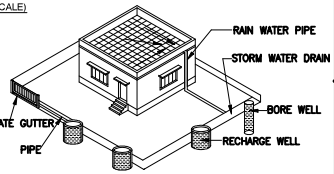

PROPOSED RAIN WATER HARVESTING SYSTEM PROVIDED AS PER CBR NORMS DRAWING NO:3B
NOT TO SCALE


For CASAGRAND PREMIER BUILDER LIMITED

Authorised Signatory


OWNER'S SIGNATURE

K.P. LENIN, B.Arch.,
Registered Architect,
C.A. No. CA/2009/45680
CMDA Regd. No. RA/Gr.I/19/03/07/2018-03-2019
DTCP Regd. No. COLR/NR/A/Gr.1/2018/07/021
#12A, Roomscape "The Village" Pillayar Kovil Street,
Thalambur, Chennai-600130. Ph: 75500 55541
Email: architectlenin@yahoo.com


SIGNATURE OF ARCHITECT

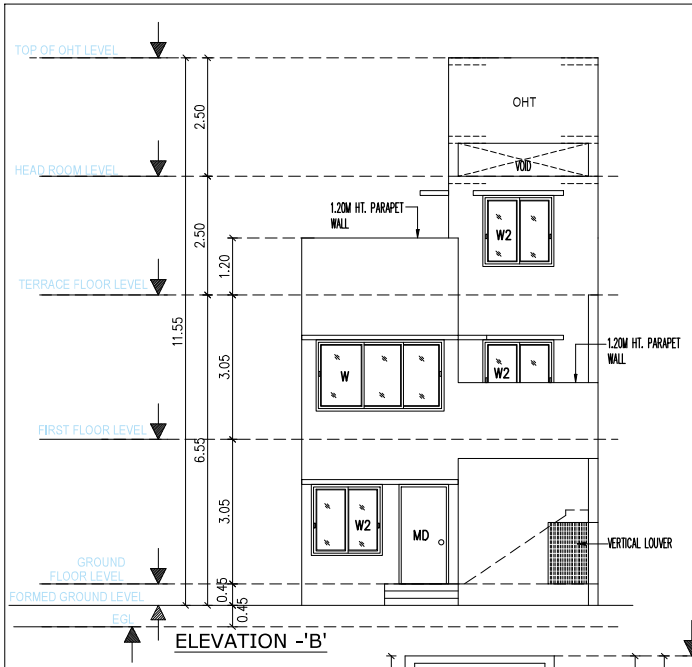


ELEVATION -'B'

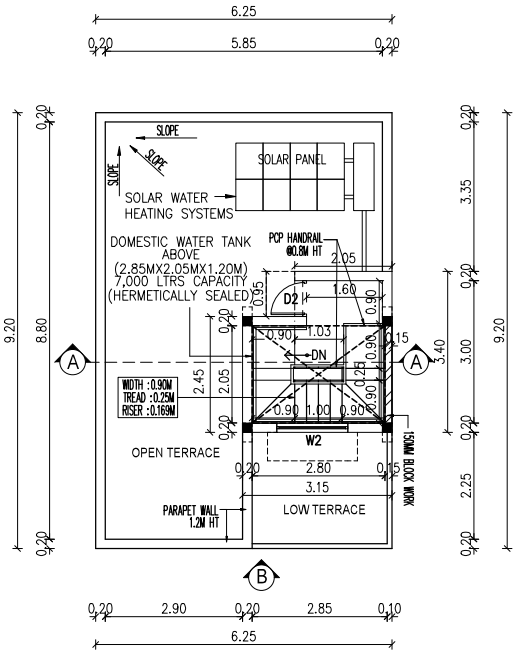

TERRACE FLOOR PLAN

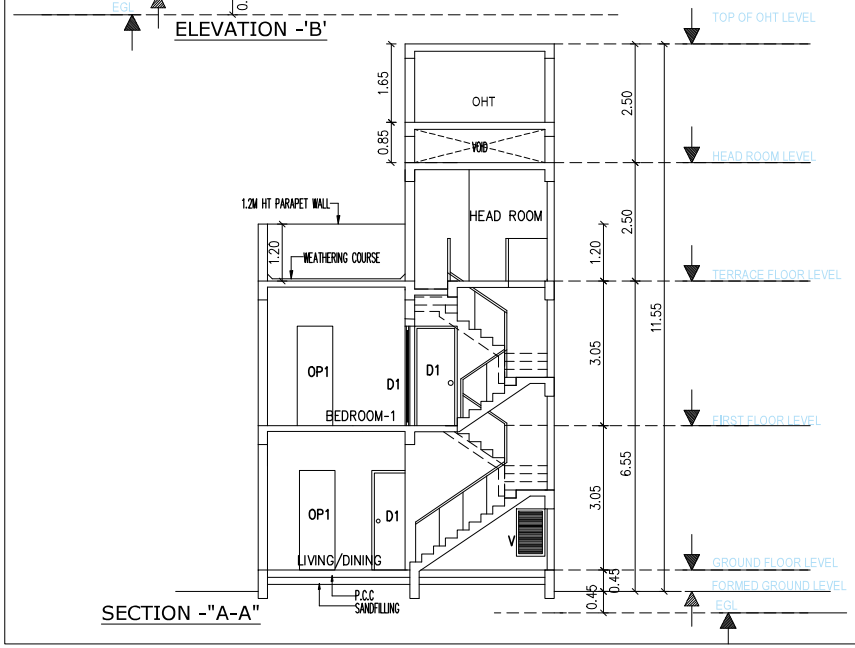

SECTION -"A-A"

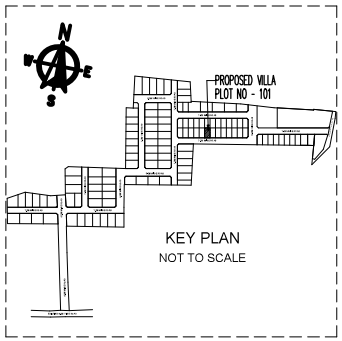

KEY PLAN
NOT TO SCALE

DRAWING TITLE

PLAN SHOWING THE PROPOSED RESIDENTIAL NON-HIGH RISE BUILDING CONSISTS OF GROUND+FIRST FLOOR AT PLOT NO:101, COMPRISED IN SURVEY NO: 103/3B, OF SONALLUR VILLAGE, VANDALUR TALUK, CHENGALPATTU DISTRICT.

MATERIAL SPECIFICATION FOR PROPOSED WORK

FOUNDATION: ISOLATED FOOTING OVER A BED OF R.C.C 1:4:8 SAND CUSHIONS.

SUPER STRUCTURE: 100 THK, INTERNAL & 200THK EXTERNAL WALLS IN C.M 1:5 WITH PLASTER IN C.M 1:5

R.C.C WORK: R.C COULMNS,BEAMS,SLABS,LINTELS, AND SUNSHADES IN 1:2:4 MIX ADEQUATELY REINFORCED.

FLOORING: CERAMIC FLOORING.

WEATHERING COURSE: ONE SET OF BRICK JELLY LIME CONCRETE MIXED WITH CRUDE OIL POINTED AND LAID TO SLOPE.

NOTE: UNDER GROUND SUMP AND OVER HEAD WATER TANK ARE SCIENTIFICALLY CLOSED.

ALL DIMENSIONS ARE IN METER

COLOUR INDEX

ROAD

PLOT BOUNDARY

PROPOSED

SCALE 1:150

For CASAGRAND PREMIER BUILDER LIMITED


Authorised Signatory

OWNER'S SIGNATURE


K.P. LENIN, B.Arch.,
Regd. No.
C.A. No.
CMDA Regd. No.
DTCP Regd. No. CGLRGN/RA/Gr.I/2019/07021
#12A, Rosmiscan
Thalambur, Chennai
Email:

SIGNATURE OF ARCHITECT

Signature valid
Signed by: Casagrand4
Location: Chennai
Date: 2024.12.06 08:32:43

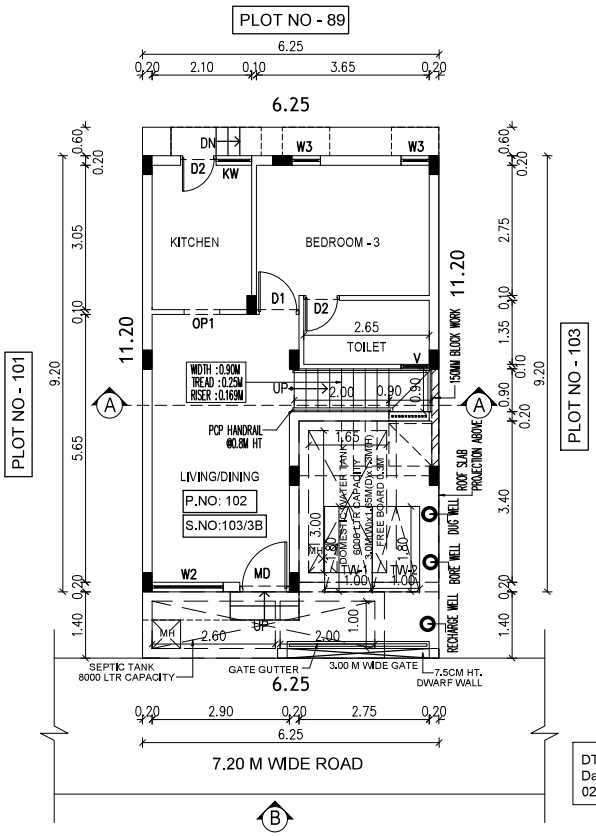


SITE CUM GROUND FLOOR PLAN

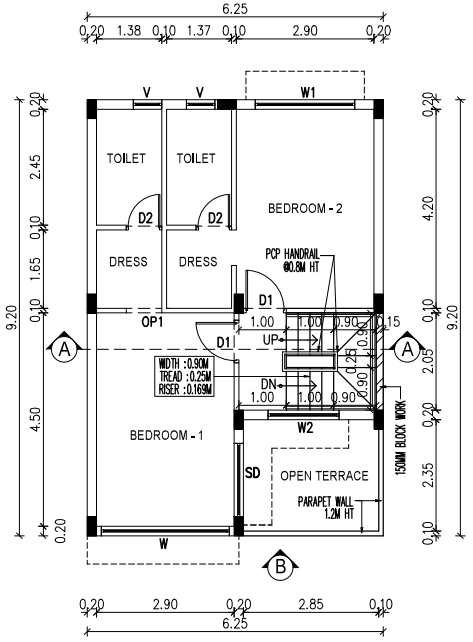



FIRST FLOOR PLAN

DTCP Layout Approval No.L.P/MLPA (CD) NO.250/2024 Dated 15.11.2024 and Localbody Approval No. ROC No. 02/2024 - 2025 Dated - 06.12.2024

SCHEDULE OF JOINERY		
TYPE	DESCRIPTION	SIZE
MD	MAIN DOOR	1.05 X 2.10
D1	DOOR	0.90 X 2.10
D2	DOOR	0.75 X 2.10
SD	SLIDING DOOR	1.55 X 2.10
OP1	OPENING	0.75 X 2.10
W	WINDOW	2.70 X 1.50
W1	WINDOW	2.10 X 1.50
W2	WINDOW	1.50 X 1.50
W3	WINDOW	0.60 X 1.50
KW	WINDOW	0.75 X 1.05
V	VENTILATOR	0.60 X 1.00

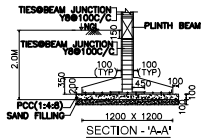

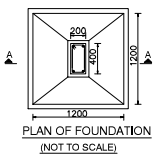

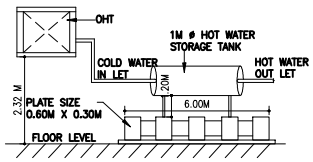

DRAWING TITLE

PLAN SHOWING THE PROPOSED RESIDENTIAL NON-HIGH RISE BUILDING CONSISTS OF GROUND+FIRST FLOOR AT PLOT NO:102, COMPRISED IN SURVEY NO: 103/3B, OF SONALLUR VILLAGE, VANDALUR TALUK, CHENGALPATTU DISTRICT.

MATERIAL SPECIFICATION FOR PROPOSED WORK

FOUNDATION: ISOLATED FOOTING OVER A BED OF R.C.C 1:4:8 SAND CUSHIONS.

SUPER STRUCTURE: 100 THK, INTERNAL & 200THK EXTERNAL WALLS IN C.M 1:5 WITH PLASTER IN C.M 1:5

R.C.C WORK: R.C COULMNS,BEAMS,SLABS,LINTELS, AND SUNSHADES IN 1:2:4 MIX ADEQUATELY REINFORCED.

FLOORING: CERAMIC FLOORING.

WEATHERING COURSE: ONE SET OF BRICK JELLY LIME CONCRETE MIXED WITH CRUDE OIL POINTED AND LAID TO SLOPE.

NOTE: UNDER GROUND SUMP AND OVER HEAD WATER TANK ARE SCIENTIFICALLY CLOSED.

ALL DIMENSIONS ARE IN METER

AREA STATEMENT:-

PLOT EXTENT:

AS PER SITE = 70.00 SQM

AS PER DOCUMENT = 70.00 SQM

AS PER PATTA = 70.00 SQM

FLOORS	F.S.I AREA IN SQ.M	NON F.S.I AREA IN SQ.M
GROUND FLOOR	47.10 SQM	10.40 SQ.M
FIRST FLOOR	50.06 SQM	-
TERRACE FLOOR		9.67 SQ.M
TOTAL F.S.I AREA	97.16 SQM	20.07SQ.M

F.S.I = 97.16 SQM / 70.00 SQM = 1.39

PLOT COVERAGE = 57.50 SQM / 70.00 SQM = 82.14%


COLOUR INDEX


ROAD


PLOT BOUNDARY


PROPOSED


SCALE 1:150

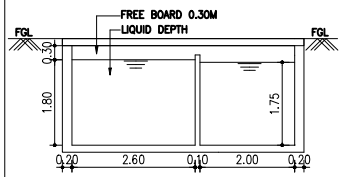


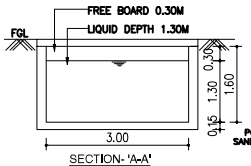


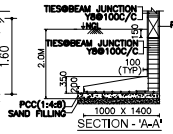


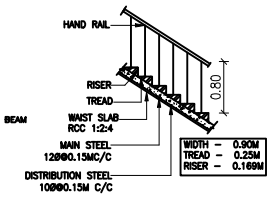


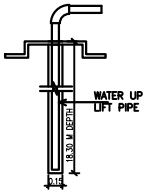


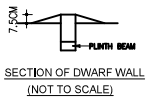


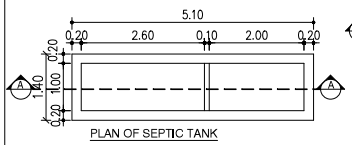

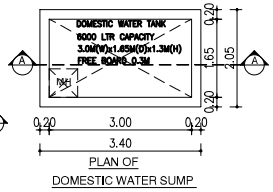

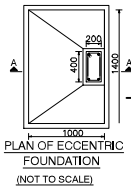

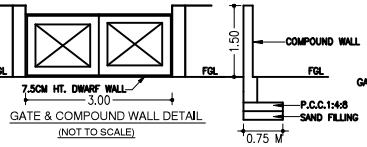

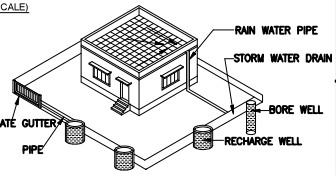


For CASAGRAND PREMIER BUILDER LIMITED

Authorised Signatory


OWNER'S SIGNATURE

K.P. LENIN, B.Arch.,
Registered Architect,
C.A. No. CA/2009/45680
CMDA Regd. No. RA/Gr.I/1910/307/2018-03-2019
DTCP Regd. No. CGLRGN/RA/Gr.I/2019/07/021
#12A, Roomscape "The Village" Pillayar Kovil Street, Thalambur, Chennai-600130. Ph: 75500 55541
Email: architectlenin@yahoo.com


SIGNATURE OF ARCHITECT

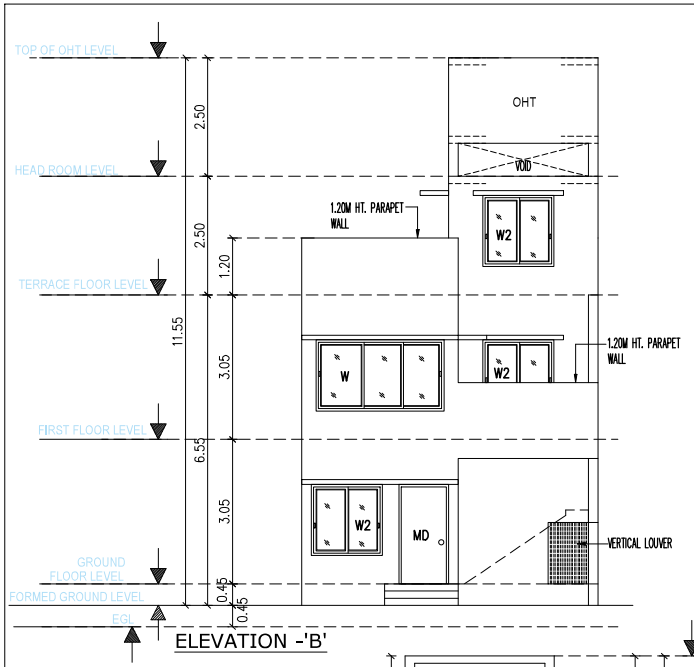


ELEVATION -'B'

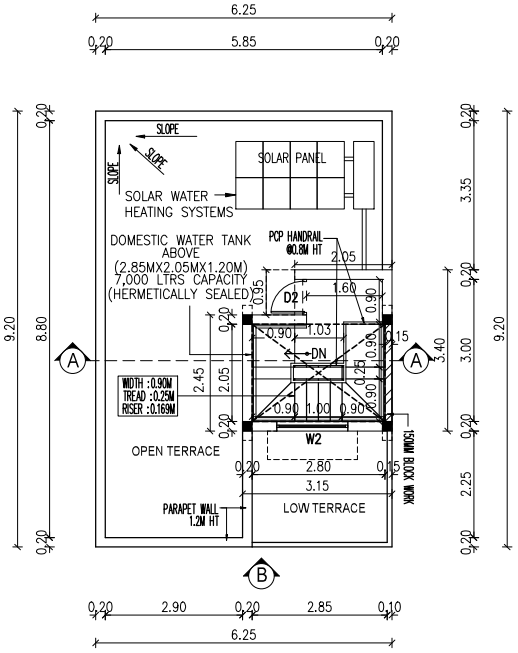

TERRACE FLOOR PLAN

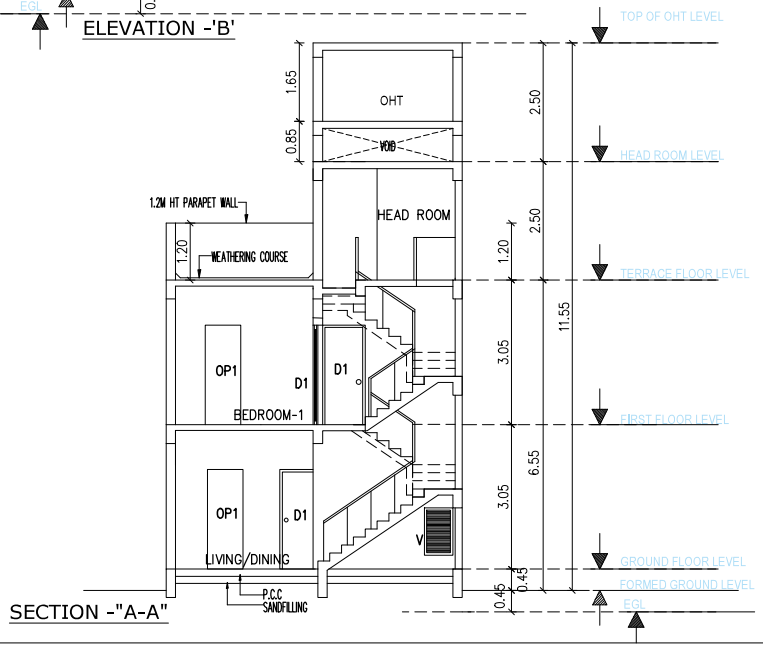

SECTION -"A-A"

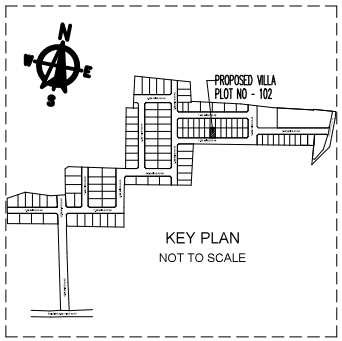

DRAWING TITLE

PLAN SHOWING THE PROPOSED RESIDENTIAL NON-HIGH RISE BUILDING CONSISTS OF GROUND+FIRST FLOOR AT PLOT NO:102, COMPRISED IN SURVEY NO: 103/3B, OF SONALLUR VILLAGE, VANDALUR TALUK, CHENGALPATTU DISTRICT.

MATERIAL SPECIFICATION FOR PROPOSED WORK

FOUNDATION: ISOLATED FOOTING OVER A BED OF R.C.C 1:4:8 SAND CUSHIONS.

SUPER STRUCTURE: 100 THK, INTERNAL & 200THK EXTERNAL WALLS IN C.M 1:5 WITH PLASTER IN C.M 1:5

R.C.C.WORK: R.C COULMNS,BEAMS,SLABS,LINTELS, AND SUNSHADES IN 1:2:4 MIX ADEQUATELY REINFORCED.

FLOORING: CERAMIC FLOORING.

WEATHERING COURSE: ONE SET OF BRICK JELLY LIME CONCRETE MIXED WITH CRUDE OIL POINTED AND LAID TO SLOPE.

NOTE: UNDER GROUND SUMP AND OVER HEAD WATER TANK ARE SCIENTIFICALLY CLOSED.

ALL DIMENSIONS ARE IN METER

COLOUR INDEX

ROAD

PLOT BOUNDARY

PROPOSED

SCALE 1:150

For CASAGRAND PREMIER BUILDER LIMITED


Authorised Signatory

OWNER'S SIGNATURE


K.P. LENIN, B.Arch.,
Registered
C.A. No. CA/
CMDA Regd. No. RA/Gr.I/1803/
DTCP Regd. No. CGLRGN/RA/Gr.I/2019/07/021
#12A, Roomscape "The Village"
Thalambur, Chennai-600130. Ph: 9840 8824
Email: architectlenin@

SIGNATURE OF ARCHITECT

Signature valid
Signed by: Casagrand2
Location: Chennai
Date: 2024.12.06 07:17:23

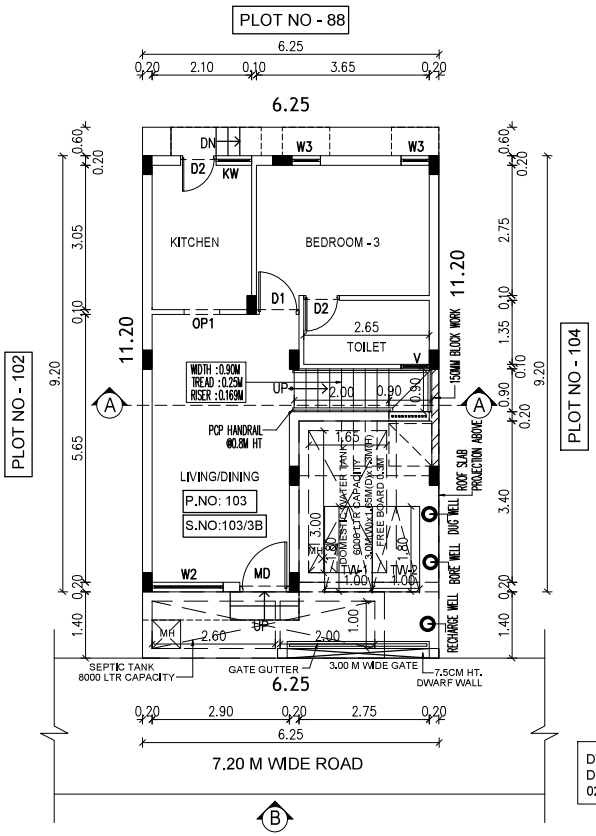

SITE CUM GROUND FLOOR PLAN

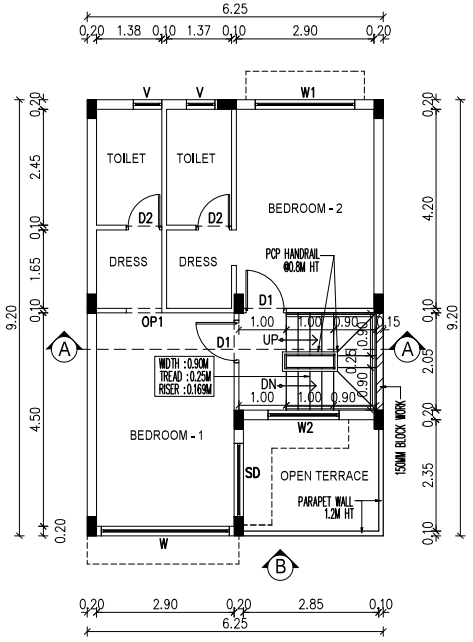



FIRST FLOOR PLAN

DTCP Layout Approval No.L.P/MLPA (CD) NO.250/2024 Dated 15.11.2024 and Localbody Approval No. ROC No. 02/2024 - 2025 Dated - 06.12.2024


SCHEDULE OF JOINERY

TYPE	DESCRIPTION	SIZE
MD	MAIN DOOR	1.05 X 2.10
D1	DOOR	0.90 X 2.10
D2	DOOR	0.75 X 2.10
SD	SLIDING DOOR	1.55 X 2.10
OP1	OPENING	0.75 X 2.10
W	WINDOW	2.70 X 1.50
W1	WINDOW	2.10 X 1.50
W2	WINDOW	1.50 X 1.50
W3	WINDOW	0.60 X 1.50
KW	WINDOW	0.75 X 1.05
V	VENTILATOR	0.60 X 1.00

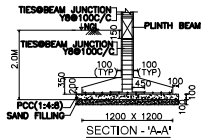

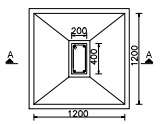

PLAN OF FOUNDATION
(NOT TO SCALE)

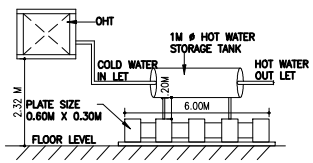

SOLAR HOT WATER SYSTEM DETAIL
(NOT TO SCALE)

DRAWING TITLE

PLAN SHOWING THE PROPOSED RESIDENTIAL NON-HIGH RISE BUILDING CONSISTS OF GROUND+FIRST FLOOR AT PLOT NO:103, COMPRISED IN SURVEY NO: 103/3B, OF SONALLUR VILLAGE, VANDALUR TALUK, CHENGALPATTU DISTRICT.

MATERIAL SPECIFICATION FOR PROPOSED WORK

FOUNDATION: ISOLATED FOOTING OVER A BED OF R.C.C 1:4:8 SAND CUSHIONS.

SUPER STRUCTURE: 100 THK, INTERNAL & 200THK EXTERNAL WALLS IN C.M 1:5 WITH PLASTER IN C.M 1:5

R.C.C.WORK: R.C COULMNS,BEAMS,SLABS,LINTELS, AND SUNSHADES IN 1:2:4 MIX ADEQUATELY REINFORCED.

FLOORING: CERAMIC FLOORING.

WEATHERING COURSE: ONE SET OF BRICK JELLY LIME CONCRETE MIXED WITH CRUDE OIL POINTED AND LAID TO SLOPE.

NOTE: UNDER GROUND SUMP AND OVER HEAD WATER TANK ARE SCIENTIFICALLY CLOSED.

ALL DIMENSIONS ARE IN METER

AREA STATEMENT:-

PLOT EXTENT:

AS PER SITE = 70.00 SQM

AS PER DOCUMENT = 70.00 SQM

AS PER PATTA = 70.00 SQM

FLOORS	F.S.I AREA IN SQ.M	NON F.S.I AREA IN SQ.M
GROUND FLOOR	47.10 SQM	10.40 SQ.M
FIRST FLOOR	50.06 SQM	-
TERRACE FLOOR		9.67 SQ.M
TOTAL F.S.I AREA	97.16 SQM	20.07SQ.M

F.S.I = 97.16 SQM / 70.00 SQM = 1.39

PLOT COVERAGE = 57.50 SQM / 70.00 SQM = 82.14%


COLOUR INDEX


ROAD


PLOT BOUNDARY


PROPOSED

SCALE 1:150

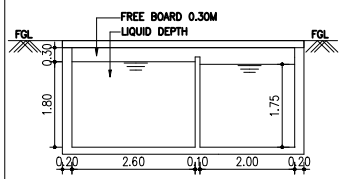


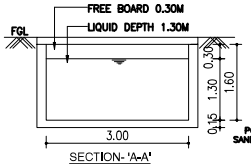

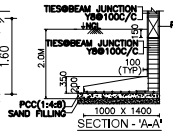

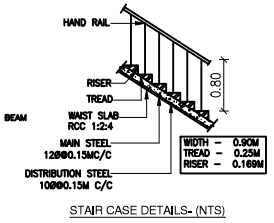


STAIR CASE DETAILS- (NTS)

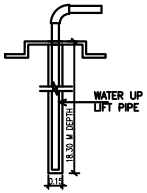



BORE WELL DETAIL
(NOT TO SCALE)




SECTION OF DWARF WALL
(NOT TO SCALE)

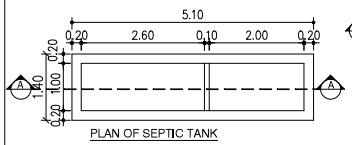

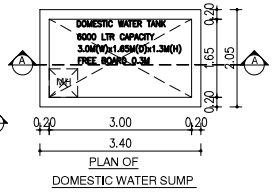

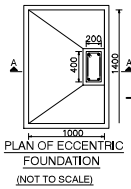


PLAN OF ECCENTRIC FOUNDATION
(NOT TO SCALE)

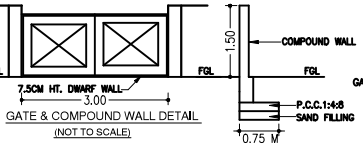

GATE & COMPOUND WALL DETAIL
(NOT TO SCALE)

COMPOUND WALL SECTION

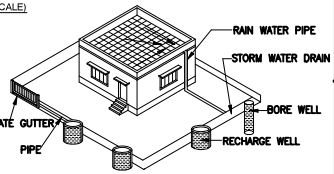

PROPOSED RAIN WATER HARVESTING SYSTEM PROVIDED AS PER CBR NORMS DRAWING NO:3B
NOT TO SCALE


For CASAGRAND PREMIER BUILDER LIMITED

Authorised Signatory


OWNER'S SIGNATURE

K.P. LENIN, B.Arch.,
Registered Architect,
C.A. No. CA/2009/45680
CMDA Regd. No. RA/Gr.I/19/03/07218-03-2019
DTCP Regd. No. CGLRGN/RA/Gr.I/2019/07/021
#12A, Roomscape "The Village" Pillaiyar Kovil Street, Thatambur, Chennai- 600130. Ph: 75500 55541
Email: architectlenin@yahoo.com


SIGNATURE OF ARCHITECT

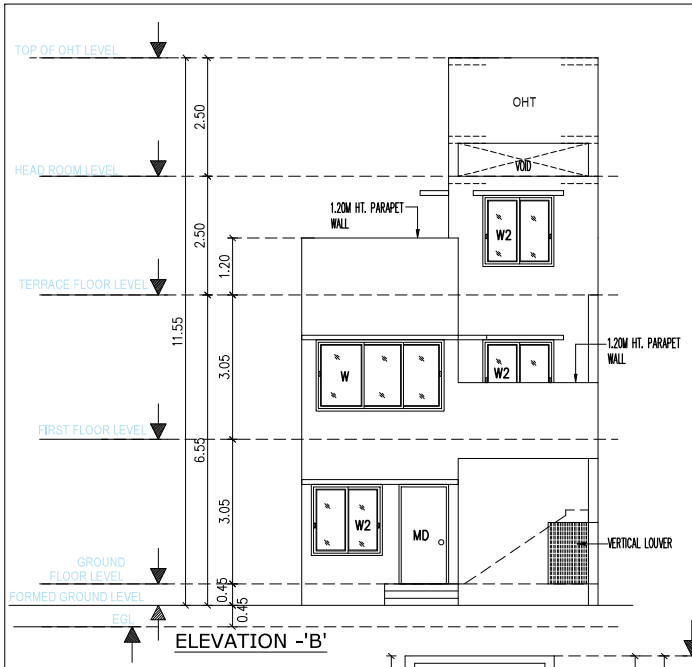

ELEVATION -'B'

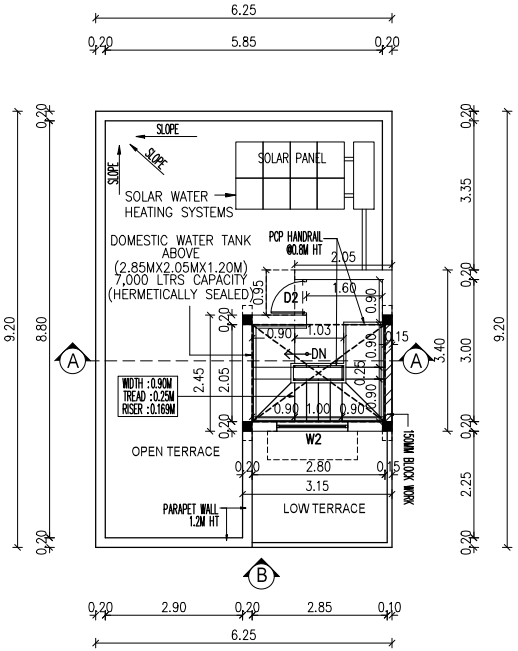


TERRACE FLOOR PLAN

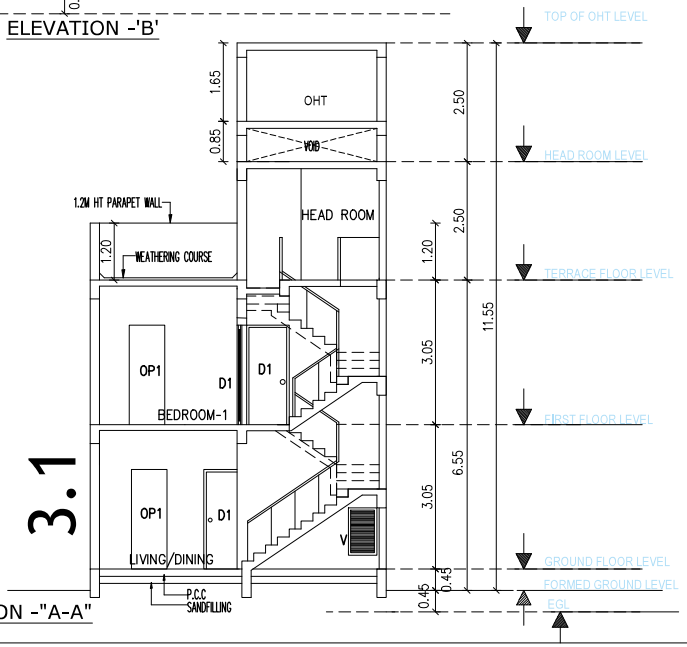

SECTION -"A-A"

3.1

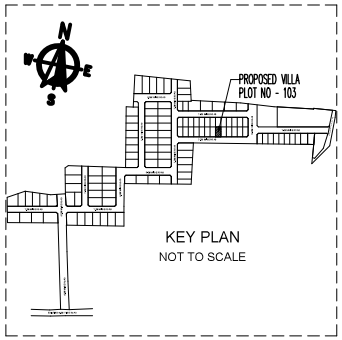

KEY PLAN
NOT TO SCALE

DRAWING TITLE

PLAN SHOWING THE PROPOSED RESIDENTIAL NON-HIGH RISE BUILDING CONSISTS OF GROUND+FIRST FLOOR AT PLOT NO:103, COMPRISED IN SURVEY NO: 103/3B, OF SONALLUR VILLAGE, VANDALUR TALUK, CHENGALPATTU DISTRICT.

MATERIAL SPECIFICATION FOR PROPOSED WORK

FOUNDATION: ISOLATED FOOTING OVER A BED OF R.C.C 1:4:8 SAND CUSHIONS.

SUPER STRUCTURE: 100 THK, INTERNAL & 200THK EXTERNAL WALLS IN C.M 1:5 WITH PLASTER IN C.M 1:5

R.C.C.WORK: R.C COULMNS,BEAMS,SLABS,LINTELS, AND SUNSHADES IN 1:2:4 MIX ADEQUATELY REINFORCED.

FLOORING: CERAMIC FLOORING.

WEATHERING COURSE: ONE SET OF BRICK JELLY LIME CONCRETE MIXED WITH CRUDE OIL POINTED AND LAID TO SLOPE.

NOTE: UNDER GROUND SUMP AND OVER HEAD WATER TANK ARE SCIENTIFICALLY CLOSED.

ALL DIMENSIONS ARE IN METER

COLOUR INDEX

ROAD

PLOT BOUNDARY

PROPOSED

SCALE 1:150

For CASAGRAND PREMIER BUILDER LIMITED


Authorised Signatory

OWNER'S SIGNATURE


K.P. LENIN, B.Arch.,
Registered
C.A. No.:
CMDA Regd. No. RA/
DTCP Regd. No. CGLRGN/RA/Gr.I/2019/07/021
#12A, Roomscape "The Villa"
Thalambur, Chennai-600
Email: architectlen

SIGNATURE OF ARCHITECT

Signature valid
Signed by: Casagrand4
Location: Chennai
Date: 2024.12.09 08:36:33

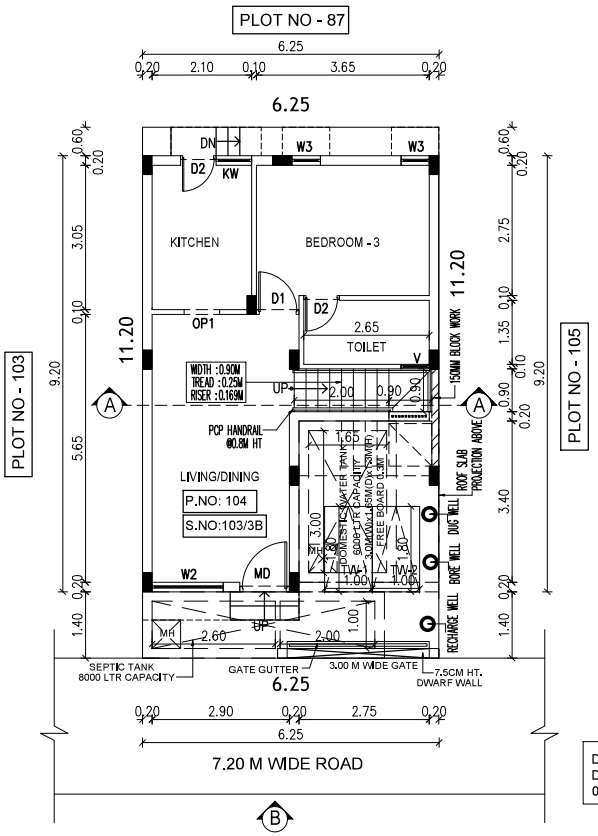


SITE CUM GROUND FLOOR PLAN

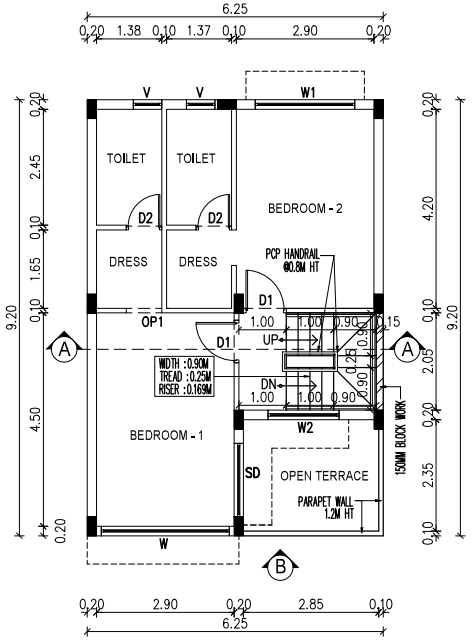



FIRST FLOOR PLAN

DTCP Layout Approval No.L.P/MLPA (CD) NO.250/2024
Dated 15.11.2024 and Localbody Approval No. ROC No. 02/2024 - 2025 Dated - 06.12.2024

SCHEDULE OF JOINERY		
TYPE	DESCRIPTION	SIZE
MD	MAIN DOOR	1.05 X 2.10
D1	DOOR	0.90 X 2.10
D2	DOOR	0.75 X 2.10
SD	SLIDING DOOR	1.55 X 2.10
OP1	OPENING	0.75 X 2.10
W	WINDOW	2.70 X 1.50
W1	WINDOW	2.10 X 1.50
W2	WINDOW	1.50 X 1.50
W3	WINDOW	0.60 X 1.50
KW	WINDOW	0.75 X 1.05
V	VENTILATOR	0.60 X 1.00

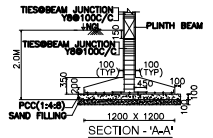

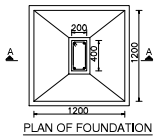

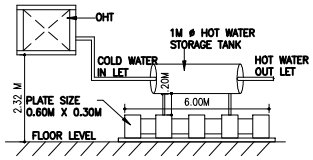

DRAWING TITLE

PLAN SHOWING THE PROPOSED RESIDENTIAL NON-HIGH RISE BUILDING CONSISTS OF GROUND+FIRST FLOOR AT PLOT NO:104, COMPRISED IN SURVEY NO: 103/3B, OF SONALLUR VILLAGE, VANDALUR TALUK, CHENGALPATTU DISTRICT.

MATERIAL SPECIFICATION FOR PROPOSED WORK

FOUNDATION: ISOLATED FOOTING OVER A BED OF R.C.C 1:4:8 SAND CUSHIONS.

SUPER STRUCTURE: 100 THK, INTERNAL & 200THK EXTERNAL WALLS IN C.M 1:5 WITH PLASTER IN C.M 1:5

R.C.C.WORK: R.C COULMNS,BEAMS,SLABS,LINTELS, AND SUNSHADES IN 1:2:4 MIX ADEQUATELY REINFORCED.

FLOORING: CERAMIC FLOORING.

WEATHERING COURSE: ONE SET OF BRICK JELLY LIME CONCRETE MIXED WITH CRUDE OIL POINTED AND LAID TO SLOPE.

NOTE: UNDER GROUND SUMP AND OVER HEAD WATER TANK ARE SCIENTIFICALLY CLOSED.

ALL DIMENSIONS ARE IN METER

AREA STATEMENT:-

PLOT EXTENT:

AS PER SITE = 70.00 SQM

AS PER DOCUMENT = 70.00 SQM

AS PER PATTA = 70.00 SQM

FLOORS	F.S.I AREA IN SQ.M	NON F.S.I AREA IN SQ.M
GROUND FLOOR	47.10 SQM	10.40 SQ.M
FIRST FLOOR	50.06 SQM	-
TERRACE FLOOR		9.67 SQ.M
TOTAL F.S.I AREA	97.16 SQM	20.07SQ.M

F.S.I = 97.16 SQM / 70.00 SQM = 1.39

PLOT COVERAGE = 57.50 SQM / 70.00 SQM = 82.14%


COLOUR INDEX


ROAD


PLOT BOUNDARY


PROPOSED


SCALE 1:150

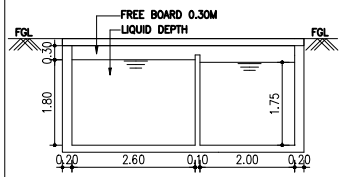


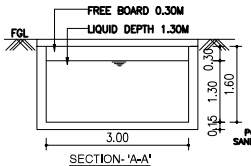


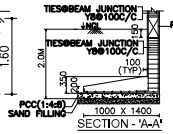


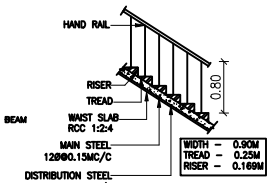


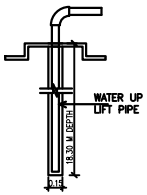


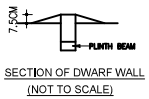


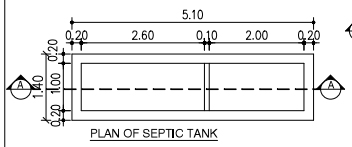

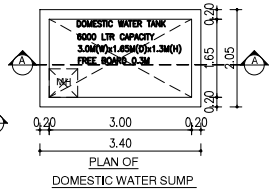

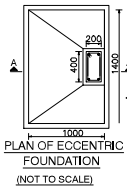

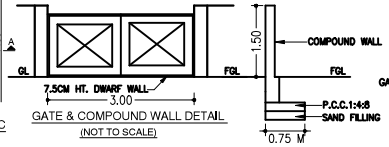

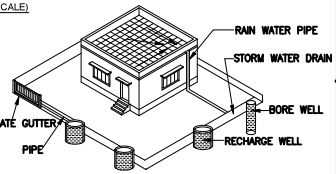


For CASAGRAND PREMIER BUILDER LIMITED

Authorised Signatory


OWNER'S SIGNATURE

K.P. LENIN, B.Arch.,
Registered Architect,
C.A. No. CA/2009/45680
CMDA Regd. No. RA/Gr.I/1910/3/07/2018-03-2019
DTCP Regd. No. CGLRGN/RA/Gr.1/2019/07/021
#12A, Roomscape "The Village" Pillayar Kovil Street,
Thalambur, Chennai-600130. Ph: 75500 55541
Email: architectlenin@yahoo.com


SIGNATURE OF ARCHITECT

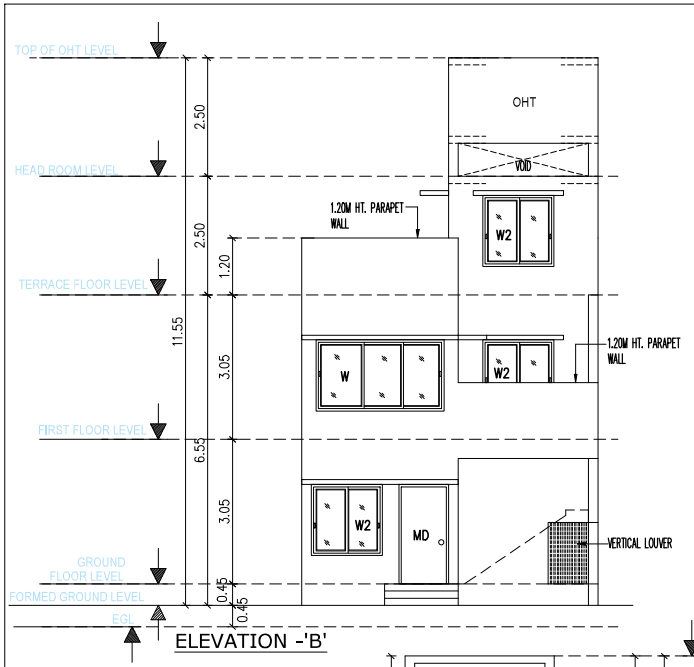


ELEVATION -'B'

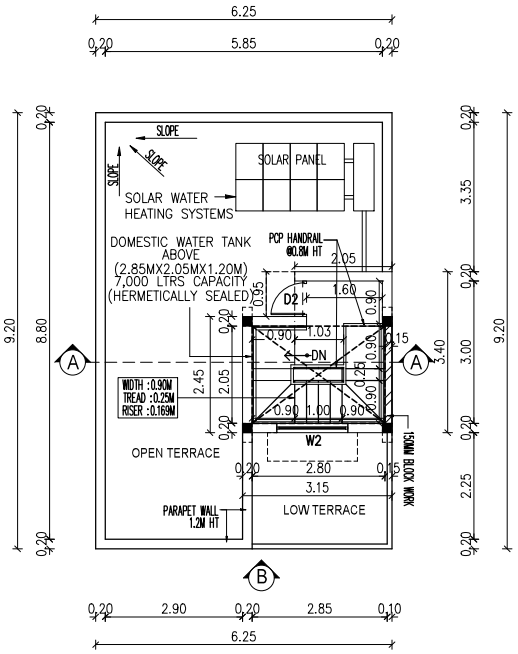

TERRACE FLOOR PLAN

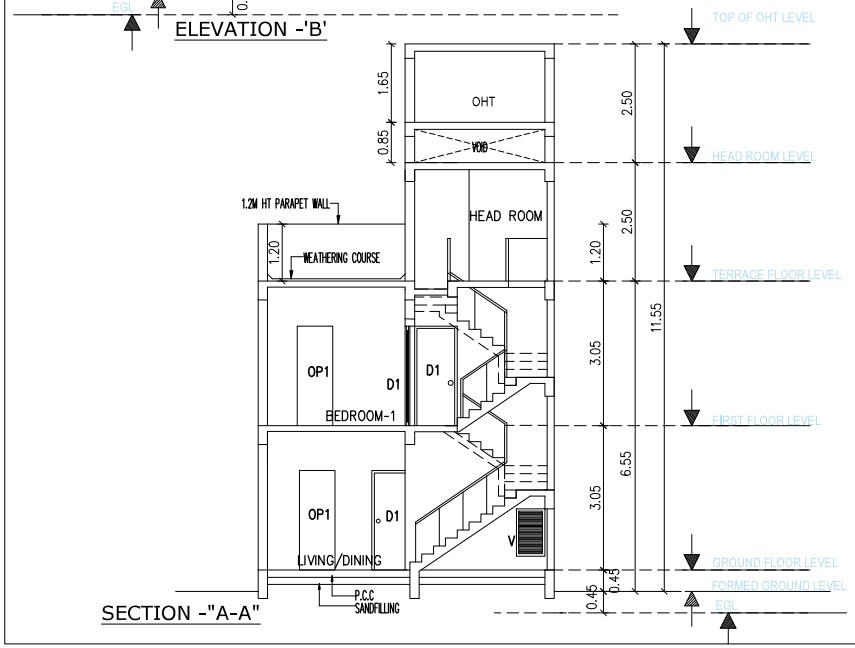

SECTION -"A-A"

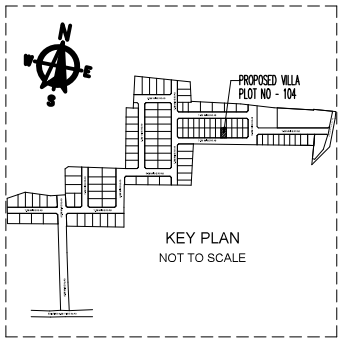

DRAWING TITLE

PLAN SHOWING THE PROPOSED RESIDENTIAL NON-HIGH RISE BUILDING CONSISTS OF GROUND+FIRST FLOOR AT PLOT NO:104, COMPRISED IN SURVEY NO: 103/3B, OF SONALLUR VILLAGE, VANDALUR TALUK, CHENGALPATTU DISTRICT.

MATERIAL SPECIFICATION FOR PROPOSED WORK

FOUNDATION: ISOLATED FOOTING OVER A BED OF R.C.C 1:4:8 SAND CUSHIONS.

SUPER STRUCTURE: 100 THK, INTERNAL & 200THK EXTERNAL WALLS
IN C.M 1:5 WITH PLASTER IN C.M 1:5

R.C.C.WORK: R.C COULMNS,BEAMS,SLABS,LINTELS, AND SUNSHADES IN 1:2:4 MIX ADEQUATELY REINFORCED.

FLOORING: CERAMIC FLOORING.

WEATHERING COURSE: ONE SET OF BRICK JELLY LIME CONCRETE
MIXED WITH CRUDE OIL POINTED AND LAID TO SLOPE.

NOTE: UNDER GROUND SUMP AND OVER HEAD WATER TANK ARE SCIENTIFICALLY CLOSED.

ALL DIMENSIONS ARE IN METER

COLOUR INDEX

ROAD

PLOT BOUNDARY

PROPOSED

SCALE 1:150

For CASAGRAND PREMIER BUILDER LIMITED

Authorised Signatory

OWNER'S SIGNATURE

K.P. LENIN, B.Arch.,
Regist
C.A. No.
CMDA Regd. No. RA/STE/1/[illegible]/2018-03-2019
DTCP Regd. No. CGLRGN/RA/Gr.I/2019/07/021
#12A, Roomscape "The
Thalambur, Chennai-
Email: architec

SIGNATURE OF ARCHITECT

Signature valid
Signed by: Magnum 2024
Location: Chennai
Date: 2024.12.06 02:37:01



our services doesn't just end there

Buying & Selling Services

Property Buying Assistance, Property Selling Support, Market Price Analysis, Owner Outreach and Negotiation.

Legal & Documentation Services

Certified EC, Patta, legal opinions, property verification, due diligence, litigation solutions, and legal heir certificates.

Property Development & Approvals

Building plan approvals, construction, layout and sub-division approvals, zone conversion, and occupancy certification.

NRI & Investment Services

Escrow Services, Rentals, Litigation Solutions, Property Valuation and Property Management

Compliance & Special Services

Demolition, Vaasthu checks, regularization of unauthorized buildings, and office space solutions.



empowering your real estate decisions with smart tools

Property Valuation & Cost Estimation

Guideline Value, Apartment Composite Value, Stamp Duty & Registration Fees Calculator, Building Value Calculator, Capital Gains Calculator, Area Unit Converter, Length Unit Converter

Ownership, Compliance & Legal Verification

Encumbrance Certificate (EC) Search, Find Your SRO, Temple Property Check, WAQF Property Check, View Patta/Chitta, View FMB, Patta Analyzer, EC Analyzer

Zoning & Land Use Analysis

Land Use Zone Finder, CRZ Zone Check, Aquifer Zone Check, CBA Check, EWS Check, Road Width Check, Proposed Road Widening Check, FSI Calculator

Property Documentation & Workflow Tools

Forms & Templates, Document Generator, Document Translation, Dictionary

Vastu & Property Management Tools

Home Vastu Shastra, Plot Vastu Shastra, Property Management

Verified RealEstate™

We're honored to be part of your real estate journey

3/350/2 Mettukuppam,
OMR Thoraipakkam,
Chennai, India

hello@verified.realestate
+91 9996 12 9996
www.verified.realestate