Verified RealEstate™

RE REGULATORY RECORD

RERA Document

The document as the regulator published it, reproduced in full behind this page.

Published for reference. The authority's own register is the operative record.

Verified RealEstate™
3/350/2 Mettukuppam,
OMR Thoraipakkam,
Chennai 600 097, India

hello@verified.realestate
+91 9996 12 9996
verified.realestate

DIGITALLY VERIFIED RECORD


SHEET NO. 1 / 4

PLAN SHOWING THE PROPOSED CONSTRUCTION OF STILT FLOOR + 5 FLOORS RESIDENTIAL BUILDING (AFFORDABLE HOUSING WITH HEIGHT-18.30M) WITH 123 DWELLING UNITS(GYM & INDOOR GAMES AT 5TH FLOOR) AT PLOT NO.19, LAKSHMI NAGAR LAYOUT ROAD, VARADHARAJAPURAM, CHENNAI COMPRISED IN OLD S.NO.24/1, NEW S.NO.24/1C AND OLD S.NO.25/2 & NEW S.NO.25/2A PART(AS PER DOCUMENT), NEW.S.NO.25/2A2 (AS PER PATTA) OF VARADHARAJAPURAM VILLAGE, KUNDRATHUR TALUK WITHIN THE LIMITS OF KUNDRATHUR PANCHAYAT UNION.


A) AREA STATEMENT	SQ.M.
AREA AS PER PATTA	4923.00
AREA AS PER DOCUMENT	4934.75
AREA CONSIDERED FOR FSI	4923.00
STREET ALIGNMENT/ ROAD WIDENING/LINK ROAD	0.00
OSR AREA	0.00
TOTAL FSI AREA	13006.99
FSI FACTOR	2.642
COVERAGE AREA (PERCENTAGE %)	NA


A) PARKING STATEMENT


VEHICLE	REQUIRED	PROVIDED
LORRY	-	0
CAR	81	122
TWO WHEELER	80	142
CYCLE	-	0

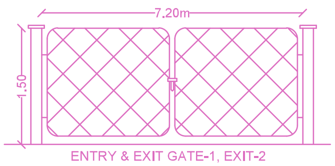


ENTRY & EXIT GATE-1, EXIT-2
GATE ELEVATION

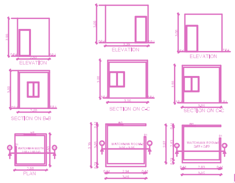

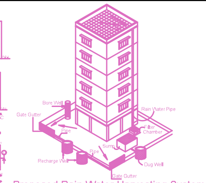

Proposed Rain Water Harvesting System
Provided as per CBR Norms Drawing No:3A

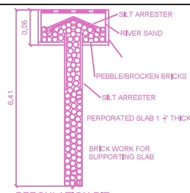


PERCULATION PIT

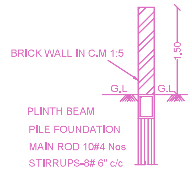


C/S OF COMPOUND WALL

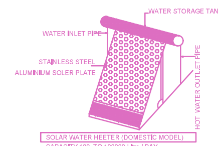

SOLAR WATER HEATER PLAN
NOT TO SCALE

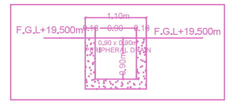

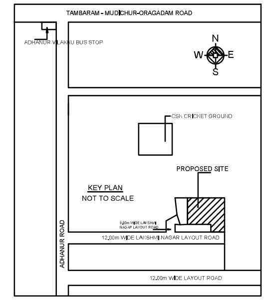


FLOOR WISE FSI STATEMENT: A (HARMONY)


FLOORS	FSI AREA				DU	TOTAL
	COMM.	RESI.	IND.	INST.		FSI AREA
STILT PARKING FLOOR	0.00	182.00	0.00	0.00	0	182.00
FIRST FLOOR	0.00	2564.77	0.00	0.00	25	2564.77
SECOND FLOOR	0.00	2564.77	0.00	0.00	25	2564.77
THIRD FLOOR	0.00	2564.77	0.00	0.00	25	2564.77
FOURTH FLOOR	0.00	2564.77	0.00	0.00	25	2564.77
FIFTH FLOOR	0.00	2565.91	0.00	0.00	23	2565.91
Terrace	0.00	0.00	0.00	0.00	0	0.00
Total	0.00	13006.99	0.00	0.00	123	13006.99

BUILDING WISE FSI STATEMENT


BUILDING	NO OF SAME BUILDING	FSI AREA				DU	TOTAL
		COMM.	RESI.	IND.	INST.		FSI AREA
A-1 (HARMONY)		0.00	13006.99	0.00	0.00	123	13006.99
Total		0.00	13006.99	0.00	0.00	123	13006.99

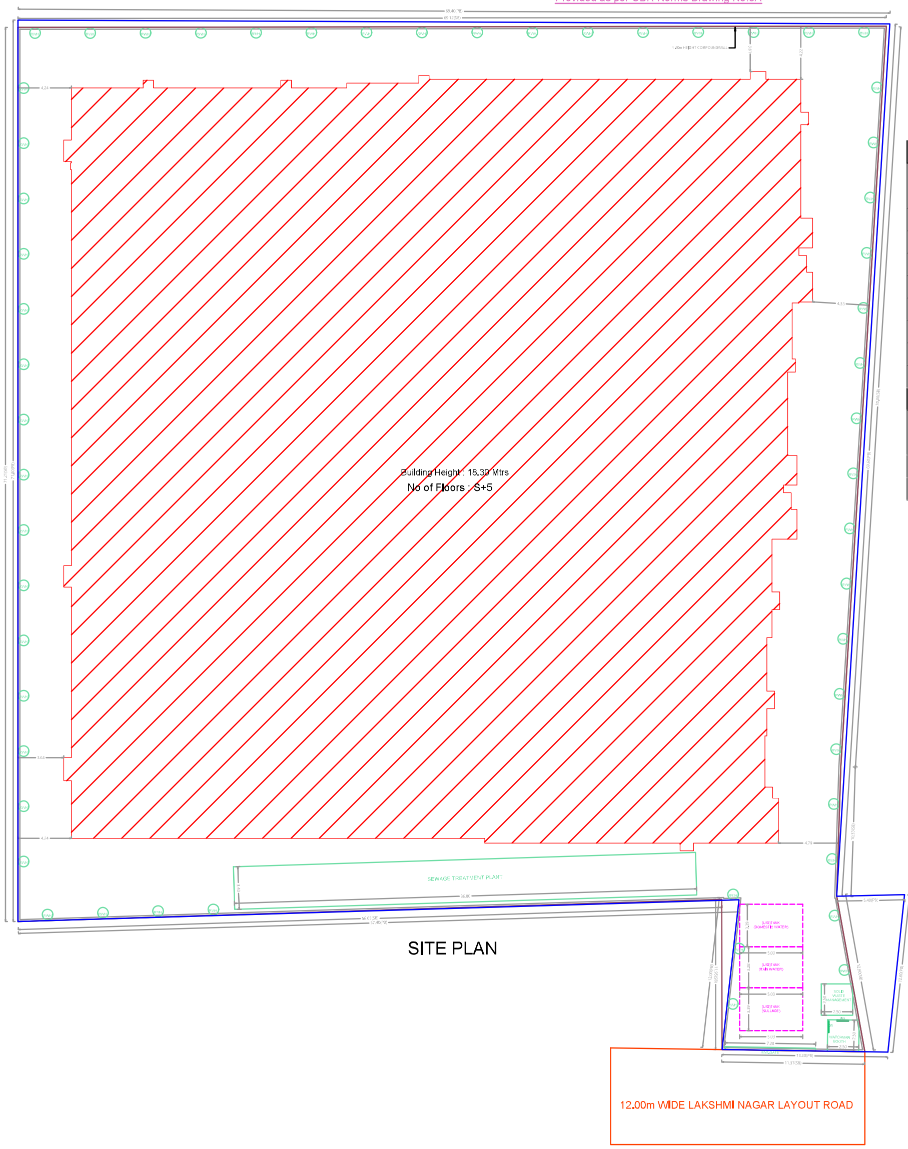



SITE PLAN

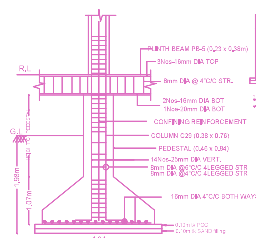

SECTION 'D-D'

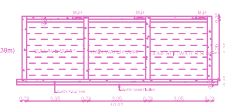

SECTION 'B-B'

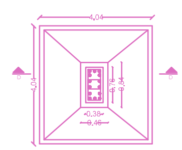
PLAN OF FOOTING DETAIL

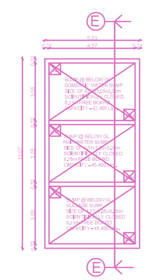
PLAN OF SUMP DETAIL

S.No	DESCRIPTION	DIMENSION (M)	QTY	MOC
1	BAR SCREEN CHAMBER	1.0 X 1.5 X 1.0	1	RCC
2	ANAEROBIC ZONE	7.42(L) X 2.2 (Dia)	1	FRP
3	ANOXIC ZONE	4.74(L) X 2.2 (Dia)	1	FRP
4	AERATION ZONE	10.3(L) X 2.2 (Dia)	1	FRP
5	SEDIMENTATION ZONE	3.2(L) X 2.2 (Dia)	1	FRP
6	FILTER FEED TANK	4.2(L) X 2.2 (Dia)	1	FRP
7	TREATED WATER TANK	3.9(L) X 2.2 (Dia)	1	FRP
8	PUMP ROOM	4.0 X 2.0 X 3.6	1	RCC
9	AIR BLOWER	3.0HP	1 + 1	—
10	CONTROL PANEL	0.6 X 0.7X 0.25	1	—
11	PRESSURE SAND FILTER (PSF)	30" X 72"	1	FRP
12	ACTIVATED CARBON FILTER (ACF)	30" X 72"	1	FRP
13	DISINFECTANT UNIT (CE) DOSING	6LPH	1	—
14	FILTER FEED PUMP	1.5 HP	1 + 1	—
15	RECIRCULATION PUMP	0.5 HP	1	—

Package Sewage Treatment Plant - 90 KLD

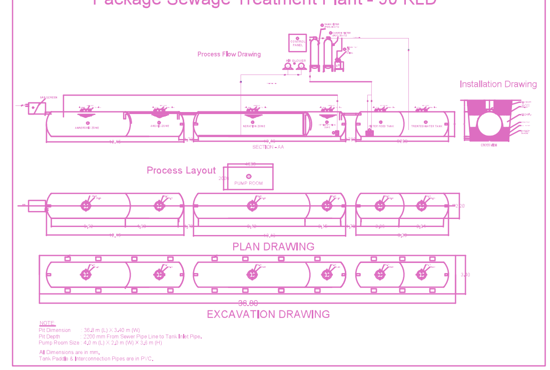

APPROVAL CONDITION

SCALE 1:100

CHENNAI METROPOLITAN DEVELOPMENT AUTHORITY

SUBJECT TO THE CONDITIONS MENTIONED IN THIS OFFICE

QR CODE


Applicants (Owner / Developer / Power of Attorney)

This is a system generated drawing as per the soft copy submitted by the Architect/ License Engineer


ISO_full_bleed_2A0_(1189.00_x_1682.00_MM)

SHEET NO. 2 / 4


PLAN SHOWING THE PROPOSED CONSTRUCTION OF STILT FLOOR + 5 FLOORS RESIDENTIAL BUILDING (AFFORDABLE HOUSING WITH HEIGHT-18.30M) WITH 123 DWELLING UNITS(GYM & INDOOR GAMES AT 5TH FLOOR) AT PLOT NO.19, LAKSHMI NAGAR LAYOUT ROAD, VARADHARAJAPURAM, CHENNAI COMPRISED IN OLD S.NO.24/1, NEW S.NO.24/1C AND OLD S.NO.25/2 & NEW S.NO.25/2A PART(AS PER DOCUMENT), NEW.S.NO.25/2A2 (AS PER PATTA) OF VARADHARAJAPURAM VILLAGE, KUNDRATHUR TALUK WITHIN THE LIMITS OF KUNDRATHUR PANCHAYAT UNION.

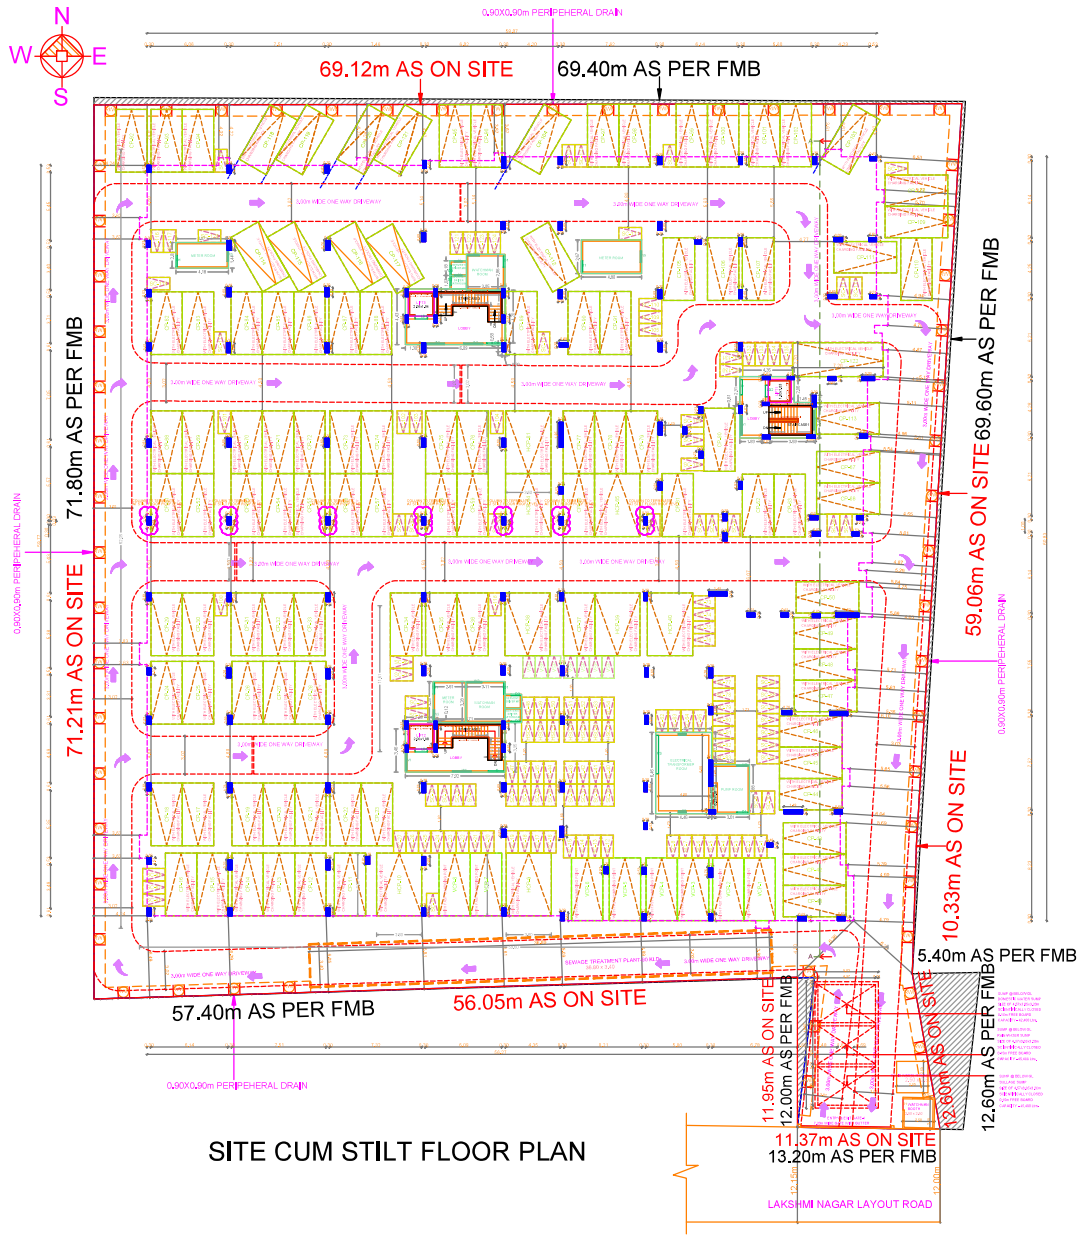

SITE CUM STILT FLOOR PLAN

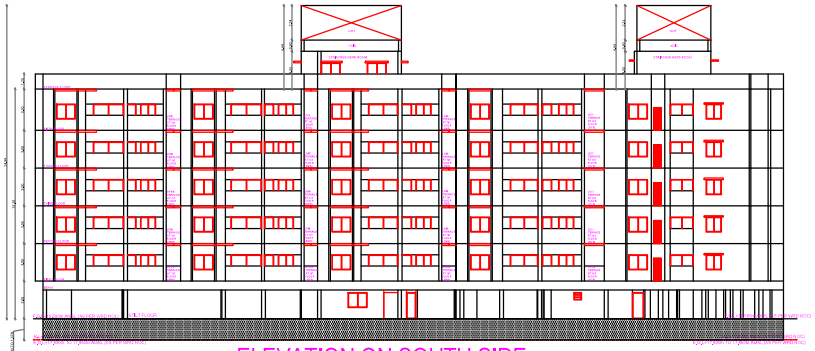

ELEVATION ON SOUTH SIDE

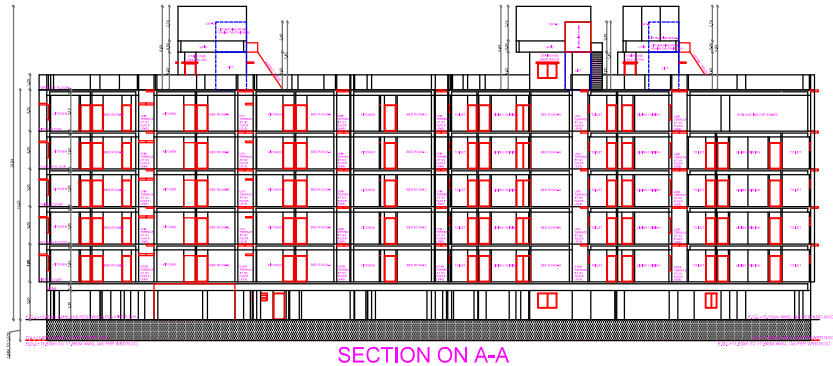

SECTION ON A-A

APPROVAL CONDITION

SCALE 1:100

CMDA

CHENNAI METROPOLITAN DEVELOPMENT AUTHORITY

SUBJECT TO THE CONDITIONS MENTIONED IN THIS OFFICE

Applicants (Owner / Developer / Power of Attorney)

QR CODE

This is a system generated drawing as per the soft copy submitted by the Architect/ Licence Engineer

SHEET NO. 3 / 4

PLAN SHOWING THE PROPOSED CONSTRUCTION OF STILT FLOOR + 5 FLOORS RESIDENTIAL BUILDING (AFFORDABLE HOUSING WITH HEIGHT-18.30M) WITH 123 DWELLING UNITS(GYM & INDOOR GAMES AT 5TH FLOOR) AT PLOT NO.19, LAKSHMI NAGAR LAYOUT ROAD, VARADHARAJAPURAM, CHENNAI COMPRISED IN OLD S.NO.24/1, NEW S.NO.24/1C AND OLD S.NO.25/2 & NEW S.NO.25/2A PART(AS PER DOCUMENT), NEW.S.NO.25/2A2 (AS PER PATTA) OF VARADHARAJAPURAM VILLAGE, KUNDRATHUR TALUK WITHIN THE LIMITS OF KUNDRATHUR PANCHAYAT UNION.



FIRST FLOOR PLAN



TYPICAL - 2, 3, 4 FLOOR PLAN

APPROVAL CONDITION


SCALE 1:100

CHENNAI METROPOLITAN DEVELOPMENT AUTHORITY


SUBJECT TO THE CONDITIONS MENTIONED IN THE LETTER

This is a system generated drawing as per the soft copy submitted by the Architect/ License Engineer

User:Default Metric (841.00 x 1900.00MM)

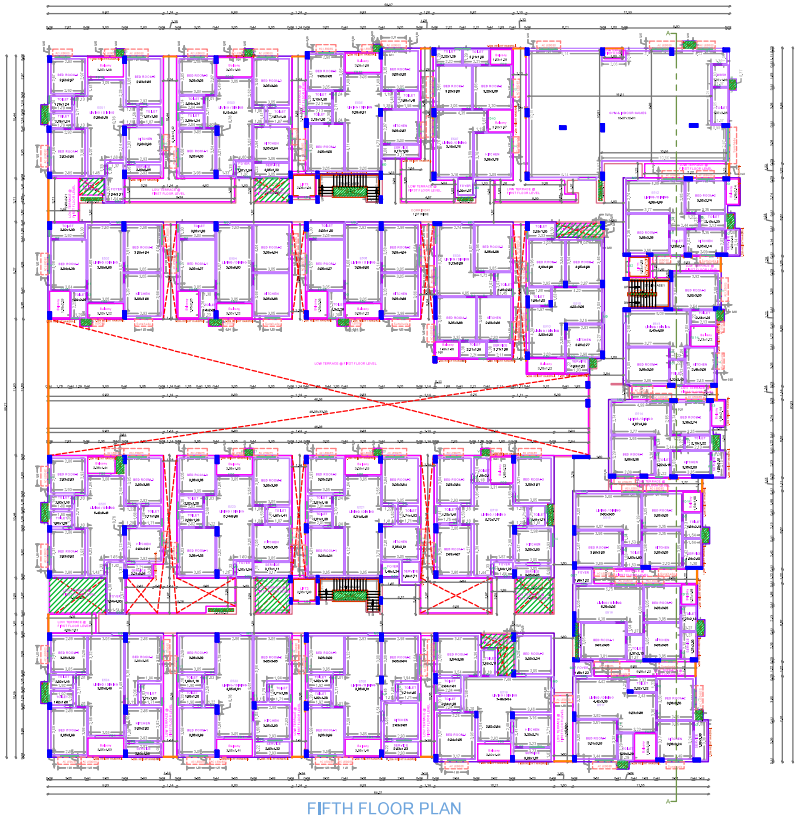

FIFTH FLOOR PLAN

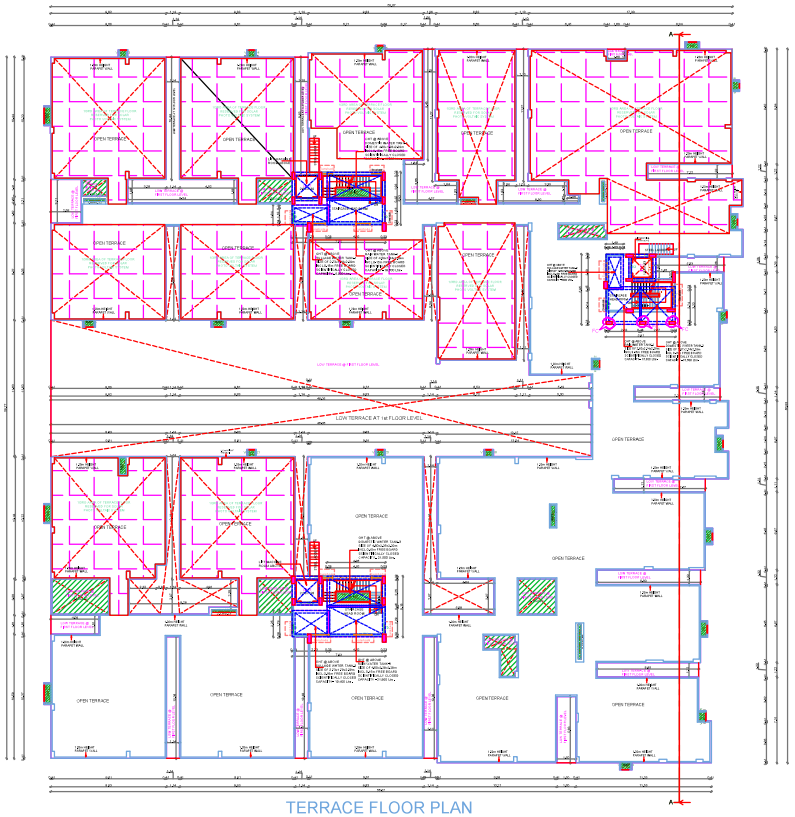

TERRACE FLOOR PLAN

SHEET NO. 4 / 4

PLAN SHOWING THE PROPOSED CONSTRUCTION OF STILT FLOOR + 5 FLOORS RESIDENTIAL BUILDING (AFFORDABLE HOUSING WITH HEIGHT-18.30M) WITH 123 DWELLING UNITS(GYM & INDOOR GAMES AT 5TH FLOOR) AT PLOT NO.19, LAKSHMI NAGAR LAYOUT ROAD, VARADHARAJAPURAM, CHENNAI COMPRISED IN OLD S.NO.24/1, NEW S.NO.24/1C AND OLD S.NO.25/2 & NEW S.NO.25/2A PART(AS PER DOCUMENT), NEW.S.NO.25/2A2 (AS PER PATTA) OF VARADHARAJAPURAM VILLAGE, KUNDRATHUR TALUK WITHIN THE LIMITS OF KUNDRATHUR PANCHAYAT UNION.

APPROVAL CONDITION

CHENNAI METROPOLITAN DEVELOPMENT AUTHORITY

SUBJECT TO THE CONDITIONS MENTIONED IN THE LETTER

This is a system generated drawing as per the soft copy submitted by the Architect/ License Engineer

User:Default Metric (841.00 x 1900.00MM)

Signature valid

Signed by: Village Panchayat President
Location:Kancheepuram
Date:2026.03.17 13:[illegible]:41

THE LANDLENS SUITE

Eight ways to know a piece of land before you pay for it.

This report covers one part of the picture. These cover the rest, drawn from the same government records, for any property in Tamil Nadu.

LandLens One
Ask anything about a property and get an answer grounded in live government records, with the sources shown.
/landlens/one

Verify My Land
Every record check run on one property and returned as a single report.
/landlens/verify-my-land

Legal Opinion
An advocate's written opinion on the title, built on the records we pull for it.
/landlens

One Map
Every layer on one map: the parcel, its boundary, zoning, water bodies and what sits around it.
/landlens/one/map

PriceMap
What land actually changed hands for around this plot, taken from the registered deeds.
/landlens/pricemap

Build Scope
What you are allowed to build here: floor space, height, coverage and setbacks.
/landlens/build-scope

Property Tracker
Watch a property and hear about it when something new is registered against it.
/landlens/property-tracker

Deal Room
Run the transaction in one place: documents, stamping, signatures and the parties.
/landlens/deal-room

FREE TOOLS · NO ACCOUNT NEEDED

Twenty-four checks you can run yourself, at no cost.

Records and verification

The registers themselves, read for you.

- Encumbrance Certificate
- Patta and Chitta
- Field Measurement Sketch
- EC Analyzer
- Bank charge check
- Court case search
- Seller background check
- Approval check by survey

Value and duty

What it is worth and what it costs to register.

- Guideline value by street
- Guideline value by survey
- Stamp duty and registration fees
- Capital gains
- Floor space index
- Area unit converter

Zoning and land use

What the plan says can happen on this land.

- Land use zone finder
- CMDA land use check
- Coastal regulation zone
- Master plan check
- Water bodies finder
- Airport height clearance

Registers and directories

Who holds it, and which office keeps the record.

- Find your registering office
- Temple property check
- Waqf property check
- RERA register

Every free tool
/tools

Services we run for you
/services

The LandLens suite
/landlens/one

Verified RealEstate™

Every claim in this document traces back to a government record.

- Legal opinions, due diligence and title verification
- Building plan, layout and sub-division approvals
- Completion and occupancy certificates, regularisation
- Escrow, negotiation and NRI property management
- Land survey, soil testing, architecture and construction

Verified RealEstate
3/350/2 Mettukuppam,
OMR Thoraipakkam,
Chennai 600 097, India
hello@verified.realestate
+91 9996 12 9996

Prepared from the registers named on the page each finding sits on. Where a register could not be read, this document says so in its place rather than leaving the gap to be read as a clean result.