Verified RealEstate™

Your trusted partner for buying, selling, and managing property, ensuring hassle-free service with 100% transparency.

3/350/2 Mettukuppam,
OMR Thoraipakkam,
Chennai, India


hello@verified.realestate
+91 9996 12 9996
www.verified.realestate

Official Property Record




Digitally Verified Record - Powered by Verified RealEstate™

NOTE :- Layout Approved by CMDA in P.P.D/L.O No:106/2024 vide Letter No : Layout-1/0013/2024, Date : 24.05.2024

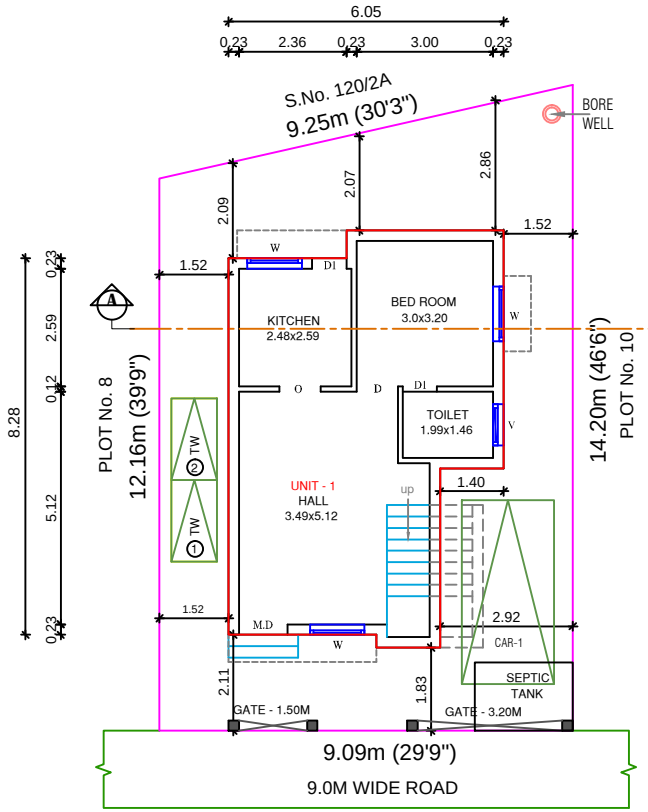

SITE CUM GROUND FLOOR PLAN

(SCALE- 1:100)

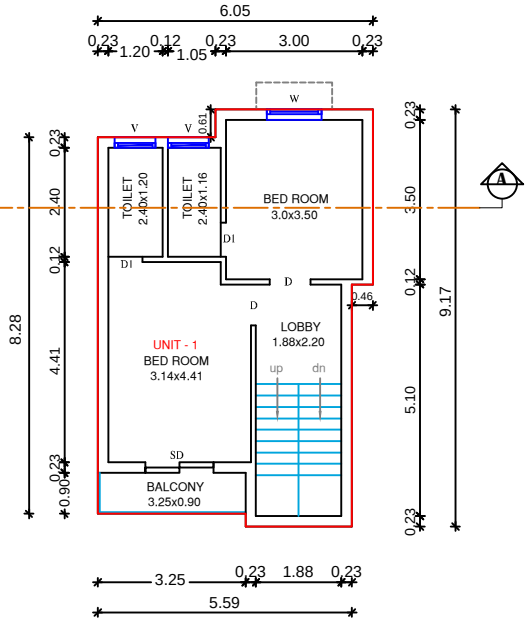

FIRST FLOOR PLAN

(SCALE- 1:100)

DWELLING UNITS DETAILS :

DWELLING UNIT 01	99.62 Sqm.

SHEET NO: 01 / 02

APPLICANT NAME :

Mrs.DEVI PANDIAN (OWNER) &
M/s.St.ANGELO'S VNCT VENTURES LLP (GPA)

SHEET TITLE

PLAN SHOWING THE PROPOSED CONSTRUCTION OF A GROUND AND FIRST FLOOR RESIDENTIAL BUILDING WITH ONE DWELLING UNIT IN PATTA No. 1264 AS PER PATTA S.Nos.120/2B1 AT PLOT No.9 OF RENDAMKATTALAI VILLAGE AND KUNDRATHUR PANCHAYAT UNION, KUNDRATHUR TALUK, KANCHEEPURAM DISTRICT.

NOTE : ALL DIMENSIONS ARE IN METRE

AREA STATEMENT DETAILS

TOTAL PLOT AREA : 128.67 Sqm. (1385.00 Sqft)

PROPOSED RESIDENTIAL BUILDING AREA DETAILS :

S.NO	DESCRIPTION	FSI (SQ.M)	NON-FSI (SQ.M)	TOTAL (SQ.M)
01	GROUND FLOOR	48.12	--	48.12
	FIRST FLOOR	51.50	--	51.50
	TERRACE FLOOR	--	10.00	10.00
	TOTAL AREA	99.62	10.00	109.62

TOTAL FSI AREA = 99.62 Sqm.

FLOOR SPACE INDEX = 99.62 / 128.67 = 0.77

SCHEDULE OF JOINERY

MD	MAIN DOOR	1.00M X 2.10M
SD	SLIDING DOOR	1.50M X 2.10M
D1	DOOR	0.90M x 210M
D2	DOOR	0.75M x 2.10M
W1	WINDOW	1.20M X 1.37M
KW	WINDOW	1.20M X 0.90M
V1	VENTILATOR	0.85M X 0.60M
O	OPENING	0.90M X 2.10M

INDEX :

PROPOSED
BOUNDARY
ROAD


REFERENCE :

SCALE : 1:100
DATE : 17-08-2024


N
W E
S

ARCHITECT / REGISTERED ENGINEER :

D. ARUN B.E.,
REGISTERED ENGINEER GRADE-II
REGISTRATION No.RE(GR-II)19/04/041
CHENNAI METROPOLITAN DEVELOPMENT AUTHORITY
ARUN DESIGNS
No.14, Leelavathi Nagar Extn, Near SMIT College,
Chikkarayapuram, Chennai-600 069.
Cell : 95437 70098, 98404 10097.

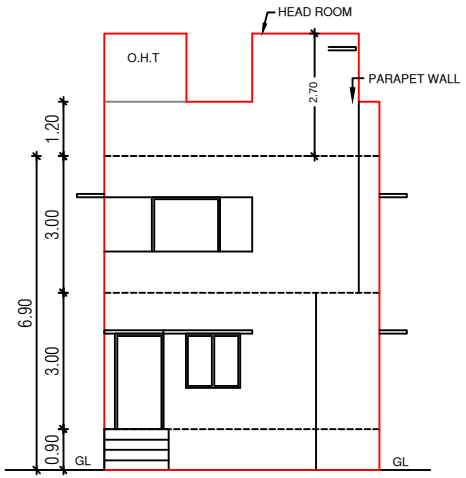


FRONT ELEVATION

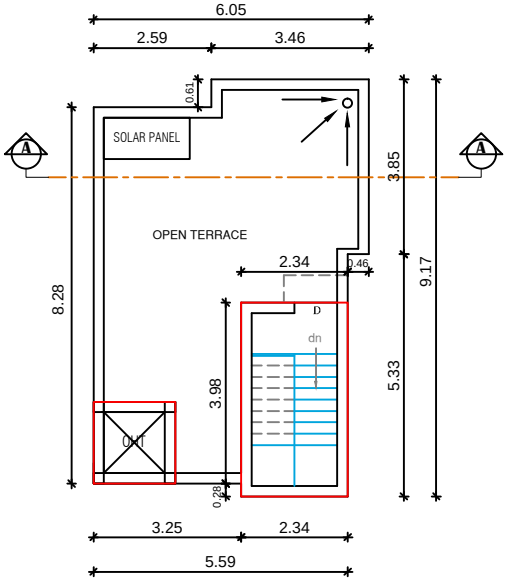


TERRACE FLOOR PLAN


(SCALE- 1:100)

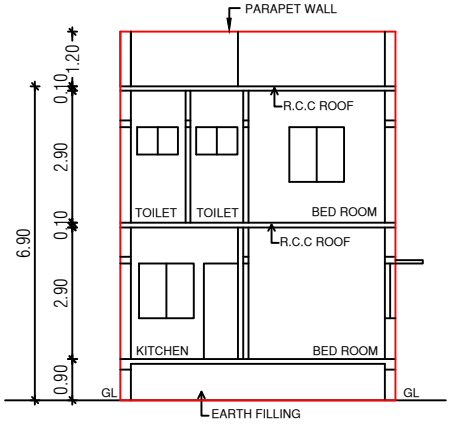



SECTION ON AA

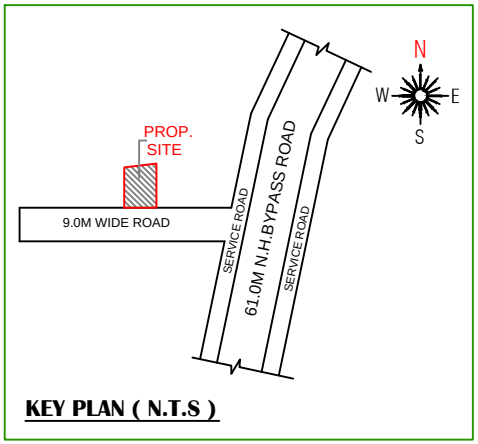



KEY PLAN (N.T.S)

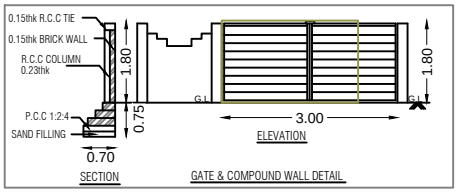


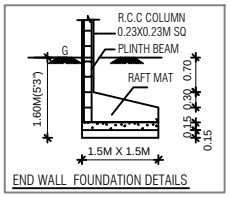


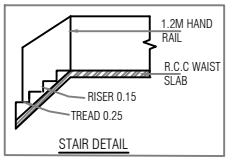


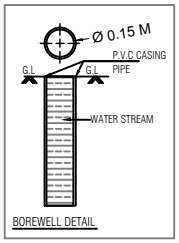

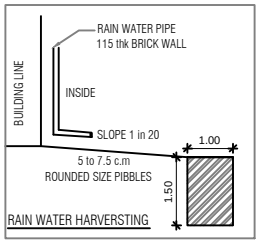

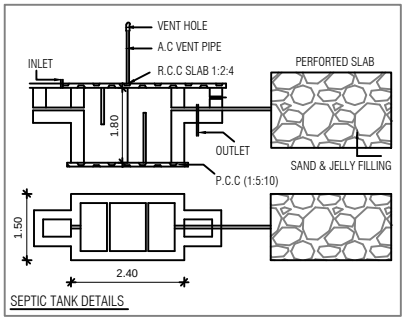

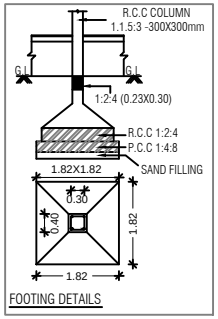

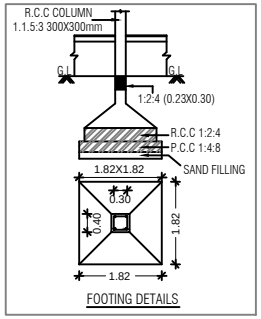

SHEET NO: 02 / 02

APPLICANT NAME :

Mrs.DEVI PANDIAN (OWNER) &
M/s.St.ANGELO'S VNCT VENTURES LLP (GPA)

SHEET TITLE

PLAN SHOWING THE PROPOSED CONSTRUCTION OF A GROUND AND FIRST FLOOR RESIDENTIAL BUILDING WITH ONE DWELLING UNIT IN PATTA No. 1264 AS PER PATTA S.Nos.120/2B1 AT PLOT No.9 OF RENDAMKATTALAI VILLAGE AND KUNDRATHUR PANCHAYAT UNION, KUNDRATHUR TALUK, KANCHEEPURAM DISTRICT.

NOTE : ALL DIMENSIONS ARE IN METRE

AREA STATEMENT DETAILS

PLOT AREA : 128.67 Sqm. (1385.00 Sqft)

SCHEDULE OF JOINERY

MD	MAIN DOOR	1.00M X 2.10M
SD	SLIDING DOOR	1.50M x 210M
D1	DOOR	0.90M x 210M
D2	DOOR	0.75M x 2.10M
W1	WINDOW	1.20M X 1.37M
KW	WINDOW	1.20M X 0.90M
V1	VENTILATOR	0.85M X 0.60M
O	OPENING	0.90M X 2.10M

INDEX :

PROPOSED

BOUNDARY

ROAD

REFERENCE :

SCALE : 1:100

DATE : 17-08-2024

N
W E
S

ARCHITECT / REGISTERED ENGINEER :

D. ARUN, B.E.,
REGISTERED ENGINEER GRADE-II
REGISTRATION No.RE/GR-II/19/04/041
CHENNAI METROPOLITAN DEVELOPMENT AUTHORITY
ARUN DESIGNS
No.14, Leelavathi Nagar Extn, Near SMIT College,
Chikkarayapuram, Chennai-600 069.
Cell : 95437 70098, 98404 10097.

APPLICANT :

Signature Not Verified

Signed by: Mai1975
Location:Chennai
Date:2024.09.01 13:56:53

Our services go beyond

Buying & Selling Services

Property Buying Assistance, Property Selling Support, Market Price Analysis, Owner Outreach and Negotiation.

Legal & Documentation Services

Certified EC, Patta, legal opinions, property verification, due diligence, litigation solutions, and legal heir certificates.

Property Development & Approvals

Building plan approvals, construction, layout and sub-division approvals, zone conversion, and occupancy certification.

NRI & Investment Services

Escrow Services, Rentals, Litigation Solutions, Property Valuation and Property Management

Compliance & Special Services

Demolition, Vaasthu checks, regularization of unauthorized buildings, and office space solutions.

Smarter Tools, Stronger Decisions

Property Valuation & Cost Estimation

Guideline Value, Apartment Composite Value, Stamp Duty & Registration Fees Calculator, Building Value Calculator, Capital Gains Calculator, Area Unit Converter, Length Unit Converter

Ownership, Compliance & Legal Verification

Encumbrance Certificate (EC) Search, Find Your SRO, Temple Property Check, WAQF Property Check, View Patta/Chitta, View FMB, Patta Analyzer, EC Analyzer

Zoning & Land Use Analysis

Land Use Zone Finder, CRZ Zone Check, Aquifer Zone Check, CBA Check, EWS Check, Road Width Check, Proposed Road Widening Check, FSI Calculator

Property Documentation & Workflow Tools

Forms & Templates, Document Generator, Document Translation, Dictionary

Vastu & Property Management Tools

Home Vastu Shastra, Plot Vastu Shastra, Property Management

Verified RealEstate™

Verified RealEstate™

We're honored to be part of your
real estate journey

3/350/2 Mettukuppam,
OMR Thoraipakkam,
Chennai, India

hello@verified.realestate
+91 9996 12 9996
www.verified.realestate