Verified RealEstate™

Your trusted partner for buying, selling, and managing property, ensuring hassle-free service with 100% transparency.


3/350/2 Mettukuppam,
OMR Thoraipakkam,
Chennai, India

hello@verified.realestate
+91 9996 12 9996

Official Property Record


Digitally Verified Record - Powered by Verified RealEstate™



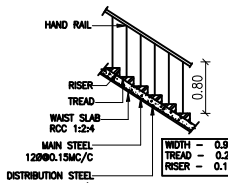


STAIR CASE DETAILS- (NTS)


DTCP Layout Approval No.L.P/MLPA (CD) NO.250/2024 Dated 15.11.2024 and Localbody Approval No. ROC No. 02/2024 - 2025 Dated - 06.12.2024

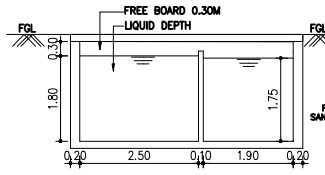


SECTION - 'A - A'

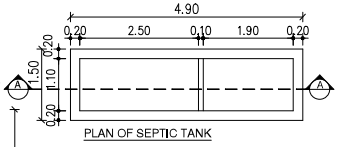

PLAN OF SEPTIC TANK

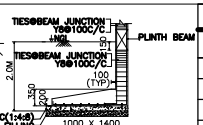


SECTION - 'A-A'

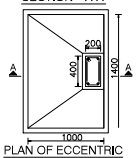

PLAN OF ECCENTRIC FOUNDATION
(NOT TO SCALE)

SCHEDULE OF JOINERY		
TYPE	DESCRIPTION	SIZE
MD	MAIN DOOR	1.05 X 2.10
D1	DOOR	0.90 X 2.10
D2	DOOR	0.75 X 2.10
SD	SLIDING DOOR	2.10 X 2.10
OP	OPENING	1.00 X 2.10
OP1	OPENING	0.75 X 2.10
W1	WINDOW	2.45 X 1.50
W2	WINDOW	2.10 X 1.50
W3	WINDOW	1.80 X 1.50
W4	WINDOW	1.55 X 1.50
W5	WINDOW	1.20 X 1.50
W6	WINDOW	0.60 X 1.50
KW	WINDOW	1.00 X 1.05
V	VENTILATOR	0.60 X 1.00


S.NO:103/2

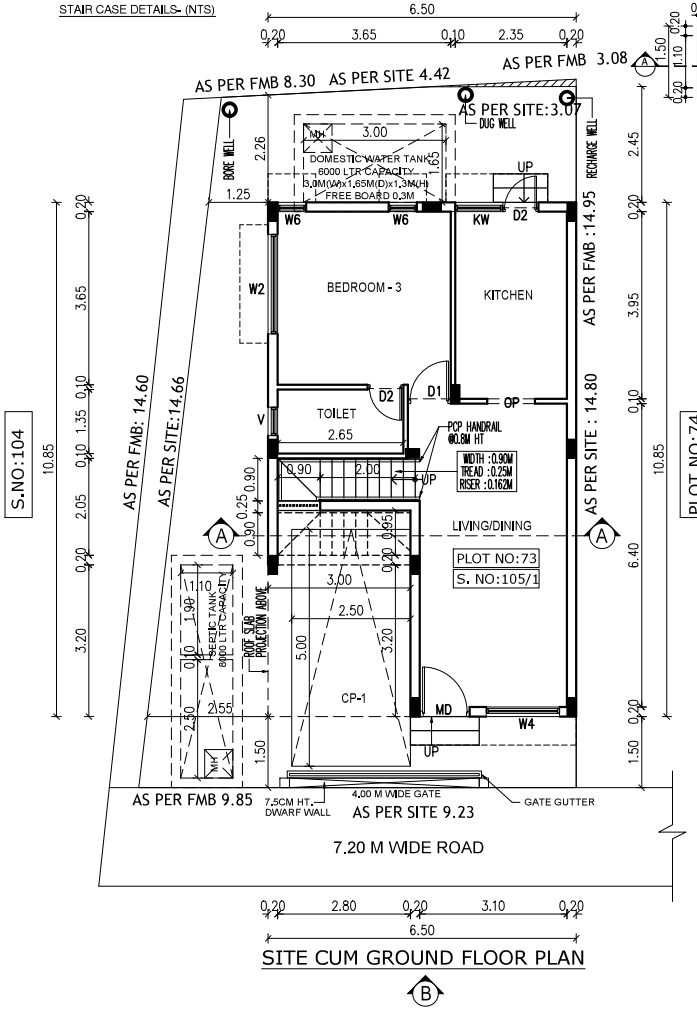

SITE CUM GROUND FLOOR PLAN


(B)

PLOT.NO:74

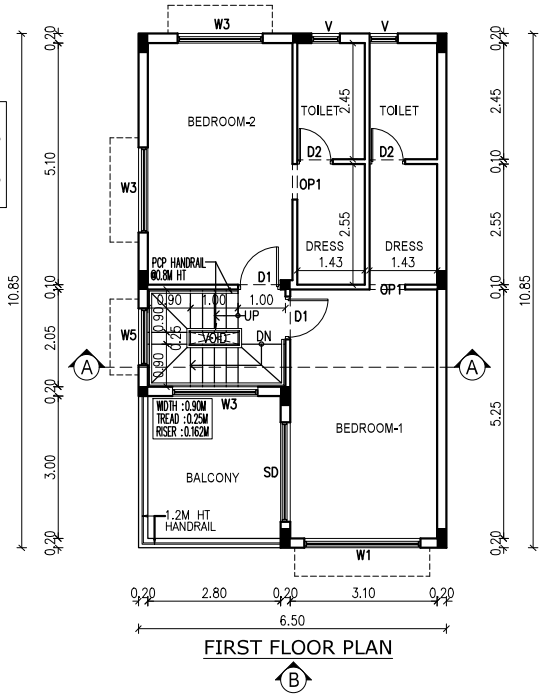


FIRST FLOOR PLAN


(B)

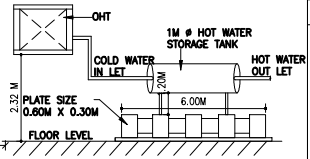


SOLAR HOT WATER SYSTEM DETAIL
(NOT TO SCALE)

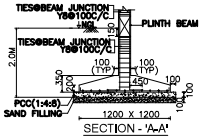

SECTION - 'A-A'

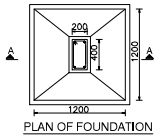

PLAN OF FOUNDATION
(NOT TO SCALE)

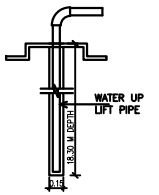

BORE WELL DETAIL
(NOT TO SCALE)

DRAWING TITLE

PLAN SHOWING THE PROPOSED RESIDENTIAL NON-HIGH RISE BUILDING CONSISTS OF GROUND+FIRST FLOOR AT PLOT NO:73, COMPRISED IN SURVEY NO: 105/1, OF SONALLUR VILLAGE, VANDALUR TALUK, CHENGALPATTU DISTRICT.

MATERIAL SPECIFICATION FOR PROPOSED WORK

FOUNDATION: ISOLATED FOOTING OVER A BED OF R.C.C 1:4:8 SAND CUSHIONS.

SUPER STRUCTURE: 100 THK, INTERNAL & 200THK EXTERNAL WALLS
IN C.M 1:5 WITH PLASTER IN C.M 1:5

R.C.C.WORK: R.C COULMNS,BEAMS,SLABS,LINTELS, AND SUNSHADES IN 1:2:4 MIX ADEQUATELY REINFORCED.

FLOORING: CERAMIC FLOORING.

WEATHERING COURSE: ONE SET OF BRICK JELLY LIME CONCRETE
MIXED WITH CRUDE OIL POINTED AND LAID TO SLOPE.

NOTE: UNDER GROUND SUMP AND OVER HEAD WATER TANK ARE SCIENTIFICALLY CLOSED.

ALL DIMENSIONS ARE IN METER

AREA STATEMENT:-

PLOT EXTENT:
AS PER SITE = 122.91 SQM
AS PER DOCUMENT = 122.91 SQM
AS PER PATTA = 122.91 SQM

FLOORS	F.S.I AREA IN SQ.M	NON F.S.I AREA IN SQ.M
GROUND FLOOR	60.97 SQM	9.56 SQ.M
FIRST FLOOR	70.28 SQM	-
TERRACE FLOOR		9.79 SQ.M
TOTAL F.S.I AREA	131.25 SQM	19.35 SQ.M

F.S.I = 131.25 SQM / 122.91 SQM = 1.067

PLOT COVERAGE = 70.53 SQM / 122.91 SQM = 57.38%

COLOUR INDEX

ROAD

PLOT BOUNDARY

PROPOSED

SCALE 1:150


For CASAGRAND PREMIER BUILDER LIMITED

Authorised Signatory


OWNER'S SIGNATURE

K.P. LENIN, B.Arch.,
Registered Architect,
C.A. No. CA/2009/45680
CMDA Regd. No. RA/Gr.I/19/03/07218-03-2019
DTCP Regd. No. CSLR/ARA/Gr.I/2019/07/021
#12A, Roomscape "The Village" Pillayar Kovil Street, Thalambur, Chennai-600130. Ph: 75500 55541
Email: architectlenin@yahoo.com


SIGNATURE OF ARCHITECT

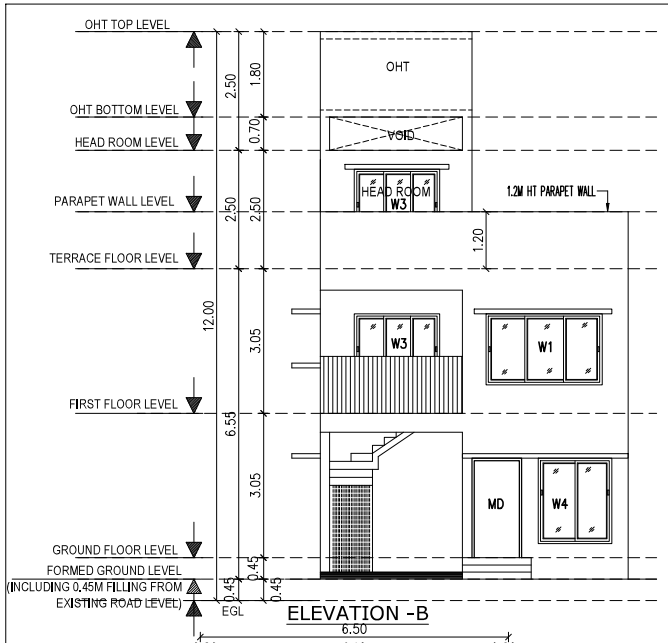


ELEVATION -B

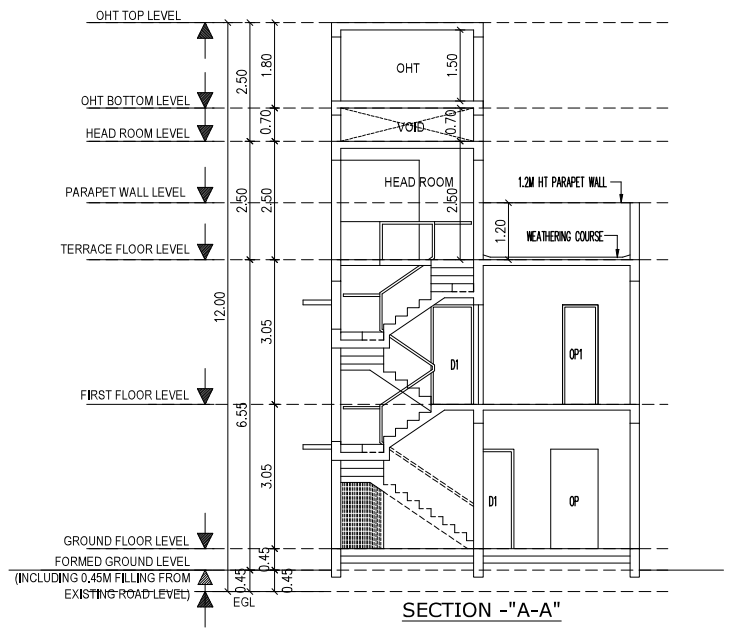


SECTION -"A-A"

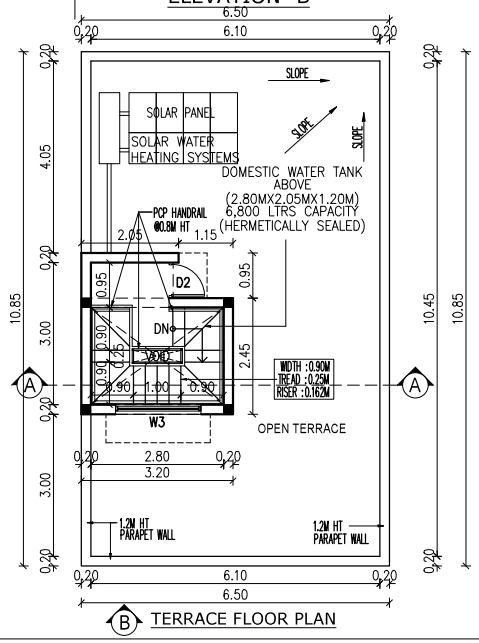


B TERRACE FLOOR PLAN

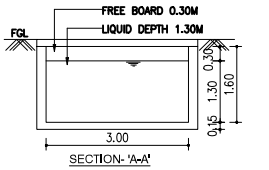

SECTION- 'A-A'

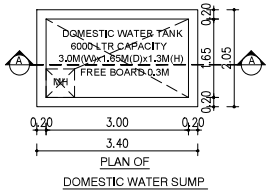


PLAN OF
DOMESTIC WATER SUMP

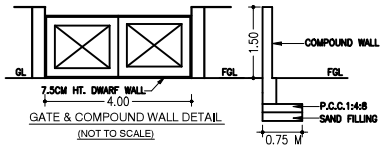


GATE & COMPOUND WALL DETAIL
(NOT TO SCALE)


COMPOUND WALL
SECTION

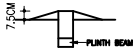

SECTION OF DWARF WALL
(NOT TO SCALE)

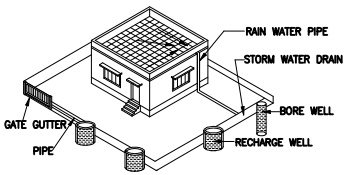

PROPOSED RAIN WATER HARVESTING SYSTEM
PROVIDED AS PER CBR NORMS DRAWING NO:3B
NOT TO SCALE

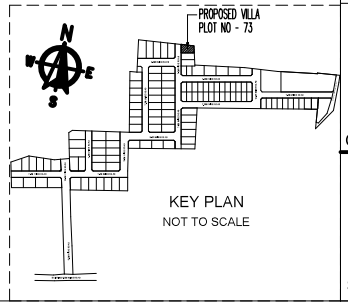

KEY PLAN
NOT TO SCALE

DRAWING TITLE

PLAN SHOWING THE PROPOSED RESIDENTIAL NON-HIGH RISE BUILDING CONSISTS OF GROUND+FIRST FLOOR AT PLOT NO:73, COMPRISED IN SURVEY NO: 105/1, OF SONALLUR VILLAGE, VANDALUR TALUK, CHENGALPATTU DISTRICT.

MATERIAL SPECIFICATION FOR PROPOSED WORK

FOUNDATION: ISOLATED FOOTING OVER A BED OF R.C.C 1:4:8 SAND CUSHIONS.

SUPER STRUCTURE: 100 THK, INTERNAL & 200THK EXTERNAL WALLS IN C.M 1:5 WITH PLASTER IN C.M 1:5

R.C.C.WORK: R.C COULMNS,BEAMS,SLABS,LINTELS, AND SUNSHADES IN 1:2:4 MIX ADEQUATELY REINFORCED.

FLOORING: CERAMIC FLOORING.

WEATHERING COURSE: ONE SET OF BRICK JELLY LIME CONCRETE MIXED WITH CRUDE OIL POINTED AND LAID TO SLOPE.

NOTE: UNDER GROUND SUMP AND OVER HEAD WATER TANK ARE SCIENTIFICALLY CLOSED.

ALL DIMENSIONS ARE IN METER

COLOUR INDEX

ROAD

PLOT BOUNDARY

PROPOSED

SCALE 1:150

For CASAGRAND PREMIER BUILDER LIMITED


Authorised Signatory

OWNER'S SIGNATURE

K.P. LENIN, B.Arch.
Registered Architect
C.A. No. CA/2006/[illegible]
CMDA Regd. No. RA/G1/1193/2012/[illegible]
DTCP Regd. No. CGLRGN/RA/G1/2019/07021
#12A, Roomscape "The Village", [illegible]
Thalambur, Chennai-600130. Ph: [illegible]
Email: architectlenin@[illegible]

SIGNATURE OF ARCHITECT


Signature valid
Signed by: Casagrand3
Location: Chennai
Date: 2024.12.09 10:04:02

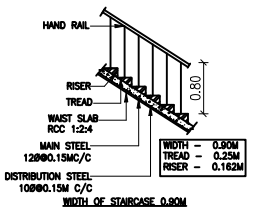


STAIR CASE DETAILS- (NTS)

DTCP Layout Approval No.L.P/MLPA (CD) NO.250/2024 Dated 15.11.2024 and Localbody Approval No. ROC No. 02/2024 - 2025 Dated - 06.12.2024


S.NO:103/2

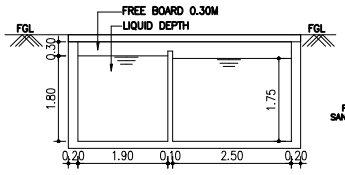


SECTION - 'A - A'

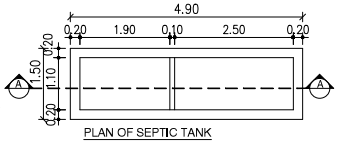

PLAN OF SEPTIC TANK

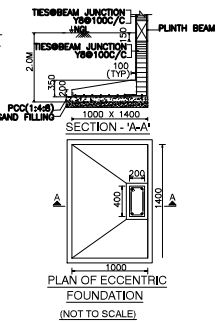


SCHEDULE OF JOINERY		
TYPE	DESCRIPTION	SIZE
MD	MAIN DOOR	1.05 X 2.10
D1	DOOR	0.90 X 2.10
D2	DOOR	0.75 X 2.10
SD	SLIDING DOOR	2.10 X 2.10
OP	OPENING	1.00 X 2.10
OP1	OPENING	0.75 X 2.10
W1	WINDOW	2.45 X 1.50
W2	WINDOW	2.10 X 1.50
W3	WINDOW	1.80 X 1.50
W4	WINDOW	1.55 X 1.50
W5	WINDOW	1.20 X 1.50
W6	WINDOW	0.60 X 1.50
KW	WINDOW	1.00 X 1.05
V	VENTILATOR	0.60 X 1.00

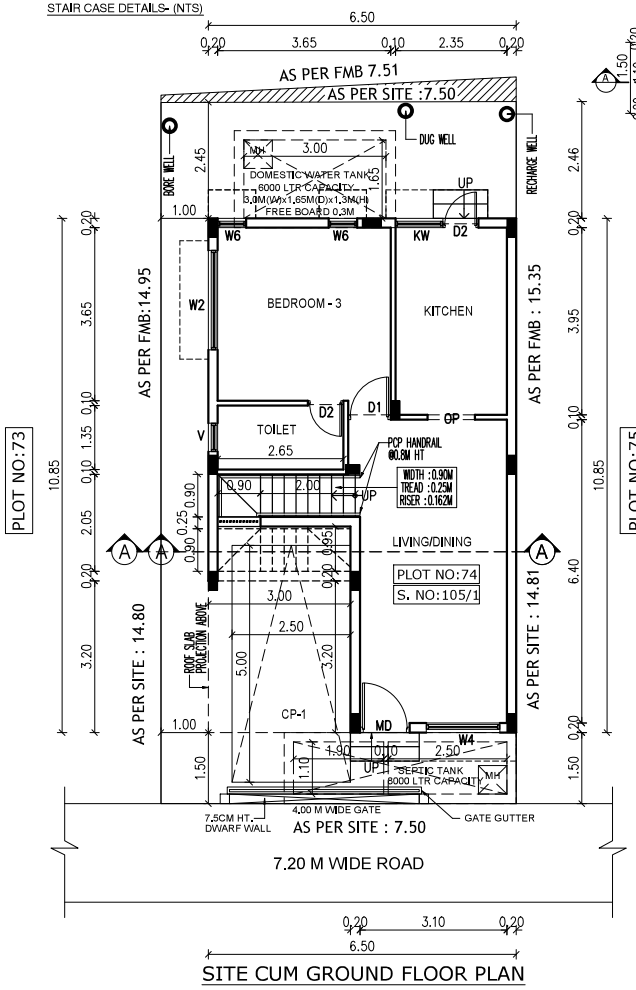


SITE CUM GROUND FLOOR PLAN

(B)

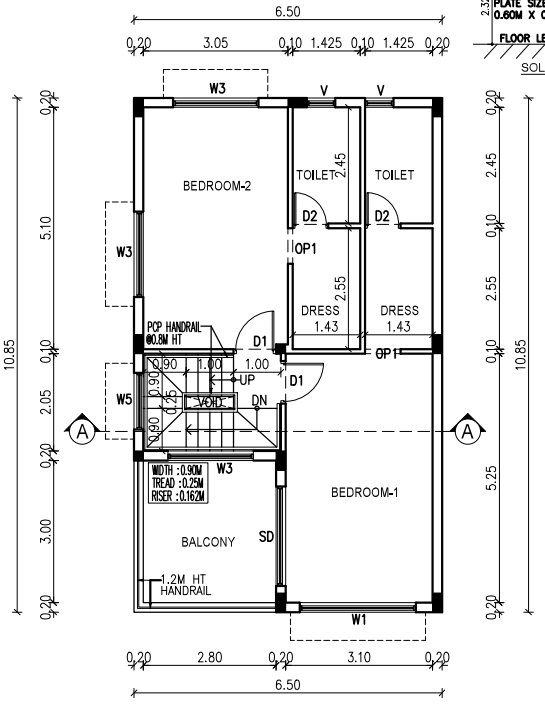


FIRST FLOOR PLAN


(B)

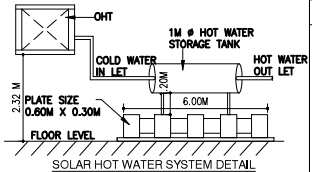

SOLAR HOT WATER SYSTEM DETAIL


(NOT TO SCALE)

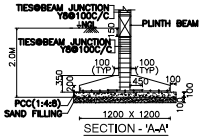

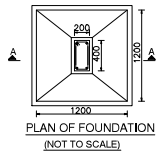

PLAN OF FOUNDATION

(NOT TO SCALE)

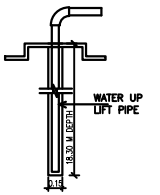

BORE WELL DETAIL

(NOT TO SCALE)

DRAWING TITLE

PLAN SHOWING THE PROPOSED RESIDENTIAL NON-HIGH RISE BUILDING CONSISTS OF GROUND+FIRST FLOOR AT PLOT NO:74, COMPRISED IN SURVEY NO: 105/1, OF SONALLUR VILLAGE, VANDALUR TALUK, CHENGALPATTU DISTRICT.

MATERIAL SPECIFICATION FOR PROPOSED WORK

FOUNDATION: ISOLATED FOOTING OVER A BED OF R.C.C 1:4:8 SAND CUSHIONS.

SUPER STRUCTURE: 100 THK, INTERNAL & 200THK EXTERNAL WALLS IN C.M 1:5 WITH PLASTER IN C.M 1:5

R.C.C.WORK: R.C COULMNS,BEAMS,SLABS,LINTELS, AND SUNSHADES IN 1:2:4 MIX ADEQUATELY REINFORCED.

FLOORING: CERAMIC FLOORING.

WEATHERING COURSE: ONE SET OF BRICK JELLY LIME CONCRETE MIXED WITH CRUDE OIL POINTED AND LAID TO SLOPE.

NOTE: UNDER GROUND SUMP AND OVER HEAD WATER TANK ARE SCIENTIFICALLY CLOSED.

ALL DIMENSIONS ARE IN METER

AREA STATEMENT:-

PLOT EXTENT:

AS PER SITE = 111.04 SQM

AS PER DOCUMENT = 111.04 SQM

AS PER PATTA = 111.04 SQM

FLOORS	F.S.I AREA IN SQ.M	NON F.S.I AREA IN SQ.M
GROUND FLOOR	60.97 SQM	9.56 SQ.M
FIRST FLOOR	70.28 SQM	-
TERRACE FLOOR		9.79 SQ.M
TOTAL F.S.I AREA	131.25 SQM	19.35 SQ.M

F.S.I = 131.25 SQM / 111.04 SQM = 1.182

PLOT COVERAGE = 70.53 SQM / 111.04 SQM = 63.51%

COLOUR INDEX

ROAD

PLOT BOUNDARY

PROPOSED

N

SCALE 1:150


For CASAGRAND PREMIER BUILDER LIMITED

Authorised Signatory


OWNER'S SIGNATURE

K.P. LENIN, B.Arch.,
Registered Architect,
C.A. No. CA/2009/45680
CMDA Regd. No. RA/Gr.I/19/03/072/18-03-2019
DTCP Regd. No. CG,RGN/RA/Gr.I/2019/07/021
#12A, Roomscape "The Village" Pillayar Koil Street,
Thalambur, Chennai-600130. Ph: 75500 55541
Email: architectlenin@yahoo.com


SIGNATURE OF ARCHITECT

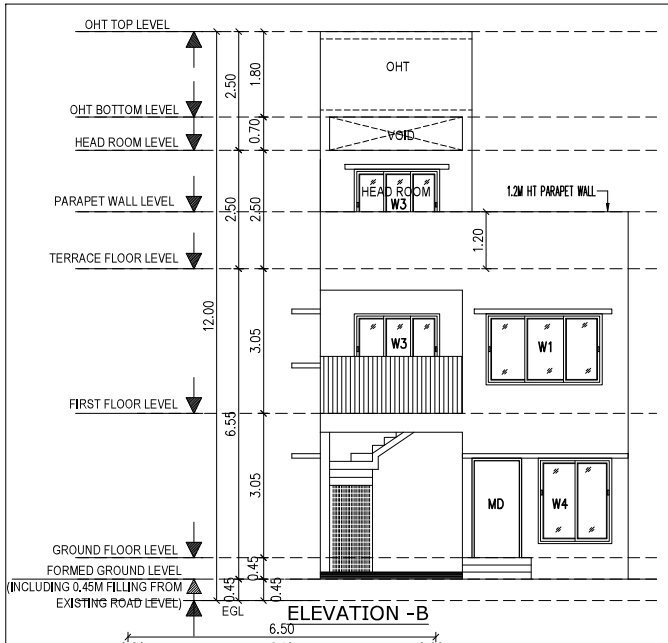


ELEVATION -B

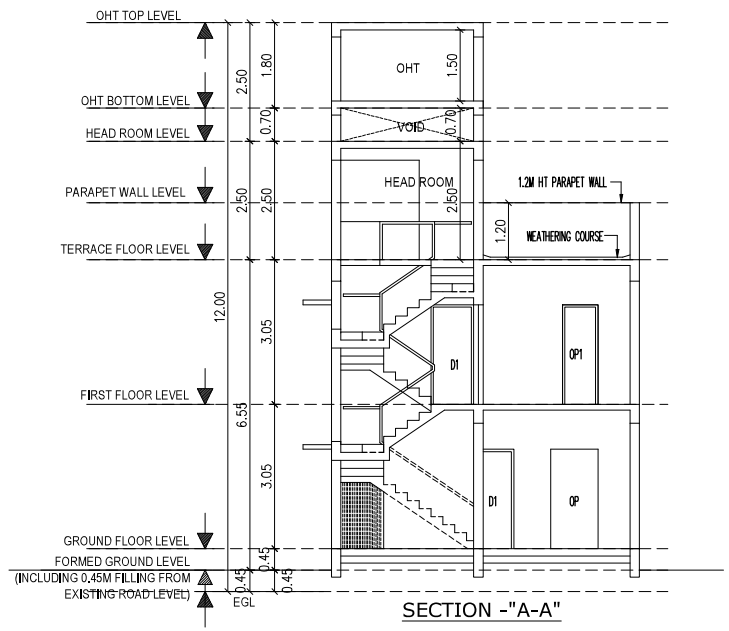


SECTION -"A-A"

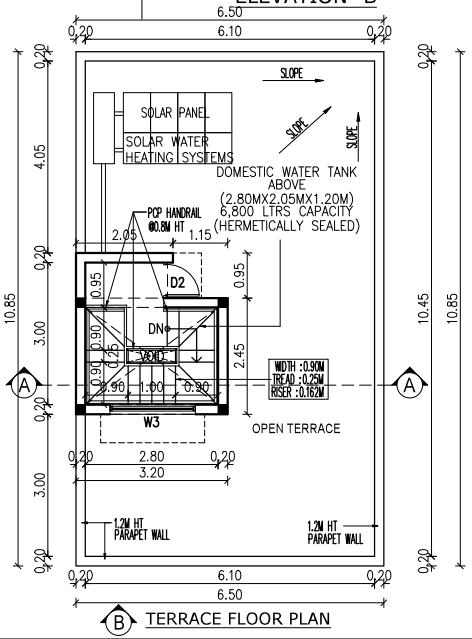


B TERRACE FLOOR PLAN

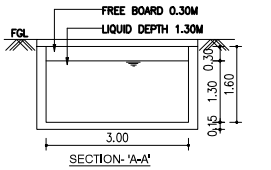

SECTION- 'A-A'

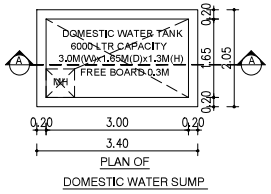


PLAN OF
DOMESTIC WATER SUMP

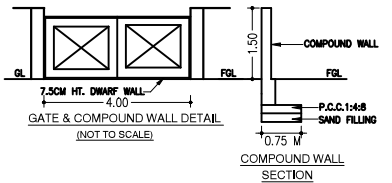


GATE & COMPOUND WALL DETAIL
(NOT TO SCALE)

COMPOUND WALL
SECTION

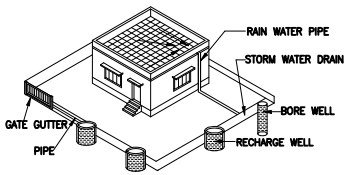

PROPOSED RAIN WATER HARVESTING SYSTEM
PROVIDED AS PER CBR NORMS DRAWING NO:3B
NOT TO SCALE

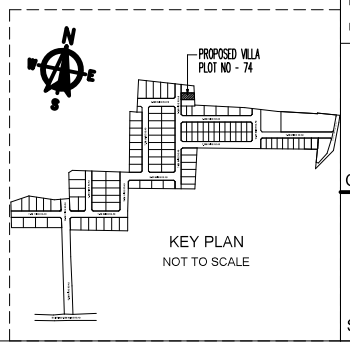

KEY PLAN
NOT TO SCALE

DRAWING TITLE

PLAN SHOWING THE PROPOSED RESIDENTIAL NON-HIGH RISE BUILDING CONSISTS OF GROUND+FIRST FLOOR AT PLOT NO:74, COMPRISED IN SURVEY NO: 105/1, OF SONALLUR VILLAGE, VANDALUR TALUK, CHENGALPATTU DISTRICT.

MATERIAL SPECIFICATION FOR PROPOSED WORK

FOUNDATION: ISOLATED FOOTING OVER A BED OF R.C.C 1:4:8 SAND CUSHIONS.

SUPER STRUCTURE: 100 THK, INTERNAL & 200THK EXTERNAL WALLS IN C.M 1:5 WITH PLASTER IN C.M 1:5

R.C.C.WORK: R.C COULMNS,BEAMS,SLABS,LINTELS, AND SUNSHADES IN 1:2:4 MIX ADEQUATELY REINFORCED.

FLOORING: CERAMIC FLOORING.

WEATHERING COURSE: ONE SET OF BRICK JELLY LIME CONCRETE MIXED WITH CRUDE OIL POINTED AND LAID TO SLOPE.

NOTE: UNDER GROUND SUMP AND OVER HEAD WATER TANK ARE SCIENTIFICALLY CLOSED.

ALL DIMENSIONS ARE IN METER

COLOUR INDEX

ROAD

PLOT BOUNDARY

PROPOSED

SCALE 1:150

For CASAGRAND PREMIER BUILDER LIMITED

Authorised Signatory

OWNER'S SIGNATURE


K.P. LENIN, B.E.
Registered Architect
C.A. No. CA/2000/

CMDA Regd. No. RA/Gr.I/19/03/07/218-03-2019
DTCP Regd. No. COL/RON/RAC/1/2019/07/001
#12A, Roomscape "The Village", Phase
Thalambur, Chennai-600130. Ph:
Email: architectlenin@yahoo.

SIGNATURE OF ARCHITECT

Signature valid
Signed by: Magnum 2024
Location: Chennai
Date: 2024.12.03 01:41:46


DTCP Layout Approval No.L.P/MLPA (CD) NO.250/2024 Dated 15.11.2024 and Localbody Approval No. ROC No. 02/2024 - 2025 Dated - 06.12.2024

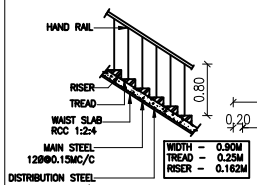


STAIR CASE DETAILS- (NTS)

SITE CUM GROUND FLOOR PLAN


(B)

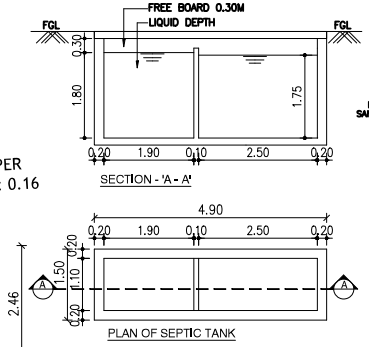

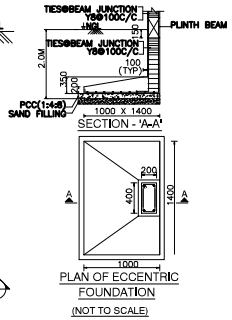


(NOT TO SCALE)

SCHEDULE OF JOINERY		
TYPE	DESCRIPTION	SIZE
MD	MAIN DOOR	1.05 X 2.10
D1	DOOR	0.90 X 2.10
D2	DOOR	0.75 X 2.10
SD	SLIDING DOOR	2.10 X 2.10
OP	OPENING	1.00 X 2.10
OP1	OPENING	0.75 X 2.10
W1	WINDOW	2.45 X 1.50
W2	WINDOW	2.10 X 1.50
W3	WINDOW	1.80 X 1.50
W4	WINDOW	1.55 X 1.50
W5	WINDOW	1.20 X 1.50
W6	WINDOW	0.60 X 1.50
KW	WINDOW	1.00 X 1.05
V	VENTILATOR	0.60 X 1.00

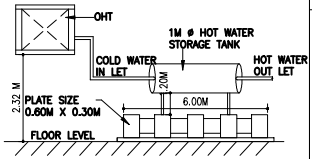


SOLAR HOT WATER SYSTEM DETAIL


(NOT TO SCALE)

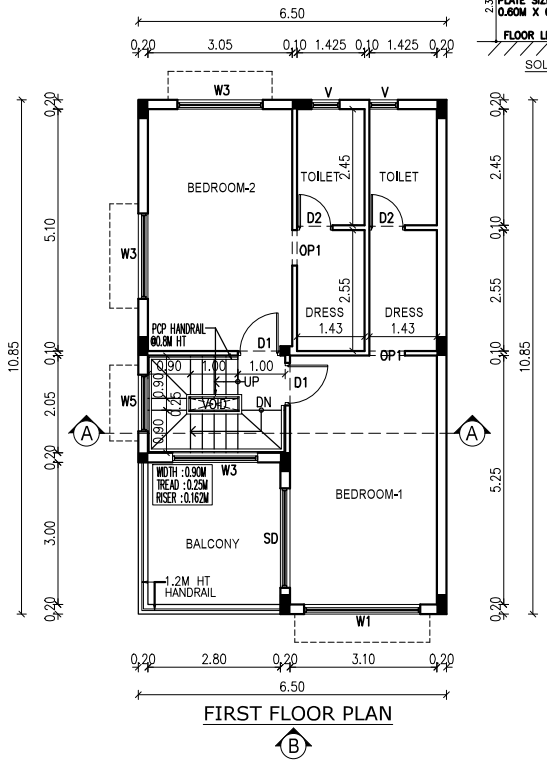


FIRST FLOOR PLAN

(B)

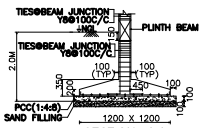

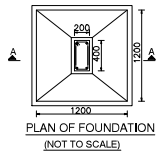

(NOT TO SCALE)

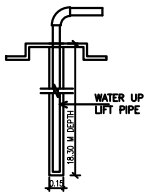

BORE WELL DETAIL

(NOT TO SCALE)

DRAWING TITLE

PLAN SHOWING THE PROPOSED RESIDENTIAL NON-HIGH RISE BUILDING CONSISTS OF GROUND+FIRST FLOOR AT PLOT NO:75, COMPRISED IN SURVEY NO: 105/1, OF SONALLUR VILLAGE, VANDALUR TALUK, CHENGALPATTU DISTRICT.

MATERIAL SPECIFICATION FOR PROPOSED WORK

FOUNDATION: ISOLATED FOOTING OVER A BED OF R.C.C 1:4:8 SAND CUSHIONS.

SUPER STRUCTURE: 100 THK, INTERNAL & 200THK EXTERNAL WALLS IN C.M 1:5 WITH PLASTER IN C.M 1:5

R.C.C WORK: R.C COULMNS,BEAMS,SLABS,LINTELS, AND SUNSHADES IN 1:2:4 MIX ADEQUATELY REINFORCED.

FLOORING: CERAMIC FLOORING.

WEATHERING COURSE: ONE SET OF BRICK JELLY LIME CONCRETE MIXED WITH CRUDE OIL POINTED AND LAID TO SLOPE.

NOTE: UNDER GROUND SUMP AND OVER HEAD WATER TANK ARE SCIENTIFICALLY CLOSED.

ALL DIMENSIONS ARE IN METER

AREA STATEMENT:-

PLOT EXTENT:

AS PER SITE = 111.20 SQM

AS PER DOCUMENT = 111.20 SQM

AS PER PATTA = 111.20 SQM

FLOORS	F.S.I AREA IN SQ.M	NON F.S.I AREA IN SQ.M
GROUND FLOOR	60.97 SQM	9.56 SQ.M
FIRST FLOOR	70.28 SQM	-
TERRACE FLOOR		9.79 SQ.M
TOTAL F.S.I AREA	131.25 SQM	19.35 SQ.M

F.S.I = 131.25 SQM / 111.20 SQM = 1.180

PLOT COVERAGE = 70.53 SQM / 111.20 SQM = 63.43%

COLOUR INDEX

ROAD

PLOT BOUNDARY

PROPOSED

SCALE 1:150


For CASAGRAND PREMIER BUILDER LIMITED

Authorised Signatory


OWNER'S SIGNATURE

K.P. LENIN, B.Arch.,
Registered Architect,
C.A. No. CA/2009/45680
CMDA Regd. No. RA/Gr.I/1903/072/18-03-2019
DTCP Regd. No. CGLRGN/RA/Gr.I/2019/07/021
#12A, Roomscape "The Village" Pillayar Kovil Street, Thalambur, Chennai-600130. Ph: 75500 55541
Email: architectlenin@yahoo.com


SIGNATURE OF ARCHITECT

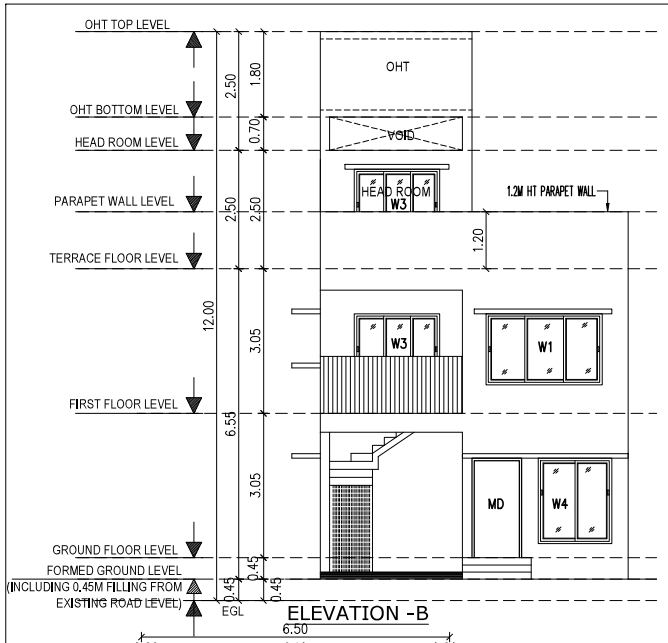


ELEVATION -B

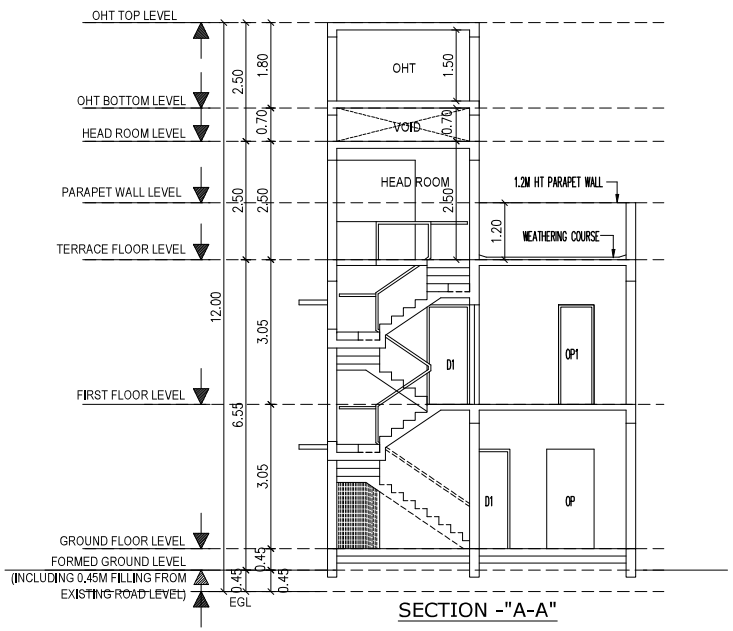


SECTION -"A-A"

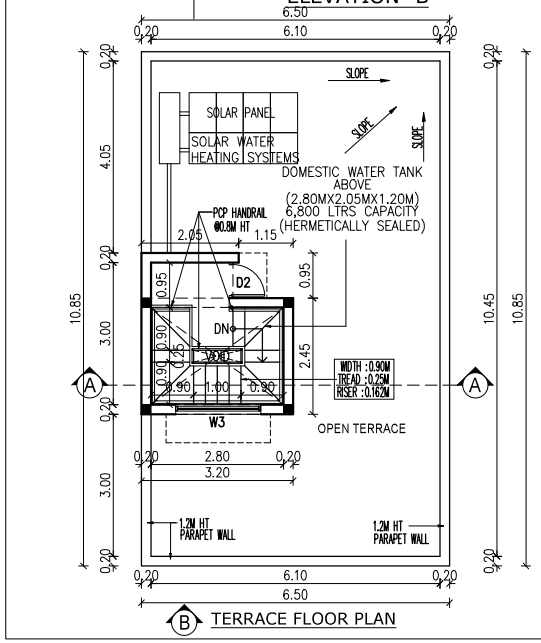


B TERRACE FLOOR PLAN

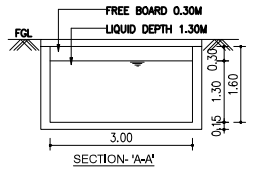


SECTION- 'A-A'

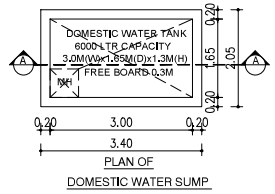

PLAN OF
DOMESTIC WATER SUMP

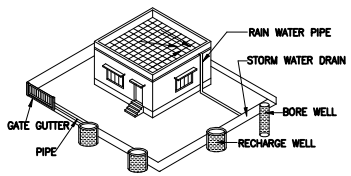


PROPOSED RAIN WATER HARVESTING SYSTEM
PROVIDED AS PER CBR NORMS DRAWING NO:3B
NOT TO SCALE

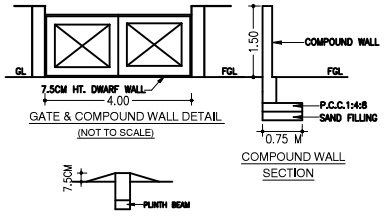

GATE & COMPOUND WALL DETAIL
(NOT TO SCALE)

COMPOUND WALL
SECTION

SECTION OF DWARF WALL
(NOT TO SCALE)

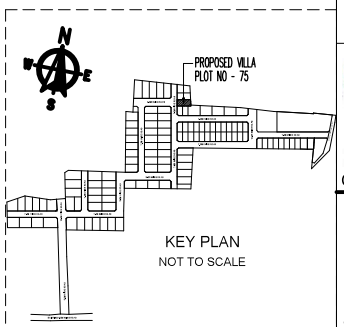

KEY PLAN
NOT TO SCALE

DRAWING TITLE

PLAN SHOWING THE PROPOSED RESIDENTIAL NON-HIGH RISE BUILDING CONSISTS OF GROUND+FIRST FLOOR AT PLOT NO:75, COMPRISED IN SURVEY NO: 105/1, OF SONALLUR VILLAGE, VANDALUR TALUK, CHENGALPATTU DISTRICT.

MATERIAL SPECIFICATION FOR PROPOSED WORK

FOUNDATION: ISOLATED FOOTING OVER A BED OF R.C.C 1:4:8 SAND CUSHIONS.

SUPER STRUCTURE: 100 THK, INTERNAL & 200THK EXTERNAL WALLS IN C.M 1:5 WITH PLASTER IN C.M 1:5

R.C.C.WORK: R.C COULMNS,BEAMS,SLABS,LINTELS, AND SUNSHADES IN 1:2:4 MIX ADEQUATELY REINFORCED.

FLOORING: CERAMIC FLOORING.

WEATHERING COURSE: ONE SET OF BRICK JELLY LIME CONCRETE MIXED WITH CRUDE OIL POINTED AND LAID TO SLOPE.

NOTE: UNDER GROUND SUMP AND OVER HEAD WATER TANK ARE SCIENTIFICALLY CLOSED.

ALL DIMENSIONS ARE IN METER

COLOUR INDEX

ROAD

PLOT BOUNDARY

PROPOSED

SCALE 1:150

For CASAGRAND PREMIER BUILDER LIMITED


Authorised Signatory

OWNER'S SIGNATURE

K.P. LENIN, B.Arch.,
Registered
C.A. No. CA/2013/[illegible]
CMDA Regd. No. RA/Gr.I/1153/2013-03-2015
DTCP Regd. No. CGLRGN/RA/Gr.I/2019/07/021
#12A, Roomscape "The Village", [illegible]
Thalambur, Chennai-600130. Ph: 7550[illegible]
Email: architectlenin[illegible]

SIGNATURE OF ARCHITECT

Signature valid
Signed by: Casagrand4
Location: Chennai
Date: 2024.12.06 08:05:22

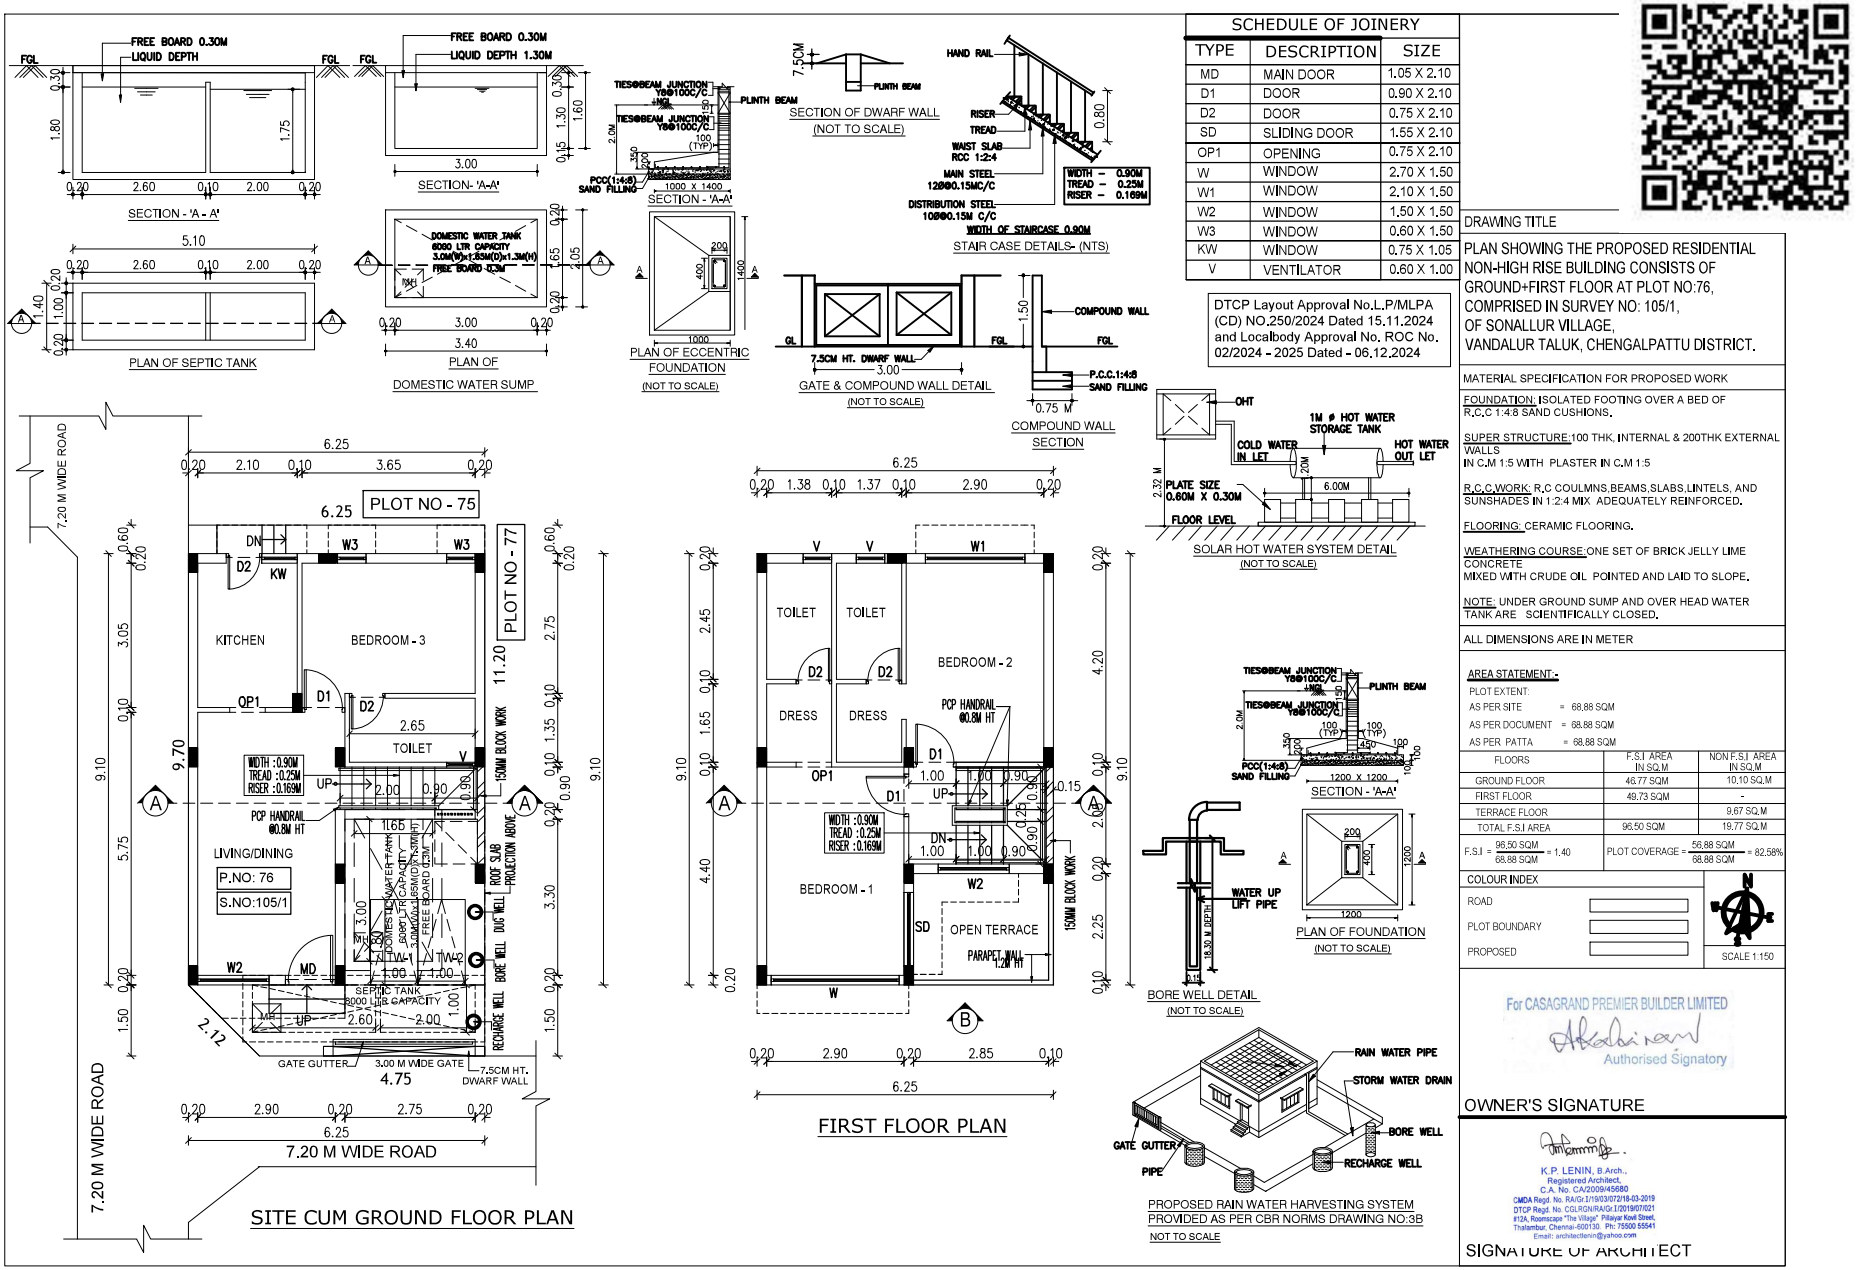

SCHEDULE OF JOINERY		
TYPE	DESCRIPTION	SIZE
MD	MAIN DOOR	1.05 X 2.10
D1	DOOR	0.90 X 2.10
D2	DOOR	0.75 X 2.10
SD	SLIDING DOOR	1.55 X 2.10
OP1	OPENING	0.75 X 2.10
W	WINDOW	2.70 X 1.50
W1	WINDOW	2.10 X 1.50
W2	WINDOW	1.50 X 1.50
W3	WINDOW	0.60 X 1.50
KW	WINDOW	0.75 X 1.05
V	VENTILATOR	0.60 X 1.00

DTCP Layout Approval No.L.P/MLPA (CD) NO.250/2024 Dated 15.11.2024 and Localbody Approval No. ROC No. 02/2024 - 2025 Dated - 06.12.2024

DRAWING TITLE

PLAN SHOWING THE PROPOSED RESIDENTIAL NON-HIGH RISE BUILDING CONSISTS OF GROUND+FIRST FLOOR AT PLOT NO:76, COMPRISED IN SURVEY NO: 105/1, OF SONALLUR VILLAGE, VANDALUR TALUK, CHENGALPATTU DISTRICT.

MATERIAL SPECIFICATION FOR PROPOSED WORK

FOUNDATION: ISOLATED FOOTING OVER A BED OF R.C.C 1:4:8 SAND CUSHIONS.

SUPER STRUCTURE: 100 THK, INTERNAL & 200THK EXTERNAL WALLS IN C.M 1:5 WITH PLASTER IN C.M 1:5

R.C.C.WORK: R.C COULMNS,BEAMS,SLABS,LINTELS, AND SUNSHADES IN 1:2:4 MIX ADEQUATELY REINFORCED.

FLOORING: CERAMIC FLOORING.

WEATHERING COURSE: ONE SET OF BRICK JELLY LIME CONCRETE MIXED WITH CRUDE OIL POINTED AND LAID TO SLOPE.

NOTE: UNDER GROUND SUMP AND OVER HEAD WATER TANK ARE SCIENTIFICALLY CLOSED.

ALL DIMENSIONS ARE IN METER

AREA STATEMENT:-

PLOT EXTENT:

AS PER SITE = 68.88 SQM

AS PER DOCUMENT = 68.88 SQM

AS PER PATTA = 68.88 SQM

FLOORS	F.S.I AREA IN SQ.M	NON F.S.I AREA IN SQ.M
GROUND FLOOR	46.77 SQM	10.10 SQ.M
FIRST FLOOR	49.73 SQM	-
TERRACE FLOOR		9.67 SQ.M
TOTAL F.S.I AREA	96.50 SQM	19.77 SQ.M

F.S.I = 96.50 SQM / 68.88 SQM = 1.40

PLOT COVERAGE = 56.88 SQM / 68.88 SQM = 82.58%

COLOUR INDEX

ROAD

PLOT BOUNDARY

PROPOSED

SCALE 1:150


For CASAGRAND PREMIER BUILDER LIMITED

Authorised Signatory


OWNER'S SIGNATURE

K.P. LENIN, B.Arch.,
Registered Architect,
C.A. No. CA/2009/45680
CMDA Regd. No. RA/Gr.I/19/03/072/18-03-2019
DTCP Regd. No. CGLR/URA/Gr.I/2019/07/021
#12A, Roemscape "The Village" Pillaiyar Kovil Street,
Thalambur, Chennai-600130. Ph: 75500 55541
Email: architectlenin@yahoo.com


SIGNATURE OF ARCHITECT

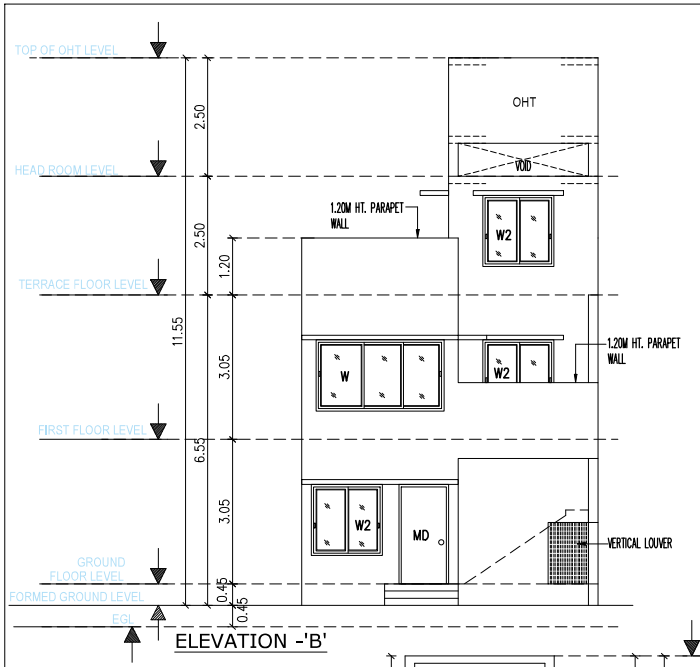


ELEVATION -'B'

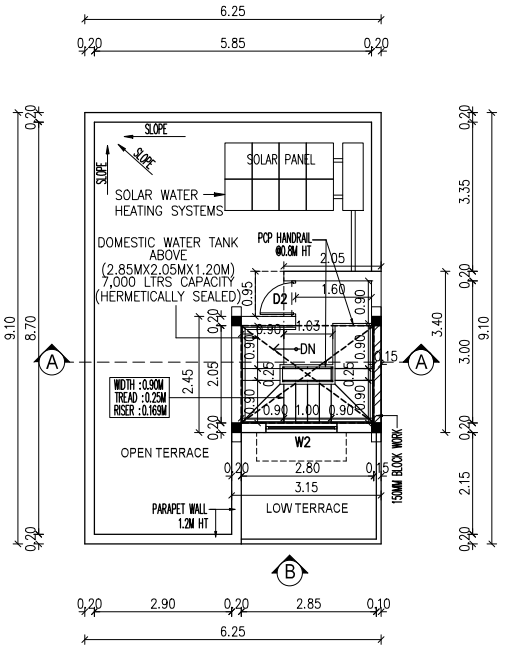

TERRACE FLOOR PLAN

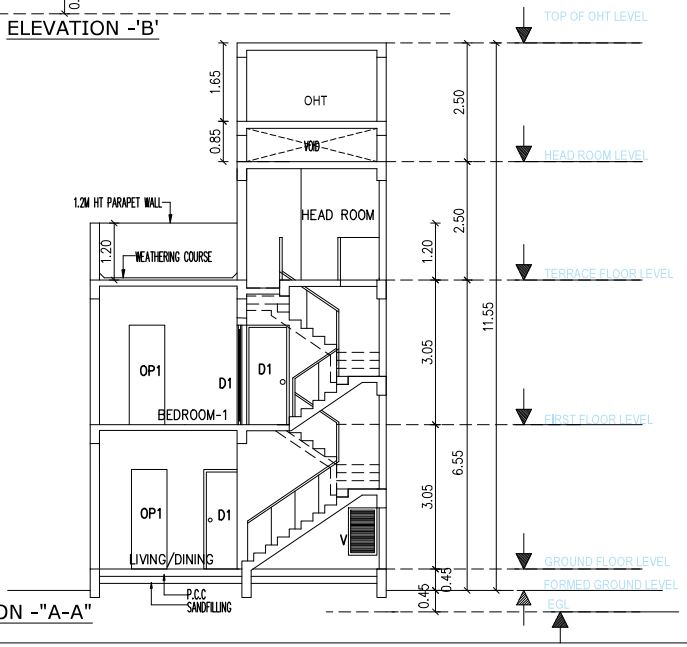

SECTION -"A-A"

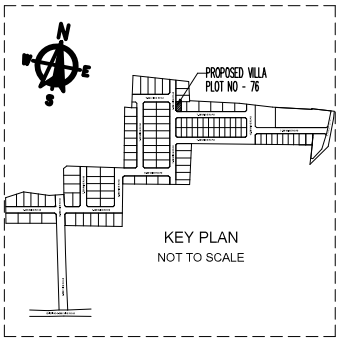

DRAWING TITLE

PLAN SHOWING THE PROPOSED RESIDENTIAL NON-HIGH RISE BUILDING CONSISTS OF GROUND+FIRST FLOOR AT PLOT NO:76, COMPRISED IN SURVEY NO: 105/1, OF SONALLUR VILLAGE, VANDALUR TALUK, CHENGALPATTU DISTRICT.

MATERIAL SPECIFICATION FOR PROPOSED WORK

FOUNDATION: ISOLATED FOOTING OVER A BED OF R.C.C 1:4:8 SAND CUSHIONS.

SUPER STRUCTURE: 100 THK, INTERNAL & 200THK EXTERNAL WALLS IN C.M 1:5 WITH PLASTER IN C.M 1:5

R.C.C.WORK: R.C COULMNS,BEAMS,SLABS,LINTELS, AND SUNSHADES IN 1:2:4 MIX ADEQUATELY REINFORCED.

FLOORING: CERAMIC FLOORING.

WEATHERING COURSE: ONE SET OF BRICK JELLY LIME CONCRETE MIXED WITH CRUDE OIL POINTED AND LAID TO SLOPE.

NOTE: UNDER GROUND SUMP AND OVER HEAD WATER TANK ARE SCIENTIFICALLY CLOSED.

ALL DIMENSIONS ARE IN METER

COLOUR INDEX

ROAD

PLOT BOUNDARY

PROPOSED

N

SCALE 1:150

For CASAGRAND PREMIER BUILDER LIMITED

Authorised Signatory

OWNER'S SIGNATURE

K.P. LENIN, B.E.
Registered Architect
C.A. No. CA/2018/[illegible]
CMDA Regd. No. RA/Gr.I/19/03/072/18-05-2019
DTCP Regd. No. CGLRON/RA/[illegible]
#12A, Roomscape "The Village" [illegible]
Thalambur, Chennai-600130. [illegible]
Email: architectlenin@[illegible]

SIGNATURE OF ARCHITECT

Signature valid
Signed by: Casagrand1
Location: Chennai
Date:2024.12.06 04:29:40



our services doesn't just end there

Buying & Selling Services

Property Buying Assistance, Property Selling Support, Market Price Analysis, Owner Outreach and Negotiation.

Legal & Documentation Services

Certified EC, Patta, legal opinions, property verification, due diligence, litigation solutions, and legal heir certificates.

Property Development & Approvals

Building plan approvals, construction, layout and sub-division approvals, zone conversion, and occupancy certification.

NRI & Investment Services

Escrow Services, Rentals, Litigation Solutions, Property Valuation and Property Management

Compliance & Special Services

Demolition, Vaasthu checks, regularization of unauthorized buildings, and office space solutions.



empowering your real estate decisions with smart tools

Property Valuation & Cost Estimation

Guideline Value, Apartment Composite Value, Stamp Duty & Registration Fees Calculator, Building Value Calculator, Capital Gains Calculator, Area Unit Converter, Length Unit Converter

Ownership, Compliance & Legal Verification

Encumbrance Certificate (EC) Search, Find Your SRO, Temple Property Check, WAQF Property Check, View Patta/Chitta, View FMB, Patta Analyzer, EC Analyzer

Zoning & Land Use Analysis

Land Use Zone Finder, CRZ Zone Check, Aquifer Zone Check, CBA Check, EWS Check, Road Width Check, Proposed Road Widening Check, FSI Calculator

Property Documentation & Workflow Tools

Forms & Templates, Document Generator, Document Translation, Dictionary

Vastu & Property Management Tools

Home Vastu Shastra, Plot Vastu Shastra, Property Management

Verified RealEstate™

We're honored to be part of your real estate journey

3/350/2 Mettukuppam,
OMR Thoraipakkam,
Chennai, India

hello@verified.realestate
+91 9996 12 9996
www.verified.realestate