# Verified RealEstate™

Your trusted partner for buying, selling, and managing property, ensuring hassle-free service with 100% transparency.

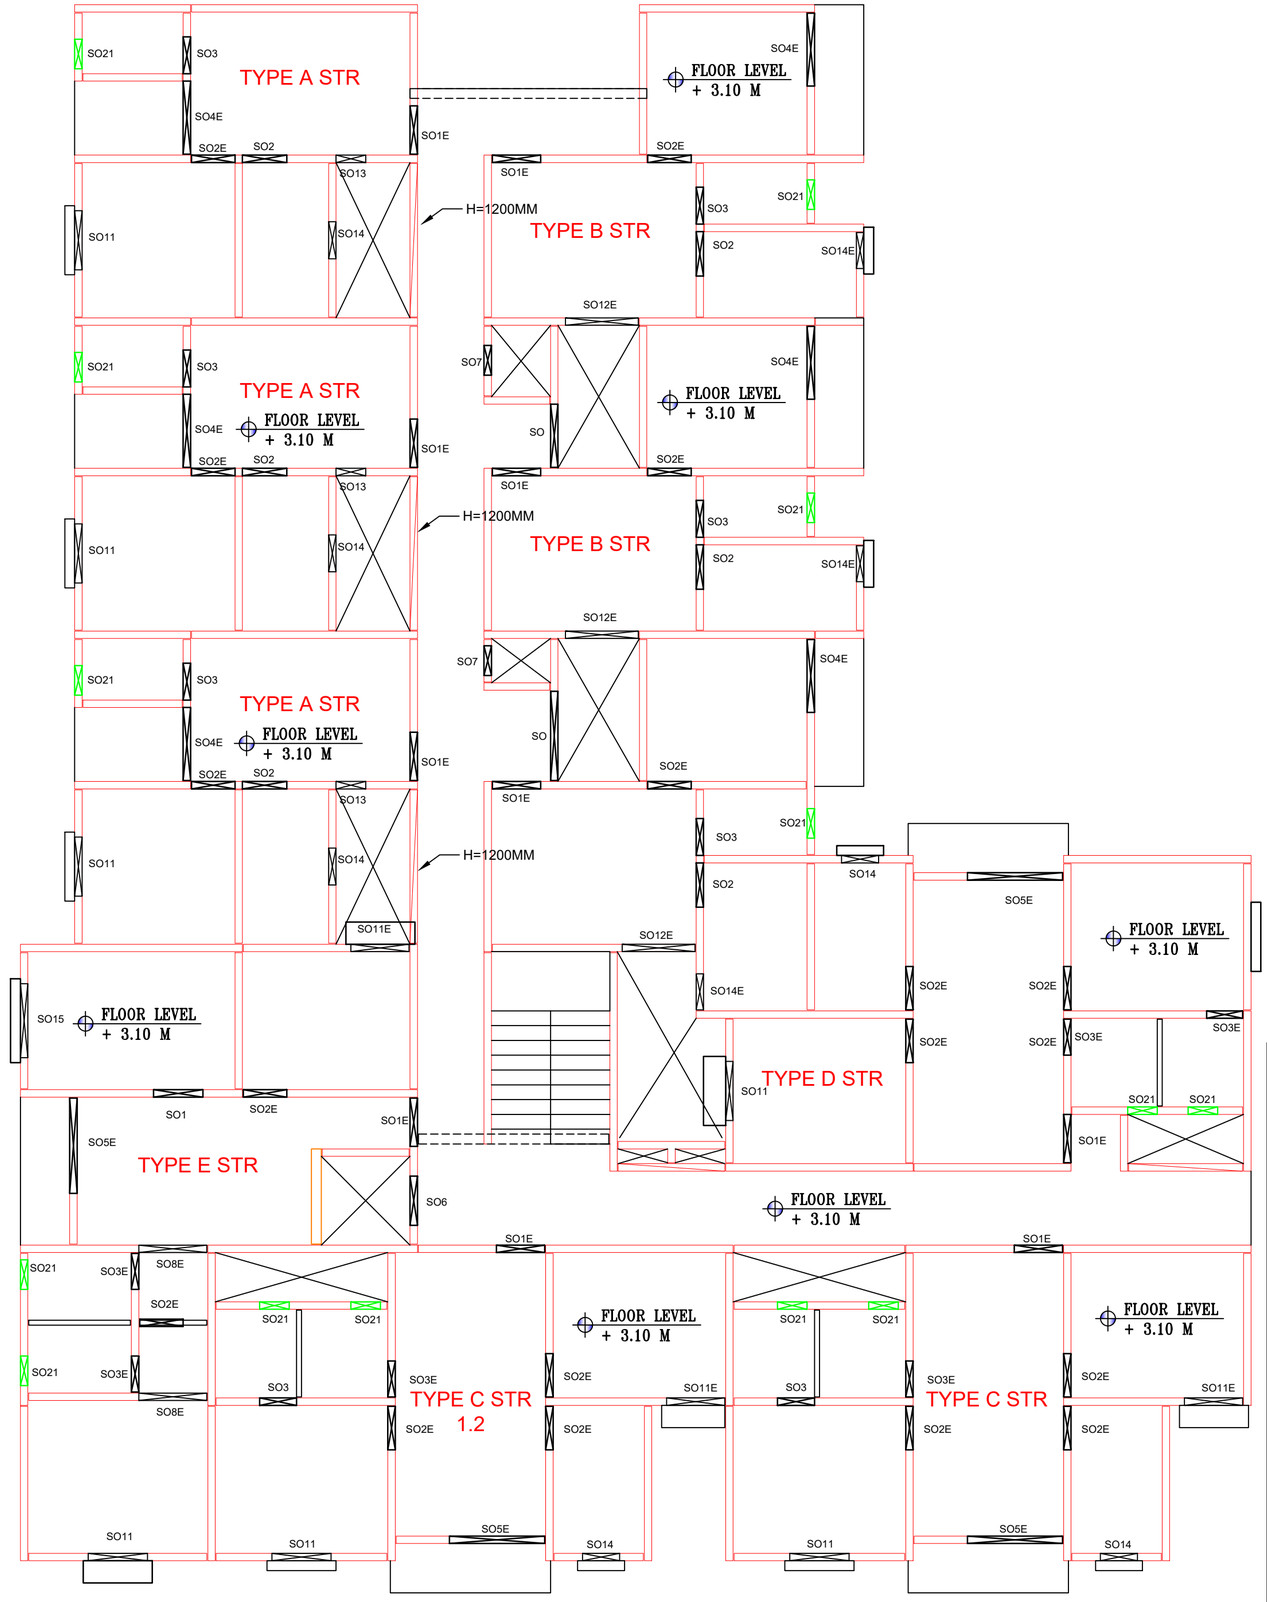
3/350/2 Mettukuppam,
OMR Thoraipakkam,
Chennai, India

hello@verified.realestate
+91 9996 12 9996
www.verified.realestate

Official Property Record




Digitally Verified Record - Powered by Verified RealEstate™




TYPICAL FLOOR PLAN BUILDING A

## LEGEND

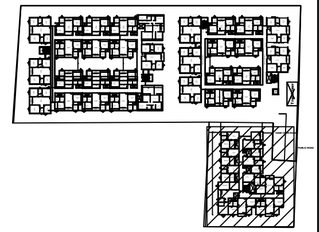- 150 MM THICK PRECAST WALL
- 100 MM THICK PRECAST WALL
- 200 MM THICK PRECAST WALL
- SLAB EXTENT WITH 150 MM UPSTAND
- PRECAST BEAM



KEY PLAN

REVISIONS

| REV NO. | DESCRIPTIONS | DRW BY | CHK BY | APR BY | DATE |
|---|---|---|---|---|---|
| 0 | FOR APPROVAL | KM | SB | SL | 29/02/24 |
| 1 | | | | | |
| 2 | | | | | |
| 3 | | | | | |
| 4 | | | | | |
| 5 | | | | | |
| 6 | | | | | |

OWNER:

KG House, 126, Arts
College Road,
Coimbatore -641018

PROJECT CONTRACTOR AND ARCHITECT:

KG House, 126, Arts
College Road,
Coimbatore -641018

MEP CONSULTANT:

Advantec MEP Consultants & Engineers
Downtown CityVista, Kharadi,
Pune 411014

THIS DRAWING IS BASED ON THE FOLLOWING INFORMAT
DRAWINGS RECEIVED ON :-2024/02/25

STRUCTURAL CONSULTANTS:

METIS STRUCTURES

LICENSE NO. 525 A

PROJECT:
NEO CITY

DRAWING TITLE:
TYPICAL FLOOR PLAN BUILDING

Ar. PRESTON VARGHESE
REG No. CA/2008/42873
Coimbatore LPA/RA/GR-I/19/04/019

ARCHITECT

S. ARUN KUMAR, ME., (Struct.)
CBE Rgn./SE/Gr-I/2019/07/006
METIS STRUCTURES
9,9-1,Lakshmi Garden, Sankara Collage Road,
Saravanampatti, Coimbatore - 35.
GSTIN : 33AAXFM9597P1ZT


STRUCTURAL ENGINEER

| PURPOSE OF ISSUE: | | PROJECT CODE |
|---|---|---|
| FOR APPROVAL | | 253114A |
| SCALE: 1:100 | DATE: 29/02/2024 | SHEET SIZE: A1 |
| DRW BY: KM | CHK BY: SB | APR BY : SL |

This drawing is property of SLABS Engineering Pvt. Ltd.
and cannot be reproduced without written consent.
Do not scaled the dimensions of drawing.

DRAWING NUMBER
SEPL-KG-NEO-PC-100

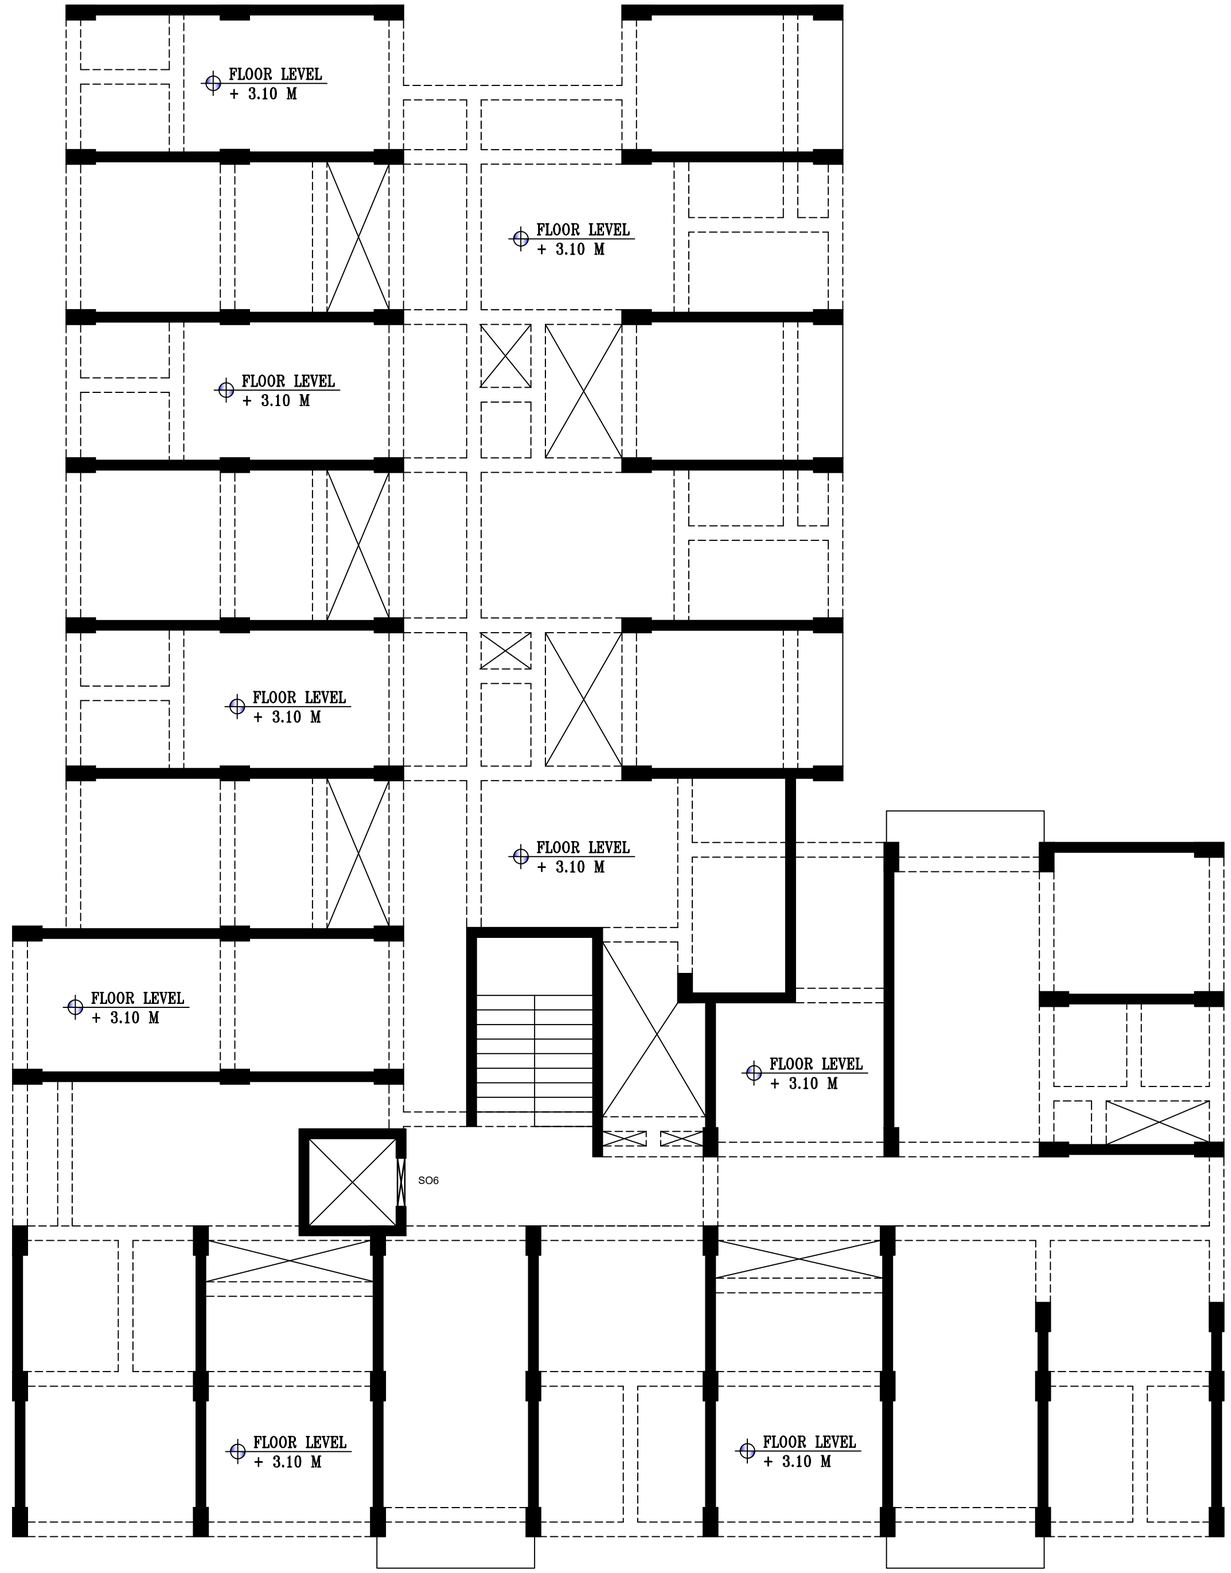
REV.
00




CAST-IN-SITU FRAMING LAYOUT

## LEGEND

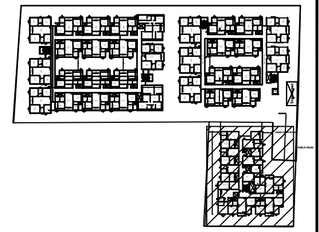- CAST-IN-SITU SHEAR WALL
- CAST-IN-SITU COLUMN
- CAST-IN-SITU BEAM
- SLAB EXTENT



KEY PLAN

REVISIONS

| REV NO. | DESCRIPTIONS | DRW BY | CHK BY | APR BY | DATE |
|---|---|---|---|---|---|
| 0 | FOR APPROVAL | KM | SB | SL | 01/03/24 |
| 1 | | | | | |
| 2 | | | | | |
| 3 | | | | | |
| 4 | | | | | |
| 5 | | | | | |
| 6 | | | | | |

OWNER:

KG House, 126, Arts College Road, Coimbatore -641018

PROJECT CONTRACTOR AND ARCHITECT:

KG House, 126, Arts College Road, Coimbatore -641018

MEP CONSULTANT:

Advantec MEP Consultants & Engineers
Downtown CityVista, Kharadi, Pune 411014

THIS DRAWING IS BASED ON THE FOLLOWING INFORMAT
DRAWINGS RECEIVED ON :-2024/02/25

STRUCTURAL CONSULTANTS:

METIS STRUCTURES re enforcing dream

LICENSE NO. 525 A

PROJECT:
NEO CITY

DRAWING TITLE:
CAST-IN-SITU FRAMING LAYOU

Ar. PRESTON VARGHESE
REG No. CA/2008/42873
Coimbatore LPA/RA/GR-I/19/04/019

ARCHITECT

S. ARUN KUMAR, ME., (Struct.)
CBE Rgn./SE/Gr-I/2019/07/006
METIS STRUCTURES
9,9-1,Lakshmi Garden, Sankara Collage Road,
Saravanampatti, Coimbatore - 35.
GSTIN : 33AAXFM9597P1ZT














STRUCTURAL ENGINEER


| PURPOSE OF ISSUE: | | PROJECT CODE |
|---|---|---|
| FOR APPROVAL | | 253114A |
| SCALE: 1:100 | DATE: 01/03/2024 | SHEET SIZE: A1 |
| DRW BY: KM | CHK BY: SB | APR BY : SL |


This drawing is property of SLABS Engineering Pvt. Ltd.
and cannot be reproduced without written consent.
Do not scaled the dimensions of drawing.

| DRAWING NUMBER | REV. |
|---|---|
| SEPL-KG-NEO-ST-101 | 00 |

# COLUMN SCHEDULE
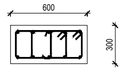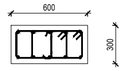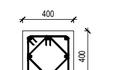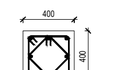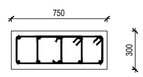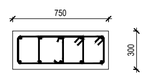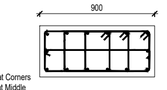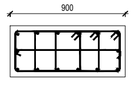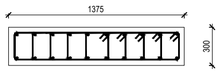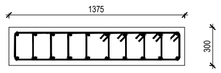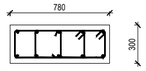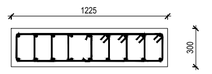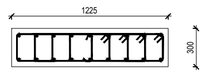
| COLUMN MARK | BASEMENT FLOOR LEVEL | TO | STILT FLOOR LEVEL | STILT FLOOR LEVEL | TO | FIRST FLOOR LEVEL |
|---|---|---|---|---|---|---|
| CA1, CB1 |   | | |   | | |
| | 2 - CLOSE TIE | 1 - CROSS TIE | fck = **30 Mpa** | | 2 - CLOSE TIE | 1 - CROSS TIE | fck = **30 Mpa** | |
| | VERTICAL BARS | 10-T16 | CONF. REINF. | T8 @ 100 C/C | VERTICAL BARS | 10-T16 | CONF. REINF. | T8 @ 100 C/C |
| | TIES | T8 @ 200 C/C | JOINT REINF | T8 @ 100 C/C | TIES | T8 @ 200 C/C | JOINT REINF | T8 @ 100 C/C |
| CA2, CB2 |   | | |   | | |
| | 2 - CLOSE TIE | 0 - CROSS TIE | fck = **30 Mpa** | | 2 - CLOSE TIE | 0 - CROSS TIE | fck = **30 Mpa** | |
| | VERTICAL BARS | 8-T16 | CONF. REINF. | T8 @ 100 C/C | VERTICAL BARS | 8-T16 | CONF. REINF. | T8 @ 100 C/C |
| | TIES | T8 @ 200 C/C | JOINT REINF | T8 @ 100 C/C | TIES | T8 @ 200 C/C | JOINT REINF | T8 @ 100 C/C |
| CA3,CB3 | NOTE :<br>20 Dia. Bars to be Placed at Corners<br>16 Dia. Bars to be Placed at Middle   | | | NOTE :<br>20 Dia. Bars to be Placed at Corners<br>16 Dia. Bars to be Placed at Middle   | | |
| | 2 - CLOSE TIE | 1 - CROSS TIE | fck = **30 Mpa** | | 2 - CLOSE TIE | 1 - CROSS TIE | fck = **30 Mpa** | |
| | VERTICAL BARS | 4-T20+6T-16 | CONF. REINF. | T8 @ 100 C/C | VERTICAL BARS | 4-T20+6-T16 | CONF. REINF. | T8 @ 100 C/C |
| | TIES | T8 @ 200 C/C | JOINT REINF | T8 @ 100 C/C | TIES | T8 @ 200 C/C | JOINT REINF | T8 @ 100 C/C |
| CA4 | NOTE :<br>20 Dia. Bars to be Placed at Corners<br>16 Dia. Bars to be Placed at Middle   | | |   | | |
| | 3 - CLOSE TIE | 1 - CROSS TIE | fck = **30 Mpa** | | 3 - CLOSE TIE | 1 - CROSS TIE | fck = **30 Mpa** | |
| | VERTICAL BARS | 4-T20+10-T16 | CONF. REINF. | T8 @ 100 C/C | VERTICAL BARS | 4-T20+10-T16 | CONF. REINF. | T8 @ 100 C/C |
| | TIES | T8 @ 200 C/C | JOINT REINF | T8 @ 100 C/C | TIES | T8 @ 200 C/C | JOINT REINF | T8 @ 100 C/C |
| CA5 |   | | |   | | |
| | 5 - CLOSE TIE | 0 - CROSS TIE | fck = **30 Mpa** | | 5 - CLOSE TIE | 0 - CROSS TIE | fck = **30 Mpa** | |
| | VERTICAL BARS | 20-T16 | CONF. REINF. | T8 @ 100 C/C | VERTICAL BARS | 20-T16 | CONF. REINF. | T8 @ 100 C/C |
| | TIES | T8 @ 200 C/C | JOINT REINF | T8 @ 100 C/C | TIES | T8 @ 200 C/C | JOINT REINF | T8 @ 100 C/C |
| CB4 | NOTE :<br>20 Dia. Bars to be Placed at Corners<br>16 Dia. Bars to be Placed at Middle   | | | NOTE :<br>20 Dia. Bars to be Placed at Corners<br>16 Dia. Bars to be Placed at Middle   | | |
| | 2 - CLOSE TIE | 1 - CROSS TIE | fck = **30 Mpa** | | 2 - CLOSE TIE | 1 - CROSS TIE | fck = **30 Mpa** | |
| | VERTICAL BARS | 4-T20+6-T16 | CONF. REINF. | T8 @ 100 C/C | VERTICAL BARS | 4-T20+6-T16 | CONF. REINF. | T8 @ 100 C/C |
| | TIES | T8 @ 200 C/C | JOINT REINF | T8 @ 100 C/C | TIES | T8 @ 200 C/C | JOINT REINF | T8 @ 100 C/C |
| CB5 |   | | |   | | |
| | 4 - CLOSE TIE | 1 - CROSS TIE | fck = **30 Mpa** | | 4 - CLOSE TIE | 1 - CROSS TIE | fck = **30 Mpa** | |
| | VERTICAL BARS | 18-T16 | CONF. REINF. | T8 @ 100 C/C | VERTICAL BARS | 18-T16 | CONF. REINF. | T8 @ 100 C/C |
| | TIES | T8 @ 200 C/C | JOINT REINF | T8 @ 100 C/C | TIES | T8 @ 200 C/C | JOINT REINF | T8 @ 100 C/C |

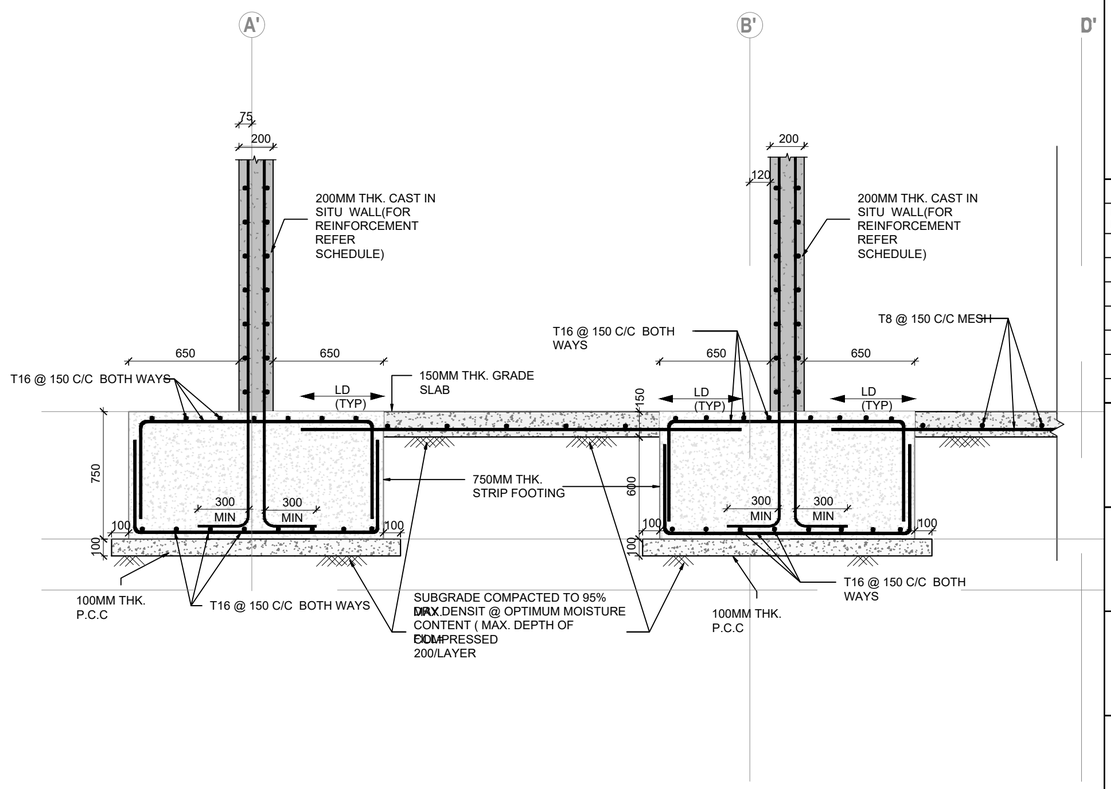

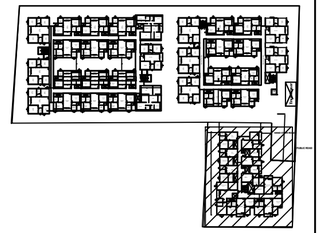KEY PLAN

REVISIONS

| REV NO. | DESCRIPTIONS | DRW BY | CHK BY | APR BY | DATE |
|---|---|---|---|---|---|
| 0 | FOR APPROVAL | KM | SB | SL | 01/03/24 |
| 1 | | | | | |
| 2 | | | | | |
| 3 | | | | | |
| 4 | | | | | |
| 5 | | | | | |
| 6 | | | | | |

OWNER:

KG House, 126, Arts College Road, Coimbatore -641018

PROJECT CONTRACTOR AND ARCHITECT:

KG House, 126, Arts College Road, Coimbatore -641018

MEP CONSULTANT:

Advantec MEP Consultants & Engineers
Downtown CityVista, Kharadi, Pune 411014



Ar. PRESTON VARGHESE
REG No. CA/2008/42873
Coimbatore LPA/RA/GR-I/19/04/019

ARCHITECT



S. ARUN KUMAR, ME., (Struct.)
CBE Rgn./SE/Gr-I/2019/07/006
METIS STRUCTURES
9,9-1,Lakshmi Garden, Sankara Collage Road,
Saravanampatti, Coimbatore - 35.
GSTIN : 33AAXFM9597P1ZT

STRUCTURAL ENGINEER

THIS DRAWING IS BASED ON THE FOLLOWING INFORMAT
DRAWINGS RECEIVED ON :-2024/02/25

STRUCTURAL CONSULTANTS:

METIS STRUCTURES
re enforcing dream

LICENSE NO. 525 A

PROJECT:
NEO CITY

DRAWING TITLE:
CAST-IN-SITU FRAMING LAYOU

| PURPOSE OF ISSUE: | | PROJECT CODE |
|---|---|---|
| FOR APPROVAL | | 253114A |
| SCALE: 1:100 | DATE: 01/03/2024 | SHEET SIZE: A1 |
| DRW BY: KM | CHK BY: SB | APR BY : SL |

This drawing is property of SLABS Engineering Pvt. Ltd.
and cannot be reproduced without written consent.
Do not scaled the dimensions of drawing.

| DRAWING NUMBER | REV. |
|---|---|
| SEPL-KG-NEO-ST-101 | 00 |

# Our services go beyond

## Buying & Selling Services

Property Buying Assistance, Property Selling Support, Market Price Analysis, Owner Outreach and Negotiation.

## Legal & Documentation Services

Certified EC, Patta, legal opinions, property verification, due diligence, litigation solutions, and legal heir certificates.

## Property Development & Approvals

Building plan approvals, construction, layout and sub-division approvals, zone conversion, and occupancy certification.

## NRI & Investment Services

Escrow Services, Rentals, Litigation Solutions, Property Valuation and Property Management

## Compliance & Special Services

Demolition, Vaasthu checks, regularization of unauthorized buildings, and office space solutions.

# Smarter Tools, Stronger Decisions

## Property Valuation & Cost Estimation

Guideline Value, Apartment Composite Value, Stamp Duty & Registration Fees Calculator, Building Value Calculator, Capital Gains Calculator, Area Unit Converter, Length Unit Converter

## Ownership, Compliance & Legal Verification

Encumbrance Certificate (EC) Search, Find Your SRO, Temple Property Check, WAQF Property Check, View Patta/Chitta, View FMB, Patta Analyzer, EC Analyzer

## Zoning & Land Use Analysis

Land Use Zone Finder, CRZ Zone Check, Aquifer Zone Check, CBA Check, EWS Check, Road Width Check, Proposed Road Widening Check, FSI Calculator

## Property Documentation & Workflow Tools

Forms & Templates, Document Generator, Document Translation, Dictionary

## Vastu & Property Management Tools

Home Vastu Shastra, Plot Vastu Shastra, Property Management

Verified RealEstate™

# Verified RealEstate™

We're honored to be part of your
real estate journey

3/350/2 Mettukuppam,
OMR Thoraipakkam,
Chennai, India

hello@verified.realestate
+91 9996 12 9996
www.verified.realestate