Verified RealEstate™

Your trusted partner for buying, selling, and managing property, ensuring hassle-free service with 100% transparency.


3/350/2 Mettukuppam,
OMR Thoraipakkam,
Chennai, India

hello@verified.realestate
+91 9996 12 9996
www.verified.realestate

Official Property Record



Digitally Verified Record - Powered by Verified RealEstate™

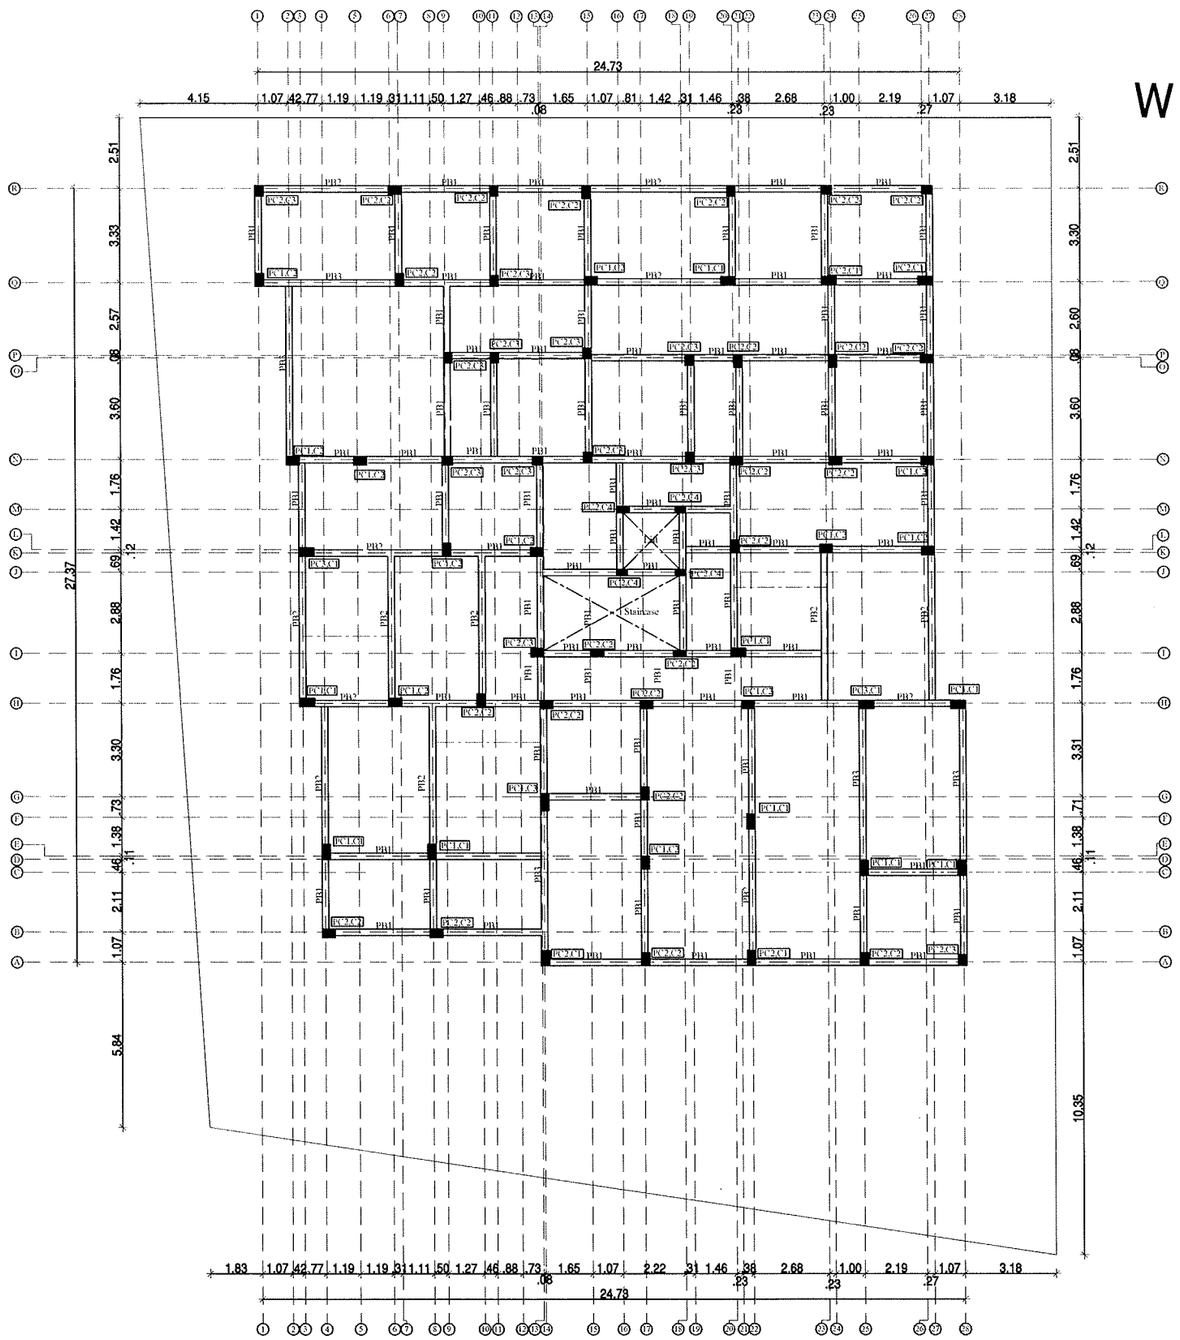


PLINTH BEAM LAYOUT


COLUMN (C1) – DETAILS (TYP)

COLUMN (C2) – DETAILS (TYP)


COLUMN (C3) – DETAILS (TYP)

COLUMN (C4) – DETAILS (TYP)

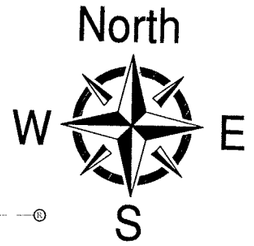


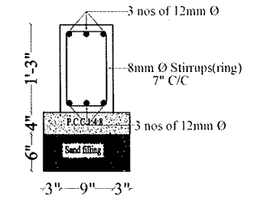

TYP C.S OF PLINTH BEAM-PB1

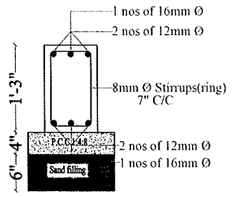

TYP C.S OF PLINTH BEAM-PB2

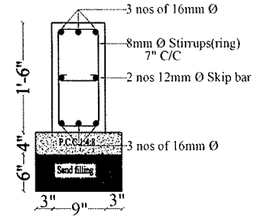

TYP C.S OF PLINTH BEAM-PB3

NOTES:

1. USE CONCRETE MIX 1 : 1 : 2(M25)
2. CLEAR COVER TO REINFORCEMENT IN SLAB =1/2" AND BEAM =1"
3. LAP LENGTH 56D.
4. HIGH YIELD STRENGTH OF DEFORMED BARS CONFORMING TO I.S 1786 - 1985 TO BE USED.
5. THIS DRAWING SHOULD BE READ ALONG WITH THE ARCHITECTURAL DRAWING
6. NO DIMENSION SHOULD BE SCALED OFF FROM THIS DRAWING. ONLY WRITTEN DIMENSIONS ARE TO BE FOLLOWED.
7. DISTANCE BETWEEN GRIDS & ALL LEVELS SHOULD BE THOUROUGHLY CHECKED WITH THE ARCHITECTURAL DRAWING.

TITLE:
DETAILS OF COLUMN & PLINTH BEAM LAYOUT

Dwg No : 1/3	Date : 09.07.2024
Scale :1 : 100	Drawn :

ALL DIMENSIONS ARE IN METERS UNLESS OTHERWISE SPECIFIED


Project:

PLAN SHOWING THE PROPOSED CONSTRUCTION OF STILT + 5 FLOOR RESIDENTIAL BUILDING WITH 34 DWELLING UNITS(18.00M HEIGHT) AT LAKSHMI NAGAR MAIN ROAD MADHANANDAPURAM , CHENNAI- 600 125, BEARING S.NO-218/2A & 218/2B OF MADHANANDAPURAM VILLAGE WITH THE LIMIT OF GREATER CHENNAI CORPORATION ZONE - XII, DIVISION - 156.


Structural Consultants: Ph : 044 - 42643214

M/s. ANAND ASSOCIATES
Flat No.2, First Floor, Old No.113,
New No.67,S-Block, 6th Main Road
Anna Nagar, Chennai - 600 040.
Email : anandassociate@yahoo.co.in

Er. P. ANAND RAJU
Registered Structural Engineer Grade - I (SE)
CMDA No: SE/GR-I/2024/02/004
Flat No:2, First Floor, S-133, S-Block
6th Main Road, Anna Nagar, Chennai -600 040
Ph/Fax: 044 42643214, Cell: 9840488820,
E-Mail: aanandassociate@gamil .com

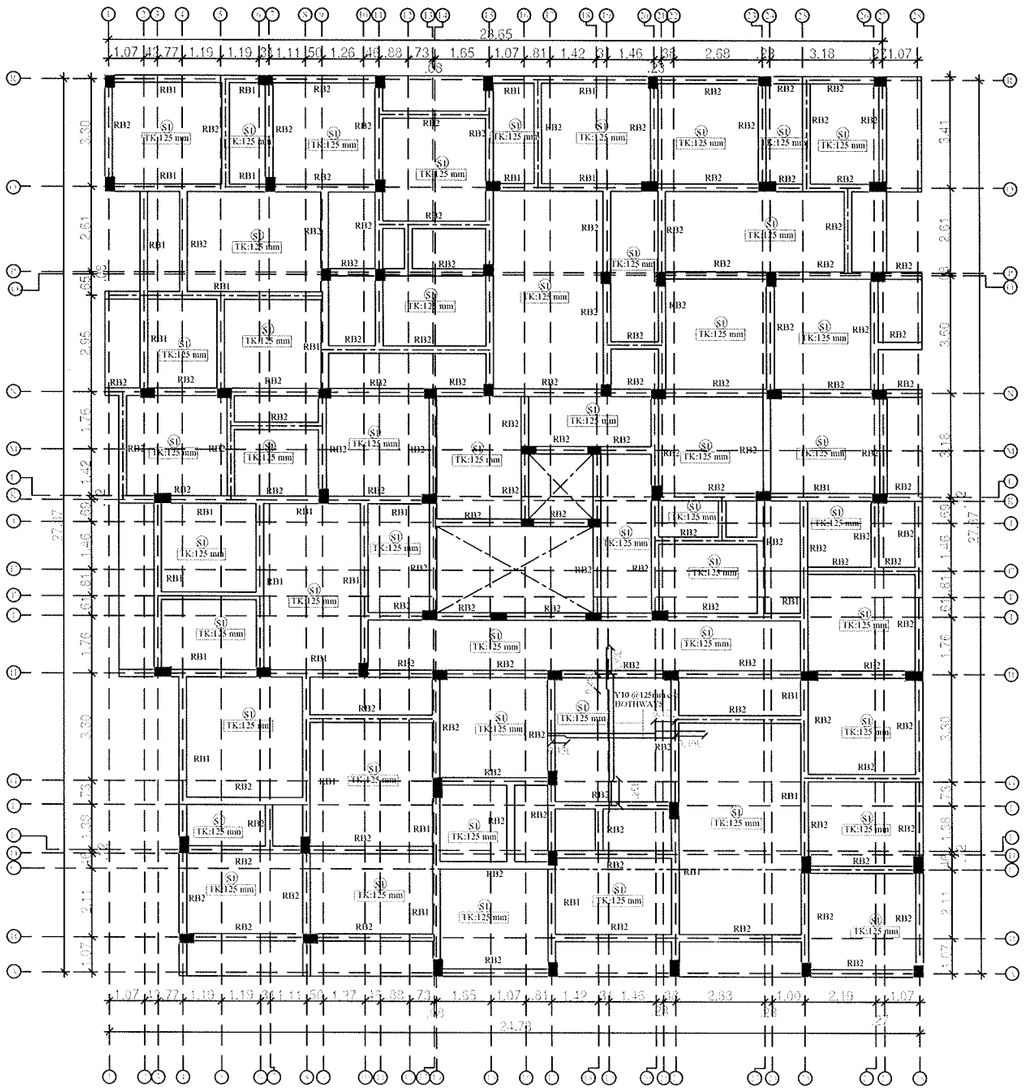

STILT FLOOR ROOF BEAM LAYOUT

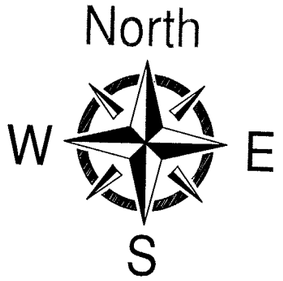

NOTES:

1. USE CONCRETE MIX 1 : 1 : 2(M25)
2. CLEAR COVER TO REINFORCEMENT IN SLAB =1/2" AND BEAM =1"
3. LAP LENGTH 56D.
4. HIGH YIELD STRENGTH OF DEFORMED BARS CONFORMING TO I.S 1786 - 1985 TO BE USED.
5. THIS DRAWING SHOULD BE READ ALONG WITH THE ARCHITECTURAL DRAWING
6. NO DIMENSION SHOULD BE SCALED OFF FROM THIS DRAWING. ONLY WRITTEN DIMENSIONS ARE TO BE FOLLOWED.
7. DISTANCE BETWEEN GRIDS & ALL LEVELS SHOULD BE THOUROUGHLY CHECKED WITH THE ARCHITECTURAL DRAWING.

TITLE:
DETAILS OF STILT FLOOR ROOF BEAM & SLAB LAYOUT

Dwg No : 2a/3	Date : 09.07.2024
Scale :1 : 100	Drawn :


ALL DIMENSIONS ARE IN METERS UNLESS OTHERWISE SPECIFIED

Project:
PLAN SHOWING THE PROPOSED CONSTRUCTION OF STILT + 5 FLOOR RESIDENTIAL BUILDING WITH 34 DWELLING UNITS(18.00M HEIGHT) AT LAKSHMI NAGAR MAIN ROAD MADHANANDAPURAM , CHENNAI- 600 125, BEARING S.NO-218/2A & 218/2B OF MADHANANDAPURAM VILLAGE WITH THE LIMIT OF GREATER CHENNAI CORPORATION ZONE - XII, DIVISION - 156.


Structural Consultants: Ph : 044 - 42643214

M/s. ANAND ASSOCIATES
Flat No.2, First Floor, Old No.113,
New No.67,S-Block, 6th Main Road
Anna Nagar, Chennai - 600 040.
Email : anandassociate@yahoo.co.in

Er. P. ANAND RAJU
Registered Structural Engineer Grade - I (SE)
CMDA No: SE/GR-I/2024/02/004
Flat No:2, First Floor, S-133, S-Block
6th Main Road, Anna Nagar, Chennai -600 040
Ph/Fax: 044 42643214, Cell: 9840488820,
E-Mail: aanandassociate@gamil .com

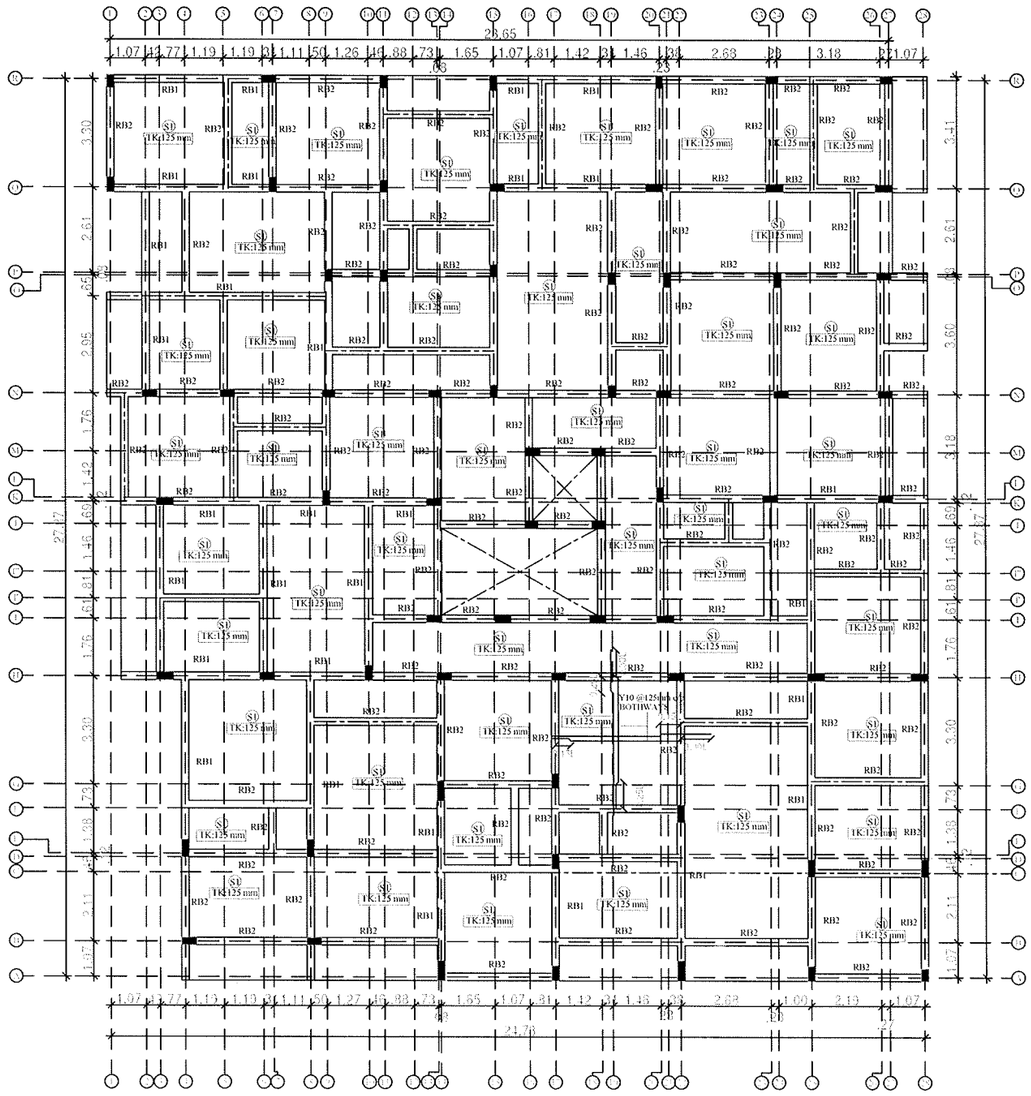

TYPICAL FLOOR ROOF BEAM LAYOUT

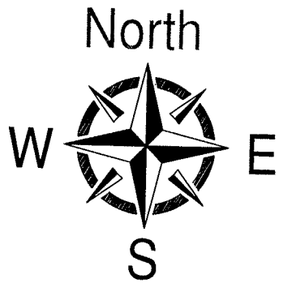

NOTES:

1. USE CONCRETE MIX 1 : 1 : 2(M25)
2. CLEAR COVER TO REINFORCEMENT IN SLAB =1/2" AND BEAM =1"
3. LAP LENGTH 56D.
4. HIGH YIELD STRENGTH OF DEFORMED BARS CONFORMING TO I.S 1786 - 1985 TO BE USED.
5. THIS DRAWING SHOULD BE READ ALONG WITH THE ARCHITECTURAL DRAWING
6. NO DIMENSION SHOULD BE SCALED OFF FROM THIS DRAWING. ONLY WRITTEN DIMENSIONS ARE TO BE FOLLOWED.
7. DISTANCE BETWEEN GRIDS & ALL LEVELS SHOULD BE THOUROUGHLY CHECKED WITH THE ARCHITECTURAL DRAWING.

TITLE:
DETAILS OF TYPICAL FLOOR ROOF BEAM & SLAB LAYOUT

Dwg No : 2b/3	Date : 09.07.2024
Scale :1 : 100	Drawn :


ALL DIMENSIONS ARE IN METERS UNLESS OTHERWISE SPECIFIED

Project:
PLAN SHOWING THE PROPOSED CONSTRUCTION OF STILT + 5 FLOOR RESIDENTIAL BUILDING WITH 34 DWELLING UNITS(18.00M HEIGHT) AT LAKSHMI NAGAR MAIN ROAD MADHANANDAPURAM , CHENNAI- 600 125, BEARING S.NO-218/2A & 218/2B OF MADHANANDAPURAM VILLAGE WITH THE LIMIT OF GREATER CHENNAI CORPORATION ZONE - XII, DIVISION - 156.

Structural Consultants: Ph : 044 - 42643214

M/s. ANAND ASSOCIATES
Flat No.2, First Floor, Old No.113,
New No.67,S-Block, 6th Main Road
Anna Nagar, Chennai - 600 040.
Email : anandassociate@yahoo.co.in

Er. P. ANAND RAJU
Registered Structural Engineer Grade - I (SE)
CMDA No: SE/GR-I/2024/02/004
Flat No:2, First Floor, S-133, S-Block
6th Main Road, Anna Nagar, Chennai -600 040
Ph/Fax: 044 42643214, Cell: 9840488820,
E-Mail: aanandassociate@gamil .com

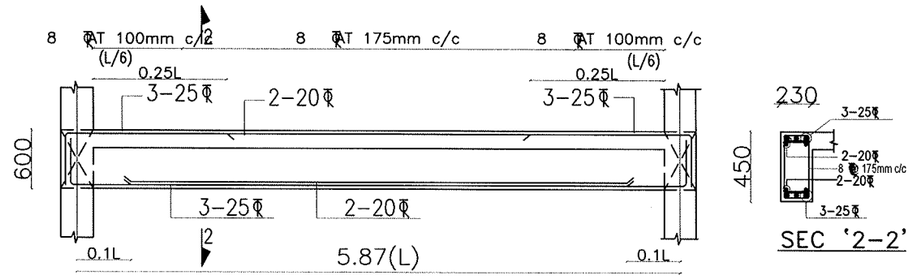


L.S.OF 'RB1' AT A-A

(TYP)

SEC '2-2'

REINFORCEMENT DETAILS OF BEAMS (TYP)

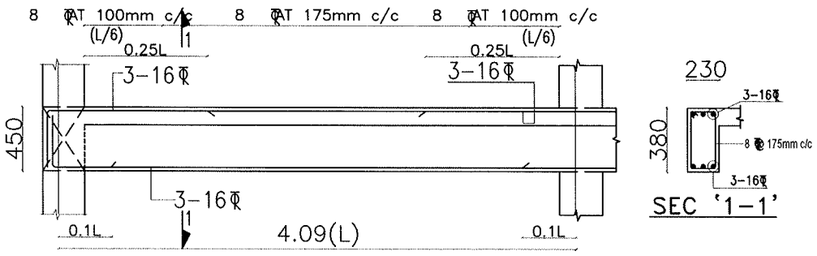


L.S.OF 'RB2' AT B-B


(TYP)

SEC '1-1'


REINFORCEMENT DETAILS OF BEAMS (TYP)

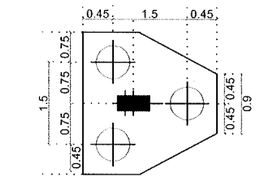


DETAIL OF PILE CAP -'PC2'

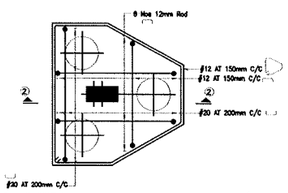


R.C.C DETAIL OF PILE CAP -'PC2'

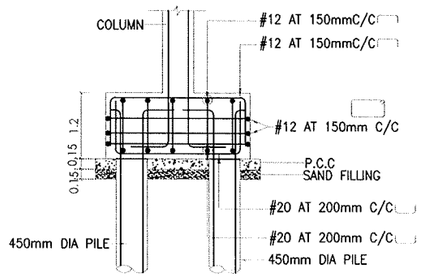


SEC AT - '2-2'

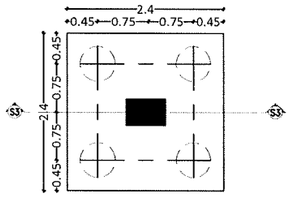


DETAIL OF PILE CAP-PC3

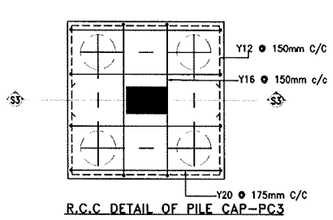


R.C.C DETAIL OF PILE CAP-PC3

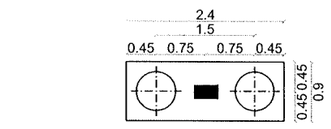


DETAIL OF PILE CAP -'PC1'

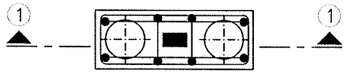


R.C.C DETAIL OF PILE CAP -'PC1'

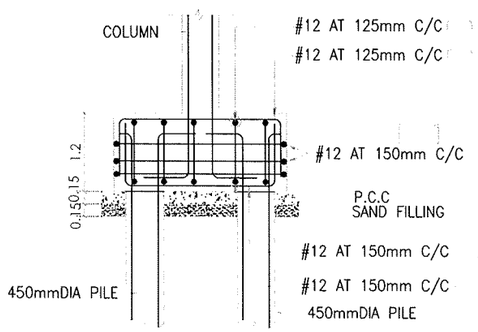


SEC AT - '1-1'

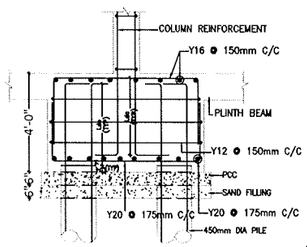


SECTION S3-S3

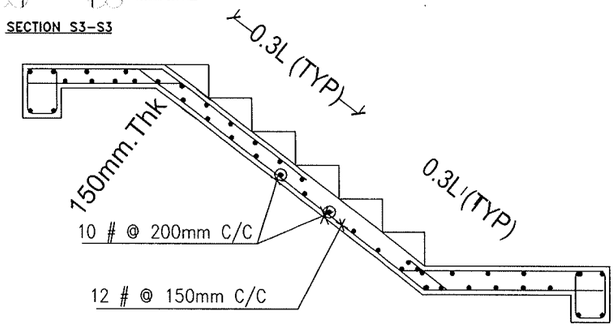

TYP.STAIRCASE DETAILS

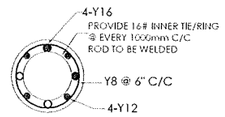


PILE DETAILS

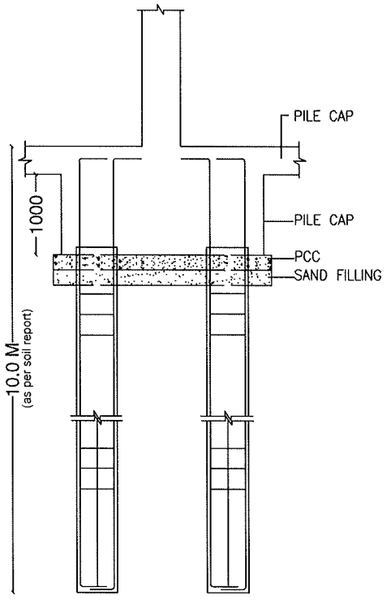

~450~

TYPICAL L.S OF PILE DETAIL

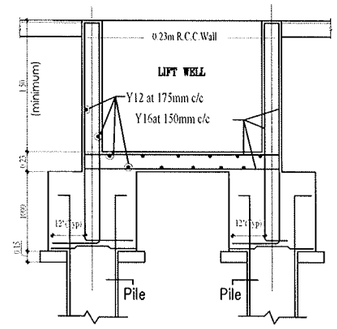

SECTION DETAILS FOR LIFT WELL

NOTES:

1. USE CONCRETE MIX 1 : 1 : 2(M25)
2. CLEAR COVER TO REINFORCEMENT IN SLAB =1/2" AND BEAM =1"
3. LAP LENGTH 56D.
4. HIGH YIELD STRENGTH OF DEFORMED BARS CONFORMING TO I.S 1786 - 1985 TO BE USED.
5. THIS DRAWING SHOULD BE READ ALONG WITH THE ARCHITECTURAL DRAWING
6. NO DIMENSION SHOULD BE SCALED OFF FROM THIS DRAWING. ONLY WRITTEN DIMENSIONS ARE TO BE FOLLOWED.
7. DISTANCE BETWEEN GRIDS & ALL LEVELS SHOULD BE THOUROUGHLY CHECKED WITH THE ARCHITECTURAL DRAWING.

TITLE:

DETAILS OF FOUNDATION,STAIRCASE & ROOF BEAM

Dwg No : 3/3	Date : 09.07.2024
Scale :1 : 100	Drawn :

ALL DIMENSIONS ARE IN METERS UNLESS OTHERWISE SPECIFIED

Project:

PLAN SHOWING THE PROPOSED CONSTRUCTION OF STILT + 5 FLOOR RESIDENTIAL BUILDING WITH 34 DWELLING UNITS(18.00M HEIGHT) AT LAKSHMI NAGAR MAIN ROAD MADHANADAPURAM , CHENNAI-600 125, BEARING S.NO-218/2A & 218/2B OF MADANANDAPURAM VILLAGE WITH THE LIMIT OF GREATER CHENNAI CORPORATION ZONE - XII DIVISION - 156.

Structural Consultants: Ph : 044 - 42643214

M/s. ANAND ASSOCIATES
Flat No.2, First Floor, Old No.113,
New No.67,S-Block, 6th Main Road
Anna Nagar, Chennai - 600 040.
Email : anandassociate@yahoo.co.in

Er. P. ANAND RAJU
Registered Structural Engineer Grade - I (SE)
CMDA No: SE/GR-I/2024/02/004
Flat No:2, First Floor, S-133, S-Block
6th Main Road, Anna Nagar, Chennai -600 040
Ph/Fax: 044 42643214, Cell: 9840488820,
E-Mail: aanandassociate@gamil .com

Our services go beyond

Buying & Selling Services

Property Buying Assistance, Property Selling Support, Market Price Analysis, Owner Outreach and Negotiation.

Legal & Documentation Services

Certified EC, Patta, legal opinions, property verification, due diligence, litigation solutions, and legal heir certificates.

Property Development & Approvals

Building plan approvals, construction, layout and sub-division approvals, zone conversion, and occupancy certification.

NRI & Investment Services

Escrow Services, Rentals, Litigation Solutions, Property Valuation and Property Management

Compliance & Special Services

Demolition, Vaasthu checks, regularization of unauthorized buildings, and office space solutions.

Smarter Tools, Stronger Decisions

Property Valuation & Cost Estimation

Guideline Value, Apartment Composite Value, Stamp Duty & Registration Fees Calculator, Building Value Calculator, Capital Gains Calculator, Area Unit Converter, Length Unit Converter

Ownership, Compliance & Legal Verification

Encumbrance Certificate (EC) Search, Find Your SRO, Temple Property Check, WAQF Property Check, View Patta/Chitta, View FMB, Patta Analyzer, EC Analyzer

Zoning & Land Use Analysis

Land Use Zone Finder, CRZ Zone Check, Aquifer Zone Check, CBA Check, EWS Check, Road Width Check, Proposed Road Widening Check, FSI Calculator

Property Documentation & Workflow Tools

Forms & Templates, Document Generator, Document Translation, Dictionary

Vastu & Property Management Tools

Home Vastu Shastra, Plot Vastu Shastra, Property Management

Verified RealEstate™

Verified RealEstate™

We're honored to be part of your
real estate journey

3/350/2 Mettukuppam,
OMR Thoraipakkam,
Chennai, India

hello@verified.realestate
+91 9996 12 9996
www.verified.realestate