Verified RealEstate™

Your trusted partner for buying, selling, and managing property, ensuring hassle-free service with 100% transparency.


3/350/2 Mettukuppam,
OMR Thoraipakkam,
Chennai, India

hello@verified.realestate
+91 9996 12 9996

Official Property Record

Digitally Verified Record - Powered by Verified RealEstate™



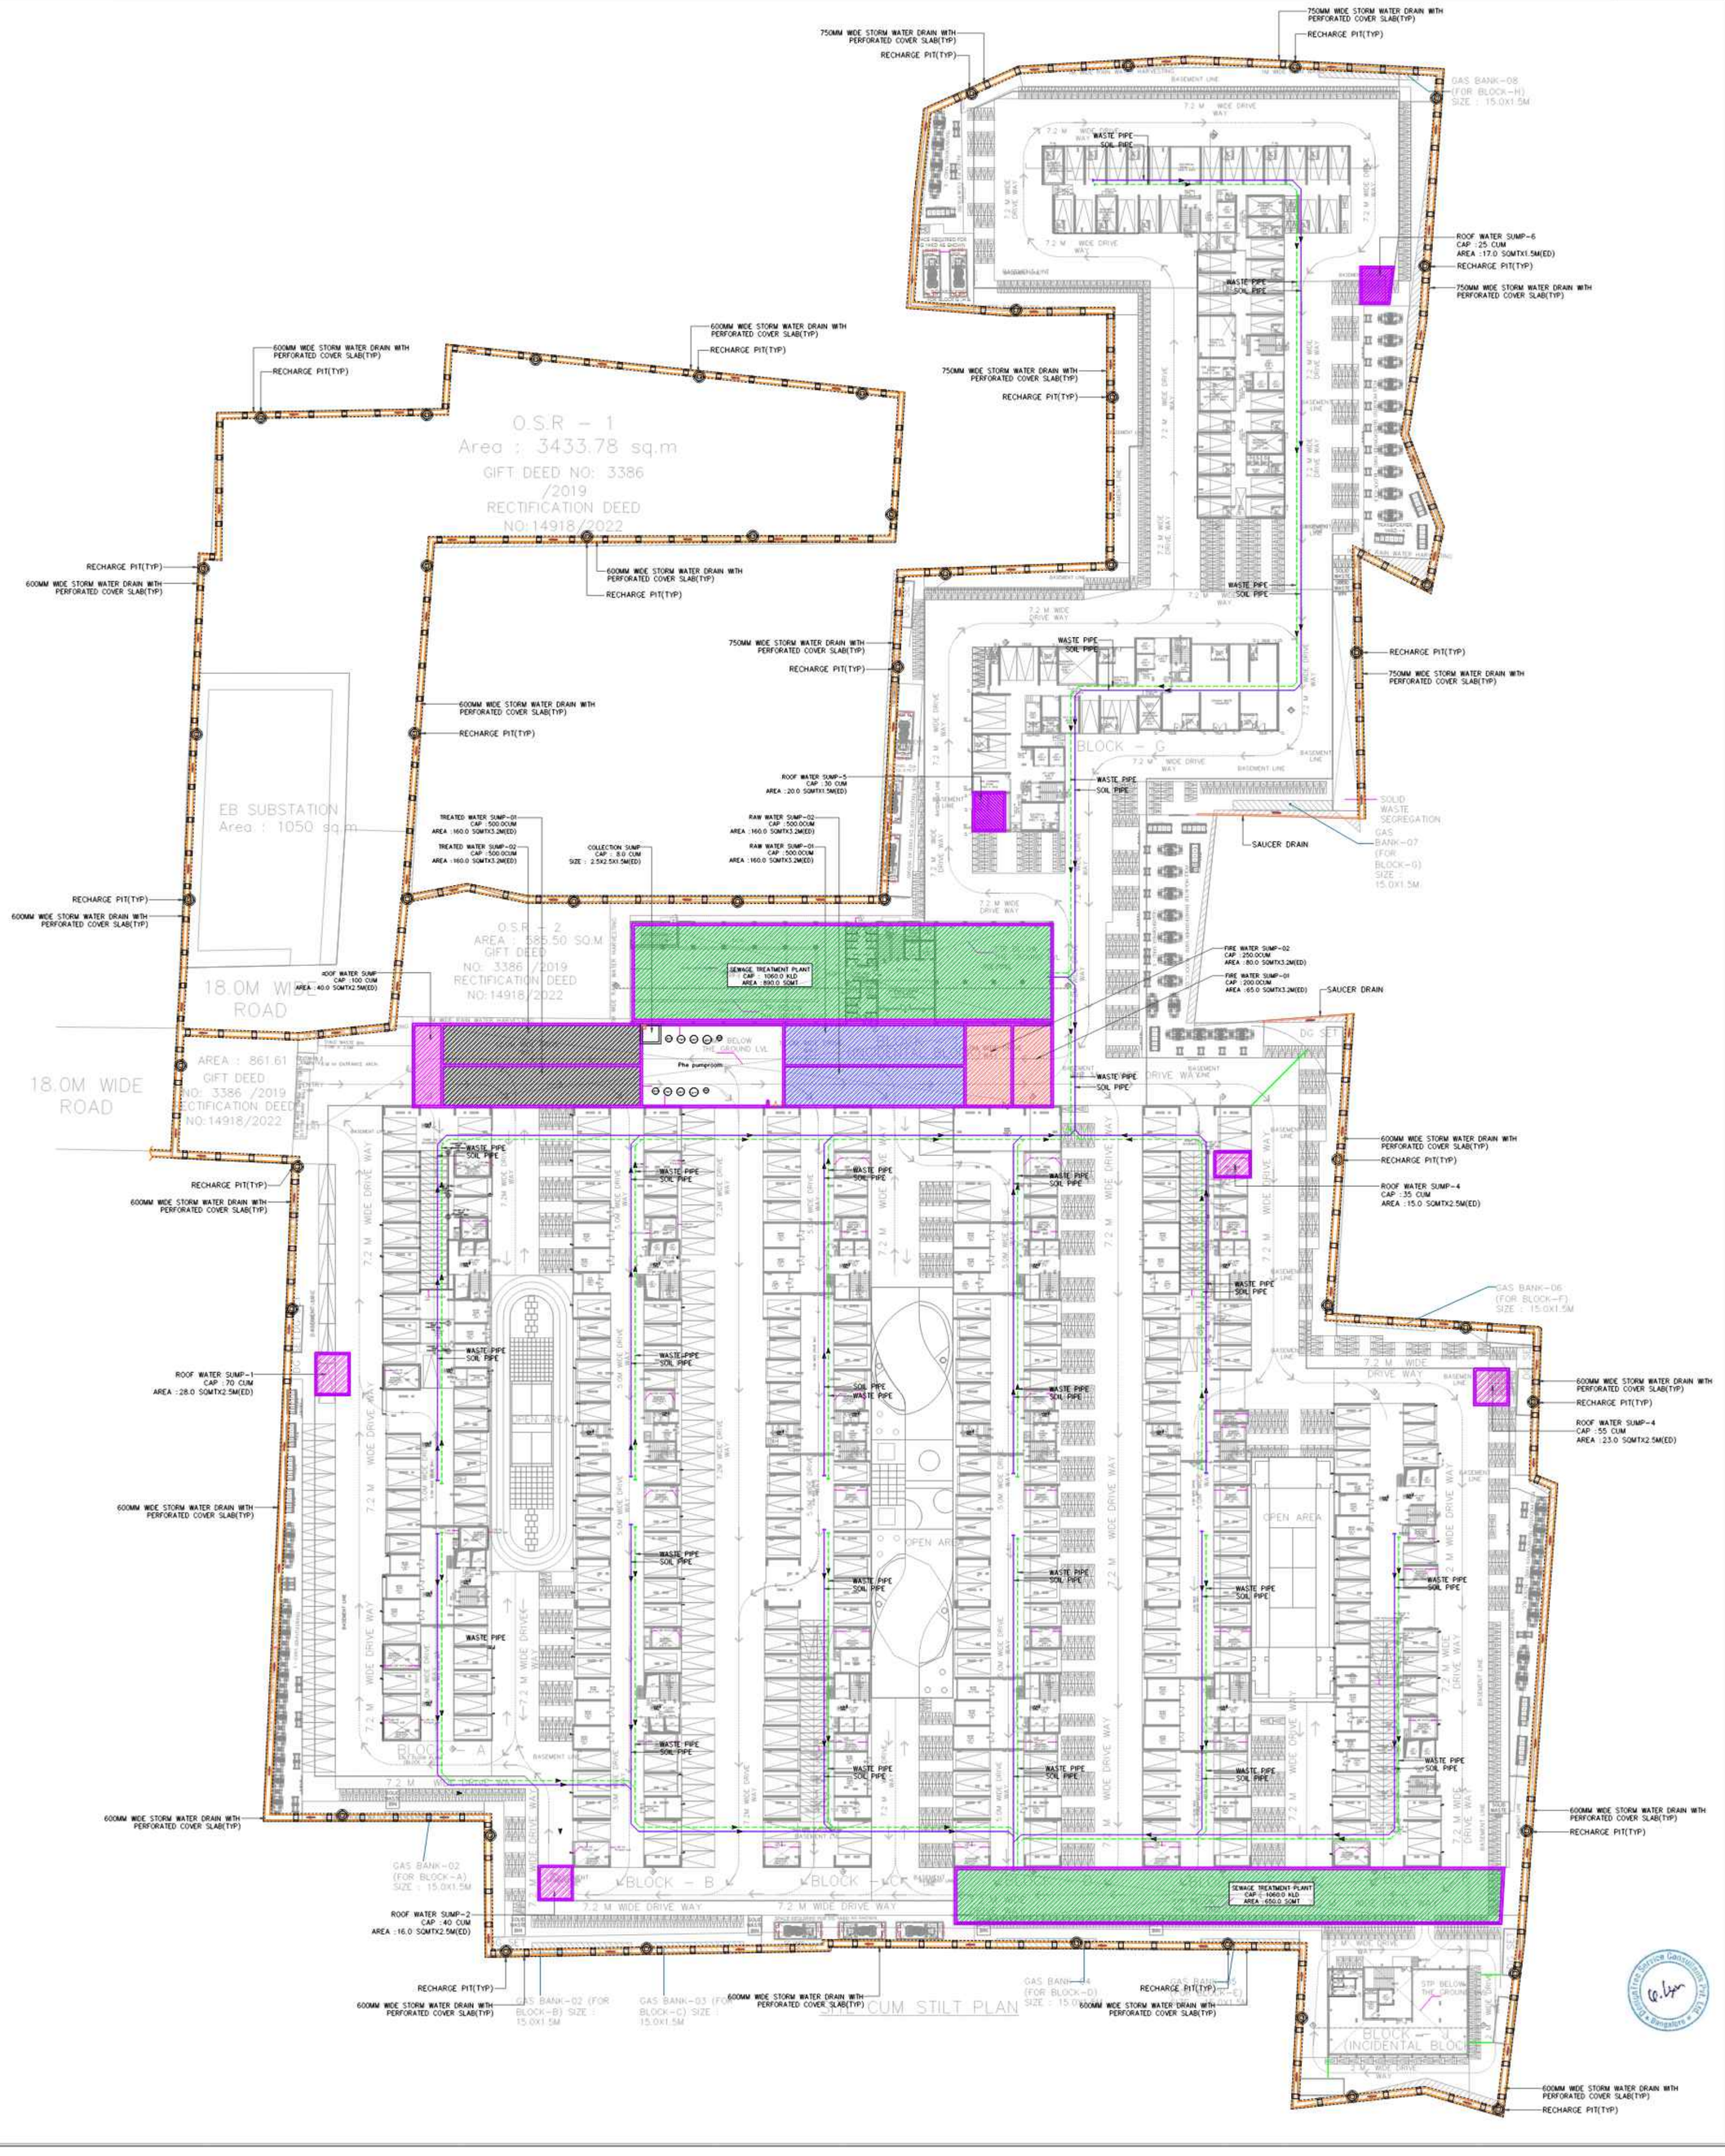

THIS DRAWING IS THE PROPERTY OF DESIGNTREE SERVICE CONSULTANTS PVT LTD. NO PART OF THE DRAWING MAY BE REPRODUCED IN ANY MANNER WHATSOEVER WITHOUT WRITTEN PERMISSION FROM DESIGNTREE SERVICE CONSULTANTS PVT LTD

NOTES :

1. ALL DIMENSIONS ARE IN MM UNLESS OTHERWISE SPECIFIED.
2. DO NOT SCALE THE DRAWING REFER TO DIMENSIONS AS INDICATED.
3. IF ANY DESCRIPENCY FOUND CONTRACTOR TO BRING TO THE NOTICE OF THE CONSULTANTS BEFORE EXECUTION.
4. THIS DRAWING TO BE READ IN CONJUNCTION WITH RELEVANT ARCHITECTURAL, STRUCTURAL AND OTHER SERVICES GFC DRAWINGS.

CLIENT :

alliance GROUP

PROJECT TITLE :

Proposed residential apartment @ SIRUSERI

ARCHITECTS:

Lavanya & Shankar ARCHITECTS

Baid Metha Complex, C-Block, 3rd floor, No : 183, Anna salai,Chennai - 15. PH:22201055,22201066.


SMEP CONSULTANTS :

DesignTree Service Consultants Pvt Ltd
Consulting Engineers
#64/9, Kembathahalli Main Road J P Nagar 9th Phase Bengaluru- 560083 INDIA | T : +91 80 7199 5481/40919417
www.designtreeconsultants.com
Bangalore • Chennai • Hyderabad• Kolkata


DRAWING TITLE :

SITE PLAN
SEWAGE LAYOUT

FILE NAME:F:\MEL\PROJECTS\ASHED PROPERTIES BTM\PHE		
DRAWN : LINGARAJU ME	DATE :02.01.2023	REV
DESIGNED :SUJAN	SCALE :1:350	R0
CHECKED : MANJUNATH B		
JOB No : --	DRAWING No : GMPA-PLL-PLN-300	

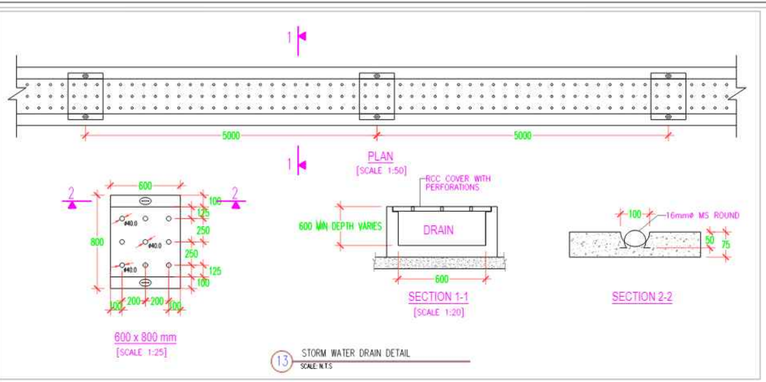

13 STORM WATER DRAIN DETAIL
SCALE: N.T.S

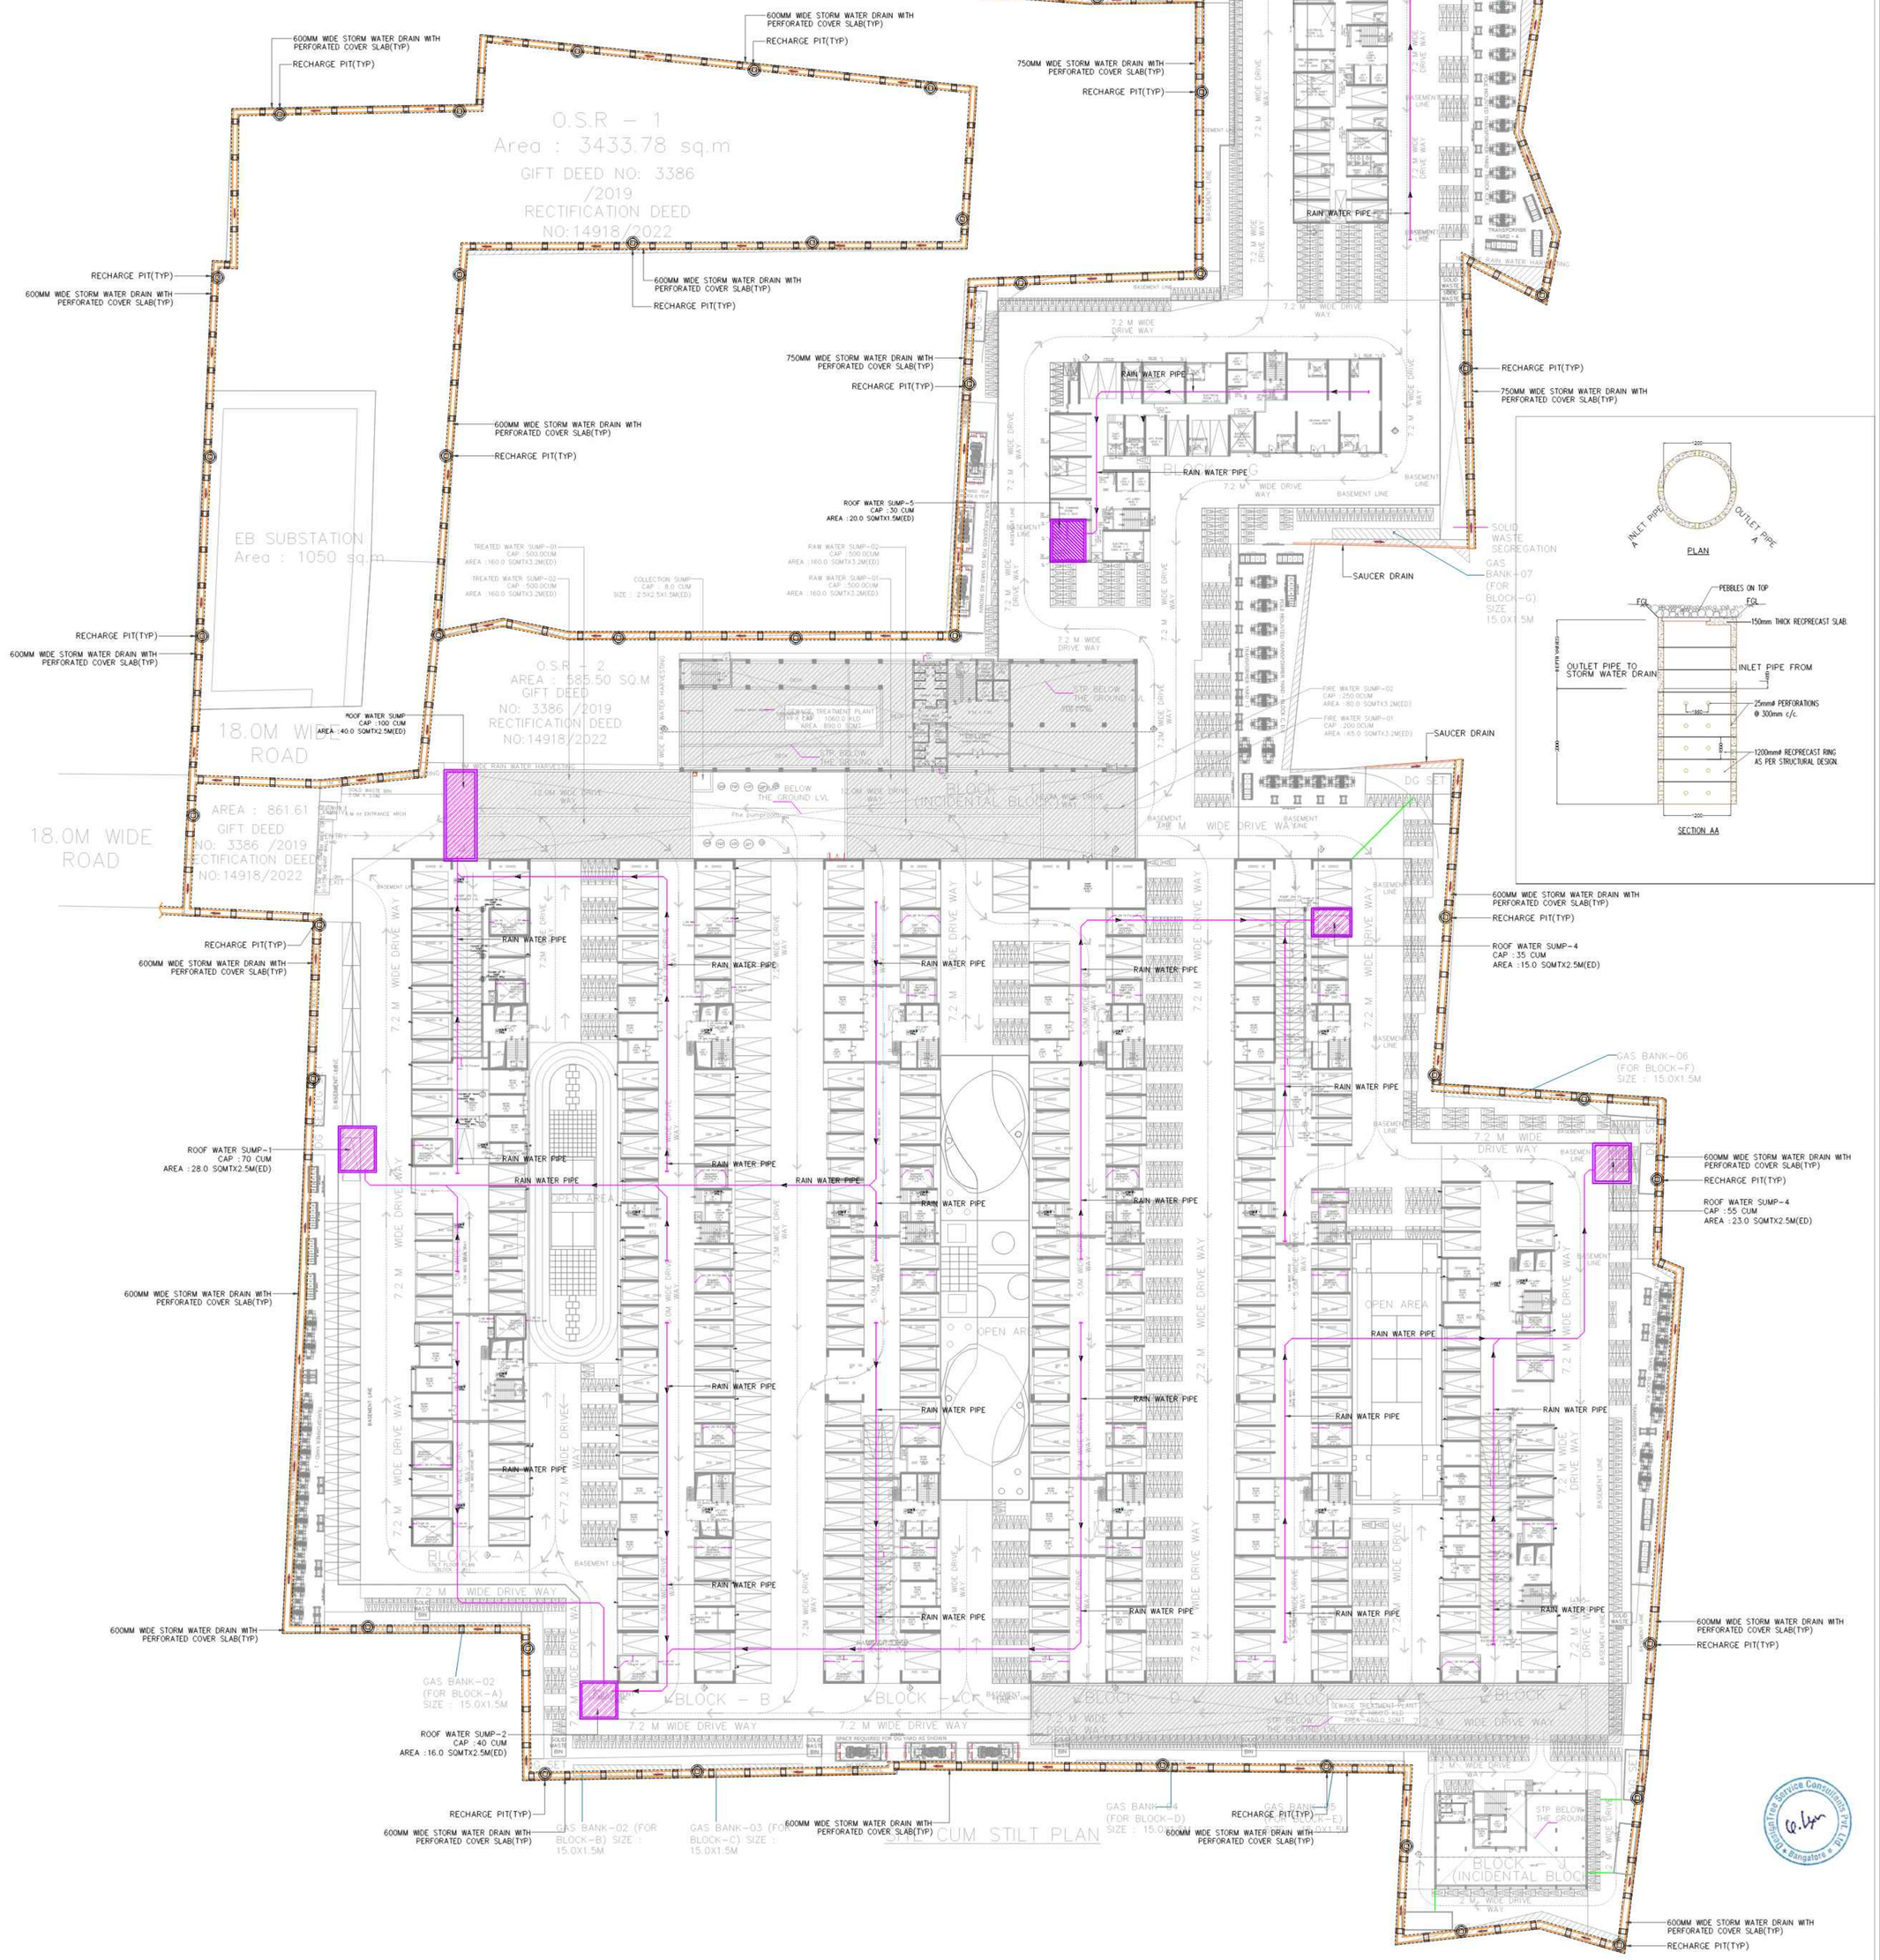

THIS DRAWING IS THE PROPERTY OF DESIGNTREE SERVICE CONSULTANTS PVT LTD. NO PART OF THE DRAWING MAY BE REPRODUCED IN ANY MANNER WHATSOEVER WITHOUT WRITTEN PERMISSION FROM DESIGNTREE SERVICE CONSULTANTS PVT LTD

NOTES :

1. ALL DIMENSIONS ARE IN MM UNLESS OTHERWISE SPECIFIED.
2. DO NOT SCALE THE DRAWING REFER TO DIMENSIONS AS INDICATED.
3. IF ANY DESCRIPENCY FOUND CONTRACTOR TO BRING TO THE NOTICE OF THE CONSULTANTS BEFORE EXECUTION.
4. THIS DRAWING TO BE READ IN CONJUNCTION WITH RELEVANT ARCHITECTURAL, STRUCTURAL AND OTHER SERVICES GFC DRAWINGS.

CLIENT :

alliance GROUP

PROJECT TITLE :

Proposed residential apartment @ SIRUSERI

ARCHITECTS:

Lavanya & Shankar ARCHITECTS
Baid Metha Complex, C-Block, 3rd floor, No : 183, Anna salai,Chennai - 15. PH:22201055,22201066.


SMEP CONSULTANTS :

DesignTree Service Consultants Pvt Ltd
Consulting Engineers
#64/9, Kembathahalli Main Road
J P Nagar 9th Phase
Bengaluru- 560083 INDIA |
T : +91 80 7199 5481/40919417
www.designtreeconsultants.com
Bangalore • Chennai • Hyderabad• Kolkata

DRAWING TITLE :

SITE PLAN
STORM WATER DRAINAGE LAYOUT

FILE NAME:F:\MEL\PROJECTS\ASHED PROPERTIES BTM\PHE		
DRAWN : LINGARAJU ME	DATE :02.01.2023	REV
DESIGNED :SUJAN	SCALE :1:350	R0
CHECKED : MANJUNATH B		
JOB No : --	DRAWING No : GMPA-PL-PLN-300	

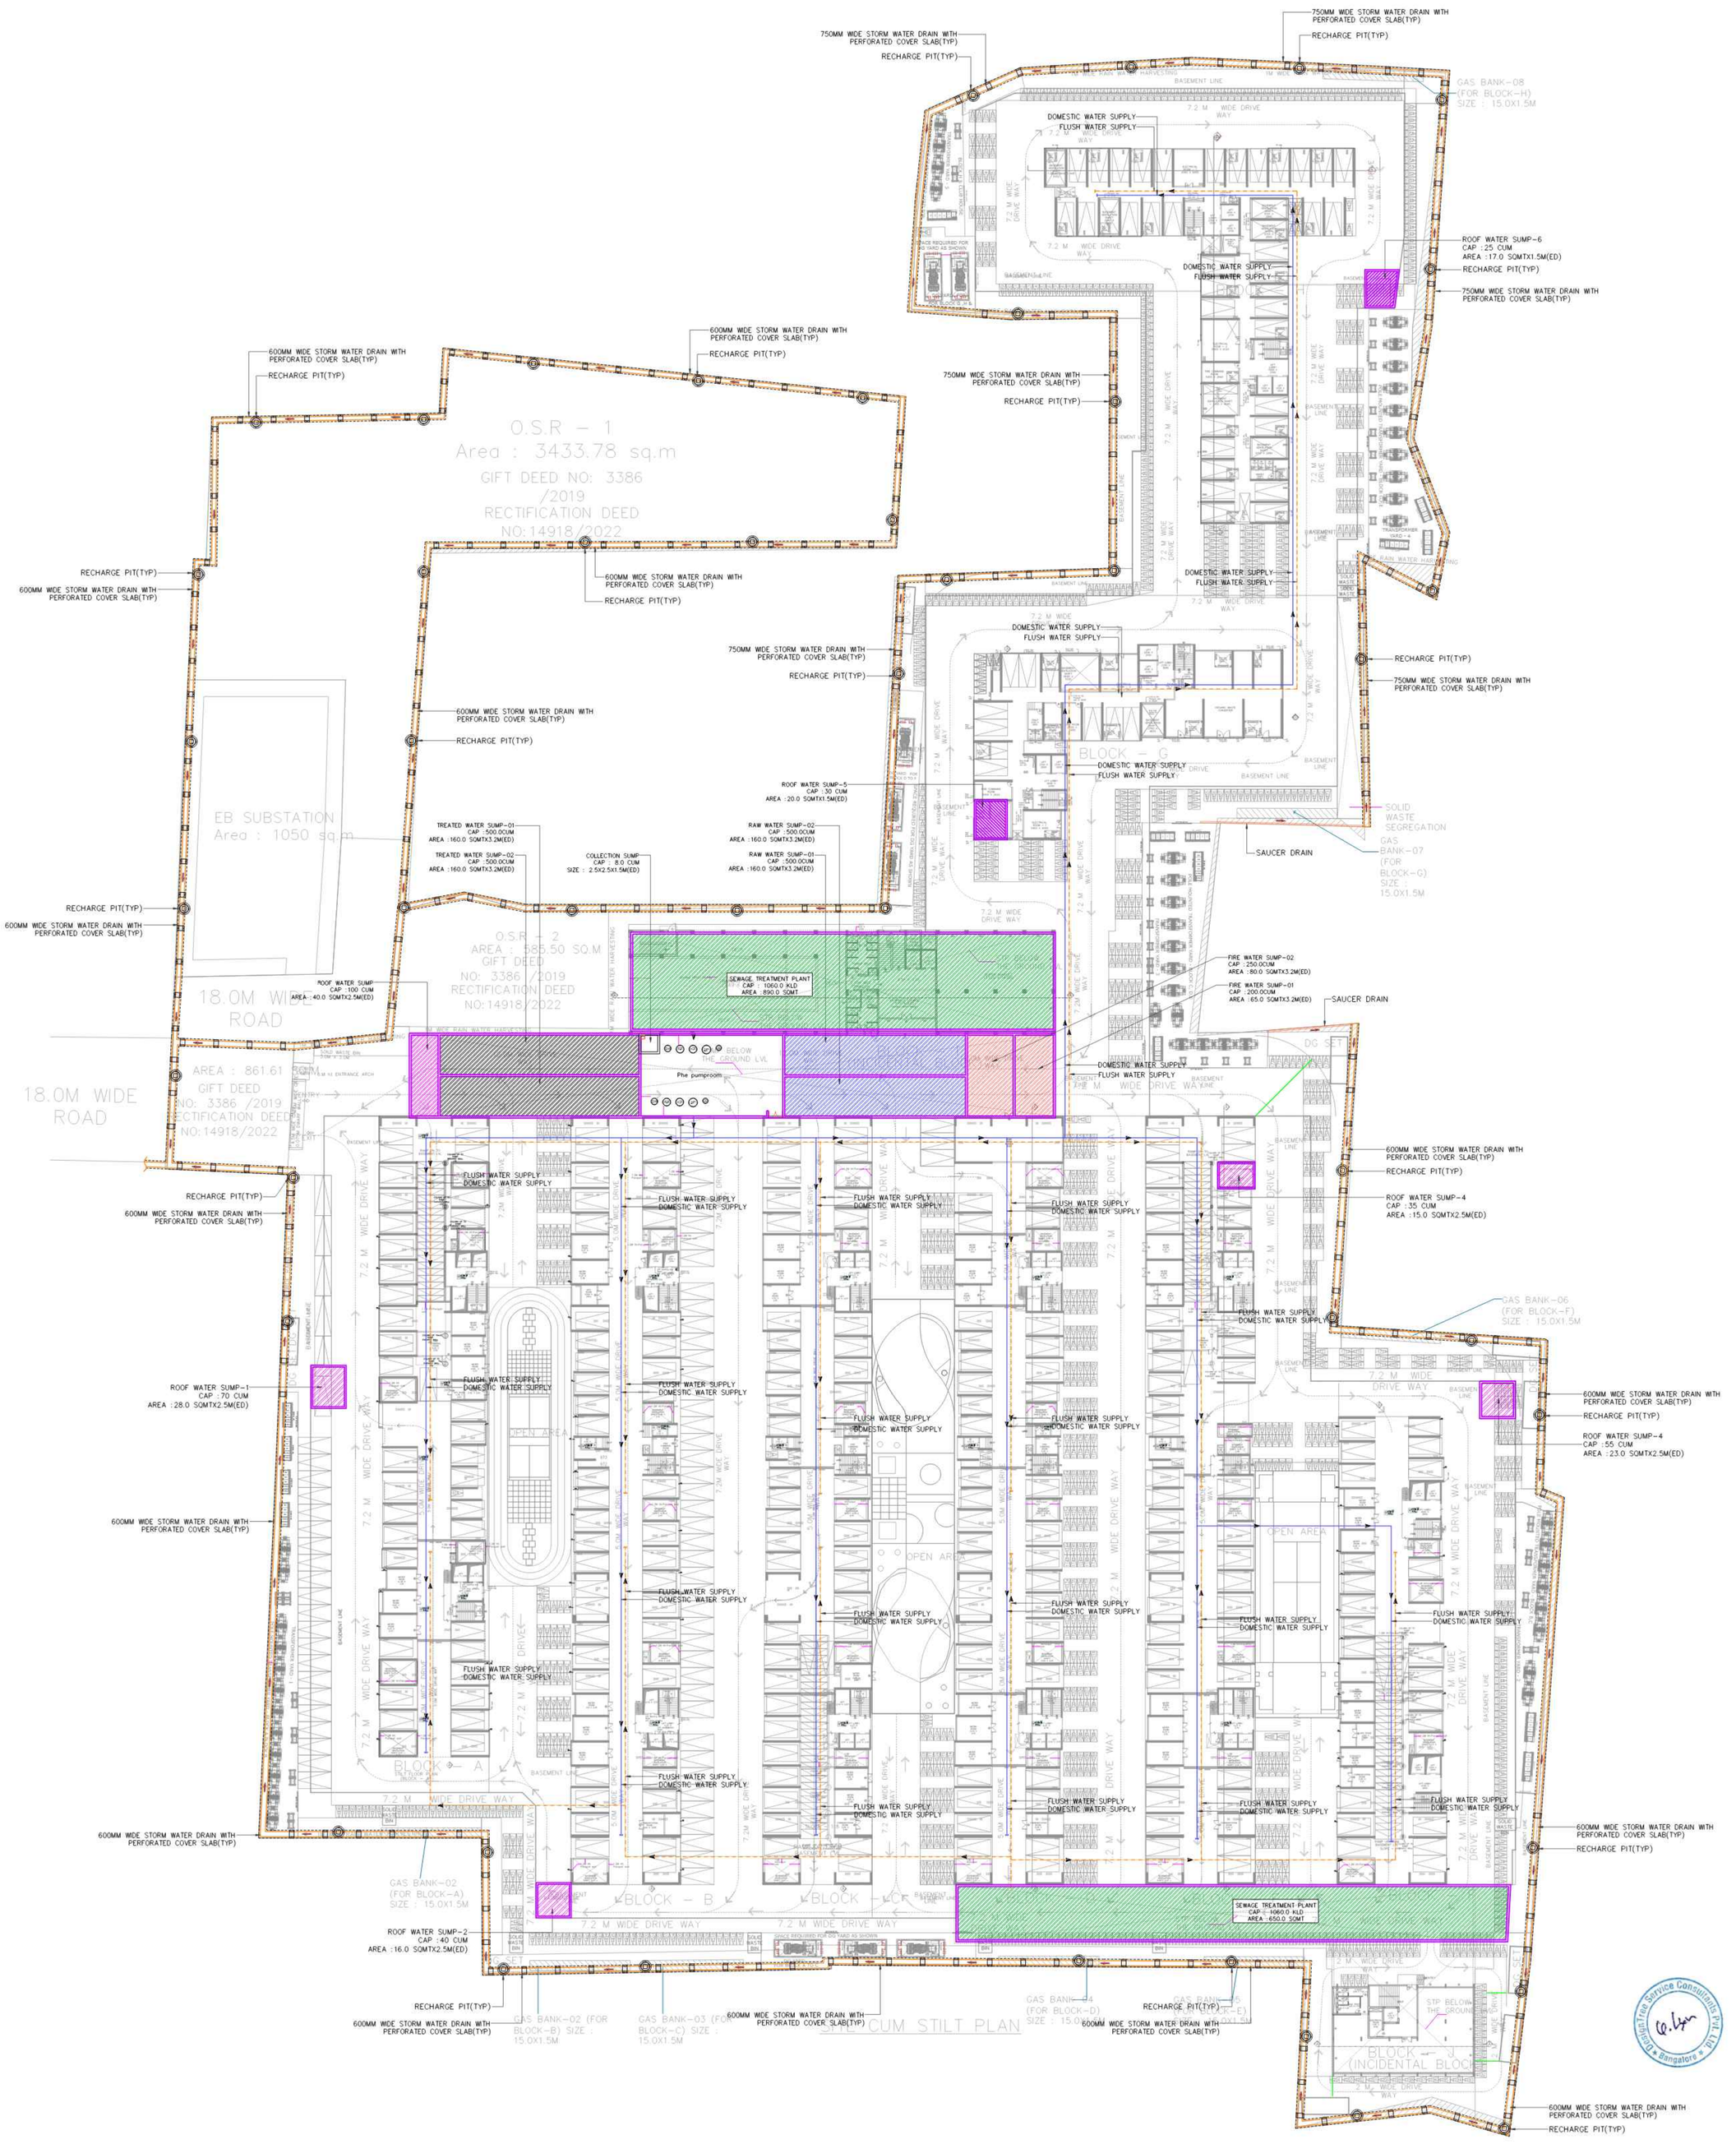

THIS DRAWING IS THE PROPERTY OF DESIGNTREE SERVICE CONSULTANTS PVT LTD. NO PART OF THE DRAWING MAY BE REPRODUCED IN ANY MANNER WHATSOEVER WITHOUT WRITTEN PERMISSION FROM DESIGNTREE SERVICE CONSULTANTS PVT LTD

NOTES :

1. ALL DIMENSIONS ARE IN MM UNLESS OTHERWISE SPECIFIED.
2. DO NOT SCALE THE DRAWING REFER TO DIMENSIONS AS INDICATED.
3. IF ANY DESCRIPENCY FOUND CONTRACTOR TO BRING TO THE NOTICE OF THE CONSULTANTS BEFORE EXECUTION.
4. THIS DRAWING TO BE READ IN CONJUNCTION WITH RELEVANT ARCHITECTURAL, STRUCTURAL AND OTHER SERVICES GFC DRAWINGS.

CLIENT :

alliance GROUP

PROJECT TITLE :

Proposed residential apartment @ SIRUSERI

ARCHITECTS:

Lavanya & Shankar ARCHITECTS

Baid Metha Complex, C-Block, 3rd floor, No : 183, Anna salai,Chennai - 15. PH:22201055,22201066.


SMEP CONSULTANTS :

DesignTree Service Consultants Pvt Ltd
Consulting Engineers
#64/9, Kembathahalli Main Road
J P Nagar 9th Phase
Bengaluru- 560083 INDIA |
T : +91 80 7199 5481/40919417
www.designtreeconsultants.com
Bangalore • Chennai • Hyderabad• Kolkata

DRAWING TITLE :

SITE PLAN
WATER SUPPLY LAYOUT
(DUAL PIPING SYSTEM)

FILE NAME:F:\MEL\PROJECTS\ASHED PROPERTIES BTM\PHE		
DRAWN : LINGARAJU ME	DATE :02.01.2023	REV
DESIGNED :SUJAN	SCALE :1:350	R0
CHECKED : MANJUNATH B		
JOB No : --	DRAWING No : GMPA-PL-PLN-300	

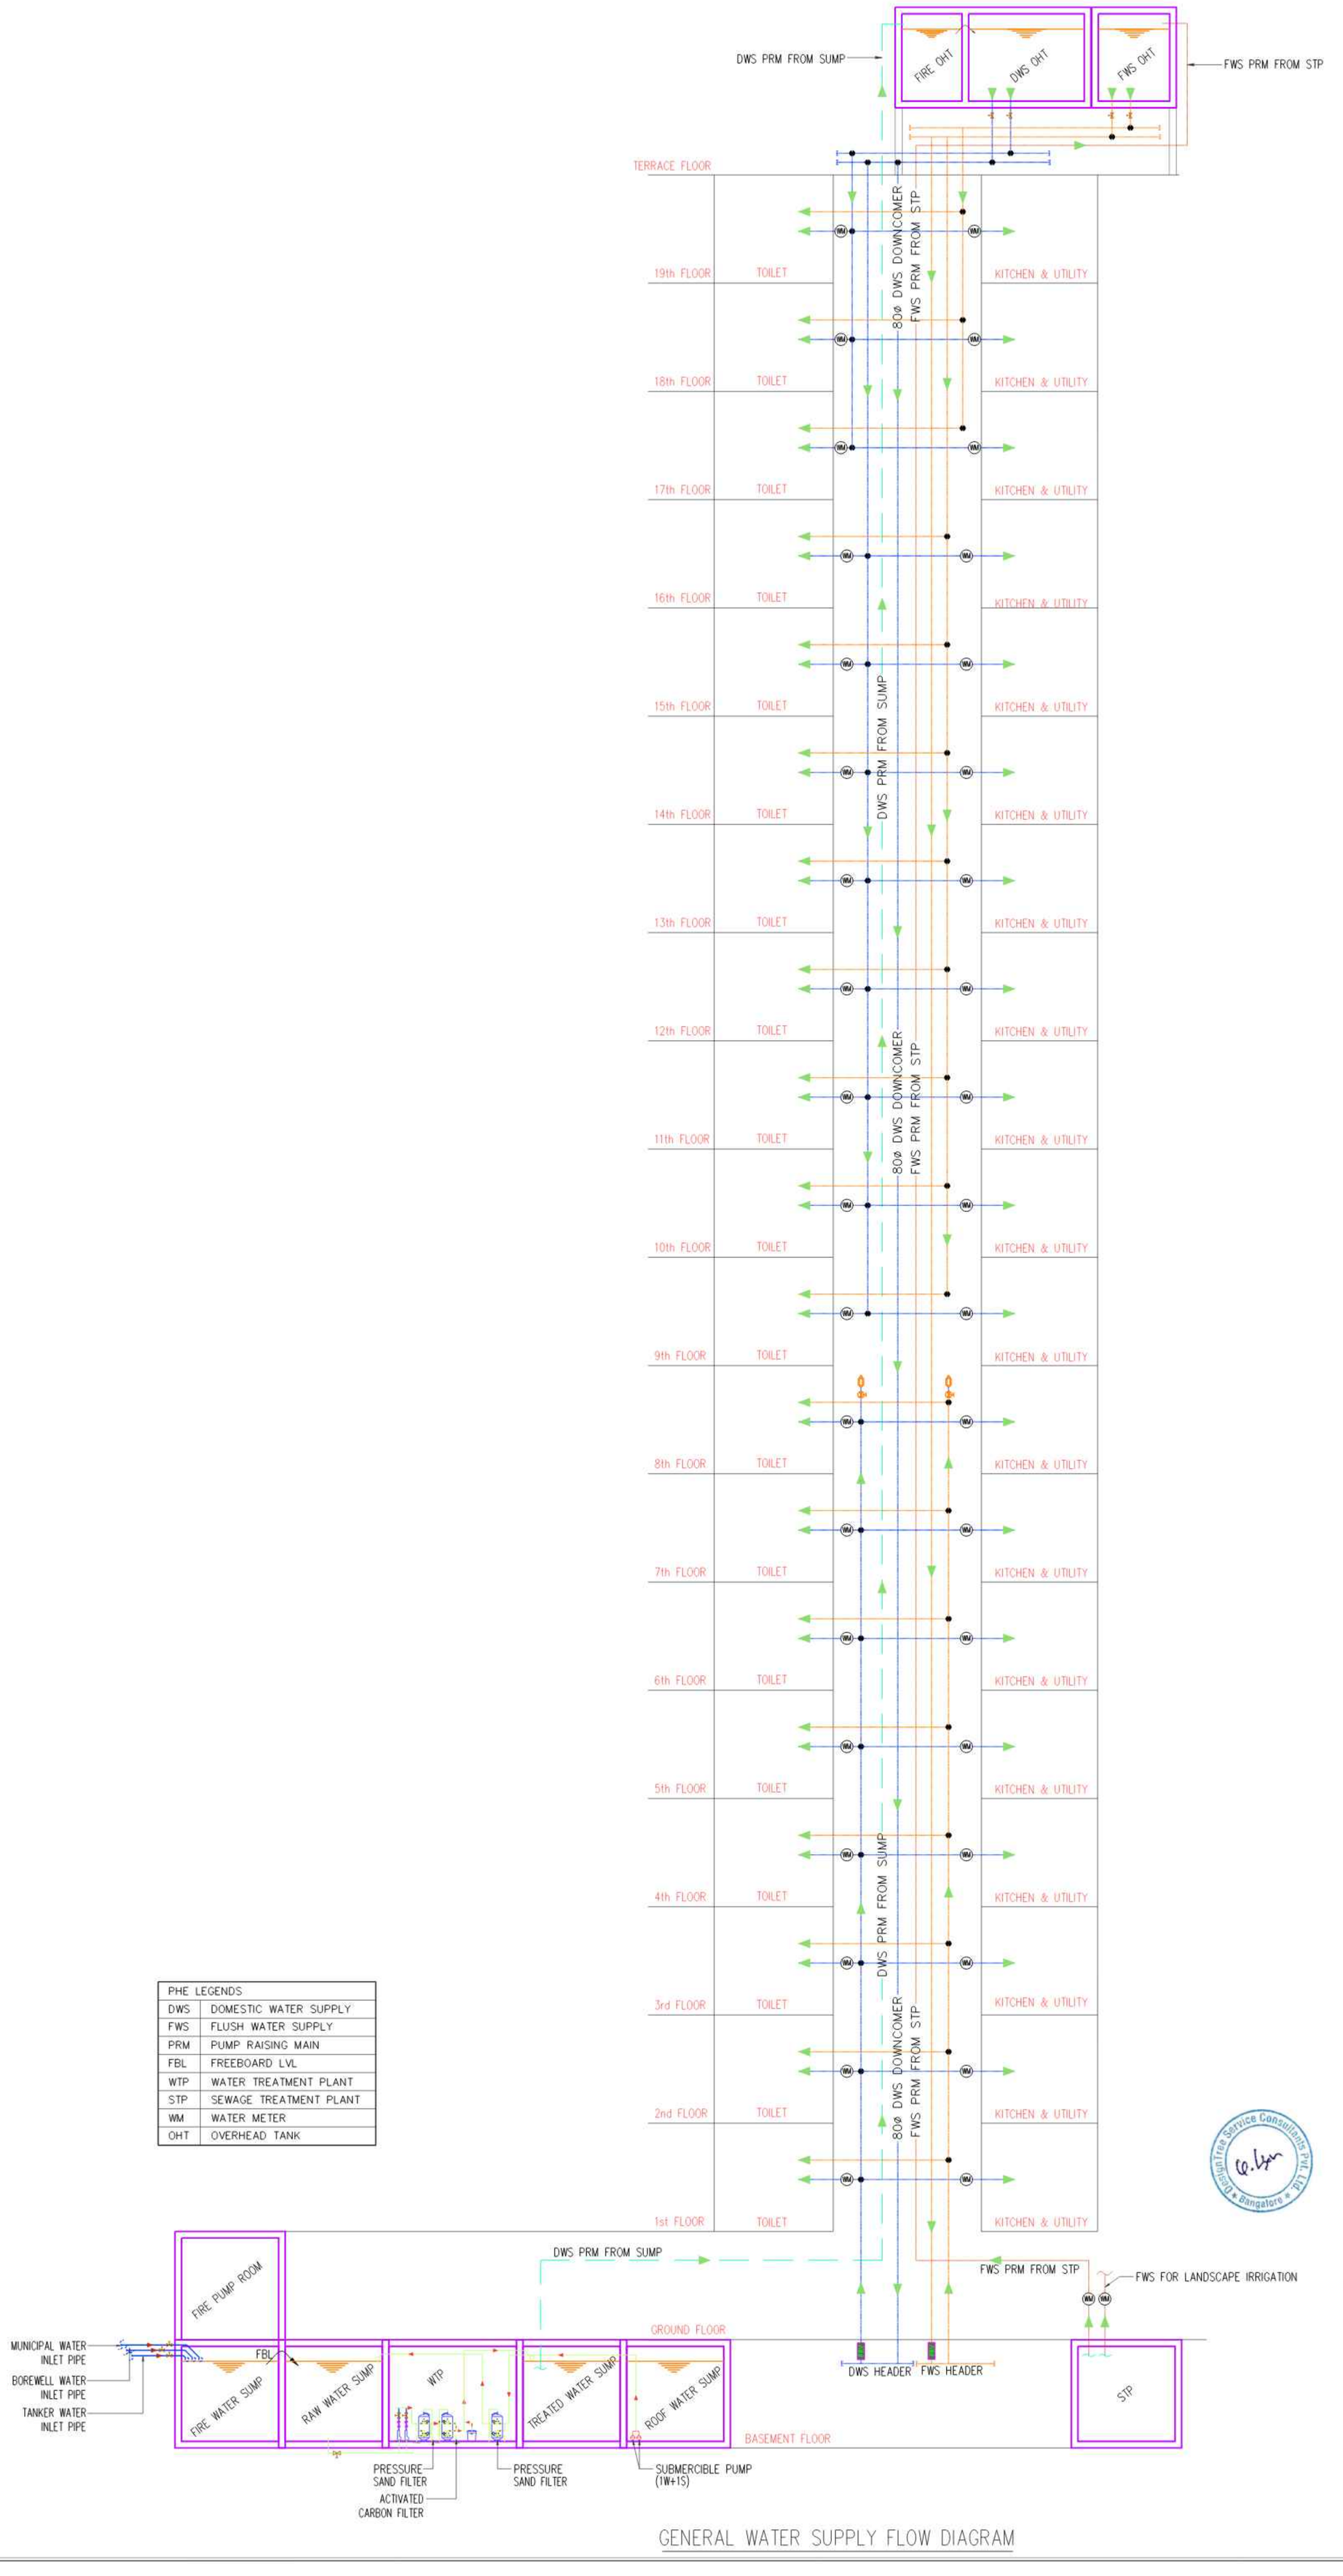

GENERAL WATER SUPPLY FLOW DIAGRAM

PHE LEGENDS	
DWS	DOMESTIC WATER SUPPLY
FWS	FLUSH WATER SUPPLY
PRM	PUMP RAISING MAIN
FBL	FREEBOARD LVL
WTP	WATER TREATMENT PLANT
STP	SEWAGE TREATMENT PLANT
WM	WATER METER
OHT	OVERHEAD TANK

THIS DRAWING IS THE PROPERTY OF DESIGNTREE SERVICE CONSULTANTS PVT LTD. NO PART OF THE DRAWING MAY BE REPRODUCED IN ANY MANNER WHATSOEVER WITHOUT WRITTEN PERMISSION FROM DESIGNTREE SERVICE CONSULTANTS PVT LTD

NOTES :

1. ALL DIMENSIONS ARE IN MM UNLESS OTHERWISE SPECIFIED.
2. DO NOT SCALE THE DRAWING REFER TO DIMENSIONS AS INDICATED.
3. IF ANY DESCRIPENCY FOUND CONTRACTOR TO BRING TO THE NOTICE OF THE CONSULTANTS BEFORE EXECUTION.
4. THIS DRAWING TO BE READ IN CONJUNCTION WITH RELEVANT ARCHITECTURAL, STRUCTURAL AND OTHER SERVICES GFC DRAWINGS.

CLIENT :

alliance GROUP

PROJECT TITLE :

Proposed residential apartment
@ SIRUSERI

ARCHITECTS:

Lavanya & Shankar ARCHITECTS

Baid Metha Complex, C-Block, 3rd floor, No : 183, Anna salai,Chennai - 15. PH:22201055,22201066.

SMEP CONSULTANTS :

DesignTree Service Consultants Pvt Ltd
Consulting Engineers
#64/9, Kembathahalli Main Road
J P Nagar 9th Phase
Bengaluru– 560083 INDIA |
T : +91 80 7199 5481/40919417
www.designtreeconsultants.com
Bangalore • Chennai • Hyderabad• Kolkata

DRAWING TITLE :

GENERAL WATER SUPPLY SCHEMATIC LAYOUT

FILE NAME:F:\MEL\PROJECTS\ASHED PROPERTIES BTM\PHE		
DRAWN : LINGARAJU ME	DATE :02.01.2023	REV
DESIGNED :SUJAN	SCALE :1:350	R0
CHECKED : MANJUNATH B		
JOB No : --	DRAWING No : GMPA-PL-PLN-300A	



our services doesn't just end there

Buying & Selling Services

Property Buying Assistance, Property Selling Support, Market Price Analysis, Owner Outreach and Negotiation.

Legal & Documentation Services

Certified EC, Patta, legal opinions, property verification, due diligence, litigation solutions, and legal heir certificates.

Property Development & Approvals

Building plan approvals, construction, layout and sub-division approvals, zone conversion, and occupancy certification.

NRI & Investment Services

Escrow Services, Rentals, Litigation Solutions, Property Valuation and Property Management

Compliance & Special Services

Demolition, Vaasthu checks, regularization of unauthorized buildings, and office space solutions.



empowering your real estate decisions with smart tools

Property Valuation & Cost Estimation

Guideline Value, Apartment Composite Value, Stamp Duty & Registration Fees Calculator, Building Value Calculator, Capital Gains Calculator, Area Unit Converter, Length Unit Converter

Ownership, Compliance & Legal Verification

Encumbrance Certificate (EC) Search, Find Your SRO, Temple Property Check, WAQF Property Check, View Patta/Chitta, View FMB, Patta Analyzer, EC Analyzer

Zoning & Land Use Analysis

Land Use Zone Finder, CRZ Zone Check, Aquifer Zone Check, CBA Check, EWS Check, Road Width Check, Proposed Road Widening Check, FSI Calculator

Property Documentation & Workflow Tools

Forms & Templates, Document Generator, Document Translation, Dictionary

Vastu & Property Management Tools

Home Vastu Shastra, Plot Vastu Shastra, Property Management

Verified RealEstate™

We're honored to be part of your real estate journey

3/350/2 Mettukuppam,
OMR Thoraipakkam,
Chennai, India

hello@verified.realestate
+91 9996 12 9996
www.verified.realestate