Verified RealEstate™

REFERENCE
File No:275/2024/AD
Online No: I6DJ5FR7
/23387/TCP/2024

ISSUED
02 May 2024

PP APPROVAL RECORD

# Planning Permission

## Survey 380/5

Jayamkondam, Udaiyarpalayam taluk

Ariyalur district, Tamil Nadu

APPROVAL TYPE
**Layout Approval**

ISSUING AUTHORITY
**DTCP**

PURPOSE
**Residential**

The approval as the planning authority issued it, reproduced in full behind this page.

An approval speaks to what was sanctioned, not to what was built. Completion is a separate record.

Verified RealEstate™
3/350/2 Mettukuppam,
OMR Thoraipakkam,
Chennai 600 097, India

hello@verified.realestate
+91 9996 12 9996
verified.realestate

DIGITALLY VERIFIED RECORD

# மாவட்ட நகர் ஊரமைப்பு அலுவலகம் (DTCP) அரியலூர் மாவட்டம்
## ஜெயங்கொண்டம் நகராட்சி

அரியலூர் மாவட்டம், உடையார்பாளையம் வட்டம்,ஜெயங்கொண்டம் நகராட்சி
ஜெயங்கொண்டம் கிராமம், சர்வே எண்கள்:380/5C1,5C2–ல் அமையும்
உத்தேச குடியிருப்பு மனைப்பிரிவு தொழில்நுட்ப ஒப்புதல் வரைபடம்

அளவு : 1அங்குலம் = 33' அடி (1:400)

கோப்பு எண் : 275 / 2024 அ.மா

**ONLINE NUMBER : I6DJ5FR7**

குறிப்பு:

மனைப்பிரிவின் பரப்பு : 1 எக்கர் 33 சென்ட் (அ) 5400.00 ச. மீ
கோரிய மனைகள் : 22
ஒதுக்கிய மனைகள் : 21

மனைப்பிரிவின் எல்லை :
நிலைமிலுள்ள சாலை :

அரசாணை எண் .18 ந.நி(ம)கு.வ.துறை நாள்: 04.02.2019 ன் படி மனுதாரரால்
உள்ளாட்சிக்கு தானமாக ஒப்படைக்கப்பட வேண்டியது (மூலை முடக்கு உட்பட)

மனைப்பிரிவு சாலை – 1 பரப்பளவு : 752.40 ச.மீ
மனைப்பிரிவு சாலை – 2 பரப்பளவு : 424.24 ச.மீ
மனைப்பிரிவு சாலை – 3 பரப்பளவு : 406.60 ச.மீ
மனைப்பிரிவு சாலையின் பரப்பளவு : 1583.24 ச.மீ

பூங்கா தேவையான பரப்பு (பூங்கா பரப்பிற்கான அரசு வழிகாட்டு மதிப்பீட்டுத் தொகையானது மனுதாரரால் செலுத்தப்பட உள்ளது).

பொது உபயோகம் மற்றும் TANGEDCO –க்கு தேவையான பரப்பு :


பொது உபயோகம் (A) : 26.60 ச. மீ = 0.59 %
TANGEDCO (B) : 23.22 ச. மீ = 0.68 %

நிபந்தனைகள்:

1. அரசாணை எண் . 18 ந.நி(ம)கு.வ.துறை நாள்: 04.02.2019 ன் படி பொது உபயோகம் உள்ளாட்சிக்கும் TANGEDCO க்கான பரப்பு TANGEDCO –க்கும் தானமாக ஒப்படைக்கப்பட வேண்டும். மற்றும் பொருந்துவனவகைகளுக்கு நகராட்சி ஆணையர், ஜெயங்கொண்டம் நகராட்சி அவர்களால் நடவடிக்கை மேற்கொள்ளப்பட வேண்டும்.
2. இம்மனைப்பிரிவிற்கு உள்ளாட்சி இறுதி ஒப்புதல் அளிக்கும்முன் இடத்தினை எந்தத்துறையாலும் நில ஆர்ஜித நடவடிக்கை மேற்கொள்ளப்படவில்லை என்றும், எந்த துறைக்காகவும் நில ஆர்ஜிதப்பட்டியல் மாவட்டவருவாய் அலுவலருக்கு அனுப்பப்பட வில்லை என்றும், நகராட்சி ஆணையர், ஜெயங்கொண்டம் நகராட்சி உறுதி செய்து கொள்ள வேண்டும்.
3. நில உரிமம் குறித்து வழங்கப்பட்ட சான்றுகள் மற்றும் பரிசீலனைக்கு சமர்ப்பிக்கப்பட்ட ஆவணங்கள் சரியானவையல்ல என்று அறியப்பட்டாலோ அல்லது மனைப்பிரிவுக்கு தொழில்நுட்ப ஒப்புதல் வழங்கியதால் பாதிப்பு ஏற்படக்கூடிய சூழ்நிலை ஏற்படின்
4. மனை உட்பிரிவுக்கு வழங்கப்பட்ட தொழில்நுட்ப ஒப்புதல் எவ்வித முன்னறிவிப்பும் இன்றி நகர் ஊரமைப்பு இயக்குநர், சென்னை அவர்களால் ரத்து செய்யப்படும்.
5. விற்பனைக்குண்டான மனைகளை விற்பனை செய்யும் போது இவ்வாணைமின் நகலோடு நகர் ஊரமைப்புத்துறையில் ஒப்புதல் அளிக்கப்பட்ட வரைபட நகல் மனை வாங்குபவர்களுக்கு கட்டாயம் வழங்கப்பட வேண்டும். ஒப்புதல் அளிக்கப்பட்ட மனைப்பிரிவு வரைபடத்தை எந்த வித மாற்றம் விடுதலின்றி மனைஉட்பிரிவு நுழைவாயிலில் 60cm x 120cm அளவிலான நிரந்தர தகவல்பலகை மூலம் பொதுமக்கள் பார்வைக்கு நிரந்தரமாக பிரகரிக்கப்பட வேண்டும்
6. The Tamil Nadu Government in G.O.Ms.No:112, Housing and Urban Developement Department dated:22.6.2017 have approved the Tamil Nadu Real Estate(Regulation & Developement) Act 2016.The Promotor has to advertise, market, book, sell or offer for sale, invite persons to purchase in any manner any plot apartment or building as the case may be in any Real Estate Project or part of it only after registering the Real Estate Project with the Real Estate Regulatory Authority.

**ம.வ / ந.ஊ.உ.இ (அ.மா) எண்: 07/2024**

உதவி இயக்குநர்
மாவட்ட நகர் ஊரமைப்பு அலுவலகம்
அரியலூர் மாவட்டம்.

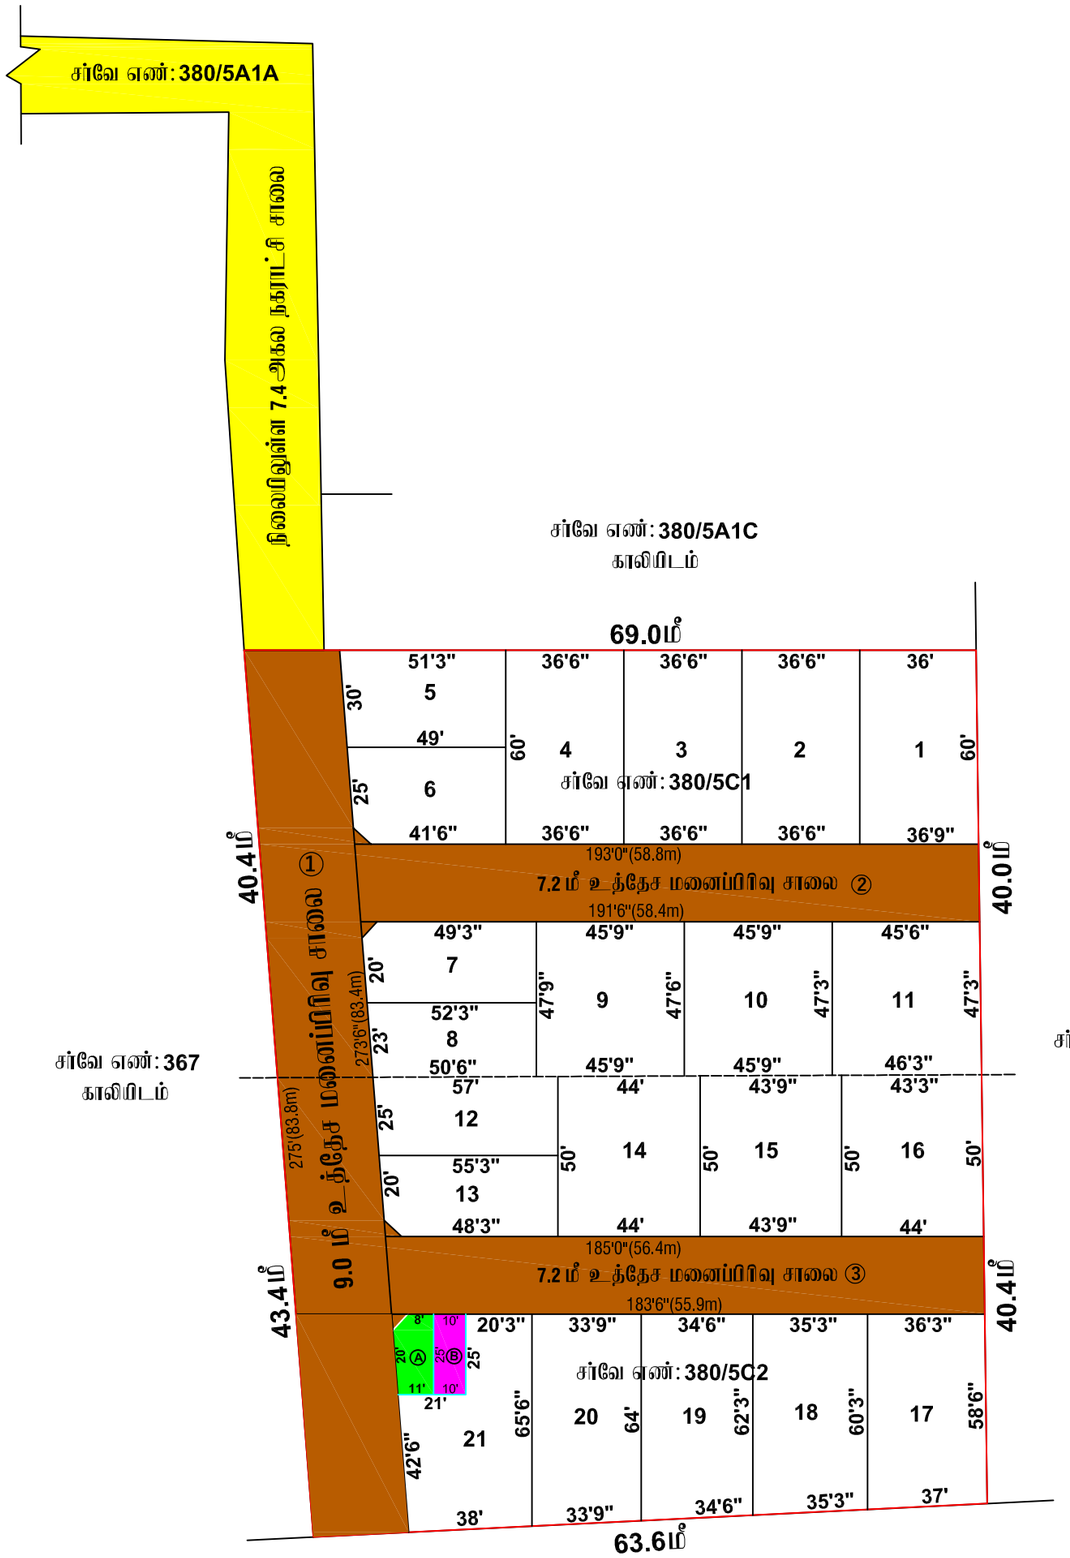

THE LANDLENS SUITE

# Eight ways to know a piece of land before you pay for it.

This report covers one part of the picture. These cover the rest, drawn from the same government records, for any property in Tamil Nadu.

### LandLens One
Ask anything about a property and get an answer grounded in live government records, with the sources shown.
**/landlens/one**

### Verify My Land
Every record check run on one property and returned as a single report.
**/landlens/verify-my-land**

### Legal Opinion
An advocate's written opinion on the title, built on the records we pull for it.
**/landlens**

### One Map
Every layer on one map: the parcel, its boundary, zoning, water bodies and what sits around it.
**/landlens/one/map**

### PriceMap
What land actually changed hands for around this plot, taken from the registered deeds.
**/landlens/pricemap**

### Build Scope
What you are allowed to build here: floor space, height, coverage and setbacks.
**/landlens/build-scope**

### Property Tracker
Watch a property and hear about it when something new is registered against it.
**/landlens/property-tracker**

### Deal Room
Run the transaction in one place: documents, stamping, signatures and the parties.
**/landlens/deal-room**

FREE TOOLS · NO ACCOUNT NEEDED

# Twenty-four checks you can run yourself, at no cost.

## Records and verification

The registers themselves, read for you.

- Encumbrance Certificate
- Patta and Chitta
- Field Measurement Sketch
- EC Analyzer
- Bank charge check
- Court case search
- Seller background check
- Approval check by survey

## Value and duty

What it is worth and what it costs to register.

- Guideline value by street
- Guideline value by survey
- Stamp duty and registration fees
- Capital gains
- Floor space index
- Area unit converter

## Zoning and land use

What the plan says can happen on this land.

- Land use zone finder
- CMDA land use check
- Coastal regulation zone
- Master plan check
- Water bodies finder
- Airport height clearance

## Registers and directories

Who holds it, and which office keeps the record.

- Find your registering office
- Temple property check
- Waqf property check
- RERA register

**Every free tool**
/tools

**Services we run for you**
/services

**The LandLens suite**
/landlens/one

Verified RealEstate™

# Every claim in this document traces back to a government record.

- Legal opinions, due diligence and title verification
- Building plan, layout and sub-division approvals
- Completion and occupancy certificates, regularisation
- Escrow, negotiation and NRI property management
- Land survey, soil testing, architecture and construction

**Verified RealEstate**
3/350/2 Mettukuppam,
OMR Thoraipakkam,
Chennai 600 097, India
**hello@verified.realestate**
+91 9996 12 9996

Prepared from the registers named on the page each finding sits on. Where a register could not be read, this document says so in its place rather than leaving the gap to be read as a clean result.