PP APPROVAL RECORD

Planning Permission

Survey 274/5 and 2 more

Kulumur

Ariyalur district, Tamil Nadu

APPROVAL TYPE
Layout Approval

ISSUING AUTHORITY
DTCP

EXTENT APPROVED
1.65 acre

PURPOSE
Residential

The approval as the planning authority issued it, reproduced in full behind this page.

An approval speaks to what was sanctioned, not to what was built. Completion is a separate record.


Verified RealEstate™

3/350/2 Mettukuppam,
OMR Thoraipakkam,
Chennai 600 097, India

hello@verified.realestate

+91 9996 12 9996

verified.realestate

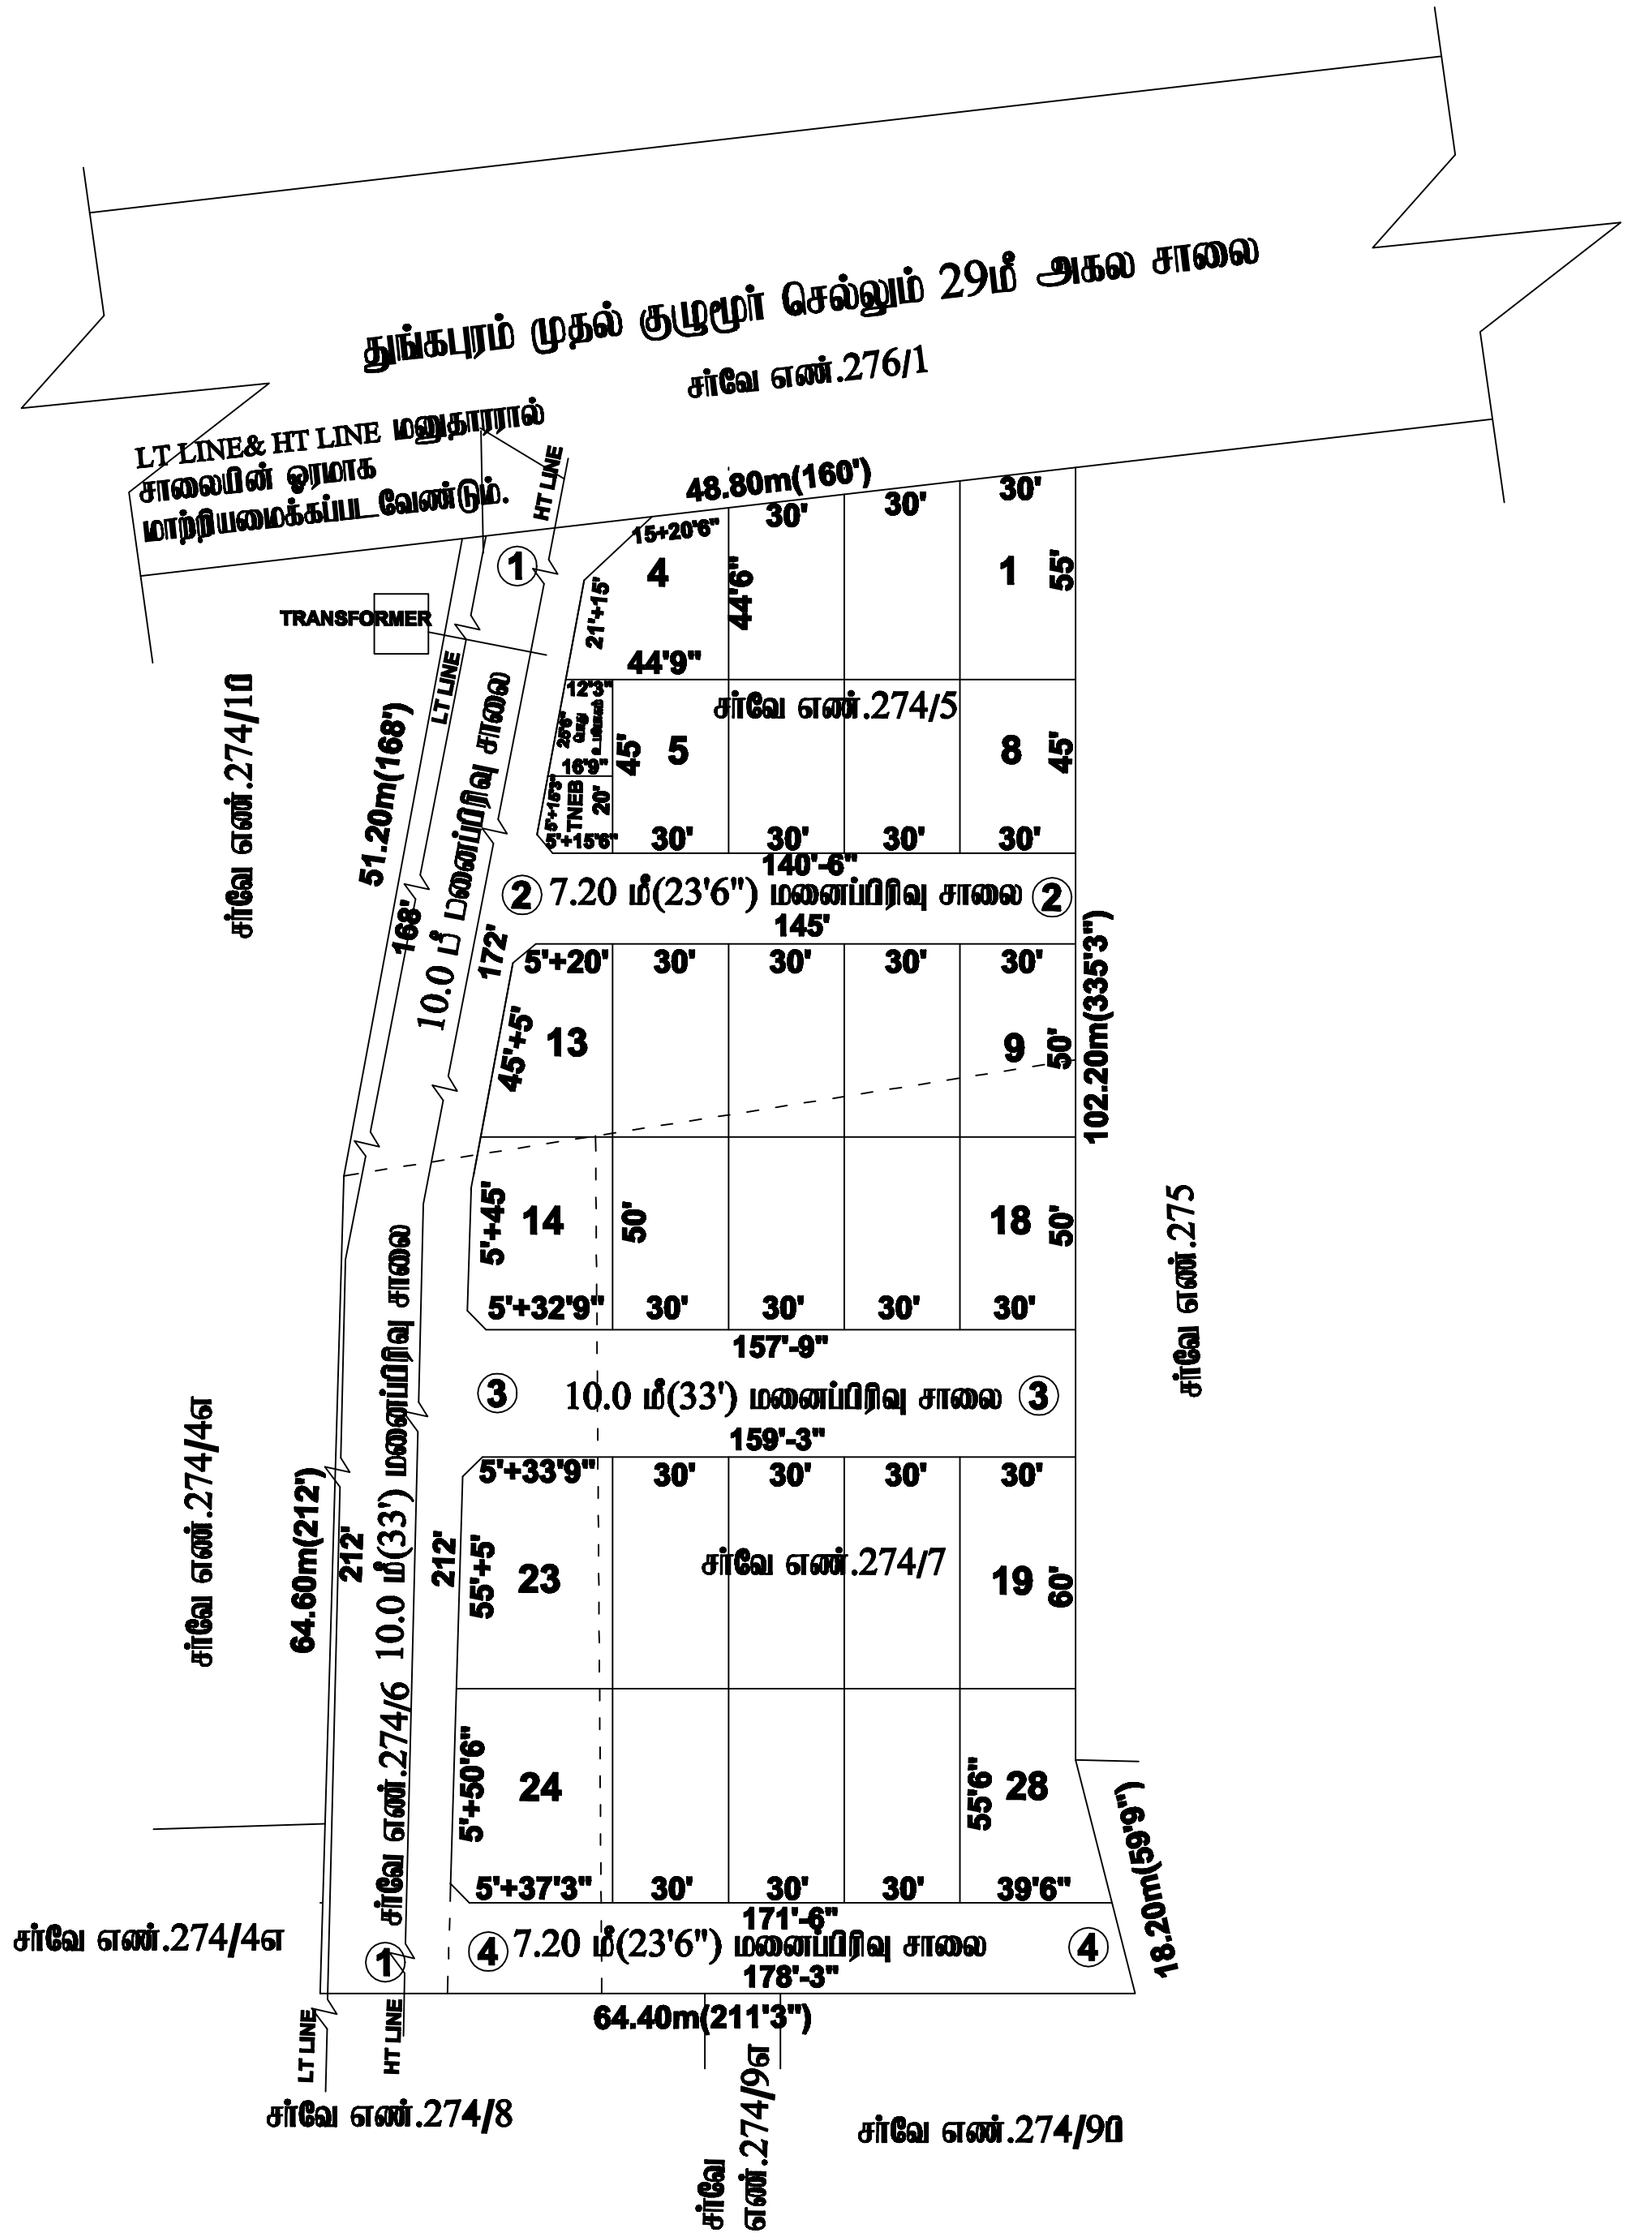

அளவர்/ உதவி வரைவாளர்

வரைவாளர் நிலை–III

மேற்பார்வையாளர்

மாவட்ட நகர் ஊரமைப்பு அலுவலகம் (DTCP) அரியலூர் மாவட்டம்

குழுமூர் ஊராட்சி

அரியலூர் மாவட்டம், செந்துரை வட்டம், செந்துரை ஊராட்சி, ஒன்றியம்,குழுமூர் கிராமம் சர்வே எண்கள்:274/5,6,7–ல் அமையும் உத்தேச குடிமிருப்பு மனைப்பிரிவிற்கான தொழில்நுட்ப ஒப்புதல் வரைபடம்.

வ

அளவு : 1அங்குலம்= 33' அடி (1:400)

கோப்பு எண் : 339/2022 அ.மா

குறிப்பு:

மனைப்பிரிவின் பரப்பு : 1.65 ஏக்கர் (அ) 71874.00ச.அடி

கோரிய மனைகள் : 42

ஒதுக்கிய மனைகள் : 28

மனைப்பிரிவின் எல்லை

நிலையிலுள்ள சாலை

அரசாணை எண் .18 ந.நி(ம)கு.வ.துறை நாள்: 04.02.2019 ன் படி மனுதாரரால் உள்ளாட்சிக்கு தானமாக ஒப்படைக்கப்பட்டவை :

மனைப்பிரிவு சாலைகளின் பரப்பு

சாலை எண்–1	: 12606.00 ச.அடி	25300.68ச.அடி
சாலை எண்–2	: 3354.62 ச.அடி	
சாலை எண்–3	: 5230.52 ச.அடி	
சாலை எண்–4	: 4109.56 ச.அடி	

மூலை முடக்கு பரப்பு : 5x12.5 = 62.50, 1x37.50= 37.50 — 100.0 ச.அடி

மூலை முடக்கு உட்பட மனைப்பிரிவு சாலைகளின் பரப்பு – 25400.68ச.அடி

பூங்கா தேவையான பரப்பு : மனைப்பிரிவின் பரப்பு - மனைப்பிரிவு சாலைகளின் பரப்பு
(71874.00 - 25400.68 = 46473.32x10% = 4647.33 ச.அடி

பூங்கா (say): 4650ச.அடி = 10.00 %

அரசாணை எண் .18 ந.நி(ம)கு.வ.துறை நாள்: 04.02.2019 ன் படி மனுதாரரால் பூங்கா இடத்திற்கு அரசு வழிகாட்டி மதிப்பு தொகை செலுத்தப்பட்டுள்ளது

பொது உபயோகம் மற்றும் TANGEDCO –க்கு தேவையான பரப்பு :

: மனைப்பிரிவின் பரப்பு - மனைப்பிரிவு சாலைகளின் பரப்பு
(71874.00) - (25400.68) x 1% = 464.73 ச.அடி

பொது உபயோகம் : 366.13 ச.அடி = 0.78 %

TANGEDCO : 362.33 ச.அடி = 0.77 %

மூலை முடக்கு :

12.0 மீ வரை உள்ள சாலைகளுக்கு 1.5மீ x1.5மீ விட்டம் வேண்டும்.

12.0மீ முதல் 30.5 மீ வரை உள்ள சாலைகளுக்கு 4.5மீ x 4.5மீ விட்டம் வேண்டும்.

நிபந்தனைகள்:

1. அரசாணை எண் . 18 ந.நி(ம)கு.வ.துறை நாள்: 04.02.2019 ன் படி சாலைகள் மற்றும் பொது உபயோகம் உள்ளாட்சிக்கும் TANGEDCO க்கான பரப்பு TANGEDCO அல்லது உள்ளாட்சிக்கு தானமாக ஒப்படைக்கப்பட்டுள்ளது மற்றும் பொதுத்தலைவலைகளுக்கு தலைவர், குழுமூர் ஊராட்சி அவர்களால் நடவடிக்கை மேற்கொள்ளப்பட வேண்டும்.
2. இம்மனைப்பிரிவிற்கு உள்ளாட்சி இறுதி ஒப்புதல் அளிக்கும்முன் இத்திறன எந்தத்தலையாலும் நில ஆதிய நடவடிக்கை மேற்கொள்ளப்படவில்லை என்றும், எந்த துறைக்காவும் நில ஆதிறப்படவும் மாவட்ட வருவாய் அலுவலருக்கு அனுப்பப்படவில்லை என்றும், தலைவர், குழுமூர் ஊராட்சி உறுதி செய்து கொள்ள வேண்டும்.
3. நில உரிமம் குறித்து வழக்கப்பட்ட சான்றுகள் மற்றும் பரிசீலனைக்கு சமர்ப்பிக்கப்பட்ட ஆவணங்கள் சரியானவைகள என்று அரியப்பட்டனை அல்லது மனைப்பிரிவுக்கு தொறிக்கப்பட ஒப்புதல் வழங்குவதால் பாதிப்பு ஏற்படக்கூடிய குற்றலை ஏற்படின் மனைப்பிரிவுக்கு வழங்கப்பட்ட தொறிக்கப்பட ஒப்புதல் எவ்வித முன்னறிவிப்பும் இன்றி நகர் ஊரமைப்பு இயக்குன், சென்னை அவர்களால் ரத்து செய்யப்படும்.
4. விற்பனைக்குள்ளான மனைகளை விற்பனை செய்யும் போது இவ்வனையின் நகலோடு நகர் ஊரமைப்புத்துறையில் ஒப்புதல் அளிக்கப்பட்ட வரைபட நகல் மனை வாங்குபவர்களுக்கு கட்டாயம் வழங்கப்பட வேண்டும்.
5. ஒப்புதல் அளிக்கப்பட்ட மனைப்பிரிவு வரைபடத்தை எந்த வித மாற்றம் விதிகளின்றி மனைப்பிரிவு நுழைவாயிலில் 60cm x 120cm அளவிலை நிரந்தர நகலாக்கம் முலம் பொதுமக்கள் பார்வைக்கு நிரந்தரமாக பிரதிக்கப்பட வேண்டும்
6. உத்தேச மனைப்பிரிவு சாலைகள் தார் சாலைகளாக அமைக்கப்பட்ட பின்னர் உத்தேச மனைப்பிரிவு சாலைகளின் தரம் குறித்து வட்டார வளர்ச்சி அலுவலர் யூனியன் பொறியாளரிடம் தகுதிச்சான்று பெற்றுக்கொள்ளப்பட வேண்டும்.
7. The Tamil Nadu Government in G.O.Ms.No:112, Housing and Urban Developement Department dated:22.6.2017 have approved the Tamil Nadu Real Estate(Regulation & Developement) Act 2016.The Promotor has to advertise, market, book, sell or offer for sale, invite persons to purchase in any manner any plot apartment or building as the case may be in any Real Estate Project or part of it only after registering the Real Estate Project with the Real Estate Regulatory Authority.
8. LT LINE & HT LINE மனுதாரரால் மாற்றியமைக்கப்பட பின்னரே உள்ளாட்சியால் ஒப்புதல் வழங்க வேண்டும்.

ம.வ / ந.ஊ.உ.இ (அ.மா) எண்: -10 /2022

துணை இயக்குநர்/ உதவி இயக்குநர் (பொ)
மாவட்ட நகர் ஊரமைப்பு அலுவலகம்
அரியலூர் மாவட்டம்.

THE LANDLENS SUITE

Eight ways to know a piece of land before you pay for it.

This report covers one part of the picture. These cover the rest, drawn from the same government records, for any property in Tamil Nadu.

LandLens One
Ask anything about a property and get an answer grounded in live government records, with the sources shown.
/landlens/one

Verify My Land
Every record check run on one property and returned as a single report.
/landlens/verify-my-land

Legal Opinion
An advocate's written opinion on the title, built on the records we pull for it.
/landlens

One Map
Every layer on one map: the parcel, its boundary, zoning, water bodies and what sits around it.
/landlens/one/map

PriceMap
What land actually changed hands for around this plot, taken from the registered deeds.
/landlens/pricemap

Build Scope
What you are allowed to build here: floor space, height, coverage and setbacks.
/landlens/build-scope

Property Tracker
Watch a property and hear about it when something new is registered against it.
/landlens/property-tracker

Deal Room
Run the transaction in one place: documents, stamping, signatures and the parties.
/landlens/deal-room

FREE TOOLS · NO ACCOUNT NEEDED

Twenty-four checks you can run yourself, at no cost.

Records and verification

The registers themselves, read for you.

- Encumbrance Certificate
- Patta and Chitta
- Field Measurement Sketch
- EC Analyzer
- Bank charge check
- Court case search
- Seller background check
- Approval check by survey

Value and duty

What it is worth and what it costs to register.

- Guideline value by street
- Guideline value by survey
- Stamp duty and registration fees
- Capital gains
- Floor space index
- Area unit converter

Zoning and land use

What the plan says can happen on this land.

- Land use zone finder
- CMDA land use check
- Coastal regulation zone
- Master plan check
- Water bodies finder
- Airport height clearance

Registers and directories

Who holds it, and which office keeps the record.

- Find your registering office
- Temple property check
- Waqf property check
- RERA register

Every free tool
/tools

Services we run for you
/services

The LandLens suite
/landlens/one

Verified RealEstate™

Every claim in this document traces back to a government record.

- Legal opinions, due diligence and title verification
- Building plan, layout and sub-division approvals
- Completion and occupancy certificates, regularisation
- Escrow, negotiation and NRI property management
- Land survey, soil testing, architecture and construction

Verified RealEstate
3/350/2 Mettukuppam,
OMR Thoraipakkam,
Chennai 600 097, India
hello@verified.realestate
+91 9996 12 9996

Prepared from the registers named on the page each finding sits on. Where a register could not be read, this document says so in its place rather than leaving the gap to be read as a clean result.