

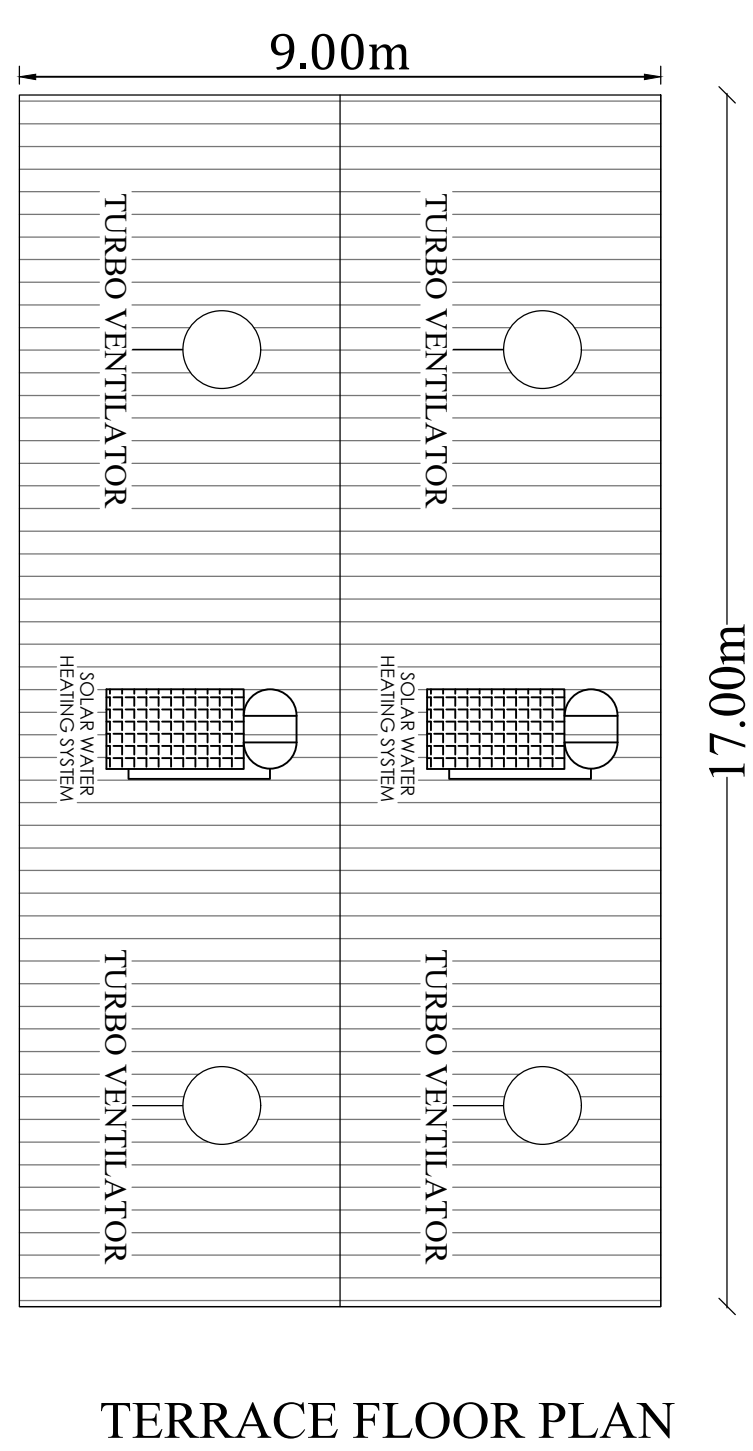
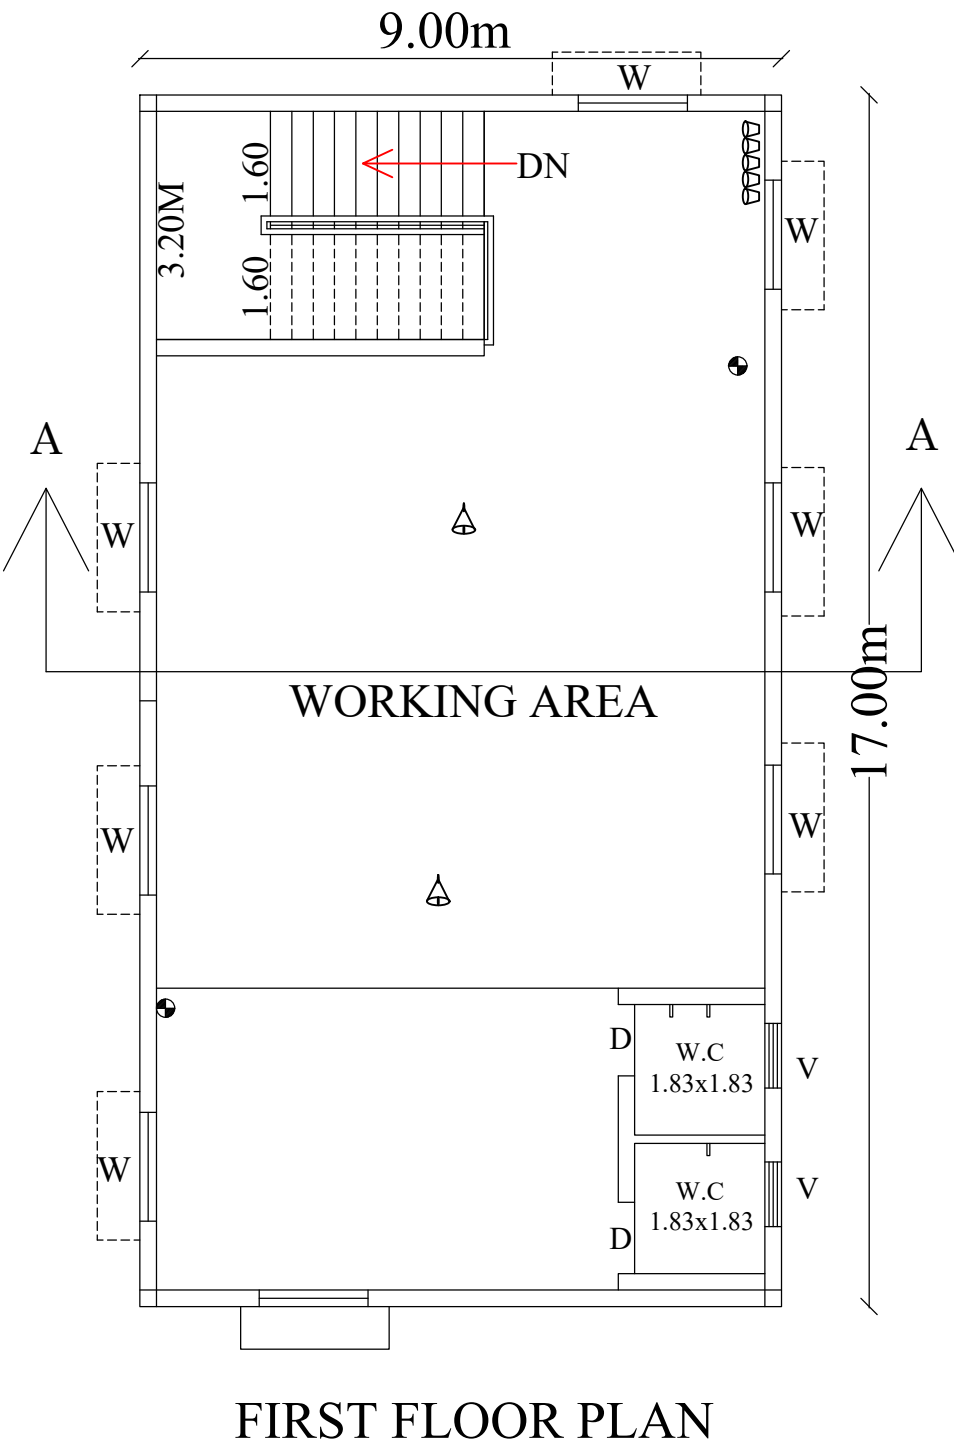
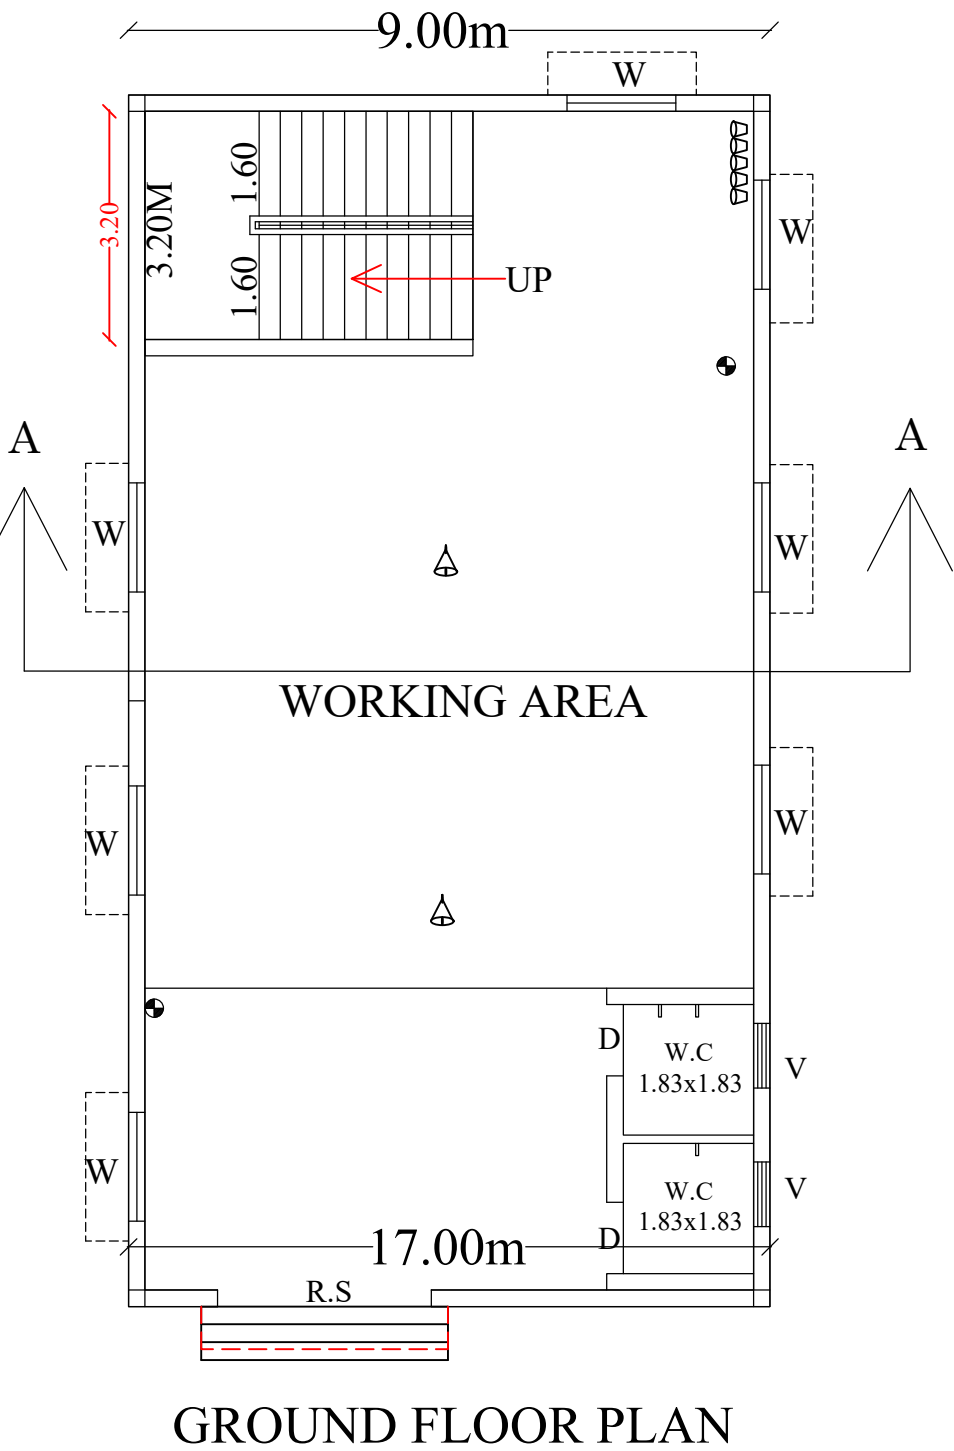


SITE AND DETAILED PLAN SHOWING THE PROPOSED CONSTRUCTION OF M/s.INIYAZH IMPEX G+1 ELECTRICAL PANEL BOARD MAKING INDUSTRIAL BUILDING (F-EE) IN S. NO: 434/11,PLOT NO:19. AT SIDCO INDUSTRIAL ESTATE MALLUR VILLAGE, VARANAVASI PANCHAYAT, ARIYALUR TALUK, ARIYALUR DISTRICT.

OFFICE USE

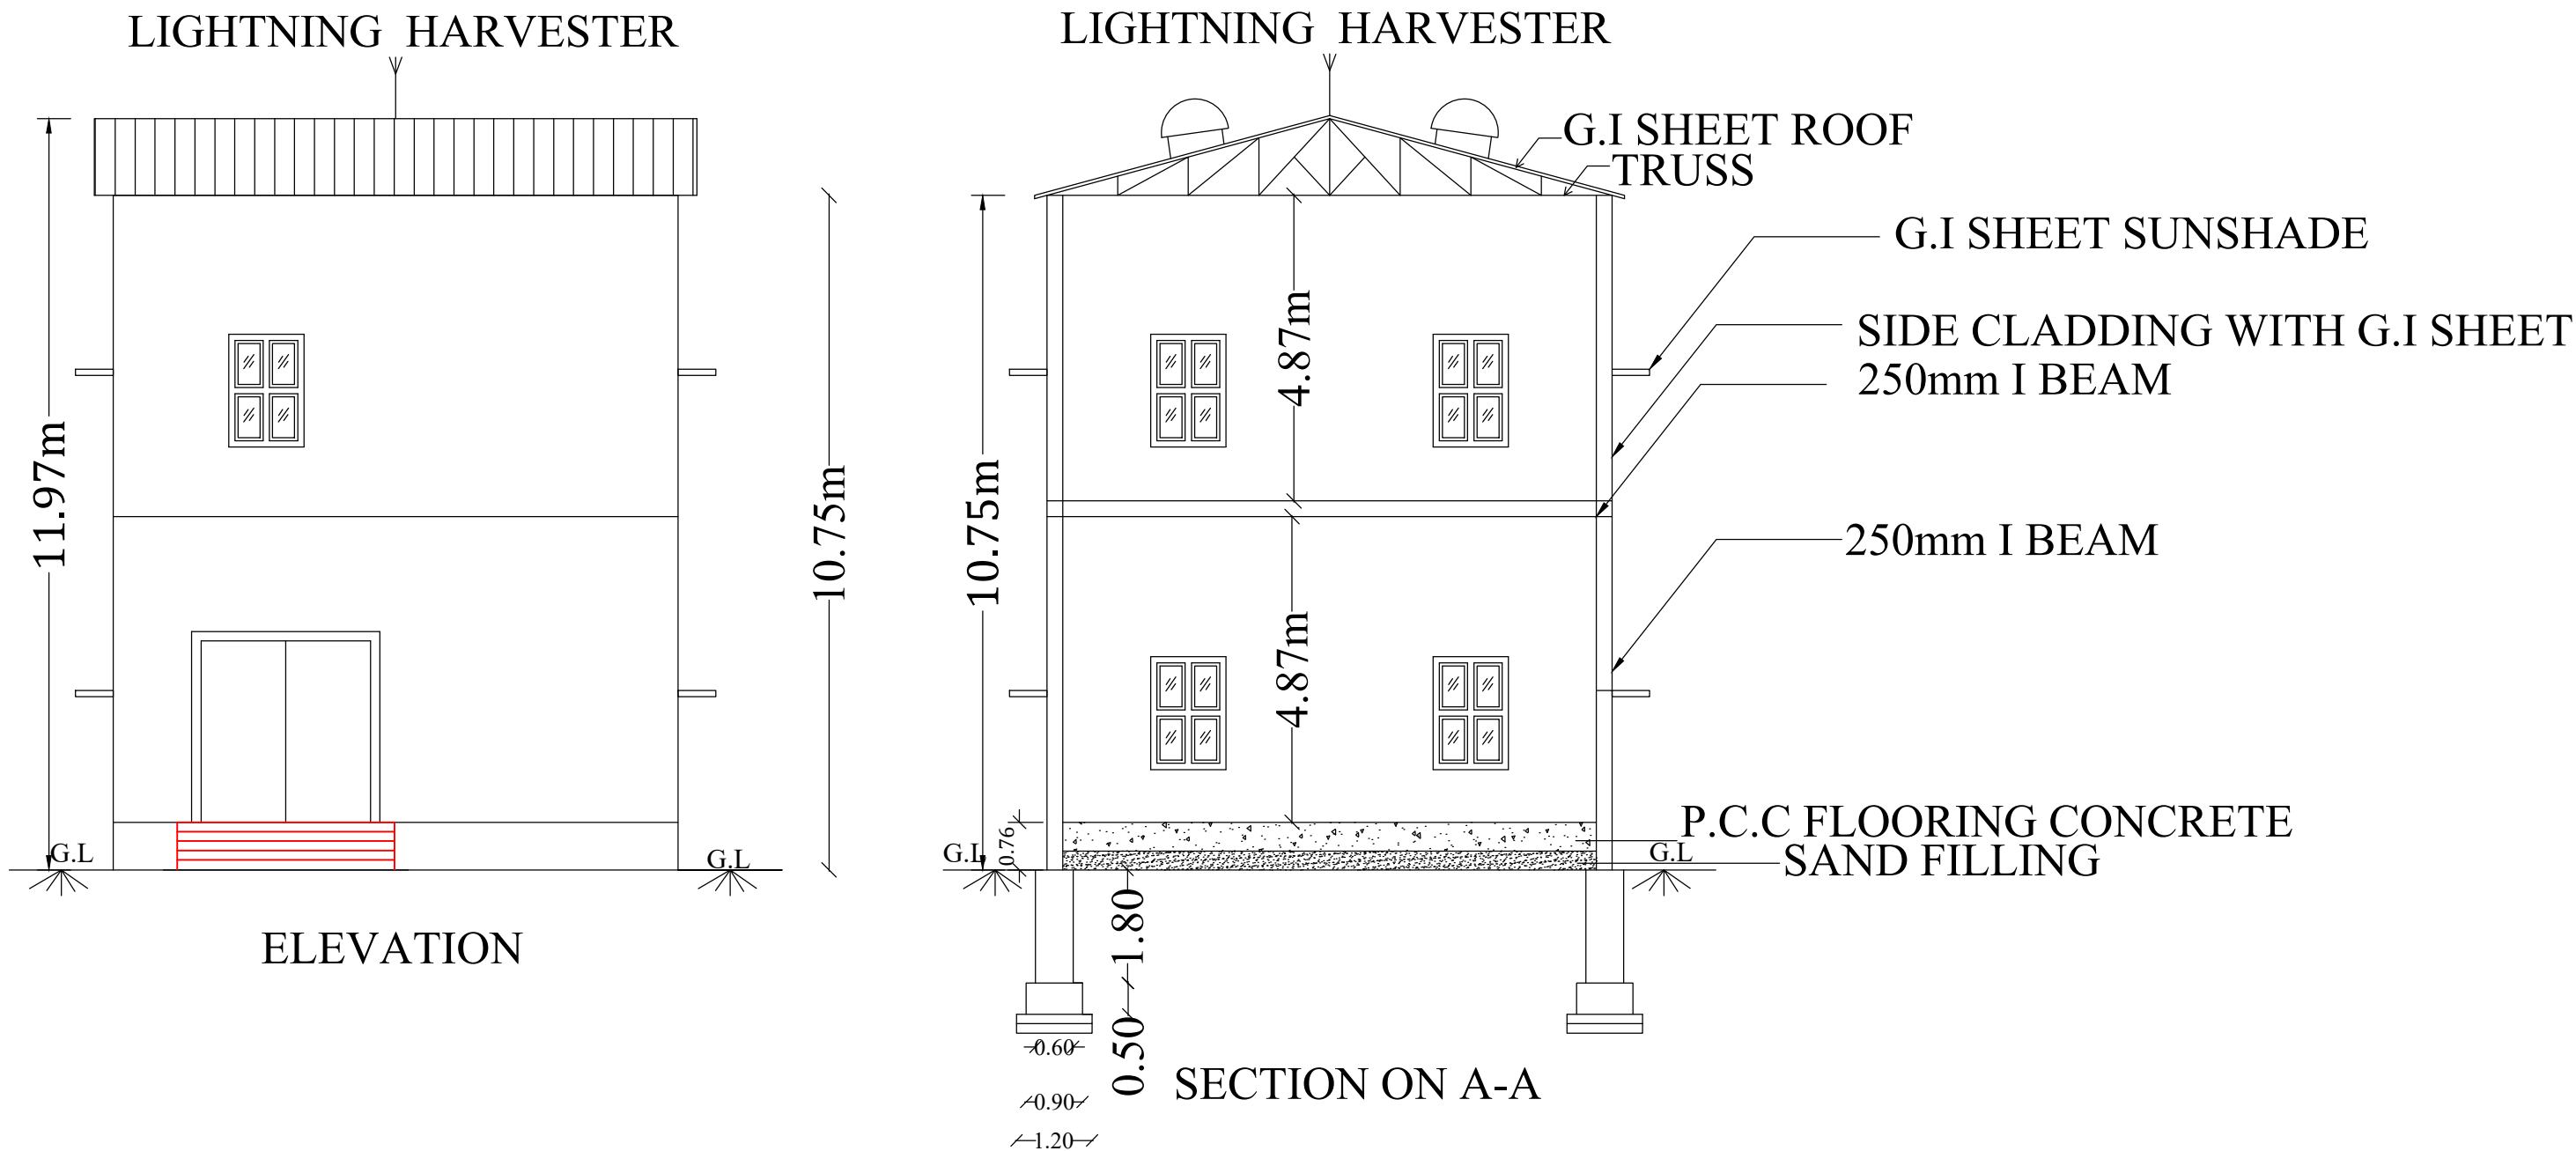

SIDCO 18 M ROAD

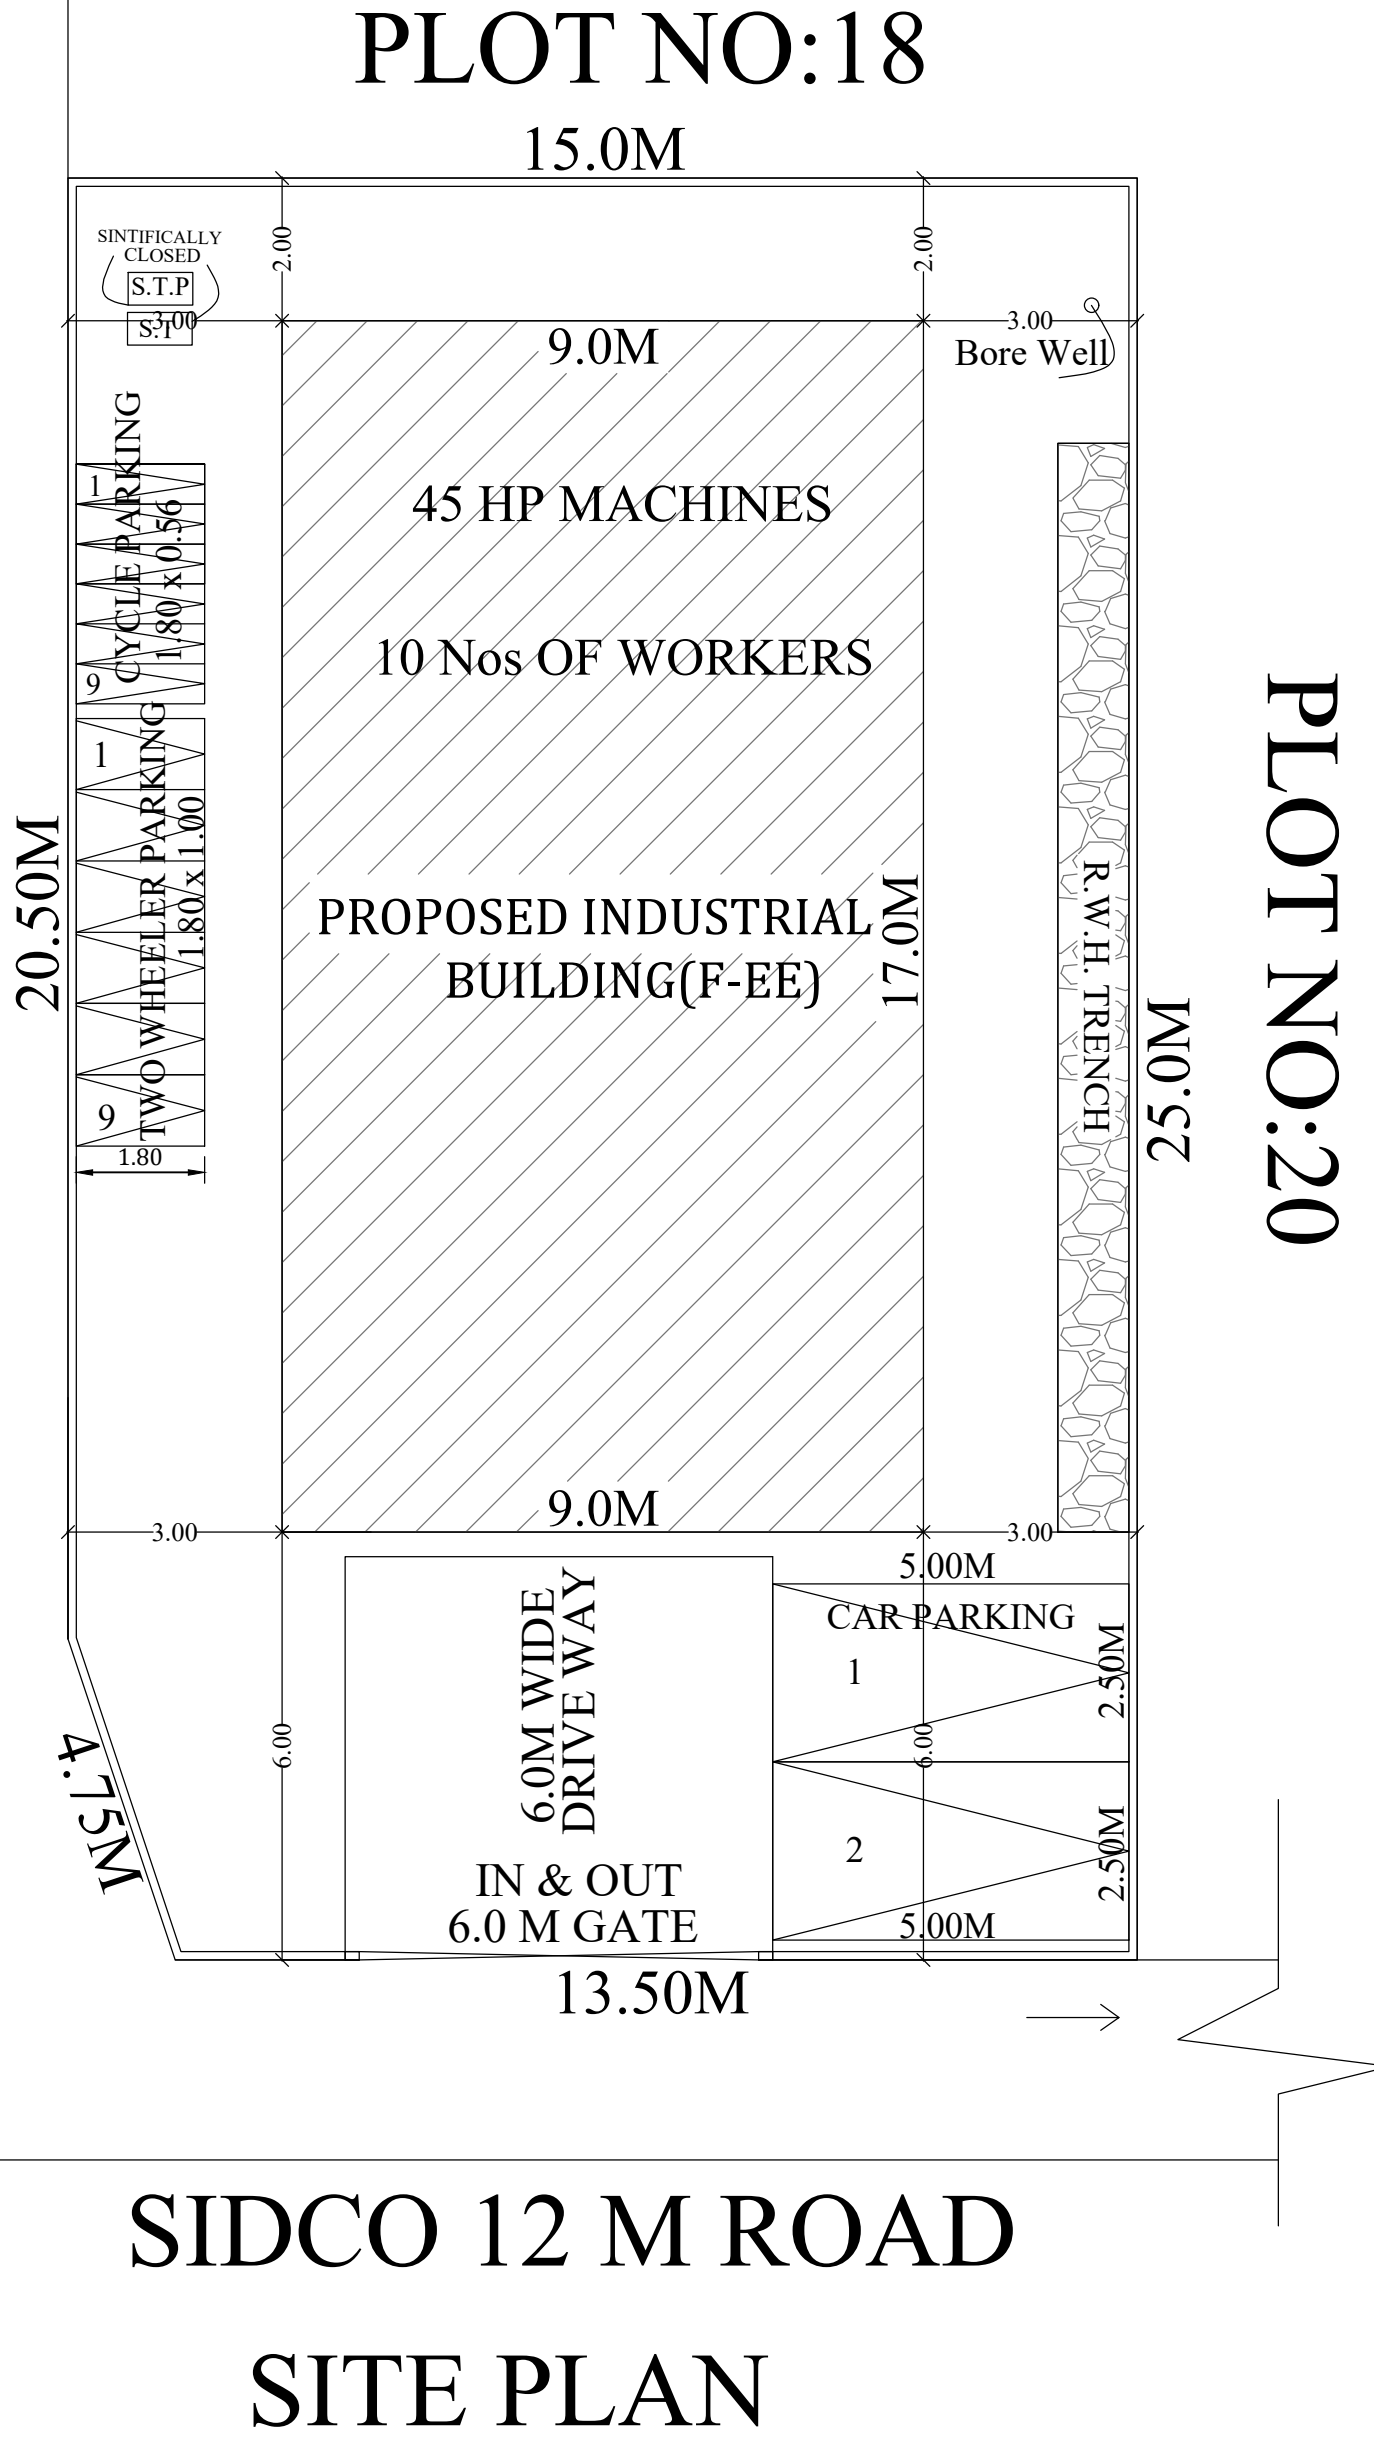

(DRAWING SCALE 1:100) SHEET NO:01

JOINERY DETAILERS		
R.S	ROLLING SHUTTER	3.00 x 2.44
W	WINDOW	1.53 x 1.83
V	VENTILATOR	0.91 x 0.60

AREA DETAILS				
DESCRIPTION	FSI AREA/ SQ.M	NON FSI AREA/ SQ.M	TOTAL AREA	
			SQ.M	SQ.FT.
GROUND FLOOR AREA	153.00	---	153.00	1646.88
FIRST FLOOR AREA	153.00	---	153.00	1646.88
TERRACE FLOOR AREA	---	---	---	---
TOTAL	306.00	---	306.00	3293.76

AREA DETAILS		
DESCRIPTION	TOTAL AREA	
	SQ.M	SQ.FT.
PLOT AREA As per Document	371.62	4000.08
PLOT AREA As per FMB	371.62	4000.08
PLOT AREA Super Imposed	371.62	4000.08

OPEN SPACE- 218.62 SQM (OR) 2353.21 Sqft.

MACHINERY DETAILS				
M.NO	MACHINERY NAME	HP	N.OF MACHINE	TOTAL HP
1.	Bus Bar Punching Machine	2.0	1	2.0
2.	Bus Bar Pending Machine	14.0	1	14.0
3.	Bus Bar Laser Cutting Machine	9.0	1	9.0
4.	Painting Machine	4.0	1	4.0
5.	Water Motor Pump	5.0	1	5.0
6.	Screw Conveyor Machine	4.0	1	4.0
7.	Semi Automatic Pack Machine	3.0	1	3.0
8.	Labeling Machine	2.0	1	2.0
9.	Strap Packing Machine	2.0	1	2.0
TOTAL		45.0	9	45.0

- PARKING
1. TWO WHEELER PARKING SPACE 6 NOS PROVIDED.
 2. CAR PARKING SPACE 2 NOS PROVIDED.
 3. CYCLE PARKING SPACE 6 NOS PROVIDED.

PLOT COVERAGE	=	153.00	/	371.62	X 100	=	41.17%
F.S.I	=	306.00	/	371.62	=	0.82	

- NOTES:
1. FIRE EXTINGUISHER ☼ FE
 2. ALL DIMENSION ARE IN METER
 3. SCALE - 1:100
 4. WASTE WATER UTILISED FOR GARDEN PURPOSE.
 5. SOLAR WATER HEATER PROVIDED IN TERRACE FLOOR.
 6. FIRE ALARM PROVIDED 🔔
 7. SAND BUCKET PROVIDED 🗑

ARCHITECT/ENGINEER

STRUCTURAL ENGINEER

GEO-TECHNICAL ENGINEER

ENGINEER

APPLICANT:
TMT. M.P.SATHIYASHEELA D/O PAKKIRISAMY

Er. D. SEETHA, M.E. (Struct)
REGISTERED ENGINEER GR - 1
RE/PLBR/APR 2019/014
LICENSED SURVEYOR No : 329
A.S.A.CONSTRUCTIONS
ARIYALUR - 621704
CELL : 9943425641



Er. P. PRAGADESWARAN, M.E. (Stru. Engg.)
Regd. Structural Engineer (Grade-I, SE)
SE/Gr-I/DTCP/Trichy/Oct-2020/274
1/1-A, Nariyan St., Srirangam, Trichy-6
Ph: 9043426900, 8610106453

P. Pragaswara

Dr. S. Senthamil Kumar, M.E. Ph D. FIGS. MIEI.
Regd Geotechnical Engineer-No 001/RGTE/2024
703, Plot No. 29, O.M. Rajoo Nagar,
Near New Bus Stand, Thanjavur - 613 005
Email : senthamilkumar@yahoo.co.in,
Cell : 94439 76090

Dr. S. Senthamil Kumar

Er. D. SEETHA, M.E. (Struct)
REGISTERED ENGINEER GR - 1
RE/PLBR/APR 2019/014
LICENSED SURVEYOR No : 329
A.S.A.CONSTRUCTIONS
ARIYALUR - 621704
CELL : 9943425641

D. Seetha

T.P.S. Sathiyasheela