

PP

APPROVAL RECORD

Planning Permission

Venmankondan
Ariyalur district, Tamil Nadu


APPROVAL TYPE
Building Plan

ISSUING AUTHORITY
Rural Panchayat

PURPOSE
Commercial









The approval as the planning authority issued it, reproduced in full behind this page.

An approval speaks to what was sanctioned, not to what was built. Completion is a separate record.

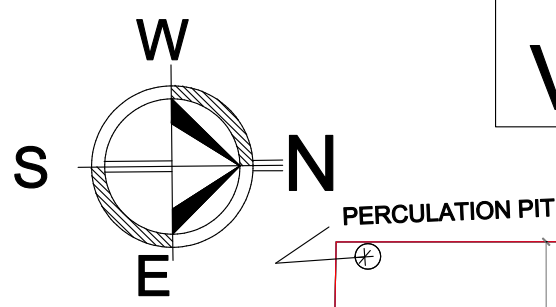

VACANT LAND
12.00M

PLAN SHOWING THE PROPOSED CONSTRUCTION OF GROUND & FIRST FLOOR
COMMERCIAL (OFFICE) BUILDING WITH 6.90M HEIGHT
AT PATTa No:2318, S.No:53/3, VENMANKONDAN EAST, UDAYARPALAYAM,
ARIYALUR -621804. VENMANKONDAN VILLAGE(W), UDAYARPALAYAM TALUK,
ARIYALUR DISTRICT. VENMANKONDAN PANCHAYAT

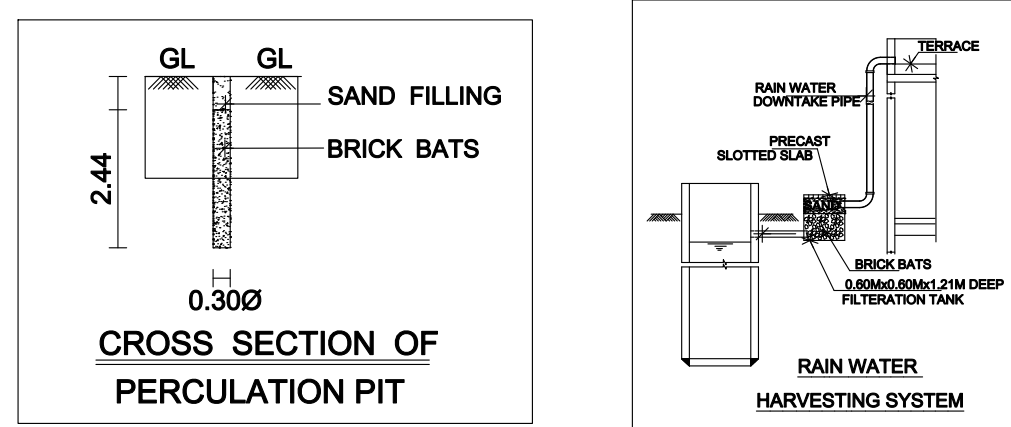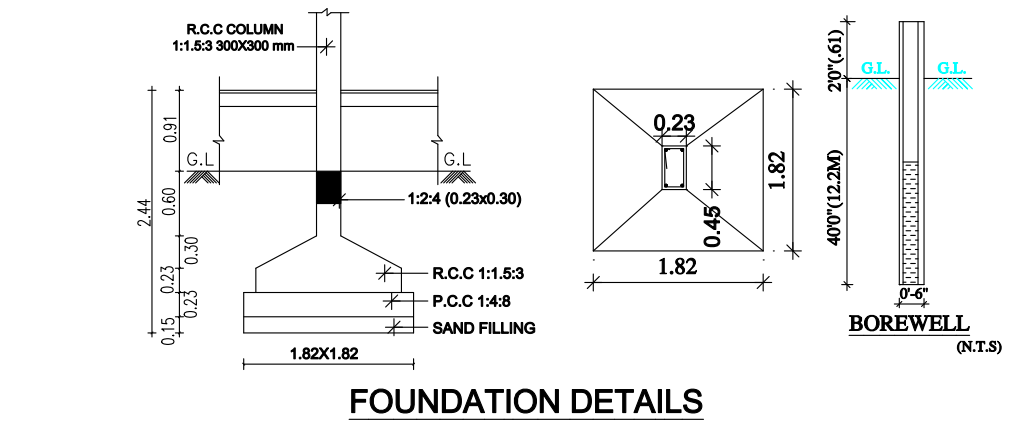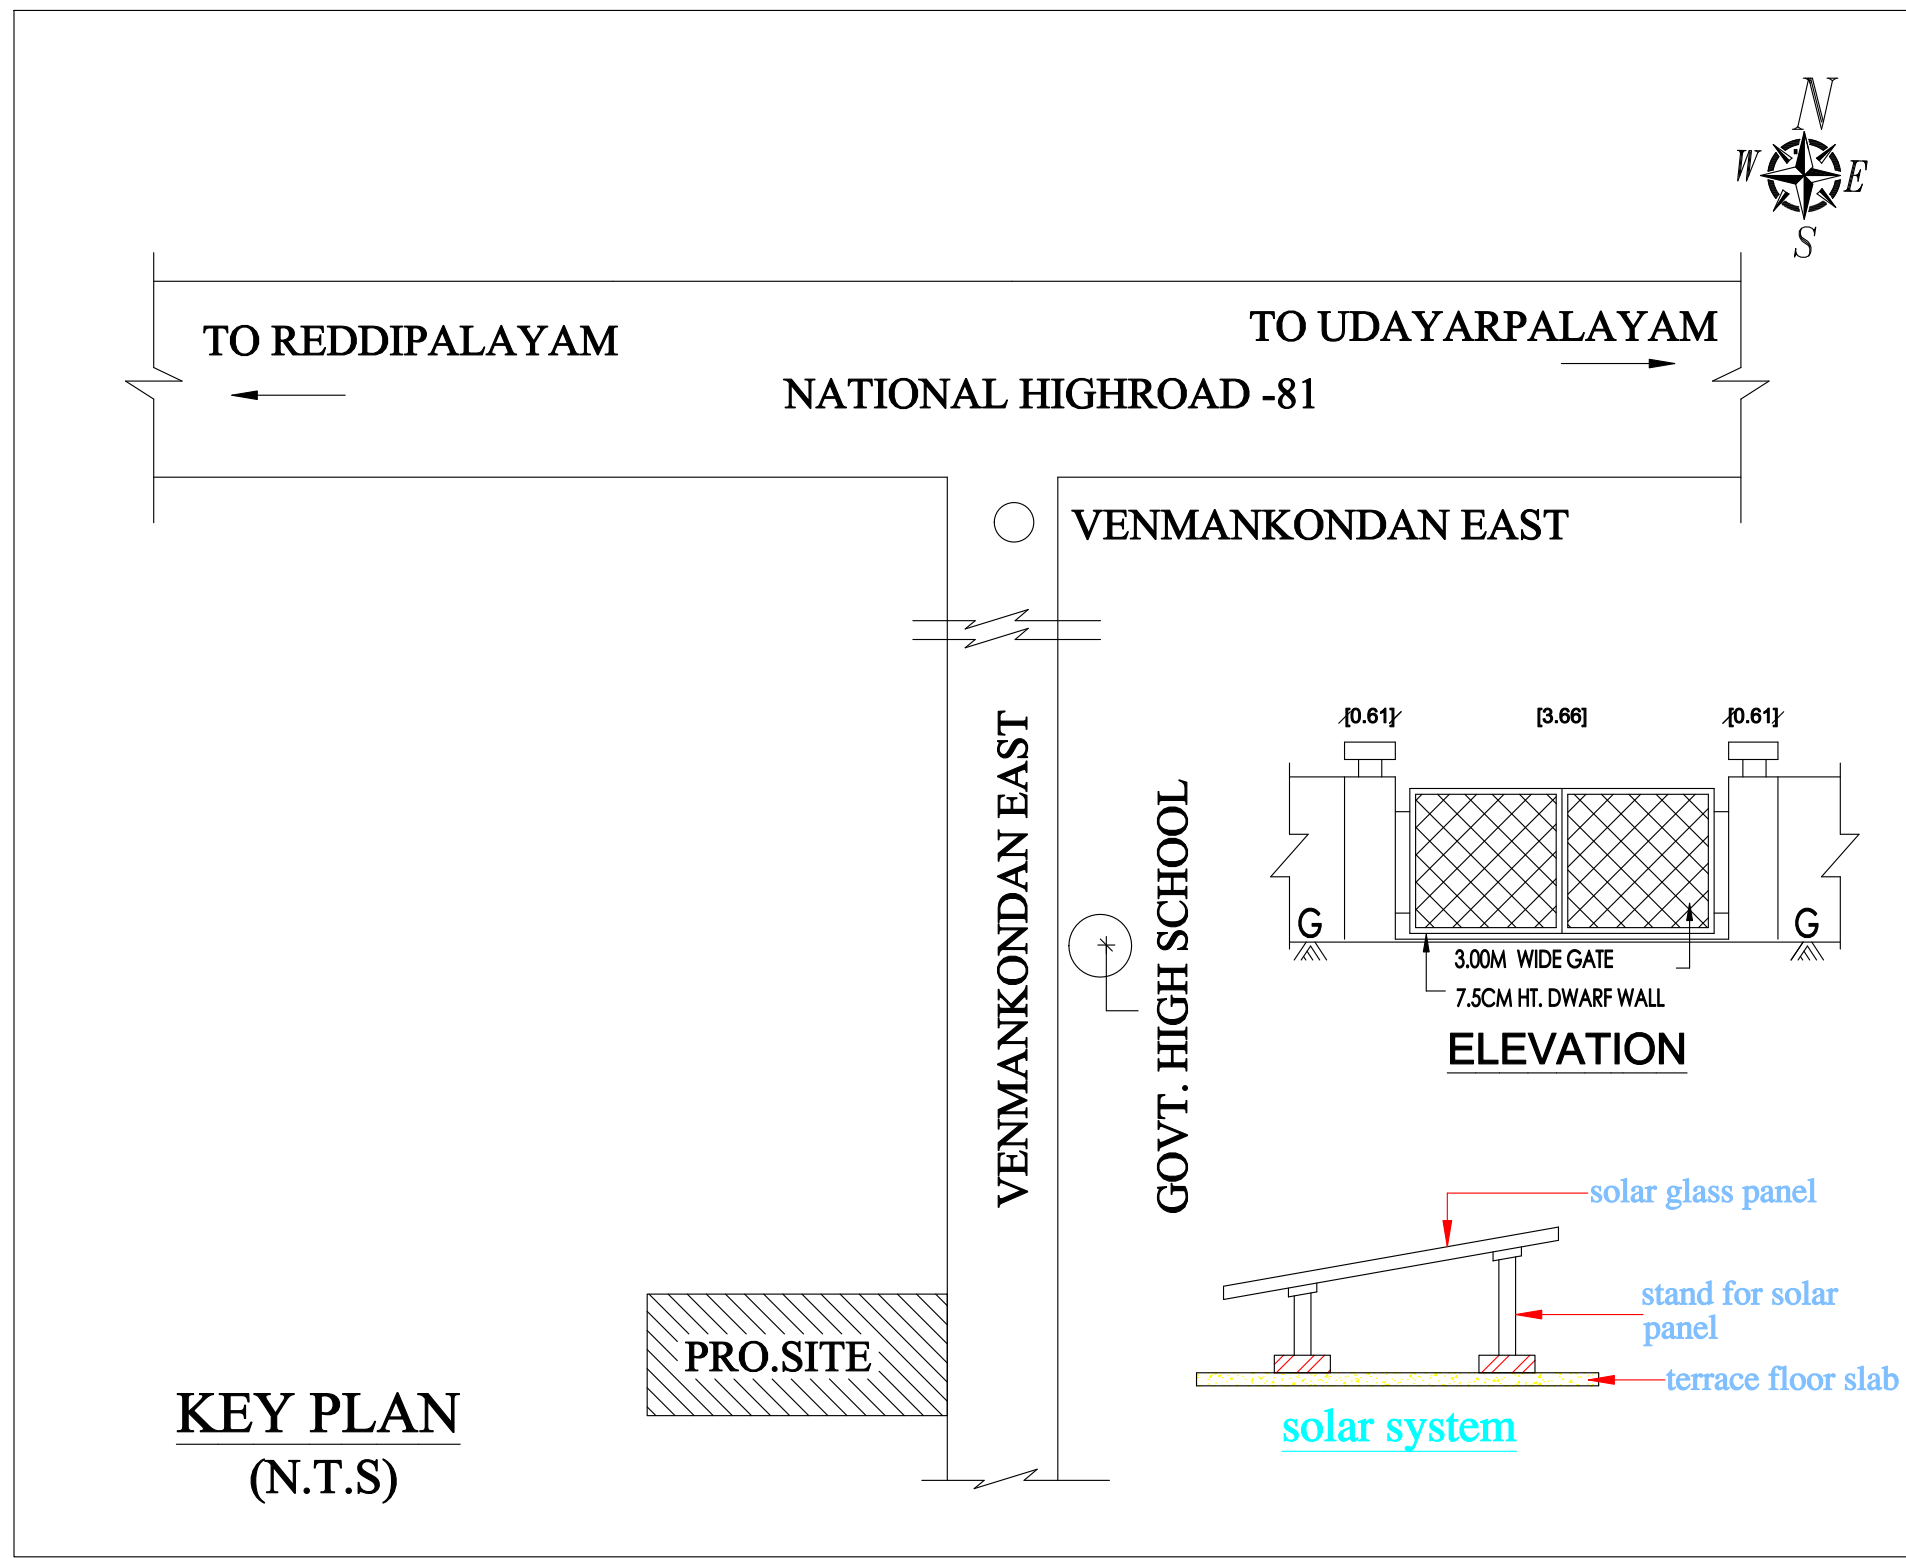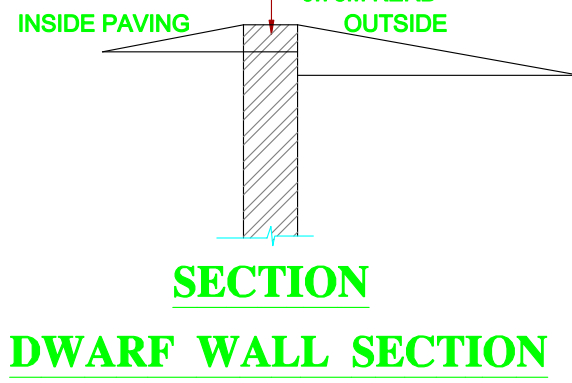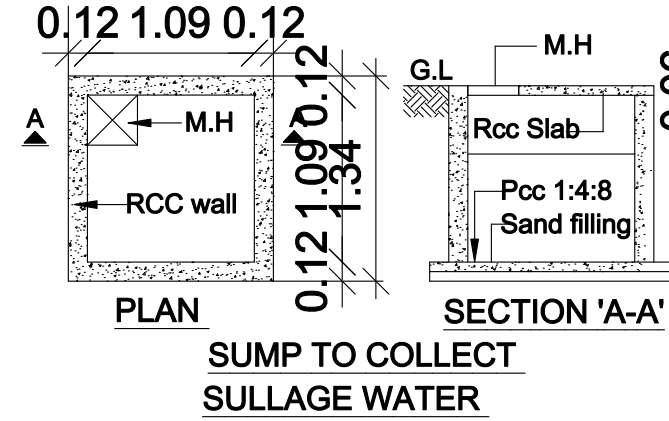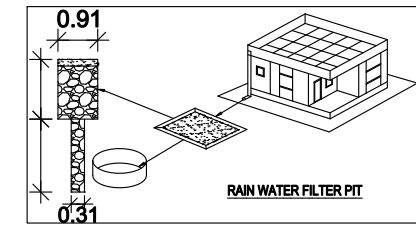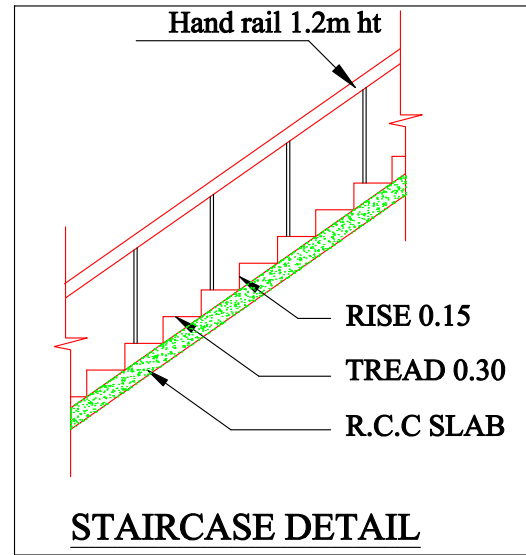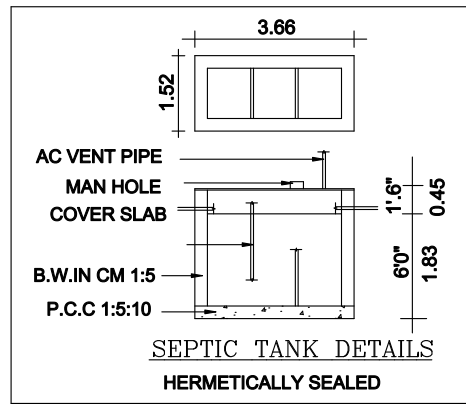

SCHEDULE OF JOINERY:			
TYPE	DETAIL	WIDTH	HEIGHT
GG	GRILL GATE	1700	2100
RS	C.W. PANELLED DOOR	2000	2100
D2	-DO-	750	2100
W	C.W GLAZED WINDOW	1500	1200
V	C.W. GLAZED VENTILATOR	750	600

SPECIFICATION:	
FOUNDATION	- RCC COLUMN FOOTINGS
BRICK WORK	- C.M 1:6 FOR SUPER STRUCTURE
PLASTERING	- C.M 1:5 FOR WALLS & 1:3 FOR CEILING
FLOORING	- MOSAIC FLOORING
CEMENT PAINT	- TWO COATS FOR WALLS & ONE EXTRA COAT FOR CEILING
R.C.C	- M25 GRADE FOR ALL CONCRETE WORKS
WOOD WORK	- ALL WOOD WORKS IN BEST
WEATHERING	- QUALITY TIMBER
COURSE	- AS PER NATIONAL BUILDING CODE

AREA STATEMENT		Sq.m.
SITE EXTENT (as per doc)		850.00
SITE EXTENT (as per patta)		850.00
SITE EXTENT (as per site)		836.57
FLOOR		FSI AREA IN Sq.m.
GROUND FLOOR AREA		91.08
FIRST FLOOR AREA		91.08

TOTAL BUILT UP AREA	182.16
FSI =	$\frac{182.16}{836.57} = 0.218$


PARKING CALCULATION		
PARKING	REQUIRED NOS	PROVIDED NOS
CAR	3	3
TWO WHEELER	7	7

D. Sakthivel

OWNER SIGNATURE

K. UDHAYAKUMAR, B.E., CIVIL
DTCP Registered Engineer Grade - II (RE)
Regn. No. RE/GR-II/2023/05/004
No.31C/69, Dr.Ambedkar Nagar, 1st Street,
Kolathur, Chennai - 600099.
Email Id : cmdaudhaya2023@gmail.com
Mob No. 7305547603

REGISTERED ENGINEER

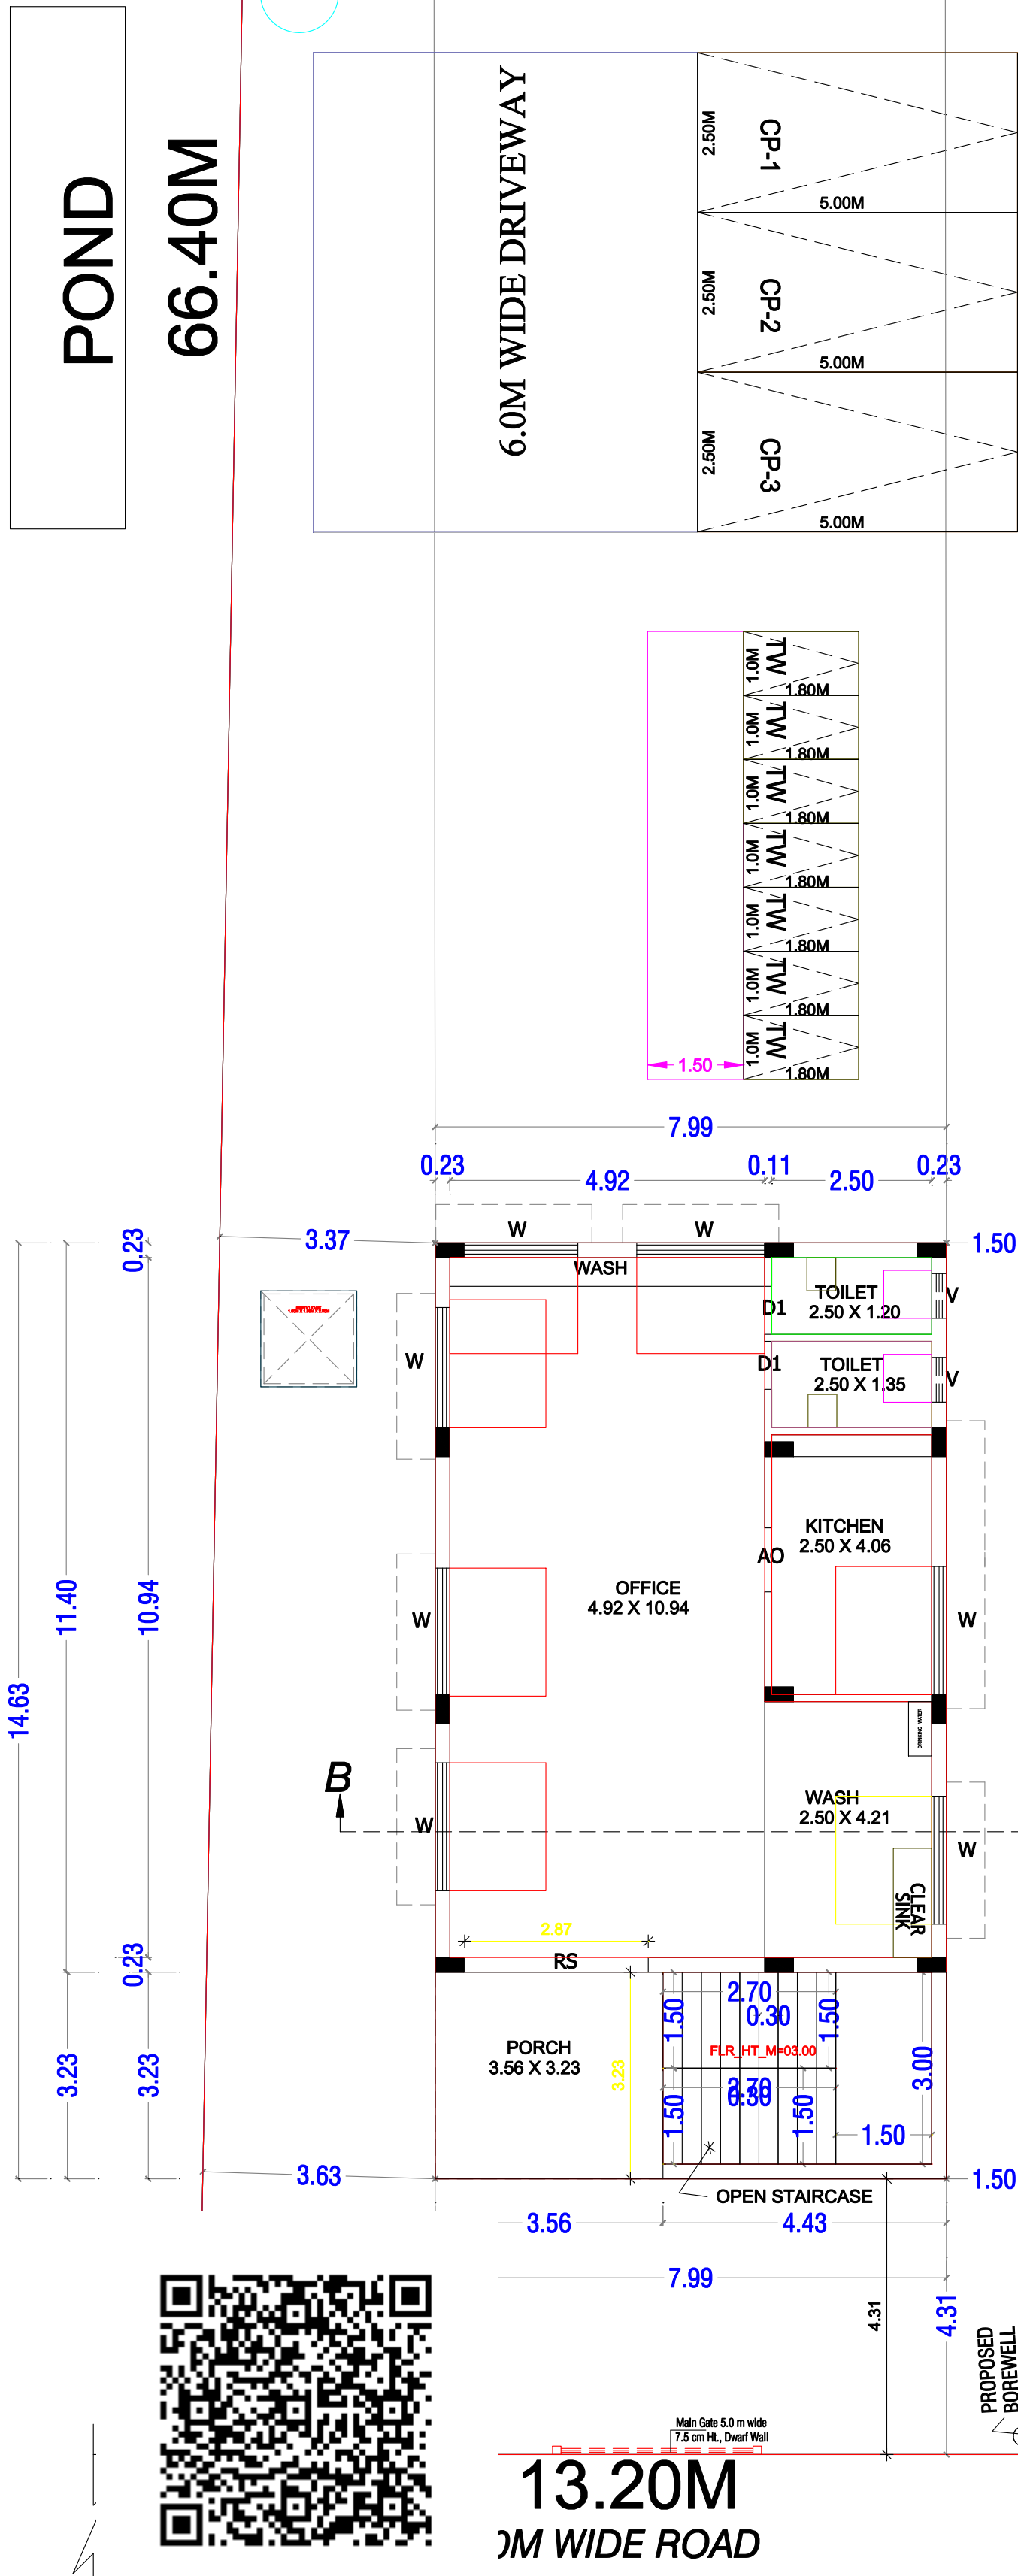

Eight ways to know a piece of land before you pay for it.

This report covers one part of the picture. These cover the rest, drawn from the same government records, for any property in Tamil Nadu.

LandLens One

Ask anything about a property and get an answer grounded in live government records, with the sources shown.

[/landlens/one](#)



Verify My Land

Every record check run on one property and returned as a single report.

[/landlens/verify-my-land](#)



Legal Opinion

An advocate's written opinion on the title, built on the records we pull for it.

[/landlens](#)



One Map

Every layer on one map: the parcel, its boundary, zoning, water bodies and what sits around it.

[/landlens/one/map](#)



PriceMap

What land actually changed hands for around this plot, taken from the registered deeds.

[/landlens/pricemap](#)



Build Scope

What you are allowed to build here: floor space, height, coverage and setbacks.

[/landlens/build-scope](#)



Property Tracker

Watch a property and hear about it when something new is registered against it.

[/landlens/property-tracker](#)



Deal Room

Run the transaction in one place: documents, stamping, signatures and the parties.

[/landlens/deal-room](#)



Twenty-four checks you can run yourself, at no cost.

Records and verification

The registers themselves, read for you.

Encumbrance Certificate

Patta and Chitta

Field Measurement Sketch

EC Analyzer

Bank charge check

Court case search

Seller background check

Approval check by survey

Zoning and land use

What the plan says can happen on this land.

Land use zone finder

CMDA land use check

Coastal regulation zone

Master plan check

Water bodies finder

Airport height clearance

Value and duty

What it is worth and what it costs to register.

Guideline value by street

Guideline value by survey

Stamp duty and registration fees

Capital gains

Floor space index

Area unit converter

Registers and directories

Who holds it, and which office keeps the record.

Find your registering office

Temple property check

Waqf property check

RERA register



Every free tool
/tools



Services we run
for you
/services



The LandLens
suite
/landlens/one



Every claim in this document traces back to a government record.

Legal opinions, due diligence and title verification

Building plan, layout and sub-division approvals

Completion and occupancy certificates, regularisation

Escrow, negotiation and NRI property management

Land survey, soil testing, architecture and construction

Verified RealEstate
3/350/2 Mettukuppam,
OMR Thoraipakkam,
Chennai 600 097, India
hello@verified.realestate
+91 9996 12 9996

Prepared from the registers named on the page each finding sits on. Where a register could not be read, this document says so in its place rather than leaving the gap to be read as a clean result.

