

PP

APPROVAL RECORD

Planning Permission

Erthukaranpatti
Ariyalur district, Tamil Nadu

APPROVAL TYPE
Building Plan

ISSUING AUTHORITY
Rural Panchayat



PURPOSE
Residential

The approval as the planning authority issued it, reproduced in full behind this page.





An approval speaks to what was sanctioned, not to what was built. Completion is a separate record.

PLAN SHOWING THE EXISTING GROUND FLOOR R.C.C ROOF RESIDENTIAL BUILDING AND PROPOSED CONSTRUCTION OF FIRST FLOOR R.C.C ROOF RESIDENTIAL BUILDING IN S.F.NO. 220/1D, PLOT NO. 236, PATTA NO. 1028, AT ARIYALUR NORTH, KURUMBANCHAVADI VILLAGE, ERUTHUKARANPATTI PANCHAYAT, ARIYALUR TALUK AND ARIYALUR DISTRICT.

NAME OF THE OWNER: Mr. KAMARAJ S/O CHINNASAMY.

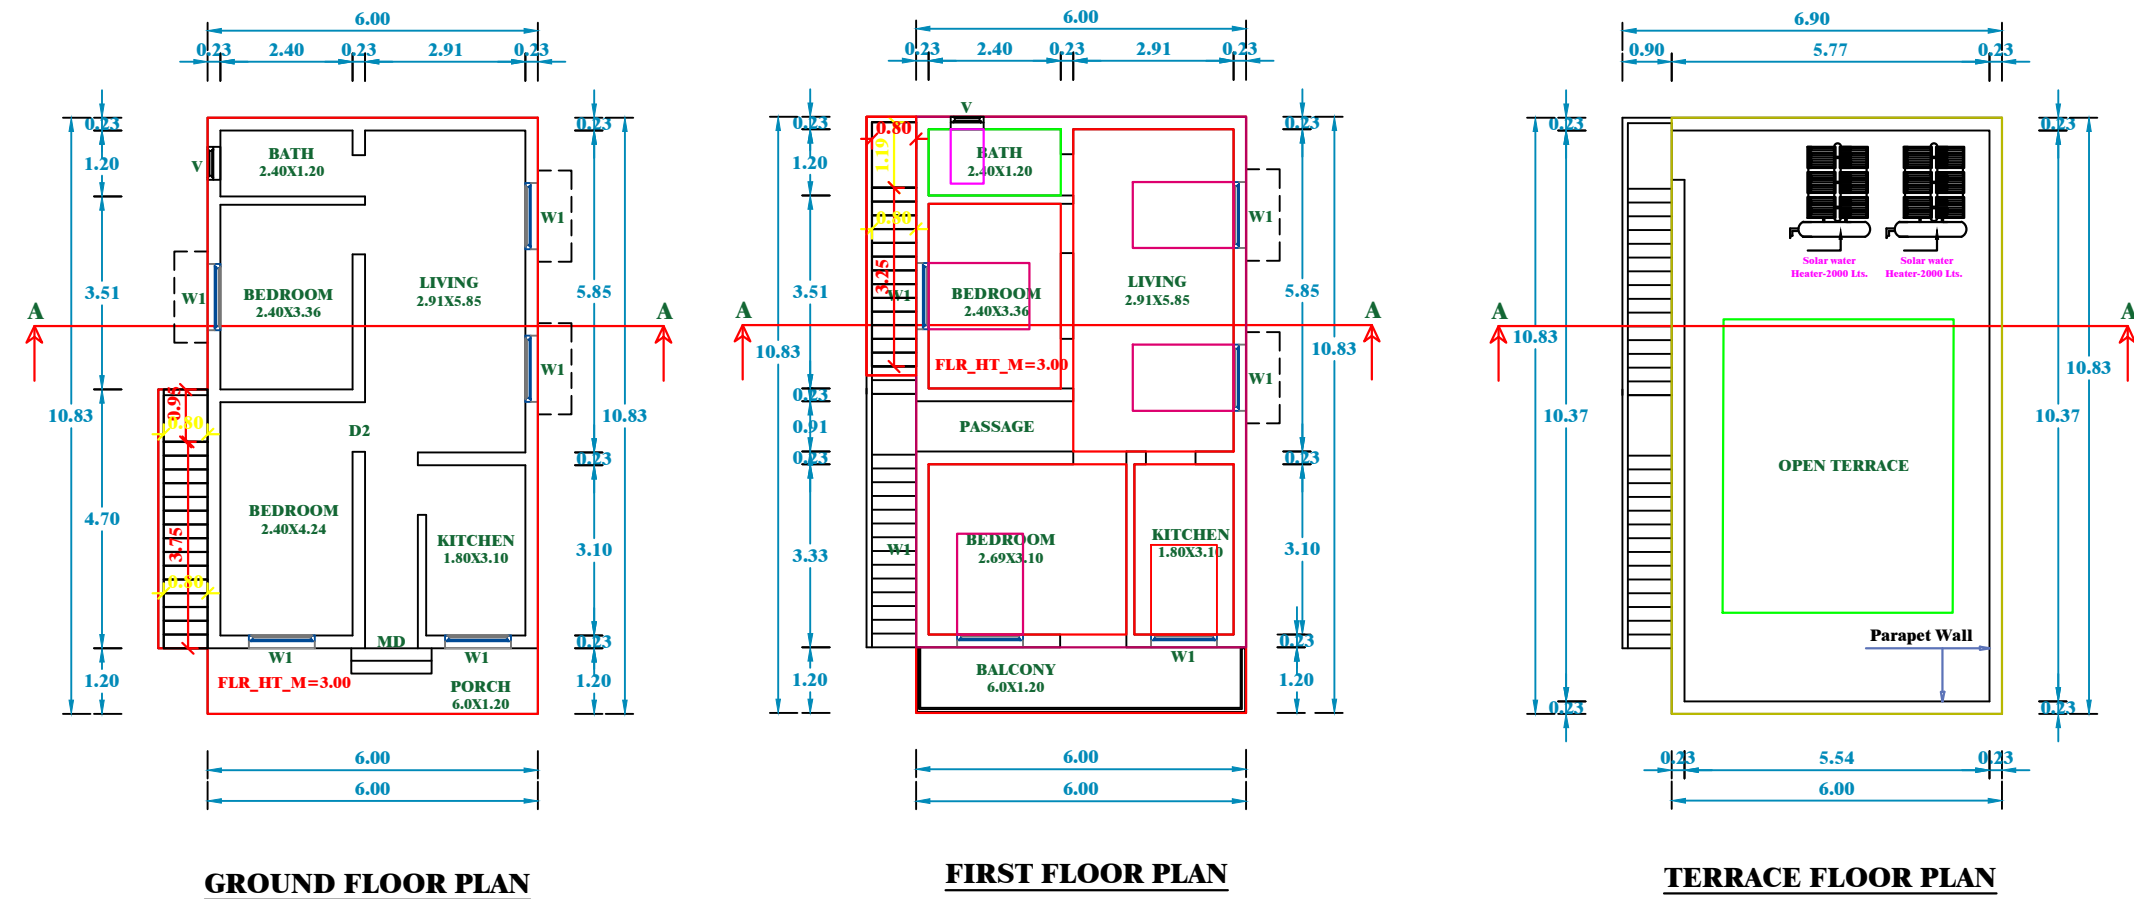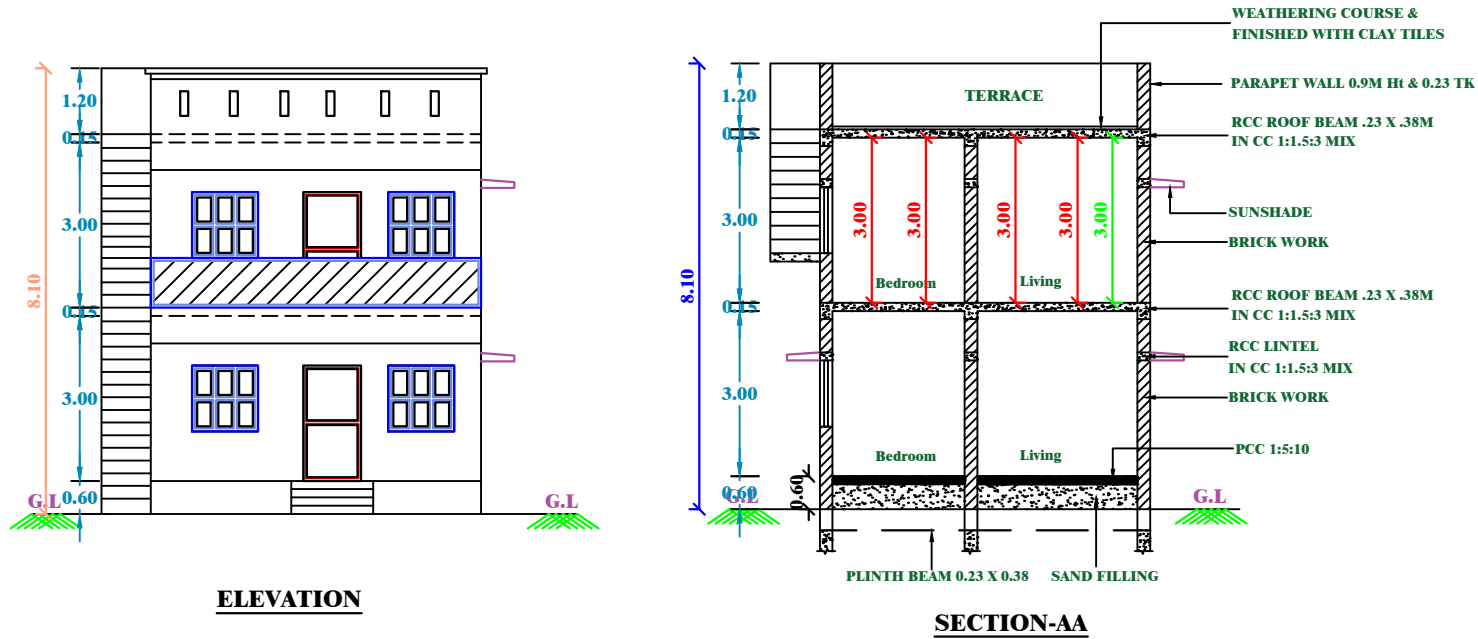

SPACE FOR QR CODE

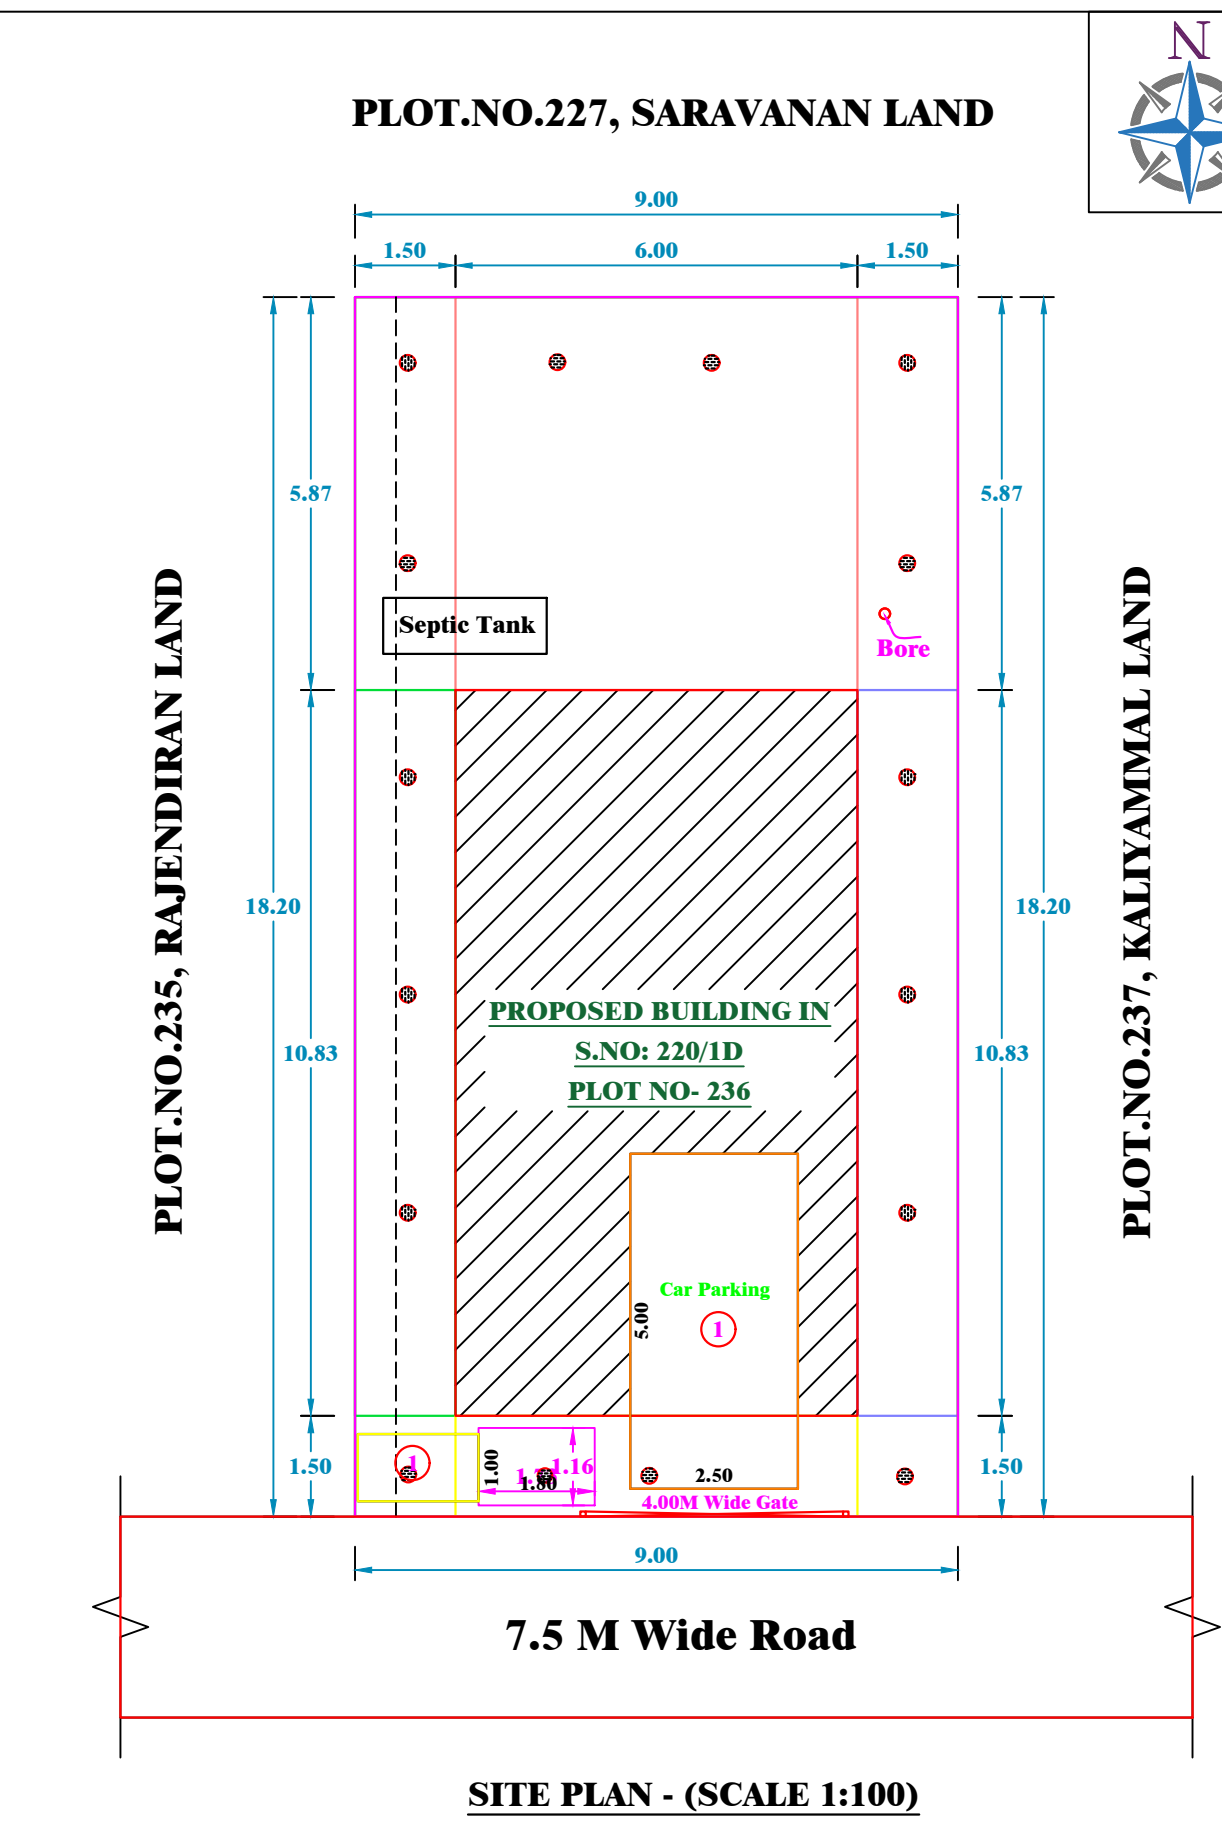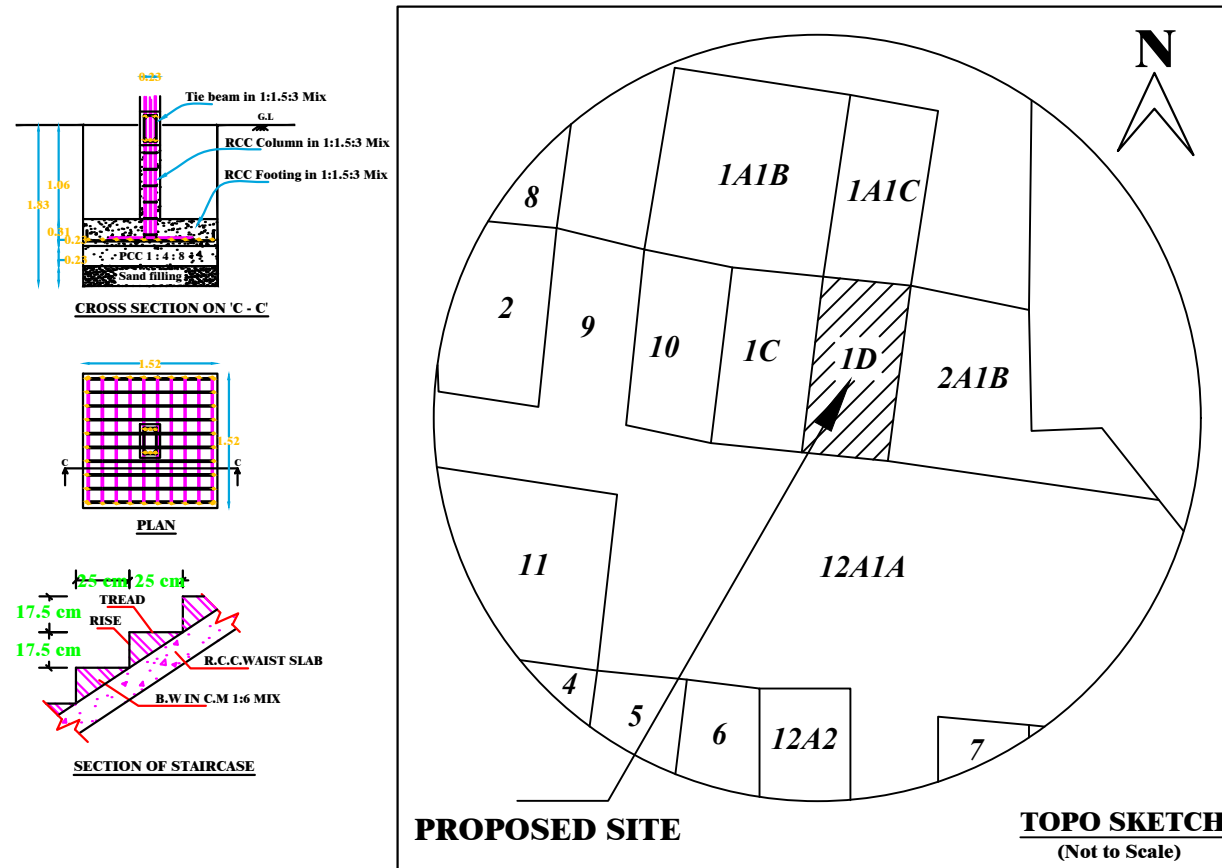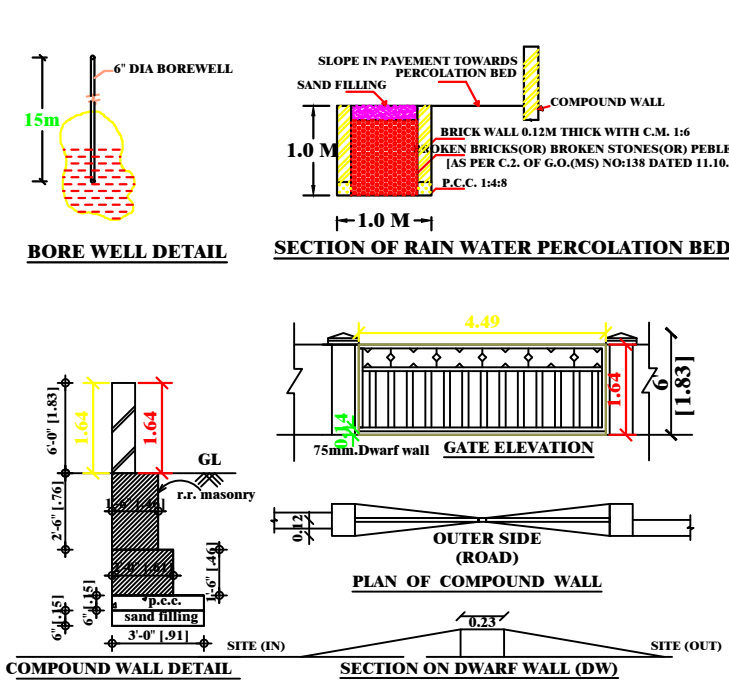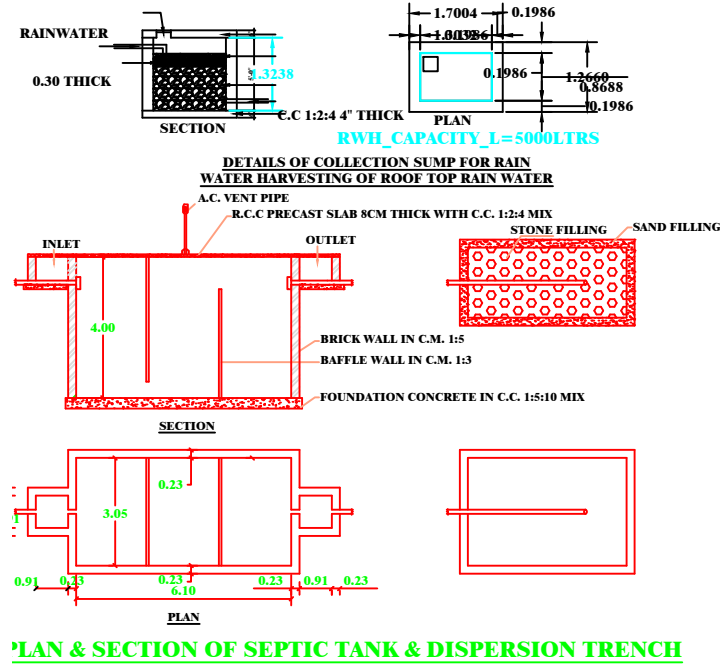

PLAN INFO
PLOT AREA M2=167.22
SINGLE FAMILY BLDG=NO
ROAD WIDTH=7.5M
ROAD LENGTH=250
AREA TYPE=OTHERS
AVG PLOT DEPTH=18.20
AVG PLOT WIDTH=9.0
LAND USE ZONE=RESIDENTIAL
LEASEHOLD LAND=NO
SURVEY NO=220/1D
DISTRICT=ARIYALUR
JURISDICTION TYPE=PANCHAYAT
OSR APPLICABLE=NO
PREMIUM FSI REQUIRED=NO
IS APPROVED LAYOUT=YES
AS PER DOCUMENT=167.22
IS SWIMMING POOL EXISTS=NO
IS PRIVATE EXCLUSIVE PASSAGE=NO
PATTA NO=1028
TALUK=ARIYALUR
AS AT SITE=167.22
FMB OR PLR=163.80
RW/DECLARED=YES
IF HERITAGE TOWN LESS THAN 1KM RADIUS=NO
BLK 1 EXISTING NO OF DWELLING UNITS=1
IS EXISTING BUILDING EXCEPTION=YES
BLK 1 FLR 1 BLT UP AREA=69.23

SCHEDULE OF JOINERIES		
TYPE	DESCRIPTION	SIZE IN METER
MD	MAIN DOOR	1.05 x 2.10
D1	TOILET DOOR	0.75 x 2.10
D2	FLUSH DOOR	0.90 x 2.10
W1	WINDOW	0.90 x 1.20
KW	KITCHEN WINDOW	1.20 x 0.90
V	VENTILATOR	0.60 x 0.60

AREA DETAILS		
Plot Area Details	Sq.M	Sq.Ft
Plot Area As Per FMB	163.80	1763.00
Plot Area As Per Document	167.22	1800.00
Super Imposed Area	163.80	1763.00

BUILDING AREA DETAILS		
	Sq.M	Sq.Ft
EXISTING BUILDING		
Ground Floor : Plinth Area	69.23	745.19
Total Existing Built Up Area	69.23	745.19
PROPOSED BUILDING		
First Floor : Plinth Area	69.23	745.19
Total Proposed Built Up Area	69.23	745.19
Grand total Existing and Proposed Built Up Area	138.46	1490.38

PLOT COVERAGE	=	69.23	X	100	=	42.26%
F.S.I	=	138.46			=	0.84

PARKING
1. TWO WHEELER PARKING SPACE 1 NOS PROVIDED.
2. CAR PARKING SPACE 1 PROVIDED.

NOTES:
1. FIRE EXTINGUISHER @FE
2. ALL DIMENSION ARE IN METER
3. SCALE : 1:100
4. WASTE WATER UTILISED FOR GARDEN PURPOSE.
5. SOLAR WATER HEATER PROVIDED IN TERRACE FLOOR.

COLOUR INDEX:
BOUNDARY SHOWN IN GREEN -
PROPOSED BUILDING IN RED -

KAMARAJ. C
APPLICANT

Er. E. ARUL, B.E.,
Registered Engineer-Grade-II (DTCP)
Reg. No: RE/DTCPAD/JULY-2021/6
No. 28A9, T.K.S. Complex,
Indragandhi Nagar, Ariyalur-621704

REGISTERED ENGINEER

Eight ways to know a piece of land before you pay for it.

This report covers one part of the picture. These cover the rest, drawn from the same government records, for any property in Tamil Nadu.

LandLens One

Ask anything about a property and get an answer grounded in live government records, with the sources shown.

[/landlens/one](#)



Verify My Land

Every record check run on one property and returned as a single report.

[/landlens/verify-my-land](#)



Legal Opinion

An advocate's written opinion on the title, built on the records we pull for it.

[/landlens](#)



One Map

Every layer on one map: the parcel, its boundary, zoning, water bodies and what sits around it.

[/landlens/one/map](#)



PriceMap

What land actually changed hands for around this plot, taken from the registered deeds.

[/landlens/pricemap](#)



Build Scope

What you are allowed to build here: floor space, height, coverage and setbacks.

[/landlens/build-scope](#)



Property Tracker

Watch a property and hear about it when something new is registered against it.

[/landlens/property-tracker](#)



Deal Room

Run the transaction in one place: documents, stamping, signatures and the parties.

[/landlens/deal-room](#)



Twenty-four checks you can run yourself, at no cost.

Records and verification

The registers themselves, read for you.

Encumbrance Certificate

Patta and Chitta

Field Measurement Sketch

EC Analyzer

Bank charge check

Court case search

Seller background check

Approval check by survey

Zoning and land use

What the plan says can happen on this land.

Land use zone finder

CMDA land use check

Coastal regulation zone

Master plan check

Water bodies finder

Airport height clearance

Value and duty

What it is worth and what it costs to register.

Guideline value by street

Guideline value by survey

Stamp duty and registration fees

Capital gains

Floor space index

Area unit converter

Registers and directories

Who holds it, and which office keeps the record.

Find your registering office

Temple property check

Waqf property check

RERA register



Every free tool
/tools



Services we run
for you
/services



The LandLens
suite
/landlens/one



Every claim in this document traces back to a government record.

Legal opinions, due diligence and title verification

Building plan, layout and sub-division approvals

Completion and occupancy certificates, regularisation

Escrow, negotiation and NRI property management

Land survey, soil testing, architecture and construction

Verified RealEstate
3/350/2 Mettukuppam,
OMR Thoraipakkam,
Chennai 600 097, India
hello@verified.realestate
+91 9996 12 9996

Prepared from the registers named on the page each finding sits on. Where a register could not be read, this document says so in its place rather than leaving the gap to be read as a clean result.

