

PP

APPROVAL RECORD

Planning Permission

Chengalpattu district, Tamil Nadu

APPROVAL TYPE


Layout Approval


ISSUING AUTHORITY

Rural Panchayat

The approval as the planning authority issued it, reproduced in full behind this page.

An approval speaks to what was sanctioned, not to what was built. Completion is a separate record.

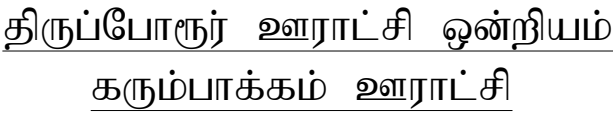

 மாவட்டம்		செங்கல்பட்டு
வட்டம்		திருப்போரூர்
கிராமம்		பூயிலுப்பை
நில அளவை எண்கள்		44/1A, 44/1B, 44/1C, 44/1D, 44/2, 44/3, 44/4, 44/5A, 44/5B -ல் அமையும் குடியிருப்பு மனைபிரிவுக்கான தொழில் நுட்ப ஒப்புதல் வரைபடம்.
அளவு		1 : 1000
இணையதள விண்ணப்ப எண்		POSF16RZ
குறிப்பு		திட்டமில்லாத பகுதி
மனைப்பிரிவு இடத்தின் பரப்பு		7.54 ஏக்கர் (அ) 30513.30 ச.மீ
கோரிய மனைகள்		206
ஒதுக்கிய மனைகள்		182
EWS மனைகள்		மனை எண் 40 முதல் 49, 92 முதல் 105, 107 முதல் 109, 156 முதல் 164 வரை EWS மனைகள் ஆகும்
EWS மனைகள் பரப்பு		2285 ச.மீ (10.10%)
மனைப்பிரிவு இடத்தின் எல்லை		
நிலையிலுள்ள சாலை		


தமிழ்நாடு மின் உற்பத்தி (ம) பகிர்தரமான கழகம் ...	140.0ச.மீ	(0.61%)	
ஆணையத்திற்கு ஒப்படைக்கப்பட வேண்டியவை			
உத்தேச மனைப்பிரிவு சாலைகள் பரப்பு	7887.0ச.மீ		

	<u>மூலைமுடக்கு</u>	<u>கட்டிட வரம்பு</u>
7.2மீ முதல் 10.0மீ வரை அகல சாலைக்கு	1.5மீ X 1.5மீ	1.5மீ

ம.வ./ ந.ஊ.உ.இ.(செ.மா.)எண்:85/ 2024



நகர் ஊரமைப்பு உதவி இயக்குநர்,
செங்கல்பட்டு மாவட்டம்,
செங்கல்பட்டு-1.

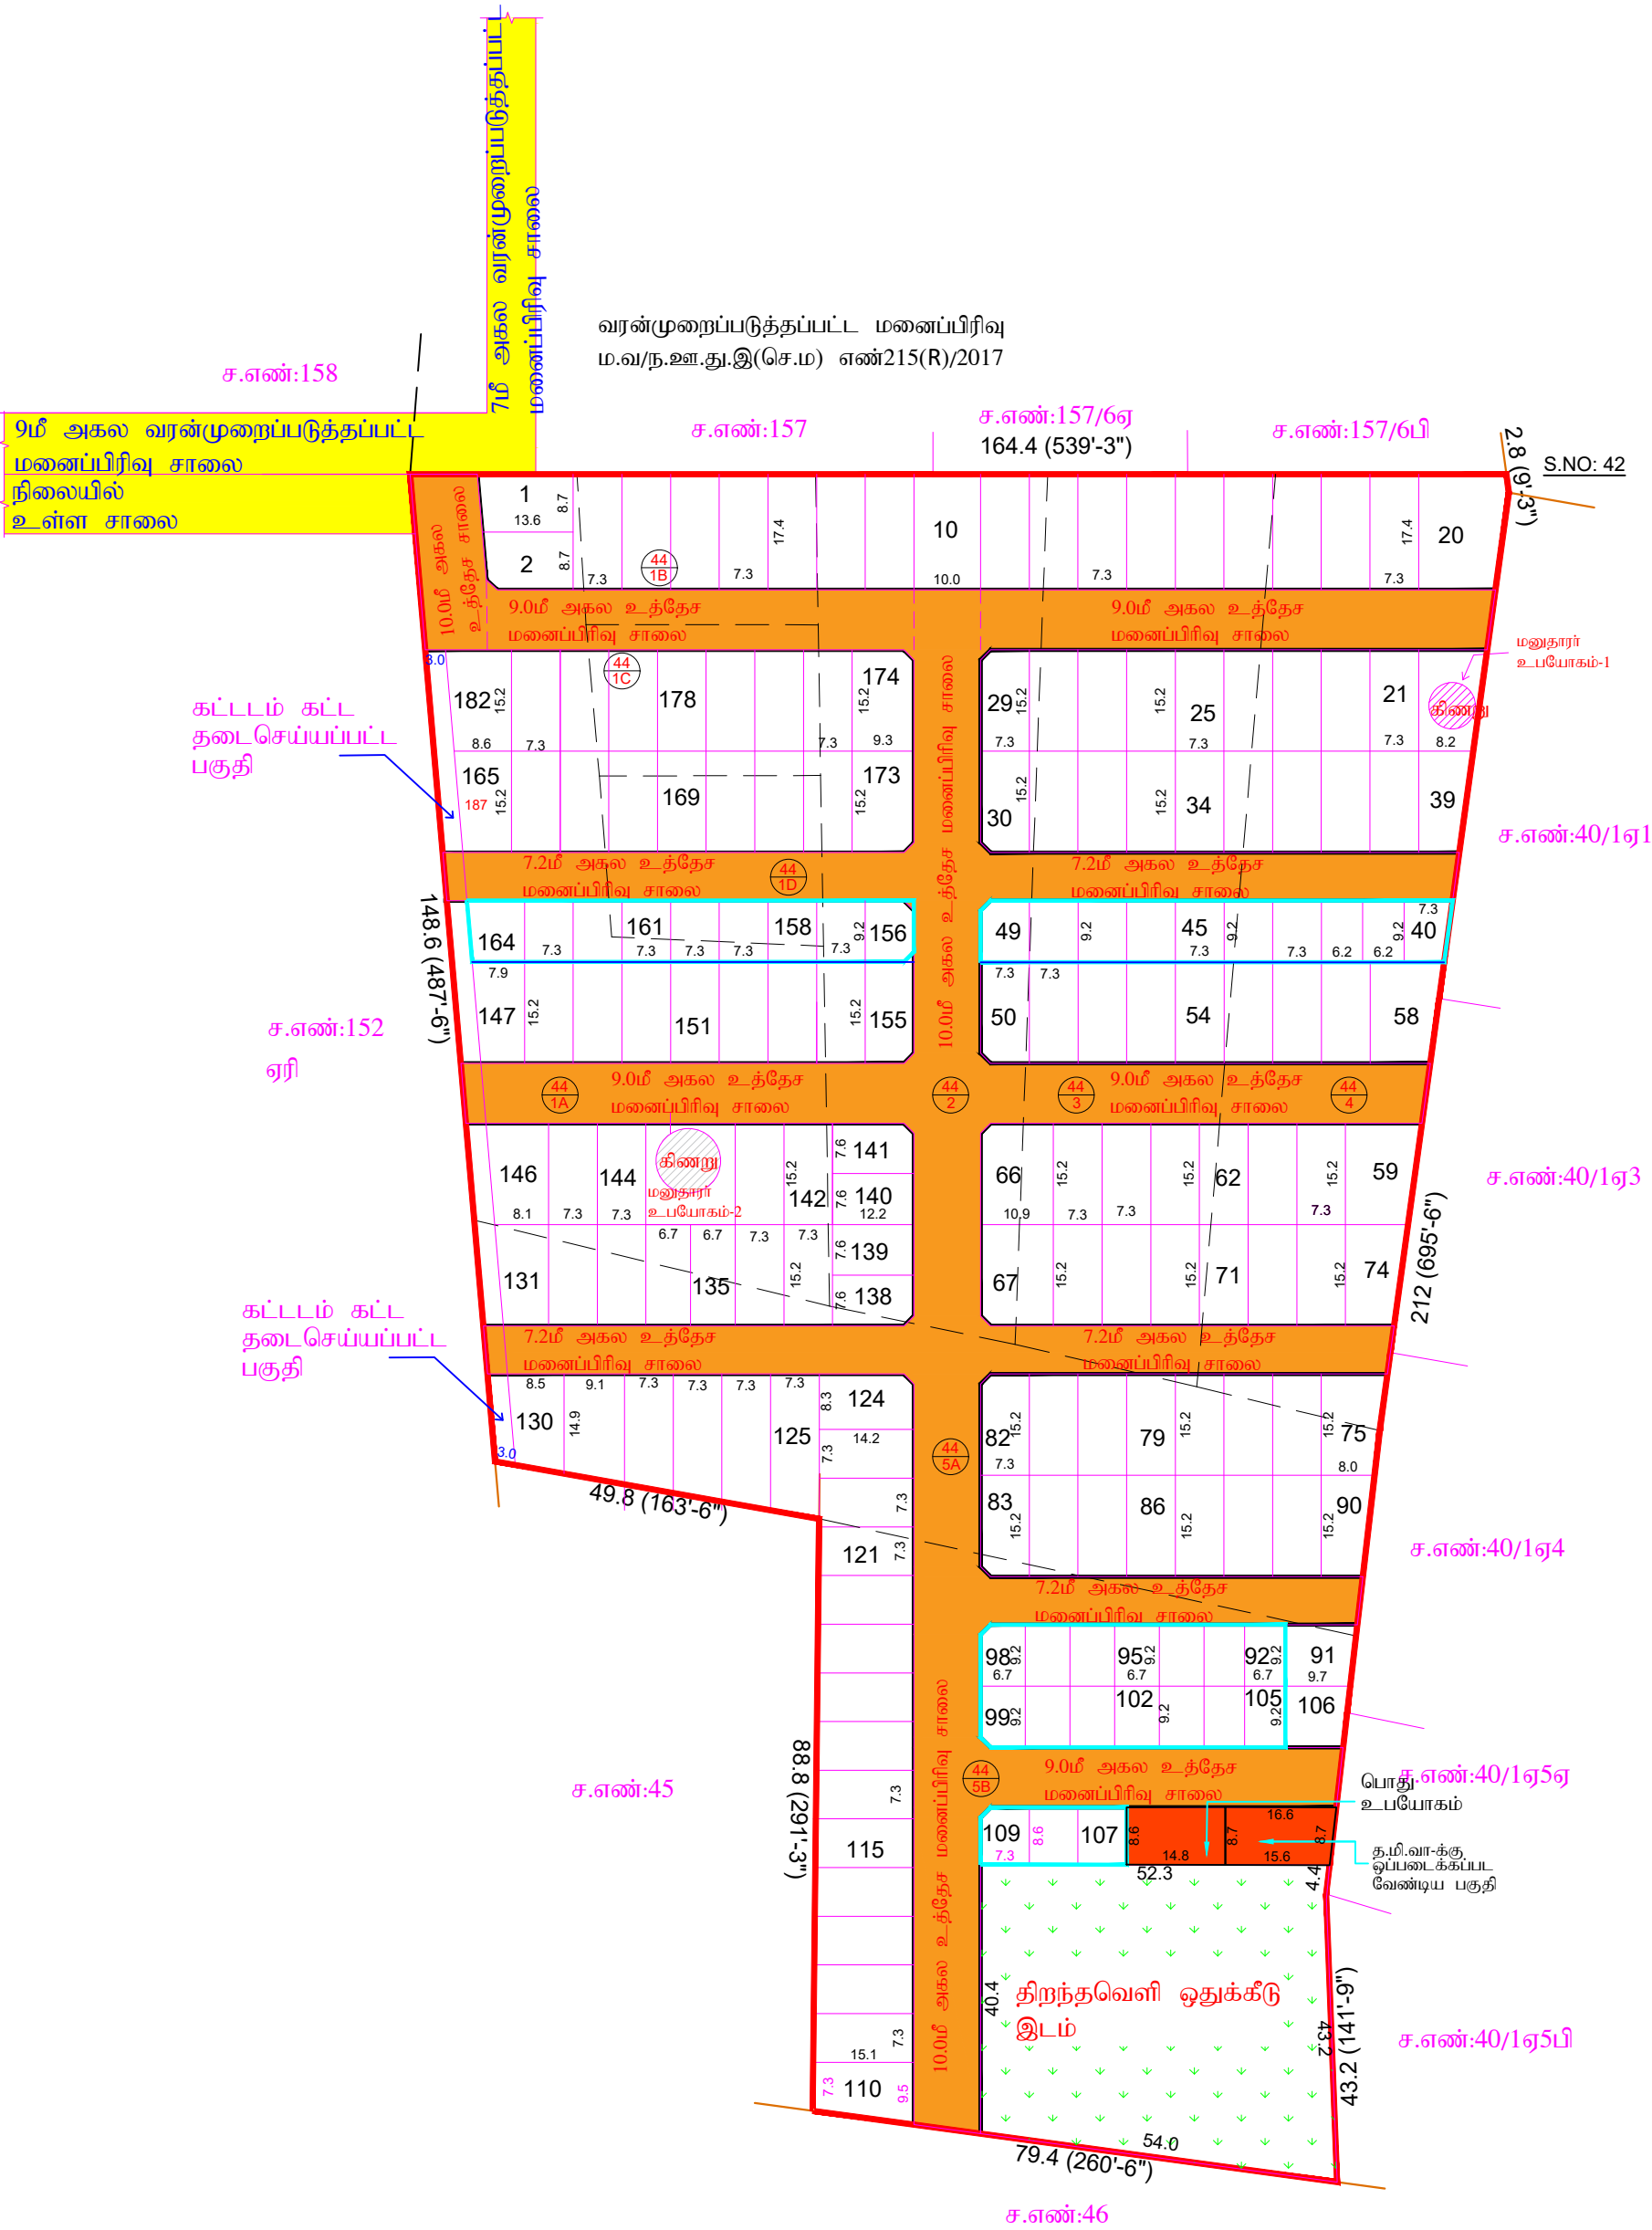

மு.கல்பனா

அளவர்/உதவி வரைவாளர்

Eight ways to know a piece of land before you pay for it.

This report covers one part of the picture. These cover the rest, drawn from the same government records, for any property in Tamil Nadu.

LandLens One

Ask anything about a property and get an answer grounded in live government records, with the sources shown.

[/landlens/one](#)



Verify My Land

Every record check run on one property and returned as a single report.

[/landlens/verify-my-land](#)



Legal Opinion

An advocate's written opinion on the title, built on the records we pull for it.

[/landlens](#)



One Map

Every layer on one map: the parcel, its boundary, zoning, water bodies and what sits around it.

[/landlens/one/map](#)



PriceMap

What land actually changed hands for around this plot, taken from the registered deeds.

[/landlens/pricemap](#)



Build Scope

What you are allowed to build here: floor space, height, coverage and setbacks.

[/landlens/build-scope](#)



Property Tracker

Watch a property and hear about it when something new is registered against it.

[/landlens/property-tracker](#)



Deal Room

Run the transaction in one place: documents, stamping, signatures and the parties.

[/landlens/deal-room](#)



Twenty-four checks you can run yourself, at no cost.

Records and verification

The registers themselves, read for you.

Encumbrance Certificate

Patta and Chitta

Field Measurement Sketch

EC Analyzer

Bank charge check

Court case search

Seller background check

Approval check by survey

Zoning and land use

What the plan says can happen on this land.

Land use zone finder

CMDA land use check

Coastal regulation zone

Master plan check

Water bodies finder

Airport height clearance

Value and duty

What it is worth and what it costs to register.

Guideline value by street

Guideline value by survey

Stamp duty and registration fees

Capital gains

Floor space index

Area unit converter

Registers and directories

Who holds it, and which office keeps the record.

Find your registering office

Temple property check

Waqf property check

RERA register



Every free tool
/tools



Services we run
for you
/services



The LandLens
suite
/landlens/one



Every claim in this document traces back to a government record.

Legal opinions, due diligence and title verification

Building plan, layout and sub-division approvals

Completion and occupancy certificates, regularisation

Escrow, negotiation and NRI property management

Land survey, soil testing, architecture and construction

Verified RealEstate
3/350/2 Mettukuppam,
OMR Thoraipakkam,
Chennai 600 097, India
hello@verified.realestate
+91 9996 12 9996

Prepared from the registers named on the page each finding sits on. Where a register could not be read, this document says so in its place rather than leaving the gap to be read as a clean result.

