

PP

APPROVAL RECORD

Planning Permission

Chengalpattu
Chengalpattu district, Tamil Nadu

APPROVAL TYPE
Building Plan

ISSUING AUTHORITY
DTCP




PURPOSE
Commercial

The approval as the planning authority issued it, reproduced in full behind this page.

An approval speaks to what was sanctioned, not to what was built. Completion is a separate record.

Online Application : SWP/BPA/0003343/2022 DATE:28.11.2022

Scrutiny Reference : G1HEZ72K

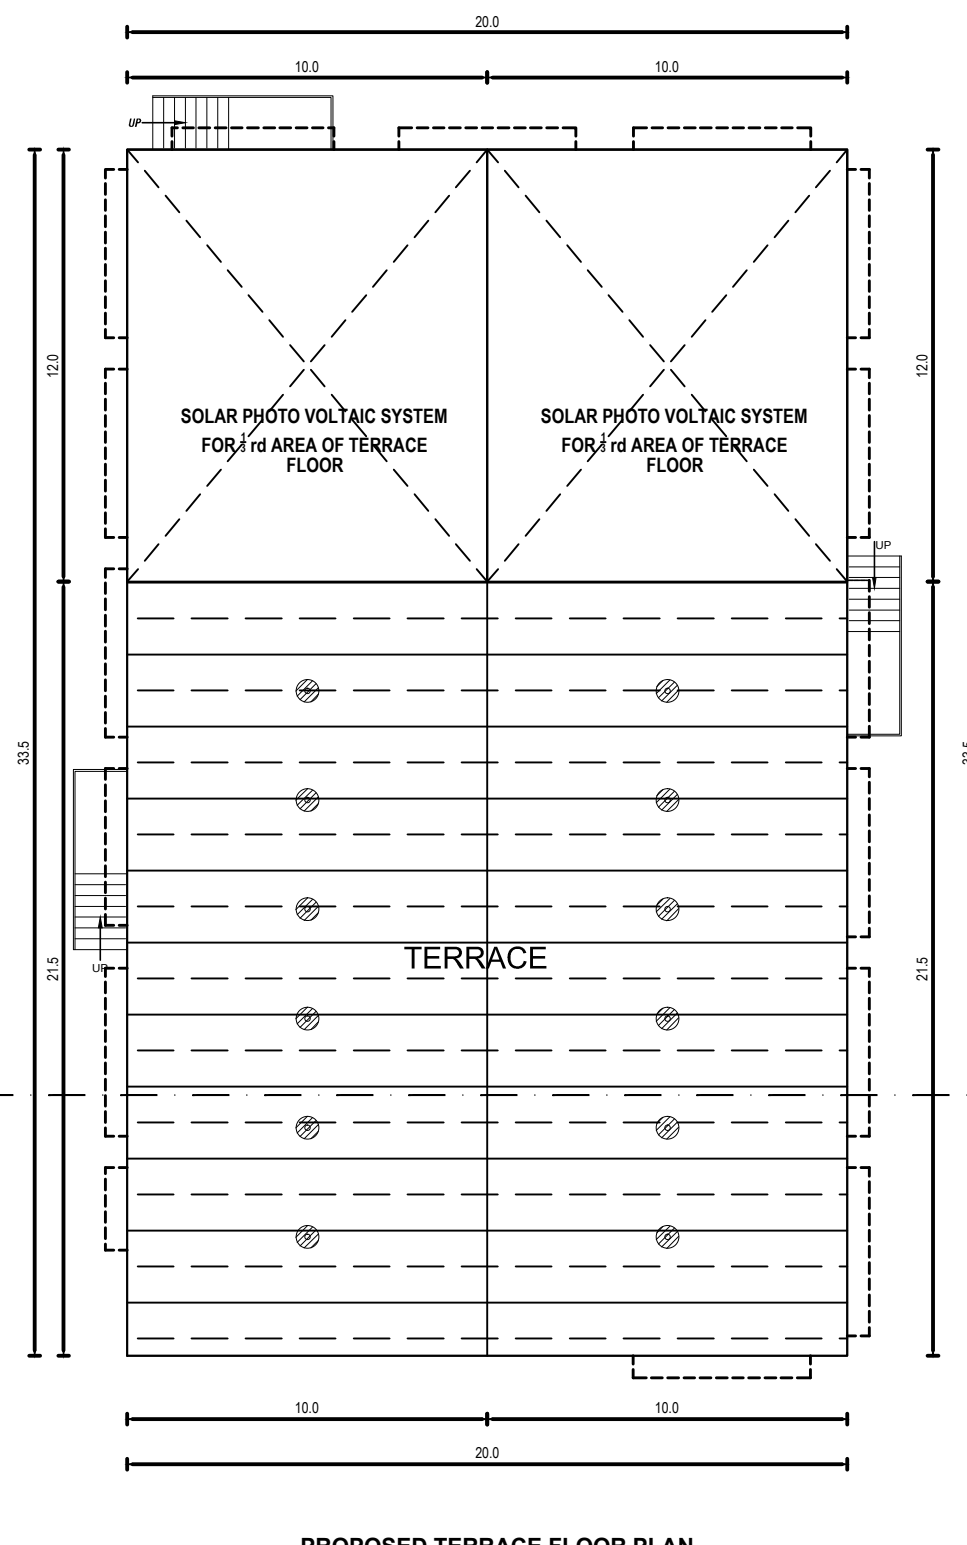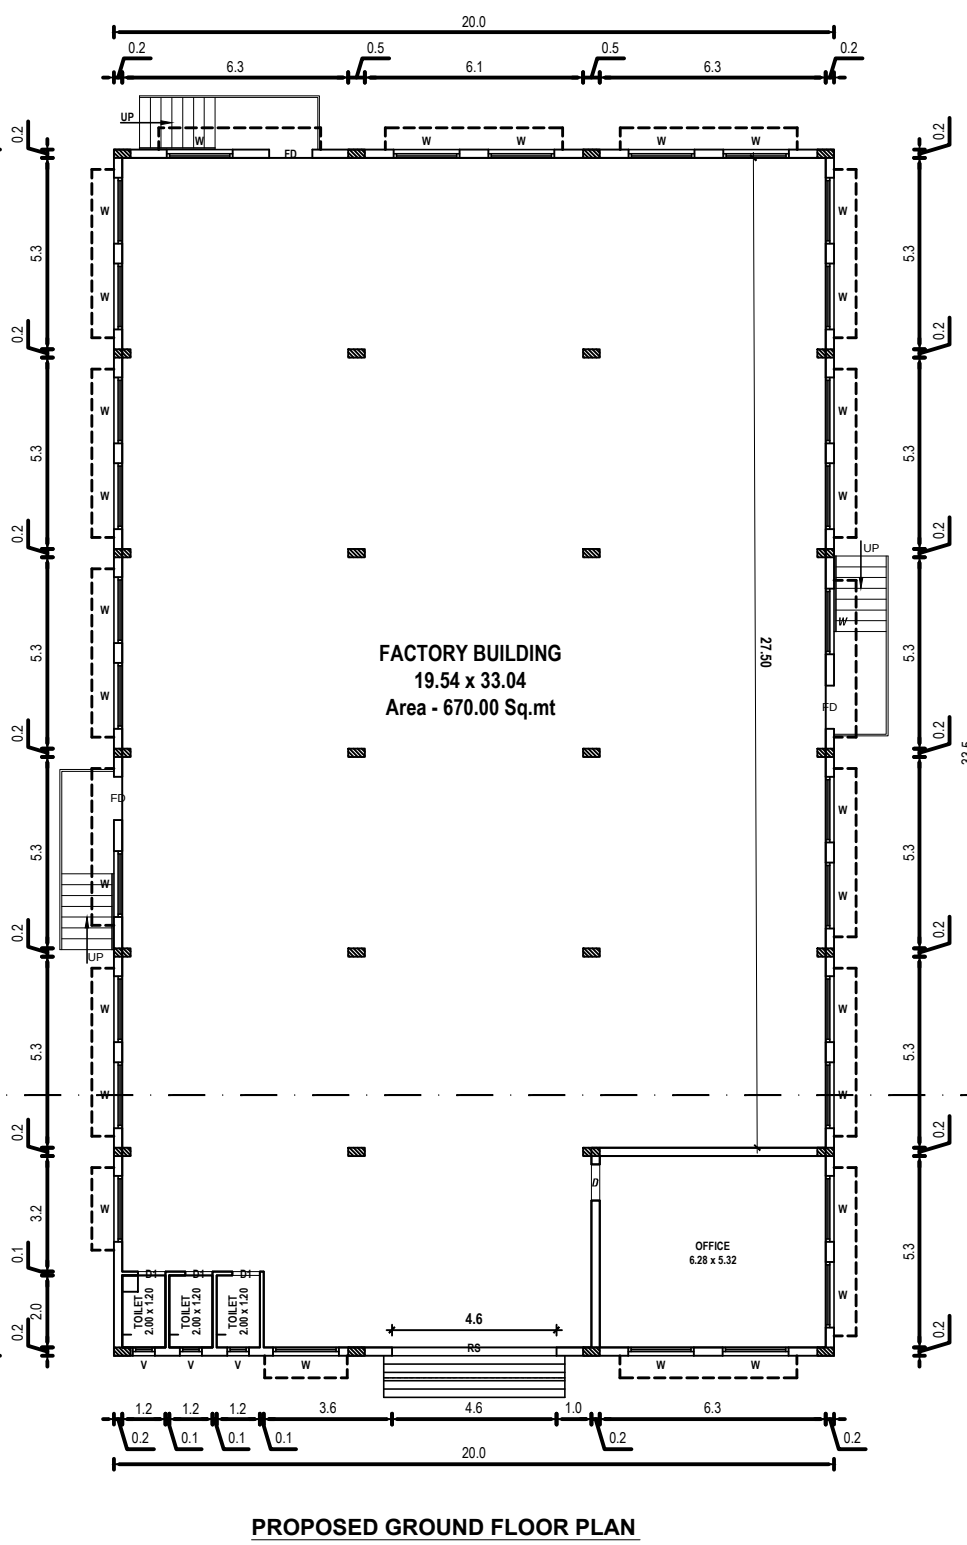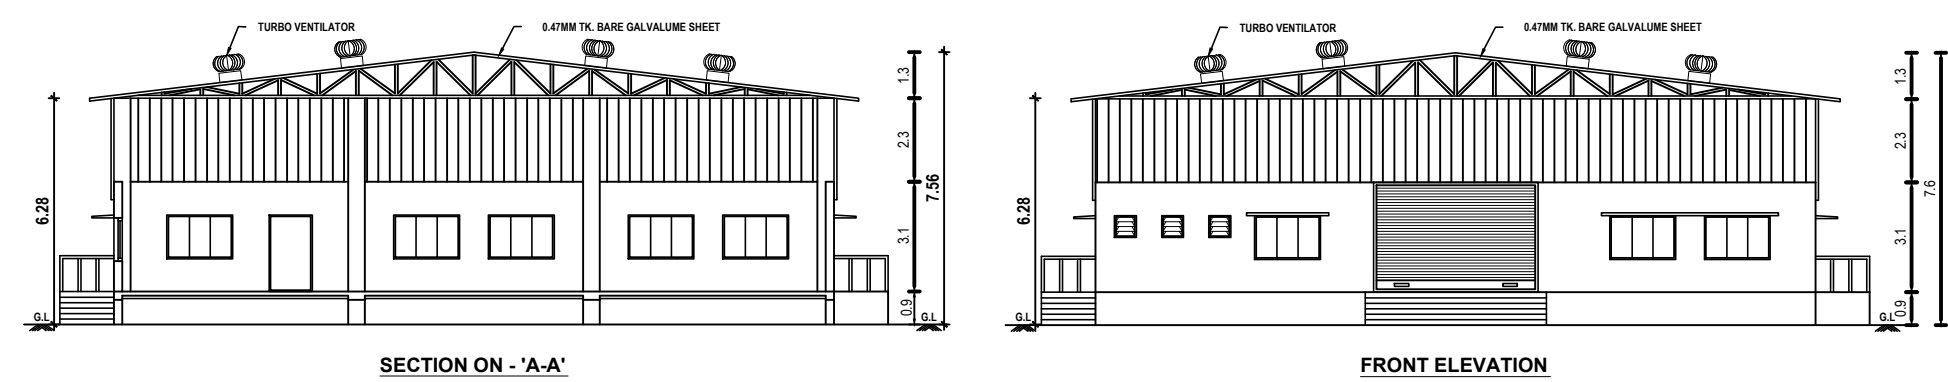

SHEET - 2 of 2

PLAN SHOWING THE PROPOSED CONSTRUCTION OF THE FACTORY BUILDING IN PATTA NO - 9786, PATTA SURVEY NO - 504/4A & 504/4B OF SENKUNDRAM VILLAGE, CHENGALPATTU TALUK AND DISTRICT., KANTHAKULADUR PANCHAYAT UNION LIMITS.,

CATEGORY : COTTAGE INDUSTRIES - 60.WOOD TURNERS INDUSTRY, OTHER WOOD WORK.

COLOUR REFERENCE :

* EXISTING ROAD

* SITE BOUNDARY

* PROPOSED BUILDING

* EXISTING BUILDING



SCHEDULE OF JOINERY

TYPE	DESCRIPTION	SIZE
RS	ROLLING SHUTTER	3.00 x 2.13
RS1	ROLLING SHUTTER-1	3.00 x 2.13
D	DOOR	3.00 x 2.13
D1	DOOR - 1	1.83 x 2.13
W	WINDOW	0.75 x 2.13
V	VENTILATOR	0.75 x 0.45


ALL DIMENSIONS ARE IN METER SCALE - 1: 200

B. Preethi







APPLICANT SIGNATURE :-

STRUCTURAL ENGINEER :-

REGISTERED ENGINEER :-

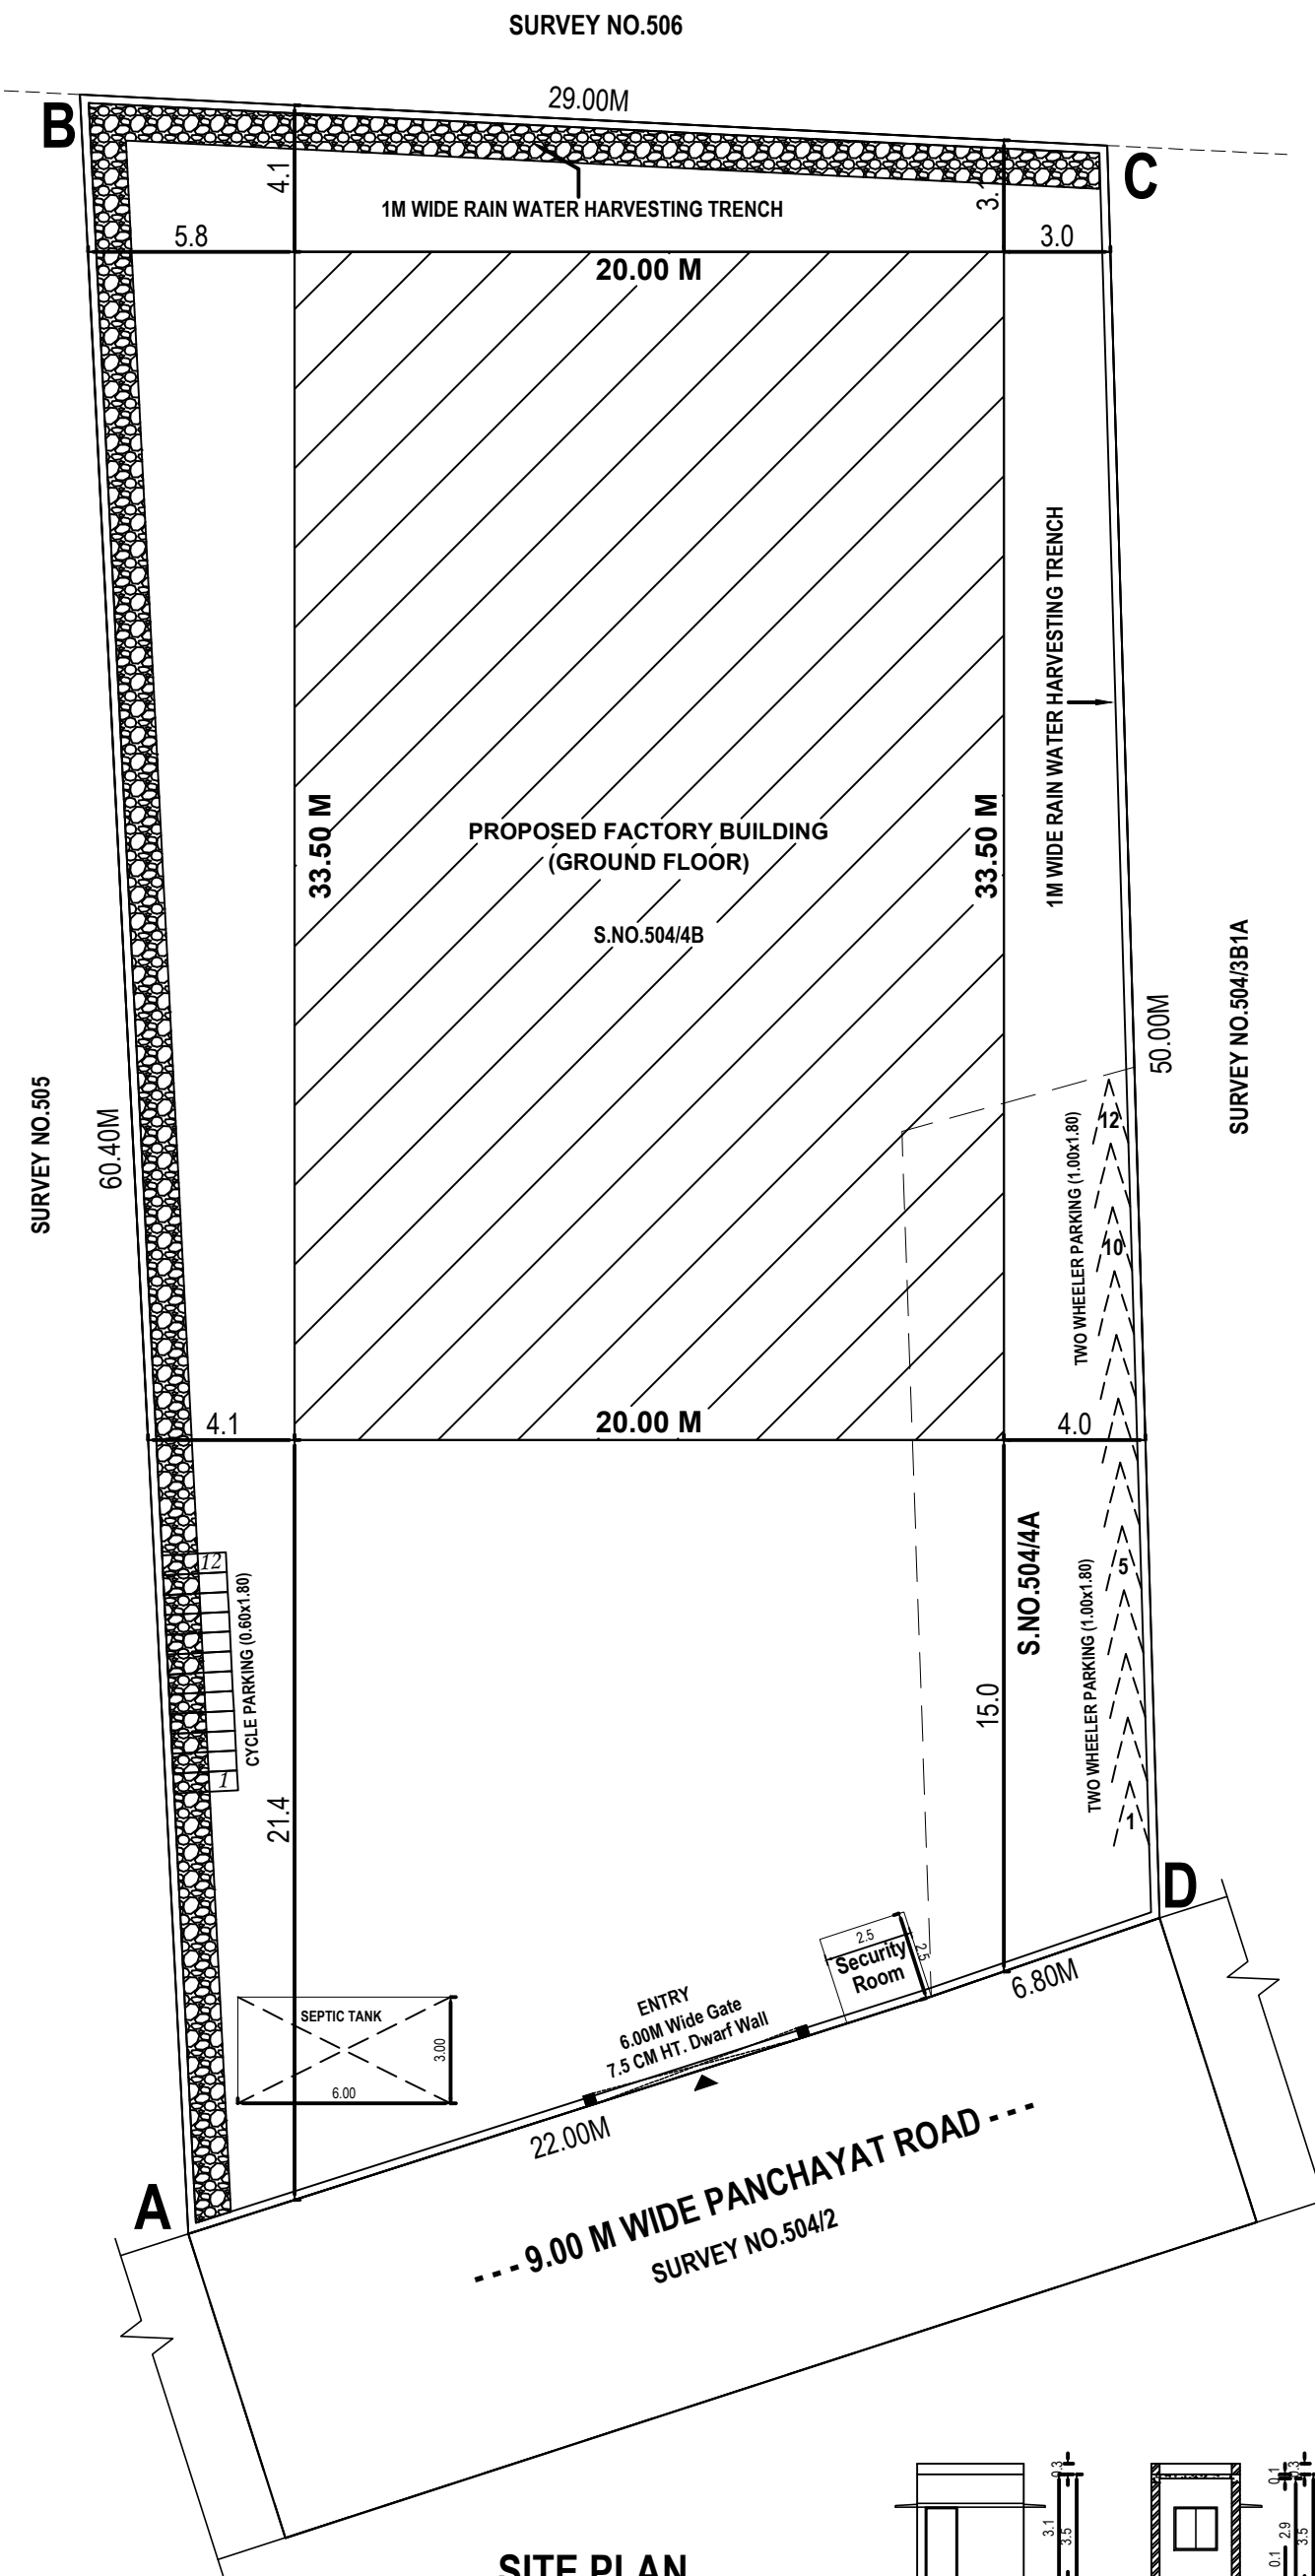

SITE PLAN
scale - 1:200

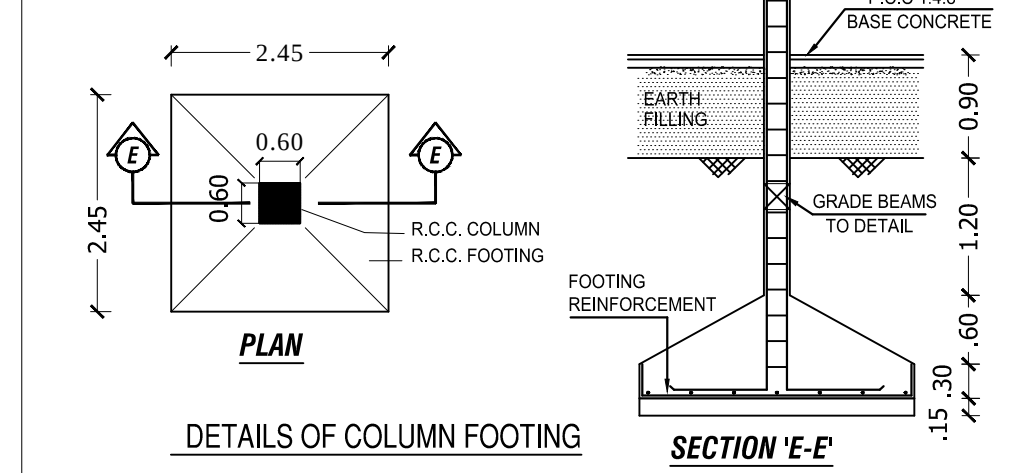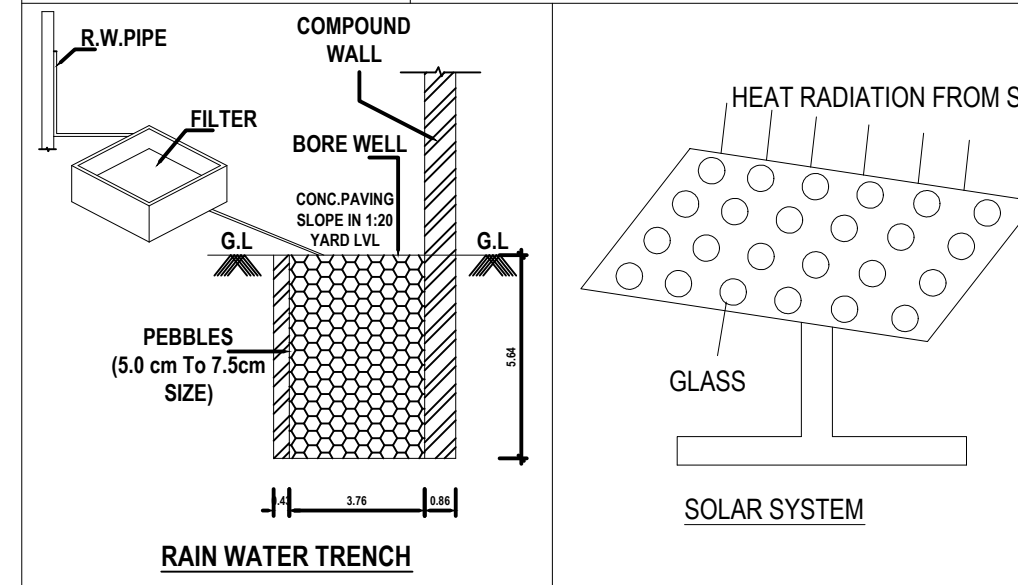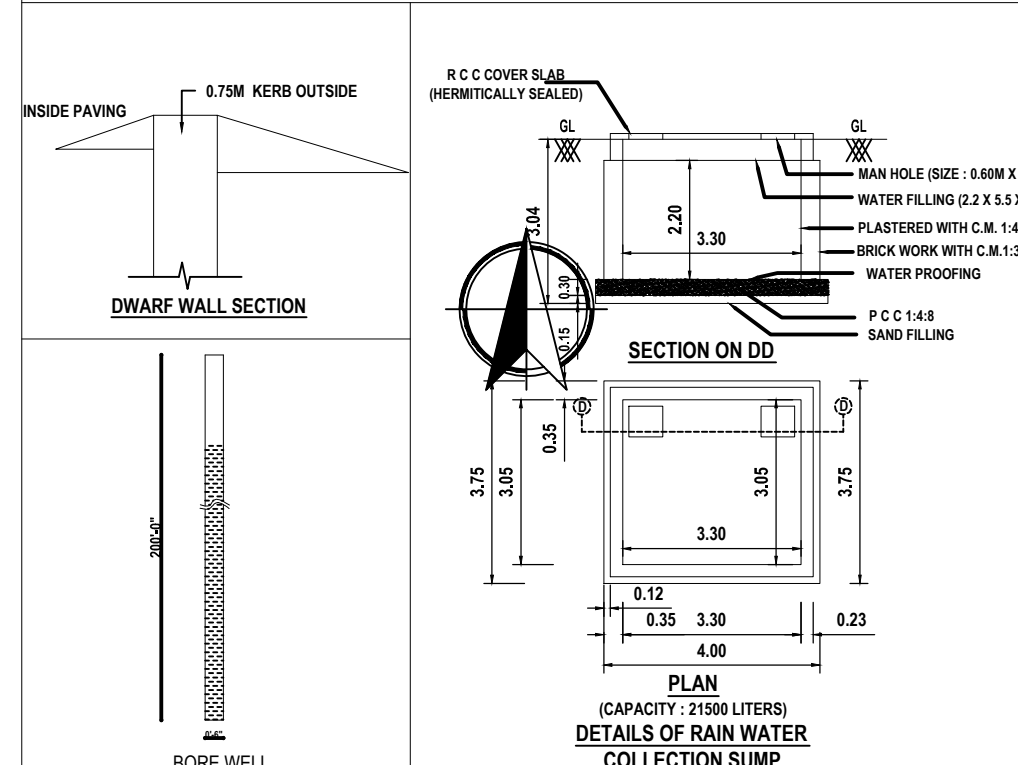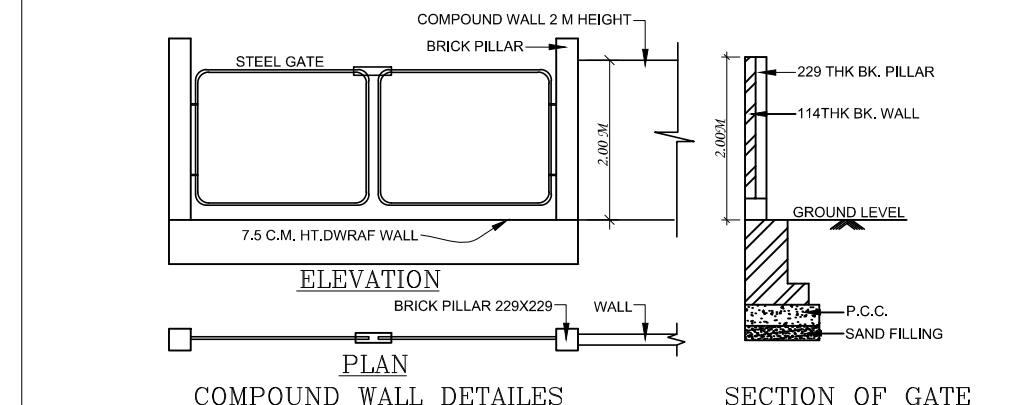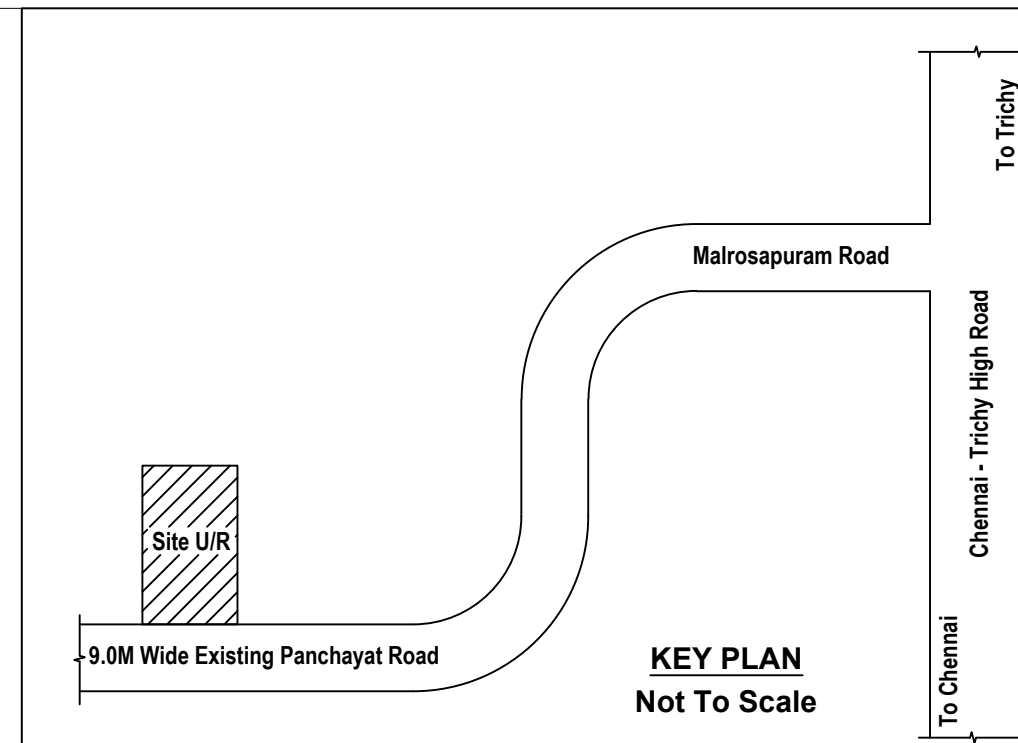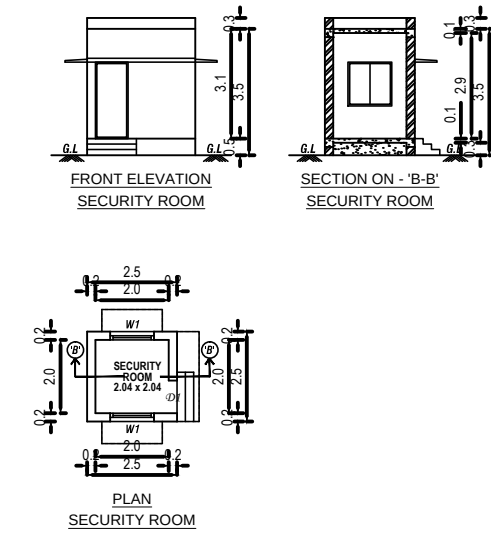

SHEET - 1 of 2

PLAN SHOWING THE PROPOSED CONSTRUCTION OF THE FACTORY BUILDING IN PATTA NO - 9786, PATTA SURVEY NO - 504/4A & 504/4B OF SENKUNDRAM VILLAGE, CHENGALPATTU TALUK AND DISTRICT., KANTHAKOLATUR PANCHAYAT UNION LIMITS.,

AREA STATEMENT OF LAND DETAIL :-			
SL.NO	DESCRIPTION	Sq.mt	Cent
1.	AS PER DOCUMENT	1600.00	39.50 Cent
2.	AS PER FMB And PATTA	1600.00	39.50 Cent
3.	SUPER IMPOSED LAND AREA	1600.00	39.50 Cent

AREA STATEMENT OF THE PROPOSED BUILDING DETAIL :-				
SL.NO	DESCRIPTION	COMMERCIAL NET FSI AREA. SQ.M	NON FSI DEDUCTION AREA. SQ.M	TOTAL BUILD-UP AREA. SQ.M
1.	PROPOSED FACTORY BUILDING GROUND FLOOR - G1	670.00	-	670.00
2.	SECURITY ROOM	-	6.25	6.25

TOTAL BUILDING EXTENT - 670.00 Sq.mt / 7212.00 Sq.ft

PARKING DETAILS			
PARKING CATEGORY (FACTORY) :-			
FSI AREA = 670.00 Sqm			
Parking Description	Required	Provided	
Two Wheeler Parking	12 Nos	12 Nos	
Cycle Parking Stalls	12 Nos	12 Nos	

Plot Coverage :- 670.00 X 100 1600.00

Coverage Area = 60.07 %

COLOUR REFERENCE :

* EXISTING ROAD

* SITE BOUNDARY

* PROPOSED BUILDING

SOLAR HOT WATER SYSTEM DETAIL :
NO OF WORKERS - MALE : 06 Nos
NO OF WORKERS - FEMALE : 04 Nos
TOTAL NO OF WORKERS (06+04 = 10) : 10 Nos
WATER CONSUMPTION @ 80 Lit / Person/Day
TOTAL CONSUMPTION (10 X 80) : 800 Lits
NO OF SWHS (2000 lit Capacity) : 1 No

ALL DIMENSIONS ARE IN METER SCALE - 1: 200

B. Preethi

APPLICANT SIGNATURE :-

STRUCTURAL ENGINEER :-

REGISTERED ENGINEER :-

தொ.வ./ ந.ஊ.உ.இ.(செ.மா.)
எண்:32/2022

Eight ways to know a piece of land before you pay for it.

This report covers one part of the picture. These cover the rest, drawn from the same government records, for any property in Tamil Nadu.

LandLens One

Ask anything about a property and get an answer grounded in live government records, with the sources shown.

[/landlens/one](#)



Verify My Land

Every record check run on one property and returned as a single report.

[/landlens/verify-my-land](#)



Legal Opinion

An advocate's written opinion on the title, built on the records we pull for it.

[/landlens](#)



One Map

Every layer on one map: the parcel, its boundary, zoning, water bodies and what sits around it.

[/landlens/one/map](#)



PriceMap

What land actually changed hands for around this plot, taken from the registered deeds.

[/landlens/pricemap](#)



Build Scope

What you are allowed to build here: floor space, height, coverage and setbacks.

[/landlens/build-scope](#)



Property Tracker

Watch a property and hear about it when something new is registered against it.

[/landlens/property-tracker](#)



Deal Room

Run the transaction in one place: documents, stamping, signatures and the parties.

[/landlens/deal-room](#)



Twenty-four checks you can run yourself, at no cost.

Records and verification

The registers themselves, read for you.

Encumbrance Certificate

Patta and Chitta

Field Measurement Sketch

EC Analyzer

Bank charge check

Court case search

Seller background check

Approval check by survey

Zoning and land use

What the plan says can happen on this land.

Land use zone finder

CMDA land use check

Coastal regulation zone

Master plan check

Water bodies finder

Airport height clearance

Value and duty

What it is worth and what it costs to register.

Guideline value by street

Guideline value by survey

Stamp duty and registration fees

Capital gains

Floor space index

Area unit converter

Registers and directories

Who holds it, and which office keeps the record.

Find your registering office

Temple property check

Waqf property check

RERA register



Every free tool
/tools



Services we run
for you
/services



The LandLens
suite
/landlens/one



Every claim in this document traces back to a government record.

Legal opinions, due diligence and title verification

Building plan, layout and sub-division approvals

Completion and occupancy certificates, regularisation

Escrow, negotiation and NRI property management

Land survey, soil testing, architecture and construction

Verified RealEstate
3/350/2 Mettukuppam,
OMR Thoraipakkam,
Chennai 600 097, India
hello@verified.realestate
+91 9996 12 9996

Prepared from the registers named on the page each finding sits on. Where a register could not be read, this document says so in its place rather than leaving the gap to be read as a clean result.

