PP APPROVAL RECORD

Planning Permission

Survey 98/1 and 7 more

MNTDA Pooncheri, Thirukalukundram taluk

Chengalpattu district, Tamil Nadu

APPROVAL TYPE
Building Plan

ISSUING AUTHORITY
DTCP

The approval as the planning authority issued it, reproduced in full behind this page.

An approval speaks to what was sanctioned, not to what was built. Completion is a separate record.

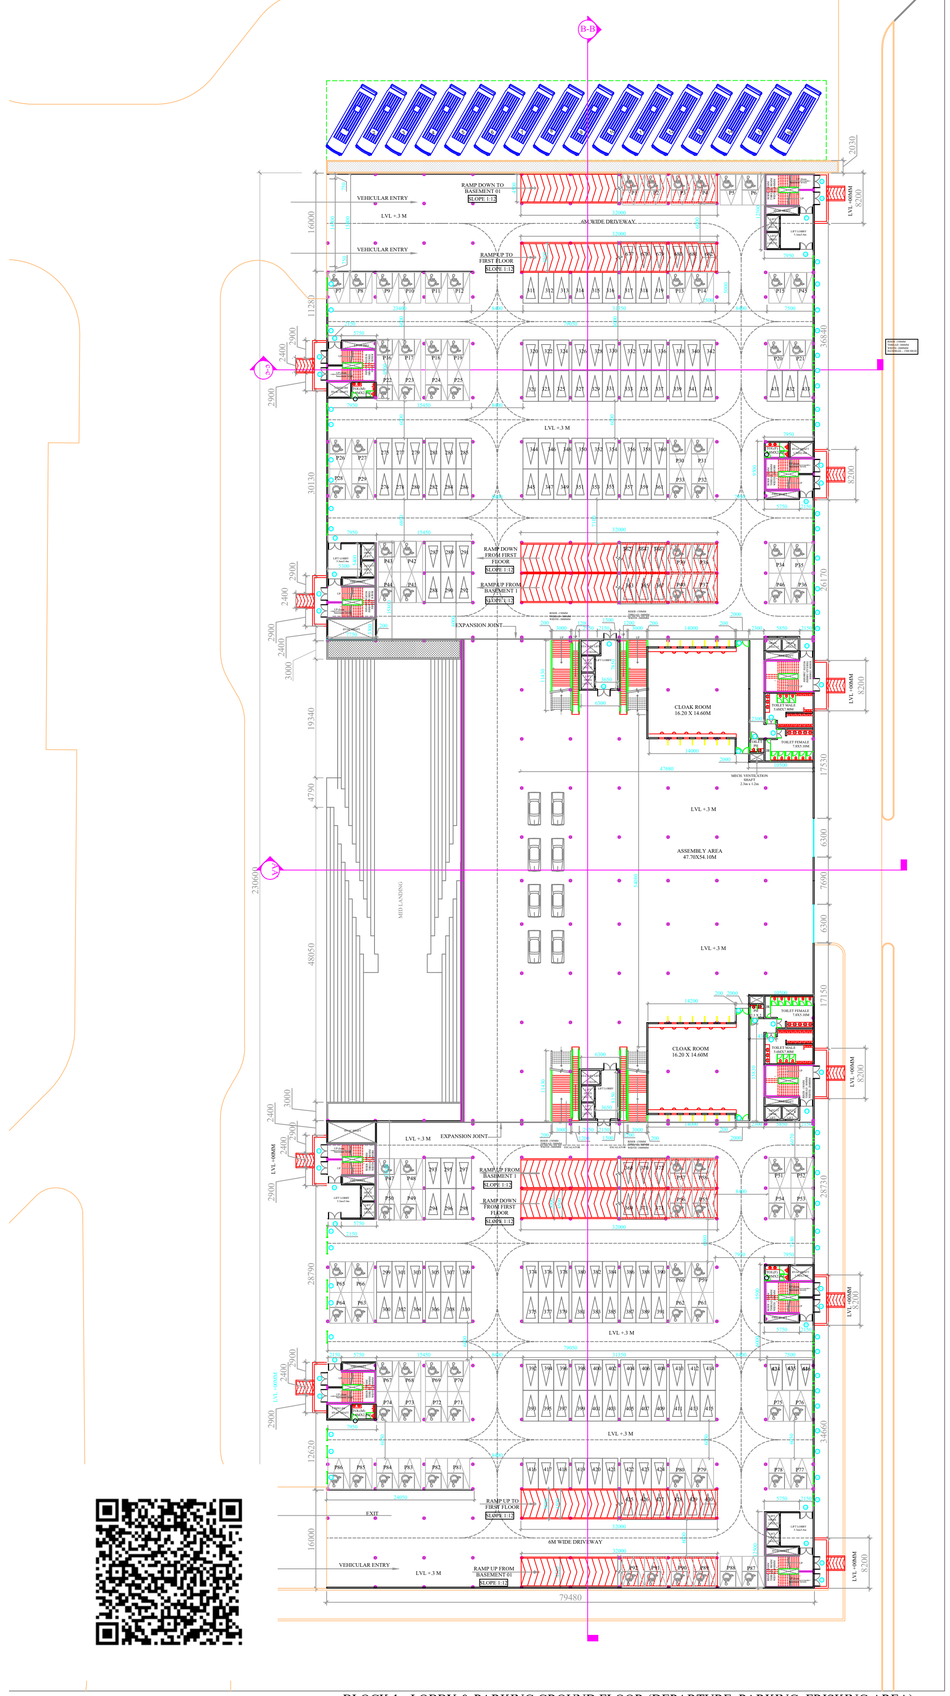

BLOCK 1 - LOBBY & PARKING GROUND FLOOR (DEPARTURE, PARKING, FRISKING AREA)
LVL +.3 M
(SCALE 1:500)

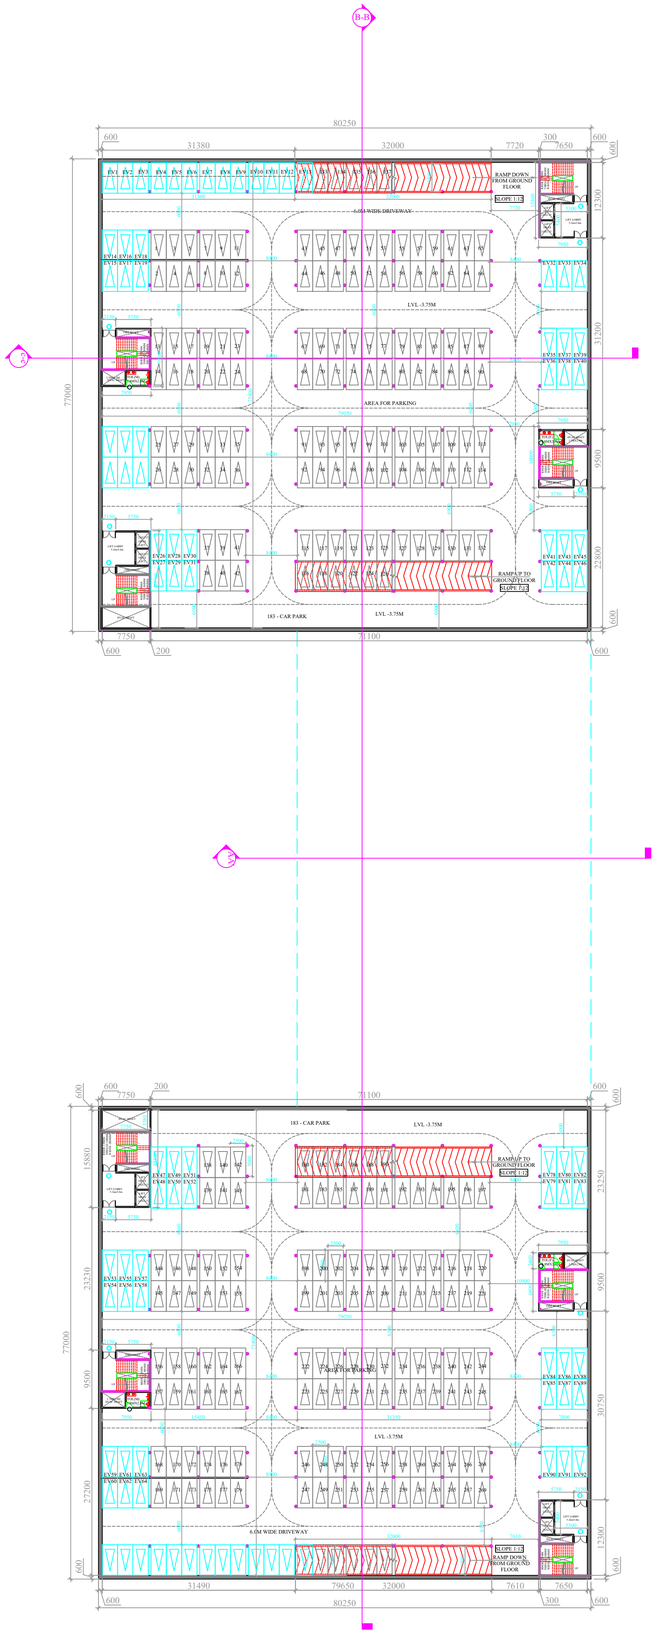

BLOCK 1 - LOBBY & PARKING BASEMENT CAR PARKING
LVL -3.75M
(SCALE 1:500)

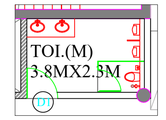

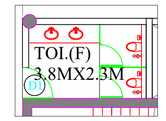

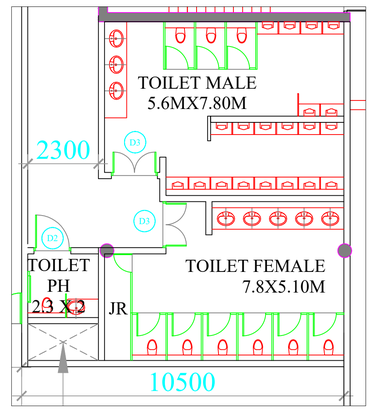

TOILET FIXTURE INVENTORY (PROPOSED)

	WC	WB	URINAL
MALE	6	6	40
FEMALE	12	10	
PH	2 Nos.		

TOILET FIXTURE INVENTORY (PROPOSED)

COMMON TOI.	WC	WB	URINAL
MALE	2	4	4
FEMALE	4	4	

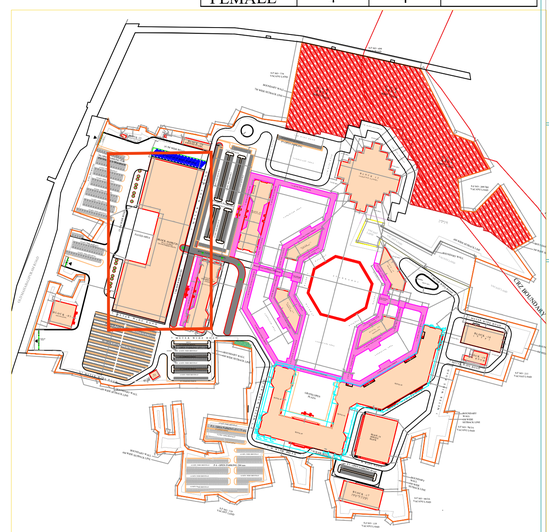

PROPOSED HERITAGE AND CULTURAL EDUCATIONAL COMPLEX FOR MAMAT AND PROPOSED RESILIENT INITIATIVE FOR SUSTAINABLE ENVIRONMENT (RISE) DESIGN OF CLIMATE CHANGE ARBORETUM INTERPRETATION CENTRE AND REAL TIME DATA ANALYTICS MANAGEMENT LABORATORY FOR MAMALLAPURAM (MAHABALIPURAM). AT 98/1, 2, 3B1, 4,5, 6A, 6B, 7, 99/1, 2A, 2B, 3A, 4,101/1,2A,2B,3,4,5,7,8,9, 102/1A,1B,2A,2B,2C1,2C2,103/1A,1B, 2A1,2A2,2A3,2A4,2A5,2B,3,104/2,106/1A1A, 1 A 1 B , 1 A 2 A , 1 A 2 B , 1 B , 2 , 3 , 4 , 107/1A1,1A2,1B1,1B2,2,3A, 3B,3C,3D, 3E,3F,3G,3H,4A,4B,5,6A,6B,108/1,2,3,4, 5,6A,6B,7,8A,8B,109/1,2,110/1,2A,2B, 2C,3A,3B,3C,4A,4B,5A,5B, 111,112/2, 3A,3B,3C,4, 113/1,2,3, 114/1,2A,2B, 115/1A,1B,1C,1D,2,3,4,5, 116/1A,1B1, 1B2A,1B2B,1B2C1,1B2C2,1B2C3,1B2C4, 1B3,2,3, 117/1,2,3B,118/2,118/3A,3B, 5A,5B1,5B2,5C,5D,5E,6,119/3A,120/3A, 121/1,2,3,4, 122/1A1,130/3A,161/1,2B, 4A,4C,163/2A,2B,1B1,1B2,165/1,2,3,4,5, 7A,8A,166/1A,2A,2B,167/1A,1B,1C1,1C2, 1D1,1D2,1E1A,1E1B,1E2,1E3,2A,2B,3A1, 3A2,3B,3C1,3C2,3D,3E1,3E2,3F,4,168/1, 2,3A,3B,3C,3D,4A,4B,4C,169/1,2,3, 170/1A1,1A2,1B,1C,1D1,1D2,1E,1F,2A,2B, 3A,3B,171/1A1B,1A4,1A5,1A6,1A7,1A8, 1B1,1B2,1C1,1C2,1D,2,172/1,2A,2B,3A, 3B,4A,4B,5,173/2,1A,1B,1C,3A1,3A2,3B, 3C1,3C2,3C3,3C4,3D1A,3D1B,3D2,3E1, 3E2, 3F1,3F2,3F3,3F4A,3F4B,3F5,3F6,3G, 174/2A3,2A4,2A5,2A6,2B1B,2B2,2B3A, 2B3B1,2B3B2, 185/2B, 186/1,2,187/1, 188,189/1,A,2A,3A,4, 209/3A,3C1, 3C2, 3C3,210/1A1,1A2A2,1A2B,2A1,2A2,2B1, 2B2,3A,3B,3C,3D1, 223/1A1A4,1A1B2, 1A1C,1A1D2,1A2,1B,2A,2B,3B,4,5,6B,7,8, 9A2,9B,10B,11,12, 163/1A. POONJERI VILLAGE, TIRUKALUKUNDRAM TALUK, CHENGALPATTU DISTRICT.

Lease Land : 163/1A

DRAWING TITLE-

BLOCK 1: LOBBY & PARKING

ALL DIMENSIONS IN MM

NOTE: ALL INTERNAL SPACES SHALL BE MECHANICALLY AIR-VENTILATED AS PER APPLICABLE NORMS

SCHEDULES OF OPENING

SYMBOL	PARTICULARS	WIDTH	HEIGHT	CILL	DESCRIPTION
D1	DOOR	1050	2400		TEAK WOOD FRAMED WOODEN FLUSH DOOR
D2	DOOR	1200	2400		TEAK WOOD FRAMED WOODEN FLUSH DOOR
D3	DOOR	1500	2400		TEAK WOOD FRAMED WOODEN DOUBLE LEAF FLUSH DOOR
D4	DOOR	2000	2400		TEAK WOOD FRAMED WOODEN DOUBLE LEAF FLUSH DOOR
D5	DOOR	2400	2400		TEAK WOOD FRAMED WOODEN DOUBLE LEAF FLUSH DOOR
FD1	DOOR	1650	2400		METAL FRAMED 2 HOUR FIRE RATED ALUMINIUM DOOR DOUBLE LEAF FLUSH DOOR
FD2	DOOR	2000	2400		METAL FRAMED 2 HOUR FIRE RATED ALUMINIUM DOOR DOUBLE LEAF FLUSH DOOR
FD3	DOOR	2150	2400		METAL FRAMED 2 HOUR FIRE RATED ALUMINIUM DOOR DOUBLE LEAF FLUSH DOOR
FD4	DOOR	2400	2400		METAL FRAMED 2 HOUR FIRE RATED ALUMINIUM DOOR DOUBLE LEAF FLUSH DOOR
W1	WINDOW	2000	1500	900	
W2	WINDOW	2000	1800	600	

NOTE : THE ABOVE MENTIONED SIZE OF DOOR WINDOW IS THE ACTUAL SIZE , FOR THE FIXING OF DOOR, WINDOW THE OPENING SIZE HASTO BE TAKEN 10TO 15MM MORE THAN THE ACTUAL SIZE GIVEN IN THE TABLE FOR INTERNAL DOOR.

OWNER'S SIGNATURE:

MAHA GANAPATHY MAHANDAMAYI MAHARSHI
Poonjeri Chengalpattu TN-603 104

ARCHITECT:

PARTHSARTHI DUTTA GUPTA
B. Arch., Registered Architect
CA/88/11609
CMDA Reg. No. RA/Gr.I/19/03/123
PITHAVADIAN AND PARTNERS
No.10, Murugappa Road,
Kolturpuram, Chennai - 600 086.

STRUCTURAL ENGINEER:

Er.S.SENTHIL
M.E.(STR)., M.B.A., M.I.E.
CIVIL & STRUCTURAL CONSULTANT
CMDA Reg.No.SE/Gr-I/19/03/064
Mobile No: 9884428910

SHEET NO - 1

SCALE 1: 500

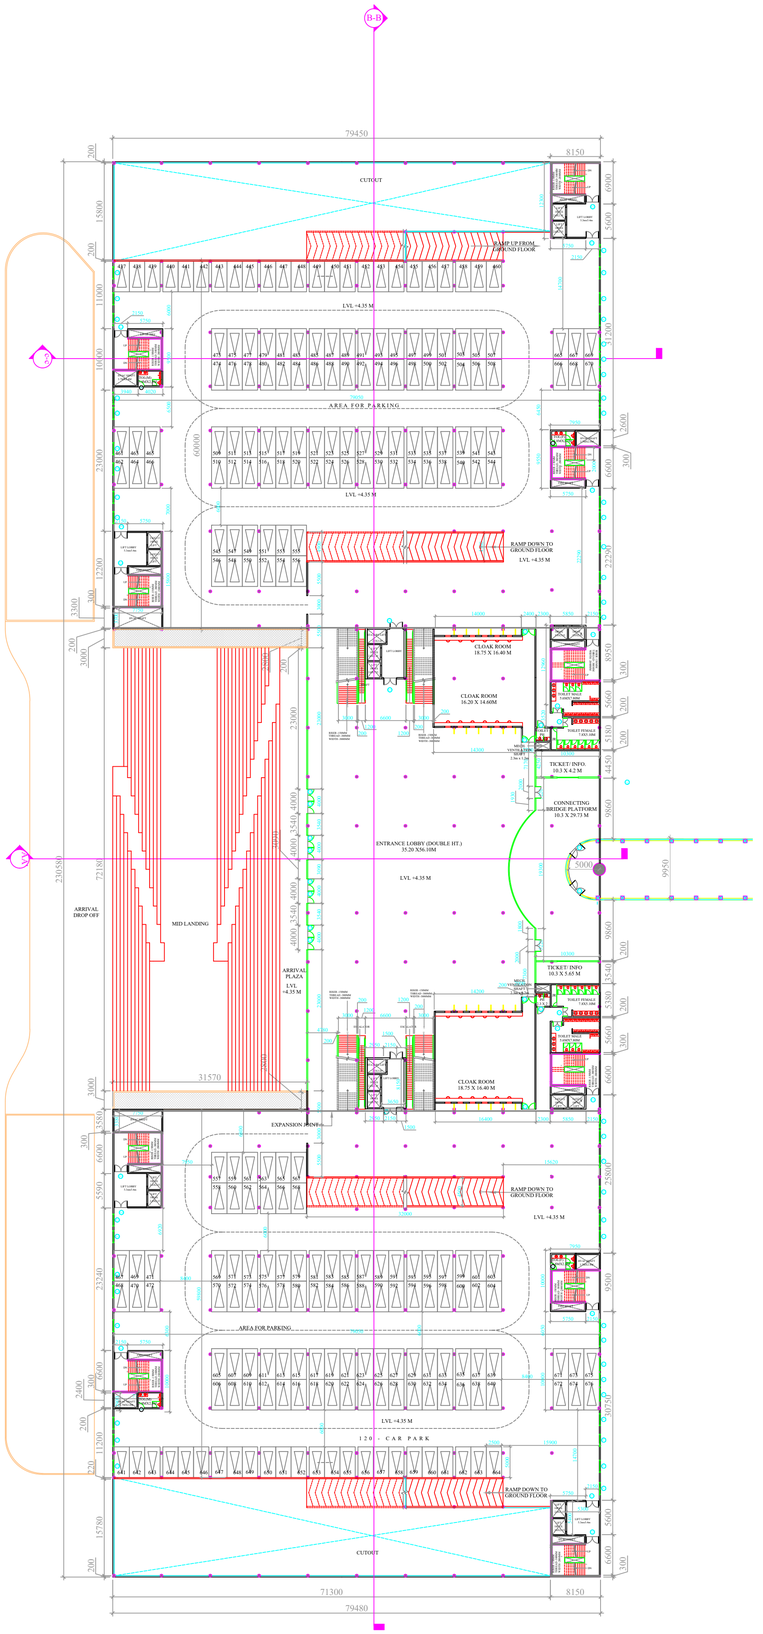

BLOCK 1 - LOBBY & PARKING FIRST FLOOR (PARKING, LOBBY, CLOAK ROOM)
LVL +4.35M
(SCALE 1:500)

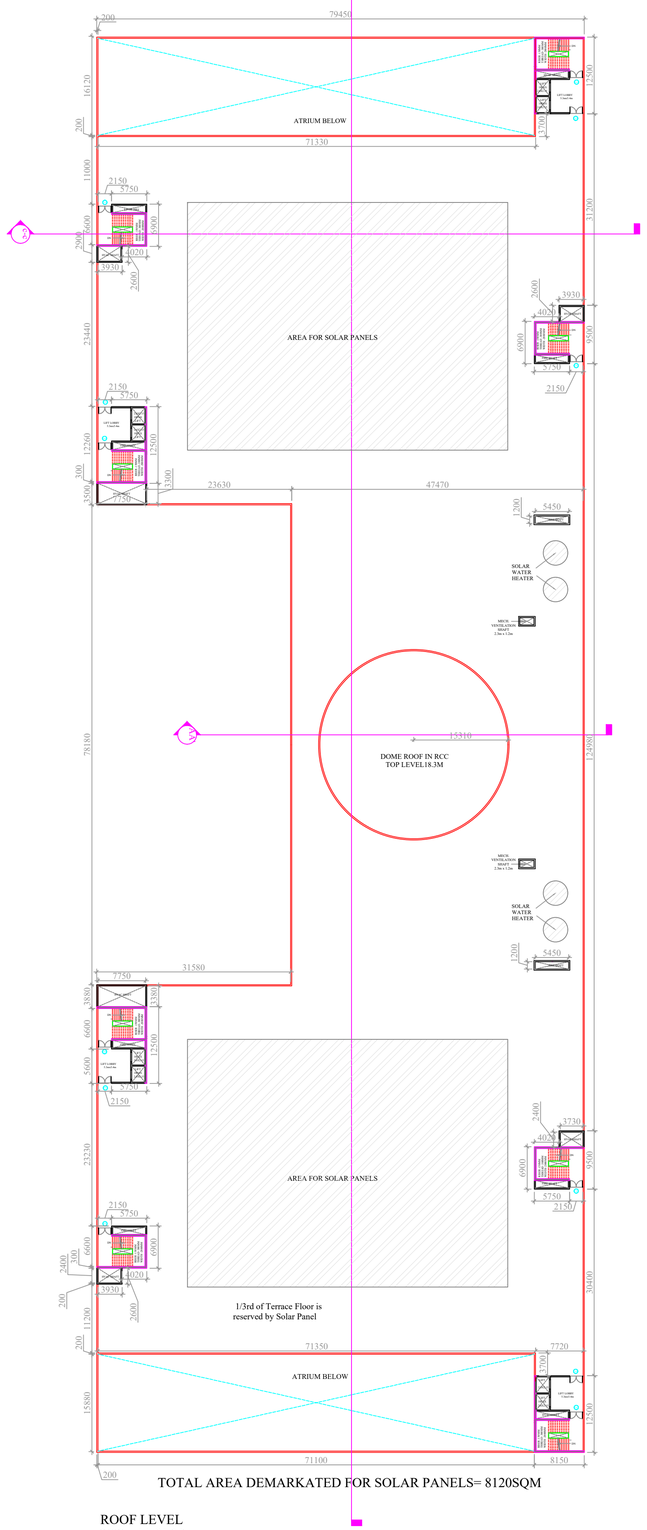

TOTAL AREA DEMARKATED FOR SOLAR PANELS= 8120SQM

ROOF LEVEL
LVL +11.25 M.

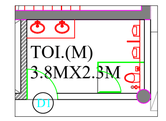

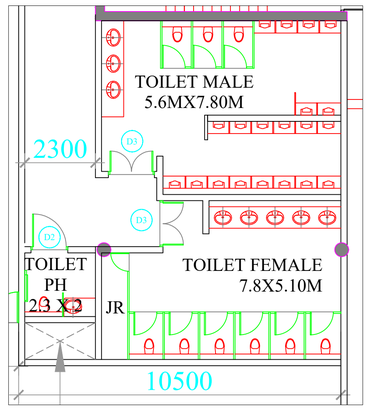

TOILET FIXTURE INVENTORY (PROPOSED)

	WC	WB	URINAL
MALE	6	6	40
FEMALE	12	10	
PH	2 Nos.		

TOILET FIXTURE INVENTORY (PROPOSED)

COMMON TOI.	WC	WB	URINAL
MALE	2	4	4
FEMALE	4	4	

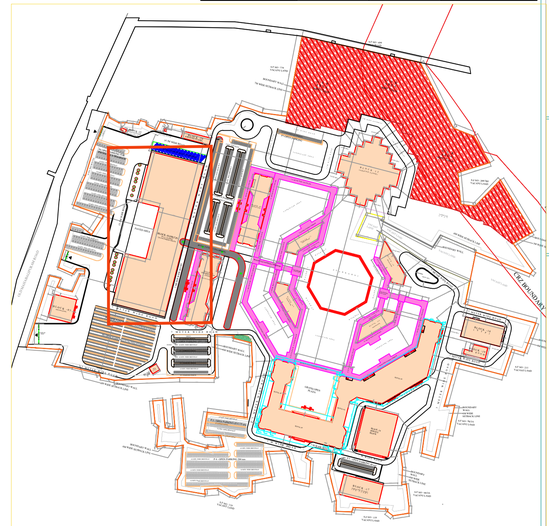

PROPOSED HERITAGE AND CULTURAL EDUCATIONAL COMPLEX FOR MAMAT AND PROPOSED RESILIENT INITIATIVE FOR SUSTAINABLE ENVIRONMENT (RISE) DESIGN OF CLIMATE CHANGE ARBORETUM INTERPRETATION CENTRE AND REAL TIME DATA ANALYTICS MANAGEMENT LABORATORY FOR MAMALLAPURAM (MAHABALIPURAM). AT 98/1, 2, 3B1, 4,5, 6A, 6B, 7, 99/1, 2A, 2B, 3A, 4,101/1,2A,2B,3,4,5,7,8,9, 102/1A,1B,2A,2B,2C1,2C2,103/1A,1B, 2A1,2A2,2A3,2A4,2A5,2B,3,104/2,106/1A1A, 1A1B,1A2A,1A2B,1B,2,3,4, 107/1A1,1A2,1B1,1B2,2,3A, 3B,3C,3D, 3E,3F,3G,3H,4A,4B,5,6A,6B,108/1,2,3,4, 5,6A,6B,7,8A,8B,109/1,2,110/1,2A,2B, 2C,3A,3B,3C,4A,4B,5A,5B, 111,112/2, 3A,3B,3C,4, 113/1,2,3, 114/1,2A,2B, 115/1A,1B,1C,1D,2,3,4,5, 116/1A,1B1, 1B2A,1B2B,1B2C1,1B2C2,1B2C3,1B2C4, 1B3,2,3, 117/1,2,3B,118/2,118/3A,3B, 5A,5B1,5B2,5C,5D,5E,6,119/3A,120/3A, 121/1,2,3,4, 122/1A1,130/3A,161/1,2B, 4A,4C,163/2A,2B,1B1,1B2,165/1,2,3,4,5, 7A,8A,166/1A,2A,2B,167/1A,1B,1C1,1C2, 1D1,1D2,1E1A,1E1B,1E2,1E3,2A,2B,3A1, 3A2,3B,3C1,3C2,3D,3E1,3E2,3F,4,168/1, 2,3A,3B,3C,3D,4A,4B,4C,169/1,2,3, 170/1A1,1A2,1B,1C,1D1,1D2,1E,1F,2A,2B, 3A,3B,171/1A1B,1A4,1A5,1A6,1A7,1A8, 1B1,1B2,1C1,1C2,1D,2,172/1,2A,2B,3A, 3B,4A,4B,5,173/2,1A,1B,1C,3A1,3A2,3B, 3C1,3C2,3C3,3C4,3D1A,3D1B,3D2,3E1, 3E2, 3F1,3F2,3F3,3F4A,3F4B,3F5,3F6,3G, 174/2A3,2A4,2A5,2A6,2B1B,2B2,2B3A, 2B3B1,2B3B2, 185/2B, 186/1,2,187/1, 188,189/1A,2A,3A,4, 209/3A,3C1, 3C2, 3C3,210/1A1,1A2A2,1A2B,2A1,2A2,2B1, 2B2,3A,3B,3C,3D1, 223/1A1A4,1A1B2, 1A1C,1A1D2,1A2,1B,2A,2B,3B,4,5,6B,7,8, 9A2,9B,10B,11,12, 163/1A. POONJERI VILLAGE, TIRUKALUKUNDRAM TALUK, CHENGALPATTU DISTRICT.

Lease Land : 163/1A

DRAWING TITLE-
BLOCK 1 LOBBY & PARKING

ALL DIMENSIONS IN MM

NOTE:ALL INTERNAL SPACES SHALL BE MECHANICALLY AIR-VENTILATED AS PER APPLICABLE NORMS

SCHEDULES OF OPENING

SYMBOL	PARTICULARS	WIDTH	HEIGHT	CILL	DESCRIPTION
D1	DOOR	1050	2400		TEAK WOOD FRAMED WOODEN FLUSH DOOR
D2	DOOR	1200	2400		TEAK WOOD FRAMED WOODEN FLUSH DOOR
D3	DOOR	1500	2400		TEAK WOOD FRAMED WOODEN DOUBLE LEAF FLUSH DOOR
D4	DOOR	2000	2400		TEAK WOOD FRAMED WOODEN DOUBLE LEAF FLUSH DOOR
D5	DOOR	2400	2400		TEAK WOOD FRAMED WOODEN DOUBLE LEAF FLUSH DOOR
FD1	DOOR	1650	2400		METAL FRAMED 2-HOUR FIRE RATED ALUMINIUM DOOR DOUBLE LEAF FLUSH DOOR
FD2	DOOR	2000	2400		METAL FRAMED 2-HOUR FIRE RATED ALUMINIUM DOOR DOUBLE LEAF FLUSH DOOR
FD3	DOOR	2150	2400		METAL FRAMED 2-HOUR FIRE RATED ALUMINIUM DOOR DOUBLE LEAF FLUSH DOOR
FD4	DOOR	2400	2400		METAL FRAMED 2-HOUR FIRE RATED ALUMINIUM DOOR DOUBLE LEAF FLUSH DOOR
W1	WINDOW	2000	1500	900	
W2	WINDOW	2000	1800	600	

NOTE : THE ABOVE MENTIONED SIZE OF DOOR WINDOW IS THE ACTUAL SIZE . FOR THE FIXING OF DOOR, WINDOW THE OPENING SIZE HASTO BE TAKEN 10 TO 15MM MORE THAN THE ACTUAL SIZE GIVEN IN THE TABLE FOR INTERNAL DOOR.

OWNER'S SIGNATURE:

MAHA AMRITHANCHAMAYI MANDIR TRUST Poonjeri Chengalpattu TN-603 104

ARCHITECT:

PARTHSARTHI DUTTA GUPTA
B.Arch., Registered Architect
CA/88/11609
CMDA Reg. No. RA/Gr.I/19/03/123
PITHAVADIAN AND PARTNERS
No.10, Murugappa Road,
Kotturpuram, Chennai - 600 085.

STRUCTURAL ENGINEER:

Er.S.SENTHIL
M.E.(STR)., M.B.A., M.I.E.
CIVIL & STRUCTURAL CONSULTANT
CMDA Reg.No.SE/GR-I/19/03/064
Mobile No: 9884428910

SHEET NO - 2

SCALE 1: 500

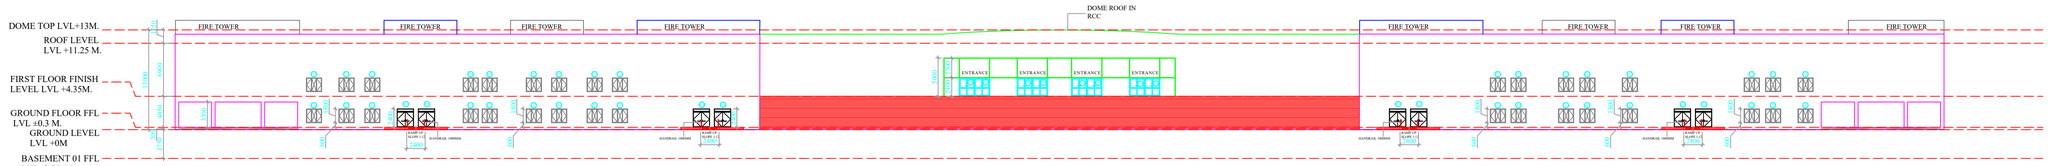

FRONT ELEVATION
BLOCK 1 - Lobby & Parking

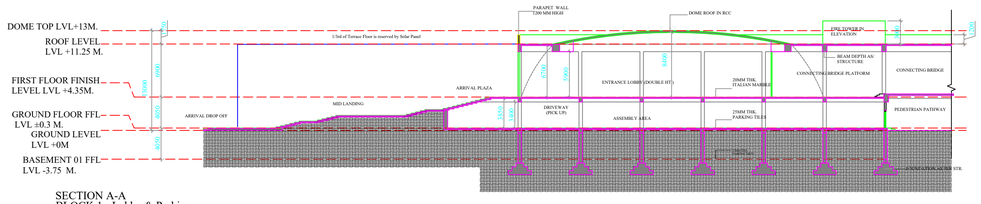

SECTION A-A
BLOCK 1 - Lobby & Parking

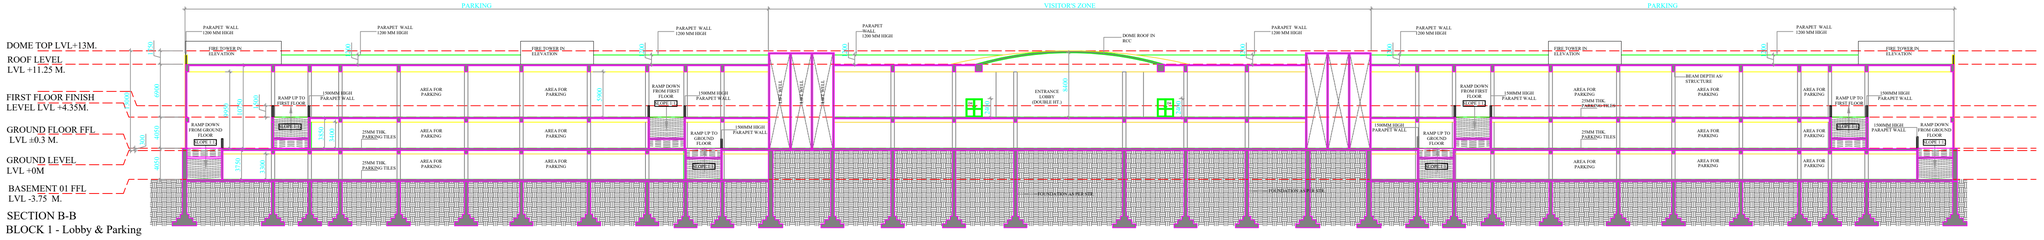

SECTION B-B
BLOCK 1 - Lobby & Parking

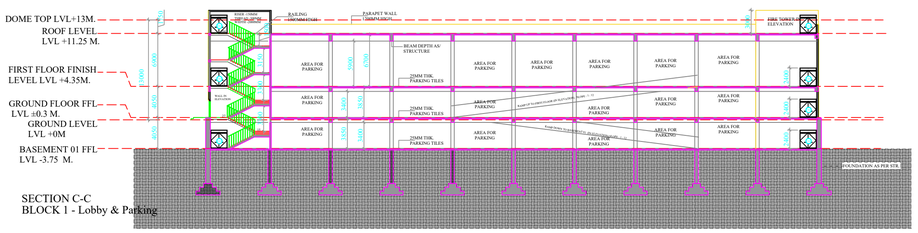

SECTION C-C
BLOCK 1 - Lobby & Parking

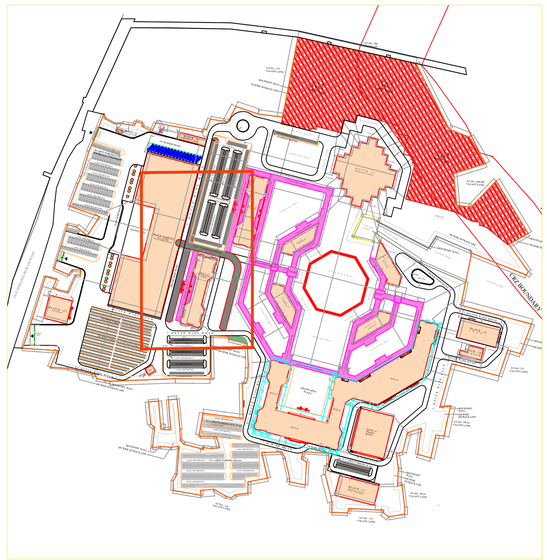

PROPOSED HERITAGE AND CULTURAL EDUCATIONAL COMPLEX FOR MAMAT AND PROPOSED RESILIENT INITIATIVE FOR SUSTAINABLE ENVIRONMENT (RISE) DESIGN OF CLIMATE CHANGE ARBORETUM INTERPRETATION CENTRE AND REAL TIME DATA ANALYTICS MANAGEMENT LABORATORY FOR MAMALLAPURAM (MAHABALIPURAM). AT 98/1, 2, 3B1, 4,5, 6A, 6B, 7, 99/1, 2A, 2B, 3A, 4,101/1,2A,2B,3,4,5,7,8,9, 102/1A,1B,2A,2B,2C1,2C2,103/1A,1B, 2A1,2A2,2A3,2A4,2A5,2B,3,104/2,106/1A1A, 1A1B,1A2A,1A2B,1B,2,3,4, 107/1A1,1A2,1B1,1B2,2,3A, 3B,3C,3D, 3E,3F,3G,3H,4A,4B,5,6A,6B,108/1,2,3,4, 5,6A,6B,7,8A,8B,109/1,2,110/1,2A,2B, 2C,3A,3B,3C,4A,4B,5A,5B, 111,112/2, 3A,3B,3C,4, 113/1,2,3, 114/1,2A,2B, 115/1A,1B,1C,1D,2,3,4,5, 116/1A,1B1, 1B2A,1B2B,1B2C1,1B2C2,1B2C3,1B2C4, 1B3,2,3, 117/1,2,3B,118/2,118/3A,3B, 5A,5B1,5B2,5C,5D,5E,6,119/3A,120/3A, 121/1,2,3,4, 122/1A1,130/3A,161/1,2B, 4A,4C,163/2A,2B,1B1,1B2,165/1,2,3,4,5, 7A,8A,166/1A,2A,2B,167/1A,1B,1C1,1C2, 1D1,1D2,1E1A,1E1B,1E2,1E3,2A,2B,3A1, 3A2,3B,3C1,3C2,3D,3E1,3E2,3F,4,168/1, 2,3A,3B,3C,3D,4A,4B,4C,169/1,2,3, 170/1A1,1A2,1B,1C,1D1,1D2,1E,1F,2A,2B, 3A,3B,171/1A1B,1A4,1A5,1A6,1A7,1A8, 1B1,1B2,1C1,1C2,1D,2,172/1,2A,2B,3A, 3B,4A,4B,5,173/2,1A,1B,1C,3A1,3A2,3B, 3C1,3C2,3C3,3C4,3D1A,3D1B,3D2,3E1, 3E2, 3F1,3F2,3F3,3F4A,3F4B,3F5,3F6,3G, 174/2A3,2A4,2A5,2A6,2B1B,2B2,2B3A, 2B3B1,2B3B2, 185/2B, 186/1,2,187/1, 188,189/1A,2A,3A,4, 209/3A,3C1, 3C2, 3C3,210/1A1,1A2A2,1A2B,2A1,2A2,2B1, 2B2,3A,3B,3C,3D1, 223/1A1A4,1A1B2, 1A1C,1A1D2,1A2,1B,2A,2B,3B,4,5,6B,7,8, 9A2,9B,10B,11,12, 163/1A. POONJERI VILLAGE, TIRUKALUKUNDRAM TALUK, CHENGALPATTU DISTRICT.

Lease Land : 163/1A

DRAWING TITLE-

BLOCK 1 LOBBY & PARKING - SECTION & ELEVATION

ALL DIMENSIONS IN MM

NOTE: ALL INTERNAL SPACES SHALL BE MECHANICALLY AIR-VENTILATED AS PER APPLICABLE NORMS

SCHEDULES OF OPENING

SYMBOL	PARTICULARS	WIDTH	HEIGHT	CILL	DESCRIPTION
D1	DOOR	1050	2400		TEAK WOOD FRAMED WOODEN FLUSH DOOR
D2	DOOR	1200	2400		TEAK WOOD FRAMED WOODEN FLUSH DOOR
D3	DOOR	1500	2400		TEAK WOOD FRAMED WOODEN DOUBLE LEAF FLUSH DOOR
D4	DOOR	2000	2400		TEAK WOOD FRAMED WOODEN DOUBLE LEAF FLUSH DOOR
D5	DOOR	2400	2400		TEAK WOOD FRAMED WOODEN DOUBLE LEAF FLUSH DOOR
FD1	DOOR	1650	2400		METAL FRAMED 2 HOUR FIRE RATED ALUMINIUM DOOR DOUBLE LEAF FLUSH DOOR
FD2	DOOR	2000	2400		METAL FRAMED 2 HOUR FIRE RATED ALUMINIUM DOOR DOUBLE LEAF FLUSH DOOR
FD3	DOOR	2150	2400		METAL FRAMED 2 HOUR FIRE RATED ALUMINIUM DOOR DOUBLE LEAF FLUSH DOOR
FD4	DOOR	2400	2400		METAL FRAMED 2 HOUR FIRE RATED ALUMINIUM DOOR DOUBLE LEAF FLUSH DOOR
W1	WINDOW	2000	1500	900	
W2	WINDOW	2000	1800	600	

NOTE : THE ABOVE MENTIONED SIZE OF DOOR WINDOW IS THE ACTUAL SIZE , FOR THE FIXING OF DOOR, WINDOW THE OPENING SIZE HASTO BE TAKEN 10 TO 15MM MORE THAN THE ACTUAL SIZE GIVEN IN THE TABLE FOR INTERNAL DOOR.

OWNER'S SIGNA

MAMALLAPURAM MAMAT EDUCATIONAL TRUST Poonjeri Chengalpattu TN-603 104

ARCHITECT:

PARTHSARTHI DUTTA GUPTA
B. Arch., Registered Architect
CA/88/11609
CMDA Reg. No. RA/Gr.1/19/03/123
PITHAVADIAN AND PARTNERS
No.10, Murugaiya Road,
Kotturpuram, Chennai - 600 085.

STRUCTURAL ENGINEER:

Er.S.SENTHIL
M.E.(STR)., M.B.A., M.I.E.
CIVIL & STRUCTURAL CONSULTANT
CMDA Reg.No.SE/GR-1/19/03/064
Mobile No: 9884428910

SHEET NO - 3

SCALE 1: 400

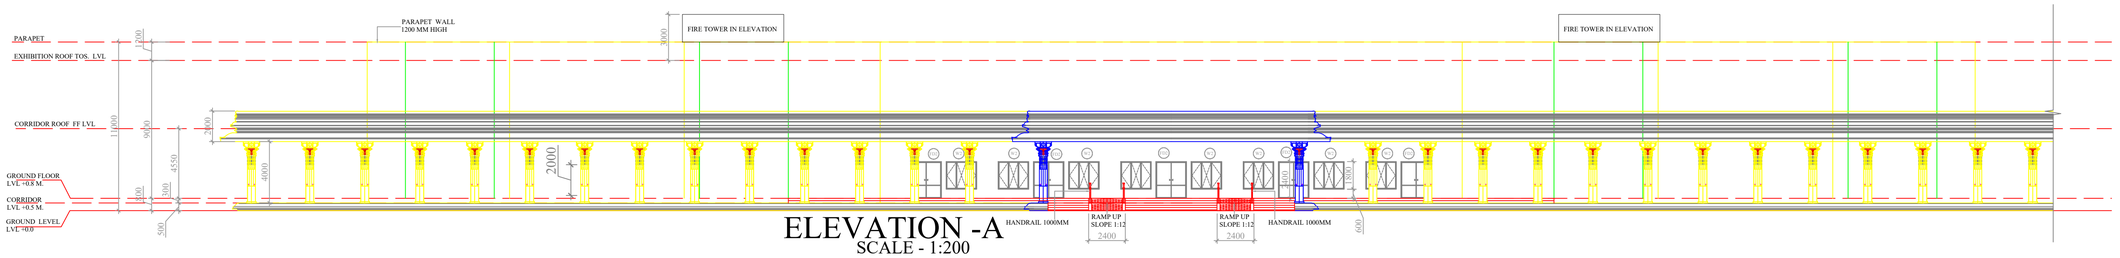

ELEVATION -A
SCALE - 1:200

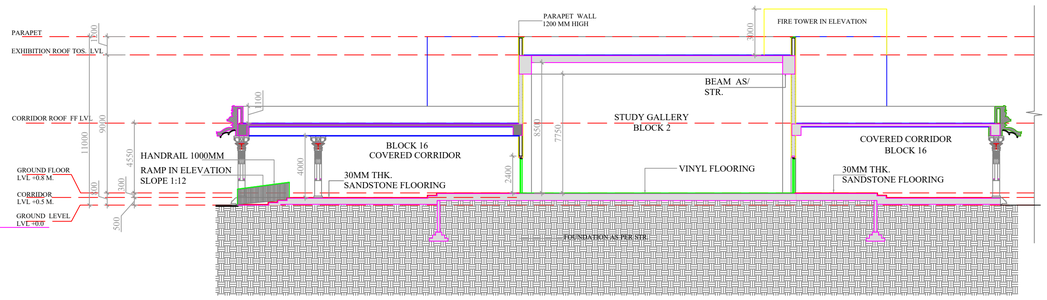

SECTION -AA

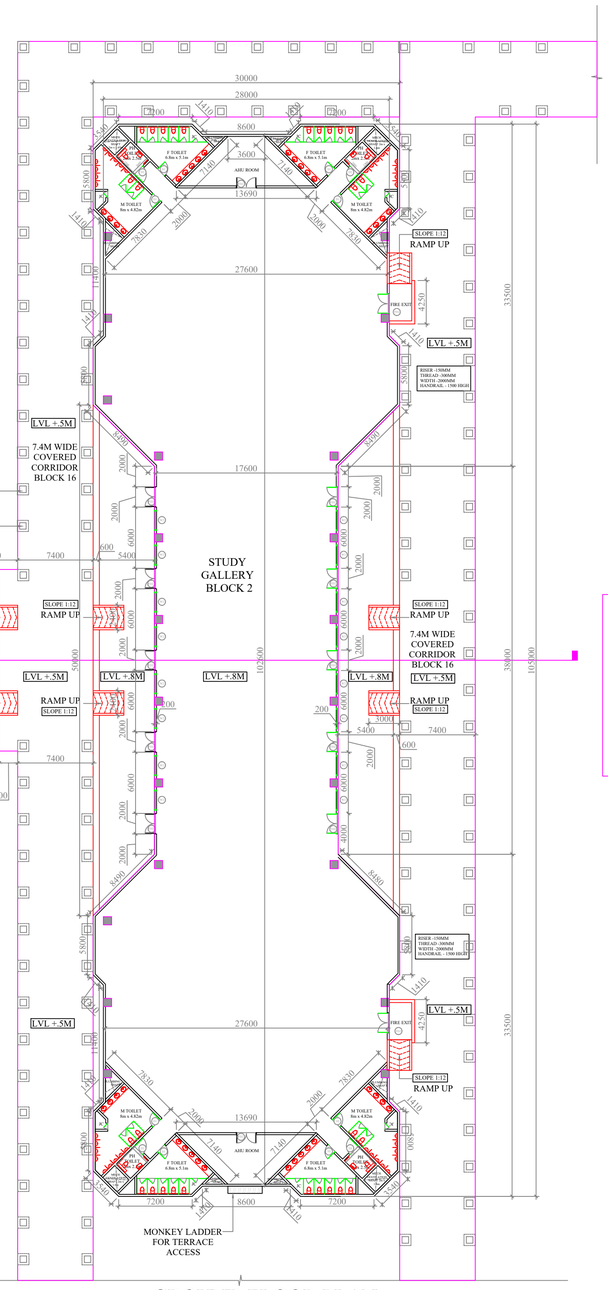

GROUND FLOOR PLAN
BLOCK 02 - Study Gallery
SCALE - 1:300

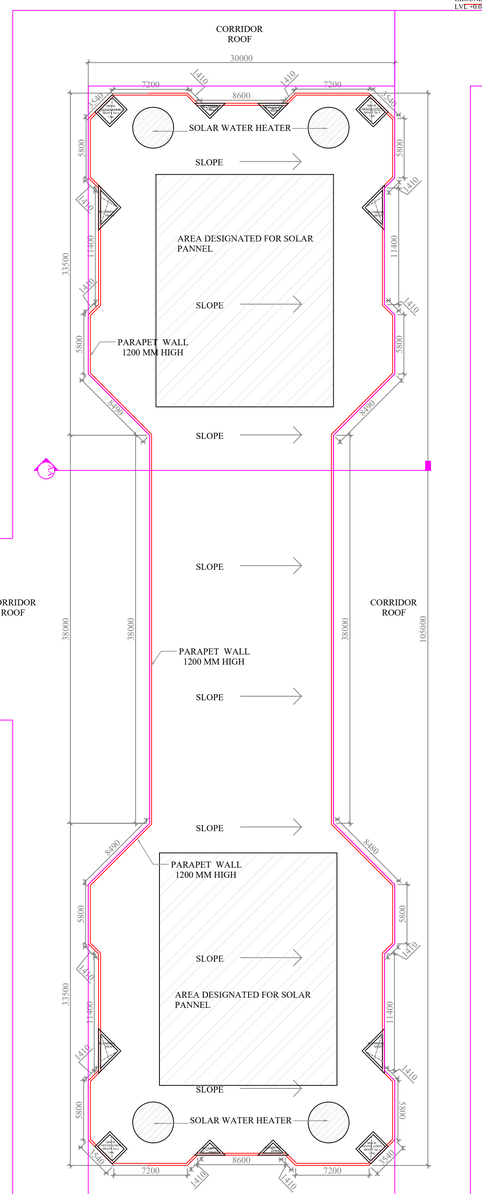

ROOF PLAN
1/3rd of Terrace Floor is reserved by Solar Panel

TYPE A

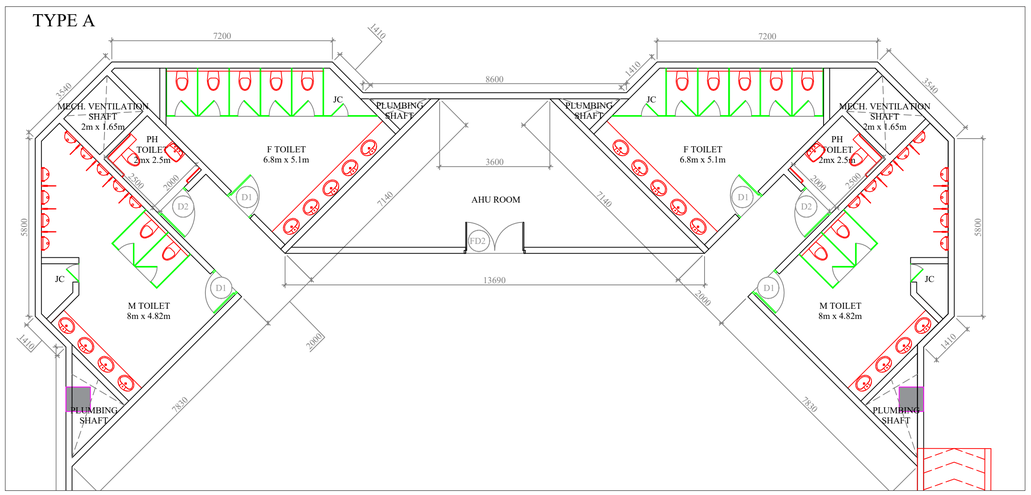

TOILET FIXTURE INVENTORY (PROPOSED)

	WC	WB	URINAL
MALE	8	16	36
FEMALE	20	20	
PH	4 Nos.		

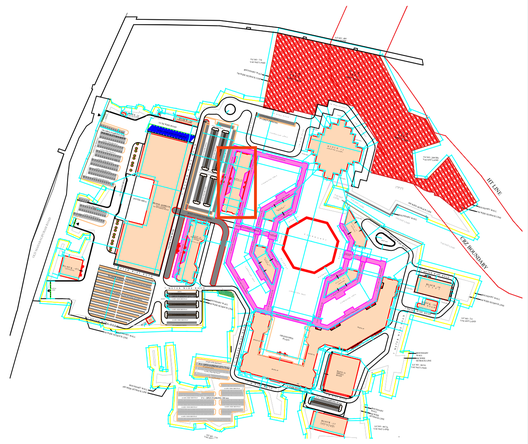

KEY PLAN
SCALE - NTS

PROPOSED HERITAGE AND CULTURAL EDUCATIONAL COMPLEX FOR MAMAT AND PROPOSED RESILIENT INITIATIVE FOR SUSTAINABLE ENVIRONMENT (RISE) DESIGN OF CLIMATE CHANGE ARBORETUM INTERPRETATION CENTRE AND REAL TIME DATA ANALYTICS MANAGEMENT LABORATORY FOR MAMALLAPURAM (MAHABALIPURAM). AT 98/1, 2, 3B1, 4,5, 6A, 6B, 7, 99/1, 2A, 2B, 3A, 4, 101/1, 2A, 2B, 3, 4, 5, 7, 8, 9, 102/1A, 1B, 2A, 2B, 2C1, 2C2, 103/1A, 1B, 2A1, 2A2, 2A3, 2A4, 2A5, 2B, 3, 104/2, 106/1A1A, 1A1B, 1A2A, 1A2B, 1B, 2, 3, 4, 107/1A1, 1A2, 1B1, 1B2, 2, 3A, 3B, 3C, 3D, 3E, 3F, 3G, 3H, 4A, 4B, 5, 6A, 6B, 108/1, 2, 3, 4, 5, 6A, 6B, 7, 8A, 8B, 109/1, 2, 110/1, 2A, 2B, 2C, 3A, 3B, 3C, 4A, 4B, 5A, 5B, 111, 112/2, 3A, 3B, 3C, 4, 113/1, 2, 3, 114/1, 2A, 2B, 115/1A, 1B, 1C, 1D, 2, 3, 4, 5, 116/1A, 1B1, 1B2A, 1B2B, 1B2C1, 1B2C2, 1B2C3, 1B2C4, 1B3, 2, 3, 117/1, 2, 3B, 118/2, 118/3A, 3B, 5A, 5B1, 5B2, 5C, 5D, 5E, 6, 119/3A, 120/3A, 121/1, 2, 3, 4, 122/1A1, 130/3A, 161/1, 2B, 4A, 4C, 163/2A, 2B, 1B1, 1B2, 165/1, 2, 3, 4, 5, 7A, 8A, 166/1A, 2A, 2B, 167/1A, 1B, 1C1, 1C2, 1D1, 1D2, 1E1A, 1E1B, 1E2, 1E3, 2A, 2B, 3A1, 3A2, 3B, 3C1, 3C2, 3D, 3E1, 3E2, 3F, 4, 168/1, 2, 3A, 3B, 3C, 3D, 4A, 4B, 4C, 169/1, 2, 3, 170/1A1, 1A2, 1B, 1C, 1D1, 1D2, 1E, 1F, 2A, 2B, 3A, 3B, 171/1A1B, 1A4, 1A5, 1A6, 1A7, 1A8, 1B1, 1B2, 1C1, 1C2, 1D, 2, 172/1, 2A, 2B, 3A, 3B, 4A, 4B, 5, 173/2, 1A, 1B, 1C, 3A1, 3A2, 3B, 3C1, 3C2, 3C3, 3C4, 3D1A, 3D1B, 3D2, 3E1, 3E2, 3F1, 3F2, 3F3, 3F4A, 3F4B, 3F5, 3F6, 3G, 174/2A3, 2A4, 2A5, 2A6, 2B1B, 2B2, 2B3A, 2B3B1, 2B3B2, 185/2B, 186/1, 2, 187/1, 188, 189/1A, 2A, 3A, 4, 209/3A, 3C1, 3C2, 3C3, 210/1A1, 1A2A2, 1A2B, 2A1, 2A2, 2B1, 2B2, 3A, 3B, 3C, 3D1, 223/1A1A4, 1A1B2, 1A1C, 1A1D2, 1A2, 1B, 2A, 2B, 3B, 4, 5, 6B, 7, 8, 9A2, 9B, 10B, 11, 12, 163/1A. POONJERI VILLAGE, TIRUKALUKUNDRAM TALUK, CHENGALPATTU DISTRICT.

Lease Land : 163/1A

DRAWING TITLE- BLOCK 2
STUDY GALLERY

ALL DIMENSIONS IN MM

NOTE:ALL INTERNAL SPACES SHALL BE MECHANICALLY AIR-VENTILATED AS PER APPLICABLE NORMS

N

SCHEDULES OF OPENING

SYMBOL	PARTICULARS	WIDTH	HEIGHT	CILL	DESCRIPTION
D1	DOOR	1050	2400		TEAK WOOD FRAMED WOODEN FLUSH DOOR
D2	DOOR	1200	2400		TEAK WOOD FRAMED WOODEN FLUSH DOOR
D3	DOOR	1500	2400		TEAK WOOD FRAMED WOODEN DOUBLE LEAF FLUSH DOOR
D4	DOOR	2000	2400		TEAK WOOD FRAMED WOODEN DOUBLE LEAF FLUSH DOOR
D5	DOOR	2400	2400		TEAK WOOD FRAMED WOODEN DOUBLE LEAF FLUSH DOOR
FD1	DOOR	1650	2400		METAL FRAMED 2-HOUR FIRE RATED ALUMINIUM DOOR DOUBLE LEAF FLUSH DOOR
FD2	DOOR	2000	2400		METAL FRAMED 2-HOUR FIRE RATED ALUMINIUM DOOR DOUBLE LEAF FLUSH DOOR
FD3	DOOR	2150	2400		METAL FRAMED 2-HOUR FIRE RATED ALUMINIUM DOOR DOUBLE LEAF FLUSH DOOR
FD4	DOOR	2400	2400		METAL FRAMED 2-HOUR FIRE RATED ALUMINIUM DOOR DOUBLE LEAF FLUSH DOOR
W1	WINDOW	2000	1500	900	
W2	WINDOW	2000	1800	600	

NOTE : THE ABOVE MENTIONED SIZE OF DOOR WINDOW IS THE ACTUAL SIZE . FOR THE FIXING OF DOOR, WINDOW THE OPENING SIZE HASTO BE TAKEN 10 TO 15MM MORE THAN THE ACTUAL SIZE GIVEN IN THE TABLE FOR INTERNAL DOOR.

OWNERS SIGNATURE:

MAMALLA KAMARAJANAR MAMAT MUSEUM
Poonjeri Chengalpattu TN-603 104

ARCHITECT:

PARTHSARTHI DUTTA GUPTA
B. Arch., Registered Architect
CA/98/11609
CMDA Reg. No. RA/Gr.I/19/03/123
PITHAVADIAN AND PARTNERS
No.10, Murugappa Road,
Kotturpuram, Chennai - 600 085.

STRUCTURAL ENGINEER:

Er.S.SENTHIL
M.E.(STR)., M.B.A., M.I.E.
CIVIL & STRUCTURAL CONSULTANT
CMDA Reg.No.SE/GR-I/19/03/064
Mobile No: 9884428910

SHEET NO - 1

SCALE 1: 300

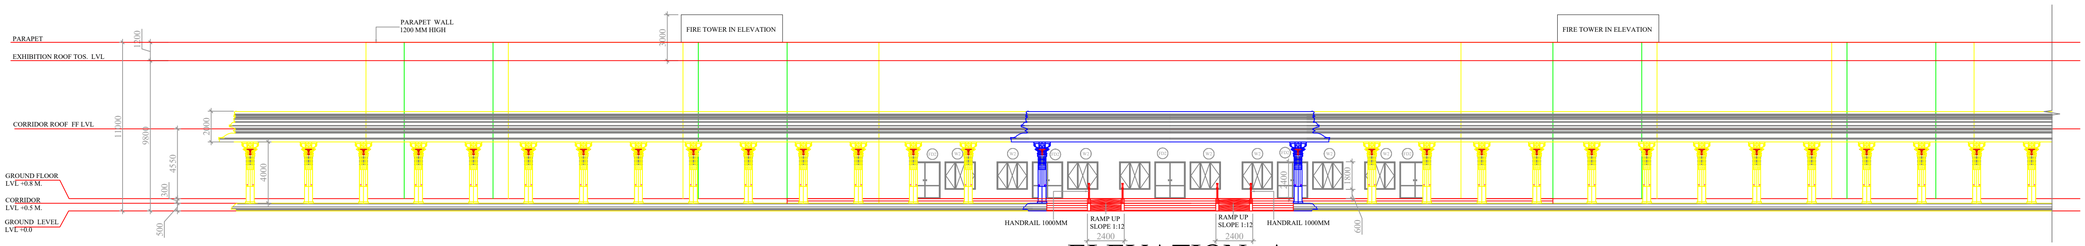

ELEVATION -A

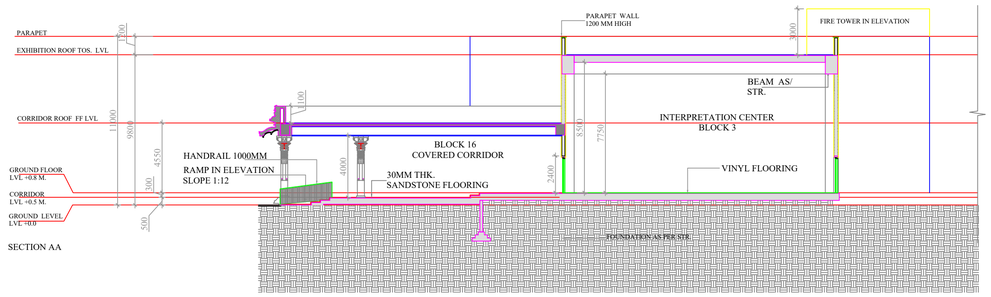

SECTION AA

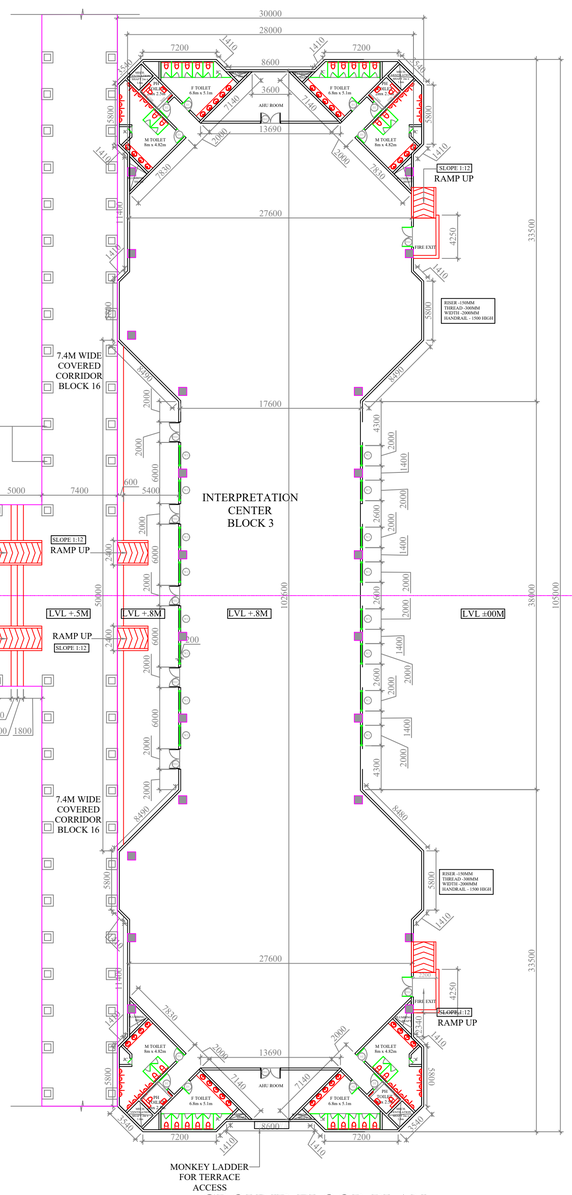

GROUND FLOOR PLAN
BLOCK 03 - Interpretation Center
SCALE - 1:300

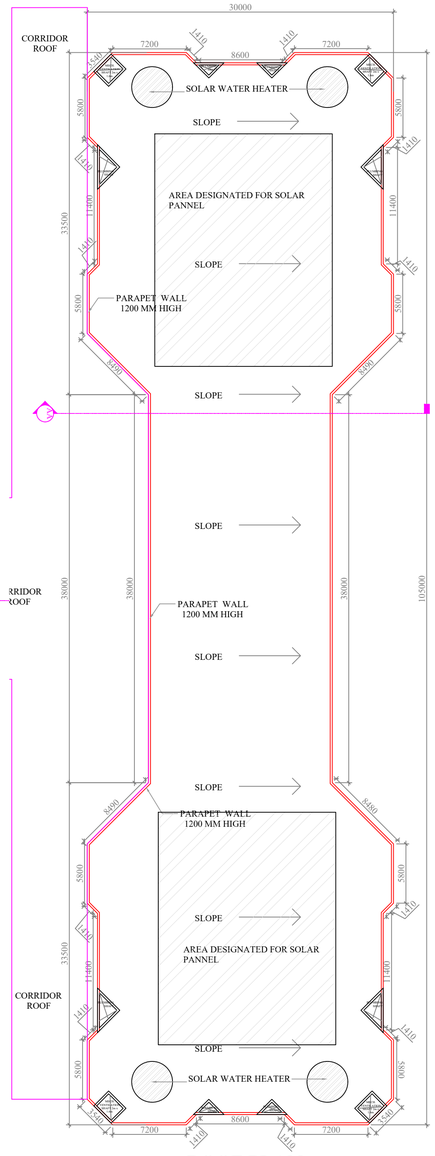

ROOF PLAN

1/3rd of Terrace Floor is reserved by Solar Panel

TYPE A

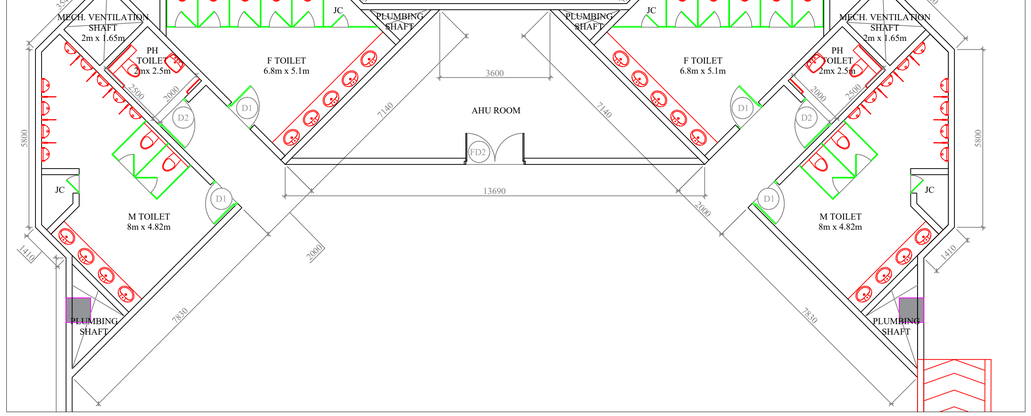

TOILET FIXTURE INVENTORY (PROPOSED)

	WC	WB	URINAL
MALE	8	16	36
FEMALE	20	20	
PH	4 Nos.		

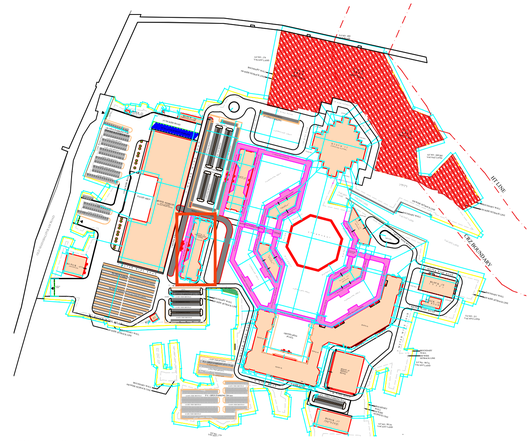

SCALE - NTS

PROPOSED HERITAGE AND CULTURAL EDUCATIONAL COMPLEX FOR MAMAT AND PROPOSED RESILIENT INITIATIVE FOR SUSTAINABLE ENVIRONMENT (RISE) DESIGN OF CLIMATE CHANGE ARBORETUM INTERPRETATION CENTRE AND REAL TIME DATA ANALYTICS MANAGEMENT LABORATORY FOR MAMALLAPURAM (MAHABALIPURAM). AT 98/1, 2, 3B1, 4,5, 6A, 6B, 7, 99/1, 2A, 2B, 3A, 4, 101/1, 2A, 2B, 3, 4, 5, 7, 8, 9, 102/1A,1B,2A,2B,2C1,2C2,103/1A,1B, 2A1,2A2,2A3,2A4,2A5,2B,3,104/2,106/1A1A, 1A1B, 1A2A, 1A2B, 1B, 2, 3, 4, 107/1A1,1A2,1B1,1B2,2,3A, 3B,3C,3D, 3E,3F,3G,3H,4A,4B,5,6A,6B,108/1,2,3,4, 5,6A,6B,7,8A,8B,109/1,2,110/1,2A,2B, 2C,3A,3B,3C,4A,4B,5A,5B, 111,112/2, 3A,3B,3C,4, 113/1,2,3, 114/1,2A,2B, 115/1A,1B,1C,1D,2,3,4,5, 116/1A,1B1, 1B2A,1B2B,1B2C1,1B2C2,1B2C3,1B2C4, 1B3,2,3, 117/1,2,3B,118/2,118/3A,3B, 5A,5B1,5B2,5C,5D,5E,6,119/3A,120/3A, 121/1,2,3,4, 122/1A1,130/3A,161/1,2B, 4A,4C,163/2A,2B,1B1,1B2,165/1,2,3,4,5, 7A,8A,166/1A,2A,2B,167/1A,1B,1C1,1C2, 1D1,1D2,1E1A,1E1B,1E2,1E3,2A,2B,3A1, 3A2,3B,3C1,3C2,3D,3E1,3E2,3F,4,168/1, 2,3A,3B,3C,3D,4A,4B,4C,169/1,2,3, 170/1A1,1A2,1B,1C,1D1,1D2,1E,1F,2A,2B, 3A,3B,171/1A1B,1A4,1A5,1A6,1A7,1A8, 1B1,1B2,1C1,1C2,1D,2,172/1,2A,2B,3A, 3B,4A,4B,5,173/2,1A,1B,1C,3A1,3A2,3B, 3C1,3C2,3C3,3C4,3D1A,3D1B,3D2,3E1, 3E2, 3F1,3F2,3F3,3F4A,3F4B,3F5,3F6,3G, 174/2A3,2A4,2A5,2A6,2B1B,2B2,2B3A, 2B3B1,2B3B2, 185/2B, 186/1,2,187/1, 188,189/1A,2A,3A,4, 209/3A,3C1, 3C2, 3C3,210/1A1,1A2A2,1A2B,2A1,2A2,2B1, 2B2,3A,3B,3C,3D1, 223/1A1A4,1A1B2, 1A1C,1A1D2,1A2,1B,2A,2B,3B,4,5,6B,7,8, 9A2,9B,10B,11,12, 163/1A, POONJERI VILLAGE, TIRUKALUKUNDRAM TALUK, CHENGALPATTU DISTRICT.

Lease Land : 163/1A

DRAWING TITLE- BLOCK 3 INTERPRETATION CENTER

ALL DIMENSIONS IN MM

NOTE:ALL INTERNAL SPACES SHALL BE MECHANICALLY AIR-VENTILATED AS PER APPLICABLE NORMS

SCHEDULES OF OPENING

SYMBOL	PARTICULARS	WIDTH	HEIGHT	CILL	DESCRIPTION
D1	DOOR	1050	2400		TEAK WOOD FRAMED WOODEN FLUSH DOOR
D2	DOOR	1200	2400		TEAK WOOD FRAMED WOODEN FLUSH DOOR
D3	DOOR	1500	2400		TEAK WOOD FRAMED WOODEN DOUBLE LEAF FLUSH DOOR
D4	DOOR	2000	2400		TEAK WOOD FRAMED WOODEN DOUBLE LEAF FLUSH DOOR
D5	DOOR	2400	2400		TEAK WOOD FRAMED WOODEN DOUBLE LEAF FLUSH DOOR
FD1	DOOR	1650	2400		METAL FRAMED 2-HOUR FIRE RATED ALUMINIUM DOOR DOUBLE LEAF FLUSH DOOR
FD2	DOOR	2000	2400		METAL FRAMED 2-HOUR FIRE RATED ALUMINIUM DOOR DOUBLE LEAF FLUSH DOOR
FD3	DOOR	2150	2400		METAL FRAMED 2-HOUR FIRE RATED ALUMINIUM DOOR DOUBLE LEAF FLUSH DOOR
FD4	DOOR	2400	2400		METAL FRAMED 2-HOUR FIRE RATED ALUMINIUM DOOR DOUBLE LEAF FLUSH DOOR
W1	WINDOW	2000	1500	900	
W2	WINDOW	2000	1800	600	

NOTE : THE ABOVE MENTIONED SIZE OF DOOR WINDOW IS THE ACTUAL SIZE . FOR THE FIXING OF DOOR, WINDOW THE OPENING SIZE HASTO BE TAKEN 10 TO 15MM MORE THAN THE ACTUAL SIZE GIVEN IN THE TABLE FOR INTERNAL DOOR.

OWNERS SIGNATURE:

MAHA AMRUTHAMOAMAYI MAMANDHOOR TRUST Poonjeri Chengalpattu TN-603 104

ARCHITECT:

PARTHSARTHI DUTTA GUPTA
B. Arch., Registered Architect
CA/88/11609
CMDA Reg. No. RA/Gr.I/19/03/123
PITHAVADIAN AND PARTNERS
No.10, Murugappa Road,
Kotturpuram, Chennai - 600 085.

STRUCTURAL ENGINEER:

Er.S.SENTHIL
M.E.(STR)., M.B.A., M.I.E.
CIVIL & STRUCTURAL CONSULTANT
CMDA Reg.No.SE/Gr.I/19/03/064
Mobile No: 9884428910

SHEET NO - 1

SCALE 1: 300

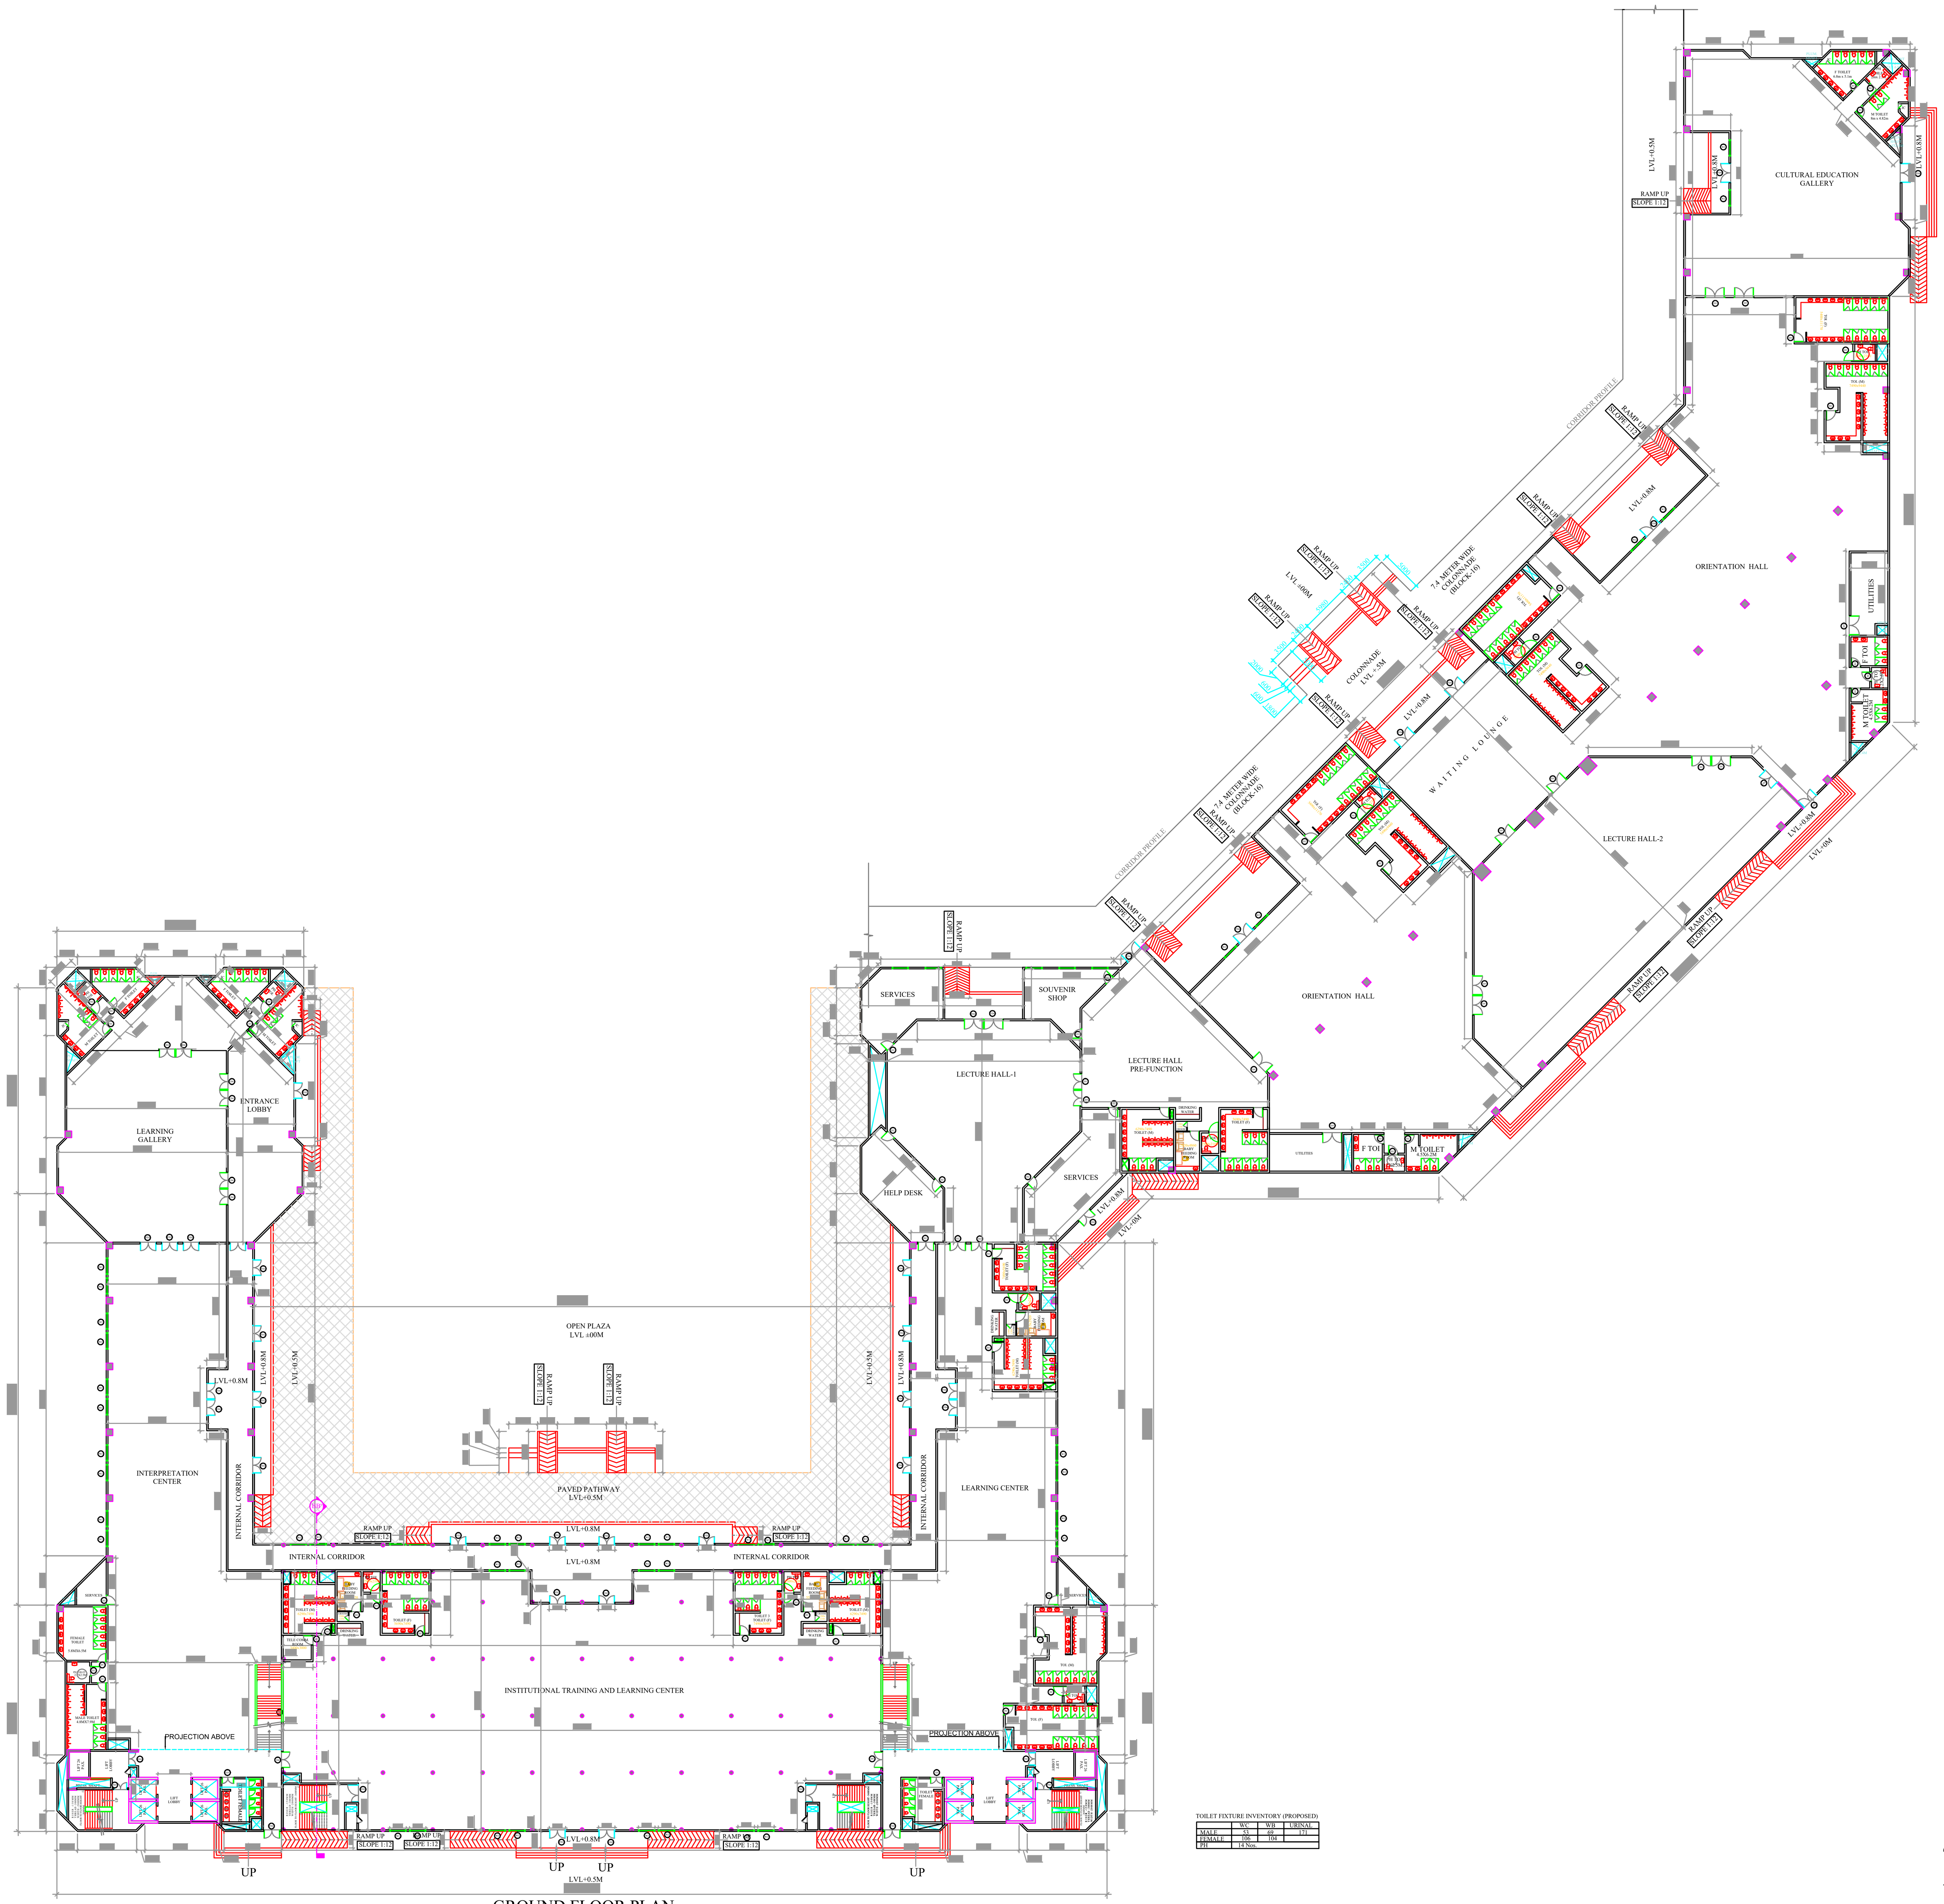

GROUND FLOOR PLAN

BLOCK 04 - Learning and Exhibition Halls

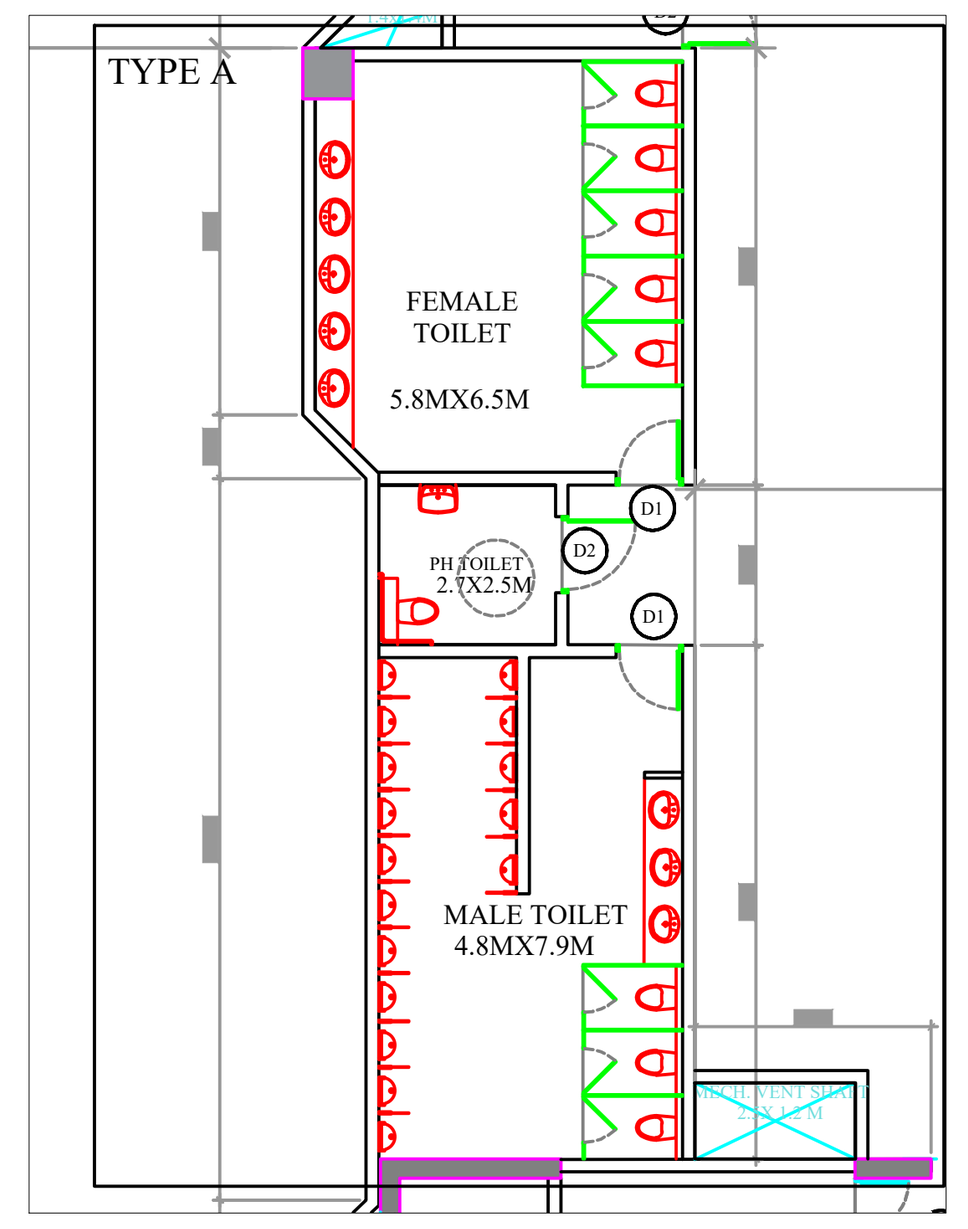

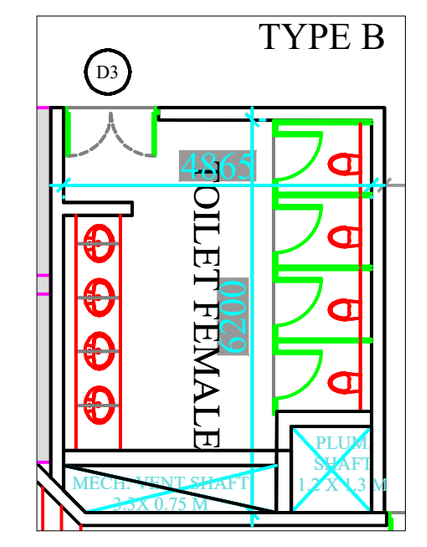

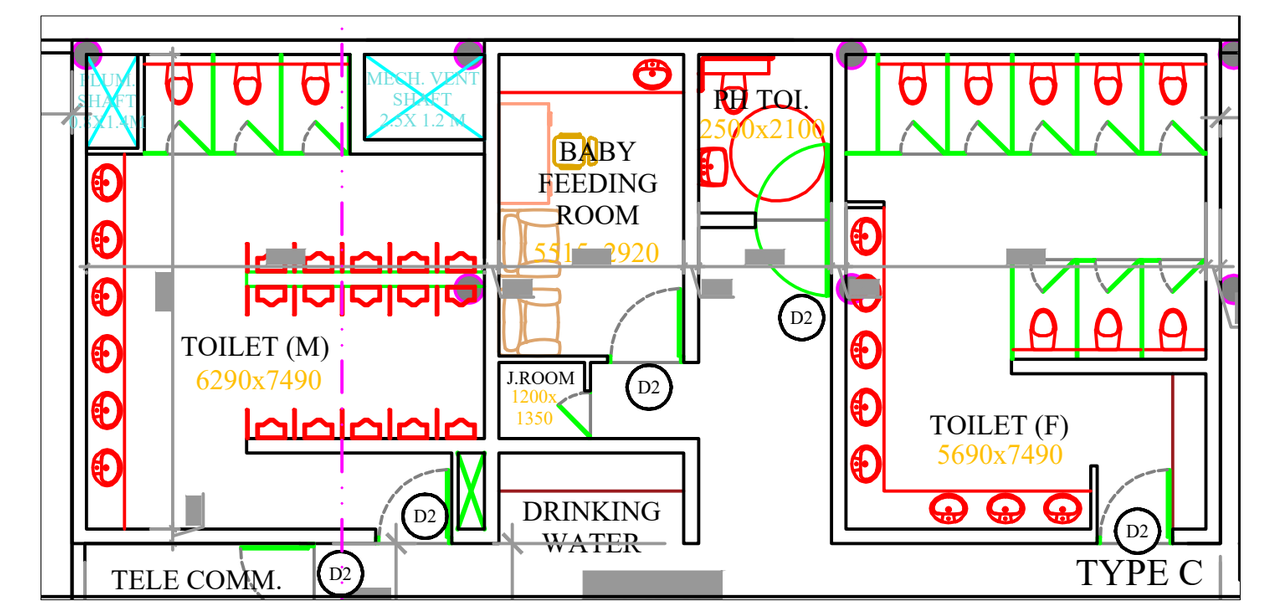

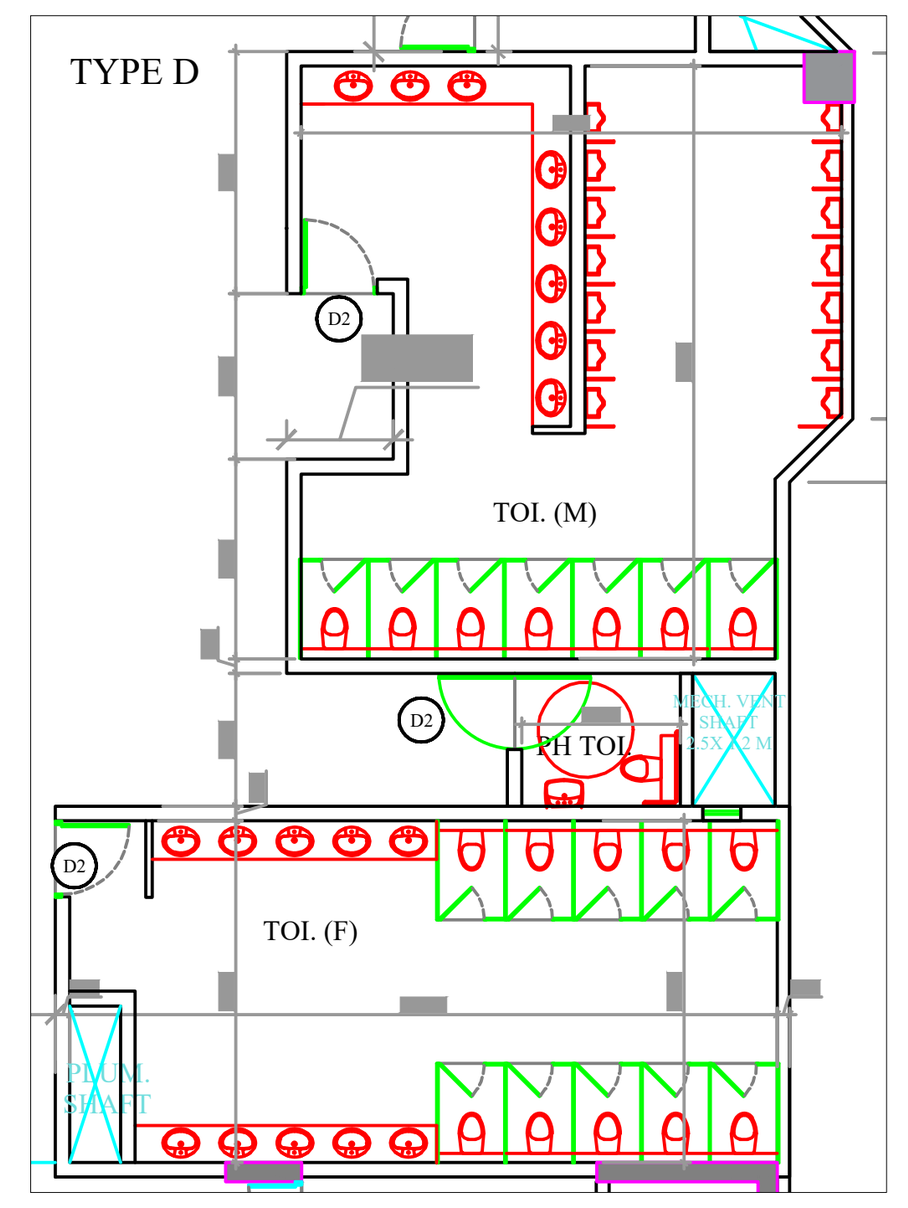

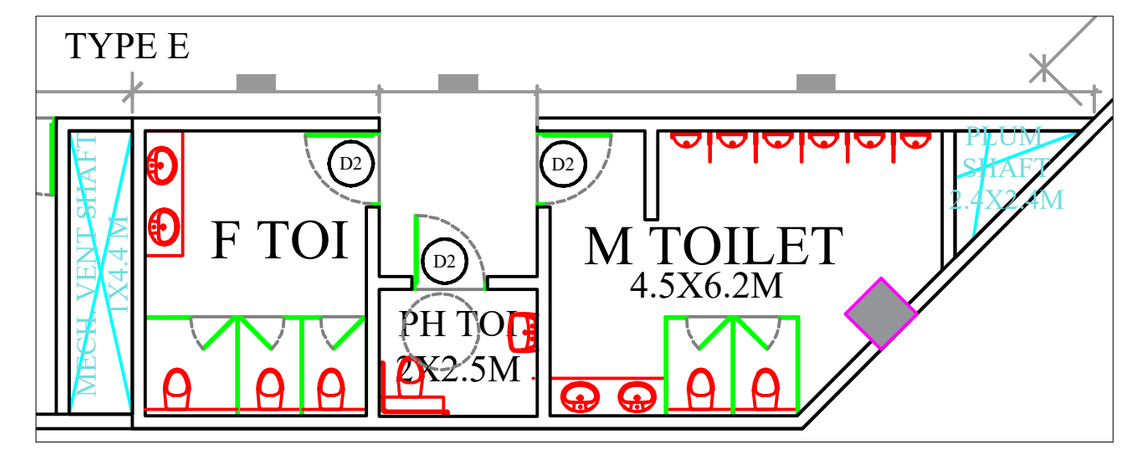

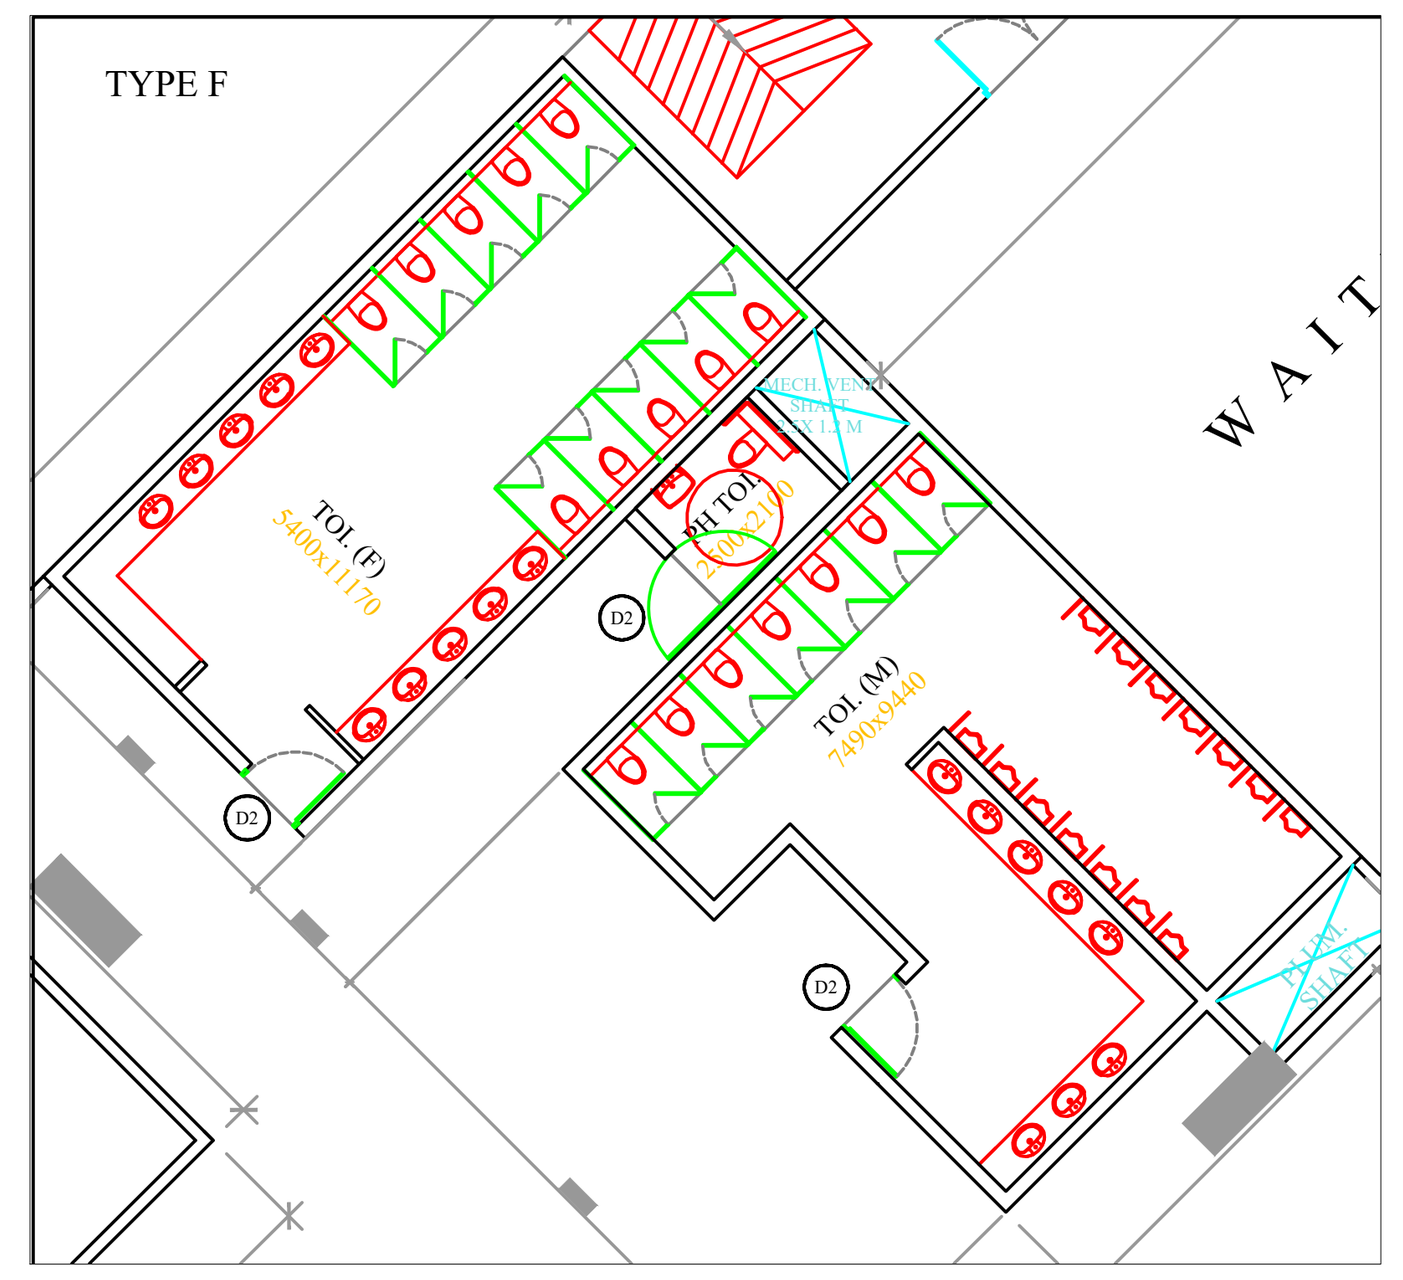

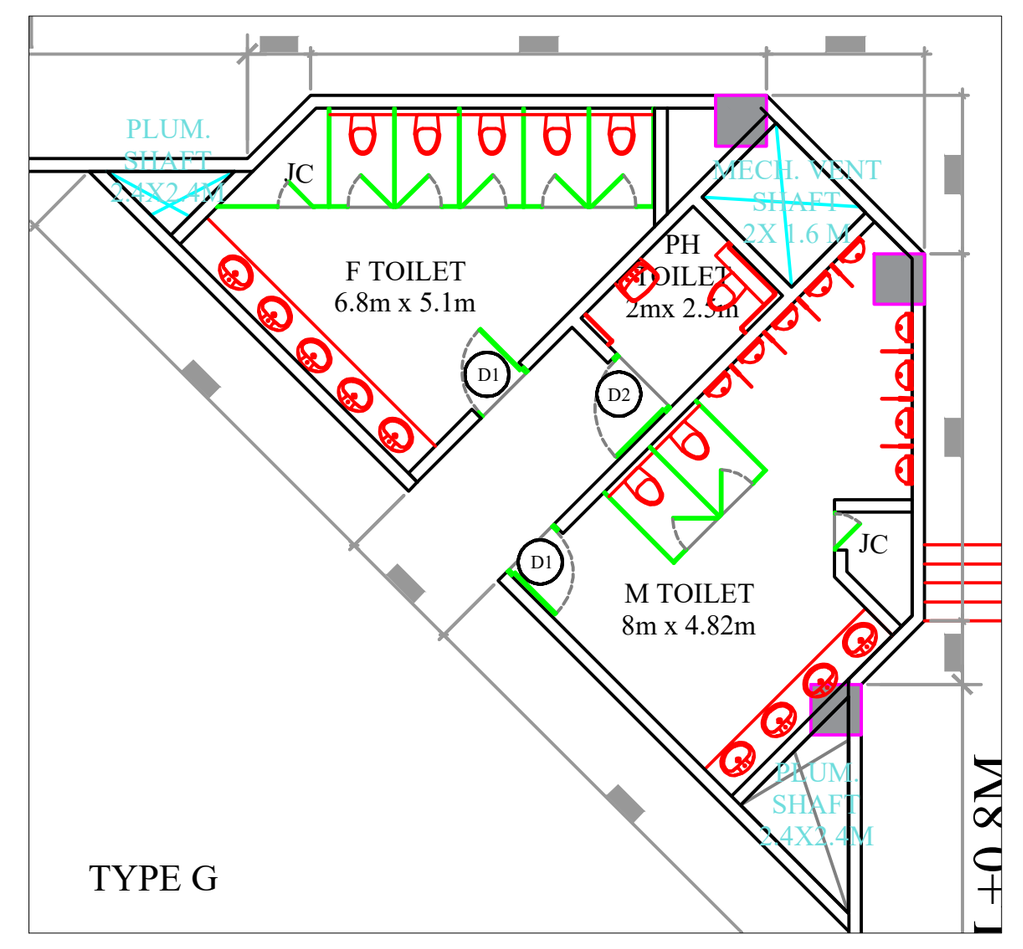

TOILET FIXTURE INVENTORY (PROPOSED)

	WC	WB	URINAL
MALE	53	69	171
FEMALE	106	104	
PH	14 Nos.		

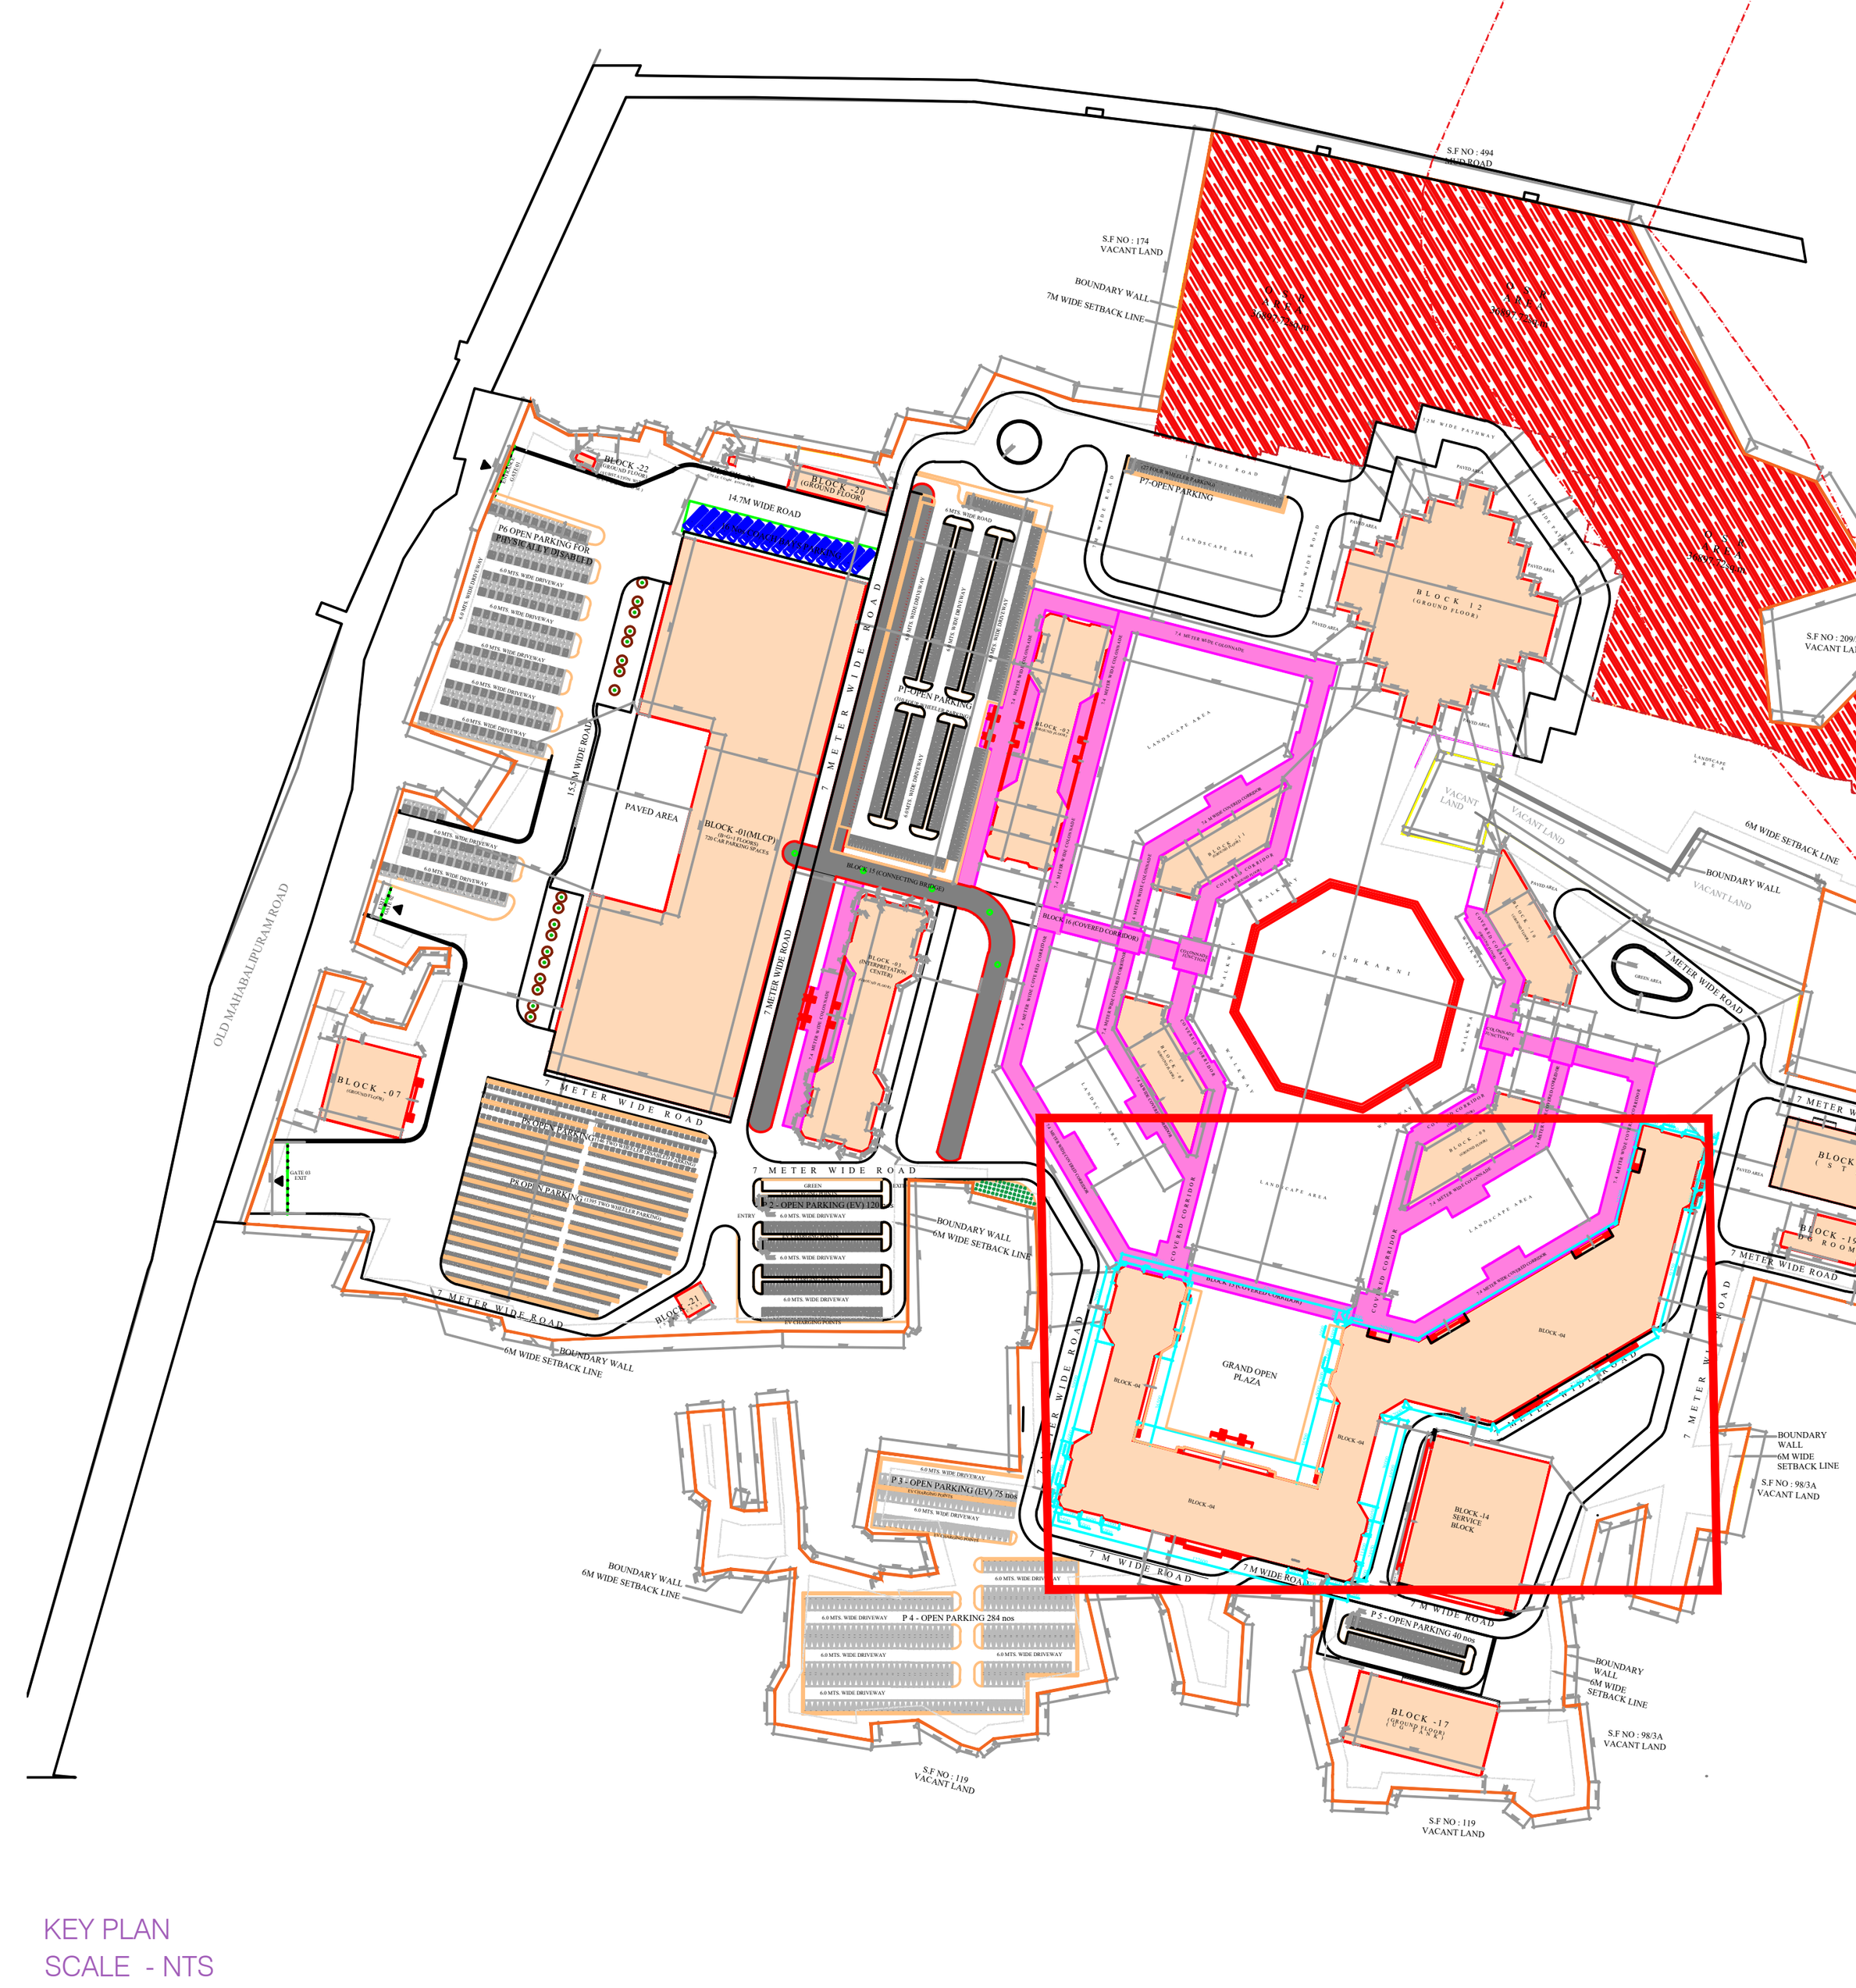

KEY PLAN
SCALE - NTS

PROPOSED HERITAGE AND CULTURAL EDUCATIONAL COMPLEX FOR MAMAT AND PROPOSED RESILIENT INITIATIVE FOR SUSTAINABLE ENVIRONMENT (RISE) DESIGN OF CLIMATE CHANGE ARBORETUM INTERPRETATION CENTRE AND REAL TIME DATA ANALYTICS MANAGEMENT LABORATORY FOR MAMALLAPURAM (MAHABALIPURAM). AT 98/1, 2, 3B1, 4,5, 6A, 6B, 7, 99/1, 2A, 2B, 3A, 4,101/1,2A,2B,3,4,5,7,8,9, 102/1A,1B,2A,2B,2C1,2C2,103/1A,1B, 2A1,2A2,2A3,2A4,2A5,2B,3,104/2,106/1A1A, 1A1B,1A2A,1A2B,1B,2,3,4, 107/1A1,1A2,1B1,1B2,2,3A, 3B,3C,3D, 3E,3F,3G,3H,4A,4B,5,6A,6B,108/1,2,3,4, 5,6A,6B,7,8A,8B,109/1,2,110/1,2A,2B, 2C,3A,3B,3C,4A,4B,5A,5B, 111,112/2, 3A,3B,3C,4, 113/1,2,3, 114/1,2A,2B, 115/1A,1B,1C,1D,2,3,4,5, 116/1A,1B1, 1B2A,1B2B,1B2C1,1B2C2,1B2C3,1B2C4, 1B3,2,3, 117/1,2,3B,118/2,118/3A,3B, 5A,5B1,5B2,5C,5D,5E,6,119/3A,120/3A, 121/1,2,3,4, 122/1A1,130/3A,161/1,2B, 4A,4C,163/2A,2B,1B1,1B2,165/1,2,3,4,5, 7A,8A,166/1A,2A,2B,167/1A,1B,1C1,1C2, 1D1,1D2,1E1A,1E1B,1E2,1E3,2A,2B,3A1, 3A2,3B,3C1,3C2,3D,3E1,3E2,3F,4,168/1, 2,3A,3B,3C,3D,4A,4B,4C,169/1,2,3, 170/1A1,1A2,1B,1C,1D1,1D2,1E,1F,2A,2B, 3A,3B,171/1A1B,1A4,1A5,1A6,1A7,1A8, 1B1,1B2,1C1,1C2,1D,2,172/1,2A,2B,3A, 3B,4A,4B,5,173/2,1A,1B,1C,3A1,3A2,3B, 3C1,3C2,3C3,3C4,3D1A,3D1B,3D2,3E1, 3E2, 3F1,3F2,3F3,3F4A,3F4B,3F5,3F6,3G, 174/2A3,2A4,2A5,2A6,2B1B,2B2,2B3A, 2B3B1,2B3B2, 185/2B, 186/1,2,187/1, 188,189/1A,2A,3A,4, 209/3A,3C1, 3C2, 3C3,210/1A1,1A2A2,1A2B,2A1,2A2,2B1, 2B2,3A,3B,3C,3D1, 223/1A1A4,1A1B2, 1A1C,1A1D2,1A2,1B,2A,2B,3B,4,5,6B,7,8, 9A2,9B,10B,11,12, 163/1A. POONJERI VILLAGE, TIRUKALUKUNDRAM TALUK, CHENGALPATTU DISTRICT.

Lease Land : 163/1A

DRAWING TITLE- BLOCK 4
LEARNING AND EXHIBITION HALLS
GROUND FLOOR PLAN

ALL DIMENSIONS IN MM

NOTE: ALL INTERNAL SPACES SHALL BE MECHANICALLY AIR-VENTILATED AS PER APPLICABLE NORMS

SCHEDULES OF OPENING

SYMBOL	PARTICULARS	WIDTH	HEIGHT	CILL	DESCRIPTION
D1	DOOR	1050	2400		TEAK WOOD FRAMED WOODEN FLUSH DOOR
D2	DOOR	1200	2400		TEAK WOOD FRAMED WOODEN FLUSH DOOR
D3	DOOR	1500	2400		TEAK WOOD FRAMED WOODEN DOUBLE LEAF FLUSH DOOR
D4	DOOR	2000	2400		TEAK WOOD FRAMED WOODEN DOUBLE LEAF FLUSH DOOR
D5	DOOR	2400	2400		TEAK WOOD FRAMED WOODEN DOUBLE LEAF FLUSH DOOR
FD1	DOOR	1650	2400		METAL FRAMED 2-HOUR FIRE RATED ALUMINIUM DOOR DOUBLE LEAF FLUSH DOOR
FD2	DOOR	2000	2400		METAL FRAMED 2-HOUR FIRE RATED ALUMINIUM DOOR DOUBLE LEAF FLUSH DOOR
FD3	DOOR	2150	2400		METAL FRAMED 2-HOUR FIRE RATED ALUMINIUM DOOR DOUBLE LEAF FLUSH DOOR
FD4	DOOR	2400	2400		METAL FRAMED 2-HOUR FIRE RATED ALUMINIUM DOOR DOUBLE LEAF FLUSH DOOR
W1	WINDOW	2000	1500	900	
W2	WINDOW	2000	1800	600	

NOTE : THE ABOVE MENTIONED SIZE OF DOOR WINDOW IS THE ACTUAL SIZE . FOR THE FIXING OF DOOR, WINDOW THE OPENING SIZE HASTO BE TAKEN 10 TO 15MM MORE THAN THE ACTUAL SIZE GIVEN IN THE TABLE FOR INTERNAL DOOR.

OWNER'S SIGNATURE:



ARCHITECT:

PARTHSARTHI DUTTA GUPTA
B. Arch., Registered Architect
CA/88/11609
CMDA Reg. No. RA/Gr.I/19/03/123
PITHAVADIAN AND PARTNERS
No.10, Murugappa Road,
Kotturpuram, Chennai - 600 085.

STRUCTURAL ENGINEER:

Er.S.SENTHIL
M.E.(STR)., M.B.A., M.I.E.
CIVIL & STRUCTURAL CONSULTANT
CMDA Reg.No.SE/GR-I/19/03/064
Mobile No: 9884428910

SHEET NO - 1

SCALE 1: 500

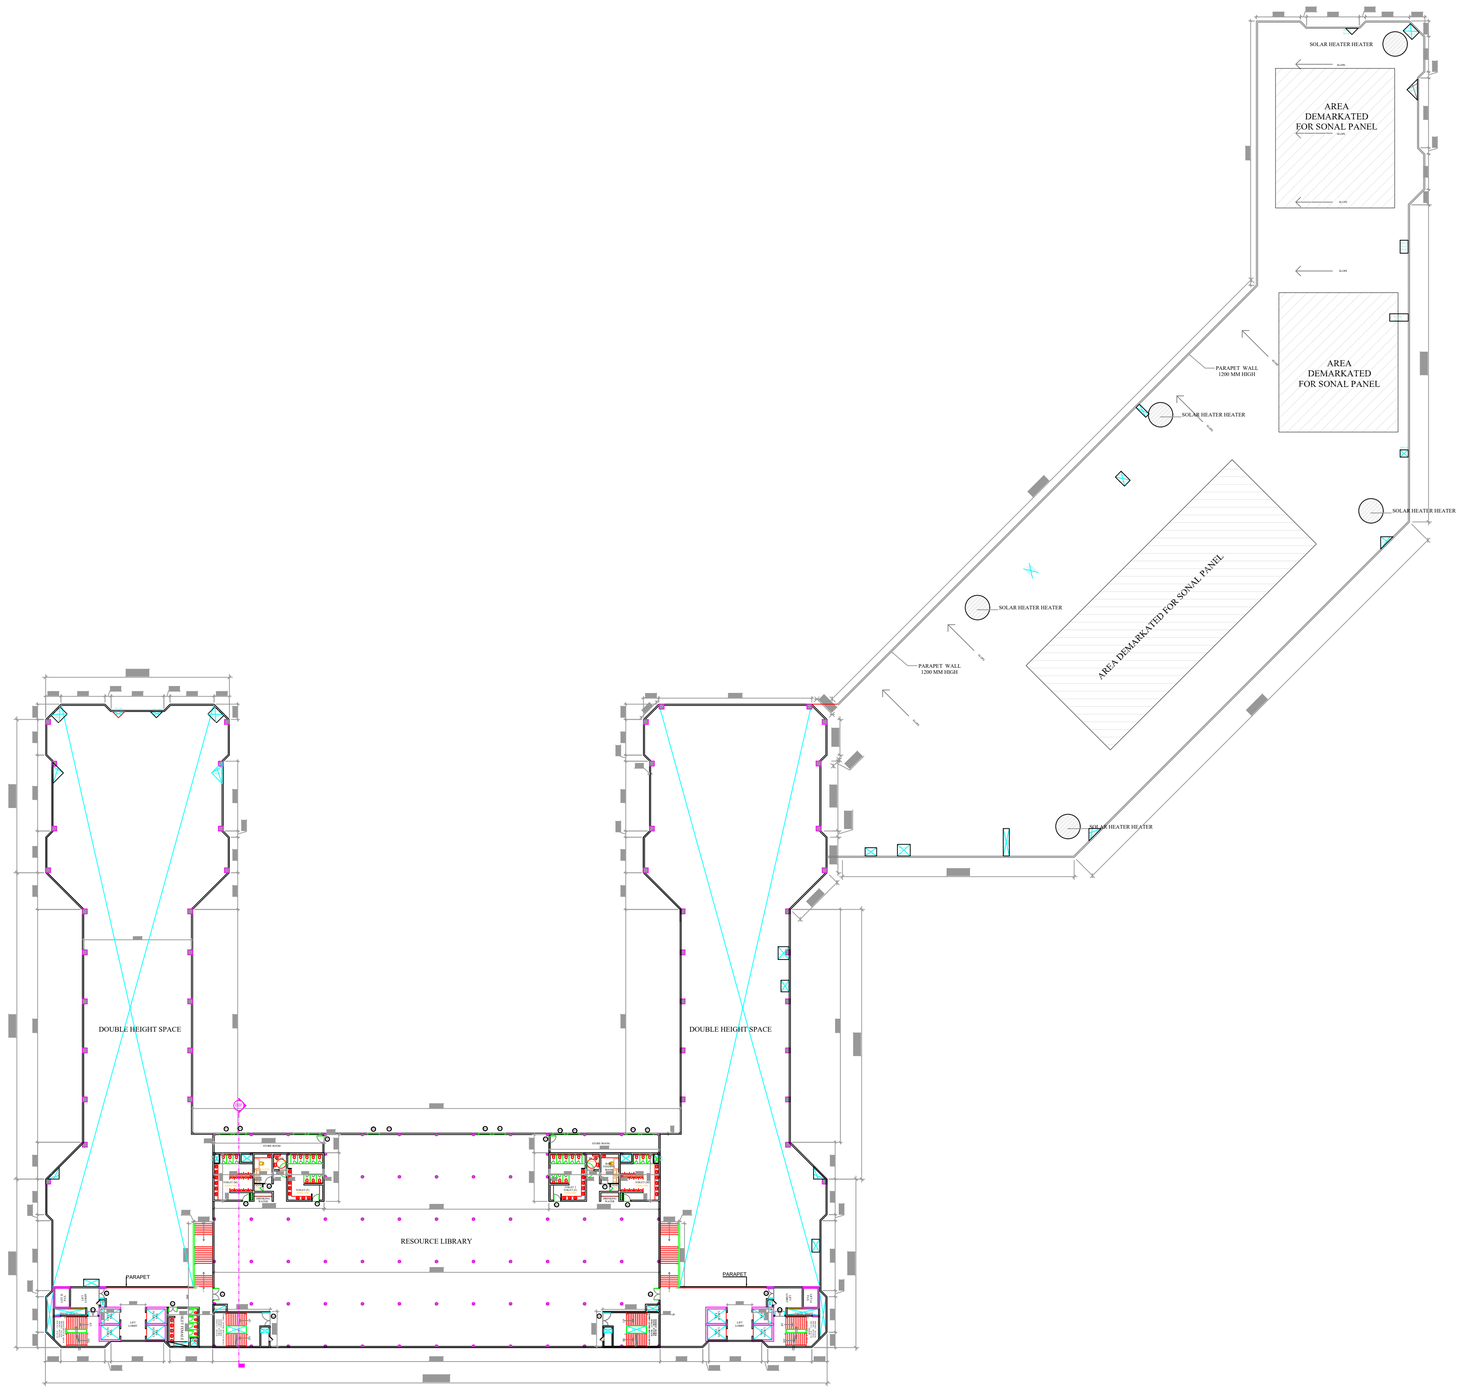

FIRST FLOOR PLAN

BLOCK 04 - Learning and Exhibition Halls

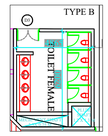

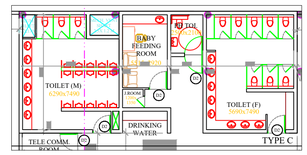

TOILET FIXTURE INVENTORY (PROPOSED)

	WC	WB	URINAL
MALE	6	12	30
FEMALE	20	21	
PH	2 Nos.		

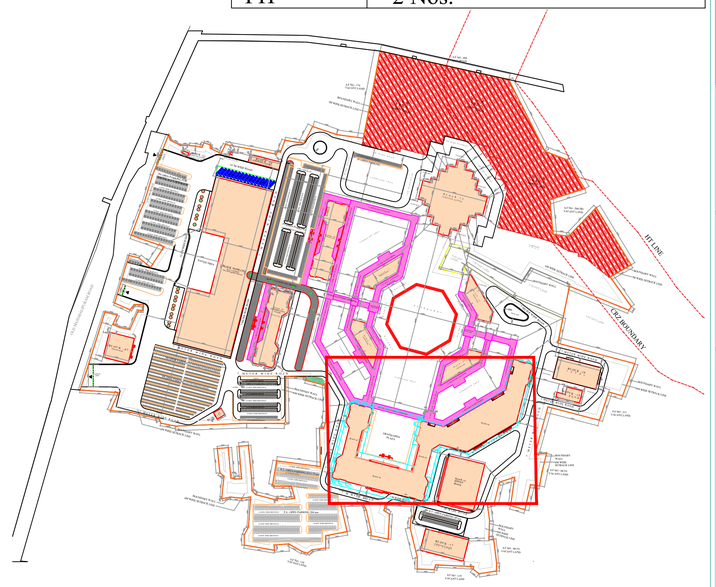

KEY PLAN
SCALE - NTS

PROPOSED HERITAGE AND CULTURAL EDUCATIONAL COMPLEX FOR MAMAT AND PROPOSED RESILIENT INITIATIVE FOR SUSTAINABLE ENVIRONMENT (RISE) DESIGN OF CLIMATE CHANGE ARBORETUM INTERPRETATION CENTRE AND REAL TIME DATA ANALYTICS MANAGEMENT LABORATORY FOR MAMALLAPURAM (MAHABALIPURAM). AT 98/1, 2, 3B1, 4,5, 6A, 6B, 7, 99/1, 2A, 2B, 3A, 4,101/1,2A,2B,3,4,5,7,8,9,102/1A,1B,2A,2B,2C1,2C2,103/1A,1B,2A1,2A2,2A3,2A4,2A5,2B,3,104/2,106/1A1A,1A1B,1A2A,1A2B,1B,2,3,4,107/1A1,1A2,1B1,1B2,2,3A, 3B,3C,3D,3E,3F,3G,3H,4A,4B,5,6A,6B,108/1,2,3,4,5,6A,6B,7,8A,8B,109/1,2,110/1,2A,2B,2C,3A,3B,3C,4A,4B,5A,5B, 111,112/2,3A,3B,3C,4, 113/1,2,3, 114/1,2A,2B,115/1A,1B,1C,1D,2,3,4,5, 116/1A,1B1,1B2A,1B2B,1B2C1,1B2C2,1B2C3,1B2C4,1B3,2,3, 117/1,2,3B,118/2,118/3A,3B,5A,5B1,5B2,5C,5D,5E,6,119/3A,120/3A,121/1,2,3,4, 122/1A1,130/3A,161/1,2B4A,4C,163/2A,2B,1B1,1B2,165/1,2,3,4,5,7A,8A,166/1A,2A,2B,167/1A,1B,1C1,1C2,1D1,1D2,1E1A,1E1B,1E2,1E3,2A,2B,3A1,3A2,3B,3C1,3C2,3D,3E1,3E2,3F,4,168/1,2,3A,3B,3C,3D,4A,4B,4C,169/1,2,3,170/1A1,1A2,1B,1C,1D1,1D2,1E,1F,2A,2B,3A,3B,171/1A1B,1A4,1A5,1A6,1A7,1A8,1B1,1B2,1C1,1C2,1D,2,172/1,2A,2B,3A,3B,4A,4B,5,173/2,1A,1B,1C,3A1,3A2,3B,3C1,3C2,3C3,3C4,3D1A,3D1B,3D2,3E1,3E2, 3F1,3F2,3F3,3F4A,3F4B,3F5,3F6,3G,174/2A3,2A4,2A5,2A6,2B1B,2B2,2B3A,2B3B1,2B3B2, 185/2B, 186/1,2,187/1,188,189/1A,2A,3A,4, 209/3A,3C1, 3C2,3C3,210/1A1,1A2A2,1A2B,2A1,2A2,2B1,2B2,3A,3B,3C,3D1, 223/1A1A4,1A1B2,1A1C,1A1D2,1A2,1B,2A,2B,3B,4,5,6B,7,8,9A2,9B,10B,11,12, 163/1A, POONJERI VILLAGE, TIRUKALUKUNDRAM TALUK, CHENGALPATTU DISTRICT.

Lease Land : 163/1A

DRAWING TITLE- BLOCK 4
LEARNING AND EXHIBITION HALLS
FIRST FLOOR PLAN

ALL DIMENSIONS IN MM

NOTE: ALL INTERNAL SPACES SHALL BE MECHANICALLY AIR-VENTILATED AS PER APPLICABLE NORMS

SCHEDULES OF OPENING

SYMBOL	PARTICULARS	WIDTH	HEIGHT	CILL	DESCRIPTION
D1	DOOR	1050	2400		TEAK WOOD FRAMED WOODEN FLUSH DOOR
D2	DOOR	1200	2400		TEAK WOOD FRAMED WOODEN FLUSH DOOR
D3	DOOR	1500	2400		TEAK WOOD FRAMED WOODEN DOUBLE LEAF FLUSH DOOR
D4	DOOR	2000	2400		TEAK WOOD FRAMED WOODEN DOUBLE LEAF FLUSH DOOR
D5	DOOR	2400	2400		TEAK WOOD FRAMED WOODEN DOUBLE LEAF FLUSH DOOR
FD1	DOOR	1650	2400		METAL FRAMED 2-HOUR FIRE RATED ALUMINIUM DOOR DOUBLE LEAF FLUSH DOOR
FD2	DOOR	2000	2400		METAL FRAMED 2-HOUR FIRE RATED ALUMINIUM DOOR DOUBLE LEAF FLUSH DOOR
FD3	DOOR	2150	2400		METAL FRAMED 2-HOUR FIRE RATED ALUMINIUM DOOR DOUBLE LEAF FLUSH DOOR
FD4	DOOR	2400	2400		METAL FRAMED 2-HOUR FIRE RATED ALUMINIUM DOOR DOUBLE LEAF FLUSH DOOR
W1	WINDOW	2000	1500	900	
W2	WINDOW	2000	1800	600	

NOTE : THE ABOVE MENTIONED SIZE OF DOOR WINDOW IS THE ACTUAL SIZE . FOR THE FIXING OF DOOR, WINDOW THE OPENING SIZE HAS TO BE TAKEN 10 TO 15MM MORE THAN THE ACTUAL SIZE GIVEN IN THE TABLE FOR INTERNAL DOOR.

OWNERS SIGNATURE:

MAHA AMRUTHANANDAMAYI MANDIR TRUST
Poonjeri Chengalpattu TN-603 104

ARCHITECT:

PARTHSARTHI DUTTA GUPTA
B. Arch., Registered Architect
CA/88/11609
CMDA Reg. No. RA/Gr.I/19/03123
PITHAVADIAN AND PARTNERS
No.10, Murugappa Road,
Kotturpuram, Chennai - 600 085.

STRUCTURAL ENGINEER:

Er.S.SENTHIL
M.E.(STR)., M.B.A., M.I.E.
CIVIL & STRUCTURAL CONSULTANT
CMDA Reg.No.SE/Gr-I/19/03/064
Mobile No: 9884428910

SHEET NO - 2

SCALE 1: 500

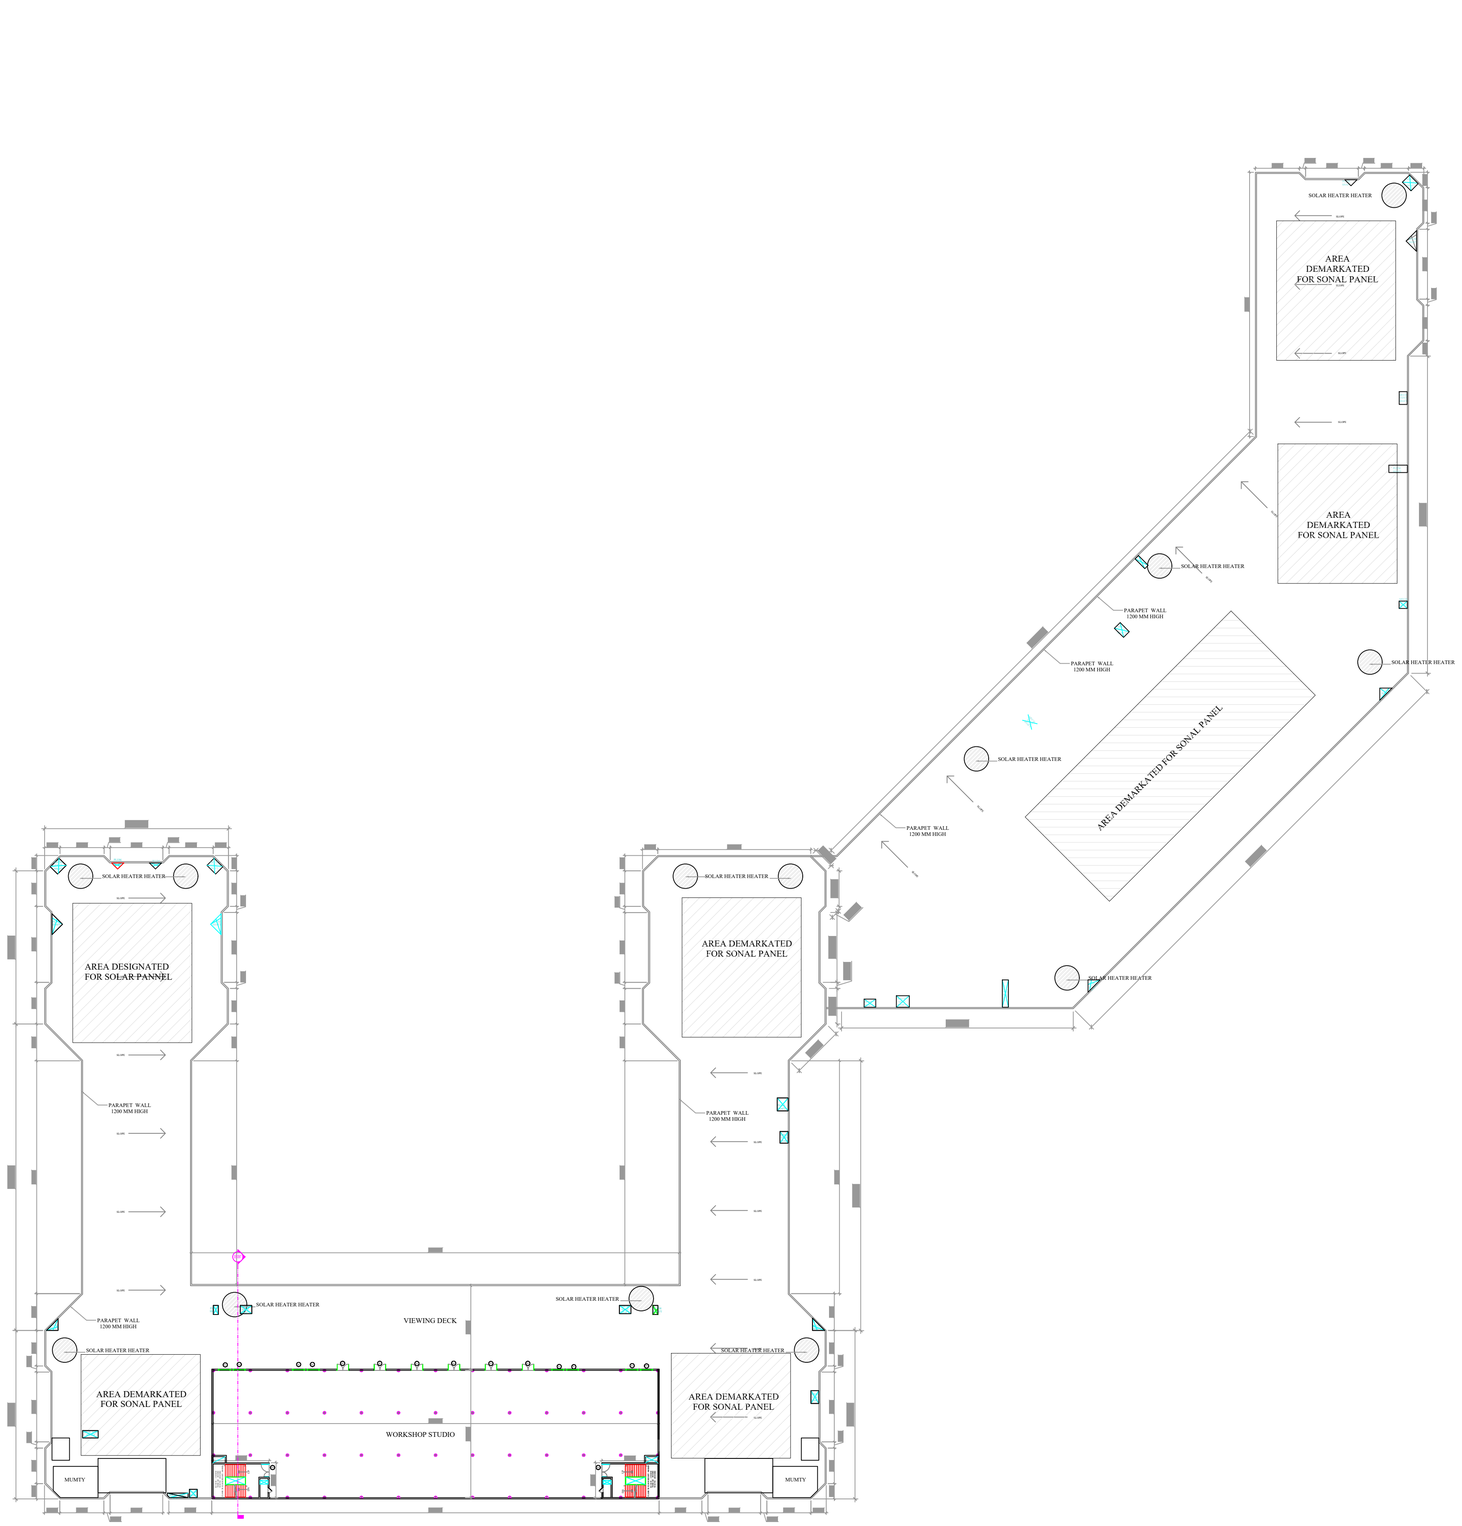

SECOND FLOOR PLAN

BLOCK 04 - Learning and Exhibition Halls

1/3rd of Terrace Floor is
reserved by Solar Panel

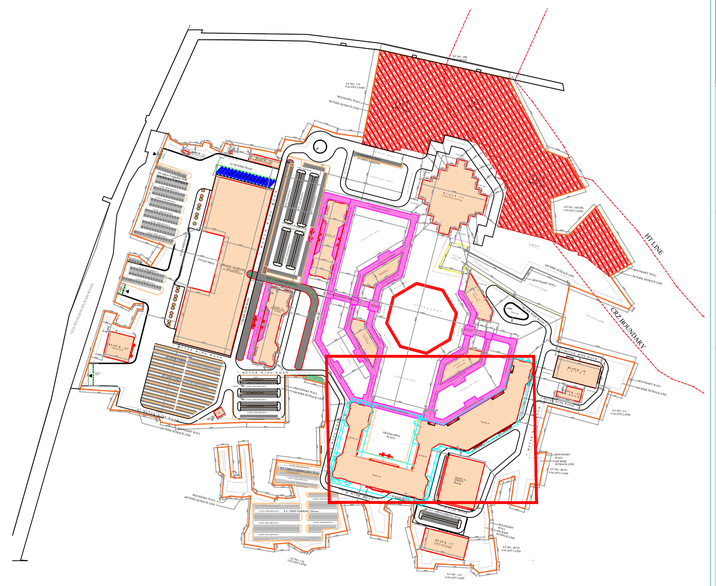

KEY PLAN
SCALE - NTS

PROPOSED HERITAGE AND CULTURAL EDUCATIONAL COMPLEX FOR MAMAT AND PROPOSED RESILIENT INITIATIVE FOR SUSTAINABLE ENVIRONMENT (RISE) DESIGN OF CLIMATE CHANGE ARBORETUM INTERPRETATION CENTRE AND REAL TIME DATA ANALYTICS MANAGEMENT LABORATORY FOR MAMALLAPURAM (MAHABALIPURAM). AT 98/1, 2, 3B1, 4,5, 6A, 6B, 7, 99/1, 2A, 2B, 3A, 4, 101/1, 2A, 2B, 3, 4, 5, 7, 8, 9, 102/1A,1B,2A,2B,2C1,2C2,103/1A,1B, 2A1,2A2,2A3,2A4,2A5,2B,3,104/2,106/1A1A, 1A1B, 1A2A, 1A2B, 1B, 2, 3, 4, 107/1A1,1A2,1B1,1B2,2,3A, 3B,3C,3D, 3E,3F,3G,3H,4A,4B,5,6A,6B,108/1,2,3,4, 5,6A,6B,7,8A,8B,109/1,2,110/1,2A,2B, 2C,3A,3B,3C,4A,4B,5A,5B, 111,112/2, 3A,3B,3C,4, 113/1,2,3, 114/1,2A,2B, 115/1A,1B,1C,1D,2,3,4,5, 116/1A,1B1, 1B2A,1B2B,1B2C1,1B2C2,1B2C3,1B2C4, 1B3,2,3, 117/1,2,3B,118/2,118/3A,3B, 5A,5B1,5B2,5C,5D,5E,6,119/3A,120/3A, 121/1,2,3,4, 122/1A1,130/3A,161/1,2B, 4A,4C,163/2A,2B,1B1,1B2,165/1,2,3,4,5, 7A,8A,166/1A,2A,2B,167/1A,1B,1C1,1C2, 1D1,1D2,1E1A,1E1B,1E2,1E3,2A,2B,3A1, 3A2,3B,3C1,3C2,3D,3E1,3E2,3F,4,168/1, 2,3A,3B,3C,3D,4A,4B,4C,169/1,2,3, 170/1A1,1A2,1B,1C,1D1,1D2,1E,1F,2A,2B, 3A,3B,171/1A1B,1A4,1A5,1A6,1A7,1A8, 1B1,1B2,1C1,1C2,1D,2,172/1,2A,2B,3A, 3B,4A,4B,5,173/2,1A,1B,1C,3A1,3A2,3B, 3C1,3C2,3C3,3C4,3D1A,3D1B,3D2,3E1, 3E2, 3F1,3F2,3F3,3F4A,3F4B,3F5,3F6,3G, 174/2A3,2A4,2A5,2A6,2B1B,2B2,2B3A, 2B3B1,2B3B2, 185/2B, 186/1,2,187/1 188,189/1A,2A,3A,4, 209/3A,3C1, 3C2 3C3,210/1A1,1A2A2,1A2B,2A1,2A2,2B1, 2B2,3A,3B,3C,3D1, 223/1A1A4,1A1B2, 1A1C,1A1D2,1A2,1B,2A,2B,3B,4,5,6B,7,8, 9A2,9B,10B,11,12, 163/1A, POONJERI VILLAGE, TIRUKALUKUNDRAM TALUK, CHENGALPATTU DISTRICT.

Lease Land : 163/1A

DRAWING TITLE- BLOCK 4
LEARNING AND EXHIBITION HALLS
SECOND FLOOR PLAN

ALL DIMENSIONS IN MM

NOTE:ALL INTERNAL SPACES SHALL BE MECHANICALLY AIR-VENTILATED AS PER APPLICABLE NORMS

SCHEDULES OF OPENING

SYMBOL	PARTICULARS	WIDTH	HEIGHT	CILL	DESCRIPTION
D1	DOOR	1050	2400		TEAK WOOD FRAMED WOODEN FLUSH DOOR
D2	DOOR	1200	2400		TEAK WOOD FRAMED WOODEN FLUSH DOOR
D3	DOOR	1500	2400		TEAK WOOD FRAMED WOODEN DOUBLE LEAF FLUSH DOOR
D4	DOOR	2000	2400		TEAK WOOD FRAMED WOODEN DOUBLE LEAF FLUSH DOOR
D5	DOOR	2400	2400		TEAK WOOD FRAMED WOODEN DOUBLE LEAF FLUSH DOOR
FD1	DOOR	1650	2400		METAL FRAMED 2 HOUR FIRE RATED ALUMINIUM DOOR DOUBLE LEAF FLUSH DOOR
FD2	DOOR	2000	2400		METAL FRAMED 2 HOUR FIRE RATED ALUMINIUM DOOR DOUBLE LEAF FLUSH DOOR
FD3	DOOR	2150	2400		METAL FRAMED 2 HOUR FIRE RATED ALUMINIUM DOOR DOUBLE LEAF FLUSH DOOR
FD4	DOOR	2400	2400		METAL FRAMED 2 HOUR FIRE RATED ALUMINIUM DOOR DOUBLE LEAF FLUSH DOOR
W1	WINDOW	2000	1500	900	
W2	WINDOW	2000	1800	600	

NOTE : THE ABOVE MENTIONED SIZE OF DOOR WINDOW IS THE ACTUAL SIZE . FOR THE FIXING OF DOOR, WINDOW THE OPENING SIZE HASTO BE TAKEN 10 TO 15MM MORE THAN THE ACTUAL SIZE GIVEN IN THE TABLE FOR INTERNAL DOOR.

OWNERS SIGNATURE:

MAHA AMRUTHAMADAMAYI MANONMANI TRUST
Poonjeri Chengalpattu TN-603 104

ARCHITECT:

PARTHSARTHI DUTTA GUPTA
B. Arch., Registered Architect
CA/88/11609
CMDA Reg. No. RA/Gr.I/19/03/123
PITHAVADIAN AND PARTNERS
No.10, Murugappa Road,
Kotturpuram, Chennai - 600 085.

STRUCTURAL ENGINEER:

Er.S.SENTHIL
M.E.(STR)., M.B.A., M.I.E.
CIVIL & STRUCTURAL CONSULTANT
CMDA Reg.No.SE/GR-I/19/03/064
Mobile No: 9884428910

SHEET NO - 3

SCALE 1: 500

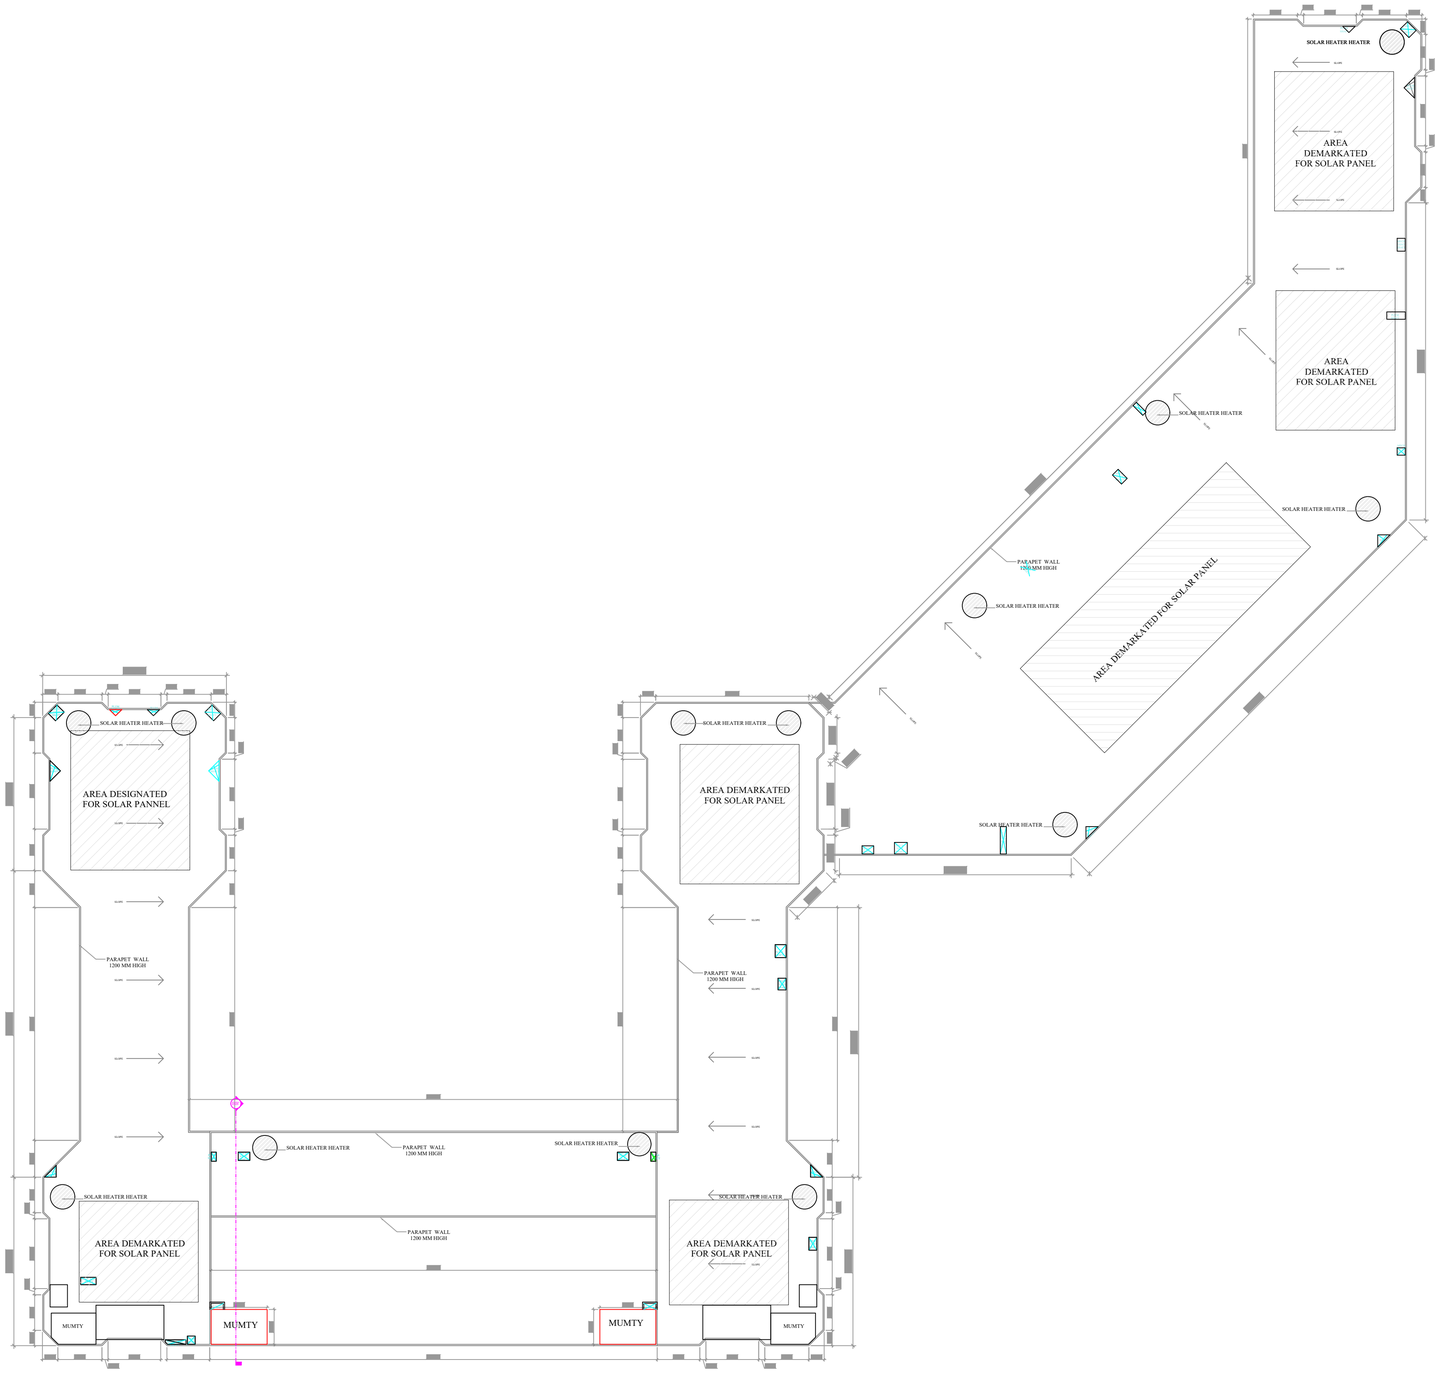

ROOF FLOOR PLAN

BLOCK 04 - Learning and Exhibition Halls

1/3rd of Terrace Floor is reserved by Solar Panel

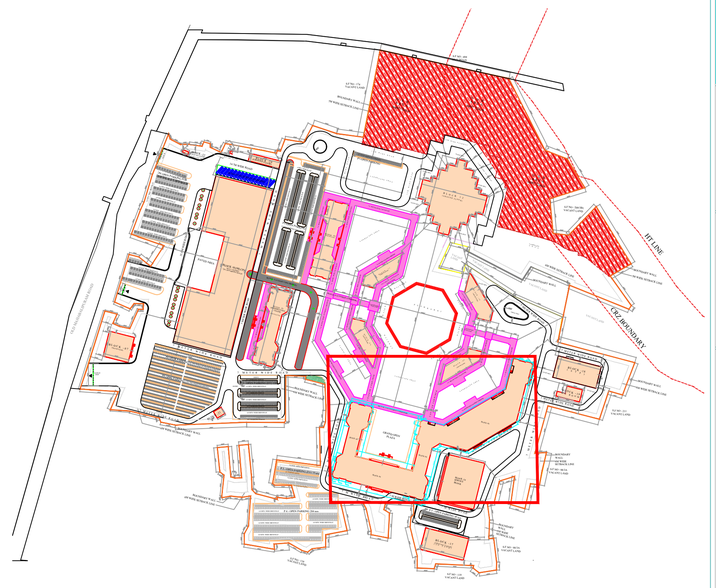

KEY PLAN
SCALE - NTS

PROPOSED HERITAGE AND CULTURAL EDUCATIONAL COMPLEX FOR MAMAT AND PROPOSED RESILIENT INITIATIVE FOR SUSTAINABLE ENVIRONMENT (RISE) DESIGN OF CLIMATE CHANGE ARBORETUM INTERPRETATION CENTRE AND REAL TIME DATA ANALYTICS MANAGEMENT LABORATORY FOR MAMALLAPURAM (MAHABALIPURAM). AT 98/1, 2, 3B1, 4,5, 6A, 6B, 7, 99/1, 2A, 2B, 3A, 4, 101/1, 2A, 2B, 3, 4, 5, 7, 8, 9, 102/1A,1B,2A,2B,2C1,2C2,103/1A,1B, 2A1,2A2,2A3,2A4,2A5,2B,3,104/2,106/1A1A, 1A1B, 1A2A, 1A2B, 1B, 2, 3, 4, 107/1A1,1A2,1B1,1B2,2,3A, 3B,3C,3D, 3E,3F,3G,3H,4A,4B,5,6A,6B,108/1,2,3,4, 5,6A,6B,7,8A,8B,109/1,2,110/1,2A,2B, 2C,3A,3B,3C,4A,4B,5A,5B, 111,112/2, 3A,3B,3C,4, 113/1,2,3, 114/1,2A,2B, 115/1A,1B,1C,1D,2,3,4,5, 116/1A,1B1, 1B2A,1B2B,1B2C1,1B2C2,1B2C3,1B2C4, 1B3,2,3, 117/1,2,3B,118/2,118/3A,3B, 5A,5B1,5B2,5C,5D,5E,6,119/3A,120/3A, 121/1,2,3,4, 122/1A1,130/3A,161/1,2B, 4A,4C,163/2A,2B,1B1,1B2,165/1,2,3,4,5, 7A,8A,166/1A,2A,2B,167/1A,1B,1C1,1C2, 1D1,1D2,1E1A,1E1B,1E2,1E3,2A,2B,3A1, 3A2,3B,3C1,3C2,3D,3E1,3E2,3F,4,168/1, 2,3A,3B,3C,3D,4A,4B,4C,169/1,2,3, 170/1A1,1A2,1B,1C,1D1,1D2,1E,1F,2A,2B, 3A,3B,171/1A1B,1A4,1A5,1A6,1A7,1A8, 1B1,1B2,1C1,1C2,1D,2,172/1,2A,2B,3A, 3B,4A,4B,5,173/2,1A,1B,1C,3A1,3A2,3B, 3C1,3C2,3C3,3C4,3D1A,3D1B,3D2,3E1, 3E2, 3F1,3F2,3F3,3F4A,3F4B,3F5,3F6,3G, 174/2A3,2A4,2A5,2A6,2B1B,2B2,2B3A, 2B3B1,2B3B2, 185/2B, 186/1,2,187/1 188,189/1A,2A,3A,4, 209/3A,3C1, 3C2 3C3,210/1A1,1A2A2,1A2B,2A1,2A2,2B1, 2B2,3A,3B,3C,3D1, 223/1A1A4,1A1B2, 1A1C,1A1D2,1A2,1B,2A,2B,3B,4,5,6B,7,8, 9A2,9B,10B,11,12, 163/1A, POONJERI VILLAGE, TIRUKALUKUNDRAM TALUK, CHENGALPATTU DISTRICT.

Lease Land : 163/1A

DRAWING TITLE- BLOCK 4
LEARNING AND EXHIBITION HALLS

ALL DIMENSIONS IN MM

NOTE:ALL INTERNAL SPACES SHALL BE MECHANICALLY AIR-VENTILATED AS PER APPLICABLE NORMS

SCHEDULES OF OPENING

SYMBOL	PARTICULARS	WIDTH	HEIGHT	CILL	DESCRIPTION
D1	DOOR	1050	2400		TEAK WOOD FRAMED WOODEN FLUSH DOOR
D2	DOOR	1200	2400		TEAK WOOD FRAMED WOODEN FLUSH DOOR
D3	DOOR	1500	2400		TEAK WOOD FRAMED WOODEN DOUBLE LEAF FLUSH DOOR
D4	DOOR	2000	2400		TEAK WOOD FRAMED WOODEN DOUBLE LEAF FLUSH DOOR
D5	DOOR	2400	2400		TEAK WOOD FRAMED WOODEN DOUBLE LEAF FLUSH DOOR
FD1	DOOR	1650	2400		METAL FRAMED 2 HOUR FIRE RATED ALUMINIUM DOOR DOUBLE LEAF FLUSH DOOR
FD2	DOOR	2000	2400		METAL FRAMED 2 HOUR FIRE RATED ALUMINIUM DOOR DOUBLE LEAF FLUSH DOOR
FD3	DOOR	2150	2400		METAL FRAMED 2 HOUR FIRE RATED ALUMINIUM DOOR DOUBLE LEAF FLUSH DOOR
FD4	DOOR	2400	2400		METAL FRAMED 2 HOUR FIRE RATED ALUMINIUM DOOR DOUBLE LEAF FLUSH DOOR
W1	WINDOW	2000	1500	900	
W2	WINDOW	2000	1800	600	

NOTE : THE ABOVE MENTIONED SIZE OF DOOR WINDOW IS THE ACTUAL SIZE . FOR THE FIXING OF DOOR, WINDOW THE OPENING SIZE HASTO BE TAKEN 10 TO 15MM MORE THAN THE ACTUAL SIZE GIVEN IN THE TABLE FOR INTERNAL DOOR.

OWNER'S SIGNATURE:

MAHA AMRUTHAMAHOTSAVAM MAMANIDHI TRUST
Poonjeri Chengalpattu TN-603 104

ARCHITECT:

PARTHSARTHI DUTTA GUPTA
B. Arch., Registered Architect
CA/88/11609
CMDA Reg. No. RA/Gr.I/19/03/123
PITHAVADIAN AND PARTNERS
No.10, Murugappa Road,
Kotturpuram, Chennai - 600 085.

STRUCTURAL ENGINEER:

Er.S.SENTHIL
M.E.(STR)., M.B.A., M.I.E.
CIVIL & STRUCTURAL CONSULTANT
CMDA Reg.No.SE/GR-I/19/03/064
Mobile No. 9884428910

SHEET NO - 4

SCALE 1: 500

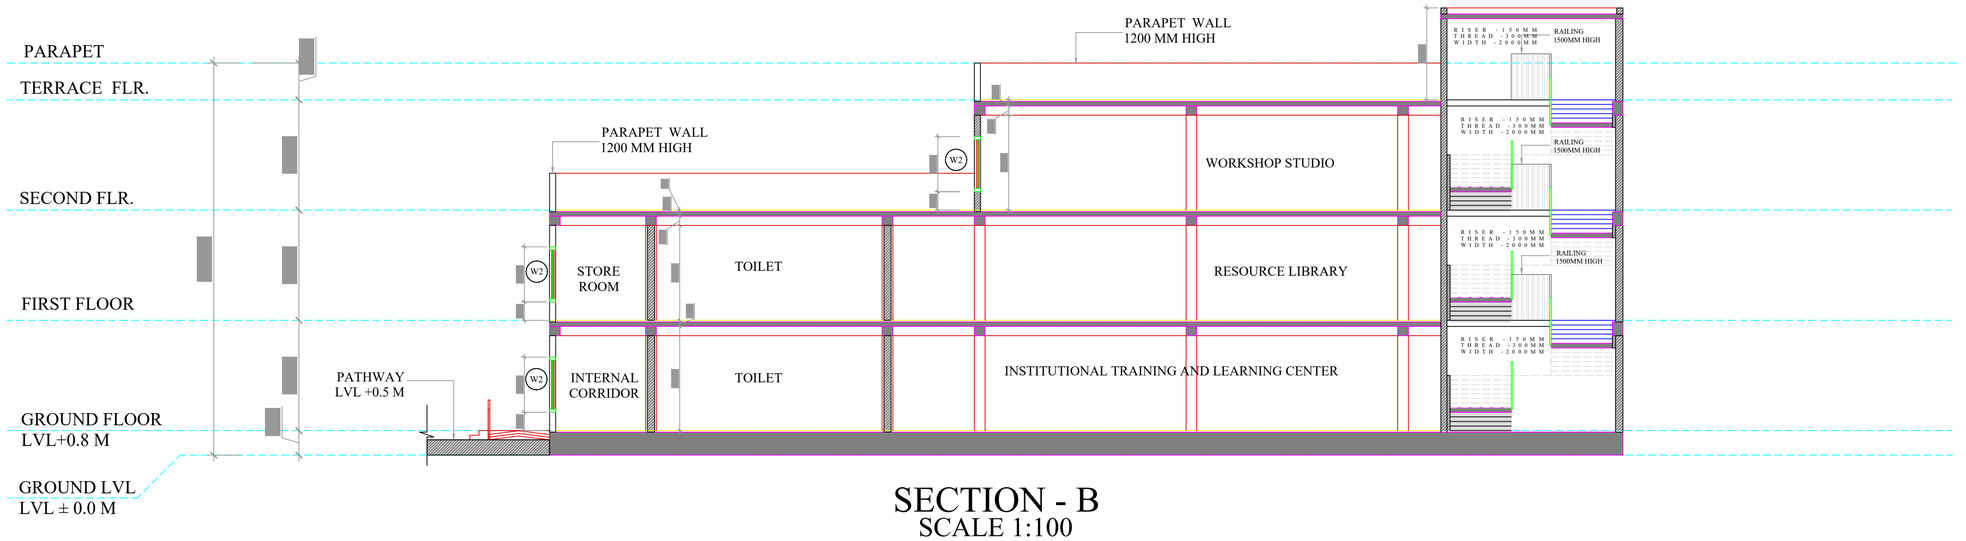

SECTION - B
SCALE 1:100
BLOCK 04 - Learning and Exhibition Halls

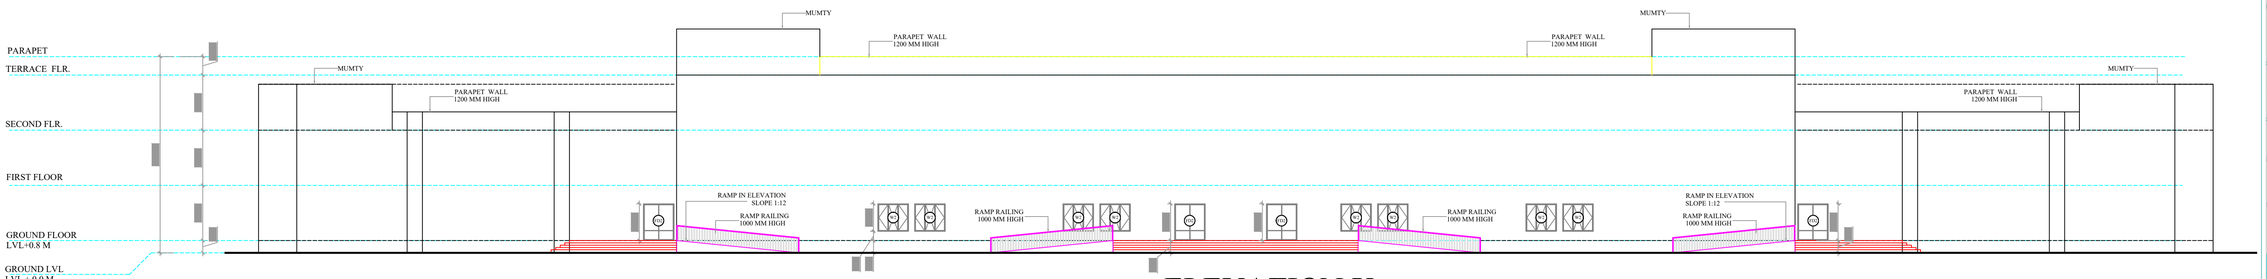

ELEVATION X
SCALE 1:100
BLOCK 04 - Learning and Exhibition Halls

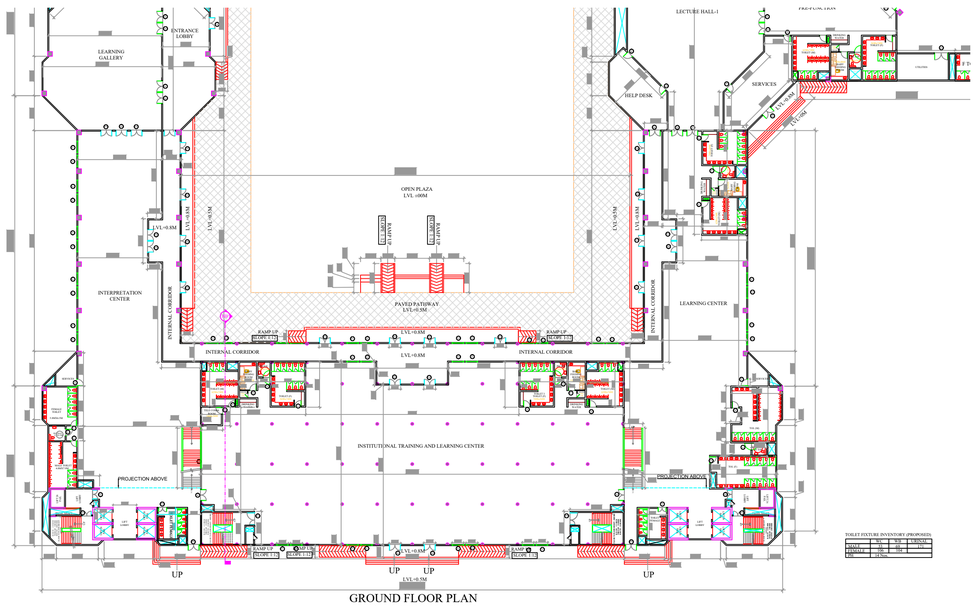

TOILET FIXTURE INVENTORY (PROPOSED)

	GF	FF	SF
WC	02	04	04
URINAL	02	04	04
WB	04 Nos		

GROUND FLOOR PLAN
BLOCK 04 - Learning and Exhibition Halls

KEY PLAN
SCALE - NTS

PROPOSED HERITAGE AND CULTURAL EDUCATIONAL COMPLEX FOR MAMAT AND PROPOSED RESILIENT INITIATIVE FOR SUSTAINABLE ENVIRONMENT (RISE) DESIGN OF CLIMATE CHANGE ARBORETUM INTERPRETATION CENTRE AND REAL TIME DATA ANALYTICS MANAGEMENT LABORATORY FOR MAMALLAPURAM (MAHABALIPURAM). AT 98/1, 2, 3B1, 4,5, 6A, 6B, 7, 99/1, 2A, 2B, 3A, 4, 101/1, 2A, 2B, 3, 4, 5, 7, 8, 9, 102/1A,1B,2A,2B,2C1,2C2,103/1A,1B, 2A1,2A2,2A3,2A4,2A5,2B,3,104/2,106/1A1A, 1A1B, 1A2A, 1A2B, 1B, 2, 3, 4, 107/1A1,1A2,1B1,1B2,2,3A, 3B,3C,3D, 3E,3F,3G,3H,4A,4B,5,6A,6B,108/1,2,3,4, 5,6A,6B,7,8A,8B,109/1,2,110/1,2A,2B, 2C,3A,3B,3C,4A,4B,5A,5B, 111,112/2, 3A,3B,3C,4, 113/1,2,3, 114/1,2A,2B, 115/1A,1B,1C,1D,2,3,4,5, 116/1A,1B1, 1B2A,1B2B,1B2C1,1B2C2,1B2C3,1B2C4, 1B3,2,3, 117/1,2,3B,118/2,118/3A,3B, 5A,5B1,5B2,5C,5D,5E,6,119/3A,120/3A, 121/1,2,3,4, 122/1A1,130/3A,161/1,2B, 4A,4C,163/2A,2B,1B1,1B2,165/1,2,3,4,5, 7A,8A,166/1A,2A,2B,167/1A,1B,1C1,1C2, 1D1,1D2,1E1A,1E1B,1E2,1E3,2A,2B,3A1, 3A2,3B,3C1,3C2,3D,3E1,3E2,3F,4,168/1, 2,3A,3B,3C,3D,4A,4B,4C,169/1,2,3, 170/1A1,1A2,1B,1C,1D1,1D2,1E,1F,2A,2B, 3A,3B,171/1A1B,1A4,1A5,1A6,1A7,1A8, 1B1,1B2,1C1,1C2,1D,2,172/1,2A,2B,3A, 3B,4A,4B,5,173/2,1A,1B,1C,3A1,3A2,3B, 3C1,3C2,3C3,3C4,3D1A,3D1B,3D2,3E1, 3E2, 3F1,3F2,3F3,3F4A,3F4B,3F5,3F6,3G, 174/2A3,2A4,2A5,2A6,2B1B,2B2,2B3A, 2B3B1,2B3B2, 185/2B, 186/1,2,187/1 188,189/1A,2A,3A,4, 209/3A,3C1, 3C2 3C3,210/1A1,1A2A2,1A2B,2A1,2A2,2B1, 2B2,3A,3B,3C,3D1, 223/1A1A4,1A1B2, 1A1C,1A1D2,1A2,1B,2A,2B,3B,4,5,6B,7,8, 9A2,9B,10B,11,12, 163/1A, POONJERI VILLAGE, TIRUKALUKUNDRAM TALUK, CHENGALPATTU DISTRICT.

Lease Land : 163/1A

DRAWING TITLE- BLOCK 4
LEARNING AND EXHIBITION HALLS

ALL DIMENSIONS IN MM

NOTE:ALL INTERNAL SPACES SHALL BE MECHANICALLY AIR-VENTILATED AS PER APPLICABLE NORMS

SCHEDULES OF OPENING

SYMBOL	PARTICULARS	WIDTH	HEIGHT	CILL	DESCRIPTION
D1	DOOR	1050	2400		TEAK WOOD FRAMED WOODEN FLUSH DOOR
D2	DOOR	1200	2400		TEAK WOOD FRAMED WOODEN FLUSH DOOR
D3	DOOR	1500	2400		TEAK WOOD FRAMED WOODEN DOUBLE LEAF FLUSH DOOR
D4	DOOR	2000	2400		TEAK WOOD FRAMED WOODEN DOUBLE LEAF FLUSH DOOR
D5	DOOR	2400	2400		TEAK WOOD FRAMED WOODEN DOUBLE LEAF FLUSH DOOR
FD1	DOOR	1650	2400		METAL FRAMED 2 HOUR FIRE RATED ALUMINIUM DOOR DOUBLE LEAF FLUSH DOOR
FD2	DOOR	2000	2400		METAL FRAMED 2 HOUR FIRE RATED ALUMINIUM DOOR DOUBLE LEAF FLUSH DOOR
FD3	DOOR	2150	2400		METAL FRAMED 2 HOUR FIRE RATED ALUMINIUM DOOR DOUBLE LEAF FLUSH DOOR
FD4	DOOR	2400	2400		METAL FRAMED 2 HOUR FIRE RATED ALUMINIUM DOOR DOUBLE LEAF FLUSH DOOR
W1	WINDOW	2000	1500	900	
W2	WINDOW	2000	1800	600	

NOTE - THE ABOVE MENTIONED SIZE OF DOOR WINDOW IS THE ACTUAL SIZE. FOR THE FIXING OF DOOR, WINDOW THE OPENING SIZE HAS TO BE TAKEN 10 TO 15MM MORE THAN THE ACTUAL SIZE GIVEN IN THE TABLE FOR INTERNAL DOOR.

OWNER'S SIGNATURE:

MAHA SAMPROKSHANDAMAVATI MAMANIVAR TRUST, Poonjeri Chengalpattu TN-603 104

ARCHITECT:

PARTHSARTHI DUTTA GUPTA
B. Arch., Registered Architect
CA/88/11600
CMDA Reg. No. RA/Gr.I/19/03/123
PITHAVADIAN AND PARTNERS
No.10, Munagappa Road,
Kotturpuram, Chennai - 600 085.

STRUCTURAL ENGINEER:

Er.S.SENTHIL
M.E.(STR)., M.B.A., M.I.E.
CIVIL & STRUCTURAL CONSULTANT
CMDA Reg.No.SE/GR-I/19/03/064
Mobile No. 9884428910

SHEET NO - 5 | SCALE

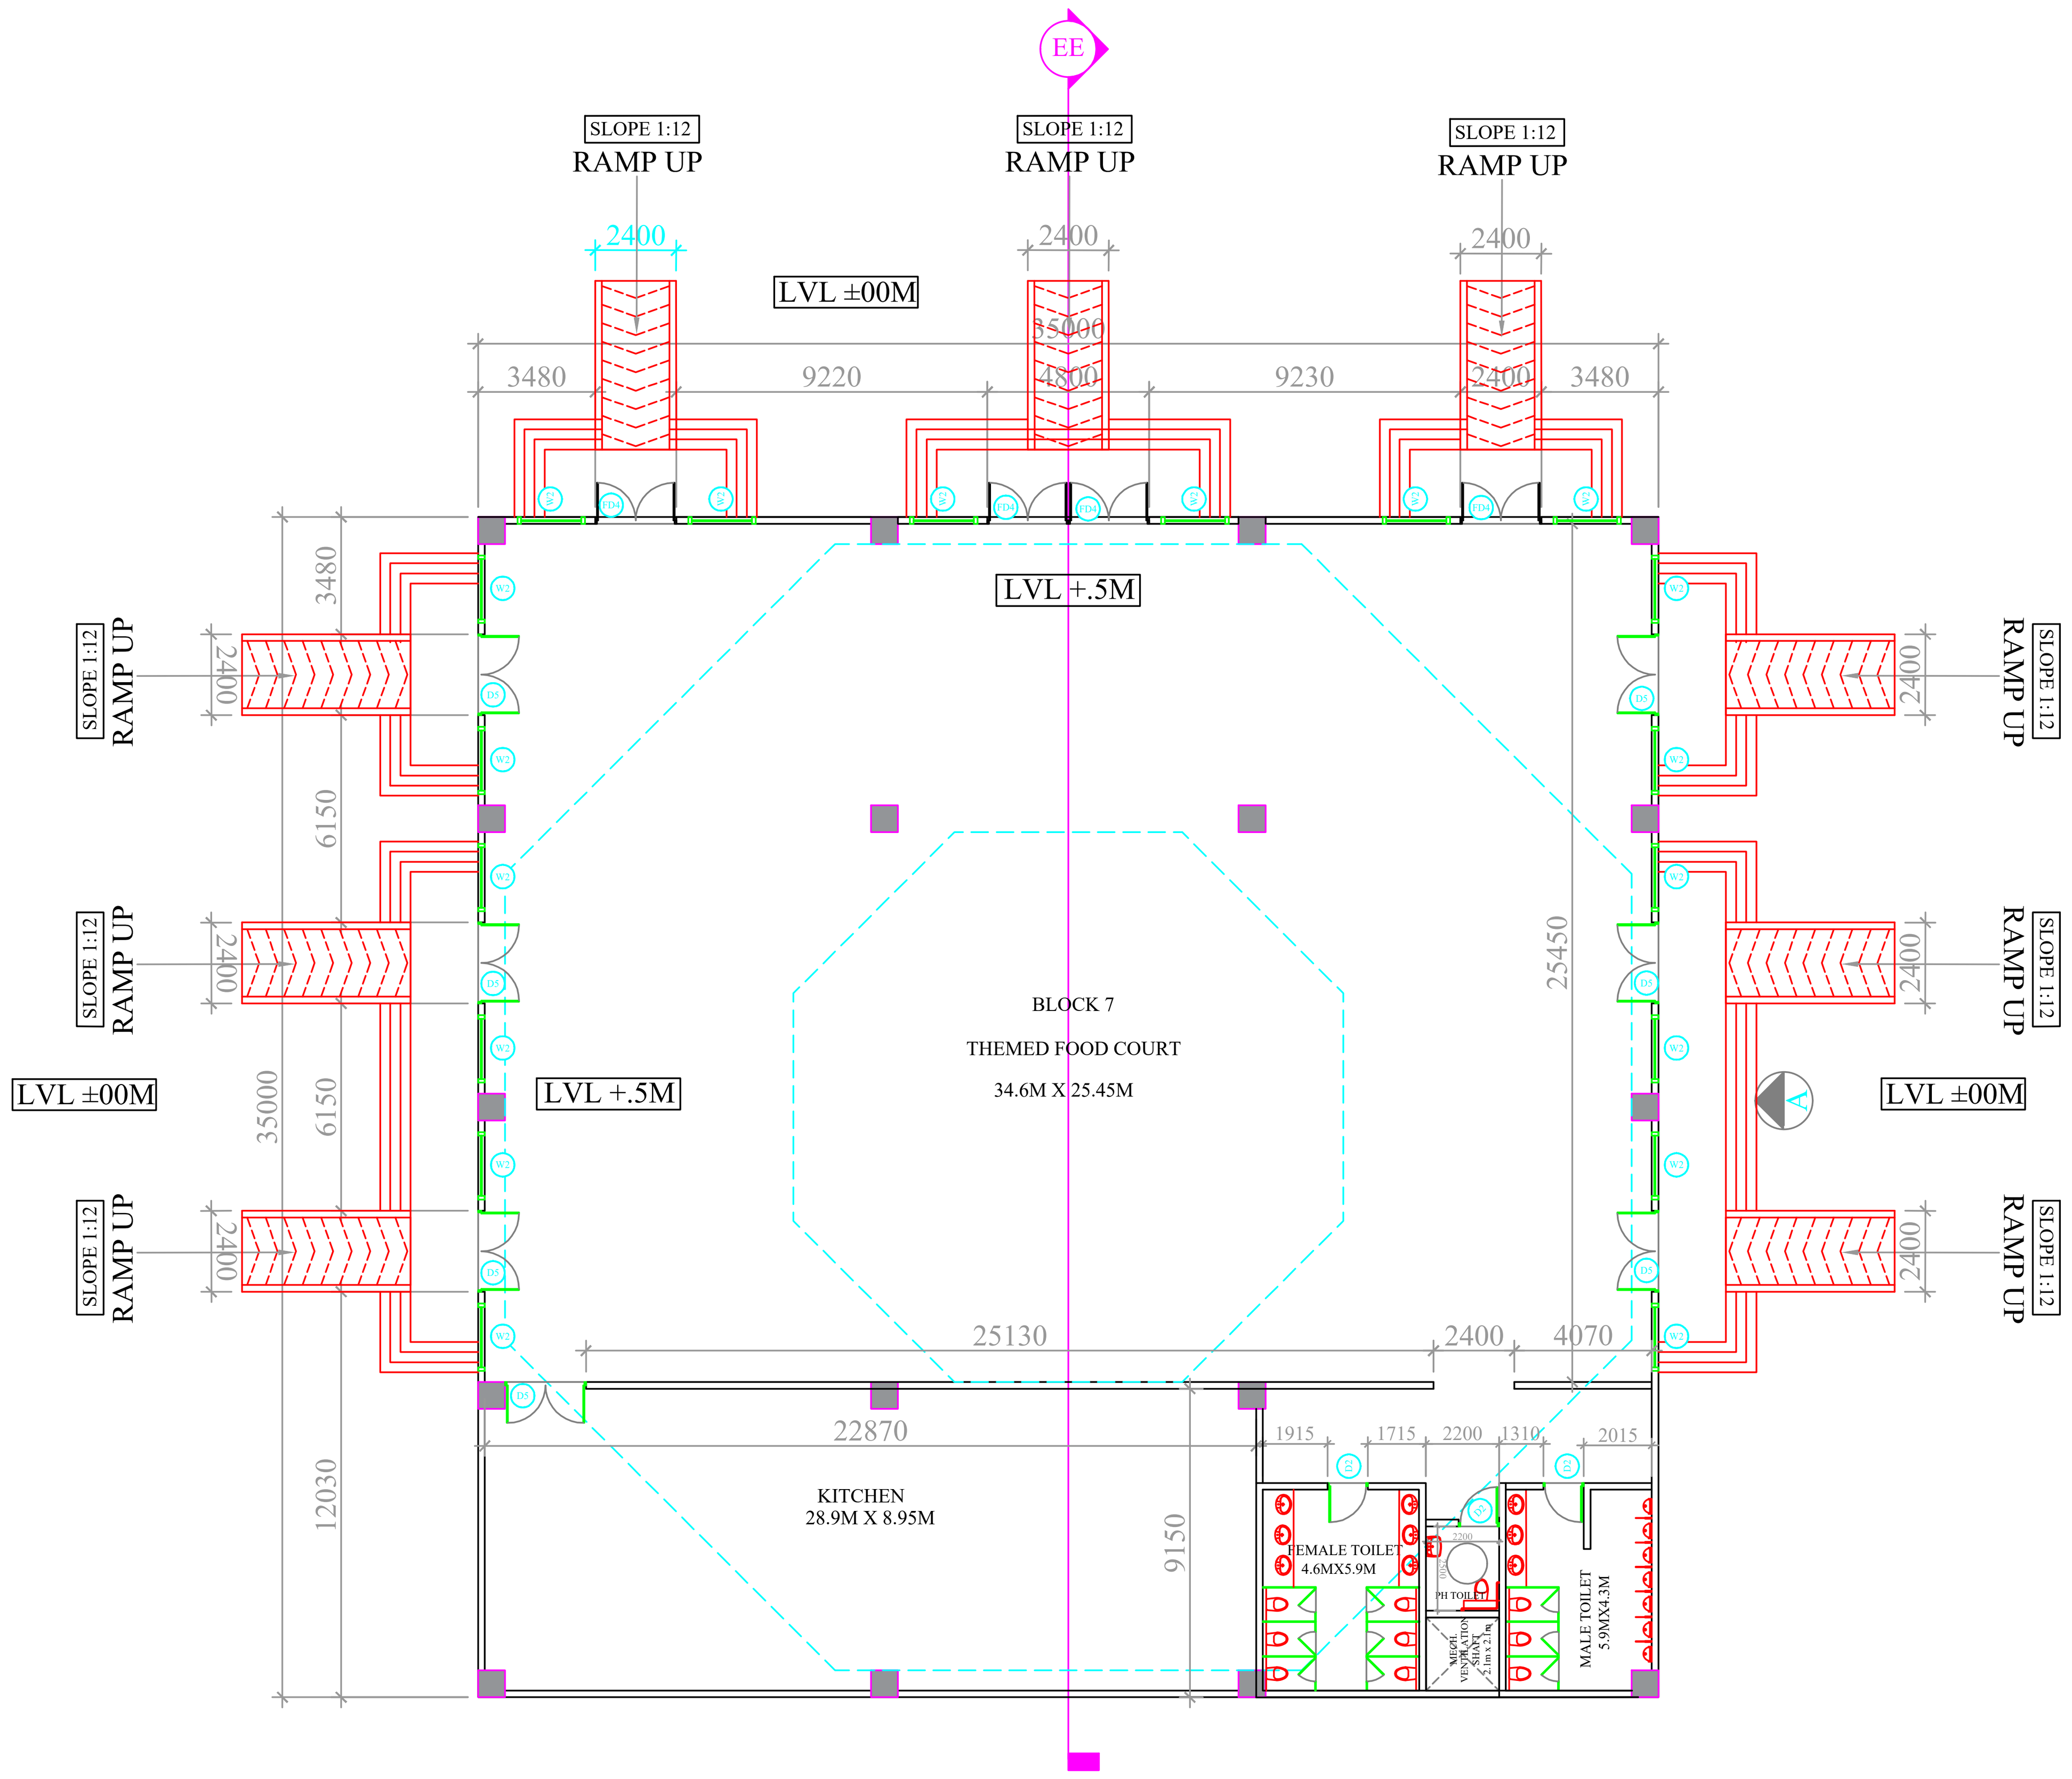

THEMED FOOD COURT

SCALE - 1:200

GROUND FLOOR PLAN

GROUND FLOOR PLAN

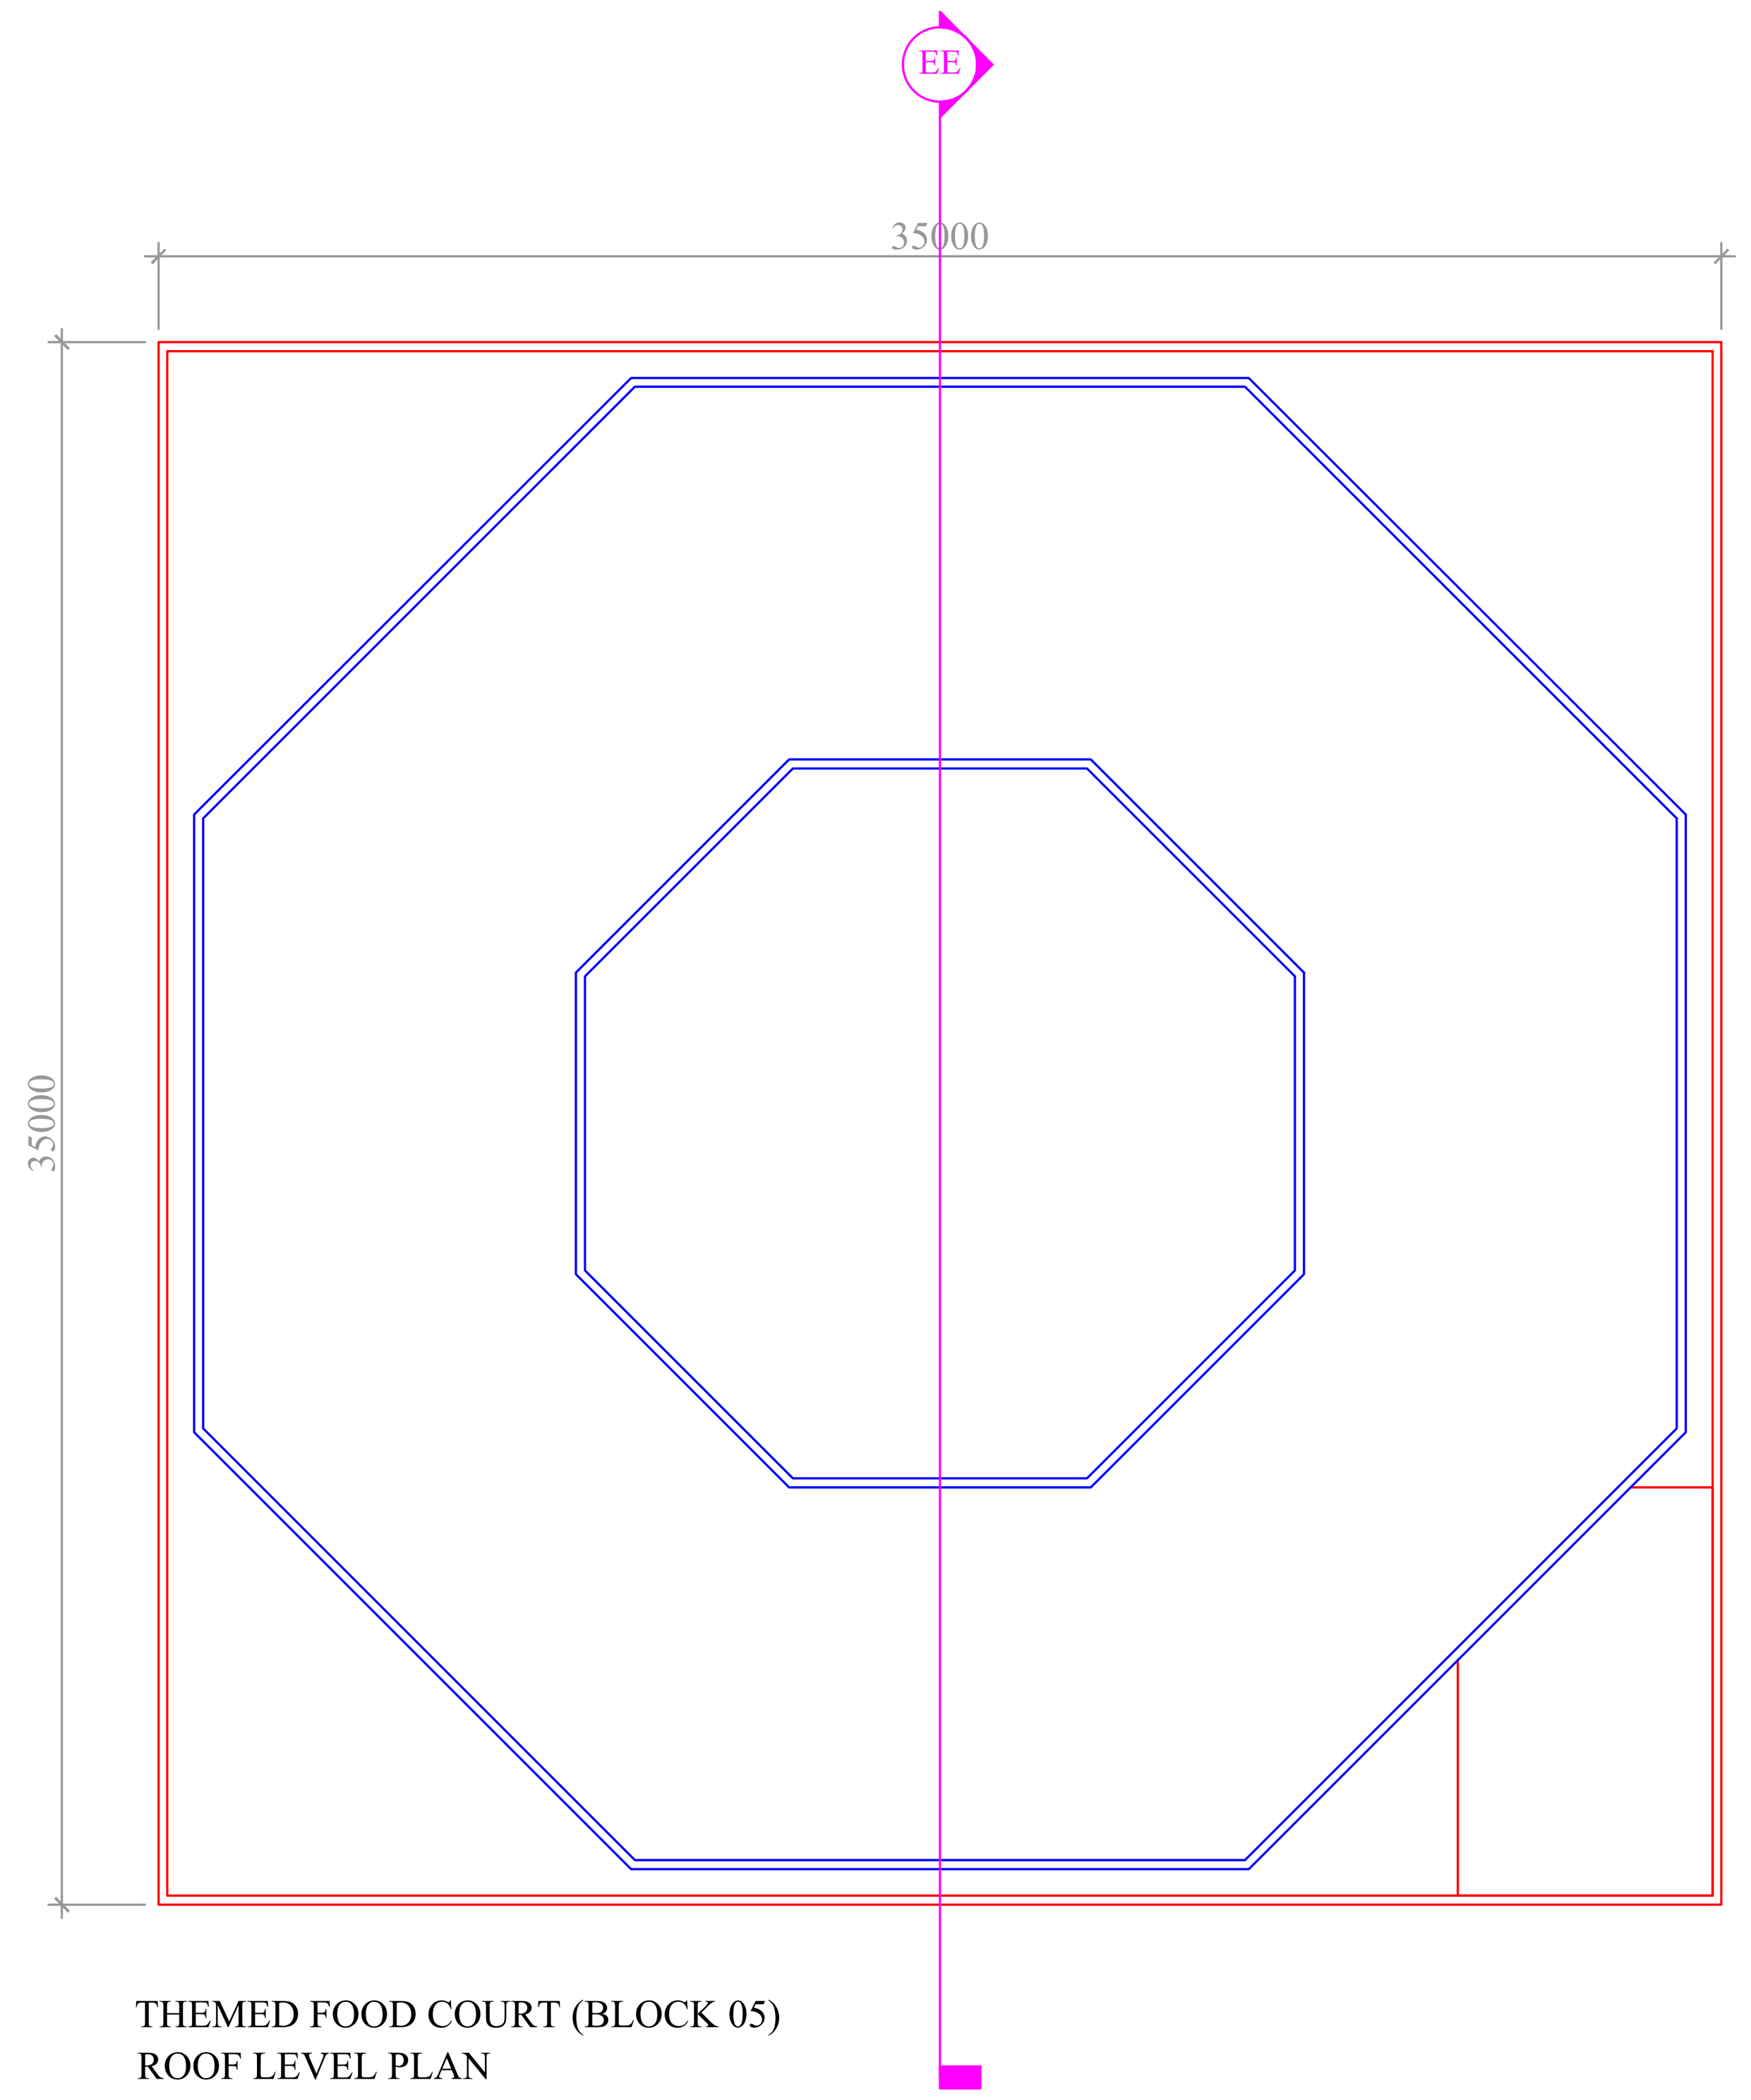

THEMED FOOD COURT (BLOCK 05)

ROOF LEVEL PLAN

SCALE - 1:200

1/3rd of Terrace Floor is reserved by Solar Panel

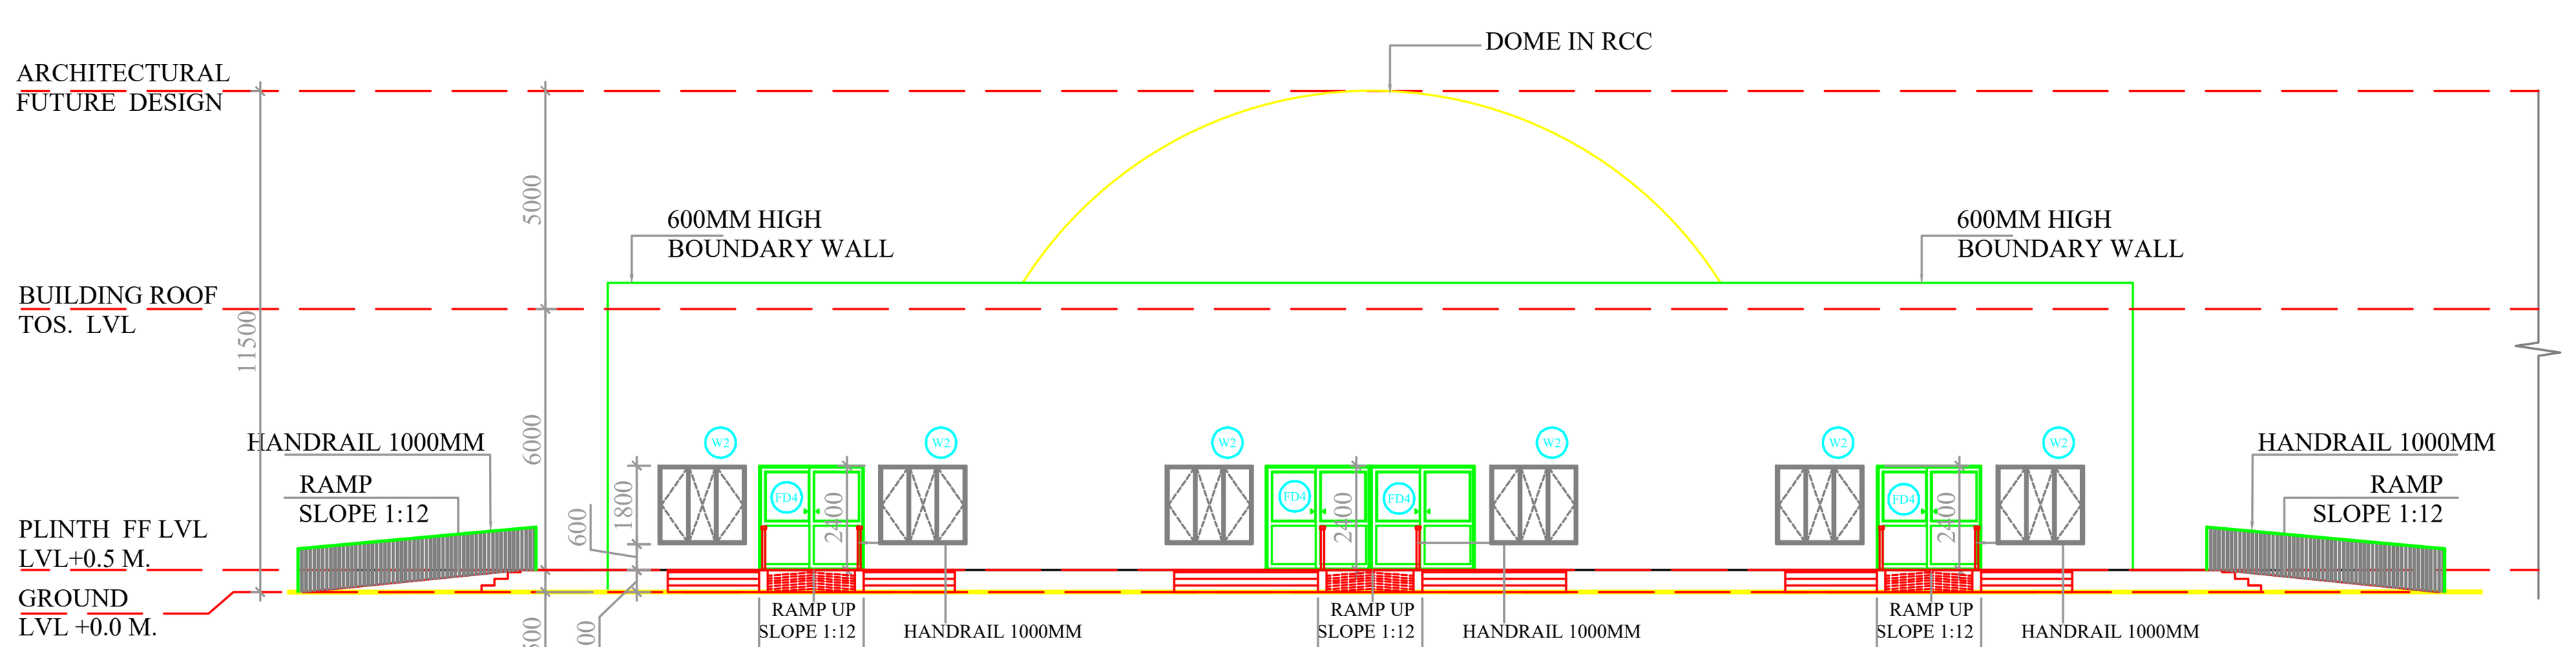

THEMED FOOD COURT (BLOCK 07)
SIDE ELEVATION (FROM ENTRANCE)

SIDE ELEVATION (FROM ENTRANCE)

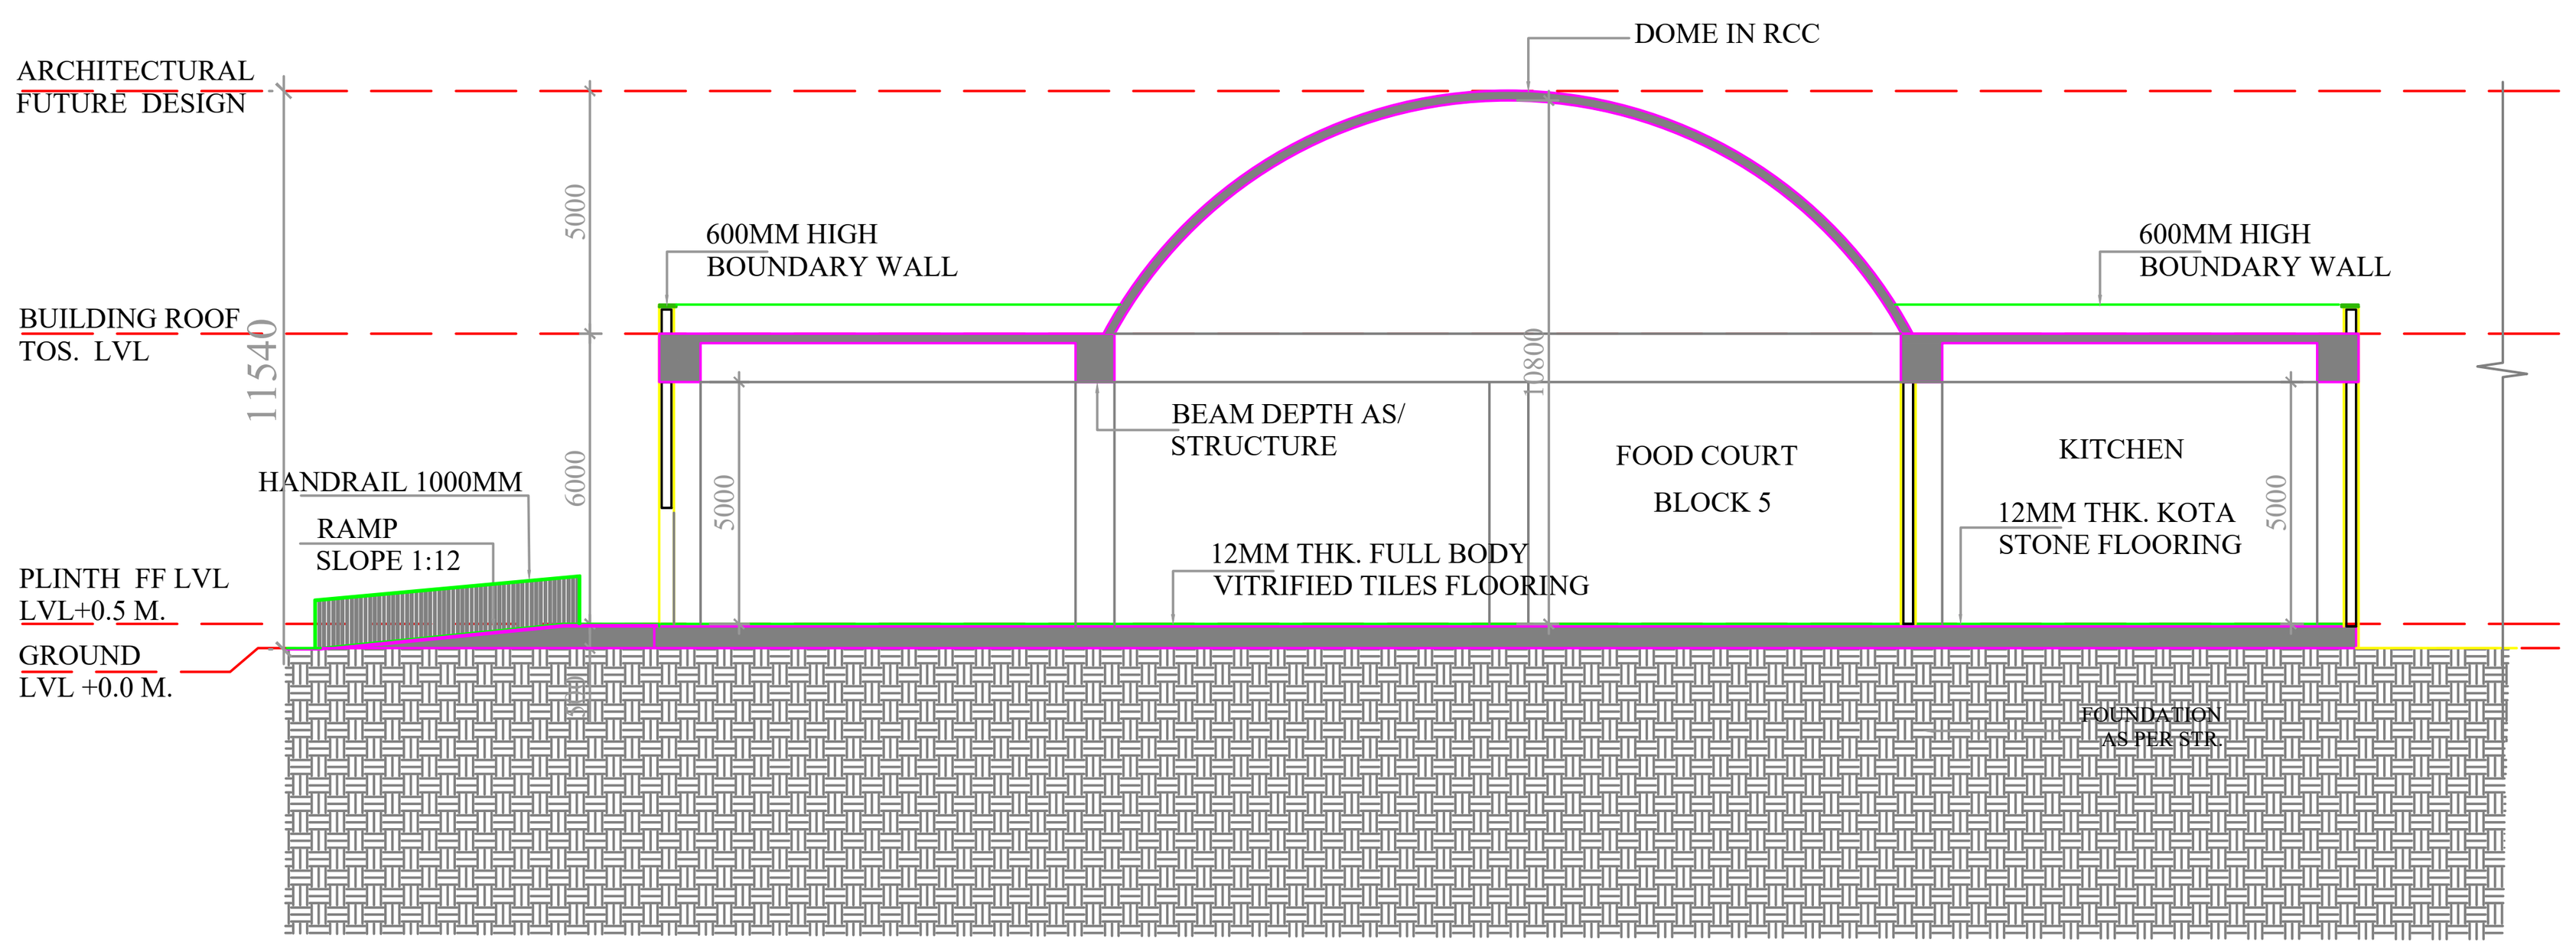

THEMED FOOD COURT (BLOCK 07)

SECTION EE SCALE - 1:200

SECTION EE

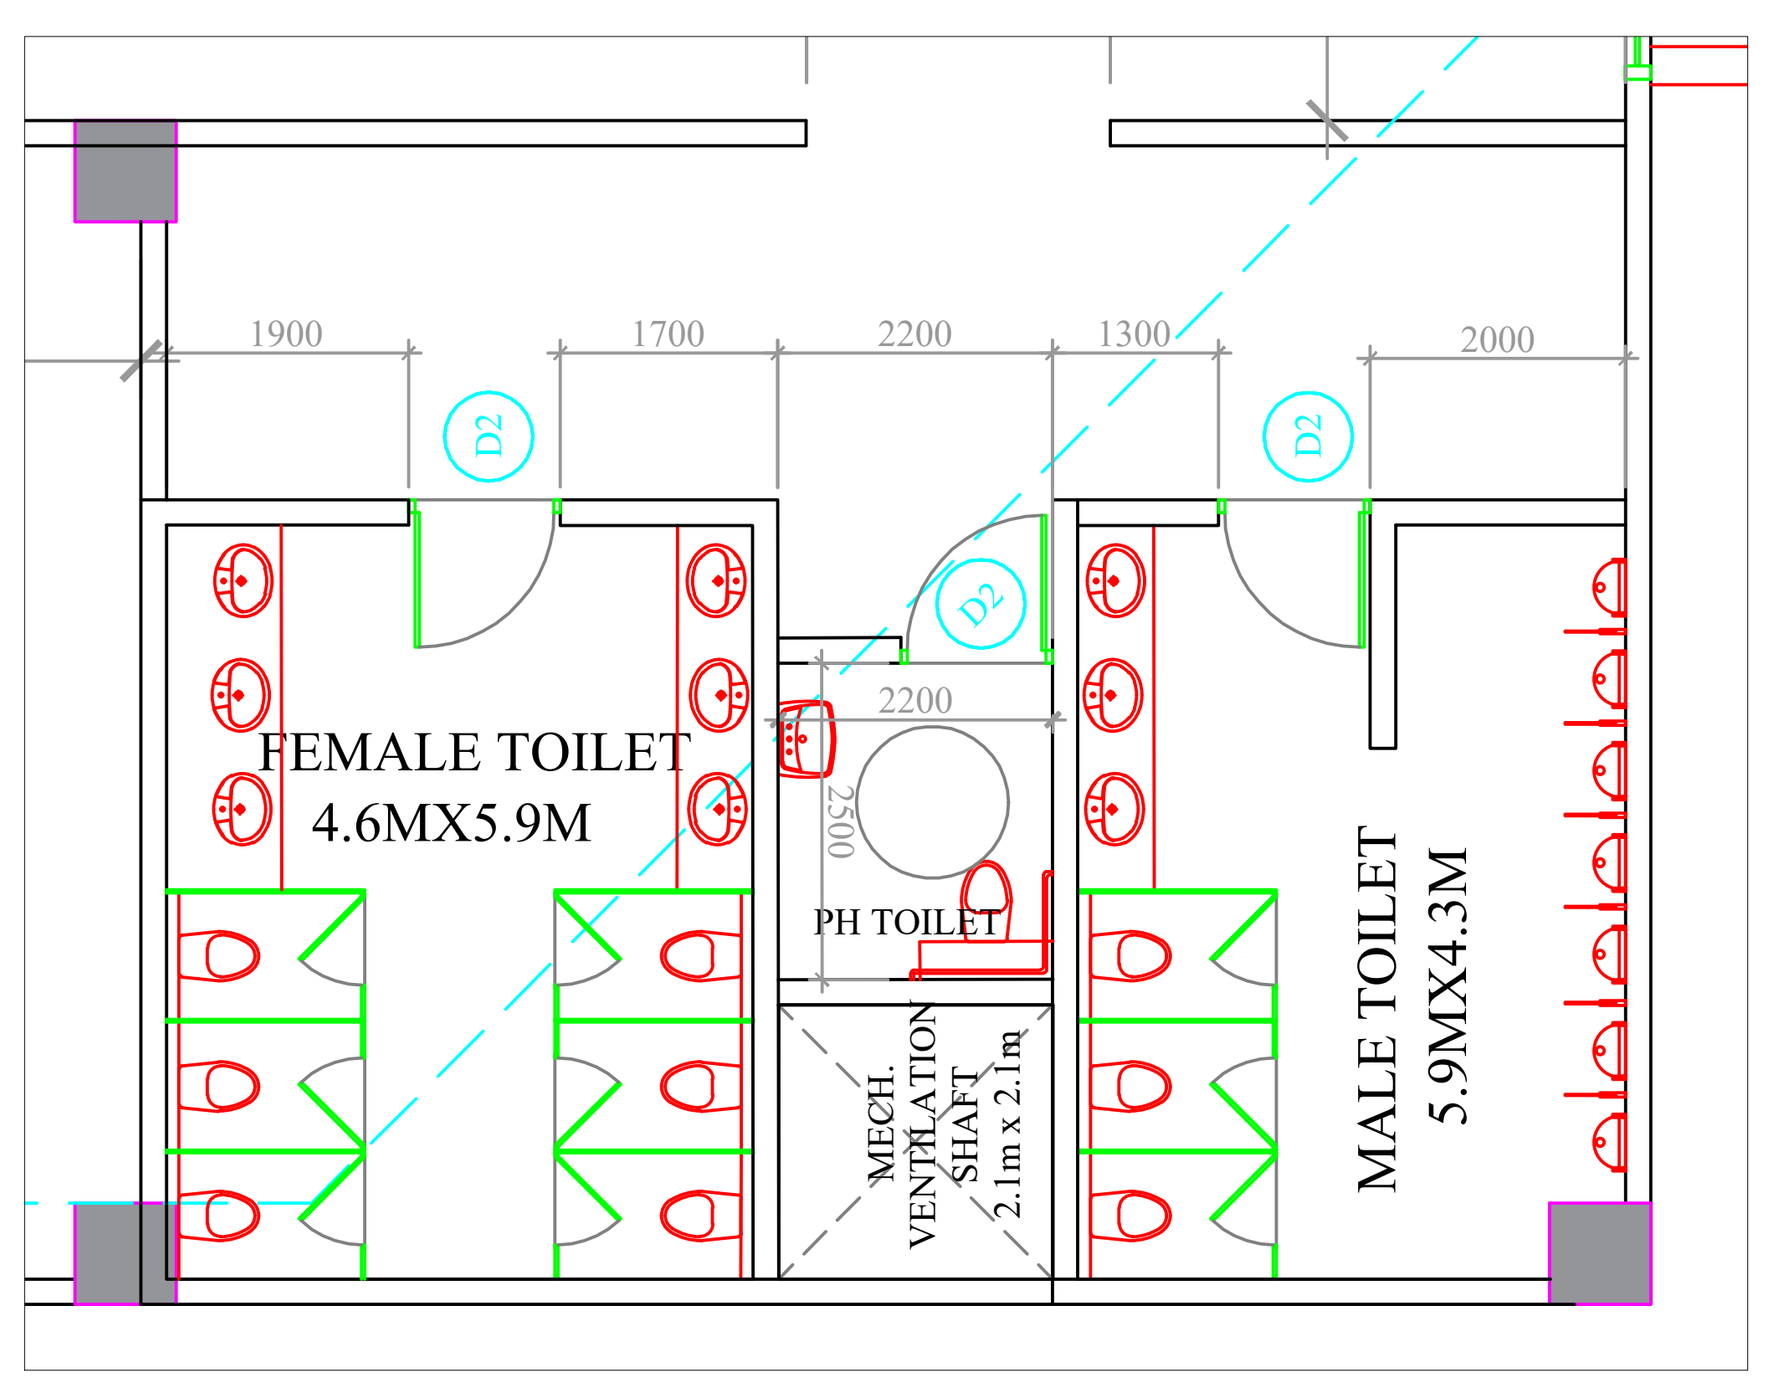

	WC	WB	URINAL
MALE	3	3	7
FEMALE	6	6	
PH	1 Nos.		

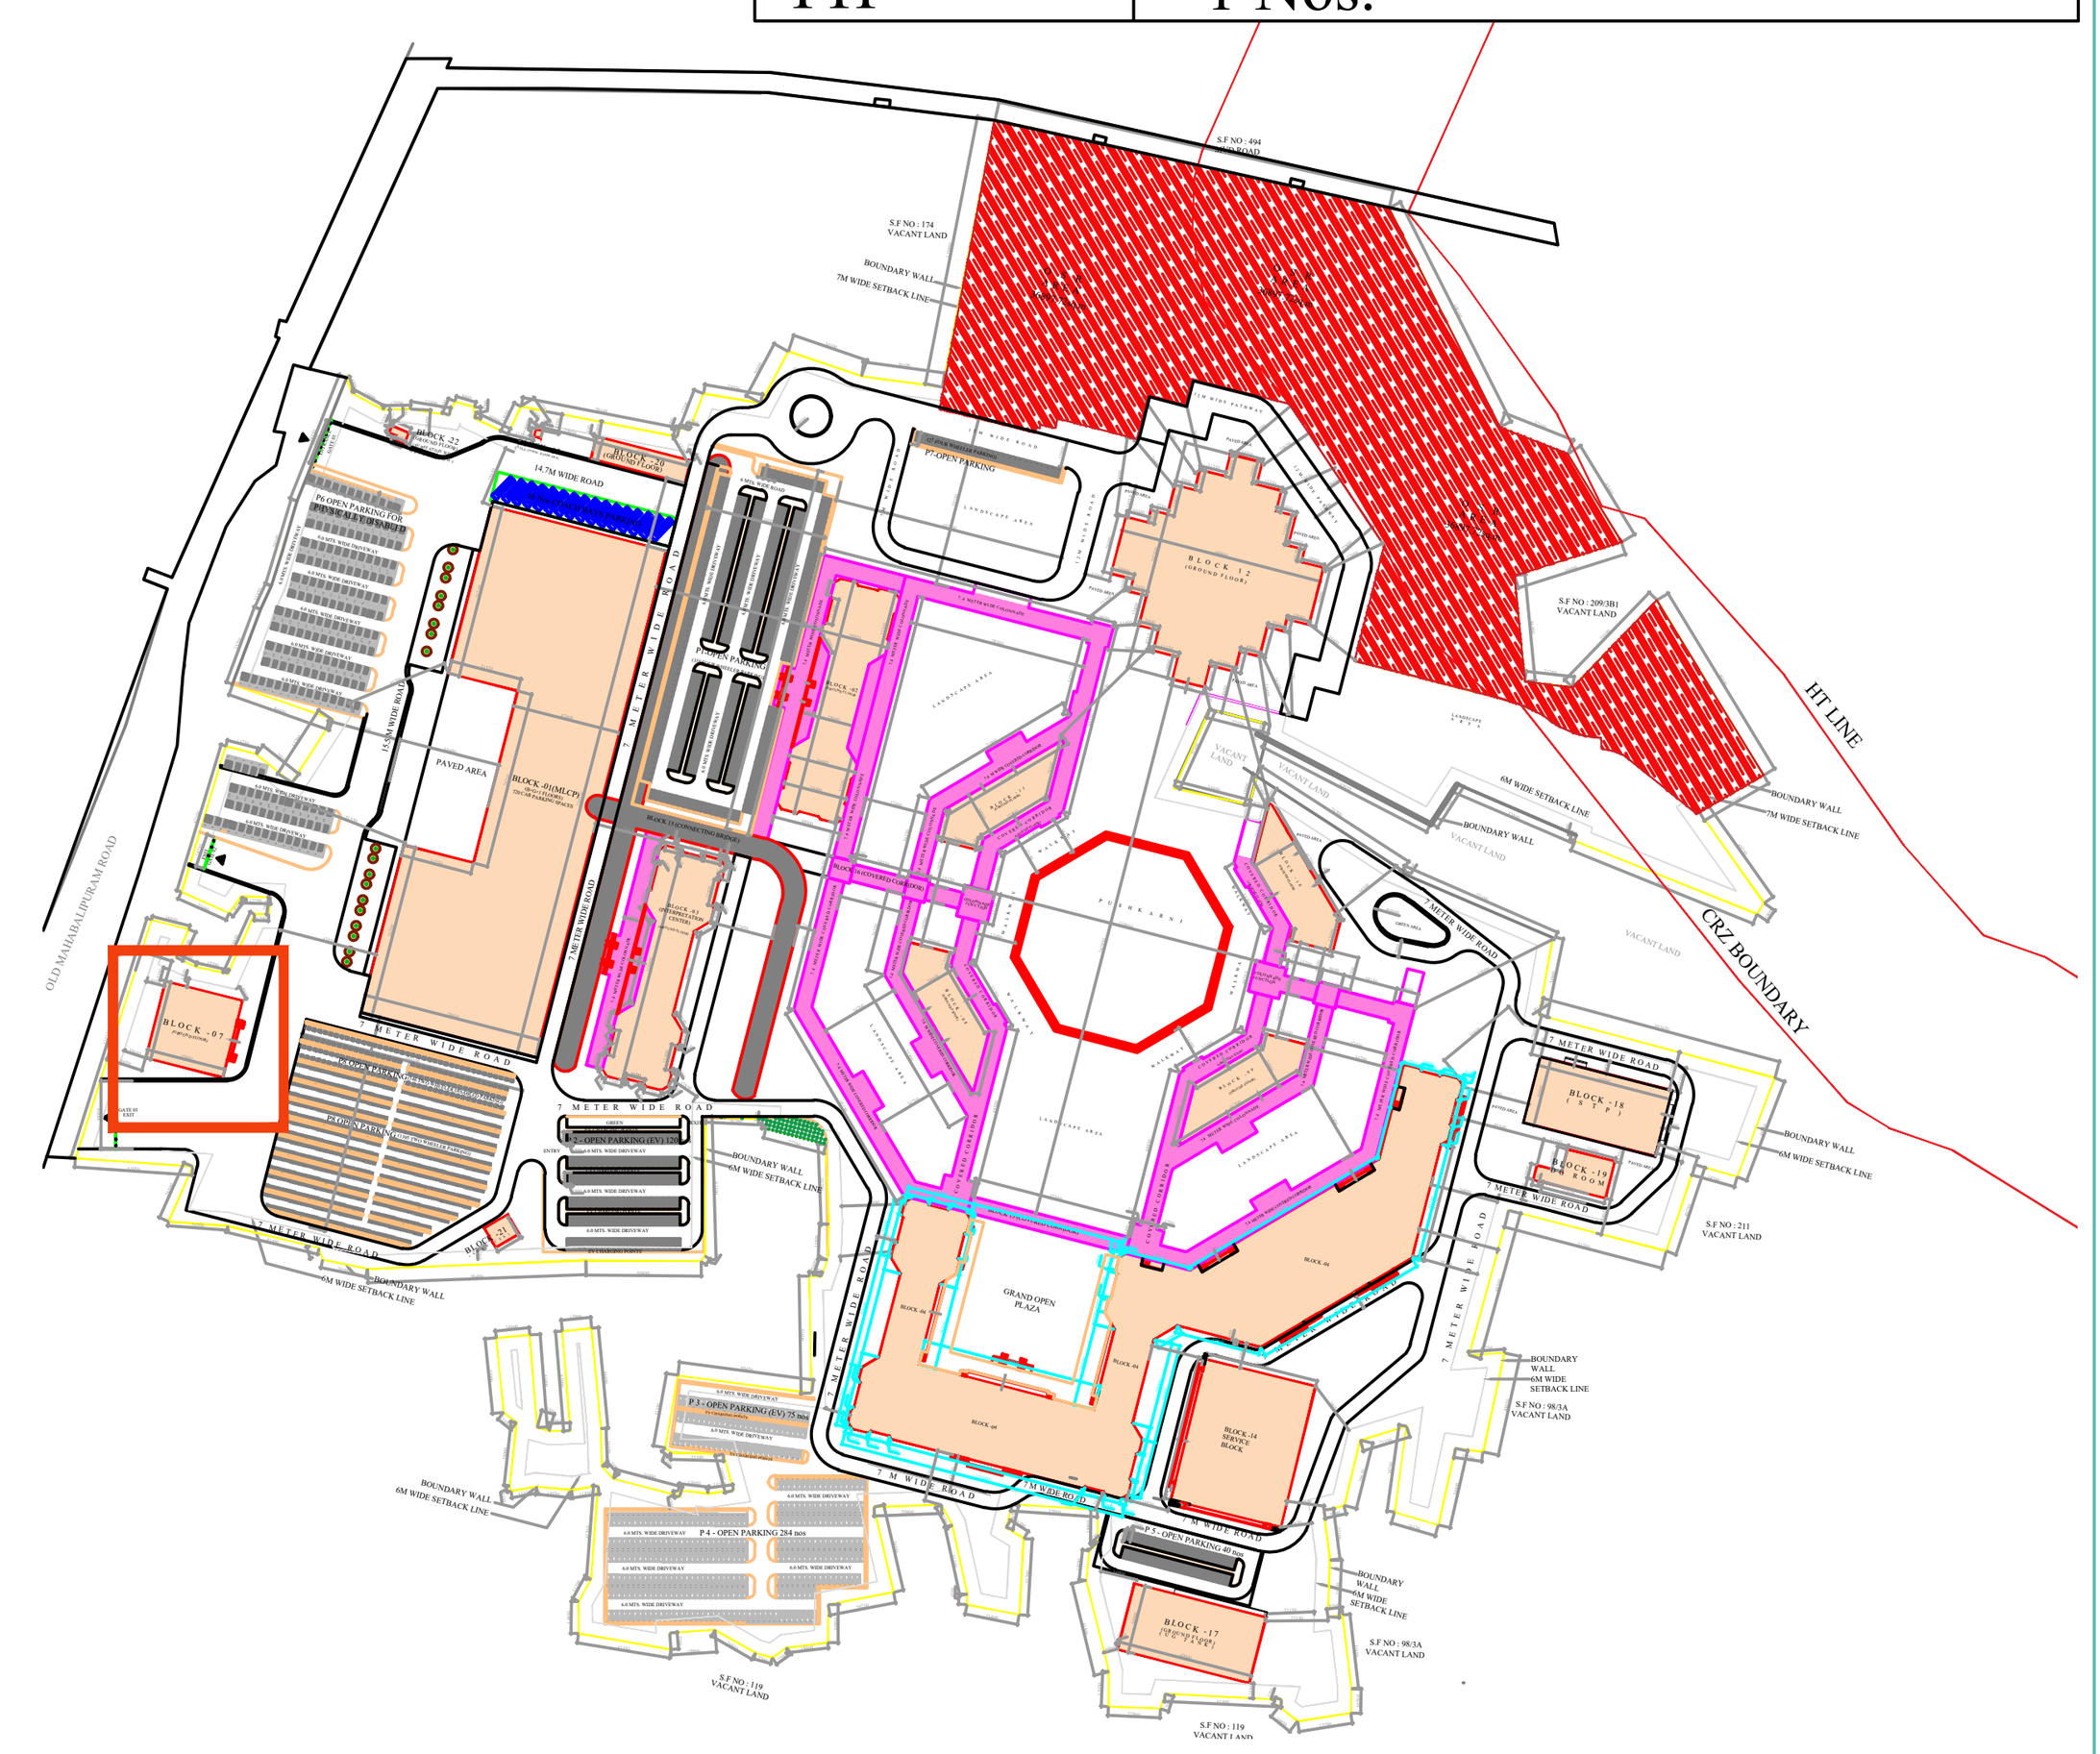

SCALE - NTS

PROPOSED HERITAGE AND CULTURAL EDUCATIONAL COMPLEX FOR MAMAT AND PROPOSED RESILIENT INITIATIVE FOR SUSTAINABLE ENVIRONMENT (RISE) DESIGN OF CLIMATE CHANGE ARBORETUM INTERPRETATION CENTRE AND REAL TIME DATA ANALYTICS MANAGEMENT LABORATORY FOR MAMALLAPURAM (MAHABALIPURAM). AT 98/1, 2, 3B1, 4,5, 6A, 6B, 7, 99/1, 2A, 2B, 3A, 4,101/1,2A,2B,3,4,5,7,8,9, 102/1A,1B,2A,2B,2C1,2C2,103/1A,1B, 2A1,2A2,2A3,2A4,2A5,2B,3,104/2,106/1A1A, 1A1B,1A2A,1A2B,1B,2,3,4, 107/1A1,1A2,1B1,1B2,2,3A, 3B,3C,3D, 3E,3F,3G,3H,4A,4B,5,6A,6B,108/1,2,3,4, 5,6A,6B,7,8A,8B,109/1,2,110/1,2A,2B, 2C,3A,3B,3C,4A,4B,5A,5B, 111,112/2, 3A,3B,3C,4, 113/1,2,3, 114/1,2A,2B, 115/1A,1B,1C,1D,2,3,4,5, 116/1A,1B1, 1B2A,1B2B,1B2C1,1B2C2,1B2C3,1B2C4, 1B3,2,3, 117/1,2,3B,118/2,118/3A,3B, 5A,5B1,5B2,5C,5D,5E,6,119/3A,120/3A, 121/1,2,3,4, 122/1A1,130/3A,161/1,2B, 4A,4C,163/2A,2B,1B1,1B2,165/1,2,3,4,5, 7A,8A,166/1A,2A,2B,167/1A,1B,1C1,1C2, 1D1,1D2,1E1A,1E1B,1E2,1E3,2A,2B,3A1, 3A2,3B,3C1,3C2,3D,3E1,3E2,3F,4,168/1, 2,3A,3B,3C,3D,4A,4B,4C,169/1,2,3, 170/1A1,1A2,1B,1C,1D1,1D2,1E,1F,2A,2B, 3A,3B,171/1A1B,1A4,1A5,1A6,1A7,1A8, 1B1,1B2,1C1,1C2,1D,2,172/1,2A,2B,3A, 3B,4A,4B,5,173/2,1A,1B,1C,3A1,3A2,3B, 3C1,3C2,3C3,3C4,3D1A,3D1B,3D2,3E1, 3E2, 3F1,3F2,3F3,3F4A,3F4B,3F5,3F6,3G, 174/2A3,2A4,2A5,2A6,2B1B,2B2,2B3A, 2B3B1,2B3B2, 185/2B, 186/1,2,187/1, 188,189/1A,2A,3A,4, 209/3A,3C1, 3C2, 3C3,210/1A1,1A2A2,1A2B,2A1,2A2,2B1, 2B2,3A,3B,3C,3D1, 223/1A1A4,1A1B2, 1A1C,1A1D2,1A2,1B,2A,2B,3B,4,5,6B,7,8, 9A2,9B,10B,11,12, 163/1A. POONJERI VILLAGE, TIRUKALUKUNDRAM TALUK, CHENGALPATTU DISTRICT.

Lease Land : 163/1A

DRAWING TITLE- BLOCK 5
THEMED FOOD COURT

ALL DIMENSIONS IN MM

NOTE: ALL INTERNAL SPACES SHALL BE MECHANICALLY AIR-VENTILATED AS PER APPLICABLE NORMS

N

SCHEDULES OF OPENING

SYMBOL	PARTICULARS	WIDTH	HEIGHT	CILL	DESCRIPTION
D1	DOOR	1050	2400		TEAK WOOD FRAMED WOODEN FLUSH DOOR
D2	DOOR	1200	2400		TEAK WOOD FRAMED WOODEN FLUSH DOOR
D3	DOOR	1500	2400		TEAK WOOD FRAMED WOODEN DOUBLE LEAF FLUSH DOOR
D4	DOOR	2000	2400		TEAK WOOD FRAMED WOODEN DOUBLE LEAF FLUSH DOOR
D5	DOOR	2400	2400		TEAK WOOD FRAMED WOODEN DOUBLE LEAF FLUSH DOOR
FD1	DOOR	1650	2400		METAL FRAMED 2-HOUR FIRE RATED ALUMINIUM DOOR DOUBLE LEAF FLUSH DOOR
FD2	DOOR	2000	2400		METAL FRAMED 2-HOUR FIRE RATED ALUMINIUM DOOR DOUBLE LEAF FLUSH DOOR
FD3	DOOR	2150	2400		METAL FRAMED 2-HOUR FIRE RATED ALUMINIUM DOOR DOUBLE LEAF FLUSH DOOR
FD4	DOOR	2400	2400		METAL FRAMED 2-HOUR FIRE RATED ALUMINIUM DOOR DOUBLE LEAF FLUSH DOOR
W1	WINDOW	2000	1500	900	
W2	WINDOW	2000	1800	600	

NOTE : THE ABOVE MENTIONED SIZE OF DOOR WINDOW IS THE ACTUAL SIZE . FOR THE FIXING OF DOOR, WINDOW THE OPENING SIZE HASTO BE TAKEN 10 TO 15MM MORE THAN THE ACTUAL SIZE GIVEN IN THE TABLE FOR INTERNAL DOOR.

OWNER'S SIGNATURE:

MATA AMRITANANDAMAYI MANDIR TRUST
Poonjeri Chengalpattu TN-603 104

ARCHITECT:

PARTHSARTHI DUTTA GUPTA
B. Arch., Registered Architect
CA/88/11609
CMDA Reg. No. RA/Gr.I/19/03/123
PITHAVADIAN AND PARTNERS
No.10, Murugappa Road,
Kotturpuram, Chennai - 600 085.

STRUCTURAL ENGINEER:

Er.S.SENTHIL
M.E.(STR)., M.B.A., M.I.E.
CIVIL & STRUCTURAL CONSULTANT
CMDA Reg.No.SE/GR-I/19/03/064
Mobile No: 9884428910

SHEET NO - 1

SCALE 1: 200

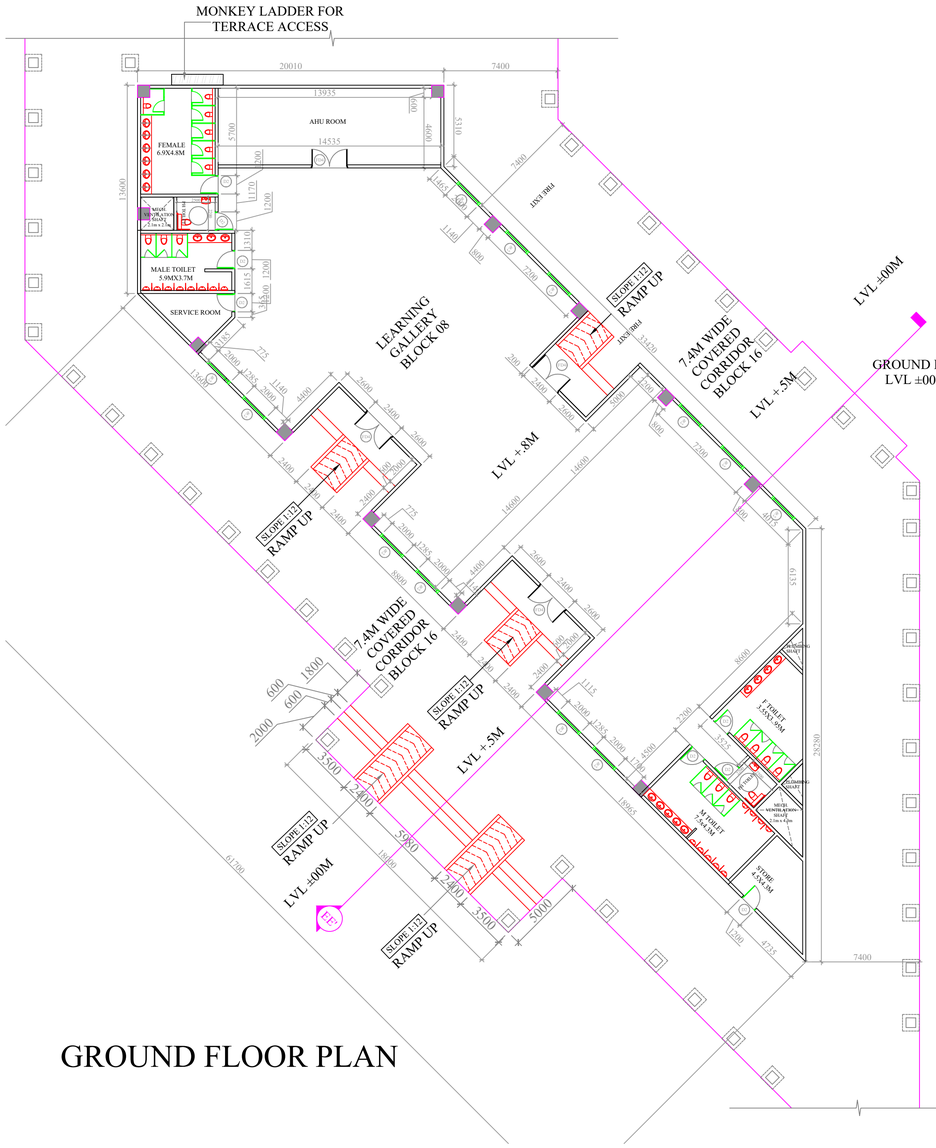

GROUND FLOOR PLAN

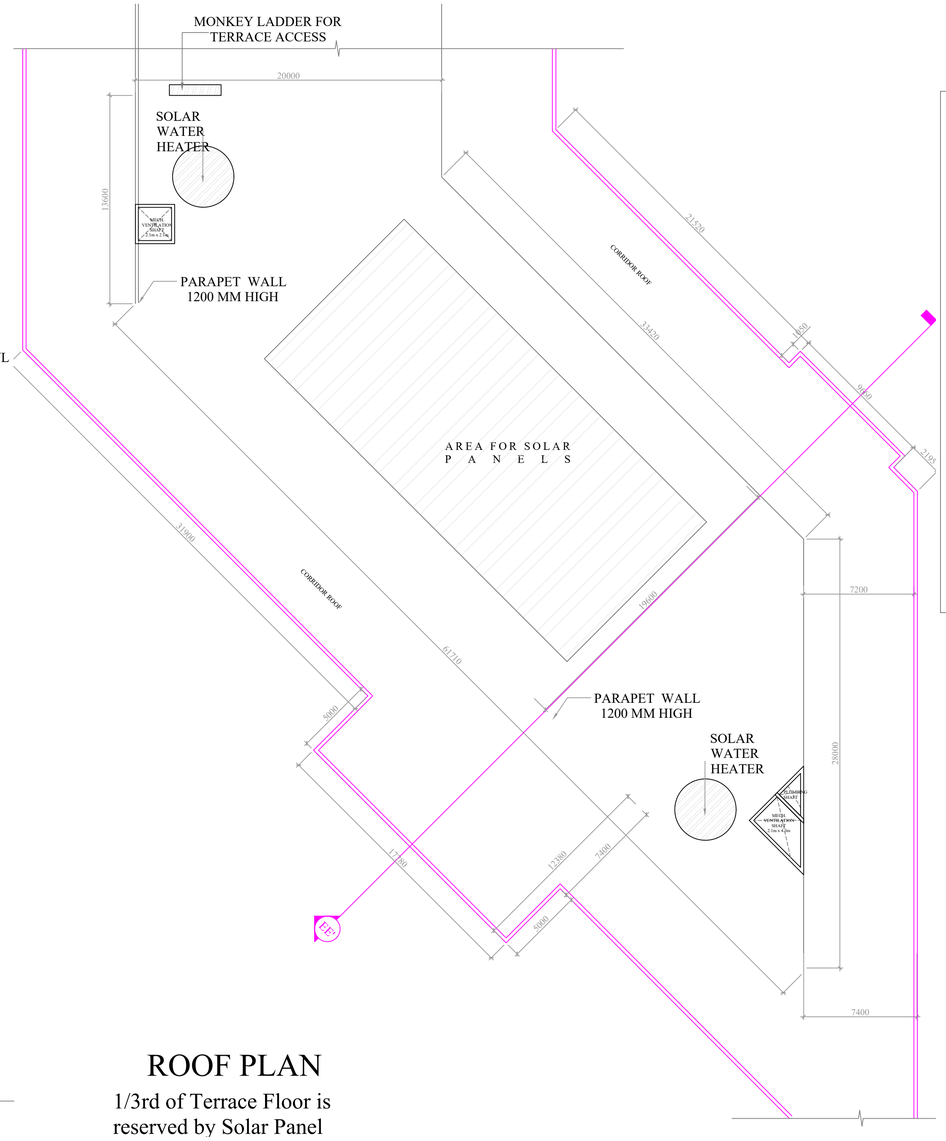

ROOF PLAN

1/3rd of Terrace Floor is reserved by Solar Panel

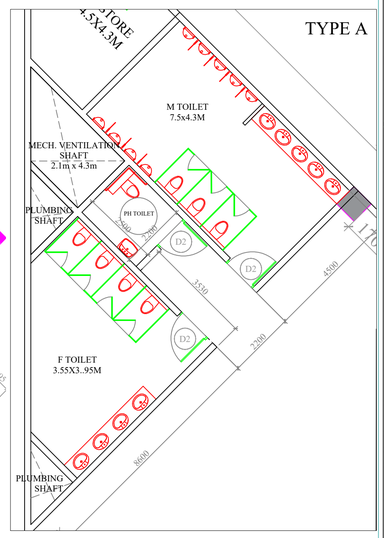

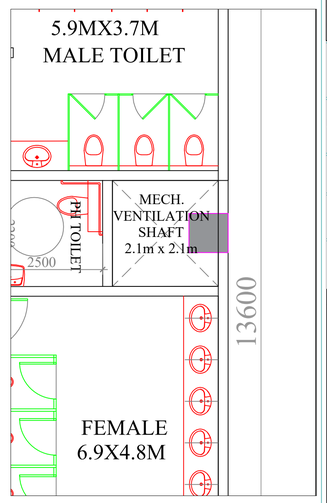

TOILET FIXTURE INVENTORY (PROPOSED)

	WC	WB	URINAL
MALE	6	8	17
FEMALE	10	10	
PH	2 Nos.		

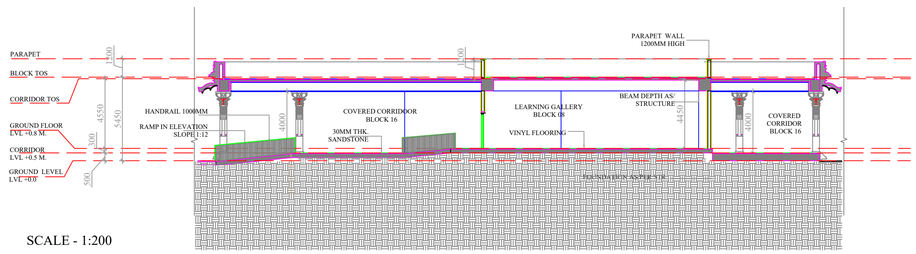

SCALE - 1:200

SECTION -EE

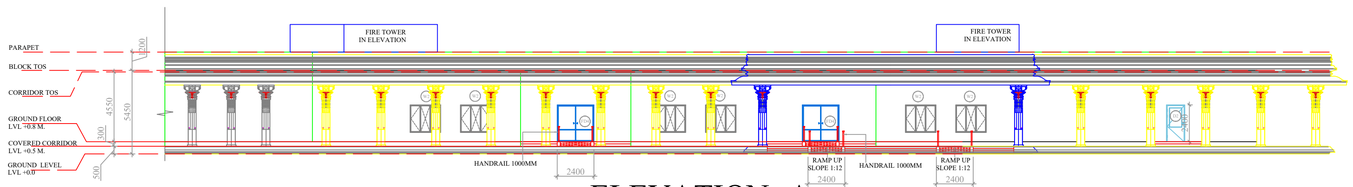

ELEVATION -A

BLOCK - 6 - Learning GallerY

SCALE - 1:200

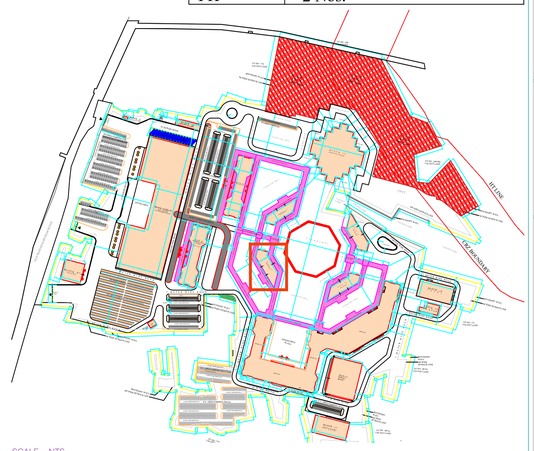

PROPOSED HERITAGE AND CULTURAL EDUCATIONAL COMPLEX FOR MAMAT AND PROPOSED RESILIENT INITIATIVE FOR SUSTAINABLE ENVIRONMENT (RISE) DESIGN OF CLIMATE CHANGE ARBORETUM INTERPRETATION CENTRE AND REAL TIME DATA ANALYTICS MANAGEMENT LABORATORY FOR MAMALLAPURAM (MAHABALIPURAM) AT 98/1, 2, 3B1, 4,5, 6A, 6B, 7, 99/1, 2A, 2B, 3A, 4 ,101/1 ,2A ,2B ,3 ,4 ,5 ,7 ,8 ,9 ,102/1A,1B,2A,2B,2C1,2C2,103/1A,1B,2A1,2A2,2A3,2A4,2A5,2B,3,104/2,106/1A1A,1 A1B , 1 A2A , 1 A2B , 1B , 2 , 3 , 4 , 107/1A1,1A2,1B1,1B2,2,3A, 3B,3C,3D,3E,3F,3G,3H,4A,4B,5,6A,6B,108/1,2,3,4,5,6A,6B,7,8A,8B,109/1,2,110/1,2A,2B,2C,3A,3B,3C,4A,4B,5A,5B, 111,112/2,3A,3B,3C,4, 113/1,2,3, 114/1,2A,2B,115/1A,1B,1C,1D,2,3,4,5, 116/1A,1B1,1B2A,1B2B,1B2C1,1B2C2,1B2C3,1B2C4,1B3,2,3, 117/1,2,3B,118/2,118/3A,3B,5A,5B1,5B2,5C,5D,5E,6,119/3A,120/3A,121/1,2,3,4, 122/1A1,130/3A,161/1,2B,4A,4C,163/2A,2B,1B1,1B2,165/1,2,3,4,5,7A,8A,166/1A,2A,2B,167/1A,1B,1C1,1C2,1D1,1D2,1E1A,1E1B,1E2,1E3,2A,2B,3A1,3A2,3B,3C1,3C2,3D,3E1,3E2,3F,4,168/1,2,3A,3B,3C,3D,4A,4B,4C,169/1,2,3,170/1A1,1A2,1B,1C,1D1,1D2,1E,1F,2A,2B,3A,3B,171/1A1B,1A4,1A5,1A6,1A7,1A8,1B1,1B2,1C1,1C2,1D,2,172/1,2A,2B,3A,3B,4A,4B,5,173/2,1A,1B,1C,3A1,3A2,3B,3C1,3C2,3C3,3C4,3D1A,3D1B,3D2,3E1,3E2, 3F1,3F2,3F3,3F4A,3F4B,3F5,3F6,3G 174/2A3,2A4,2A5,2A6,2B1B,2B2,2B3A,2B3B1,2B3B2, 185/2B, 186/1,2,187/1,188,189/1A,2A,3A,4, 209/3A,3C1, 3C2,3C3,210/1A1,1A2A2,1A2B,2A1,2A2,2B1,2B2,3A,3B,3C,3D1, 223/1A1A4,1A1B2,1A1C,1A1D2,1A2,1B,2A,2B,3B,4,5,6B,7,8,9A2,9B,10B,11,12, 163/1A. POONJERI VILLAGE, TIRUKALUKUNDRAM TALUK CHENGALPATTU DISTRICT

Lease Land : 163/1A

DRAWING TITLE- BLOCK 6 LEARNING GALLERY

ALL DIMENSIONS IN MM

NOTE:ALL INTERNAL SPACES SHALL BE MECHANICALLY AIR-VENTILATED AS PER APPLICABLE NORMS

SCHEDULES OF OPENING

SYMBOL	PARTICULARS	WIDTH	HEIGHT	CILL	DESCRIPTION
D1	DOOR	1050	2400		TEAK WOOD FRAMED WOODEN FLUSH DOOR
D2	DOOR	1200	2400		TEAK WOOD FRAMED WOODEN FLUSH DOOR
D3	DOOR	1500	2400		TEAK WOOD FRAMED WOODEN DOUBLE LEAF FLUSH DOOR
D4	DOOR	2000	2400		TEAK WOOD FRAMED WOODEN DOUBLE LEAF FLUSH DOOR
D5	DOOR	2400	2400		TEAK WOOD FRAMED WOODEN DOUBLE LEAF FLUSH DOOR
FD1	DOOR	1650	2400		METAL FRAMED 2 HOUR FIRE RATED ALUMINIUM DOOR DOUBLE LEAF FLUSH DOOR
FD2	DOOR	2000	2400		METAL FRAMED 2 HOUR FIRE RATED ALUMINIUM DOOR DOUBLE LEAF FLUSH DOOR
FD3	DOOR	2150	2400		METAL FRAMED 2 HOUR FIRE RATED ALUMINIUM DOOR DOUBLE LEAF FLUSH DOOR
FD4	DOOR	2400	2400		METAL FRAMED 2 HOUR FIRE RATED ALUMINIUM DOOR DOUBLE LEAF FLUSH DOOR
W1	WINDOW	2000	1500	900	
W2	WINDOW	2000	1800	600	

NOTE : THE ABOVE MENTIONED SIZE OF DOOR WINDOW IS THE ACTUAL SIZE . FOR THE FIXING OF DOOR, WINDOW THE OPENING SIZE HASTO BE TAKEN 10 TO 15MM MORE THAN THE ACTUAL SIZE GIVEN IN THE TABLE FOR INTERNAL DOOR.

OWNER'S SIGNATURE:

MAMATHANDAMAVI MAMANIVAR TRUST Poonjeri Chengalpattu TN-603 104

ARCHITECT:

PARTHSARTHI DUTTA GUPTA
B. Arch., Registered Architect
CA/88/11600
CMDA Reg. No. RA/Gr.I/19/03/123
PITHAVADIAN AND PARTNERS
No.10, Mungappa Road,
Kotturpuram, Chennai - 600 085.

STRUCTURAL ENGINEER:

Er.S.SENTHIL
M.E.(STR)., M.B.A., M.I.E.
CIVIL & STRUCTURAL CONSULTANT
CMDA Reg.No.SE/GR-I/19/03/064
Mobile No. 9884428910

SHEET NO - 3

SCALE 1: 200

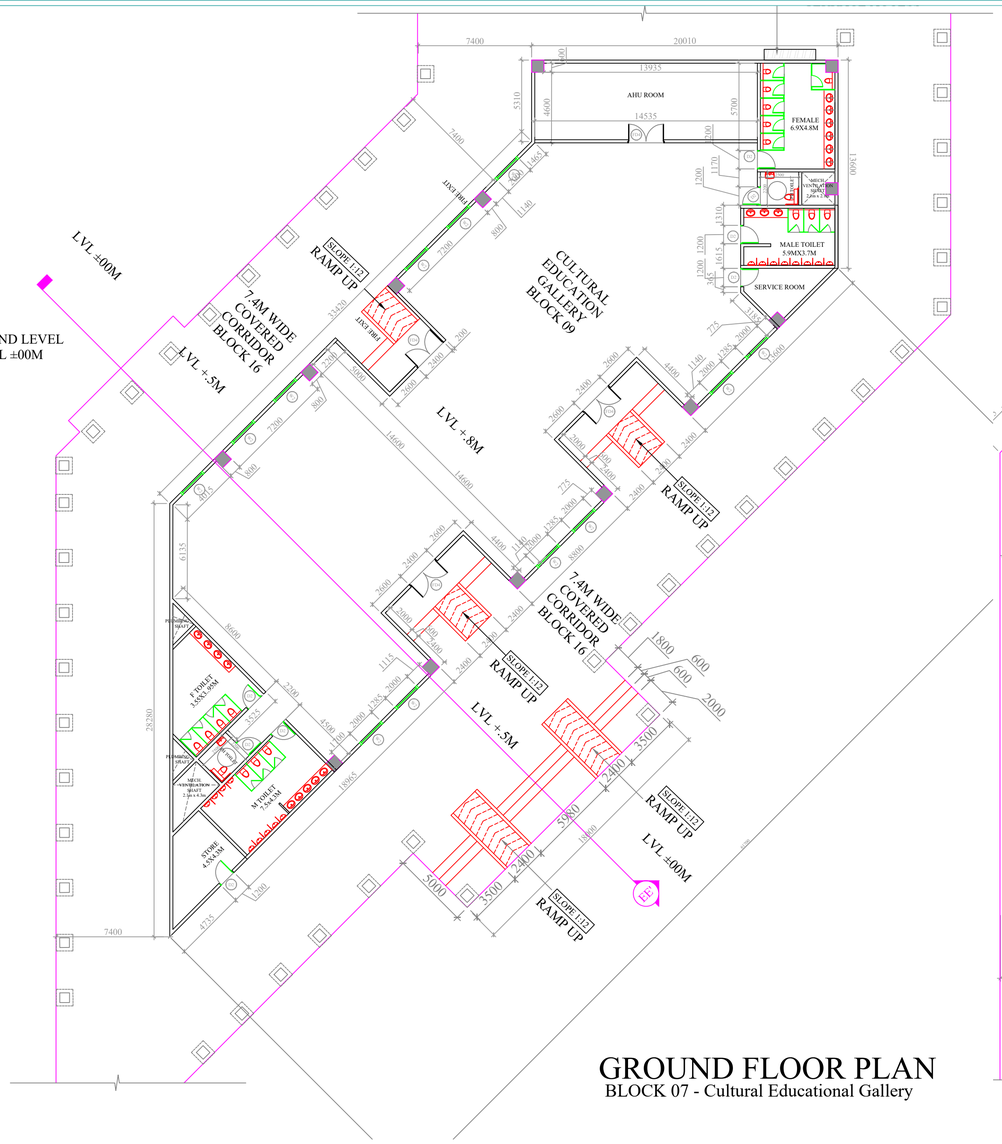

GROUND FLOOR PLAN
BLOCK 07 - Cultural Educational Gallery

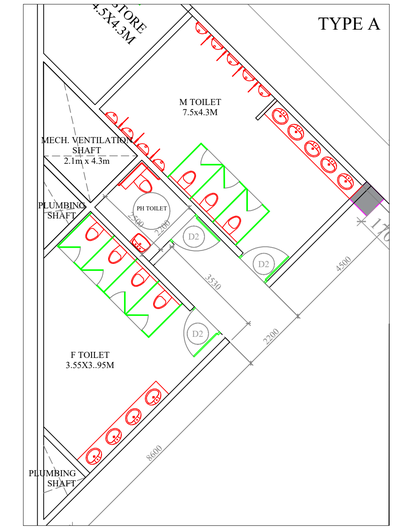

ROOF PLAN
1/3rd of Terrace Floor is reserved by Solar Panel

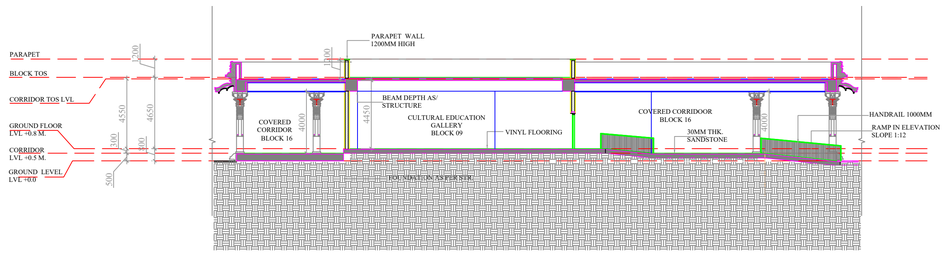

SECTION -EE
SCALE - 1:200

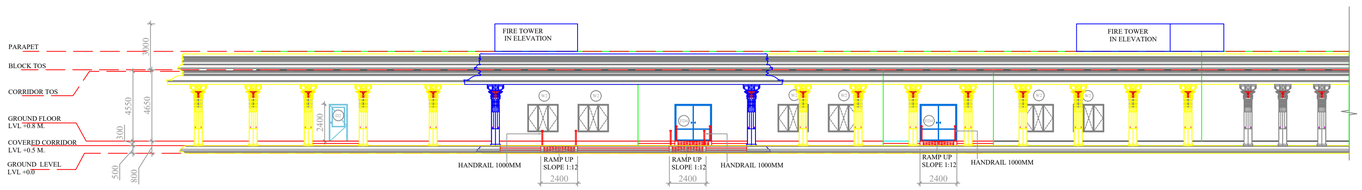

ELEVATION -A
SCALE - 1:200

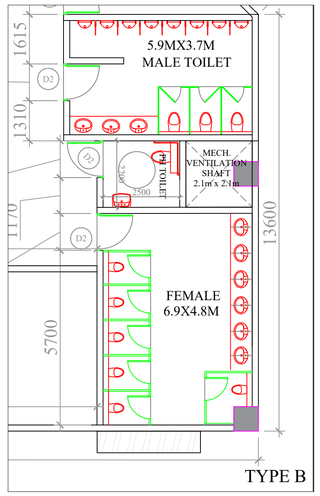

TOILET FIXTURE INVENTORY (PROPOSED)

	WC	WB	URINAL
MALE	6	8	17
FEMALE	10	10	
PH	2 Nos.		

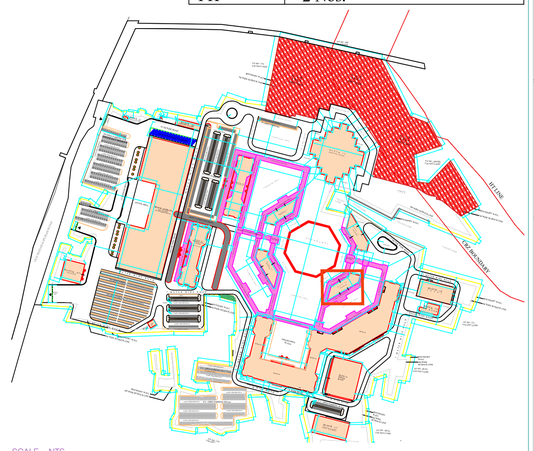

SCALE - NTS

PROPOSED HERITAGE AND CULTURAL EDUCATIONAL COMPLEX FOR MAMAT AND PROPOSED RESILIENT INITIATIVE FOR SUSTAINABLE ENVIRONMENT (RISE) DESIGN OF CLIMATE CHANGE ARBORETUM INTERPRETATION CENTRE AND REAL TIME DATA ANALYTICS MANAGEMENT LABORATORY FOR MAMALLAPURAM (MAHABALIPURAM). AT 98/1, 2, 3B1, 4,5, 6A, 6B, 7, 99/1, 2A, 2B, 3A, 4, 101/1, 2A, 2B, 3, 4, 5, 7, 8, 9, 102/1A,1B,2A,2B,2C1,2C2,103/1A,1B, 2A1,2A2,2A3,2A4,2A5,2B,3,104/2,106/1A1A, 1A1B, 1A2A, 1A2B, 1B, 2, 3, 4, 107/1A1,1A2,1B1,1B2,2,3A, 3B,3C,3D, 3E,3F,3G,3H,4A,4B,5,6A,6B,108/1,2,3,4, 5,6A,6B,7,8A,8B,109/1,2,110/1,2A,2B, 2C,3A,3B,3C,4A,4B,5A,5B, 111,112/2, 3A,3B,3C,4, 113/1,2,3, 114/1,2A,2B, 115/1A,1B,1C,1D,2,3,4,5, 116/1A,1B1, 1B2A,1B2B,1B2C1,1B2C2,1B2C3,1B2C4, 1B3,2,3, 117/1,2,3B,118/2,118/3A,3B, 5A,5B1,5B2,5C,5D,5E,6,119/3A,120/3A, 121/1,2,3,4, 122/1A1,130/3A,161/1,2B 4A,4C,163/2A,2B,1B1,1B2,165/1,2,3,4,5, 7A,8A,166/1A,2A,2B,167/1A,1B,1C1,1C2, 1D1,1D2,1E1A,1E1B,1E2,1E3,2A,2B,3A1, 3A2,3B,3C1,3C2,3D,3E1,3E2,3F,4,168/1 2,3A,3B,3C,3D,4A,4B,4C,169/1,2,3 170/1A1,1A2,1B,1C,1D1,1D2,1E,1F,2A,2B, 3A,3B,171/1A1B,1A4,1A5,1A6,1A7,1A8, 1B1,1B2,1C1,1C2,1D,2,172/1,2A,2B,3A 3B,4A,4B,5,173/2,1A,1B,1C,3A1,3A2,3B 3C1,3C2,3C3,3C4,3D1A,3D1B,3D2,3E1, 3E2, 3F1,3F2,3F3,3F4A,3F4B,3F5,3F6,3G, 174/2A3,2A4,2A5,2A6,2B1B,2B2,2B3A, 2B3B1,2B3B2, 185/2B, 186/1,2,187/1 188,189/1A,2A,3A,4, 209/3A,3C1, 3C2 3C3,210/1A1,1A2A2,1A2B,2A1,2A2,2B1 2B2,3A,3B,3C,3D1, 223/1A1A4,1A1B2 1A1C,1A1D2,1A2,1B,2A,2B,3B,4,5,6B,7,8, 9A2,9B,10B,11,12, 163/1A, POONJERI VILLAGE, TIRUKALUKUNDRAM TALUK, CHENGALPATTU DISTRICT.

Lease Land : 163/1A

DRAWING TITLE- BLOCK 7
CULTURAL EDUCATION GALLERY

ALL DIMENSIONS IN MM

NOTE:ALL INTERNAL SPACES SHALL BE MECHANICALLY AIR-VENTILATED AS PER APPLICABLE NORMS

SCHEDULES OF OPENING

SYMBOL	PARTICULARS	WIDTH	HEIGHT	CILL	DESCRIPTION
D1	DOOR	1050	2400		TEAK WOOD FRAMED WOODEN FLUSH DOOR
D2	DOOR	1200	2400		TEAK WOOD FRAMED WOODEN FLUSH DOOR
D3	DOOR	1500	2400		TEAK WOOD FRAMED WOODEN DOUBLE LEAF FLUSH DOOR
D4	DOOR	2000	2400		TEAK WOOD FRAMED WOODEN DOUBLE LEAF FLUSH DOOR
D5	DOOR	2400	2400		TEAK WOOD FRAMED WOODEN DOUBLE LEAF FLUSH DOOR
FD1	DOOR	1650	2400		METAL FRAMED 2-HOUR FIRE RATED ALUMINIUM DOOR DOUBLE LEAF FLUSH DOOR
FD2	DOOR	2000	2400		METAL FRAMED 2-HOUR FIRE RATED ALUMINIUM DOOR DOUBLE LEAF FLUSH DOOR
FD3	DOOR	2150	2400		METAL FRAMED 2-HOUR FIRE RATED ALUMINIUM DOOR DOUBLE LEAF FLUSH DOOR
FD4	DOOR	2400	2400		METAL FRAMED 2-HOUR FIRE RATED ALUMINIUM DOOR DOUBLE LEAF FLUSH DOOR
W1	WINDOW	2000	1500	900	
W2	WINDOW	2000	1800	600	

NOTE : THE ABOVE MENTIONED SIZE OF DOOR WINDOW IS THE ACTUAL SIZE . FOR THE FIXING OF DOOR, WINDOW THE OPENING SIZE HASTO BE TAKEN 10 TO 15MM MORE THAN THE ACTUAL SIZE GIVEN IN THE TABLE FOR INTERNAL DOOR.

OWNER'S SIGNATURE:

ARCHITECT:

PARTHSARTHI DUTTA GUPTA
B. Arch., Registered Architect
CA/88/11609
CMDA Reg. No. RA/Gr.I/19/03/123
PITHAVADIAN AND PARTNERS
No.10, Munigappa Road,
Kotturpuram, Chennai - 600 085.

STRUCTURAL ENGINEER:

Er.S.SENTHIL
M.E.(STR)., M.B.A., M.I.E.
CIVIL & STRUCTURAL CONSULTANT
CMDA Reg.No.SE/GR-I/19/03/064
Mobile No: 9884428910

SHEET NO -1

SCALE 1: 200

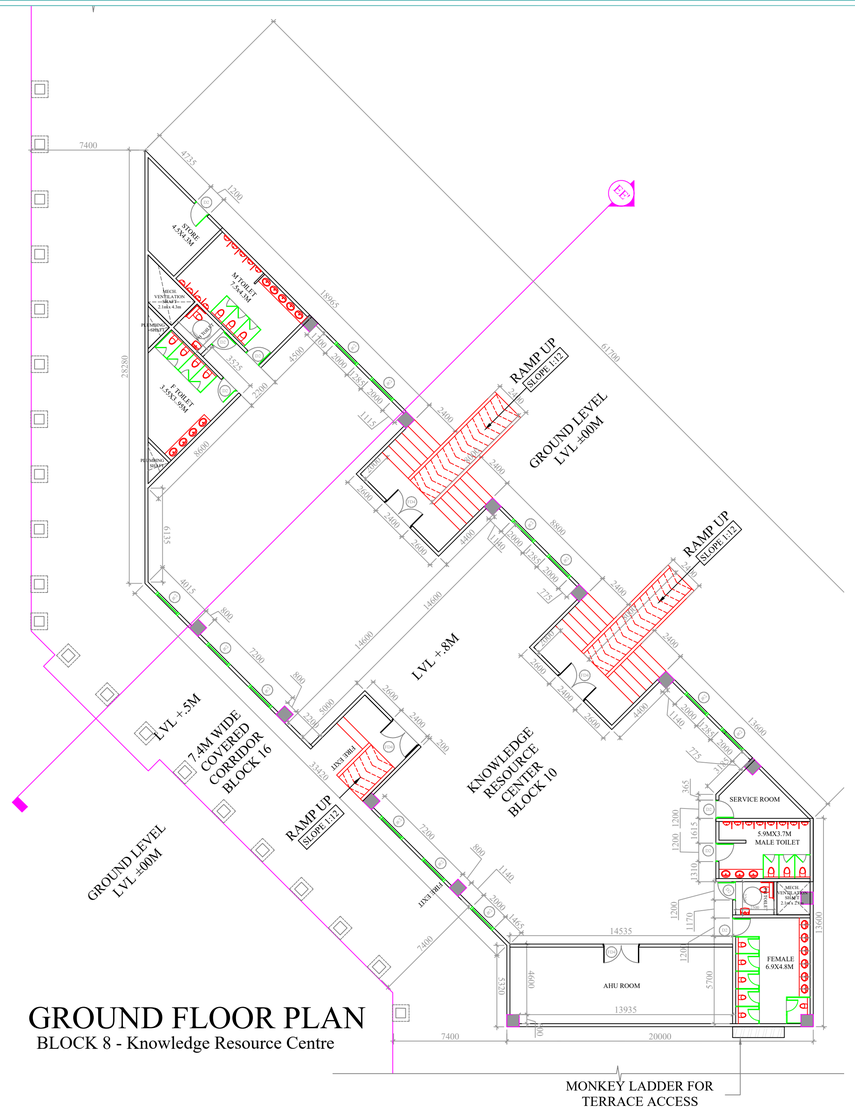

GROUND FLOOR PLAN

BLOCK 8 - Knowledge Resource Centre

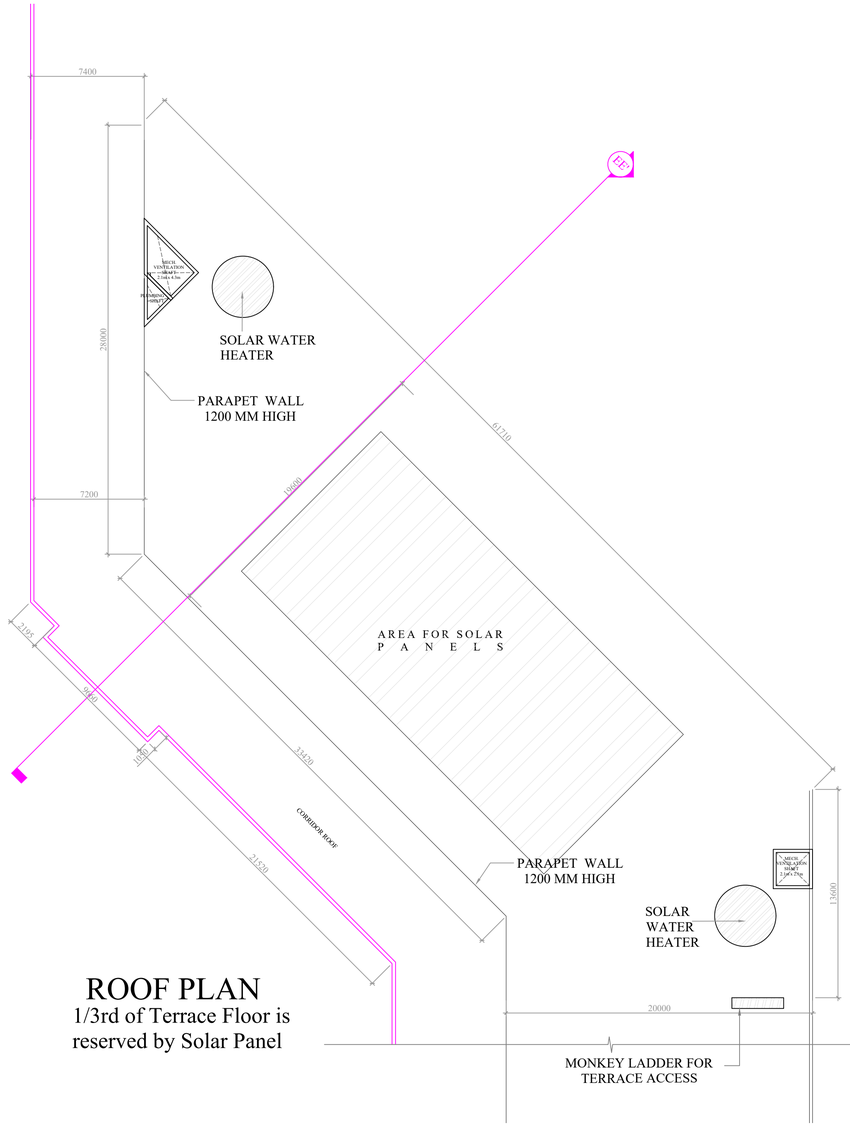

ROOF PLAN

1/3rd of Terrace Floor is reserved by Solar Panel

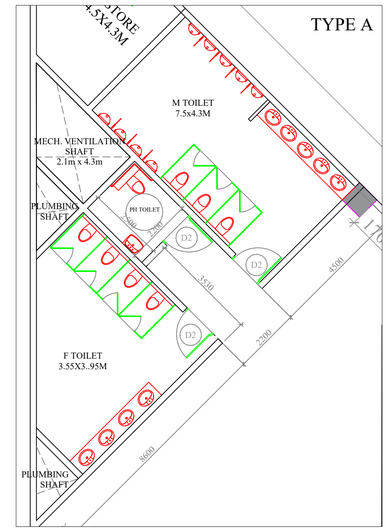

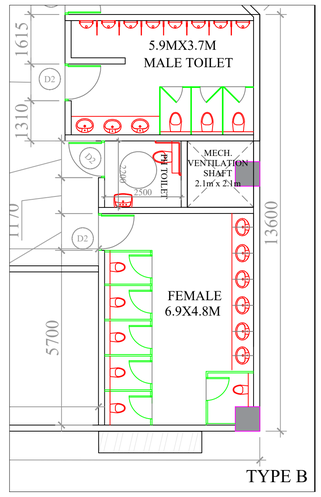

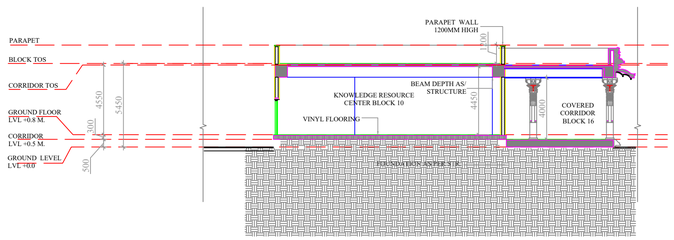

SECTION -EE

SCALE - 1:200

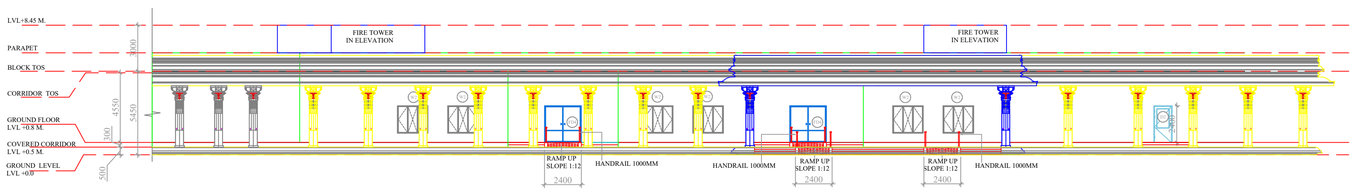

ELEVATION -A

SCALE - 1:200

TOILET FIXTURE INVENTORY (PROPOSED)

	WC	WB	URINAL
MALE	6	8	17
FEMALE	10	10	
PH	2 Nos.		

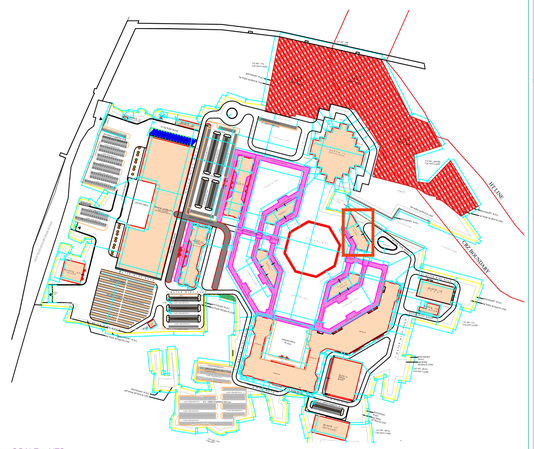

SCALE - NTS

PROPOSED HERITAGE AND CULTURAL EDUCATIONAL COMPLEX FOR MAMAT AND PROPOSED RESILIENT INITIATIVE FOR SUSTAINABLE ENVIRONMENT (RISE) DESIGN OF CLIMATE CHANGE ARBORETUM INTERPRETATION CENTRE AND REAL TIME DATA ANALYTICS MANAGEMENT LABORATORY FOR MAMALLAPURAM (MAHABALIPURAM). AT 98/1, 2, 3B1, 4,5, 6A, 6B, 7, 99/1, 2A, 2B, 3A, 4, 101/1, 2A, 2B, 3, 4, 5, 7, 8, 9, 102/1A,1B,2A,2B,2C1,2C2,103/1A,1B, 2A1,2A2,2A3,2A4,2A5,2B,3,106/1A1A, 1A1B, 1A2A, 1A2B, 1B, 2, 3, 4, 107/1A1,1A2,1B1,1B2,2,3A, 3B,3C,3D, 3E,3F,3G,3H,4A,4B,5,6A,6B,108/1,2,3,4, 5,6A,6B,7,8A,8B,109/1,2,110/1,2A,2B, 2C,3A,3B,3C,4A,4B,5A,5B, 111,112/2, 3A,3B,3C,4, 113/1,2,3, 114/1,2A,2B, 115/1A,1B,1C,1D,2,3,4,5, 116/1A,1B1, 1B2A,1B2B,1B2C1,1B2C2,1B2C3,1B2C4, 1B3,2,3, 117/1,2,3B,118/2,118/3A,3B, 5A,5B1,5B2,5C,5D,5E,6,119/3A,120/3A, 121/1,2,3,4, 122/1A1,130/3A,161/1,2B, 4A,4C,163/2A,2B,1B1,1B2,165/1,2,3,4,5, 7A,8A,166/1A,2A,2B,167/1A,1B,1C1,1C2, 1D1,1D2,1E1A,1E1B,1E2,1E3,2A,2B,3A1, 3A2,3B,3C1,3C2,3D,3E1,3E2,3F,4,168/1, 2,3A,3B,3C,3D,4A,4B,4C,169/1,2,3, 170/1A1,1A2,1B,1C,1D1,1D2,1E,1F,2A,2B, 3A,3B,171/1A1B,1A4,1A5,1A6,1A7,1A8, 1B1,1B2,1C1,1C2,1D,2,172/1,2A,2B,3A, 3B,4A,4B,5,173/2,1A,1B,1C,3A1,3A2,3B, 3C1,3C2,3C3,3C4,3D1A,3D1B,3D2,3E1, 3E2, 3F1,3F2,3F3,3F4A,3F4B,3F5,3F6,3G, 174/2A3,2A4,2A5,2A6,2B1B,2B2,2B3A, 2B3B1,2B3B2, 185/2B, 186/1,2,187/1, 188,189/1A,2A,3A,4, 209/3A,3C1, 3C2, 3C3,210/1A1,1A2A2,1A2B,2A1,2A2,2B1, 2B2,3A,3B,3C,3D1, 223/1A1A4,1A1B2, 1A1C,1A1D2,1A2,1B,2A,2B,3B,4,5,6B,7,8, 9A2,9B,10B,11,12, 163/1A, POONJERI VILLAGE, TIRUKALUKUNDRAM TALUK, CHENGALPATTU DISTRICT.

Lease Land : 163/1A

DRAWING TITLE- BLOCK 8
KNOWLEDGE RESOURCE CENTRE

ALL DIMENSIONS IN MM

NOTE:ALL INTERNAL SPACES SHALL BE MECHANICALLY AIR-VENTILATED AS PER APPLICABLE NORMS

SCHEDULES OF OPENING

SYMBOL	PARTICULARS	WIDTH	HEIGHT	CILL	DESCRIPTION
D1	DOOR	1050	2400		TEAK WOOD FRAMED WOODEN FLUSH DOOR
D2	DOOR	1200	2400		TEAK WOOD FRAMED WOODEN FLUSH DOOR
D3	DOOR	1500	2400		TEAK WOOD FRAMED WOODEN DOUBLE LEAF FLUSH DOOR
D4	DOOR	2000	2400		TEAK WOOD FRAMED WOODEN DOUBLE LEAF FLUSH DOOR
D5	DOOR	2400	2400		TEAK WOOD FRAMED WOODEN DOUBLE LEAF FLUSH DOOR
FD1	DOOR	1650	2400		METAL FRAMED 2-HOUR FIRE RATED ALUMINIUM DOOR DOUBLE LEAF FLUSH DOOR
FD2	DOOR	2000	2400		METAL FRAMED 2-HOUR FIRE RATED ALUMINIUM DOOR DOUBLE LEAF FLUSH DOOR
FD3	DOOR	2150	2400		METAL FRAMED 2-HOUR FIRE RATED ALUMINIUM DOOR DOUBLE LEAF FLUSH DOOR
FD4	DOOR	2400	2400		METAL FRAMED 2-HOUR FIRE RATED ALUMINIUM DOOR DOUBLE LEAF FLUSH DOOR
W1	WINDOW	2000	1500	900	
W2	WINDOW	2000	1800	600	

NOTE : THE ABOVE MENTIONED SIZE OF DOOR WINDOW IS THE ACTUAL SIZE . FOR THE FIXING OF DOOR, WINDOW THE OPENING SIZE HASTO BE TAKEN 10 TO 15MM MORE THAN THE ACTUAL SIZE GIVEN IN THE TABLE FOR INTERNAL DOOR.

OWNERS SIGNATURE:

NATIONAL AMRUTHANANDAMAYI MISSION TRUST, Panaiyur Chengalpattu TN-603 104

ARCHITECT:

PARTHSARTHI DUTTA GUPTA
B. Arch., Registered Architect
CA/88/11609
CMDA Reg. No. RA/Gr.I/19/03/123
PITHAVADIAN AND PARTNERS
No.10, Murugappa Road,
Kotturpuram, Chennai - 600 085.

STRUCTURAL ENGINEER:

Er.S.SENTHIL
M.E.(STR)., M.B.A., M.I.E.
CIVIL & STRUCTURAL CONSULTANT
CMDA Reg.No.SE/GR-I/19/03/064
Mobile No: 9884428910

SHEET NO - 1

SCALE 1: 200

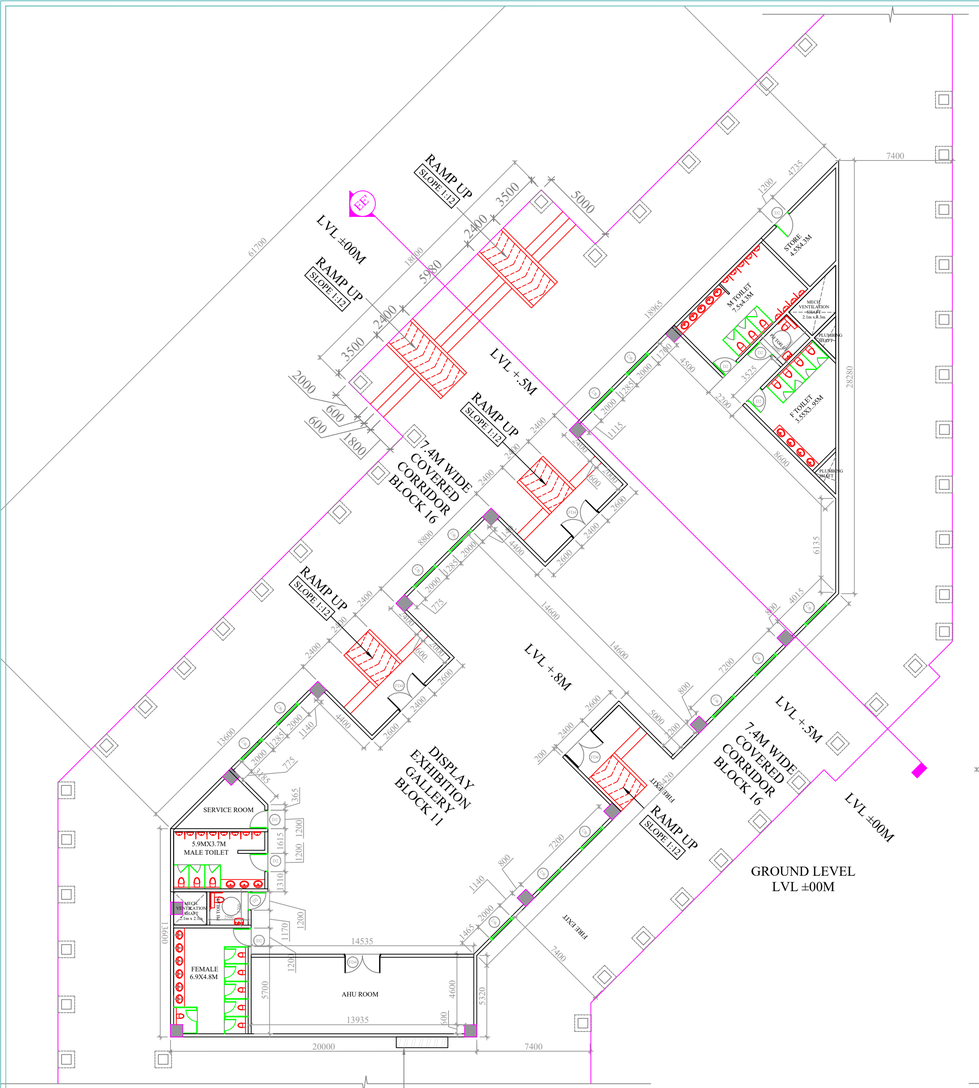

GROUND FLOOR PLAN

BLOCK 09 - Display Exhibit Gallery

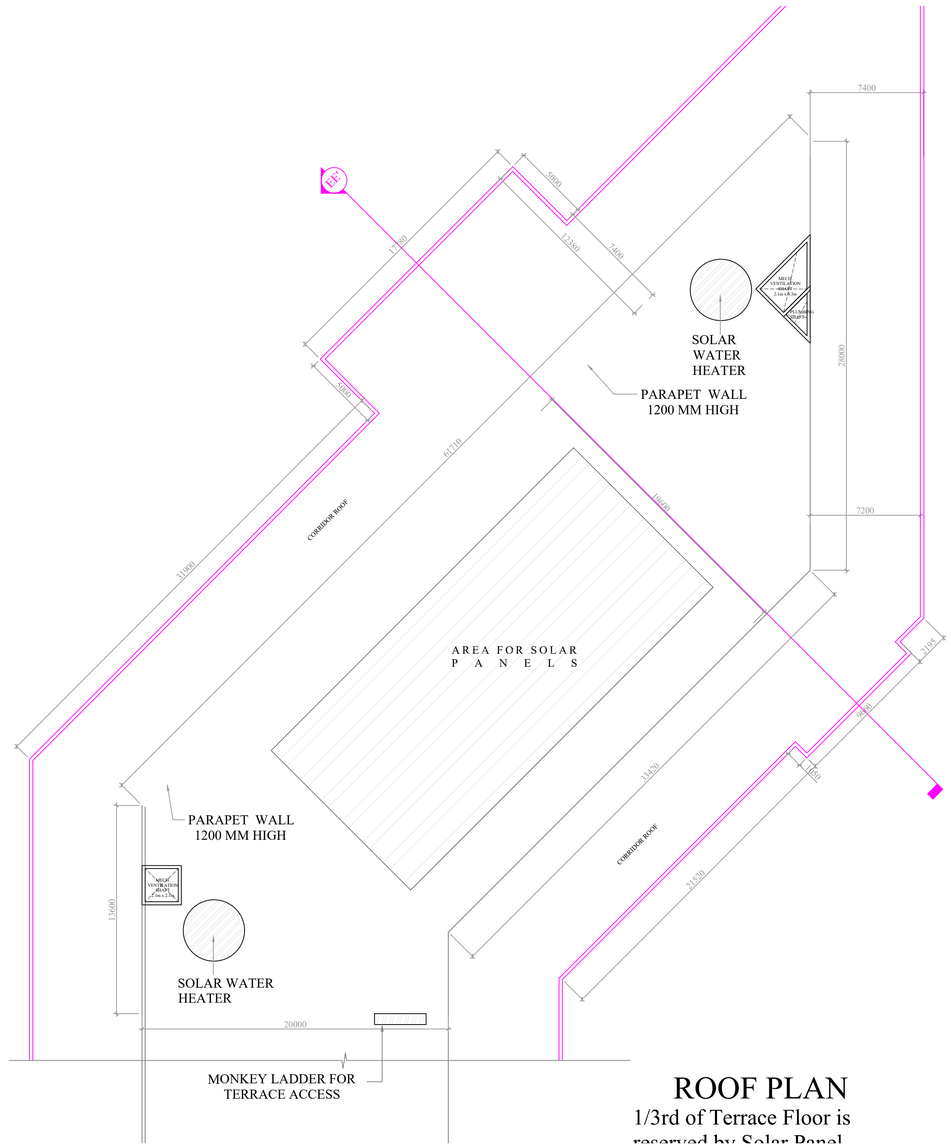

ROOF PLAN

1/3rd of Terrace Floor is reserved by Solar Panel

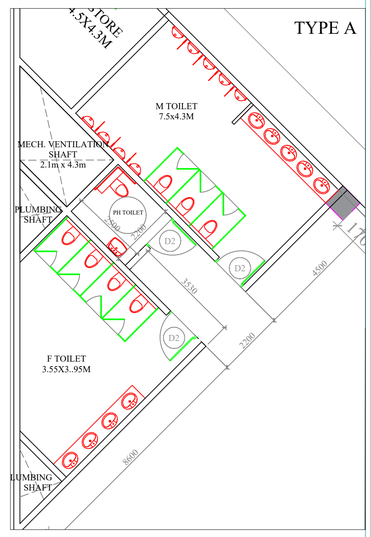

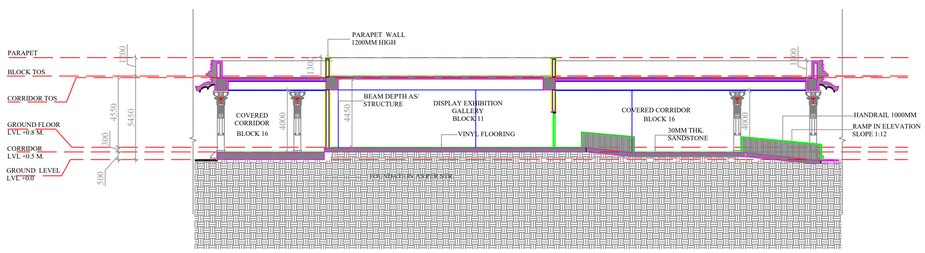

SECTION -EE

SCALE - 1:200

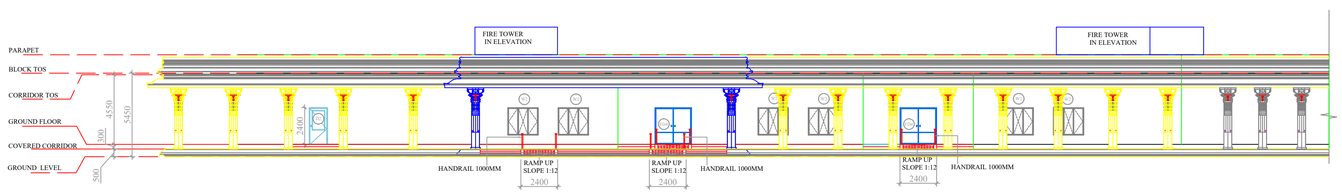

ELEVATION -A

SCALE - 1:200

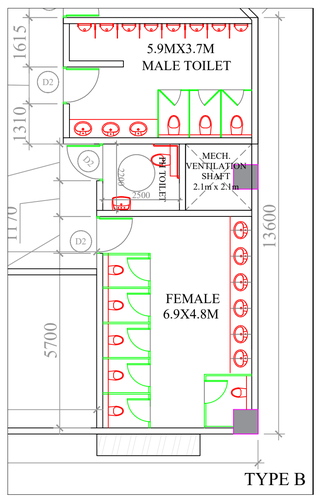

TOILET FIXTURE INVENTORY (PROPOSED)

	WC	WB	URINAL
MALE	6	8	17
FEMALE	10	10	
PH	2 Nos.		



SCALE - NTS

PROPOSED HERITAGE AND CULTURAL EDUCATIONAL COMPLEX FOR MAMAT AND PROPOSED RESILIENT INITIATIVE FOR SUSTAINABLE ENVIRONMENT (RISE) DESIGN OF CLIMATE CHANGE ARBORETUM INTERPRETATION CENTRE AND REAL TIME DATA ANALYTICS MANAGEMENT LABORATORY FOR MAMALLAPURAM (MAHABALIPURAM). AT 98/1, 2, 3B1, 4,5, 6A, 6B, 7, 99/1, 2A, 2B, 3A, 4, 101/1, 2A, 2B, 3, 4, 5, 7, 8, 9, 102/1A,1B,2A,2B,2C1,2C2,103/1A,1B, 2A1,2A2,2A3,2A4,2A5,2B,3,104/2,106/1A1A, 1A1B, 1A2A, 1A2B, 1B, 2, 3, 4, 107/1A1,1A2,1B1,1B2,2,3A, 3B,3C,3D, 3E,3F,3G,3H,4A,4B,5,6A,6B,108/1,2,3,4, 5,6A,6B,7,8A,8B,109/1,2,110/1,2A,2B, 2C,3A,3B,3C,4A,4B,5A,5B, 111,112/2, 3A,3B,3C,4, 113/1,2,3, 114/1,2A,2B, 115/1A,1B,1C,1D,2,3,4,5, 116/1A,1B1, 1B2A,1B2B,1B2C1,1B2C2,1B2C3,1B2C4, 1B3,2,3, 117/1,2,3B,118/2,118/3A,3B, 5A,5B1,5B2,5C,5D,5E,6,119/3A,120/3A, 121/1,2,3,4, 122/1A1,130/3A,161/1,2B, 4A,4C,163/2A,2B,1B1,1B2,165/1,2,3,4,5, 7A,8A,166/1A,2A,2B,167/1A,1B,1C1,1C2, 1D1,1D2,1E1A,1E1B,1E2,1E3,2A,2B,3A1, 3A2,3B,3C1,3C2,3D,3E1,3E2,3F,4,168/1, 2,3A,3B,3C,3D,4A,4B,4C,169/1,2,3, 170/1A1,1A2,1B,1C,1D1,1D2,1E,1F,2A,2B, 3A,3B,171/1A1B,1A4,1A5,1A6,1A7,1A8, 1B1,1B2,1C1,1C2,1D,2,172/1,2A,2B,3A, 3B,4A,4B,5,173/2,1A,1B,1C,3A1,3A2,3B, 3C1,3C2,3C3,3C4,3D1A,3D1B,3D2,3E1, 3E2, 3F1,3F2,3F3,3F4A,3F4B,3F5,3F6,3G, 174/2A3,2A4,2A5,2A6,2B1B,2B2,2B3A, 2B3B1,2B3B2, 185/2B, 186/1,2,187/1, 188,189/1A,2A,3A,4, 209/3A,3C1, 3C2, 3C3,210/1A1,1A2A2,1A2B,2A1,2A2,2B1, 2B2,3A,3B,3C,3D1, 223/1A1A4,1A1B2, 1A1C,1A1D2,1A2,1B,2A,2B,3B,4,5,6B,7,8, 9A2,9B,10B,11,12, 163/1A, POONJERI VILLAGE, TIRUKALUKUNDRAM TALUK, CHENGALPATTU DISTRICT.

Lease Land : 163/1A

DRAWING TITLE- BLOCK 09
DISPLAY EXHIBITION GALLERY

ALL DIMENSIONS IN MM

NOTE: ALL INTERNAL SPACES SHALL BE MECHANICALLY AIR-VENTILATED AS PER APPLICABLE NORMS

N

SCHEDULES OF OPENING

SYMBOL	PARTICULARS	WIDTH	HEIGHT	CILL	DESCRIPTION
D1	DOOR	1050	2400		TEAK WOOD FRAMED WOODEN FLUSH DOOR
D2	DOOR	1200	2400		TEAK WOOD FRAMED WOODEN FLUSH DOOR
D3	DOOR	1500	2400		TEAK WOOD FRAMED WOODEN DOUBLE LEAF FLUSH DOOR
D4	DOOR	2000	2400		TEAK WOOD FRAMED WOODEN DOUBLE LEAF FLUSH DOOR
D5	DOOR	2400	2400		TEAK WOOD FRAMED WOODEN DOUBLE LEAF FLUSH DOOR
FD1	DOOR	1650	2400		METAL FRAMED 2-HOUR FIRE RATED ALUMINIUM DOOR DOUBLE LEAF FLUSH DOOR
FD2	DOOR	2000	2400		METAL FRAMED 2-HOUR FIRE RATED ALUMINIUM DOOR DOUBLE LEAF FLUSH DOOR
FD3	DOOR	2150	2400		METAL FRAMED 2-HOUR FIRE RATED ALUMINIUM DOOR DOUBLE LEAF FLUSH DOOR
FD4	DOOR	2400	2400		METAL FRAMED 2-HOUR FIRE RATED ALUMINIUM DOOR DOUBLE LEAF FLUSH DOOR
W1	WINDOW	2000	1500	900	
W2	WINDOW	2000	1800	600	

NOTE : THE ABOVE MENTIONED SIZE OF DOOR WINDOW IS THE ACTUAL SIZE . FOR THE FIXING OF DOOR, WINDOW THE OPENING SIZE HASTO BE TAKEN 10 TO 15MM MORE THAN THE ACTUAL SIZE GIVEN IN THE TABLE FOR INTERNAL DOOR.

OWNER'S SIGNATURE:

MAHA AMRUTA MANDAMAYI MAMANIDHI TRUST Poonjeri Chengalpattu TN-603 104

ARCHITECT:

PARTHSARTHI DUTTA GUPTA
B. Arch., Registered Architect
CA/88/11609
CMDA Reg. No. RA/Gr.II/19/03/123
PITHAVADIAN AND PARTNERS
No.10, Murugappa Road,
Kotturpuram, Chennai - 600 085.

STRUCTURAL ENGINEER:

Er.S.SENTHIL
M.E.(STR)., M.B.A., M.I.E.
CIVIL & STRUCTURAL CONSULTANT
CMDA Reg.No.SE/GR-I/19/03/064
Mobile No: 9884428910

SHEET NO - 1

SCALE 1: 200

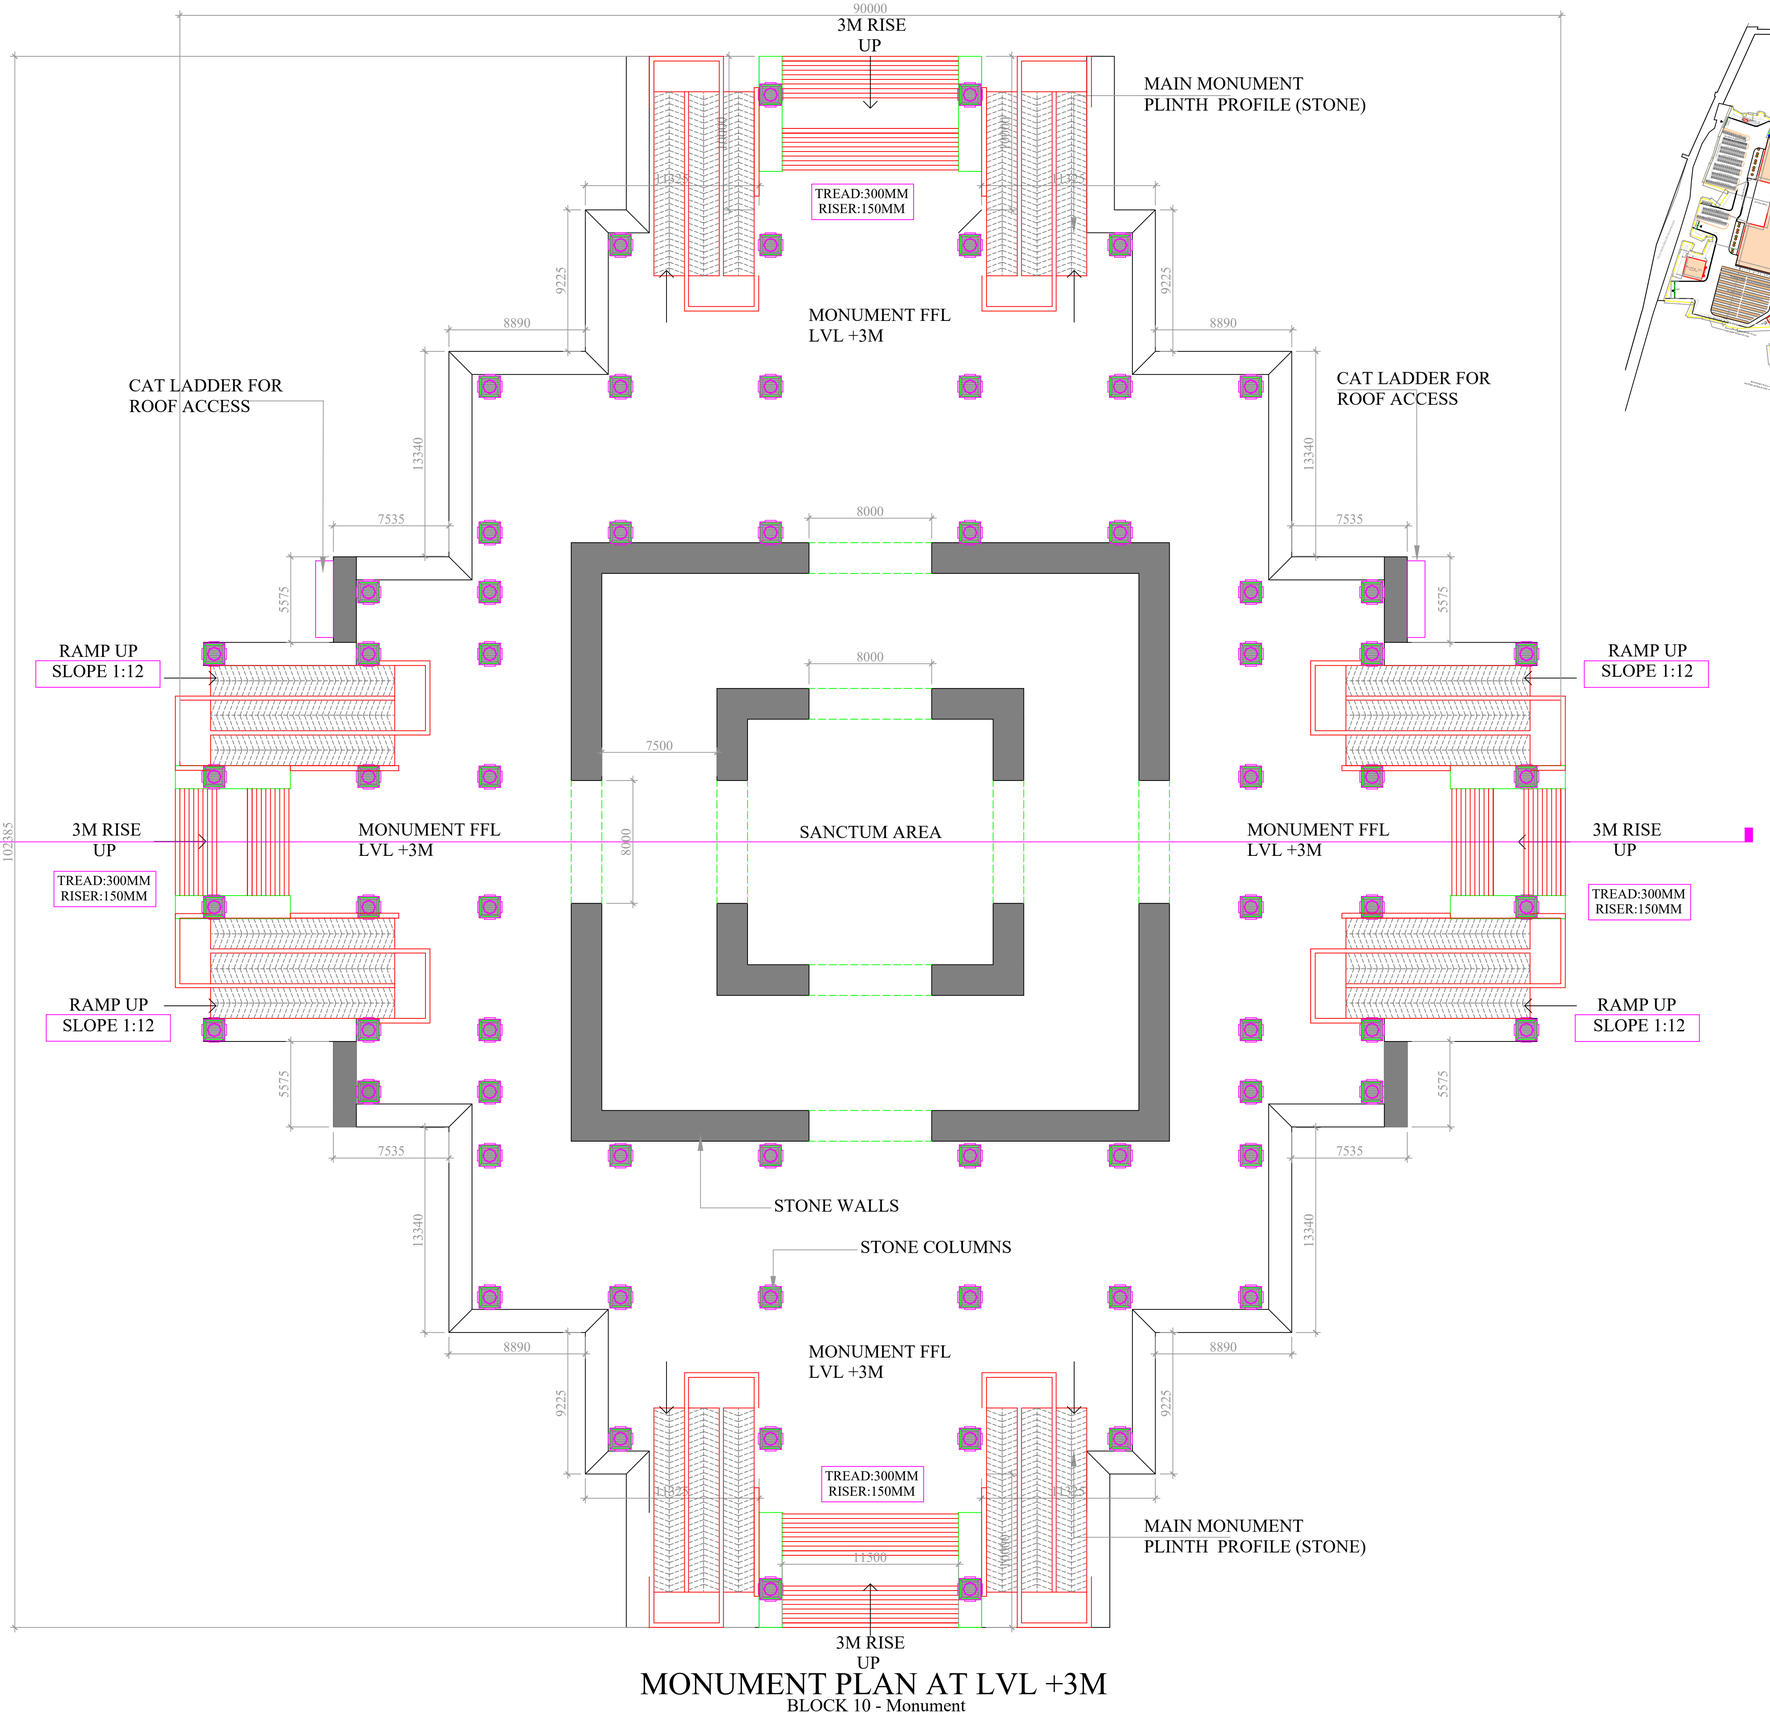

MONUMENT PLAN AT LVL +3M

BLOCK 10 - Monument

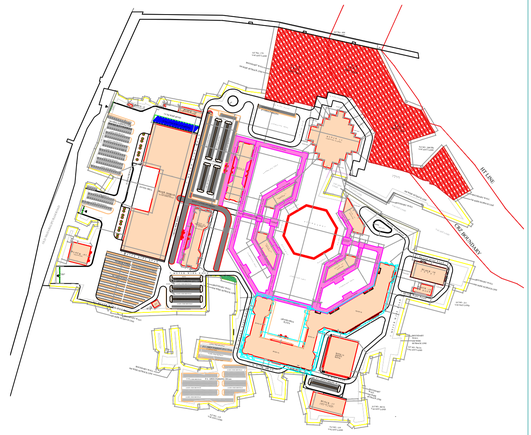

PROPOSED HERITAGE AND CULTURAL EDUCATIONAL COMPLEX FOR MAMAT AND PROPOSED RESILIENT INITIATIVE FOR SUSTAINABLE ENVIRONMENT (RISE) DESIGN OF CLIMATE CHANGE ARBORETUM INTERPRETATION CENTRE AND REAL TIME DATA ANALYTICS MANAGEMENT LABORATORY FOR MAMALLAPURAM (MAHABALIPURAM). AT 98/1, 2, 3B1, 4,5, 6A, 6B, 7, 99/1, 2A, 2B, 3A, 4, 101/1, 2A, 2B, 3, 4, 5, 7, 8, 9, 102/1A,1B,2A,2B,2C1,2C2,103/1A,1B, 2A1,2A2,2A3,2A4,2A5,2B,3,104/2,106/1A1A, 1A1B, 1A2A, 1A2B, 1B, 2, 3, 4, 107/1A1,1A2,1B1,1B2,2,3A, 3B,3C,3D, 3E,3F,3G,3H,4A,4B,5,6A,6B,108/1,2,3,4, 5,6A,6B,7,8A,8B,109/1,2,110/1,2A,2B, 2C,3A,3B,3C,4A,4B,5A,5B, 111,112/2, 3A,3B,3C,4, 113/1,2,3, 114/1,2A,2B, 115/1A,1B,1C,1D,2,3,4,5, 116/1A,1B1, 1B2A,1B2B,1B2C1,1B2C2,1B2C3,1B2C4, 1B3,2,3, 117/1,2,3B,118/2,118/3A,3B, 5A,5B1,5B2,5C,5D,5E,6,119/3A,120/3A, 121/1,2,3,4, 122/1A1,130/3A,161/1,2B, 4A,4C,163/2A,2B,1B1,1B2,165/1,2,3,4,5, 7A,8A,166/1A,2A,2B,167/1A,1B,1C1,1C2, 1D1,1D2,1E1A,1E1B,1E2,1E3,2A,2B,3A1, 3A2,3B,3C1,3C2,3D,3E1,3E2,3F,4,168/1, 2,3A,3B,3C,3D,4A,4B,4C,169/1,2,3, 170/1A1,1A2,1B,1C,1D1,1D2,1E,1F,2A,2B, 3A,3B,171/1A1B,1A4,1A5,1A6,1A7,1A8, 1B1,1B2,1C1,1C2,1D,2,172/1,2A,2B,3A, 3B,4A,4B,5,173/2,1A,1B,1C,3A1,3A2,3B, 3C1,3C2,3C3,3C4,3D1A,3D1B,3D2,3E1, 3E2, 3F1,3F2,3F3,3F4A,3F4B,3F5,3F6,3G, 174/2A3,2A4,2A5,2A6,2B1B,2B2,2B3A, 2B3B1,2B3B2, 185/2B, 186/1,2,187/1, 188,189/1A,2A,3A,4, 209/3A,3C1, 3C2, 3C3,210/1A1,1A2A2,1A2B,2A1,2A2,2B1, 2B2,3A,3B,3C,3D1, 223/1A1A4,1A1B2, 1A1C,1A1D2,1A2,1B,2A,2B,3B,4,5,6B,7,8, 9A2,9B,10B,11,12, 163/1A. POONJERI VILLAGE, TIRUKALUKUNDRAM TALUK, CHENGALPATTU DISTRICT.

Lease Land : 163/1A

DRAWING TITLE- BLOCK 10
MONUMENT PLAN

ALL DIMENSIONS IN MM

NOTE: ALL INTERNAL SPACES SHALL BE MECHANICALLY AIR-VENTILATED AS PER APPLICABLE NORMS

SCHEDULES OF OPENING

SYMBOL	PARTICULARS	WIDTH	HEIGHT	CILL	DESCRIPTION
D1	DOOR	1050	2400		TEAK WOOD FRAMED WOODEN FLUSH DOOR
D2	DOOR	1200	2400		TEAK WOOD FRAMED WOODEN FLUSH DOOR
D3	DOOR	1500	2400		TEAK WOOD FRAMED WOODEN DOUBLE LEAF FLUSH DOOR
D4	DOOR	2000	2400		TEAK WOOD FRAMED WOODEN DOUBLE LEAF FLUSH DOOR
D5	DOOR	2400	2400		TEAK WOOD FRAMED WOODEN DOUBLE LEAF FLUSH DOOR
FD1	DOOR	1650	2400		METAL FRAMED 2 HOUR FIRE RATED ALUMINIUM DOOR DOUBLE LEAF FLUSH DOOR
FD2	DOOR	2000	2400		METAL FRAMED 2 HOUR FIRE RATED ALUMINIUM DOOR DOUBLE LEAF FLUSH DOOR
FD3	DOOR	2150	2400		METAL FRAMED 2 HOUR FIRE RATED ALUMINIUM DOOR DOUBLE LEAF FLUSH DOOR
FD4	DOOR	2400	2400		METAL FRAMED 2 HOUR FIRE RATED ALUMINIUM DOOR DOUBLE LEAF FLUSH DOOR
W1	WINDOW	2000	1500	900	
W2	WINDOW	2000	1800	600	

NOTE : THE ABOVE MENTIONED SIZE OF DOOR WINDOW IS THE ACTUAL SIZE . FOR THE FIXING OF DOOR, WINDOW THE OPENING SIZE HASTO BE TAKEN 10 TO 15MM MORE THAN THE ACTUAL SIZE GIVEN IN THE TABLE FOR INTERNAL DOOR.

OWNER'S SIGNATURE:

MAMAT MAMANDAMAYI MANDRAM TRUST Poonjeri Chengalpattu TN-603 104

ARCHITECT:

PARTHSARTHI DUTTA GUPTA
B. Arch., Registered Architect
CA/88/11609
CMDA Reg. No. RA/Gr.I/19/03/123
PITHAVADIAN AND PARTNERS
No.10, Murugappa Road,
Kottupuram, Chennai - 600 085.

STRUCTURAL ENGINEER:

Er.S.SENTHIL
M.E.(STR)., M.B.A., M.I.E.
CIVIL & STRUCTURAL CONSULTANT
CMDA Reg.No.SE/GR-I/19/03/064
Mobile No: 9884428910

SHEET NO - 1

SCALE 1: 200

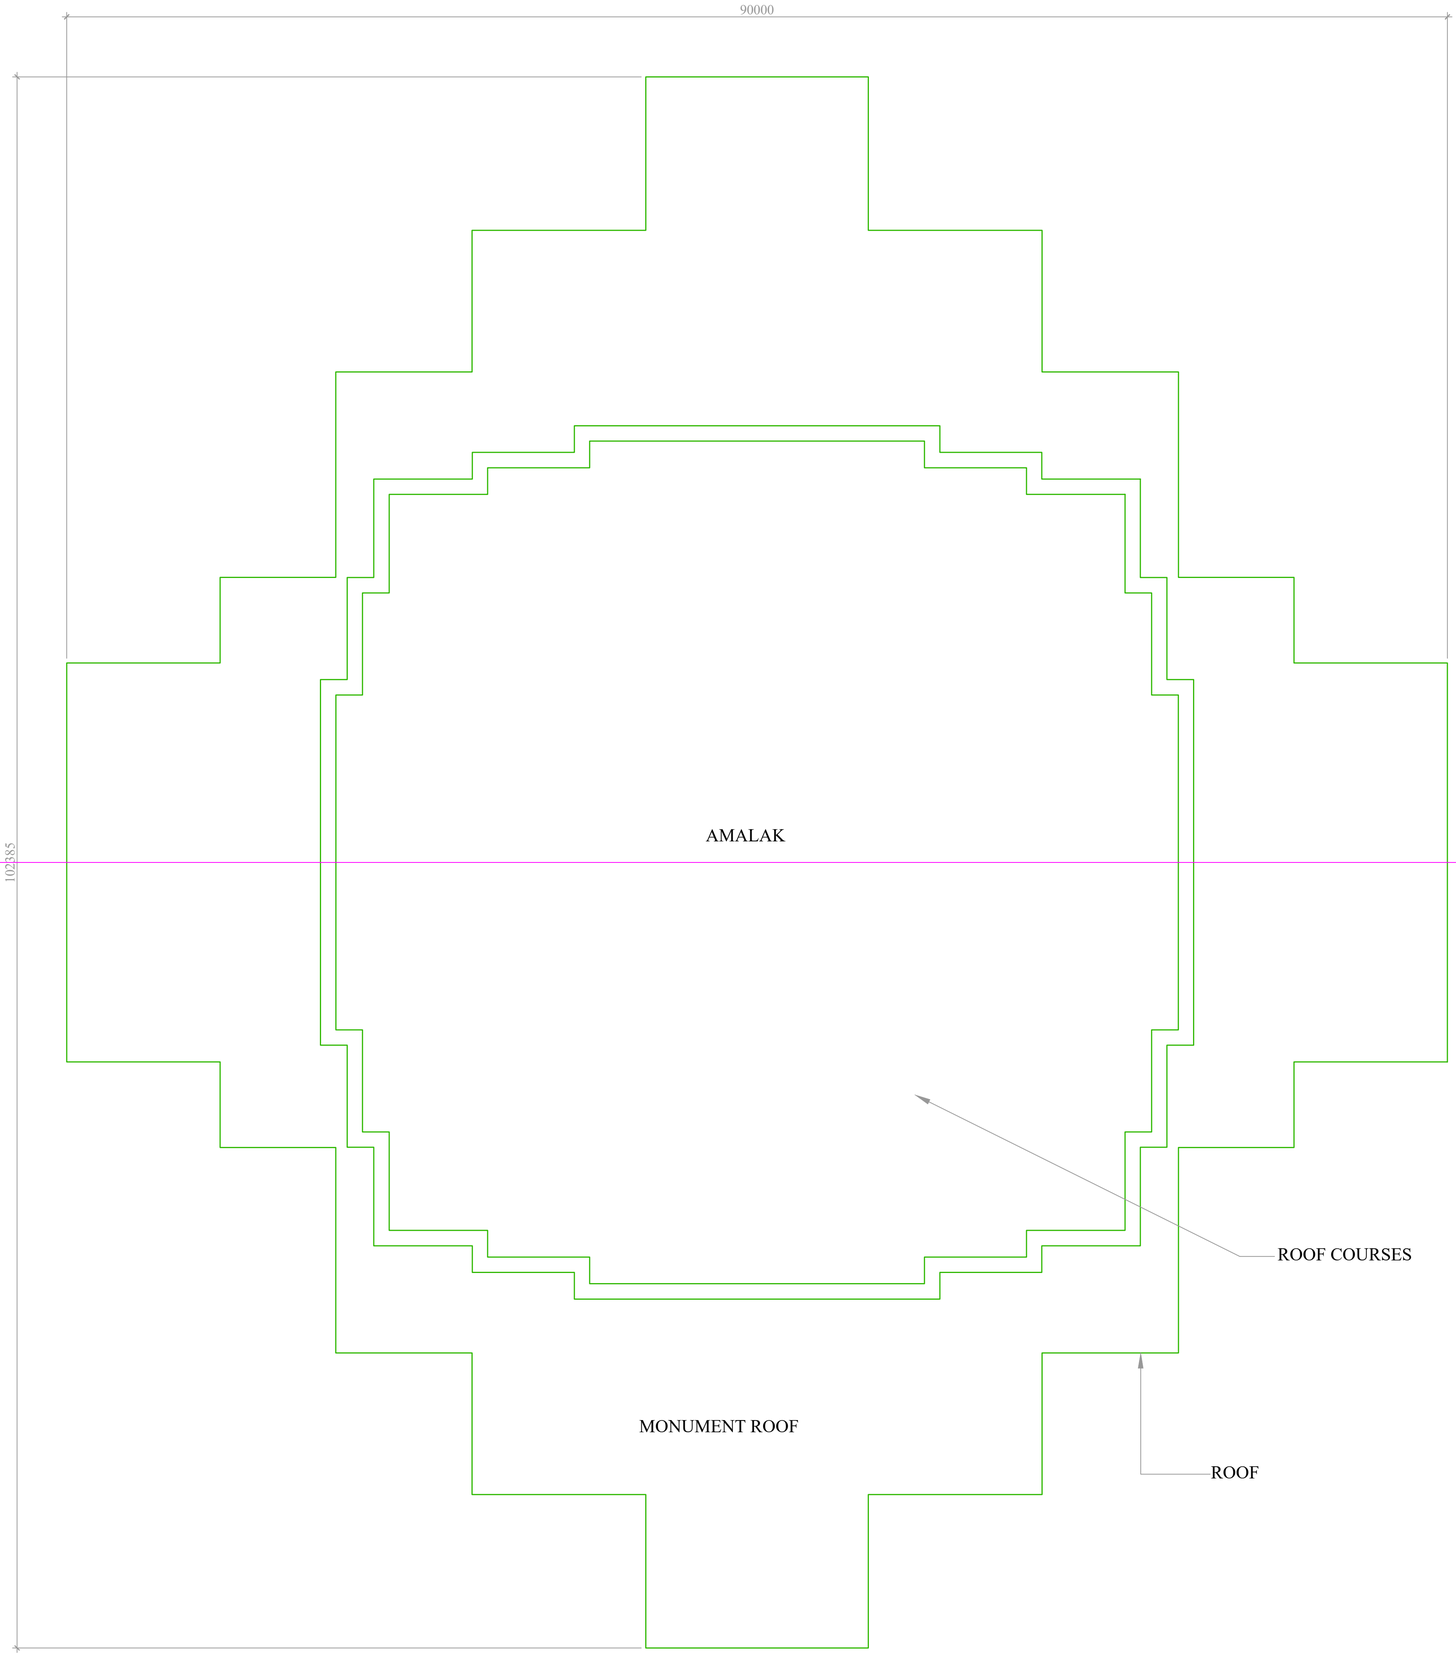

MONUMENT ROOF LEVEL PLAN AT LVL +13M

BLOCK 10 - Monument

1/3rd of Terrace Floor is reserved by Solar Panel

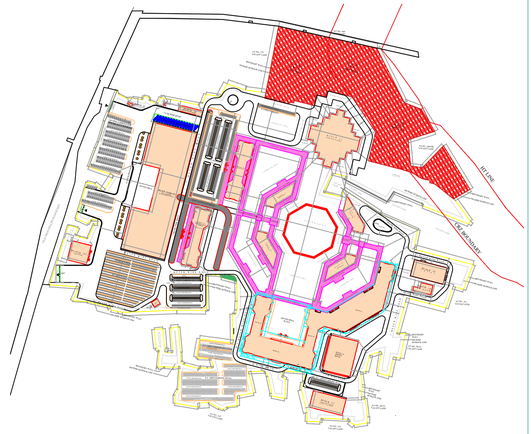

PROPOSED HERITAGE AND CULTURAL EDUCATIONAL COMPLEX FOR MAMAT AND PROPOSED RESILIENT INITIATIVE FOR SUSTAINABLE ENVIRONMENT (RISE) DESIGN OF CLIMATE CHANGE ARBORETUM INTERPRETATION CENTRE AND REAL TIME DATA ANALYTICS MANAGEMENT LABORATORY FOR MAMALLAPURAM (MAHABALIPURAM). AT 98/1, 2, 3B1, 4,5, 6A, 6B, 7, 99/1, 2A, 2B, 3A, 4,101/1,2A,2B,3,4,5,7,8,9, 102/1A,1B,2A,2B,2C1,2C2,103/1A,1B, 2A1,2A2,2A3,2A4,2A5,2B,3,104/2,106/1A1A, 1A1B,1A2A,1A2B,1B,2,3,4, 107/1A1,1A2,1B1,1B2,2,3A, 3B,3C,3D, 3E,3F,3G,3H,4A,4B,5,6A,6B,108/1,2,3,4, 5,6A,6B,7,8A,8B,109/1,2,110/1,2A,2B, 2C,3A,3B,3C,4A,4B,5A,5B, 111,112/2, 3A,3B,3C,4, 113/1,2,3, 114/1,2A,2B, 115/1A,1B,1C,1D,2,3,4,5, 116/1A,1B1, 1B2A,1B2B,1B2C1,1B2C2,1B2C3,1B2C4, 1B3,2,3, 117/1,2,3B,118/2,118/3A,3B, 5A,5B1,5B2,5C,5D,5E,6,119/3A,120/3A, 121/1,2,3,4, 122/1A1,130/3A,161/1,2B, 4A,4C,163/2A,2B,1B1,1B2,165/1,2,3,4,5, 7A,8A,166/1A,2A,2B,167/1A,1B,1C1,1C2, 1D1,1D2,1E1A,1E1B,1E2,1E3,2A,2B,3A1, 3A2,3B,3C1,3C2,3D,3E1,3E2,3F,4,168/1, 2,3A,3B,3C,3D,4A,4B,4C,169/1,2,3, 170/1A1,1A2,1B,1C,1D1,1D2,1E,1F,2A,2B, 3A,3B,171/1A1B,1A4,1A5,1A6,1A7,1A8, 1B1,1B2,1C1,1C2,1D,2,172/1,2A,2B,3A, 3B,4A,4B,5,173/2,1A,1B,1C,3A1,3A2,3B, 3C1,3C2,3C3,3C4,3D1A,3D1B,3D2,3E1, 3E2, 3F1,3F2,3F3,3F4A,3F4B,3F5,3F6,3G, 174/2A3,2A4,2A5,2A6,2B1B,2B2,2B3A, 2B3B1,2B3B2, 185/2B, 186/1,2,187/1, 188,189/1A,2A,3A,4, 209/3A,3C1, 3C2, 3C3,210/1A1,1A2A2,1A2B,2A1,2A2,2B1, 2B2,3A,3B,3C,3D1, 223/1A1A4,1A1B2, 1A1C,1A1D2,1A2,1B,2A,2B,3B,4,5,6B,7,8, 9A2,9B,10B,11,12, 163/1A. POONJERI VILLAGE, TIRUKALUKUNDRAM TALUK, CHENGALPATTU DISTRICT.

Lease Land : 163/1A

DRAWING TITLE- BLOCK 10
MONUMENT ROOF PLAN

ALL DIMENSIONS IN MM

NOTE: ALL INTERNAL SPACES SHALL BE MECHANICALLY AIR-VENTILATED AS PER APPLICABLE NORMS

SCHEDULES OF OPENING

SYMBOL	PARTICULARS	WIDTH	HEIGHT	CILL	DESCRIPTION
D1	DOOR	1050	2400		TEAK WOOD FRAMED WOODEN FLUSH DOOR
D2	DOOR	1200	2400		TEAK WOOD FRAMED WOODEN FLUSH DOOR
D3	DOOR	1500	2400		TEAK WOOD FRAMED WOODEN DOUBLE LEAF FLUSH DOOR
D4	DOOR	2000	2400		TEAK WOOD FRAMED WOODEN DOUBLE LEAF FLUSH DOOR
D5	DOOR	2400	2400		TEAK WOOD FRAMED WOODEN DOUBLE LEAF FLUSH DOOR
FD1	DOOR	1650	2400		METAL FRAMED 2 HOUR FIRE RATED ALUMINIUM DOOR DOUBLE LEAF FLUSH DOOR
FD2	DOOR	2000	2400		METAL FRAMED 2 HOUR FIRE RATED ALUMINIUM DOOR DOUBLE LEAF FLUSH DOOR
FD3	DOOR	2150	2400		METAL FRAMED 2 HOUR FIRE RATED ALUMINIUM DOOR DOUBLE LEAF FLUSH DOOR
FD4	DOOR	2400	2400		METAL FRAMED 2 HOUR FIRE RATED ALUMINIUM DOOR DOUBLE LEAF FLUSH DOOR
W1	WINDOW	2000	1500	900	
W2	WINDOW	2000	1800	600	

NOTE : THE ABOVE MENTIONED SIZE OF DOOR WINDOW IS THE ACTUAL SIZE . FOR THE FIXING OF DOOR, WINDOW THE OPENING SIZE HASTO BE TAKEN 10 TO 15MM MORE THAN THE ACTUAL SIZE GIVEN IN THE TABLE FOR INTERNAL DOOR.

OWNER'S SIGNATURE:

MAMALLAPURAM TRUST Poonjeri Chengalpattu TN-603 104

ARCHITECT:

PARTHSARTHI DUTTA GUPTA
B. Arch., Registered Architect
CA/88/11609
CMDA Reg. No. RA/Gr.I/19/03/123
PITHAVADIAN AND PARTNERS
No.10, Murugappa Road,
Kotturpuram, Chennai - 600 085.

STRUCTURAL ENGINEER:

Er.S.SENTHIL
M.E.(STR)., M.B.A., M.I.E.
CIVIL & STRUCTURAL CONSULTANT
CMDA Reg.No.SE/Gr-I/19/03/064
Mobile No: 9884428910

SHEET NO - 2

SCALE 1: 200

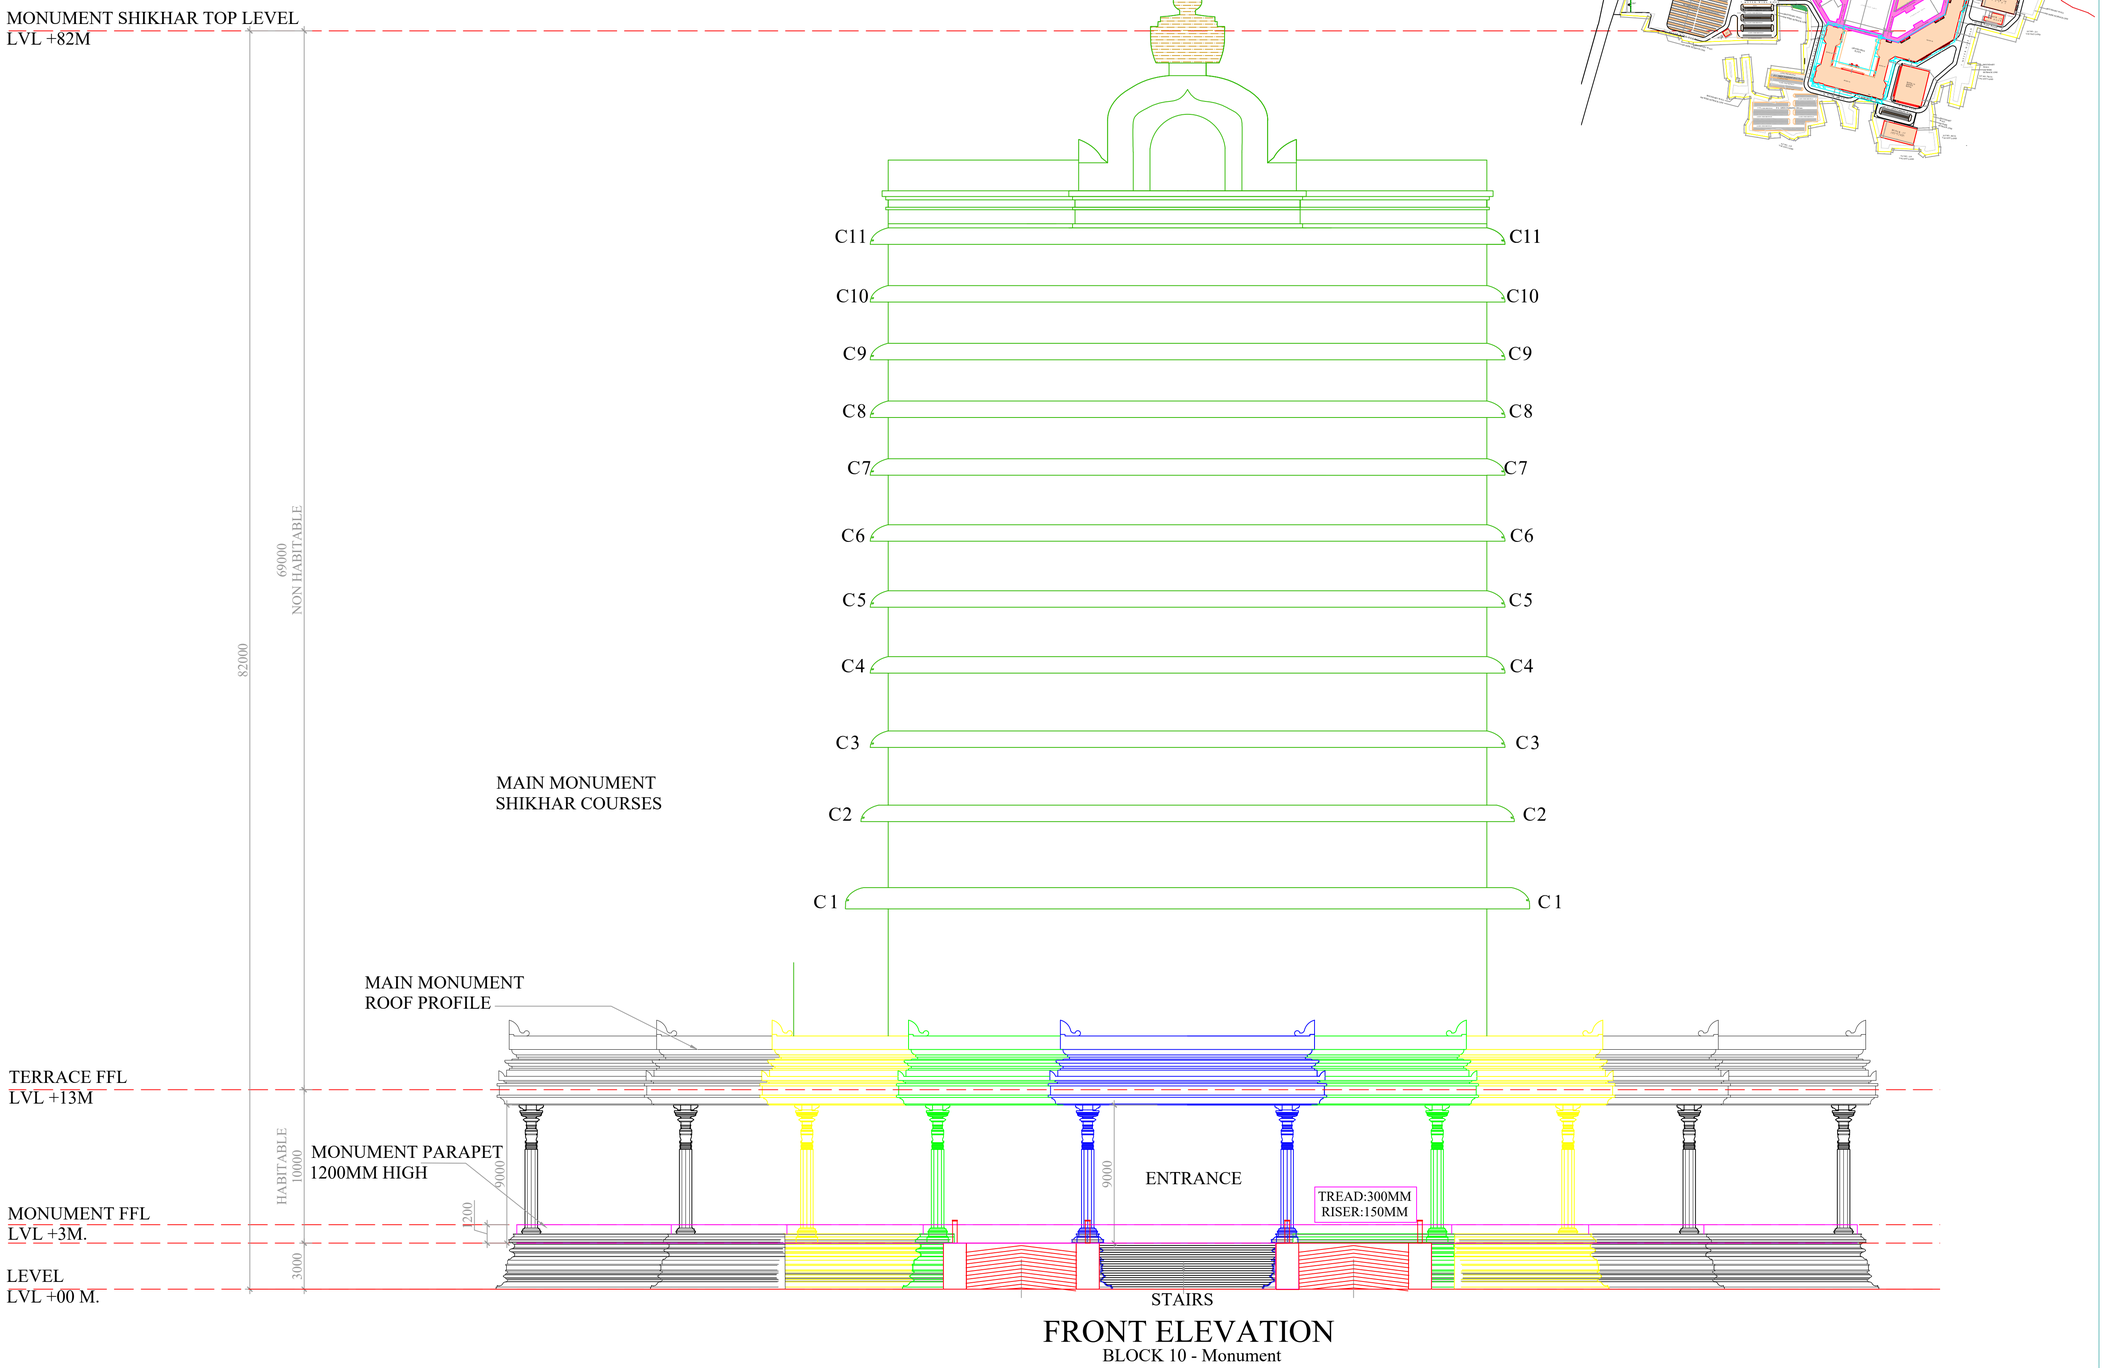

FRONT ELEVATION

BLOCK 10 - Monument

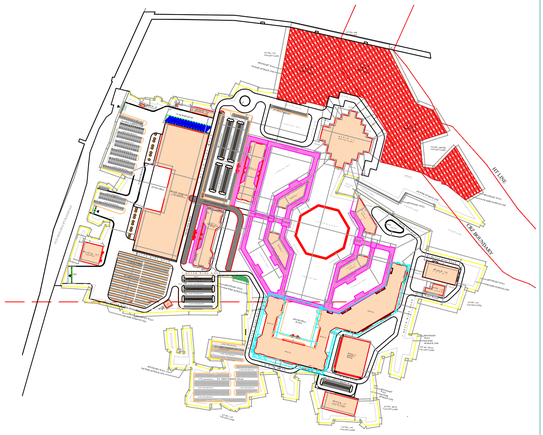

PROPOSED HERITAGE AND CULTURAL EDUCATIONAL COMPLEX FOR MAMAT AND PROPOSED RESILIENT INITIATIVE FOR SUSTAINABLE ENVIRONMENT (RISE) DESIGN OF CLIMATE CHANGE ARBORETUM INTERPRETATION CENTRE AND REAL TIME DATA ANALYTICS MANAGEMENT LABORATORY FOR MAMALLAPURAM (MAHABALIPURAM). AT 98/1, 2, 3B1, 4,5, 6A, 6B, 7, 99/1, 2A, 2B, 3A, 4,101/1,2A,2B,3,4,5,7,8,9, 102/1A,1B,2A,2B,2C1,2C2,103/1A,1B, 2A1,2A2,2A3,2A4,2A5,2B,3,104/2,106/1A1A, 1A1B,1A2A,1A2B,1B,2,3,4, 107/1A1,1A2,1B1,1B2,2,3A, 3B,3C,3D, 3E,3F,3G,3H,4A,4B,5,6A,6B,108/1,2,3,4, 5,6A,6B,7,8A,8B,109/1,2,110/1,2A,2B, 2C,3A,3B,3C,4A,4B,5A,5B, 111,112/2, 3A,3B,3C,4, 113/1,2,3, 114/1,2A,2B, 115/1A,1B,1C,1D,2,3,4,5, 116/1A,1B1, 1B2A,1B2B,1B2C1,1B2C2,1B2C3,1B2C4, 1B3,2,3, 117/1,2,3B,118/2,118/3A,3B, 5A,5B1,5B2,5C,5D,5E,6,119/3A,120/3A, 121/1,2,3,4, 122/1A1,130/3A,161/1,2B, 4A,4C,163/2A,2B,1B1,1B2,165/1,2,3,4,5, 7A,8A,166/1A,2A,2B,167/1A,1B,1C1,1C2, 1D1,1D2,1E1A,1E1B,1E2,1E3,2A,2B,3A1, 3A2,3B,3C1,3C2,3D,3E1,3E2,3F,4,168/1, 2,3A,3B,3C,3D,4A,4B,4C,169/1,2,3, 170/1A1,1A2,1B,1C,1D1,1D2,1E,1F,2A,2B, 3A,3B,171/1A1B,1A4,1A5,1A6,1A7,1A8, 1B1,1B2,1C1,1C2,1D,2,172/1,2A,2B,3A, 3B,4A,4B,5,173/2,1A,1B,1C,3A1,3A2,3B, 3C1,3C2,3C3,3C4,3D1A,3D1B,3D2,3E1, 3E2, 3F1,3F2,3F3,3F4A,3F4B,3F5,3F6,3G, 174/2A3,2A4,2A5,2A6,2B1B,2B2,2B3A, 2B3B1,2B3B2, 185/2B, 186/1,2,187/1, 188,189/1A,2A,3A,4, 209/3A,3C1, 3C2, 3C3,210/1A1,1A2A2,1A2B,2A1,2A2,2B1, 2B2,3A,3B,3C,3D1, 223/1A1A4,1A1B2, 1A1C,1A1D2,1A2,1B,2A,2B,3B,4,5,6B,7,8, 9A2,9B,10B,11,12, 163/1A. POONJERI VILLAGE, TIRUKALUKUNDRAM TALUK, CHENGALPATTU DISTRICT.

Lease Land : 163/1A

DRAWING TITLE- BLOCK 10
MONUMENT ELEVATION

ALL DIMENSIONS IN MM

NOTE: ALL INTERNAL SPACES SHALL BE MECHANICALLY AIR-VENTILATED AS PER APPLICABLE NORMS

SCHEDULES OF OPENING

SYMBOL	PARTICULARS	WIDTH	HEIGHT	CILL	DESCRIPTION
D1	DOOR	1050	2400		TEAK WOOD FRAMED WOODEN FLUSH DOOR
D2	DOOR	1200	2400		TEAK WOOD FRAMED WOODEN FLUSH DOOR
D3	DOOR	1500	2400		TEAK WOOD FRAMED WOODEN DOUBLE LEAF FLUSH DOOR
D4	DOOR	2000	2400		TEAK WOOD FRAMED WOODEN DOUBLE LEAF FLUSH DOOR
D5	DOOR	2400	2400		TEAK WOOD FRAMED WOODEN DOUBLE LEAF FLUSH DOOR
FD1	DOOR	1650	2400		METAL FRAMED 2 HOUR FIRE RATED ALUMINIUM DOOR DOUBLE LEAF FLUSH DOOR
FD2	DOOR	2000	2400		METAL FRAMED 2 HOUR FIRE RATED ALUMINIUM DOOR DOUBLE LEAF FLUSH DOOR
FD3	DOOR	2150	2400		METAL FRAMED 2 HOUR FIRE RATED ALUMINIUM DOOR DOUBLE LEAF FLUSH DOOR
FD4	DOOR	2400	2400		METAL FRAMED 2 HOUR FIRE RATED ALUMINIUM DOOR DOUBLE LEAF FLUSH DOOR
W1	WINDOW	2000	1500	900	
W2	WINDOW	2000	1800	600	

NOTE : THE ABOVE MENTIONED SIZE OF DOOR WINDOW IS THE ACTUAL SIZE . FOR THE FIXING OF DOOR, WINDOW THE OPENING SIZE HASTO BE TAKEN 10 TO 15MM MORE THAN THE ACTUAL SIZE GIVEN IN THE TABLE FOR INTERNAL DOOR.

OWNER'S SIGNATURE:

MAMAT MEIYYAMMAI MANDRAM TRUST, Poonjeri, Chengalpattu TN-603 104

ARCHITECT:

PARTHSARTHI DUTTA GUPTA
B. Arch., Registered Architect
CA/88/11609
CMDA Reg. No. RA/Gr.I/19/03/123
PITHAVADIAN AND PARTNERS
No.10, Murugappa Road,
Kotturpuram, Chennai - 600 085.

STRUCTURAL ENGINEER:

Er.S.SENTHIL
M.E.(STR)., M.B.A., M.I.E.
CIVIL & STRUCTURAL CONSULTANT
CMDA Reg.No.SE/GR-I/19/03/064
Mobile No: 9884428910

SHEET NO - 3

SCALE 1: 200

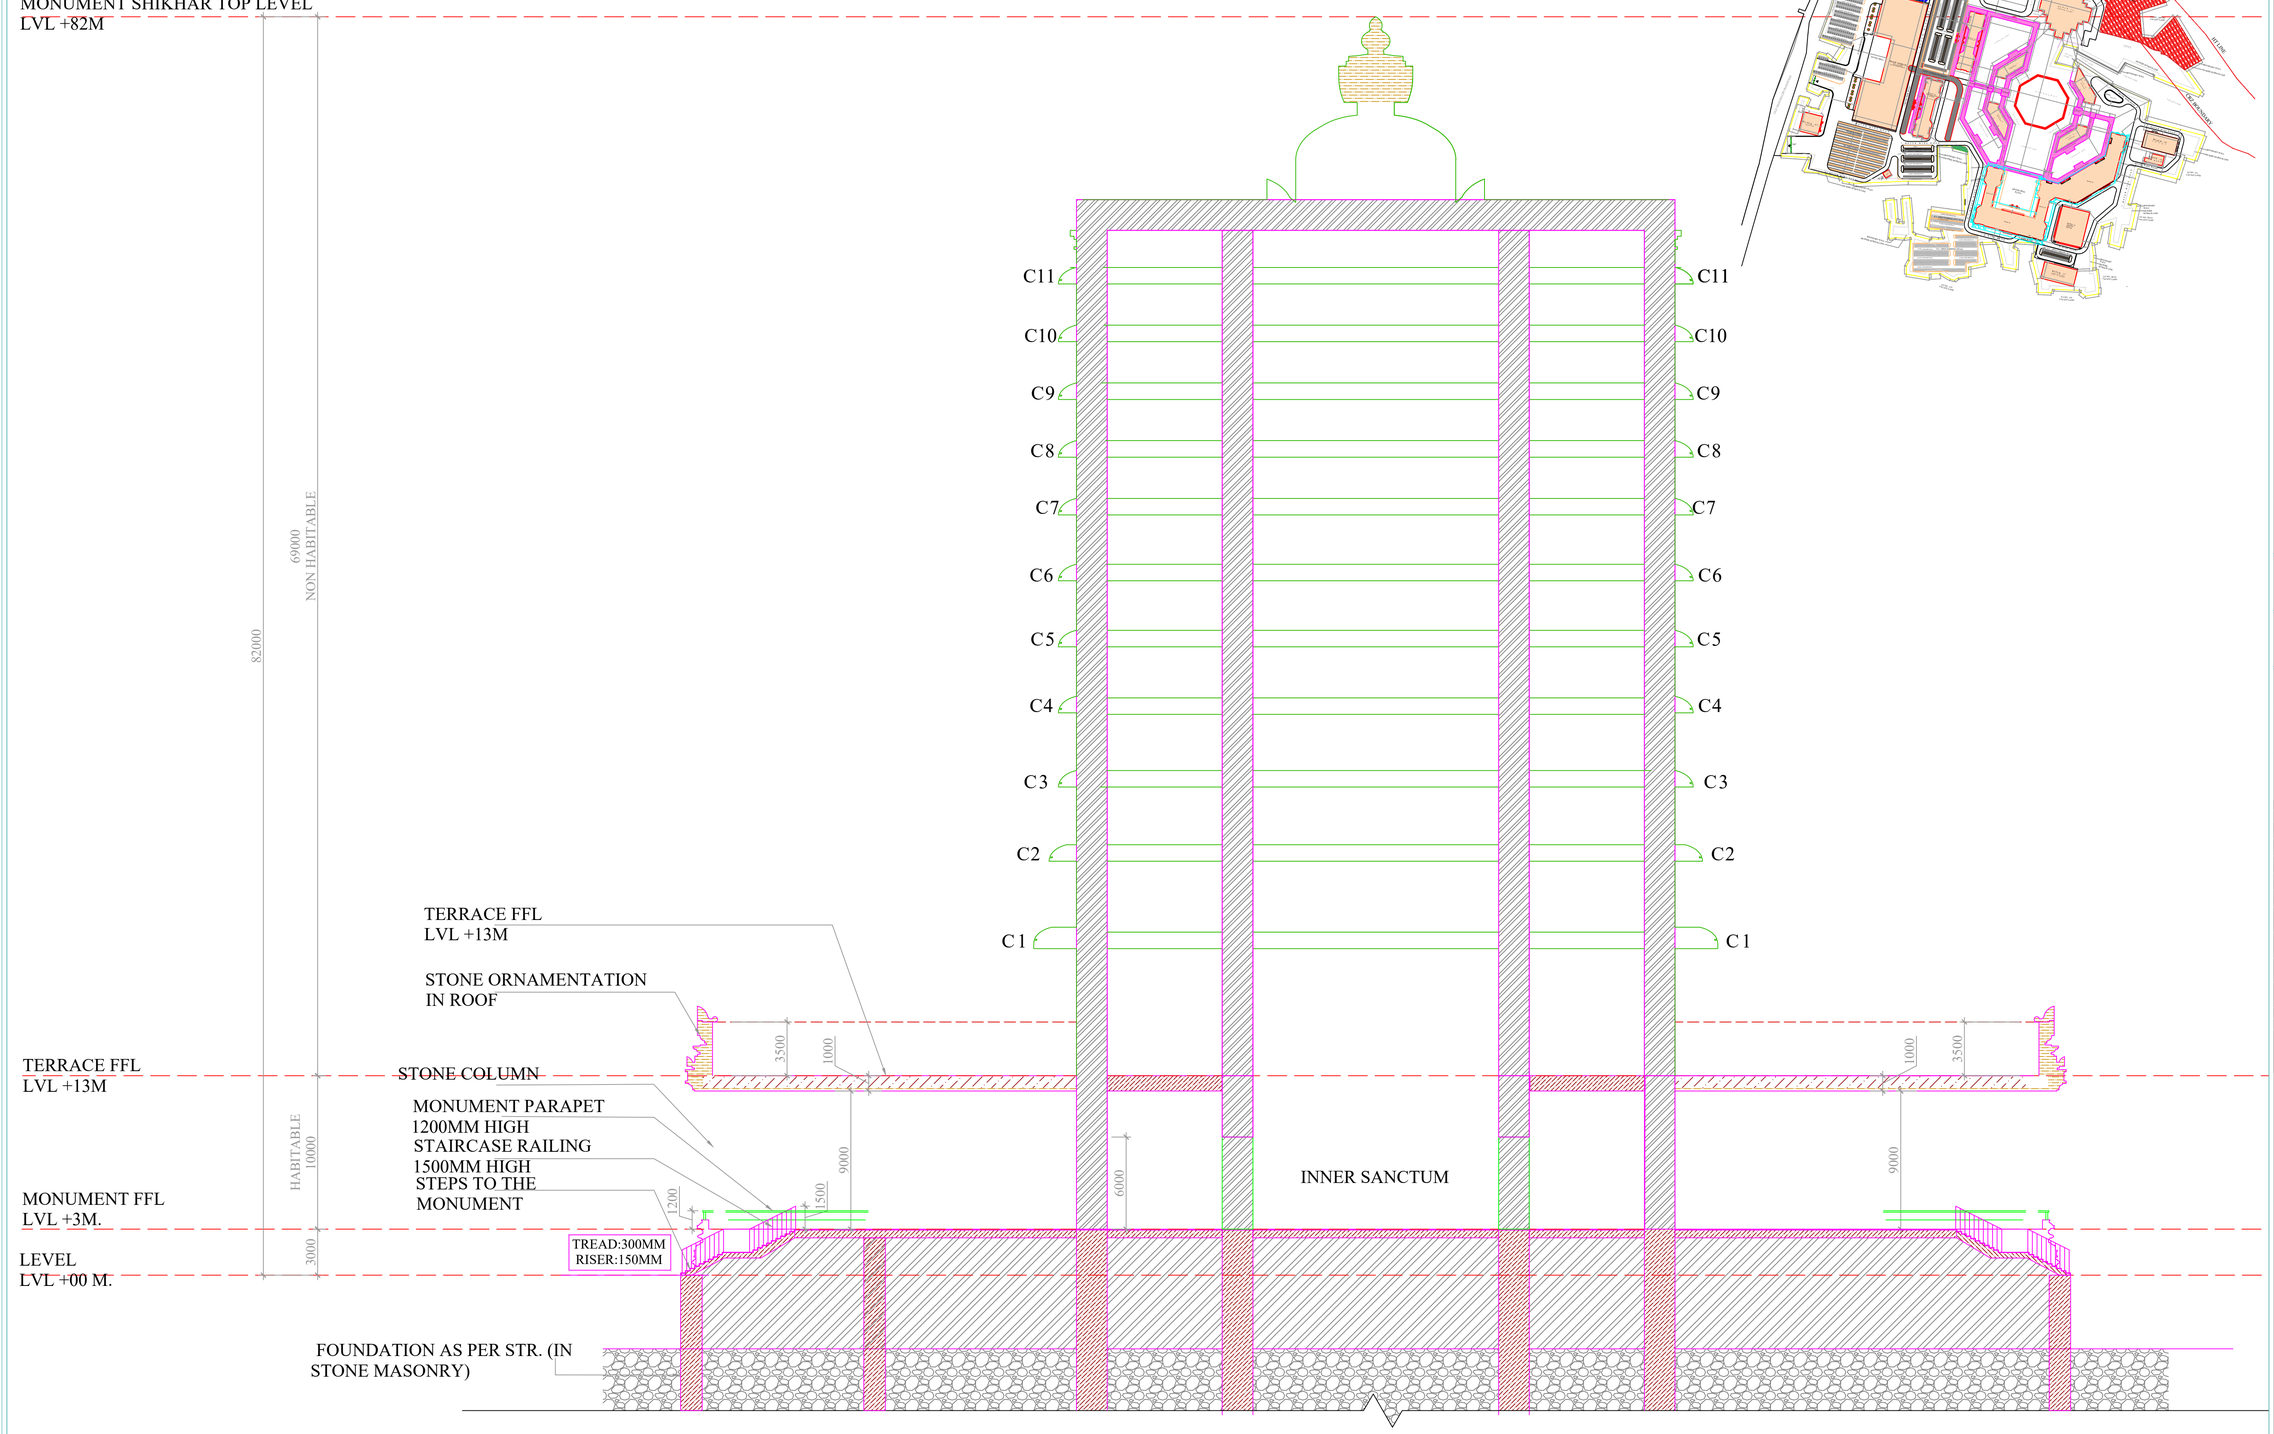

SECTION XX
BLOCK 10 - Monument

PROPOSED HERITAGE AND CULTURAL EDUCATIONAL COMPLEX FOR MAMAT AND PROPOSED RESILIENT INITIATIVE FOR SUSTAINABLE ENVIRONMENT (RISE) DESIGN OF CLIMATE CHANGE ARBORETUM INTERPRETATION CENTRE AND REAL TIME DATA ANALYTICS MANAGEMENT LABORATORY FOR MAMALLAPURAM (MAHABALIPURAM). AT 98/1, 2, 3B1, 4,5, 6A, 6B, 7, 99/1, 2A, 2B, 3A, 4,101/1,2A,2B,3,4,5,7,8,9, 102/1A,1B,2A,2B,2C1,2C2,103/1A,1B, 2A1,2A2,2A3,2A4,2A5,2B,3,104/2,106/1A1A, 1A1B,1A2A,1A2B,1B,2,3,4, 107/1A1,1A2,1B1,1B2,2,3A, 3B,3C,3D, 3E,3F,3G,3H,4A,4B,5,6A,6B,108/1,2,3,4, 5,6A,6B,7,8A,8B,109/1,2,110/1,2A,2B, 2C,3A,3B,3C,4A,4B,5A,5B, 111,112/2, 3A,3B,3C,4, 113/1,2,3, 114/1,2A,2B, 115/1A,1B,1C,1D,2,3,4,5, 116/1A,1B1, 1B2A,1B2B,1B2C1,1B2C2,1B2C3,1B2C4, 1B3,2,3, 117/1,2,3B,118/2,118/3A,3B, 5A,5B1,5B2,5C,5D,5E,6,119/3A,120/3A, 121/1,2,3,4, 122/1A1,130/3A,161/1,2B, 4A,4C,163/2A,2B,1B1,1B2,165/1,2,3,4,5, 7A,8A,166/1A,2A,2B,167/1A,1B,1C1,1C2, 1D1,1D2,1E1A,1E1B,1E2,1E3,2A,2B,3A1, 3A2,3B,3C1,3C2,3D,3E1,3E2,3F,4,168/1, 2,3A,3B,3C,3D,4A,4B,4C,169/1,2,3, 170/1A1,1A2,1B,1C,1D1,1D2,1E,1F,2A,2B, 3A,3B,171/1A1B,1A4,1A5,1A6,1A7,1A8, 1B1,1B2,1C1,1C2,1D,2,172/1,2A,2B,3A, 3B,4A,4B,5,173/2,1A,1B,1C,3A1,3A2,3B, 3C1,3C2,3C3,3C4,3D1A,3D1B,3D2,3E1, 3E2, 3F1,3F2,3F3,3F4A,3F4B,3F5,3F6,3G, 174/2A3,2A4,2A5,2A6,2B1B,2B2,2B3A, 2B3B1,2B3B2, 185/2B, 186/1,2,187/1 188,189/1A,2A,3A,4, 209/3A,3C1, 3C2, 3C3,210/1A1,1A2A2,1A2B,2A1,2A2,2B1, 2B2,3A,3B,3C,3D1, 223/1A1A4,1A1B2, 1A1C,1A1D2,1A2,1B,2A,2B,3B,4,5,6B,7,8, 9A2,9B,10B,11,12, 163/1A. POONJERI VILLAGE, TIRUKALUKUNDRAM TALUK, CHENGALPATTU DISTRICT.

Lease Land : 163/1A

DRAWING TITLE- BLOCK 10
MONUMENT SECTION

ALL DIMENSIONS IN MM

NOTE:ALL INTERNAL SPACES SHALL BE MECHANICALLY AIR-VENTILATED AS PER APPLICABLE NORMS

SCHEDULES OF OPENING

SYMBOL	PARTICULARS	WIDTH	HEIGHT	CILL	DESCRIPTION
D1	DOOR	1050	2400		TEAK WOOD FRAMED WOODEN FLUSH DOOR
D2	DOOR	1200	2400		TEAK WOOD FRAMED WOODEN FLUSH DOOR
D3	DOOR	1500	2400		TEAK WOOD FRAMED WOODEN DOUBLE LEAF FLUSH DOOR
D4	DOOR	2000	2400		TEAK WOOD FRAMED WOODEN DOUBLE LEAF FLUSH DOOR
D5	DOOR	2400	2400		TEAK WOOD FRAMED WOODEN DOUBLE LEAF FLUSH DOOR
FD1	DOOR	1650	2400		METAL FRAMED 2 HOUR FIRE RATED ALUMINIUM DOOR DOUBLE LEAF FLUSH DOOR
FD2	DOOR	2000	2400		METAL FRAMED 2 HOUR FIRE RATED ALUMINIUM DOOR DOUBLE LEAF FLUSH DOOR
FD3	DOOR	2150	2400		METAL FRAMED 2 HOUR FIRE RATED ALUMINIUM DOOR DOUBLE LEAF FLUSH DOOR
FD4	DOOR	2400	2400		METAL FRAMED 2 HOUR FIRE RATED ALUMINIUM DOOR DOUBLE LEAF FLUSH DOOR
W1	WINDOW	2000	1500	900	
W2	WINDOW	2000	1800	600	

NOTE : THE ABOVE MENTIONED SIZE OF DOOR WINDOW IS THE ACTUAL SIZE . FOR THE FIXING OF DOOR, WINDOW THE OPENING SIZE HASTO BE TAKEN 10 TO 15MM MORE THAN THE ACTUAL SIZE GIVEN IN THE TABLE FOR INTERNAL DOOR.

OWNER'S SIGNATURE:

MATA AMRITANANDAMAYI MISSION TRUST Poonjeri Chengalpattu TN-603 104

ARCHITECT:

PARTHSARTHI DUTTA GUPTA
B. Arch., Registered Architect
CA/88/11609
CMDA Reg. No. RA/Gr.I/19/03/123
PITHAVADIAN AND PARTNERS
No.10, Murugappa Road,
Kotturpuram, Chennai - 600 085.

STRUCTURAL ENGINEER:

Er.S.SENTHIL
M.E.(STR)., M.B.A., M.I.E.
CIVIL & STRUCTURAL CONSULTANT
CMDA Reg.No.SE/GR-I/19/03/064
Mobile No: 9884428910

SHEET NO - 4

SCALE 1: 200

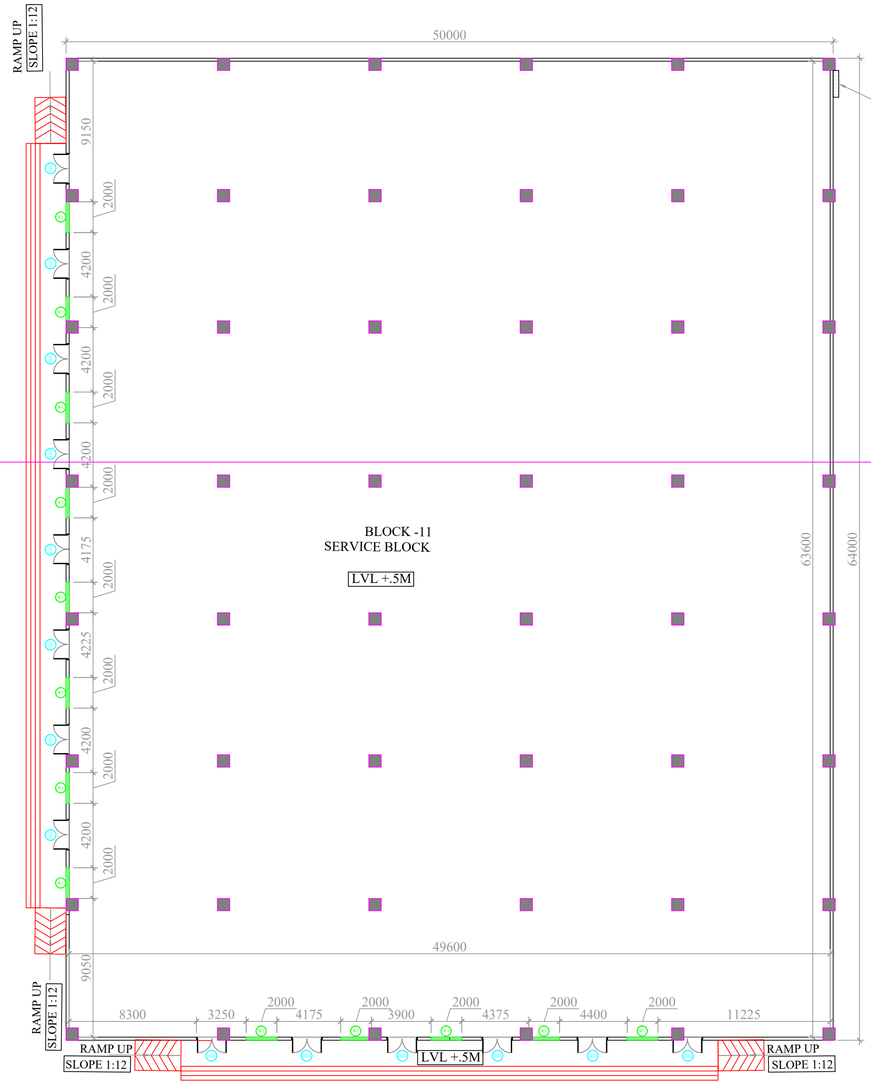

GROUND FLOOR PLAN
SERVICE BLOCK
BLOCK -11
LVL ±00M

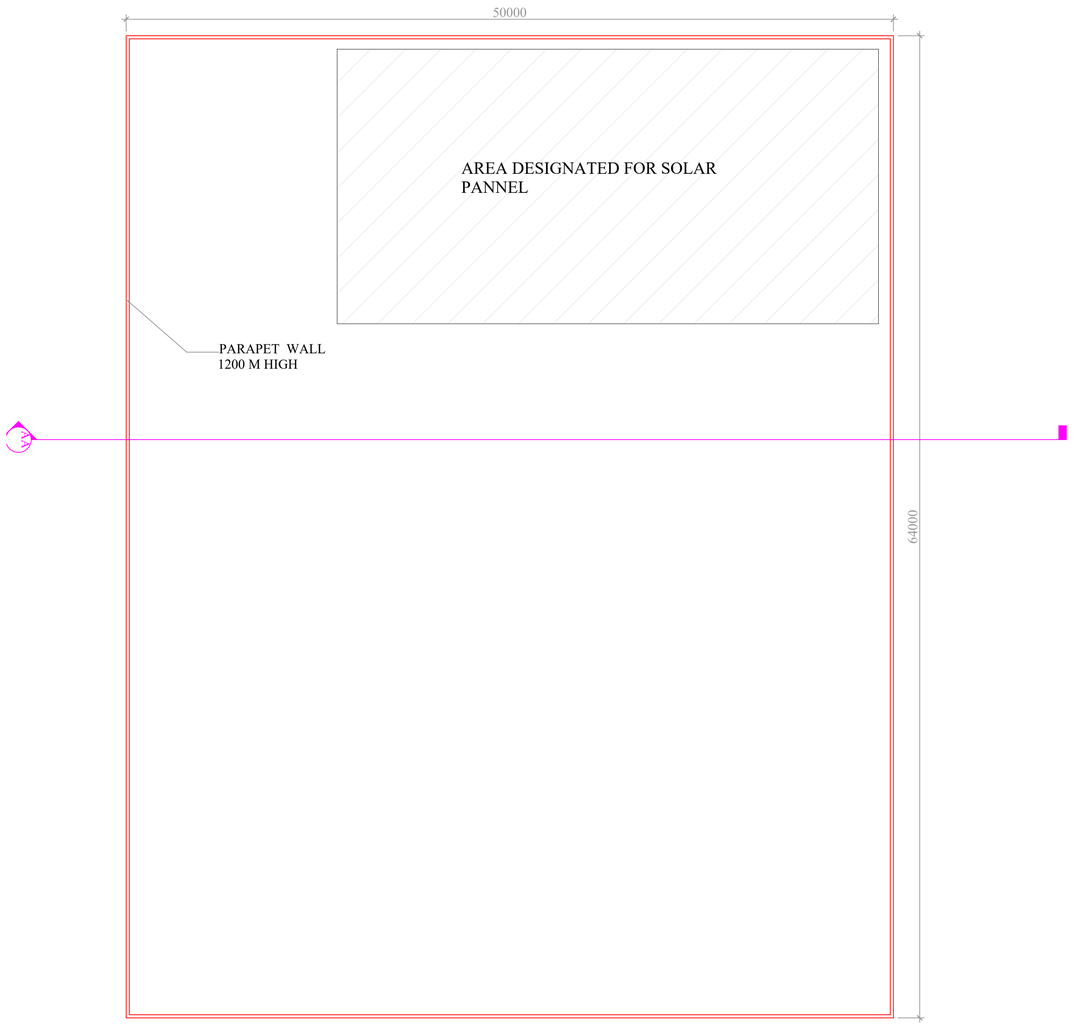

ROOF PLAN
BLOCK -11
SERVICE BLOCK

1/3rd of Terrace Floor is
reserved by Solar Panel

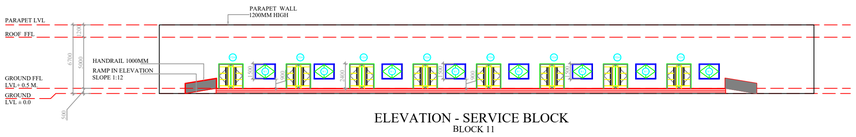

ELEVATION - SERVICE BLOCK
BLOCK 11

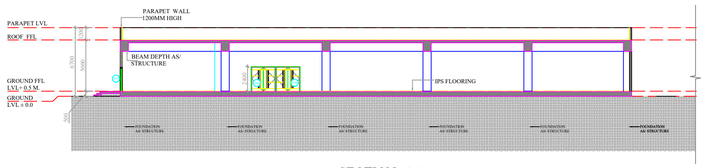

SECTION -AA
BLOCK 11 - SERVICE BLOCK

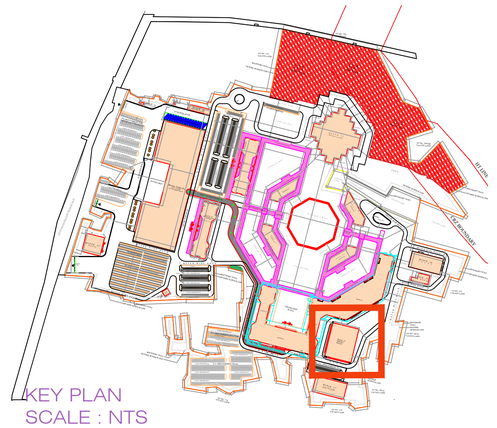

PROPOSED HERITAGE AND CULTURAL EDUCATIONAL COMPLEX FOR MAMAT AND PROPOSED RESILIENT INITIATIVE FOR SUSTAINABLE ENVIRONMENT (RISE) DESIGN OF CLIMATE CHANGE ARBORETUM INTERPRETATION CENTRE AND REAL TIME DATA ANALYTICS MANAGEMENT LABORATORY FOR MAMALLAPURAM (MAHABALIPURAM). AT 98/1, 2, 3B1, 4,5, 6A, 6B, 7, 99/1, 2A, 2B, 3A, 4,101/1,2A,2B,3,4,5,7,8,9, 102/1A,1B,2A,2B,2C1,2C2,103/1A,1B, 2A1,2A2,2A3,2A4,2A5,2B,3,104/2,106/1A1A, 1A1B,1A2A,1A2B,1B,2,3,4, 107/1A1,1A2,1B1,1B2,2,3A, 3B,3C,3D, 3E,3F,3G,3H,4A,4B,5,6A,6B,108/1,2,3,4, 5,6A,6B,7,8A,8B,109/1,2,110/1,2A,2B, 2C,3A,3B,3C,4A,4B,5A,5B, 111,112/2, 3A,3B,3C,4, 113/1,2,3, 114/1,2A,2B, 115/1A,1B,1C,1D,2,3,4,5, 116/1A,1B1, 1B2A,1B2B,1B2C1,1B2C2,1B2C3,1B2C4, 1B3,2,3, 117/1,2,3B,118/2,118/3A,3B, 5A,5B1,5B2,5C,5D,5E,6,119/3A,120/3A, 121/1,2,3,4, 122/1A1,130/3A,161/1,2B, 4A,4C,163/2A,2B,1B1,1B2,165/1,2,3,4,5, 7A,8A,166/1A,2A,2B,167/1A,1B,1C1,1C2, 1D1,1D2,1E1A,1E1B,1E2,1E3,2A,2B,3A1, 3A2,3B,3C1,3C2,3D,3E1,3E2,3F,4,168/1, 2,3A,3B,3C,3D,4A,4B,4C,169/1,2,3, 170/1A1,1A2,1B,1C,1D1,1D2,1E,1F,2A,2B, 3A,3B,171/1A1B,1A4,1A5,1A6,1A7,1A8, 1B1,1B2,1C1,1C2,1D,2,172/1,2A,2B,3A, 3B,4A,4B,5,173/2,1A,1B,1C,3A1,3A2,3B, 3C1,3C2,3C3,3C4,3D1A,3D1B,3D2,3E1, 3E2, 3F1,3F2,3F3,3F4A,3F4B,3F5,3F6,3G, 174/2A3,2A4,2A5,2A6,2B1B,2B2,2B3A, 2B3B1,2B3B2, 185/2B, 186/1,2,187/1, 188,189/1A,2A,3A,4, 209/3A,3C1, 3C2, 3C3,210/1A1,1A2A2,1A2B,2A1,2A2,2B1, 2B2,3A,3B,3C,3D1, 223/1A1A4,1A1B2, 1A1C,1A1D2,1A2,1B,2A,2B,3B,4,5,6B,7,8, 9A2,9B,10B,11,12, 163/1A. POONJERI VILLAGE, TIRUKALUKUNDRAM TALUK, CHENGALPATTU DISTRICT.

Lease Land : 163/1A

DRAWING TITLE- BLOCK 11
SERVICE BLOCK

ALL DIMENSIONS IN MM

NOTE: ALL INTERNAL SPACES SHALL BE MECHANICALLY AIR-VENTILATED AS PER APPLICABLE NORMS

SCHEDULES OF OPENING

SYMBOL	PARTICULARS	WIDTH	HEIGHT	CILL	DESCRIPTION
D1	DOOR	1050	2400		TEAK WOOD FRAMED WOODEN FLUSH DOOR
D2	DOOR	1200	2400		TEAK WOOD FRAMED WOODEN FLUSH DOOR
D3	DOOR	1500	2400		TEAK WOOD FRAMED WOODEN DOUBLE LEAF FLUSH DOOR
D4	DOOR	2000	2400		TEAK WOOD FRAMED WOODEN DOUBLE LEAF FLUSH DOOR
D5	DOOR	2400	2400		TEAK WOOD FRAMED WOODEN DOUBLE LEAF FLUSH DOOR
FD1	DOOR	1650	2400		METAL FRAMED 2-HOUR FIRE RATED ALUMINIUM DOOR DOUBLE LEAF FLUSH DOOR
FD2	DOOR	2000	2400		METAL FRAMED 2-HOUR FIRE RATED ALUMINIUM DOOR DOUBLE LEAF FLUSH DOOR
FD3	DOOR	2150	2400		METAL FRAMED 2-HOUR FIRE RATED ALUMINIUM DOOR DOUBLE LEAF FLUSH DOOR
FD4	DOOR	2400	2400		METAL FRAMED 2-HOUR FIRE RATED ALUMINIUM DOOR DOUBLE LEAF FLUSH DOOR
W1	WINDOW	2000	1500	900	
W2	WINDOW	2000	1800	600	

NOTE : THE ABOVE MENTIONED SIZE OF DOOR WINDOW IS THE ACTUAL SIZE . FOR THE FIXING OF DOOR, WINDOW THE OPENING SIZE HASTO BE TAKEN 10 TO 15MM MORE THAN THE ACTUAL SIZE GIVEN IN THE TABLE FOR INTERNAL DOOR.

OWNER'S SIGNATURE:

MAHA AMRUTHAMANDAMAVI MAMANDOOR
Poonjeri
Chengalpattu
TN-603 104

ARCHITECT:

PARTHSARTHI DUTTA GUPTA
B. Arch., Registered Architect
CA/88/11609
CMDA Reg. No. RA/Gr.I/19/03/123
PITHAVADIAN AND PARTNERS
No.10, Murugappa Road,
Kotturpuram, Chennai - 600 085.

STRUCTURAL ENGINEER:

Er.S.SENTHIL
M.E.(STR)., M.B.A., M.I.E.
CIVIL & STRUCTURAL CONSULTANT
CMDA Reg.No.SE/GR-I/19/03/064
Mobile No: 9884428910

SHEET NO - 1

SCALE 1: 300

SCALE - NTS

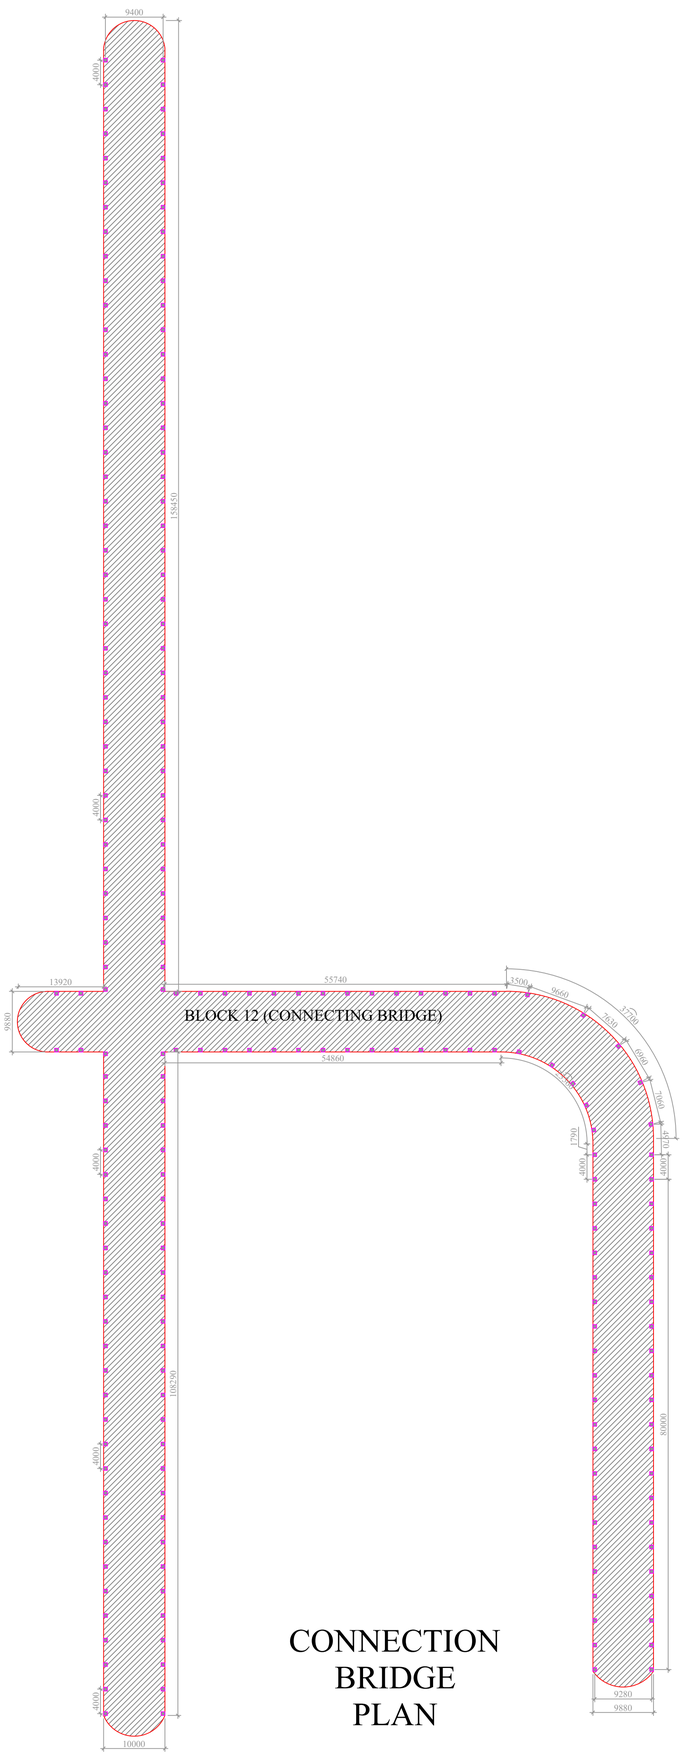

CONNECTION BRIDGE PLAN

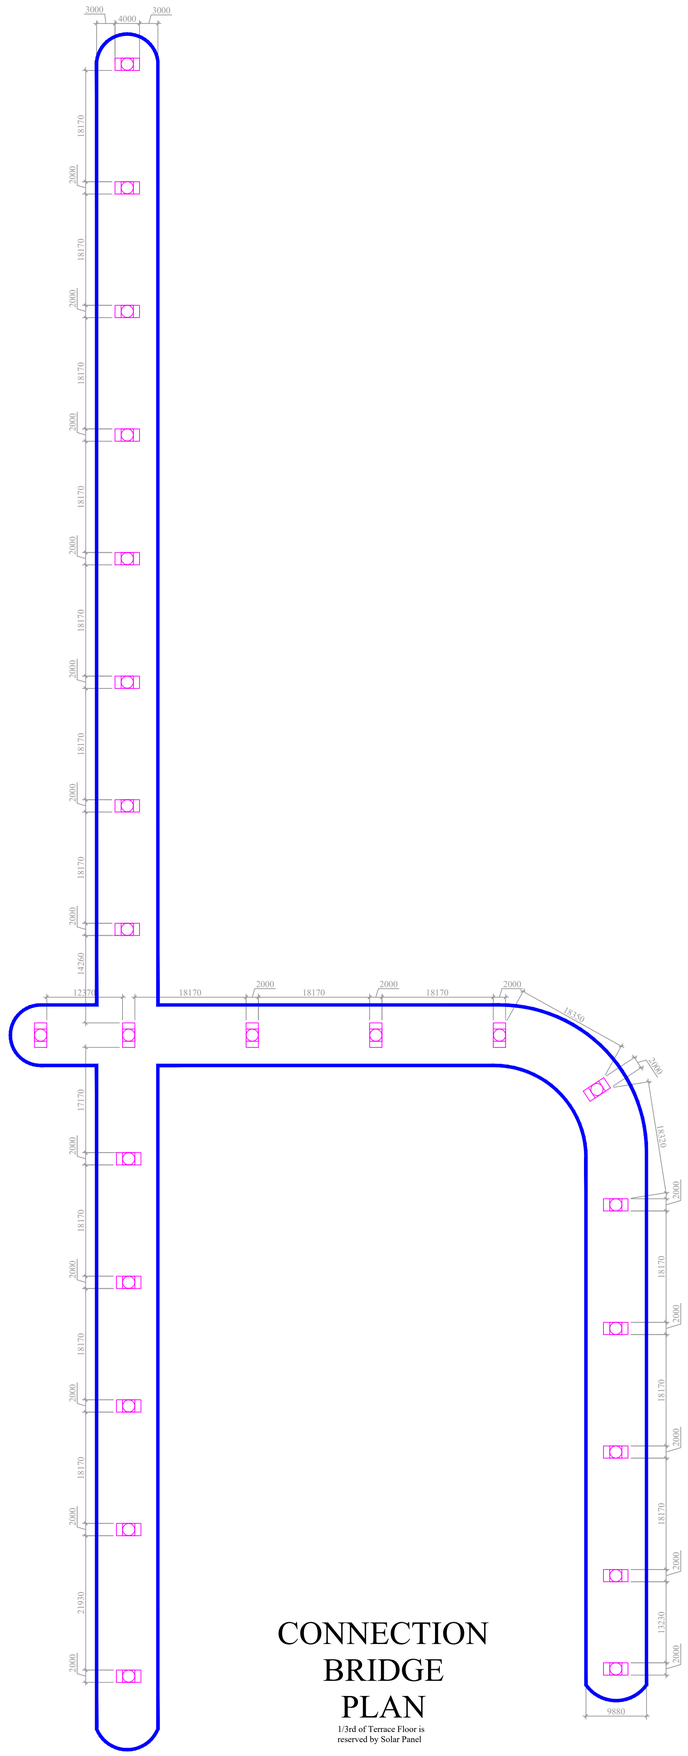

CONNECTION BRIDGE PLAN

1/3rd of Terrace Floor is reserved by Solar Panel

PROPOSED HERITAGE AND CULTURAL EDUCATIONAL COMPLEX FOR MAMAT AND PROPOSED RESILIENT INITIATIVE FOR SUSTAINABLE ENVIRONMENT (RISE) DESIGN OF CLIMATE CHANGE ARBORETUM INTERPRETATION CENTRE AND REAL TIME DATA ANALYTICS MANAGEMENT LABORATORY FOR MAMALLAPURAM (MAHABALIPURAM). AT 98/1, 2, 3B1, 4,5, 6A, 6B, 7, 99/1, 2A, 2B, 3A, 4, 101/1, 2A, 2B, 3, 4, 5, 7, 8, 9, 102/1A,1B,2A,2B,2C1,2C2,103/1A,1B, 2A1,2A2,2A3,2A4,2A5,2B,3,104/2,106/1A1A, 1A1B, 1A2A, 1A2B, 1B, 2, 3, 4, 107/1A1,1A2,1B1,1B2,2,3A, 3B,3C,3D, 3E,3F,3G,3H,4A,4B,5,6A,6B,108/1,2,3,4, 5,6A,6B,7,8A,8B,109/1,2,110/1,2A,2B, 2C,3A,3B,3C,4A,4B,5A,5B, 111,112/2, 3A,3B,3C,4, 113/1,2,3, 114/1,2A,2B, 115/1A,1B,1C,1D,2,3,4,5, 116/1A,1B1, 1B2A,1B2B,1B2C1,1B2C2,1B2C3,1B2C4, 1B3,2,3, 117/1,2,3B,118/2,118/3A,3B, 5A,5B1,5B2,5C,5D,5E,6,119/3A,120/3A, 121/1,2,3,4, 122/1A1,130/3A,161/1,2B, 4A,4C,163/2A,2B,1B1,1B2,165/1,2,3,4,5, 7A,8A,166/1A,2A,2B,167/1A,1B,1C1,1C2, 1D1,1D2,1E1A,1E1B,1E2,1E3,2A,2B,3A1, 3A2,3B,3C1,3C2,3D,3E1,3E2,3F,4,168/1, 2,3A,3B,3C,3D,4A,4B,4C,169/1,2,3, 170/1A1,1A2,1B,1C,1D1,1D2,1E,1F,2A,2B, 3A,3B,171/1A1B,1A4,1A5,1A6,1A7,1A8, 1B1,1B2,1C1,1C2,1D,2,172/1,2A,2B,3A, 3B,4A,4B,5,173/2,1A,1B,1C,3A1,3A2,3B, 3C1,3C2,3C3,3C4,3D1A,3D1B,3D2,3E1, 3E2, 3F1,3F2,3F3,3F4A,3F4B,3F5,3F6,3G, 174/2A3,2A4,2A5,2A6,2B1B,2B2,2B3A, 2B3B1,2B3B2, 185/2B, 186/1,2,187/1, 188,189/1A,2A,3A,4, 209/3A,3C1, 3C2, 3C3,210/1A1,1A2A2,1A2B,2A1,2A2,2B1, 2B2,3A,3B,3C,3D1, 223/1A1A4,1A1B2, 1A1C,1A1D2,1A2,1B,2A,2B,3B,4,5,6B,7,8, 9A2,9B,10B,11,12, 163/1A, POONJERI VILLAGE, TIRUKALUKUNDRAM TALUK, CHENGALPATTU DISTRICT.

Lease Land : 163/1A

DRAWING TITLE- BLOCK 12 CONNECTION BRIDGE

ALL DIMENSIONS IN MM

NOTE:ALL INTERNAL SPACES SHALL BE MECHANICALLY AIR-VENTILATED AS PER APPLICABLE NORMS

N

SCHEDULES OF OPENING

SYMBOL	PARTICULARS	WIDTH	HEIGHT	CILL	DESCRIPTION
D1	DOOR	1050	2400		TEAK WOOD FRAMED WOODEIN FLUSH DOOR
D2	DOOR	1200	2400		TEAK WOOD FRAMED WOODEIN FLUSH DOOR
D3	DOOR	1500	2400		TEAK WOOD FRAMED WOODEIN DOUBLE LEAF FLUSH DOOR
D4	DOOR	2000	2400		TEAK WOOD FRAMED WOODEIN DOUBLE LEAF FLUSH DOOR
D5	DOOR	2400	2400		TEAK WOOD FRAMED WOODEIN DOUBLE LEAF FLUSH DOOR
FD1	DOOR	1650	2400		METAL FRAMED 2-HOUR FIRE RATED ALUMINIUM DOOR DOUBLE LEAF FLUSH DOOR
FD2	DOOR	2000	2400		METAL FRAMED 2-HOUR FIRE RATED ALUMINIUM DOOR DOUBLE LEAF FLUSH DOOR
FD3	DOOR	2150	2400		METAL FRAMED 2-HOUR FIRE RATED ALUMINIUM DOOR DOUBLE LEAF FLUSH DOOR
FD4	DOOR	2400	2400		METAL FRAMED 2-HOUR FIRE RATED ALUMINIUM DOOR DOUBLE LEAF FLUSH DOOR
W1	WINDOW	2000	1500	900	
W2	WINDOW	2000	1800	600	

NOTE : THE ABOVE MENTIONED SIZE OF DOOR WINDOW IS THE ACTUAL SIZE . FOR THE FIXING OF DOOR, WINDOW THE OPENING SIZE HASTO BE TAKEN 10 TO 15MM MORE THAN THE ACTUAL SIZE GIVEN IN THE TABLE FOR INTERNAL DOOR.

OWNER'S SIGNATURE:

MATA AMRITHANANDAMAYI MATH TRUST Panjeri Chengalpattu TN-603 104

ARCHITECT:

PARTHSARTHI DUTTA GUPTA
B. Arch., Registered Architect
CA/88/11609
CMDA Reg. No. RA/Gr.I/19/03/123
PITHAVADIAN AND PARTNERS
No.10, Murugappa Road,
Kotturpuram, Chennai - 600 085.

STRUCTURAL ENGINEER:

Er.S.SENTHIL
M.E.(STR)., M.B.A., M.I.E.
CIVIL & STRUCTURAL CONSULTANT
CMDA Reg.No.SE/GR-I/19/03/064
Mobile No. 9884428910

SHEET NO - 1

SCALE 1: 500

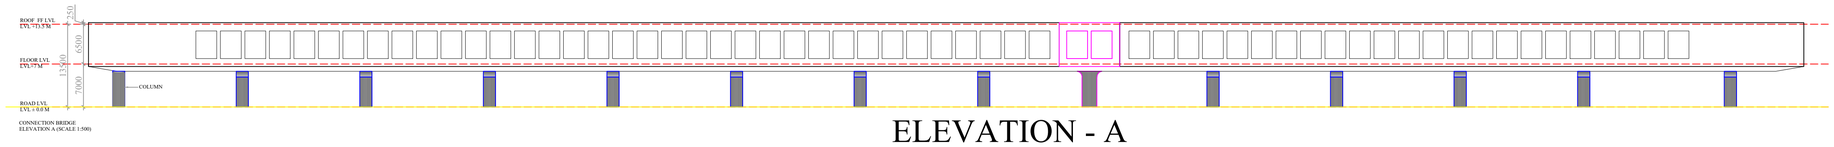

ELEVATION - A

CONNECTION BRIDGE (SCALE 1:500)

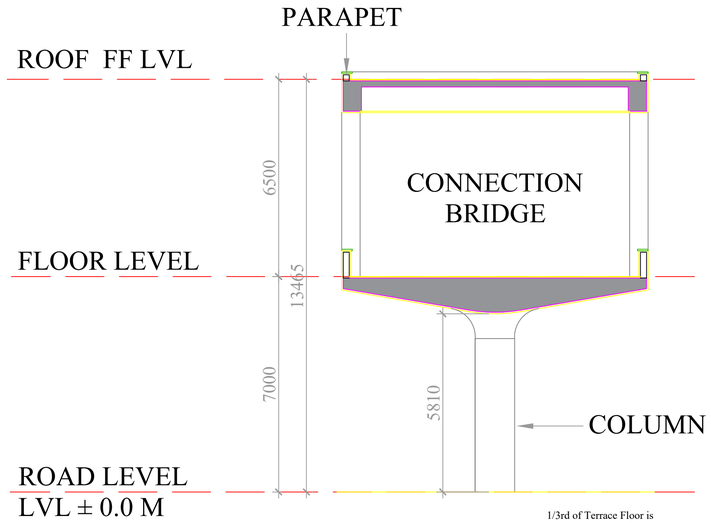

SECTION

BLOCK 12 (CONNECTION BRIDGE)

SCALE - 1:100

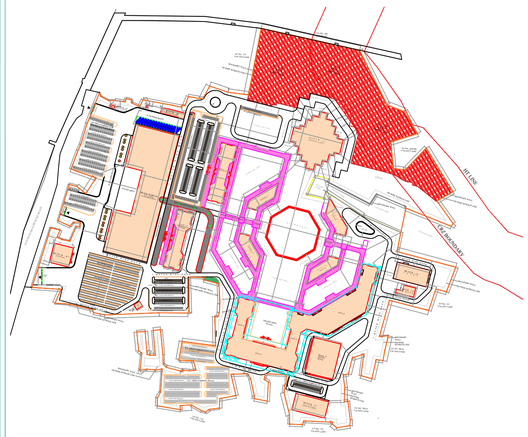

SCALE - NTS

PROPOSED HERITAGE AND CULTURAL EDUCATIONAL COMPLEX FOR MAMAT AND PROPOSED RESILIENT INITIATIVE FOR SUSTAINABLE ENVIRONMENT (RISE) DESIGN OF CLIMATE CHANGE ARBORETUM INTERPRETATION CENTRE AND REAL TIME DATA ANALYTICS MANAGEMENT LABORATORY FOR MAMALLAPURAM (MAHABALIPURAM). AT 98/1, 2, 3B1, 4,5, 6A, 6B, 7, 99/1, 2A, 2B, 3A, 4, 101/1, 2A, 2B, 3, 4, 5, 7, 8, 9, 102/1A,1B,2A,2B,2C1,2C2,103/1A,1B, 2A1,2A2,2A3,2A4,2A5,2B,3,104/2,106/1A1A, 1A1B, 1A2A, 1A2B, 1B, 2, 3, 4 107/1A1,1A2,1B1,1B2,2,3A, 3B,3C,3D, 3E,3F,3G,3H,4A,4B,5,6A,6B,108/1,2,3,4, 5,6A,6B,7,8A,8B,109/1,2,110/1,2A,2B, 2C,3A,3B,3C,4A,4B,5A,5B, 111,112/2, 3A,3B,3C,4, 113/1,2,3, 114/1,2A,2B, 115/1A,1B,1C,1D,2,3,4,5, 116/1A,1B1, 1B2A,1B2B,1B2C1,1B2C2,1B2C3,1B2C4, 1B3,2,3, 117/1,2,3B,118/2,118/3A,3B, 5A,5B1,5B2,5C,5D,5E,6,119/3A,120/3A, 121/1,2,3,4, 122/1A1,130/3A,161/1,2B 4A,4C,163/2A,2B,1B1,1B2,165/1,2,3,4,5, 7A,8A,166/1A,2A,2B,167/1A,1B,1C1,1C2, 1D1,1D2,1E1A,1E1B,1E2,1E3,2A,2B,3A1, 3A2,3B,3C1,3C2,3D,3E1,3E2,3F,4,168/1, 2,3A,3B,3C,3D,4A,4B,4C,169/1,2,3, 170/1A1,1A2,1B,1C,1D1,1D2,1E,1F,2A,2B, 3A,3B,171/1A1B,1A4,1A5,1A6,1A7,1A8, 1B1,1B2,1C1,1C2,1D,2,172/1,2A,2B,3A, 3B,4A,4B,5,173/2,1A,1B,1C,3A1,3A2,3B, 3C1,3C2,3C3,3C4,3D1A,3D1B,3D2,3E1, 3E2, 3F1,3F2,3F3,3F4A,3F4B,3F5,3F6,3G, 174/2A3,2A4,2A5,2A6,2B1B,2B2,2B3A, 2B3B1,2B3B2, 185/2B, 186/1,2,187/1 188,189/1A,2A,3A,4, 209/3A,3C1, 3C2 3C3,210/1A1,1A2A2,1A2B,2A1,2A2,2B1, 2B2,3A,3B,3C,3D1, 223/1A1A4,1A1B2, 1A1C,1A1D2,1A2,1B,2A,2B,3B,4,5,6B,7,8, 9A2,9B,10B,11,12, 163/1A, POONJERI VILLAGE, TIRUKALUKUNDRAM TALUK, CHENGALPATTU DISTRICT.

Lease Land : 163/1A

DRAWING TITLE- BLOCK 12
CONNECTION BRIDGE

ALL DIMENSIONS IN MM

NOTE:ALL INTERNAL SPACES SHALL BE MECHANICALLY AIR-VENTILATED AS PER APPLICABLE NORMS

SCHEDULES OF OPENING

SYMBOL	PARTICULARS	WIDTH	HEIGHT	CILL	DESCRIPTION
D1	DOOR	1050	2400		TEAK WOOD FRAMED WOODEN FLUSH DOOR
D2	DOOR	1200	2400		TEAK WOOD FRAMED WOODEN FLUSH DOOR
D3	DOOR	1500	2400		TEAK WOOD FRAMED WOODEN DOUBLE LEAF FLUSH DOOR
D4	DOOR	2000	2400		TEAK WOOD FRAMED WOODEN DOUBLE LEAF FLUSH DOOR
D5	DOOR	2400	2400		TEAK WOOD FRAMED WOODEN DOUBLE LEAF FLUSH DOOR
FD1	DOOR	1650	2400		METAL FRAMED 2-HOUR FIRE RATED ALUMINIUM DOOR DOUBLE LEAF FLUSH DOOR
FD2	DOOR	2000	2400		METAL FRAMED 2-HOUR FIRE RATED ALUMINIUM DOOR DOUBLE LEAF FLUSH DOOR
FD3	DOOR	2150	2400		METAL FRAMED 2-HOUR FIRE RATED ALUMINIUM DOOR DOUBLE LEAF FLUSH DOOR
FD4	DOOR	2400	2400		METAL FRAMED 2-HOUR FIRE RATED ALUMINIUM DOOR DOUBLE LEAF FLUSH DOOR
W1	WINDOW	2000	1500	900	
W2	WINDOW	2000	1800	600	

NOTE : THE ABOVE MENTIONED SIZE OF DOOR WINDOW IS THE ACTUAL SIZE . FOR THE FIXING OF DOOR, WINDOW THE OPENING SIZE HASTO BE TAKEN 10 TO 15MM MORE THAN THE ACTUAL SIZE GIVEN IN THE TABLE FOR INTERNAL DOOR.

OWNERS SIGNATURE:

MAHA SAMPUTHANADAMATI MAHAVIR TRUST
Poonjeri
Chengalpattu
TN-603 104

ARCHITECT:

PARTHSARTHI DUTTA GUPTA
B. Arch., Registered Architect
CA/88/11609
CMDA Reg. No. RA/Gr.I/19/03/123
PITHAVADIAN AND PARTNERS
No.10, Murugappa Road,
Kotturpuram, Chennai - 600 085.

STRUCTURAL ENGINEER:

Er.S.SENTHIL
M.E.(STR)., M.B.A., M.I.E.
CIVIL & STRUCTURAL CONSULTANT
CMDA Reg.No.SE/GR-I/19/03/064
Mobile No: 9884428910

SHEET NO - 2

SCALE AS MENTIONED

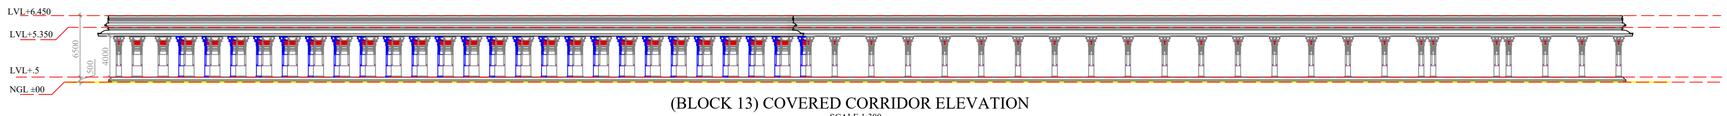

(BLOCK 13) COVERED CORRIDOR ELEVATION

SCALE 1:300

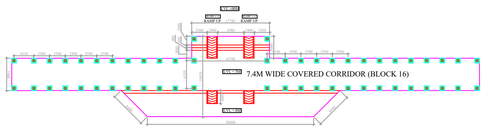

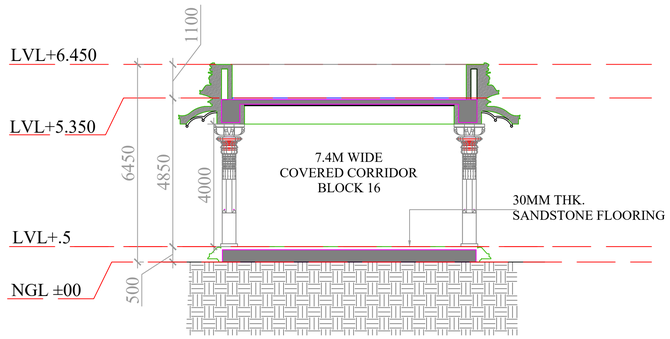

(BLOCK 13)
COVERED CORRIDOR
SECTION AA'

SCALE 1:100

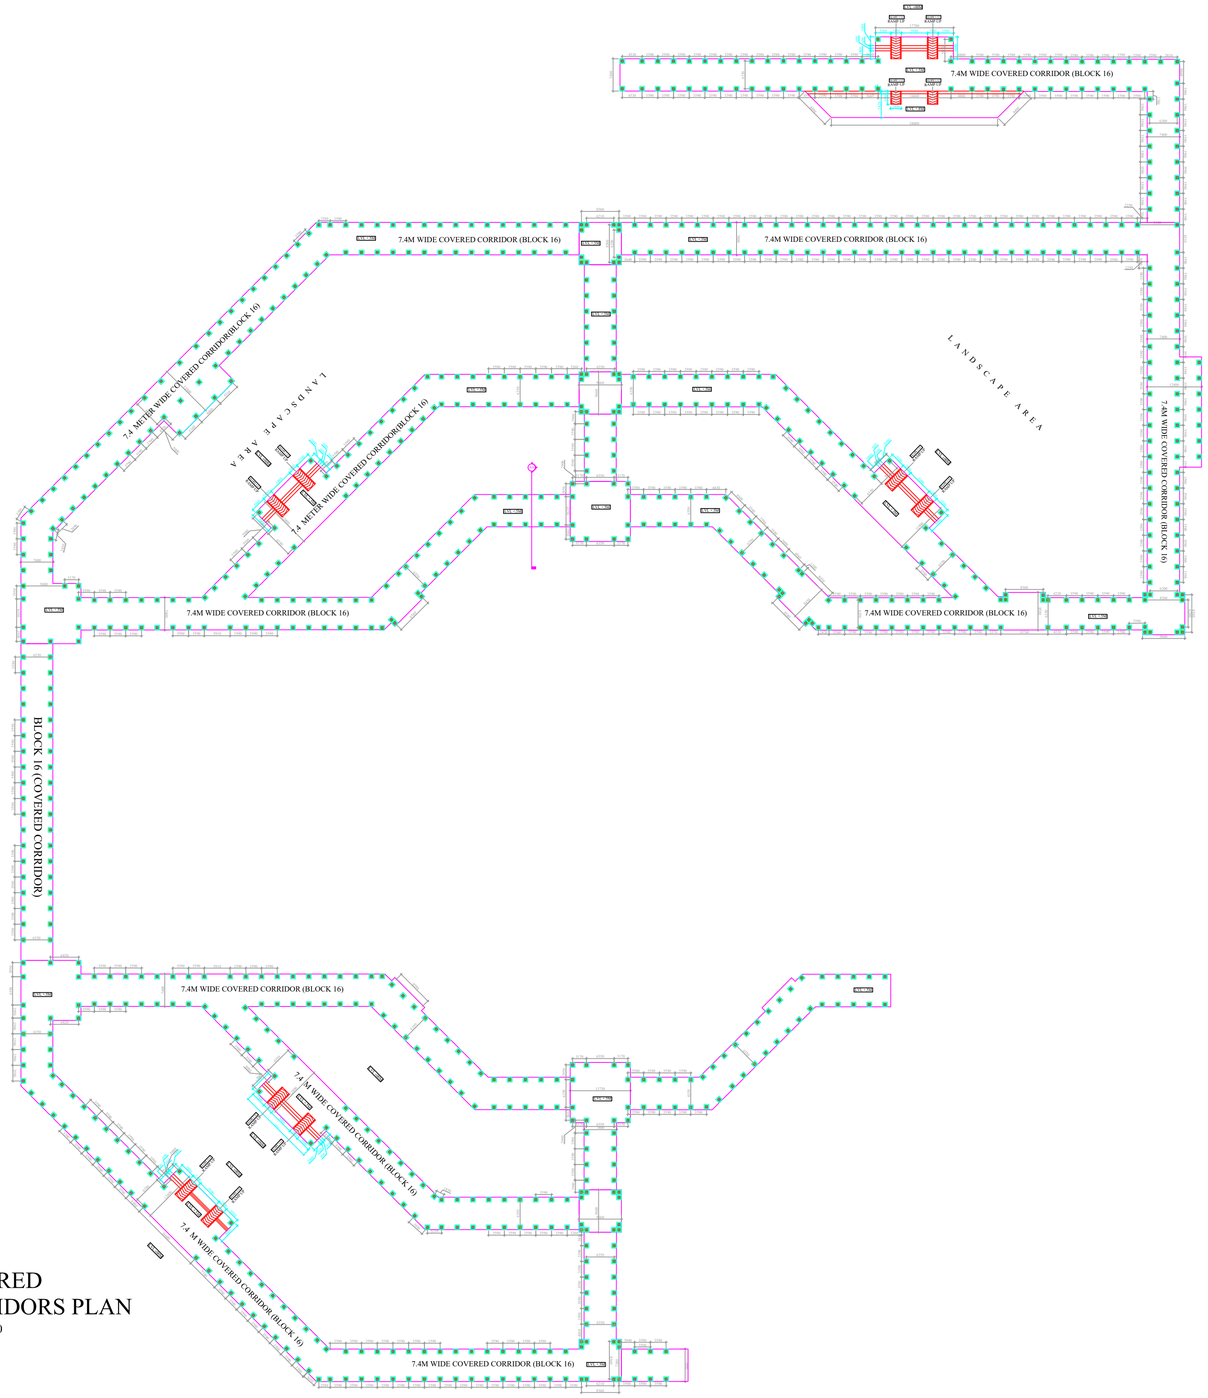

COVERED
CORRIDORS PLAN

SCALE 1:700

1/3rd of Terrace Floor is
reserved by Solar Panel

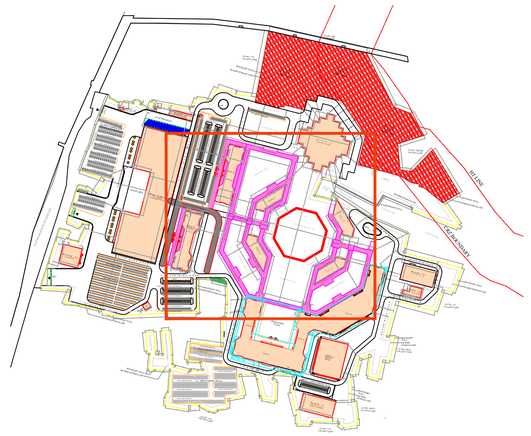

SCALE - NTS

PROPOSED HERITAGE AND CULTURAL EDUCATIONAL COMPLEX FOR MAMAT AND PROPOSED RESILIENT INITIATIVE FOR SUSTAINABLE ENVIRONMENT (RISE) DESIGN OF CLIMATE CHANGE ARBORETUM INTERPRETATION CENTRE AND REAL TIME DATA ANALYTICS MANAGEMENT LABORATORY FOR MAMALLAPURAM (MAHABALIPURAM). AT 98/1, 2, 3B1, 4,5, 6A, 6B, 7, 99/1, 2A, 2B, 3A, 4, 101/1, 2A, 2B, 3, 4, 5, 7, 8, 9, 102/1A,1B,2A,2B,2C1,2C2,103/1A,1B, 2A1,2A2,2A3,2A4,2A5,2B,3,104/2,106/1A1A, 1A1B, 1A2A, 1A2B, 1B, 2, 3, 4, 107/1A1,1A2,1B1,1B2,2,3A, 3B,3C,3D, 3E,3F,3G,3H,4A,4B,5,6A,6B,108/1,2,3,4, 5,6A,6B,7,8A,8B,109/1,2,110/1,2A,2B, 2C,3A,3B,3C,4A,4B,5A,5B, 111,112/2, 3A,3B,3C,4, 113/1,2,3, 114/1,2A,2B, 115/1A,1B,1C,1D,2,3,4,5, 116/1A,1B1, 1B2A,1B2B,1B2C1,1B2C2,1B2C3,1B2C4, 1B3,2,3, 117/1,2,3B,118/2,118/3A,3B, 5A,5B1,5B2,5C,5D,5E,6,119/3A,120/3A, 121/1,2,3,4, 122/1A1,130/3A,161/1,2B, 4A,4C,163/2A,2B,1B1,1B2,165/1,2,3,4,5, 7A,8A,166/1A,2A,2B,167/1A,1B,1C1,1C2, 1D1,1D2,1E1A,1E1B,1E2,1E3,2A,2B,3A1, 3A2,3B,3C1,3C2,3D,3E1,3E2,3F,4,168/1, 2,3A,3B,3C,3D,4A,4B,4C,169/1,2,3, 170/1A1,1A2,1B,1C,1D1,1D2,1E,1F,2A,2B, 3A,3B,171/1A1B,1A4,1A5,1A6,1A7,1A8, 1B1,1B2,1C1,1C2,1D,2,172/1,2A,2B,3A, 3B,4A,4B,5,173/2,1A,1B,1C,3A1,3A2,3B, 3C1,3C2,3C3,3C4,3D1A,3D1B,3D2,3E1, 3E2, 3F1,3F2,3F3,3F4A,3F4B,3F5,3F6,3G, 174/2A3,2A4,2A5,2A6,2B1B,2B2,2B3A, 2B3B1,2B3B2, 185/2B, 186/1,2,187/1 188,189/1A,2A,3A,4, 209/3A,3C1, 3C2, 3C3,210/1A1,1A2A2,1A2B,2A1,2A2,2B1, 2B2,3A,3B,3C,3D1, 223/1A1A4,1A1B2, 1A1C,1A1D2,1A2,1B,2A,2B,3B,4,5,6B,7,8, 9A2,9B,10B,11,12, 163/1A, POONJERI VILLAGE, TIRUKALUKUNDRAM TALUK, CHENGALPATTU DISTRICT.

Lease Land : 163/1A

DRAWING TITLE- BLOCK 13
COVERED CORRIDORS

ALL DIMENSIONS IN MM

NOTE:ALL INTERNAL SPACES SHALL BE MECHANICALLY AIR-VENTILATED AS PER APPLICABLE NORMS

SCHEDULES OF OPENING

SYMBOL	PARTICULARS	WIDTH	HEIGHT	CILL	DESCRIPTION
D1	DOOR	1050	2400		TEAK WOOD FRAMED WOODEIN FLUSH DOOR
D2	DOOR	1200	2400		TEAK WOOD FRAMED WOODEIN FLUSH DOOR
D3	DOOR	1500	2400		TEAK WOOD FRAMED WOODEIN DOUBLE LEAF FLUSH DOOR
D4	DOOR	2000	2400		TEAK WOOD FRAMED WOODEIN DOUBLE LEAF FLUSH DOOR
D5	DOOR	2400	2400		TEAK WOOD FRAMED WOODEIN DOUBLE LEAF FLUSH DOOR
FD1	DOOR	1650	2400		METAL FRAMED 2 HOUR FIRE RATED ALUMINIUM DOOR DOUBLE LEAF FLUSH DOOR
FD2	DOOR	2000	2400		METAL FRAMED 2 HOUR FIRE RATED ALUMINIUM DOOR DOUBLE LEAF FLUSH DOOR
FD3	DOOR	2150	2400		METAL FRAMED 2 HOUR FIRE RATED ALUMINIUM DOOR DOUBLE LEAF FLUSH DOOR
FD4	DOOR	2400	2400		METAL FRAMED 2 HOUR FIRE RATED ALUMINIUM DOOR DOUBLE LEAF FLUSH DOOR
W1	WINDOW	2000	1500	900	
W2	WINDOW	2000	1800	600	

NOTE : THE ABOVE MENTIONED SIZE OF DOOR WINDOW IS THE ACTUAL SIZE . FOR THE FIXING OF DOOR, WINDOW THE OPENING SIZE HASTO BE TAKEN 10 TO 15MM MORE THAN THE ACTUAL SIZE GIVEN IN THE TABLE FOR INTERNAL DOOR.

OWNER'S SIGNATURE:

MAMALLA AMRUTHANDAMAYI MAMMOTHAM TRUST
Panjiet Chengalpattu TN-603 104

ARCHITECT:

PARTHSARTHI DUTTA GUPTA
B. Arch., Registered Architect
CA/88/11609
CMDA Reg. No. RA/Gr.I/19/03/123
PITHAVADIAN AND PARTNERS
No.10, Murugappa Road,
Kotturpuram, Chennai - 600 085.

STRUCTURAL ENGINEER:

Er.S.SENTHIL
M.E.(STR)., M.B.A., M.I.E.
CIVIL & STRUCTURAL CONSULTANT
CMDA Reg.No.SE/GR-I/19/03/064
Mobile No: 9884428910

SHEET NO - 1

SCALE 1: AS MENTIONED

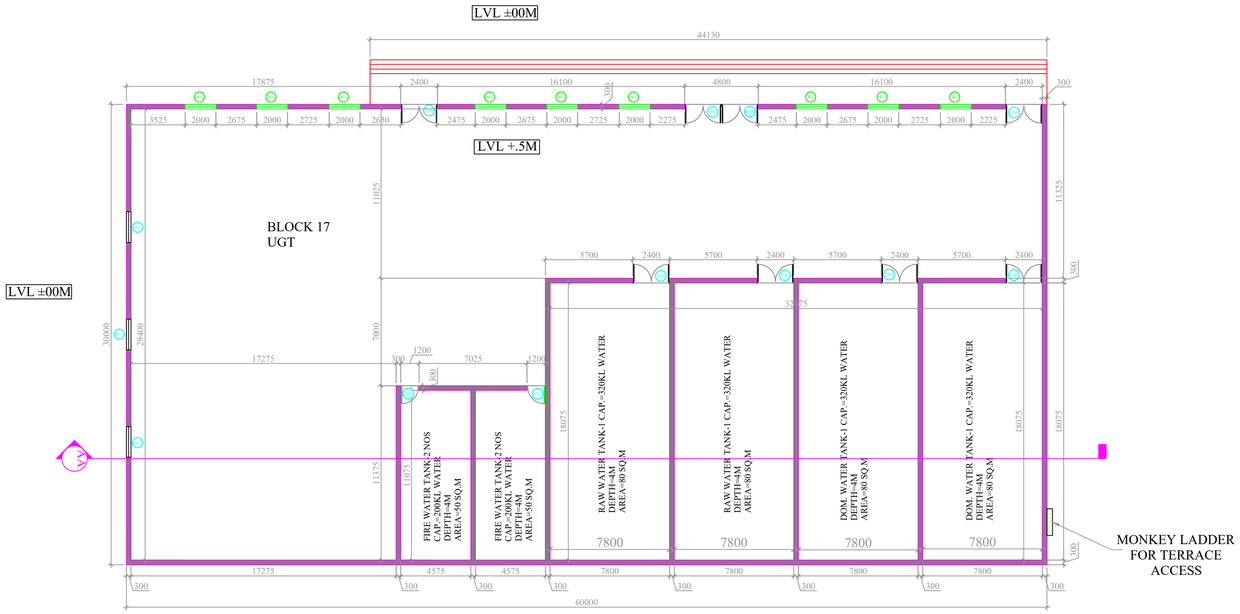

GROUND FLOOR PLAN
BLOCK 14 UG Tank
LVL ±00M

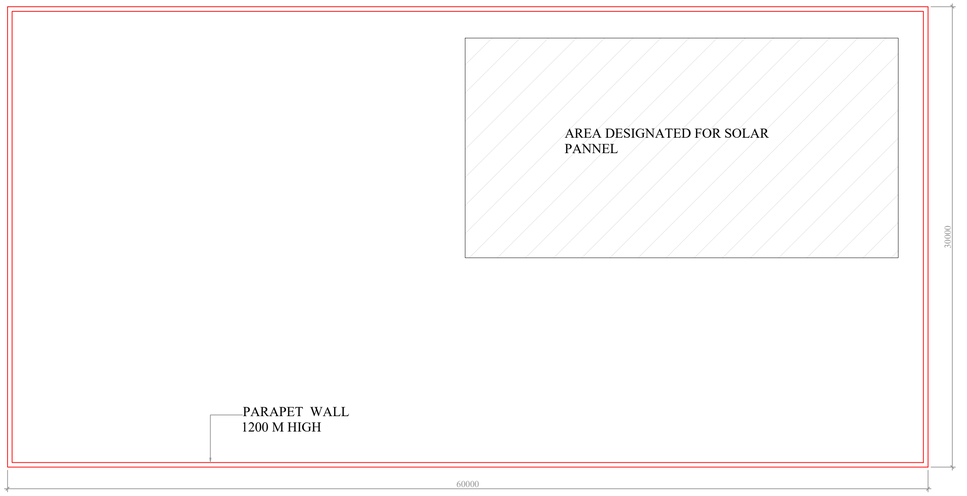

ROOF PLAN
1/3rd of Terrace Floor is reserved by Solar Panel

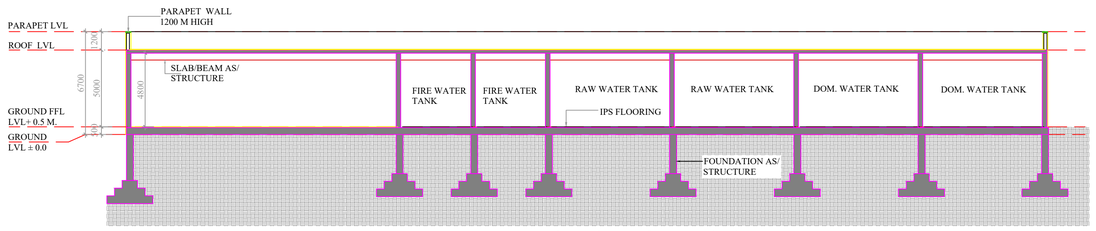

SECTION -AA

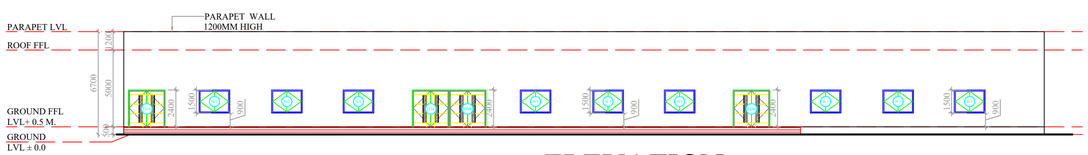

ELEVATION

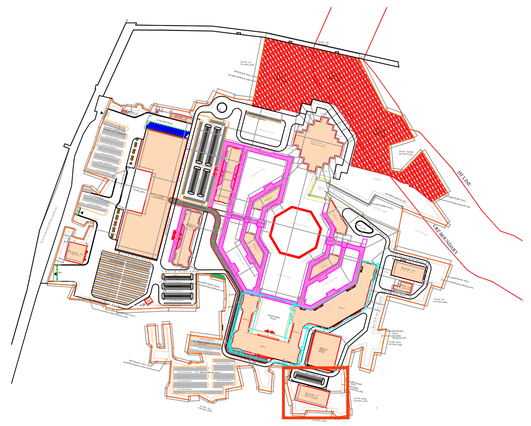

KEY PLAN
SCALE : NTS

PROPOSED HERITAGE AND CULTURAL EDUCATIONAL COMPLEX FOR MAMAT AND PROPOSED RESILIENT INITIATIVE FOR SUSTAINABLE ENVIRONMENT (RISE) DESIGN OF CLIMATE CHANGE ARBORETUM INTERPRETATION CENTRE AND REAL TIME DATA ANALYTICS MANAGEMENT LABORATORY FOR MAMALLAPURAM (MAHABALIPURAM). AT 98/1, 2, 3B1, 4,5, 6A, 6B, 7, 99/1, 2A, 2B, 3A, 4,101/1,2A,2B,3,4,5,7,8,9, 102/1A,1B,2A,2B,2C1,2C2,103/1A,1B, 2A1,2A2,2A3,2A4,2A5,2B,3,104/2,106/1A1A, 1A1B,1A2A,1A2B,1B,2,3,4, 107/1A1,1A2,1B1,1B2,2,3A, 3B,3C,3D, 3E,3F,3G,3H,4A,4B,5,6A,6B,108/1,2,3,4, 5,6A,6B,7,8A,8B,109/1,2,110/1,2A,2B, 2C,3A,3B,3C,4A,4B,5A,5B, 111,112/2, 3A,3B,3C,4, 113/1,2,3, 114/1,2A,2B, 115/1A,1B,1C,1D,2,3,4,5, 116/1A,1B1, 1B2A,1B2B,1B2C1,1B2C2,1B2C3,1B2C4, 1B3,2,3, 117/1,2,3B,118/2,118/3A,3B, 5A,5B1,5B2,5C,5D,5E,6,119/3A,120/3A, 121/1,2,3,4, 122/1A1,130/3A,161/1,2B, 4A,4C,163/2A,2B,1B1,1B2,165/1,2,3,4,5, 7A,8A,166/1A,2A,2B,167/1A,1B,1C1,1C2, 1D1,1D2,1E1A,1E1B,1E2,1E3,2A,2B,3A1, 3A2,3B,3C1,3C2,3D,3E1,3E2,3F,4,168/1, 2,3A,3B,3C,3D,4A,4B,4C,169/1,2,3, 170/1A1,1A2,1B,1C,1D1,1D2,1E,1F,2A,2B, 3A,3B,171/1A1B,1A4,1A5,1A6,1A7,1A8, 1B1,1B2,1C1,1C2,1D,2,172/1,2A,2B,3A, 3B,4A,4B,5,173/2,1A,1B,1C,3A1,3A2,3B, 3C1,3C2,3C3,3C4,3D1A,3D1B,3D2,3E1, 3E2, 3F1,3F2,3F3,3F4A,3F4B,3F5,3F6,3G, 174/2A3,2A4,2A5,2A6,2B1B,2B2,2B3A, 2B3B1,2B3B2, 185/2B, 186/1,2,187/1, 188,189/1A,2A,3A,4, 209/3A,3C1, 3C2, 3C3,210/1A1,1A2A2,1A2B,2A1,2A2,2B1, 2B2,3A,3B,3C,3D1, 223/1A1A4,1A1B2, 1A1C,1A1D2,1A2,1B,2A,2B,3B,4,5,6B,7,8, 9A2,9B,10B,11,12, 163/1A. POONJERI VILLAGE, TIRUKALUKUNDRAM TALUK, CHENGALPATTU DISTRICT.

Lease Land : 163/1A

DRAWING TITLE:

BLOCK 14
UGT

ALL DIMENSIONS IN MM

NOTE: ALL INTERNAL SPACES SHALL BE MECHANICALLY AIR-VENTILATED AS PER APPLICABLE NORMS

SCHEDULES OF OPENING

SYMBOL	PARTICULARS	WIDTH	HEIGHT	CILL	DESCRIPTION
D1	DOOR	1050	2400		TEAK WOOD FRAMED WOODEN FLUSH DOOR
D2	DOOR	1200	2400		TEAK WOOD FRAMED WOODEN FLUSH DOOR
D3	DOOR	1500	2400		TEAK WOOD FRAMED WOODEN DOUBLE LEAF FLUSH DOOR
D4	DOOR	2000	2400		TEAK WOOD FRAMED WOODEN DOUBLE LEAF FLUSH DOOR
D5	DOOR	2400	2400		TEAK WOOD FRAMED WOODEN DOUBLE LEAF FLUSH DOOR
FD1	DOOR	1650	2400		METAL FRAMED 2-HOUR FIRE RATED ALUMINIUM DOOR DOUBLE LEAF FLUSH DOOR
FD2	DOOR	2000	2400		METAL FRAMED 2-HOUR FIRE RATED ALUMINIUM DOOR DOUBLE LEAF FLUSH DOOR
FD3	DOOR	2150	2400		METAL FRAMED 2-HOUR FIRE RATED ALUMINIUM DOOR DOUBLE LEAF FLUSH DOOR
FD4	DOOR	2400	2400		METAL FRAMED 2-HOUR FIRE RATED ALUMINIUM DOOR DOUBLE LEAF FLUSH DOOR
W1	WINDOW	2000	1500	900	
W2	WINDOW	2000	1800	600	

NOTE : THE ABOVE MENTIONED SIZE OF DOOR WINDOW IS THE ACTUAL SIZE . FOR THE FIXING OF DOOR, WINDOW THE OPENING SIZE HASTO BE TAKEN 10 TO 15MM MORE THAN THE ACTUAL SIZE GIVEN IN THE TABLE FOR INTERNAL DOOR.

OWNER'S SIGNATURE:

ARCHITECT:

STRUCTURAL ENGINEER:

SHEET NO :- 1

SCALE 1: 200

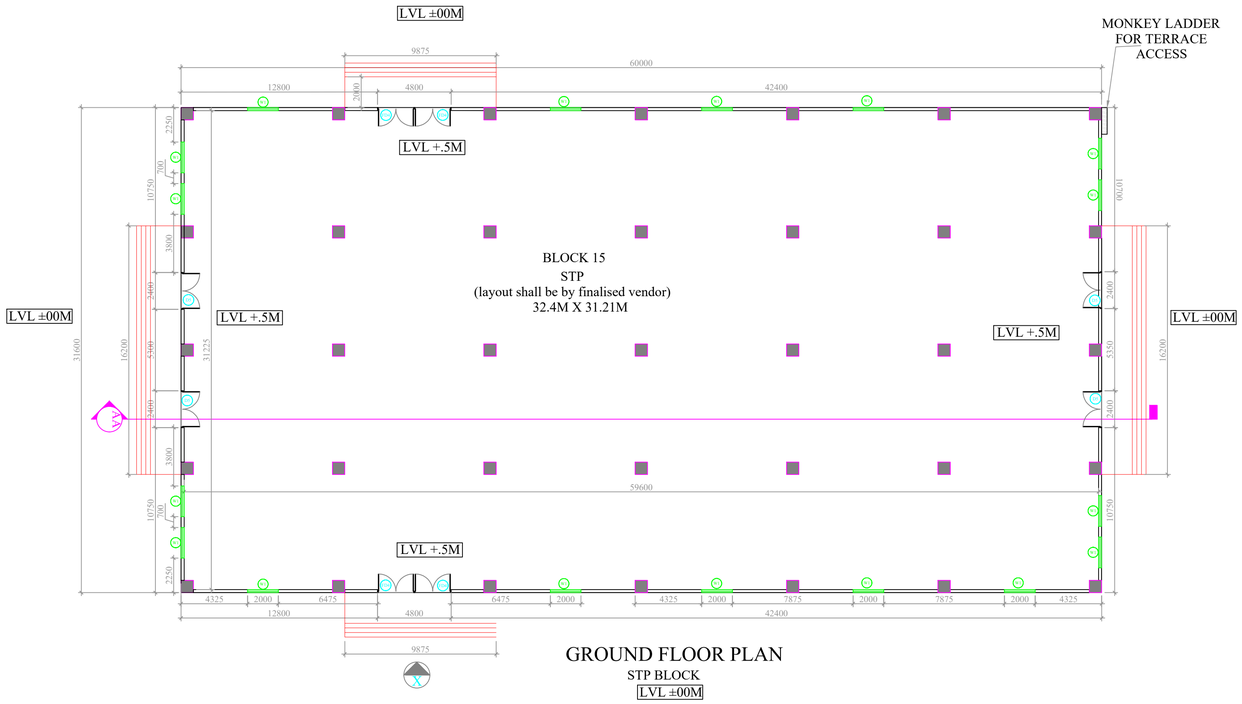

GROUND FLOOR PLAN

STP BLOCK

LVL ±00M

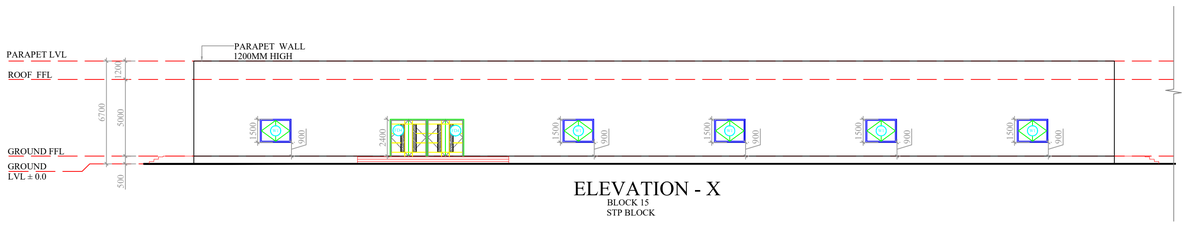

ELEVATION - X

BLOCK 15

STP BLOCK

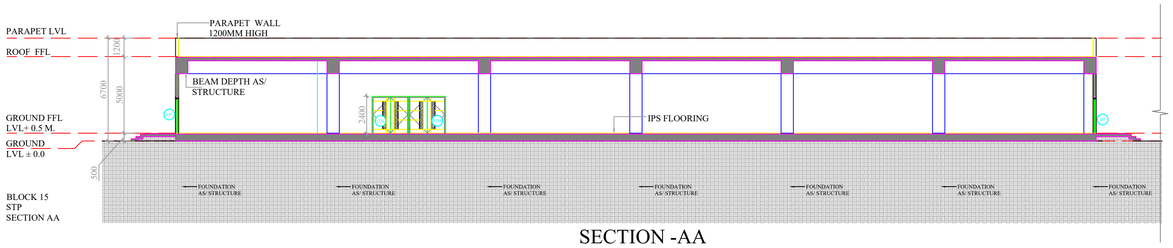

SECTION -AA



ROOF FLOOR PLAN

BLOCK 15

1/3rd of Terrace Floor is reserved by Solar Panel

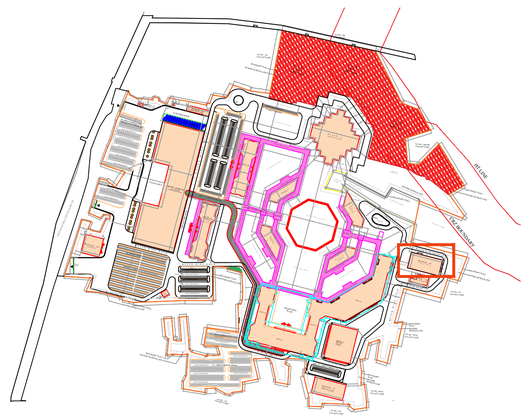

KEY PLAN

SCALE : NTS

PROPOSED HERITAGE AND CULTURAL EDUCATIONAL COMPLEX FOR MAMAT AND PROPOSED RESILIENT INITIATIVE FOR SUSTAINABLE ENVIRONMENT (RISE) DESIGN OF CLIMATE CHANGE ARBORETUM INTERPRETATION CENTRE AND REAL TIME DATA ANALYTICS MANAGEMENT LABORATORY FOR MAMALLAPURAM (MAHABALIPURAM). AT 98/1, 2, 3B1, 4,5, 6A, 6B, 7, 99/1, 2A, 2B, 3A, 4,101/1,2A,2B,3,4,5,7,8,9, 102/1A,1B,2A,2B,2C1,2C2,103/1A,1B, 2A1,2A2,2A3,2A4,2A5,2B,3,104/2,106/1A1A, 1A1B,1A2A,1A2B,1B,2,3,4, 107/1A1,1A2,1B1,1B2,2,3A, 3B,3C,3D, 3E,3F,3G,3H,4A,4B,5,6A,6B,108/1,2,3,4, 5,6A,6B,7,8A,8B,109/1,2,110/1,2A,2B, 2C,3A,3B,3C,4A,4B,5A,5B, 111,112/2, 3A,3B,3C,4, 113/1,2,3, 114/1,2A,2B, 115/1A,1B,1C,1D,2,3,4,5, 116/1A,1B1, 1B2A,1B2B,1B2C1,1B2C2,1B2C3,1B2C4, 1B3,2,3, 117/1,2,3B,118/2,118/3A,3B, 5A,5B1,5B2,5C,5D,5E,6,119/3A,120/3A, 121/1,2,3,4, 122/1A1,130/3A,161/1,2B, 4A,4C,163/2A,2B,1B1,1B2,165/1,2,3,4,5, 7A,8A,166/1A,2A,2B,167/1A,1B,1C1,1C2, 1D1,1D2,1E1A,1E1B,1E2,1E3,2A,2B,3A1, 3A2,3B,3C1,3C2,3D,3E1,3E2,3F,4,168/1, 2,3A,3B,3C,3D,4A,4B,4C,169/1,2,3, 170/1A1,1A2,1B,1C,1D1,1D2,1E,1F,2A,2B, 3A,3B,171/1A1B,1A4,1A5,1A6,1A7,1A8, 1B1,1B2,1C1,1C2,1D,2,172/1,2A,2B,3A, 3B,4A,4B,5,173/2,1A,1B,1C,3A1,3A2,3B, 3C1,3C2,3C3,3C4,3D1A,3D1B,3D2,3E1, 3E2, 3F1,3F2,3F3,3F4A,3F4B,3F5,3F6,3G, 174/2A3,2A4,2A5,2A6,2B1B,2B2,2B3A, 2B3B1,2B3B2, 185/2B, 186/1,2,187/1 188,189/1A,2A,3A,4, 209/3A,3C1, 3C2, 3C3,210/1A1,1A2A2,1A2B,2A1,2A2,2B1, 2B2,3A,3B,3C,3D1, 223/1A1A4,1A1B2, 1A1C,1A1D2,1A2,1B,2A,2B,3B,4,5,6B,7,8, 9A2,9B,10B,11,12, 163/1A. POONJERI VILLAGE, TIRUKALUKUNDRAM TALUK, CHENGALPATTU DISTRICT.

Lease Land : 163/1A

DRAWING TITLE- BLOCK 15 STP

ALL DIMENSIONS IN MM

NOTE:ALL INTERNAL SPACES SHALL BE MECHANICALLY AIR-VENTILATED AS PER APPLICABLE NORMS

SCHEDULES OF OPENING

SYMBOL	PARTICULARS	WIDTH	HEIGHT	CILL	DESCRIPTION
D1	DOOR	1050	2400		TEAK WOOD FRAMED WOODEN FLUSH DOOR
D2	DOOR	1200	2400		TEAK WOOD FRAMED WOODEN FLUSH DOOR
D3	DOOR	1500	2400		TEAK WOOD FRAMED WOODEN DOUBLE LEAF FLUSH DOOR
D4	DOOR	2000	2400		TEAK WOOD FRAMED WOODEN DOUBLE LEAF FLUSH DOOR
D5	DOOR	2400	2400		TEAK WOOD FRAMED WOODEN DOUBLE LEAF FLUSH DOOR
FD1	DOOR	1650	2400		METAL FRAMED 2-HOUR FIRE RATED ALUMINIUM DOOR DOUBLE LEAF FLUSH DOOR
FD2	DOOR	2000	2400		METAL FRAMED 2-HOUR FIRE RATED ALUMINIUM DOOR DOUBLE LEAF FLUSH DOOR
FD3	DOOR	2150	2400		METAL FRAMED 2-HOUR FIRE RATED ALUMINIUM DOOR DOUBLE LEAF FLUSH DOOR
FD4	DOOR	2400	2400		METAL FRAMED 2-HOUR FIRE RATED ALUMINIUM DOOR DOUBLE LEAF FLUSH DOOR
W1	WINDOW	2000	1500	900	
W2	WINDOW	2000	1800	600	

NOTE : THE ABOVE MENTIONED SIZE OF DOOR WINDOW IS THE ACTUAL SIZE . FOR THE FIXING OF DOOR, WINDOW THE OPENING SIZE HASTO BE TAKEN 10TO 15MM MORE THAN THE ACTUAL SIZE GIVEN IN THE TABLE FOR INTERNAL DOOR.

OWNER'S SIGNATURE:

ARCHITECT:

PARTHSARTHI DUTTA GUPTA
B. Arch., Registered Architect
CA/88/11609
CMDA Reg. No. RA/Gr.I/19/03/123
PITHAVADIAN AND PARTNERS
No.10, Murugappa Road,
Kotturpuram, Chennai - 600 085.

STRUCTURAL ENGINEER:

Er.S.SENTHIL
M.E.(STR)., M.B.A., M.I.E.
CIVIL & STRUCTURAL CONSULTANT
CMDA Reg.No.SE/Gr-I/19/03/064
Mobile No: 9884428910

SHEET NO - 1

SCALE 1: 200

BLOCK 16
DG ROOM

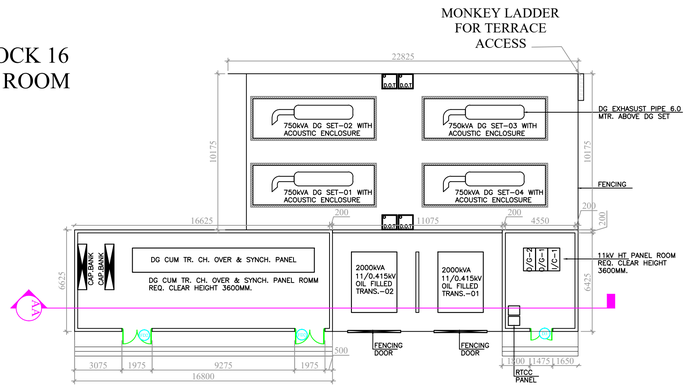

GROUND FLOOR PLAN
BLOCK16 - DG ROOM

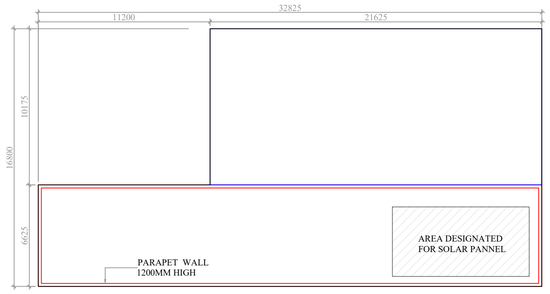

ROOF PLAN
BLOCK16 - DG ROOM ROOF PLAN

1/3rd of Terrace Floor is reserved by Solar Panel

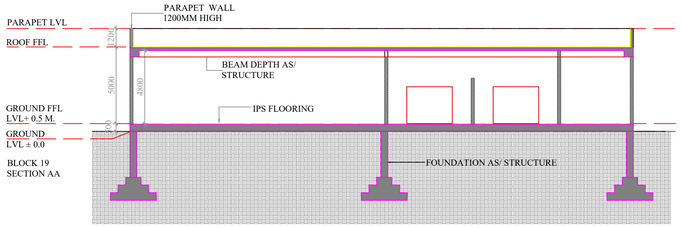

SECTION -AA

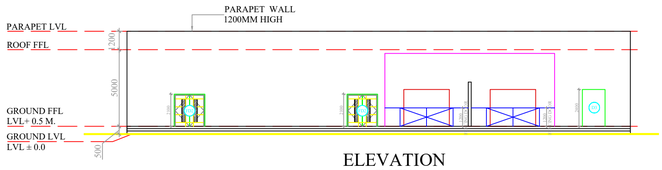

ELEVATION
BLOCK 16

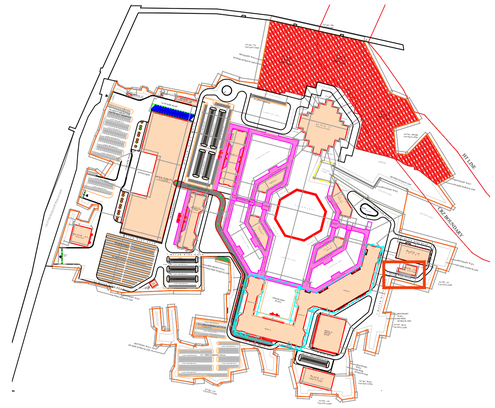

KEY PLAN
SCALE : NTS

BLOCK 17
DG ROOM

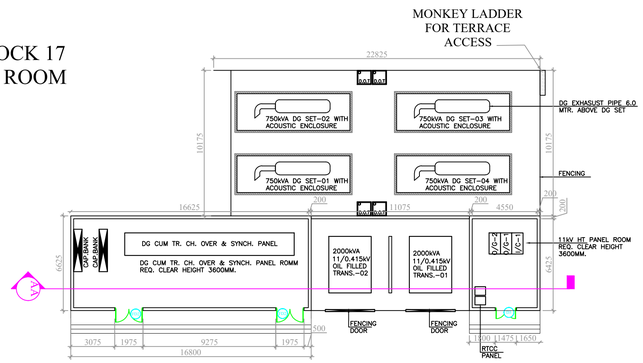

GROUND FLOOR PLAN
BLOCK17 - DG ROOM

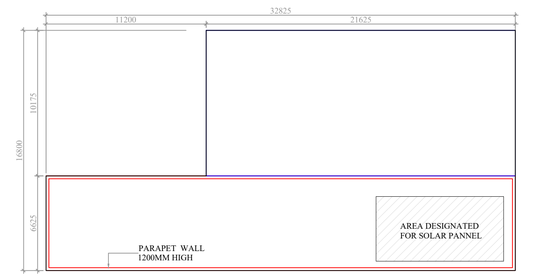

ROOF PLAN
BLOCK17 - DG ROOM ROOF PLAN

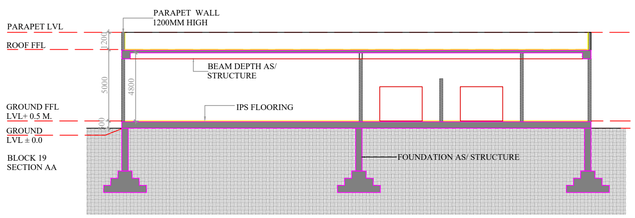

SECTION -AA

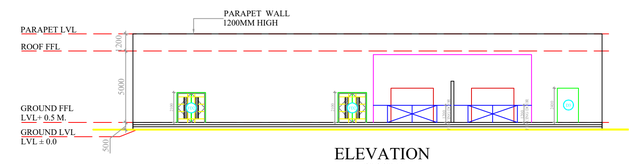

ELEVATION
BLOCK 17

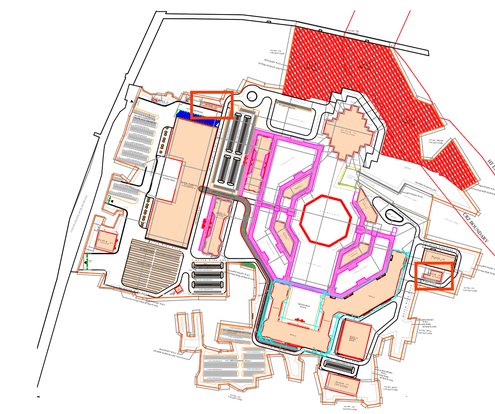

KEY PLAN
SCALE : NTS

PROPOSED HERITAGE AND CULTURAL EDUCATIONAL COMPLEX FOR MAMAT AND PROPOSED RESILIENT INITIATIVE FOR SUSTAINABLE ENVIRONMENT (RISE) DESIGN OF CLIMATE CHANGE ARBORETUM INTERPRETATION CENTRE AND REAL TIME DATA ANALYTICS MANAGEMENT LABORATORY FOR MAMALLAPURAM (MAHABALIPURAM). AT 98/1, 2, 3B1, 4,5, 6A, 6B, 7, 99/1, 2A, 2B, 3A, 4, 101/1, 2A, 2B, 3, 4, 5, 7, 8, 9, 102/1A,1B,2A,2B,2C1,2C2,103/1A,1B, 2A1,2A2,2A3,2A4,2A5,2B,3,104/2,106/1A1A, 1A1B, 1A2A, 1A2B, 1B, 2, 3, 4, 107/1A1, 1A2, 1B1, 1B2, 2,3A, 3B,3C,3D, 3E,3F,3G,3H,4A,4B,5,6A,6B,108/1,2,3,4, 5,6A,6B,7,8A,8B,109/1,2,110/1,2A,2B, 2C,3A,3B,3C,4A,4B,5A,5B, 111,112/2, 3A,3B,3C,4, 113/1,2,3, 114/1,2A,2B, 115/1A,1B,1C,1D,2,3,4,5, 116/1A,1B1, 1B2A,1B2B,1B2C1,1B2C2,1B2C3,1B2C4, 1B3,2,3, 117/1,2,3B,118/2,118/3A,3B, 5A,5B1,5B2,5C,5D,5E,6,119/3A,120/3A, 121/1,2,3,4, 122/1A1,130/3A,161/1,2B, 4A,4C,163/2A,2B,1B1,1B2,165/1,2,3,4,5, 7A,8A,166/1A,2A,2B,167/1A,1B,1C1,1C2, 1D1,1D2,1E1A,1E1B,1E2,1E3,2A,2B,3A1, 3A2,3B,3C1,3C2,3D,3E1,3E2,3F,4,168/1, 2,3A,3B,3C,3D,4A,4B,4C,169/1,2,3, 170/1A1,1A2,1B,1C,1D1,1D2,1E,1F,2A,2B, 3A,3B,171/1A1B,1A4,1A5,1A6,1A7,1A8, 1B1,1B2,1C1,1C2,1D,2,172/1,2A,2B,3A, 3B,4A,4B,5,173/2,1A,1B,1C,3A1,3A2,3B, 3C1,3C2,3C3,3C4,3D1A,3D1B,3D2,3E1, 3E2, 3F1,3F2,3F3,3F4A,3F4B,3F5,3F6,3G, 174/2A3,2A4,2A5,2A6,2B1B,2B2,2B3A, 2B3B1,2B3B2, 185/2B, 186/1,2,187/1, 188,189/1A,2A,3A,4, 209/3A,3C1, 3C2, 3C3,210/1A1,1A2A2,1A2B,2A1,2A2,2B1, 2B2,3A,3B,3C,3D1, 223/1A1A4,1A1B2, 1A1C,1A1D2,1A2,1B,2A,2B,3B,4,5,6B,7,8, 9A2,9B,10B,11,12, 163/1A. POONJERI VILLAGE, TIRUKALUKUNDRAM TALUK, CHENGALPATTU DISTRICT.

Lease Land : 163/1A

DRAWING TITLE- BLOCK 16 (DG ROOM)
BLOCK 17 (DG ROOM)

ALL DIMENSIONS IN MM

NOTE: ALL INTERNAL SPACES SHALL BE MECHANICALLY AIR-VENTILATED AS PER APPLICABLE NORMS

SCHEDULES OF OPENING

SYMBOL	PARTICULARS	WIDTH	HEIGHT	CILL	DESCRIPTION
D1	DOOR	1050	2400		TEAK WOOD FRAMED WOODEN FLUSH DOOR
D2	DOOR	1200	2400		TEAK WOOD FRAMED WOODEN FLUSH DOOR
D3	DOOR	1500	2400		TEAK WOOD FRAMED WOODEN DOUBLE LEAF FLUSH DOOR
D4	DOOR	2000	2400		TEAK WOOD FRAMED WOODEN DOUBLE LEAF FLUSH DOOR
D5	DOOR	2400	2400		TEAK WOOD FRAMED WOODEN DOUBLE LEAF FLUSH DOOR
FD1	DOOR	1650	2400		METAL FRAMED 2 HOUR FIRE RATED ALUMINIUM DOOR DOUBLE LEAF FLUSH DOOR
FD2	DOOR	2000	2400		METAL FRAMED 2 HOUR FIRE RATED ALUMINIUM DOOR DOUBLE LEAF FLUSH DOOR
FD3	DOOR	2150	2400		METAL FRAMED 2 HOUR FIRE RATED ALUMINIUM DOOR DOUBLE LEAF FLUSH DOOR
FD4	DOOR	2400	2400		METAL FRAMED 2 HOUR FIRE RATED ALUMINIUM DOOR DOUBLE LEAF FLUSH DOOR
W1	WINDOW	2000	1500	900	
W2	WINDOW	2000	1800	600	

NOTE : THE ABOVE MENTIONED SIZE OF DOOR WINDOW IS THE ACTUAL SIZE . FOR THE FIXING OF DOOR, WINDOW THE OPENING SIZE HASTO BE TAKEN 10 TO 15MM MORE THAN THE ACTUAL SIZE GIVEN IN THE TABLE FOR INTERNAL DOOR.

OWNER'S SIGNATURE:

MAHA AMRITAMAHOTSAVAM MAMAT TRUST Poonjeri Chengalpattu TN-603 104

ARCHITECT:

PARTHSARTHI DUTTA GUPTA
B. Arch., Registered Architect
CA/88/11609
CMDA Reg. No. RA/Gr.I/19/03/123
PITHAVADIAN AND PARTNERS
No.10, Murugappa Road,
Kotturpuram, Chennai - 600 085.

STRUCTURAL ENGINEER:

Er.S.SENTHIL
M.E.(STR)., M.B.A., M.I.E.
CIVIL & STRUCTURAL CONSULTANT
CMDA Reg.No.SE/GR-I/19/03/064
Mobile No: 9884428910

SHEET NO -1

SCALE 1: 200

BLOCK 19
SUBSTATION WITH METER ROOM

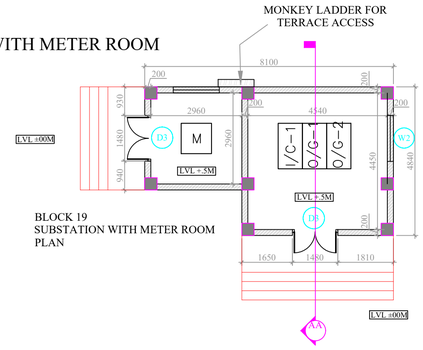

BLOCK 19
SUBSTATION WITH METER ROOM
PLAN

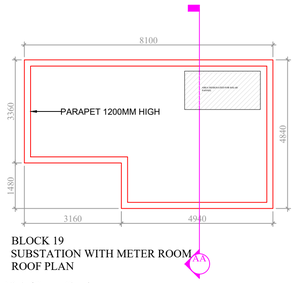

BLOCK 19
SUBSTATION WITH METER ROOM
ROOF PLAN

1/3rd of Terrace Floor is
reserved by Solar Panel

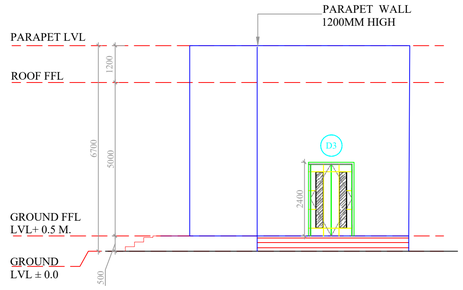

BLOCK 19
SUBSTATION WITH METER ROOM
ELEVATION

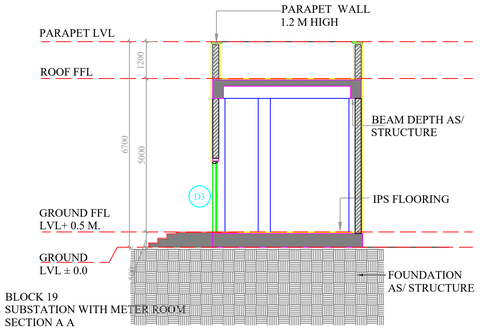

BLOCK 19
SUBSTATION WITH METER ROOM
SECTION A A

BLOCK 18

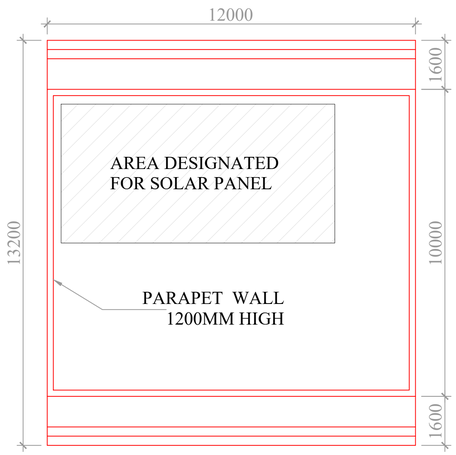

BLOCK 18
SERVICE BLOCK
ROOF PLAN

1/3rd of Terrace Floor is
reserved by Solar Panel

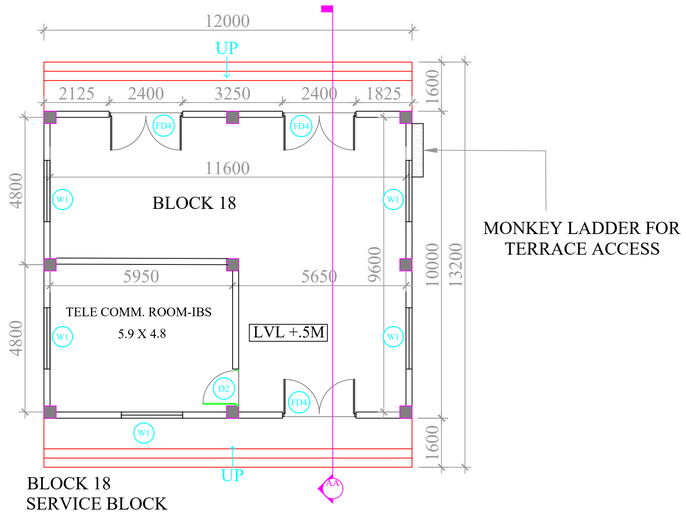

BLOCK 18
SERVICE BLOCK
FLOOR PLAN

MONKEY LADDER FOR
TERRACE ACCESS

LVL ±00M

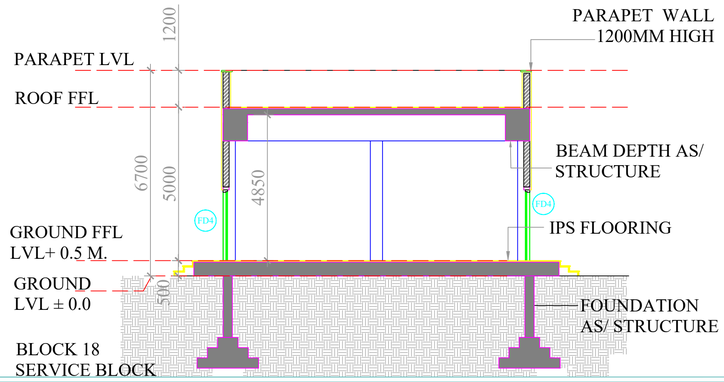

BLOCK 18
SERVICE BLOCK

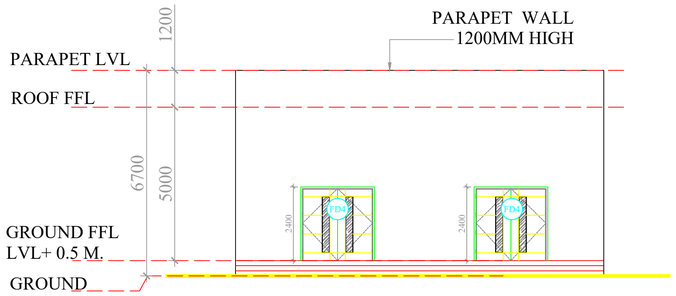

BLOCK 18
SERVICE BLOCK
ELEVATION

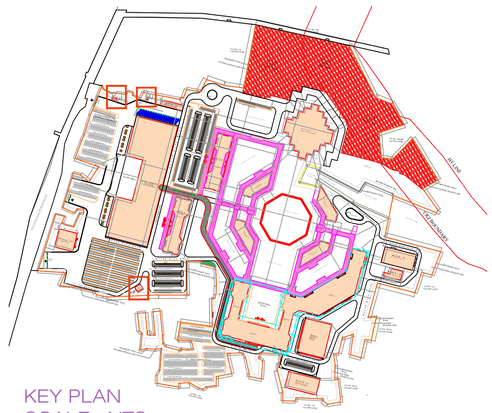

PROPOSED HERITAGE AND CULTURAL EDUCATIONAL COMPLEX FOR MAMAT AND PROPOSED RESILIENT INITIATIVE FOR SUSTAINABLE ENVIRONMENT (RISE) DESIGN OF CLIMATE CHANGE ARBORETUM INTERPRETATION CENTRE AND REAL TIME DATA ANALYTICS MANAGEMENT LABORATORY FOR MAMALLAPURAM (MAHABALIPURAM) AT 98/1, 2, 3B1, 4,5, 6A, 6B, 7, 99/1, 2A, 2B, 3A, 4,101/1,2A,2B,3,4,5,7,8,9, 102/1A,1B,2A,2B,2C1,2C2,103/1A,1B, 2A1,2A2,2A3,2A4,2A5,2B,3,104/2,106/1A1A, 1A1B,1A2A,1A2B,1B,2,3,4, 107/1A1,1A2,1B1,1B2,2,3A, 3B,3C,3D, 3E,3F,3G,3H,4A,4B,5,6A,6B,108/1,2,3,4, 5,6A,6B,7,8A,8B,109/1,2,110/1,2A,2B, 2C,3A,3B,3C,4A,4B,5A,5B, 111,112/2, 3A,3B,3C,4, 113/1,2,3, 114/1,2A,2B, 115/1A,1B,1C,1D,2,3,4,5, 116/1A,1B1, 1B2A,1B2B,1B2C1,1B2C2,1B2C3,1B2C4, 1B3,2,3, 117/1,2,3B,118/2,118/3A,3B, 5A,5B1,5B2,5C,5D,5E,6,119/3A,120/3A, 121/1,2,3,4, 122/1A1,130/3A,161/1,2B, 4A,4C,163/2A,2B,1B1,1B2,165/1,2,3,4,5, 7A,8A,166/1A,2A,2B,167/1A,1B,1C1,1C2, 1D1,1D2,1E1A,1E1B,1E2,1E3,2A,2B,3A1, 3A2,3B,3C1,3C2,3D,3E1,3E2,3F,4,168/1, 2,3A,3B,3C,3D,4A,4B,4C,169/1,2,3, 170/1A1,1A2,1B,1C,1D1,1D2,1E,1F,2A,2B, 3A,3B,171/1A1B,1A4,1A5,1A6,1A7,1A8, 1B1,1B2,1C1,1C2,1D,2,172/1,2A,2B,3A, 3B,4A,4B,5,173/2,1A,1B,1C,3A1,3A2,3B, 3C1,3C2,3C3,3C4,3D1A,3D1B,3D2,3E1, 3E2, 3F1,3F2,3F3,3F4A,3F4B,3F5,3F6,3G, 174/2A3,2A4,2A5,2A6,2B1B,2B2,2B3A, 2B3B1,2B3B2, 185/2B, 186/1,2,187/1, 188,189/1A,2A,3A,4, 209/3A,3C1, 3C2, 3C3,210/1A1,1A2A2,1A2B,2A1,2A2,2B1, 2B2,3A,3B,3C,3D1, 223/1A1A4,1A1B2, 1A1C,1A1D2,1A2,1B,2A,2B,3B,4,5,6B,7,8, 9A2,9B,10B,11,12, 163/1A. POONJERI VILLAGE, TIRUKALUKUNDRAM TALUK, CHENGALPATTU DISTRICT.

Lease Land : 163/1A

DRAWING TITLE: BLOCK 18 - SERVICE BLOCK
BLOCK 19 - SUBSTATION WITH METER ROOM

ALL DIMENSIONS IN MM

NOTE: ALL INTERNAL SPACES SHALL BE MECHANICALLY AIR-VENTILATED AS PER APPLICABLE NORMS

SCHEDULES OF OPENING

SYMBOL	PARTICULARS	WIDTH	HEIGHT	CILL	DESCRIPTION
D1	DOOR	1050	2400		TEAK WOOD FRAMED WOODEN FLUSH DOOR
D2	DOOR	1200	2400		TEAK WOOD FRAMED WOODEN FLUSH DOOR
D3	DOOR	1500	2400		TEAK WOOD FRAMED WOODEN DOUBLE LEAF FLUSH DOOR
D4	DOOR	2000	2400		TEAK WOOD FRAMED WOODEN DOUBLE LEAF FLUSH DOOR
D5	DOOR	2400	2400		TEAK WOOD FRAMED WOODEN DOUBLE LEAF FLUSH DOOR
FD1	DOOR	1650	2400		METAL FRAMED 2 HOUR FIRE RATED ALUMINIUM DOOR DOUBLE LEAF FLUSH DOOR
FD2	DOOR	2000	2400		METAL FRAMED 2 HOUR FIRE RATED ALUMINIUM DOOR DOUBLE LEAF FLUSH DOOR
FD3	DOOR	2150	2400		METAL FRAMED 2 HOUR FIRE RATED ALUMINIUM DOOR DOUBLE LEAF FLUSH DOOR
FD4	DOOR	2400	2400		METAL FRAMED 2 HOUR FIRE RATED ALUMINIUM DOOR DOUBLE LEAF FLUSH DOOR
W1	WINDOW	2000	1500	900	
W2	WINDOW	2000	1800	600	

NOTE : THE ABOVE MENTIONED SIZE OF DOOR WINDOW IS THE ACTUAL SIZE , FOR THE FIXING OF DOOR, WINDOW THE OPENING SIZE HASTO BE TAKEN 10 TO 15MM MORE THAN THE ACTUAL SIZE GIVEN IN THE TABLE FOR INTERNAL DOOR.

OWNER'S SIGNATURE:

ARCHITECT:

PARTHSARTHI DUTTA GUPTA
B. Arch., Registered Architect
CA/88/11609
CMDA Reg. No. RA/Gr.I/19/03/123
PITHAVADIAN AND PARTNERS
No.10, Murugappa Road,
Kotturpuram, Chennai - 600 085.

STRUCTURAL ENGINEER:

Er.S.SENTHIL
M.E.(STR)., M.B.A., M.I.E.
CIVIL & STRUCTURAL CONSULTANT
CMDA Reg.No.SE/GR-I/19/03/064
Mobile No: 9884428910

SHEET NO - 1

SCALE 1: 100

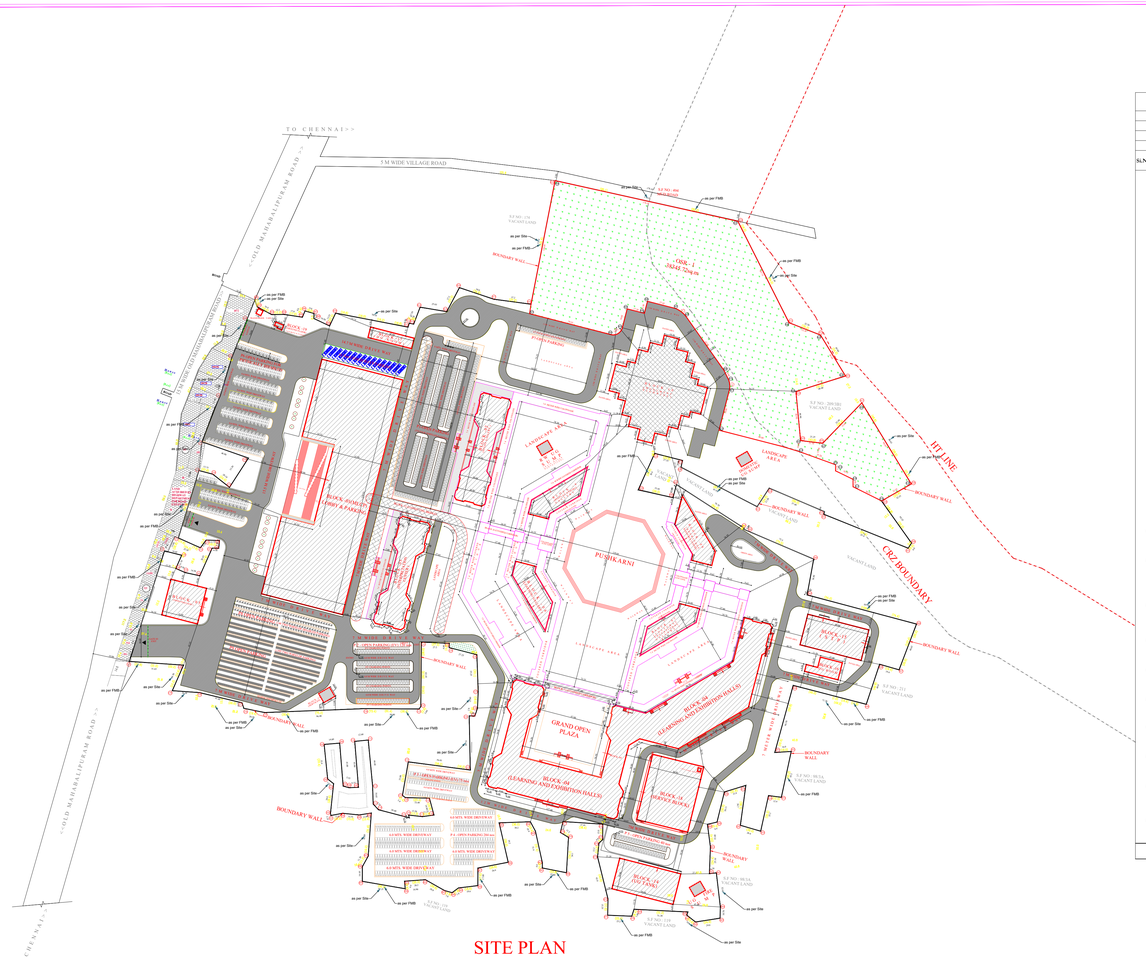
TO CHENNAI>>
<<OLD MAHABALIPURAM ROAD >>
TO CHENNAI >>
7.5 M WIDE VILLAGE ROAD
HT LINE
CRZ BOUNDARY
BOUNDARY WALL
PUSHKARNI
BLOCK-01 (MAMALLAPURAM)
BLOCK-02 (LEARNING AND EXHIBITION HALLS)
BLOCK-03 (LEARNING AND EXHIBITION HALLS)
BLOCK-04 (LEARNING AND EXHIBITION HALLS)
BLOCK-05 (THEME FOOD COURT)
BLOCK-06 (LEARNING CENTRE)
BLOCK-07 (CULTURAL EDUCATIONAL CENTRE)
BLOCK-08 (KNOWLEDGE & RESOURCE CENTRE)
BLOCK-09 (DISPLAY EXHIBIT GALLERY)
BLOCK-10 (MONUMENT)
BLOCK-11 (SERVICE BLOCK)
BLOCK-12 (CONNECTING BRIDGE)
BLOCK-13 (COVERED CORRIDORS)
BLOCK-14 (UG TANK)
BLOCK-15 (STP)
BLOCK-16 (DG ROOM)
BLOCK-17 (DG ROOM)
BLOCK-18 (SERVICES)
BLOCK-19 (SUBSTATION WITH MOTOR ROOM)
GRAND OPEN PLAZA
MAIN ENTRANCE
EXIT
ENTRANCE
ENTRANCE & EXIT
ENTRANCE FOR EMERGENCY VEHICLES
EXIT FOR EMERGENCY VEHICLES
ENTRANCE FOR SERVICE VEHICLES
EXIT FOR SERVICE VEHICLES
ENTRANCE FOR VIP VEHICLES
EXIT FOR VIP VEHICLES
ENTRANCE FOR BUSES
EXIT FOR BUSES
ENTRANCE FOR CARS
EXIT FOR CARS
ENTRANCE FOR TWO WHEELERS
EXIT FOR TWO WHEELERS
ENTRANCE FOR PEDESTRIANS
EXIT FOR PEDESTRIANS
ENTRANCE FOR CYCLES
EXIT FOR CYCLES
ENTRANCE FOR DIFFERENTLY ABLED
EXIT FOR DIFFERENTLY ABLED
ENTRANCE FOR VIP PEDESTRIANS
EXIT FOR VIP PEDESTRIANS
ENTRANCE FOR VIP CYCLES
EXIT FOR VIP CYCLES
ENTRANCE FOR VIP DIFFERENTLY ABLED
EXIT FOR VIP DIFFERENTLY ABLED
ENTRANCE FOR VIP TWO WHEELERS
EXIT FOR VIP TWO WHEELERS
ENTRANCE FOR VIP CARS
EXIT FOR VIP CARS
ENTRANCE FOR VIP BUSES
EXIT FOR VIP BUSES
ENTRANCE FOR VIP SERVICE VEHICLES
EXIT FOR VIP SERVICE VEHICLES
ENTRANCE FOR VIP EMERGENCY VEHICLES
EXIT FOR VIP EMERGENCY VEHICLES
ENTRANCE FOR VIP
EXIT FOR VIP

THE LANDLENS SUITE

Eight ways to know a piece of land before you pay for it.

This report covers one part of the picture. These cover the rest, drawn from the same government records, for any property in Tamil Nadu.

LandLens One
Ask anything about a property and get an answer grounded in live government records, with the sources shown.
/landlens/one

Verify My Land
Every record check run on one property and returned as a single report.
/landlens/verify-my-land

Legal Opinion
An advocate's written opinion on the title, built on the records we pull for it.
/landlens

One Map
Every layer on one map: the parcel, its boundary, zoning, water bodies and what sits around it.
/landlens/one/map

PriceMap
What land actually changed hands for around this plot, taken from the registered deeds.
/landlens/pricemap

Build Scope
What you are allowed to build here: floor space, height, coverage and setbacks.
/landlens/build-scope

Property Tracker
Watch a property and hear about it when something new is registered against it.
/landlens/property-tracker

Deal Room
Run the transaction in one place: documents, stamping, signatures and the parties.
/landlens/deal-room

FREE TOOLS · NO ACCOUNT NEEDED

Twenty-four checks you can run yourself, at no cost.

Records and verification

The registers themselves, read for you.

- Encumbrance Certificate
- Patta and Chitta
- Field Measurement Sketch
- EC Analyzer
- Bank charge check
- Court case search
- Seller background check
- Approval check by survey

Value and duty

What it is worth and what it costs to register.

- Guideline value by street
- Guideline value by survey
- Stamp duty and registration fees
- Capital gains
- Floor space index
- Area unit converter

Zoning and land use

What the plan says can happen on this land.

- Land use zone finder
- CMDA land use check
- Coastal regulation zone
- Master plan check
- Water bodies finder
- Airport height clearance

Registers and directories

Who holds it, and which office keeps the record.

- Find your registering office
- Temple property check
- Waqf property check
- RERA register

Every free tool
/tools

Services we run for you
/services

The LandLens suite
/landlens/one

Verified RealEstate™

Every claim in this document traces back to a government record.

- Legal opinions, due diligence and title verification
- Building plan, layout and sub-division approvals
- Completion and occupancy certificates, regularisation
- Escrow, negotiation and NRI property management
- Land survey, soil testing, architecture and construction

Verified RealEstate
3/350/2 Mettukuppam,
OMR Thoraipakkam,
Chennai 600 097, India
hello@verified.realestate
+91 9996 12 9996

Prepared from the registers named on the page each finding sits on. Where a register could not be read, this document says so in its place rather than leaving the gap to be read as a clean result.