





PLAN SHOWING THE PROPOSED NEW CONSTRUCTION OF RESIDENTIAL AT OLD SURVEY NO: 231/6B
NEW SURVEY NO: 231/13, KALAVAKKAM VILLAGE, THIRUPORUR TALUK, CHENGALPATTU DISTRICT.

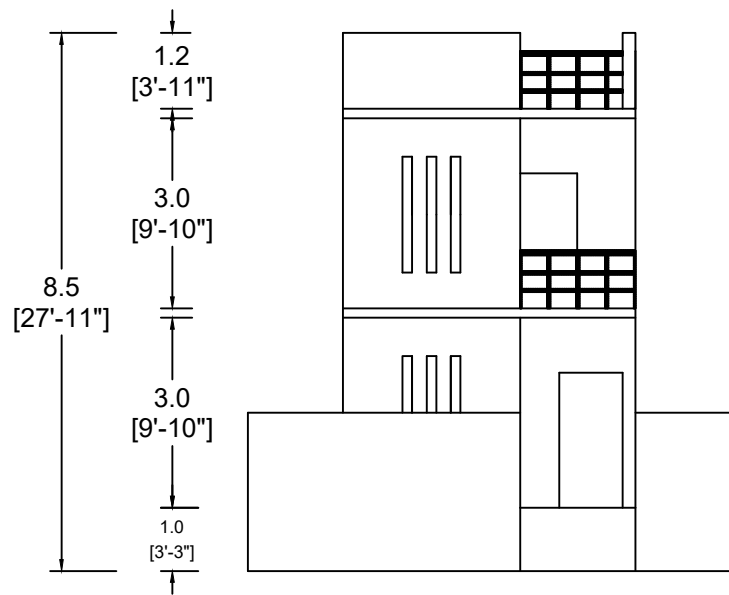

ELEVATION

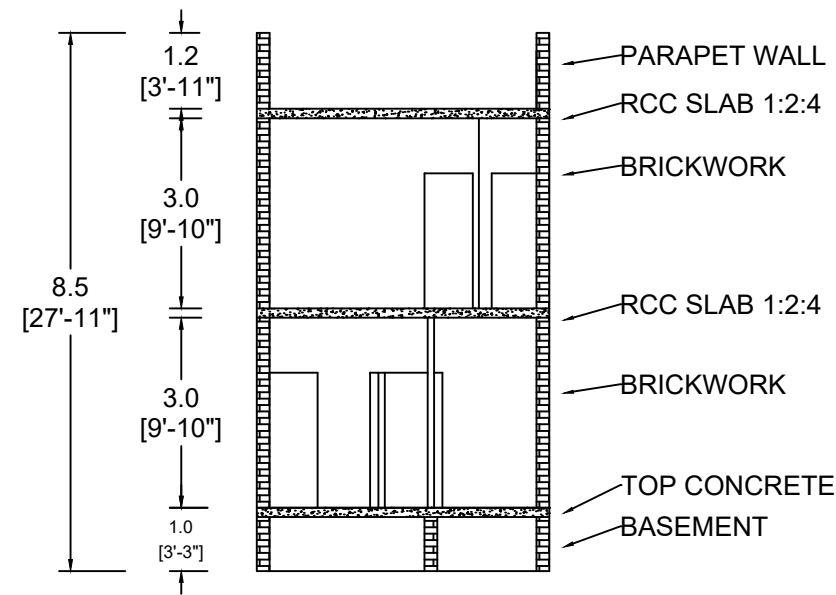


SECTION ON AA

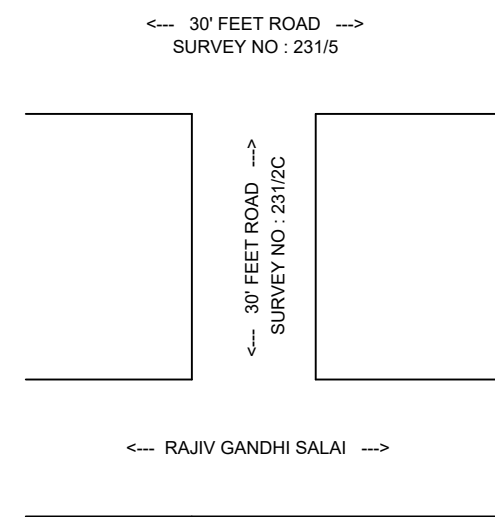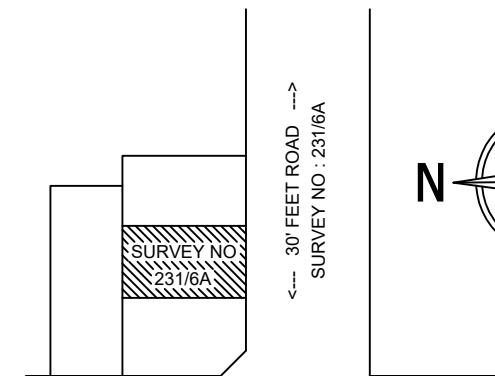


KEY PLAN

[NOT TO SCALE]

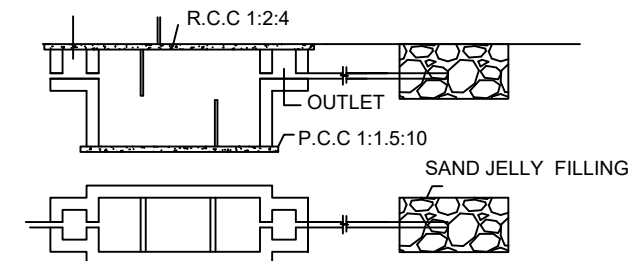


SEPTIC TANK & TRENCH

Not to scale

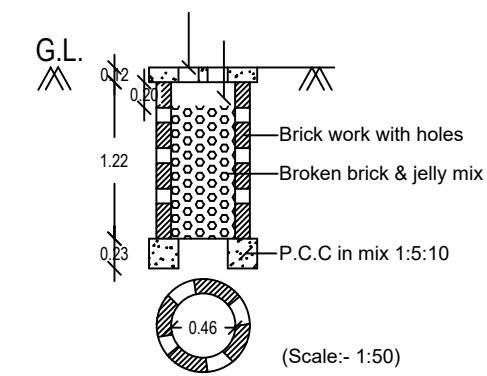


RAIN WATER COLLECTION WELL

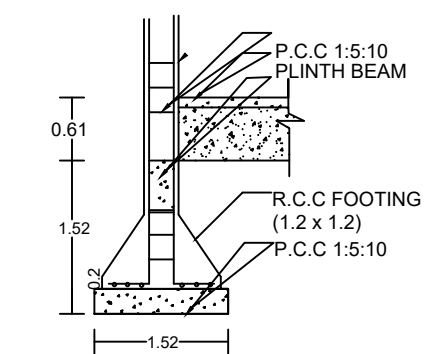


COLUMN DETAILS

Size of column = 0.23m x 0.23m
Not to scale

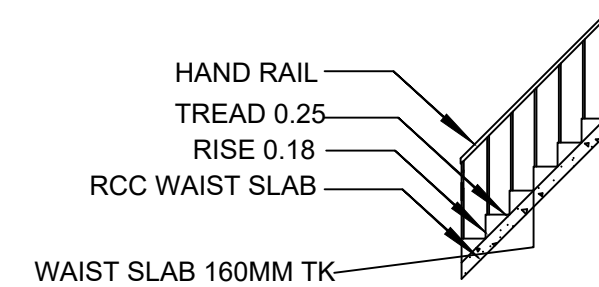

STAIRCASE DETAIL

[Not to scale]

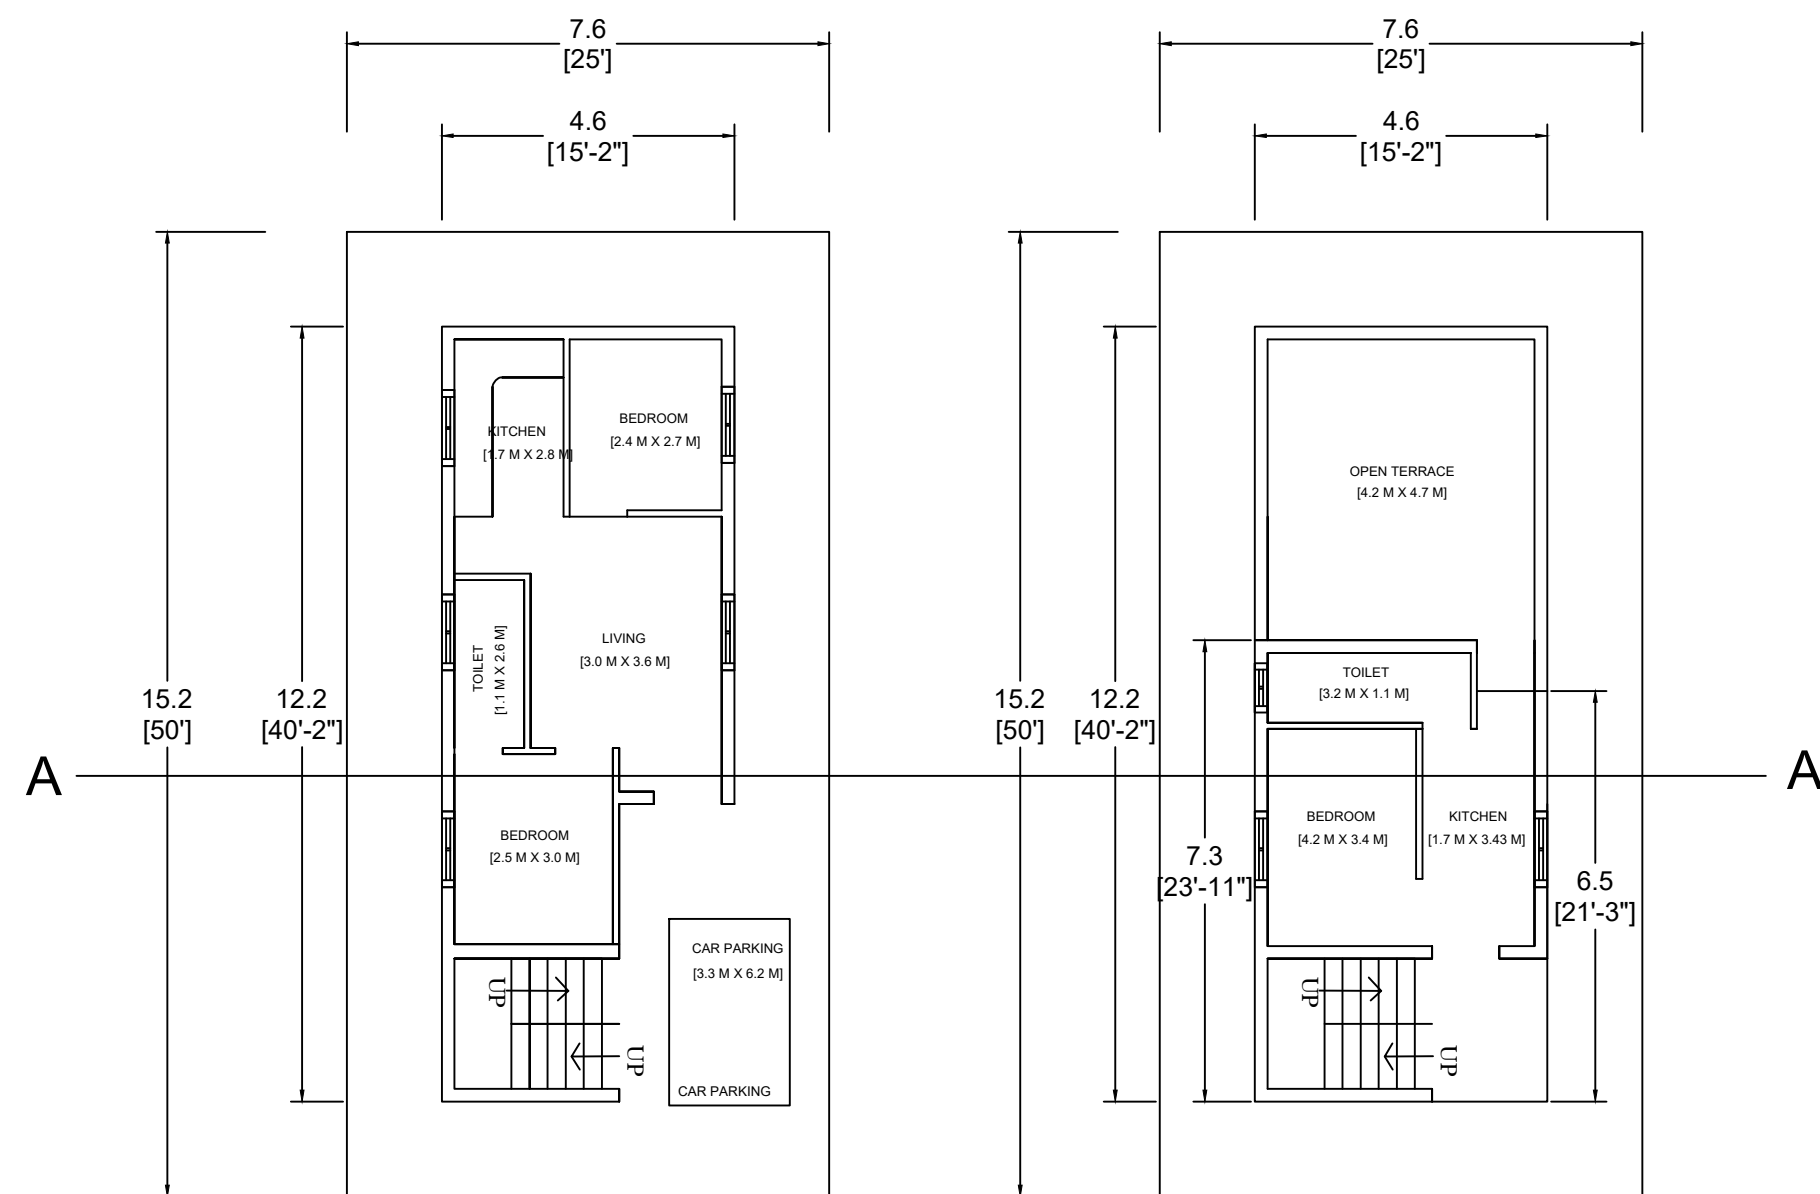

SITE CUM GROUND FLOOR PLAN

FIRST FLOOR PLAN

SCHEDULE OF JOINERY :

TYPE	DESCRIPTION	SIZE
M D	MAIN DOOR	3' 6" X 7' 0"
D	ROOM DOOR	3' 0" X 7' 0"
D 1	TOILET DOOR	2' 6" X 7' 0"
W	WINDOW	4' 6" X 4' 0"
W1	KITCHEN WINDOW	3' 0" X 2' 6"
V	VENTILATOR	1' 6" X 1' 6"

AREA STATEMENT :

DESCRIPTION	SQ.FT	SQ.M
SITE EXTEND	1250	116.1
GROUND FLOOR	516.56	47.99
FIRST FLOOR	352.73	32.77
TOTAL BUILDUP	1689.7	156.9

F S I CALCULATION :

$$F S I = \frac{\text{TOTAL BUILDUP AREA}}{\text{PROPOSED SITE AREA}}$$
$$F S I = \frac{156.9}{116.1} = 1.35$$

APPLICANT NAME : Mr.ARUNKUMAR A

Arunkumar A

APPLICANT SIGNATURE

Er.S.Balasubramanian, BE.,
REGISTERED ENGINEER - GRADE II
LICENSED SURVEYOR : 573/23-24
No.48, Rajiv Gandhi Salai, Thiruporur-603110
Cell: 9791759140

LICENSED SURVEYOR SIGNATURE

OFFICE USE

Signature Not
Verified
Signed by: Executive Officer
Location: Chengalpattu
Date: 2024.02.07 19:55:20