


PLAN SHOWING THE PROPOSED CONSTRUCTION OF A RESIDENTIAL BUILDING AT S.NO.47/4, PATTI NO.1457, PLOT NO.567,"CHENGAI CROWN CITY"

THUNJAM VILLAGE, NENNELI PANCHAYAT, THIRUKAZHUKUNDRAM PANCHAYAT UNION & TALUK, CHENGALPATTU DISTRICT.

D.T.C.P. APPROVED NO.272(R)/2019.

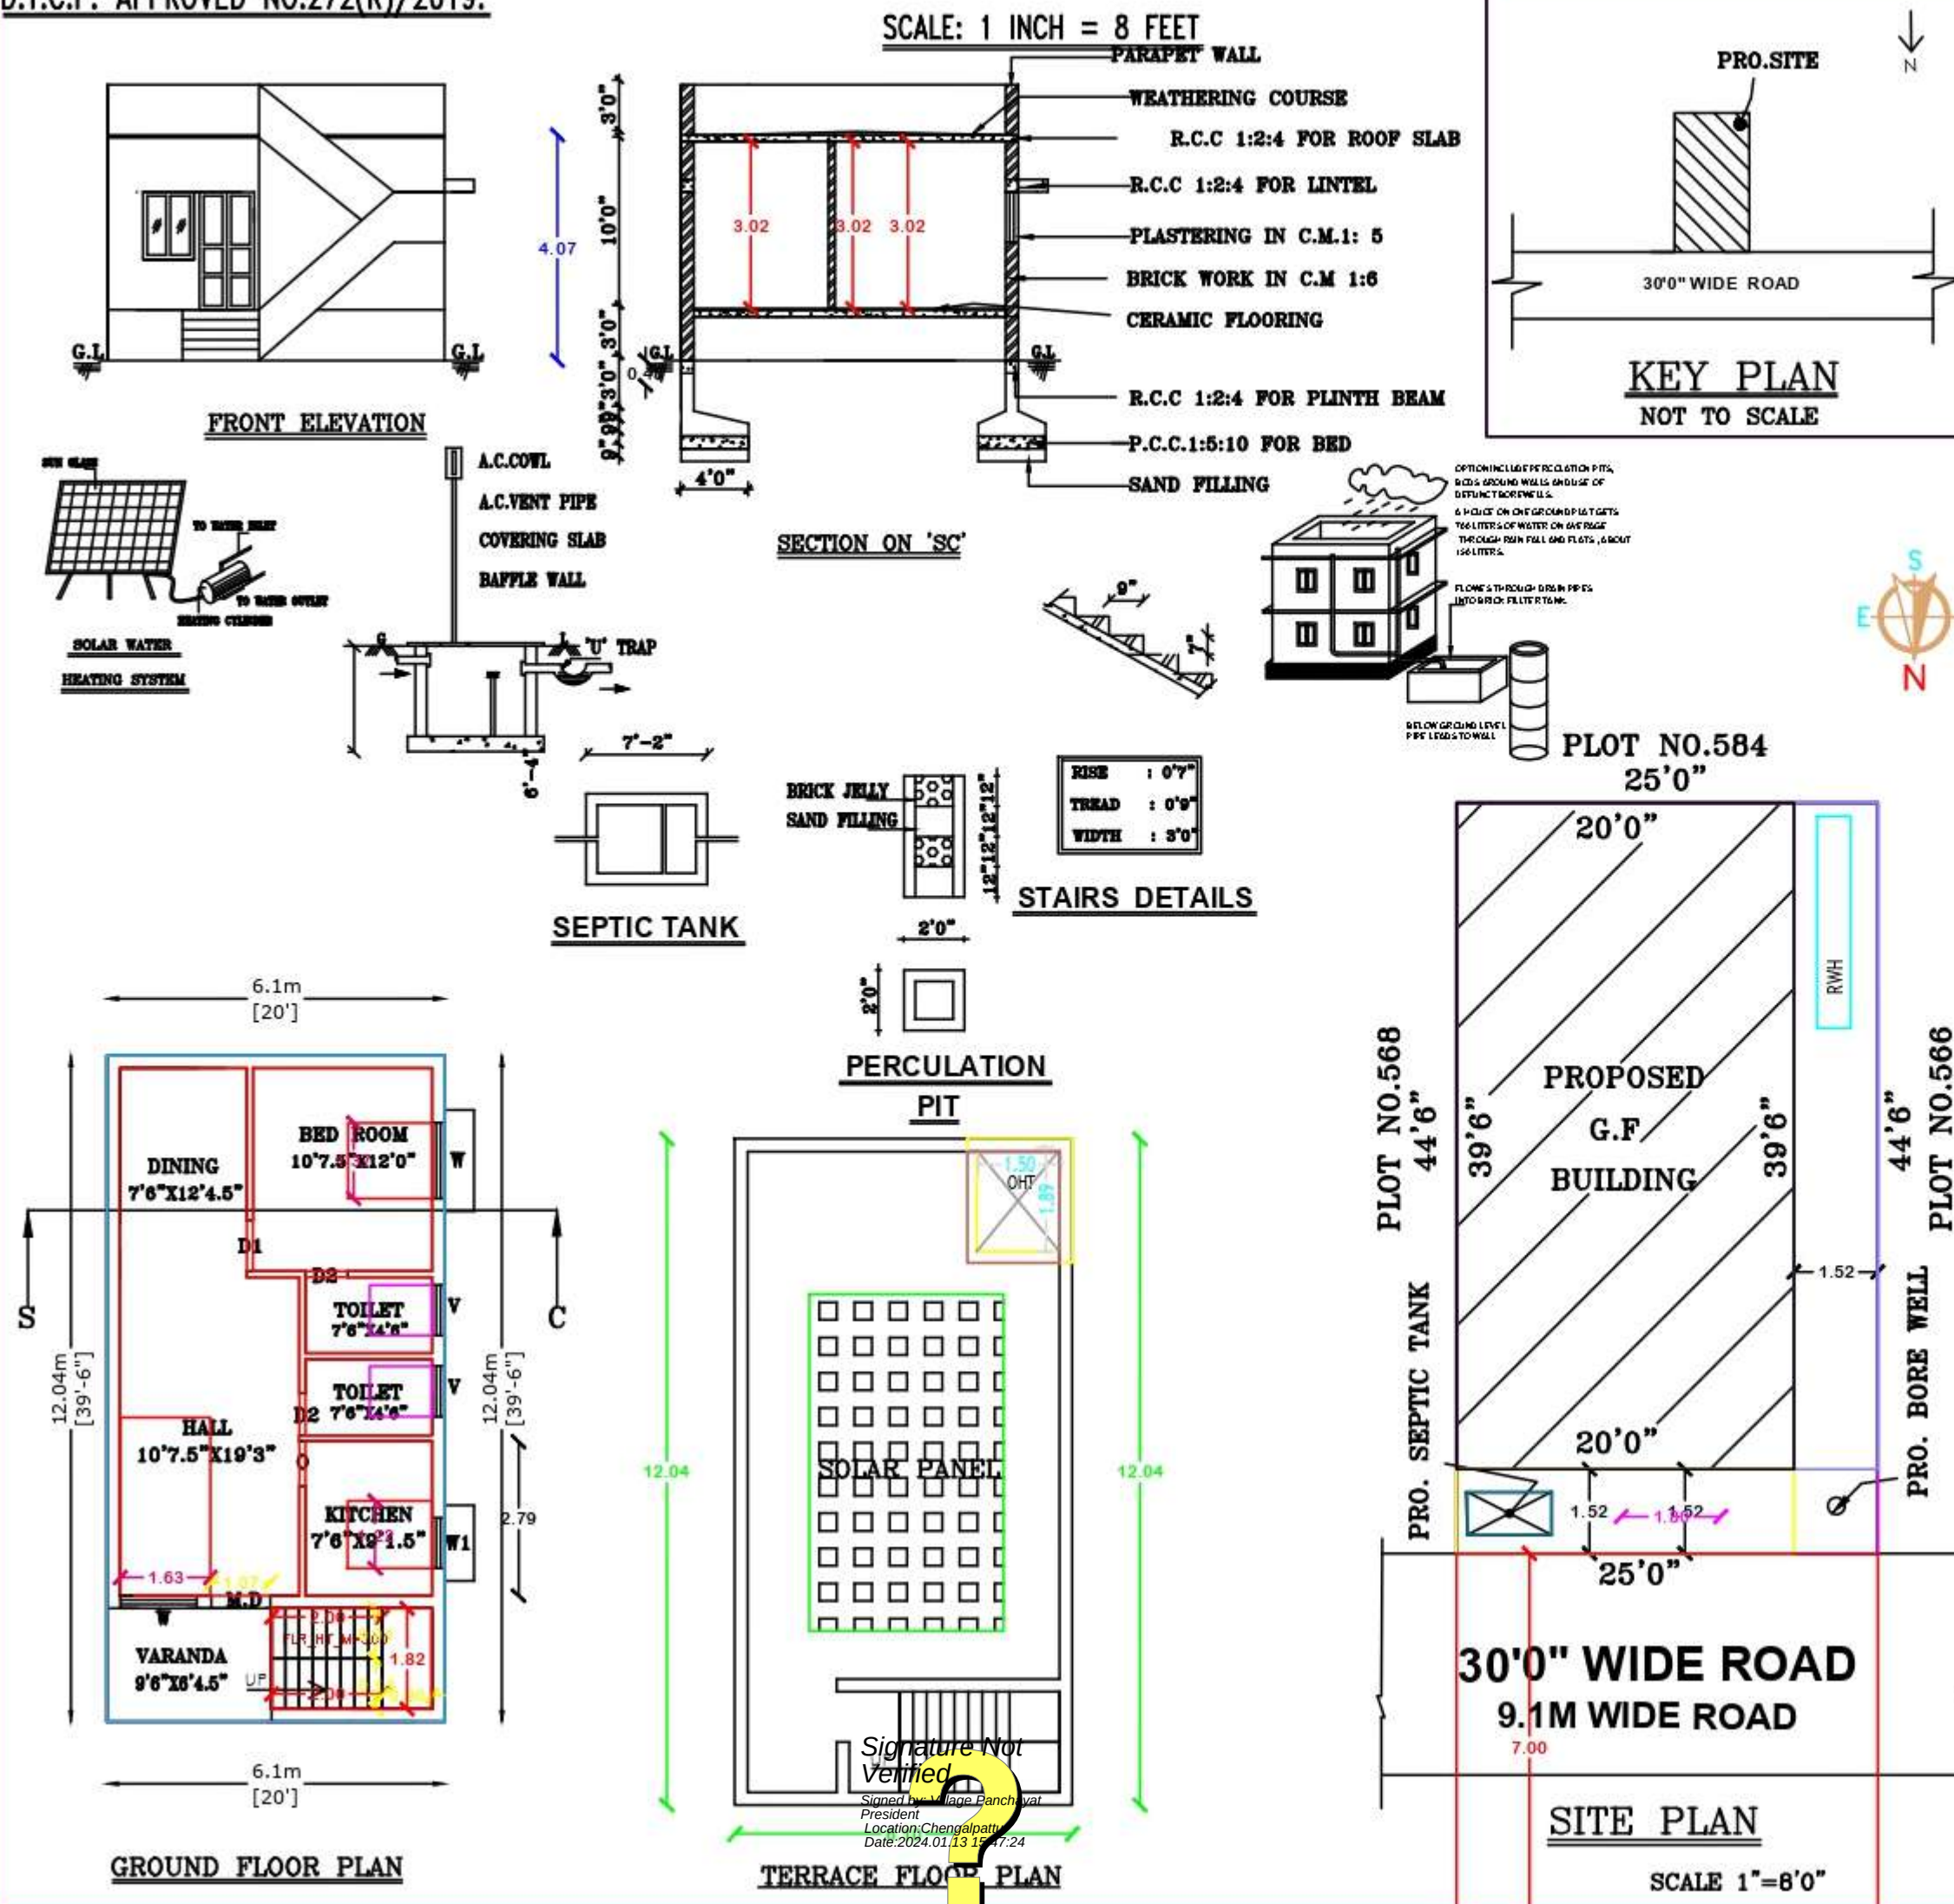

## OFFICE USE

| SCHEDULE OF JOINERY |             | COLOUR INDEX  |  |
|---------------------|-------------|---------------|--|
| DOOR                | 3'3" X 7'0" | PLOT BOUNDARY |  |
| DOOR1               | 3'0" X 7'0" | PRO. BUILDING |  |
| DOOR2               | 2'6" X 7'0" | ROAD          |  |
| WINDOW              | 4'6" X 4'0" |               |  |
| WINDOW1             | 3'0" X 4'0" |               |  |
| VENTILATOR          | 3'0" X 2'0" |               |  |

| AREA STATEMENT              |           |         |
|-----------------------------|-----------|---------|
| UNITS                       | SQ. FT.   | SQ. MT. |
| PLOT AREA (As per document) | : 1113.00 | 103.43  |
| PLOT AREA (As per document) | : 1112.00 | 103.33  |
| PRO. GROUND FLOOR AREA      | : 790.00  | 73.44   |
| TOTAL BUILDING AREA         | : 790.00  | 73.44   |
| COVERAGE                    | : 71.00%  |         |
| OPEN SPACE AREA             | : 322.00  | 29.92   |

OWNER NAME; (Mr. R. KARTHIKEYAN, )

OWNER SIGNATURE

Er. M. NARENDIRAN, B.E.,  
Reg. No : 018 / LS / 2021 / 00002  
Registered Engineer Grade - II (RE),  
NAREN CONSTRUCTIONS  
(Licensed Surveyor, Consulting Engineer)  
No : 42, Pillaiyar Koil Street, Chengalpattu - 603 002  
Cell : 8056600443 / 8925292179  
REGISTER ENGINEER

NAREN CONSTRUCTIONS  
Er. M. NARENDIRAN  
CONSULTING ENGINEER, LICENSED SURVEYOR  
D.No. 42, PILLAIYAR KOIL STREET  
(ANUMANTHAPUTHERI) Cell: 8056600443, 8925292179  
CHENGALPATTU - 603 002.