
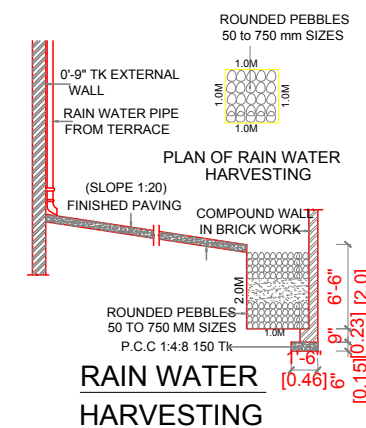
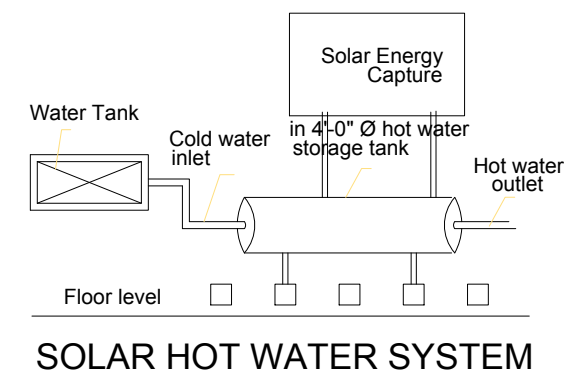
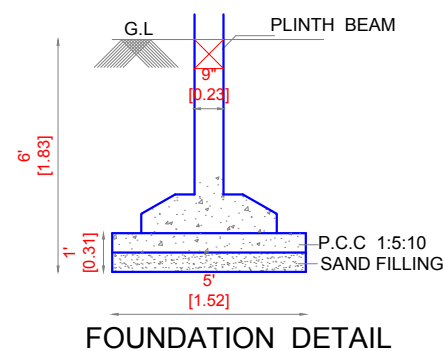
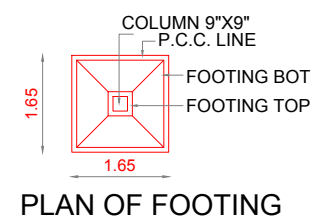
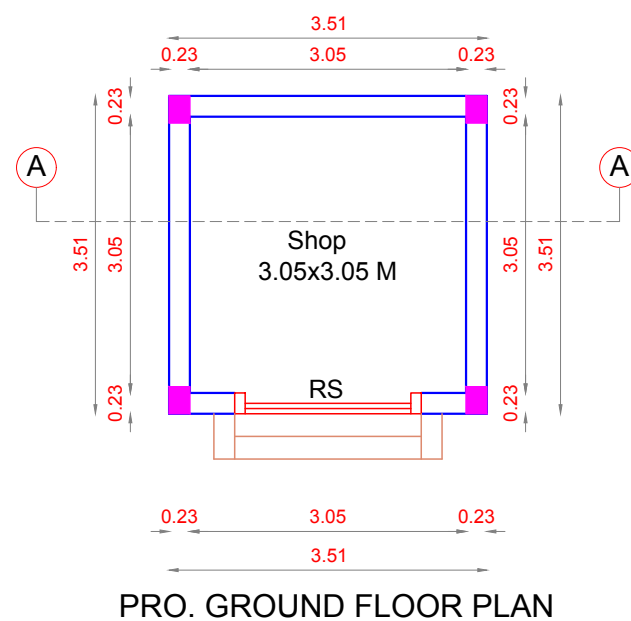
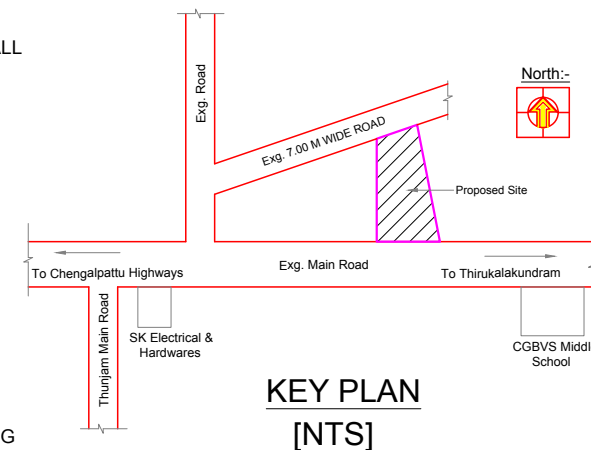
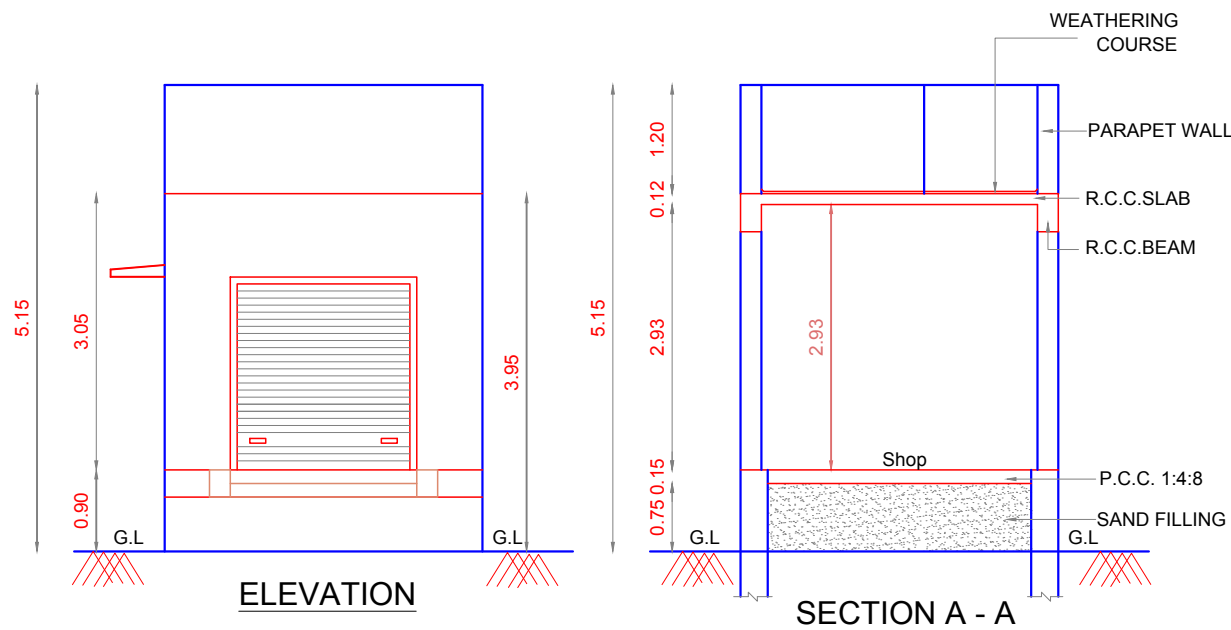


PLAN SHOWING THE PROPOSED CONSTRUCTION OF GROUND FLOOR [SHOP] COMMERCIAL BUILDING IN OLD S.NO. 180/8B, AS PER GRAMA NATHAM PATT A S.NO. 180/8B3 [PATT A NO. 702] OF NENMELI VILLAGE, TIRUKAZHUKUNDRAM TALUK, CHENGAPATTU DISTRICT.

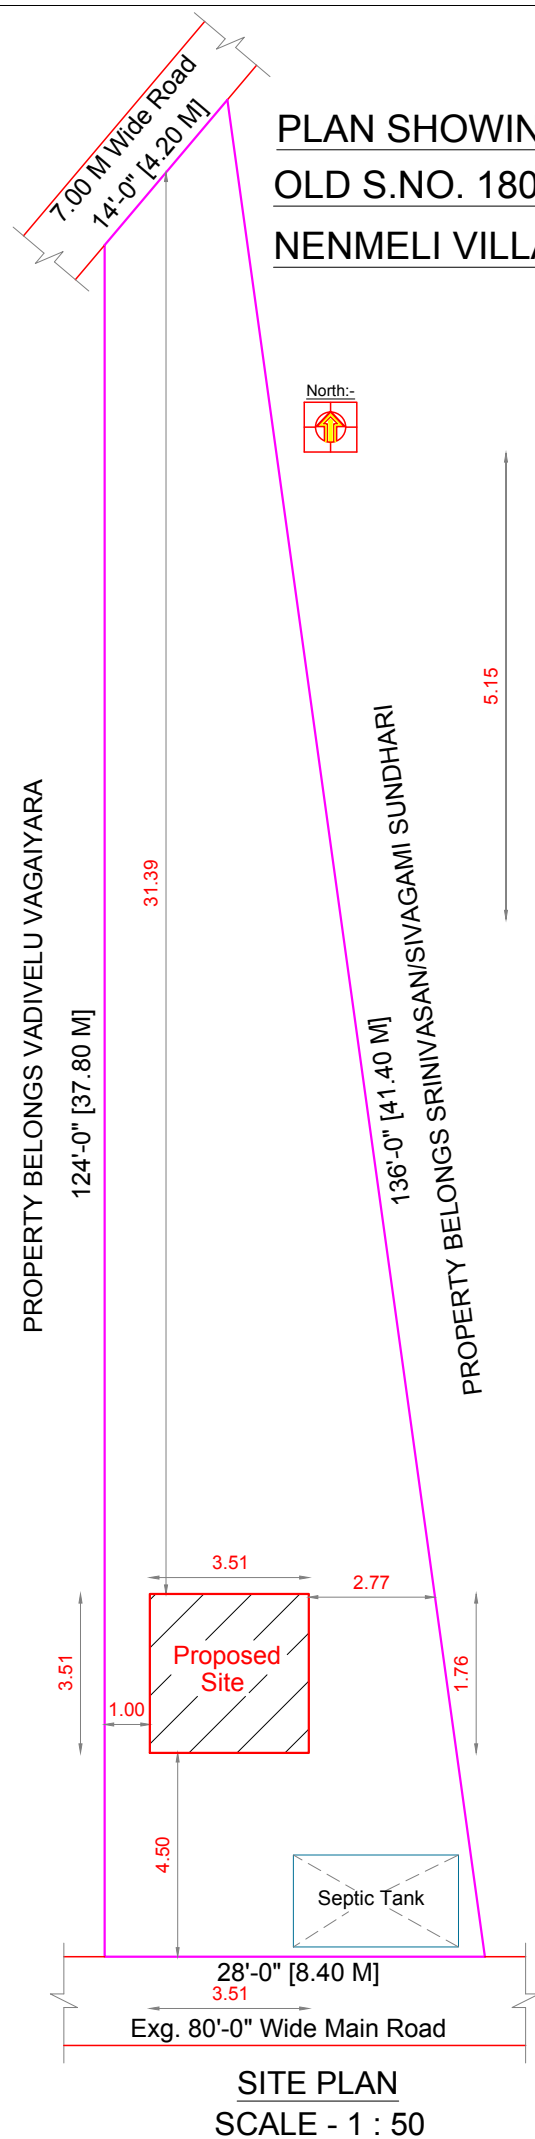

SCHEDULE OF JOINERY.			
TYPE	DESCRIPTION	WIDTH	HEIGHT
MD	MAIN DOOR	3'6" (1068)	7'0" (2142)
D1	DOOR	3'0" (914)	7'0" (2142)
D2	DOOR	2'6" (762)	7'0" (2142)
W	WINDOW	6'0" (1830)	4'0" (1220)
W1	WINDOW	4'6" (1377)	4'0" (1220)
W2	WINDOW	4'6" (1377)	3'0" (914)
W3	WINDOW	3'0" (914)	3'0" (914)
V1	VENTILATOR	2'6" (762)	2'6" (762)

FSI AREA STATEMENT	SQFT	SQM
PLOT EXTENT [AS PER DOC]	2730.00	253.62
PLOT EXTENT [AS PER PATTa]	-	270.00
PRO. GROUND FLOOR	133.00	12.32
TOTAL FLOOR AREA	133.00	12.32

F.S.I.	: 0.046
--------	---------

SCALE - 1" = 8'-0"

SIGNATURE OF OWNER

P. Ramkumar
P. RAMKUMAR B.E.,
REG.NO. CGLRGN/ RE/ Gr-II/ 2019/ 09/ 013
CHENGALPATTU DISTRICT
View Points
No.7/4, Munavar Avenue, 4th Street,
Essa Pallavaram, Chennai- 600 043.
Mob: 99529 72184
Email : vpoints@rediffmail.com

SIGNATURE OF
REGISTERED ENGINEER

Signature Not
Verified

Signed by: Village Panchayat
President
Location: Chengalpattu
Date: 2024.01.09 11:02:54