
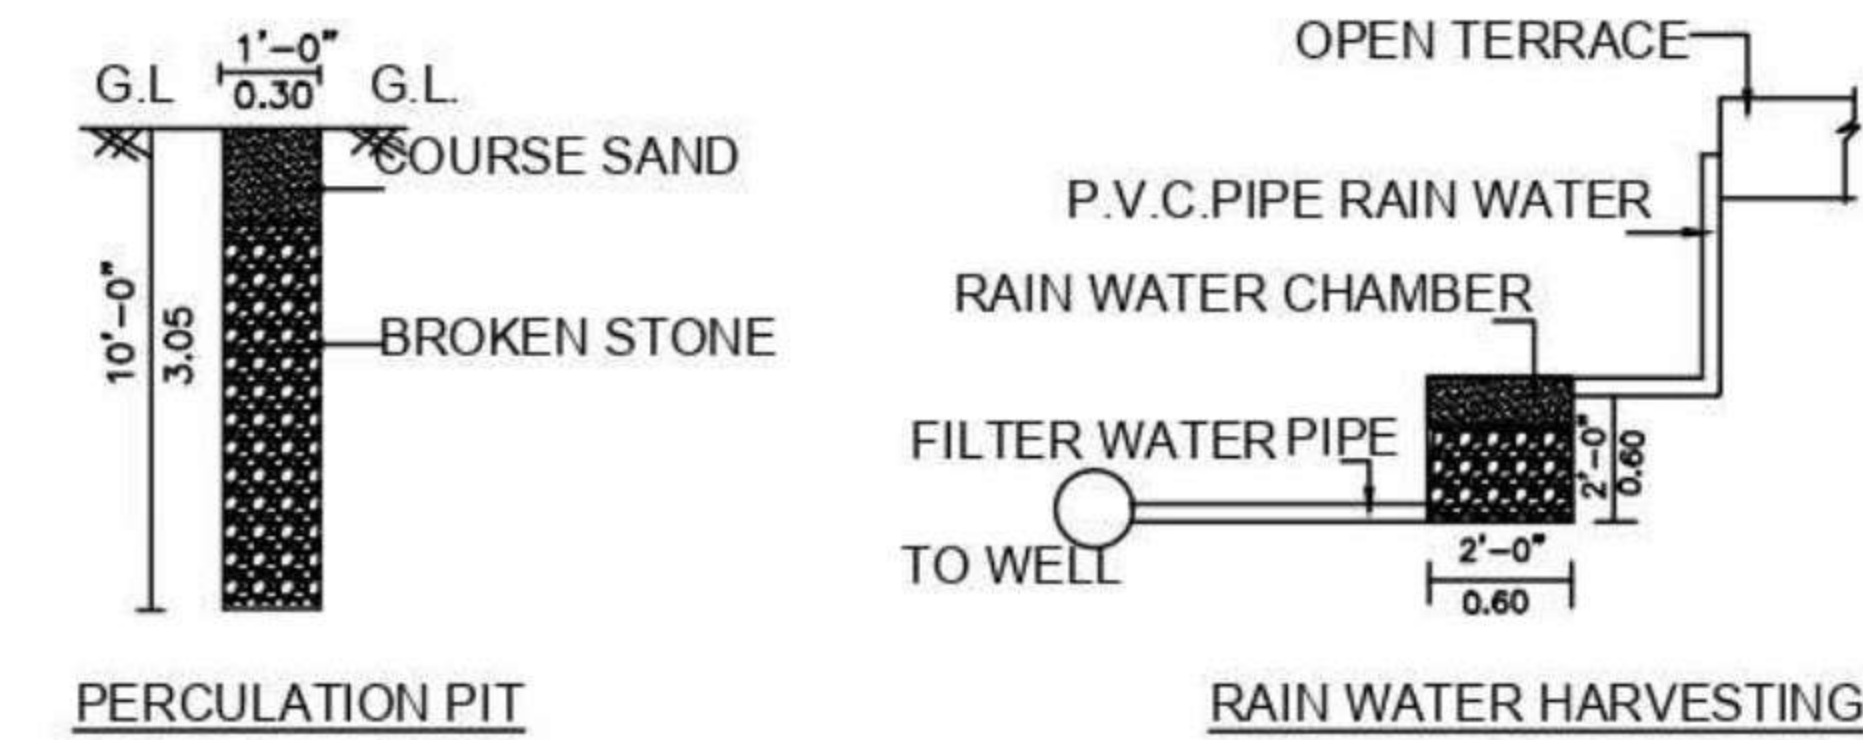
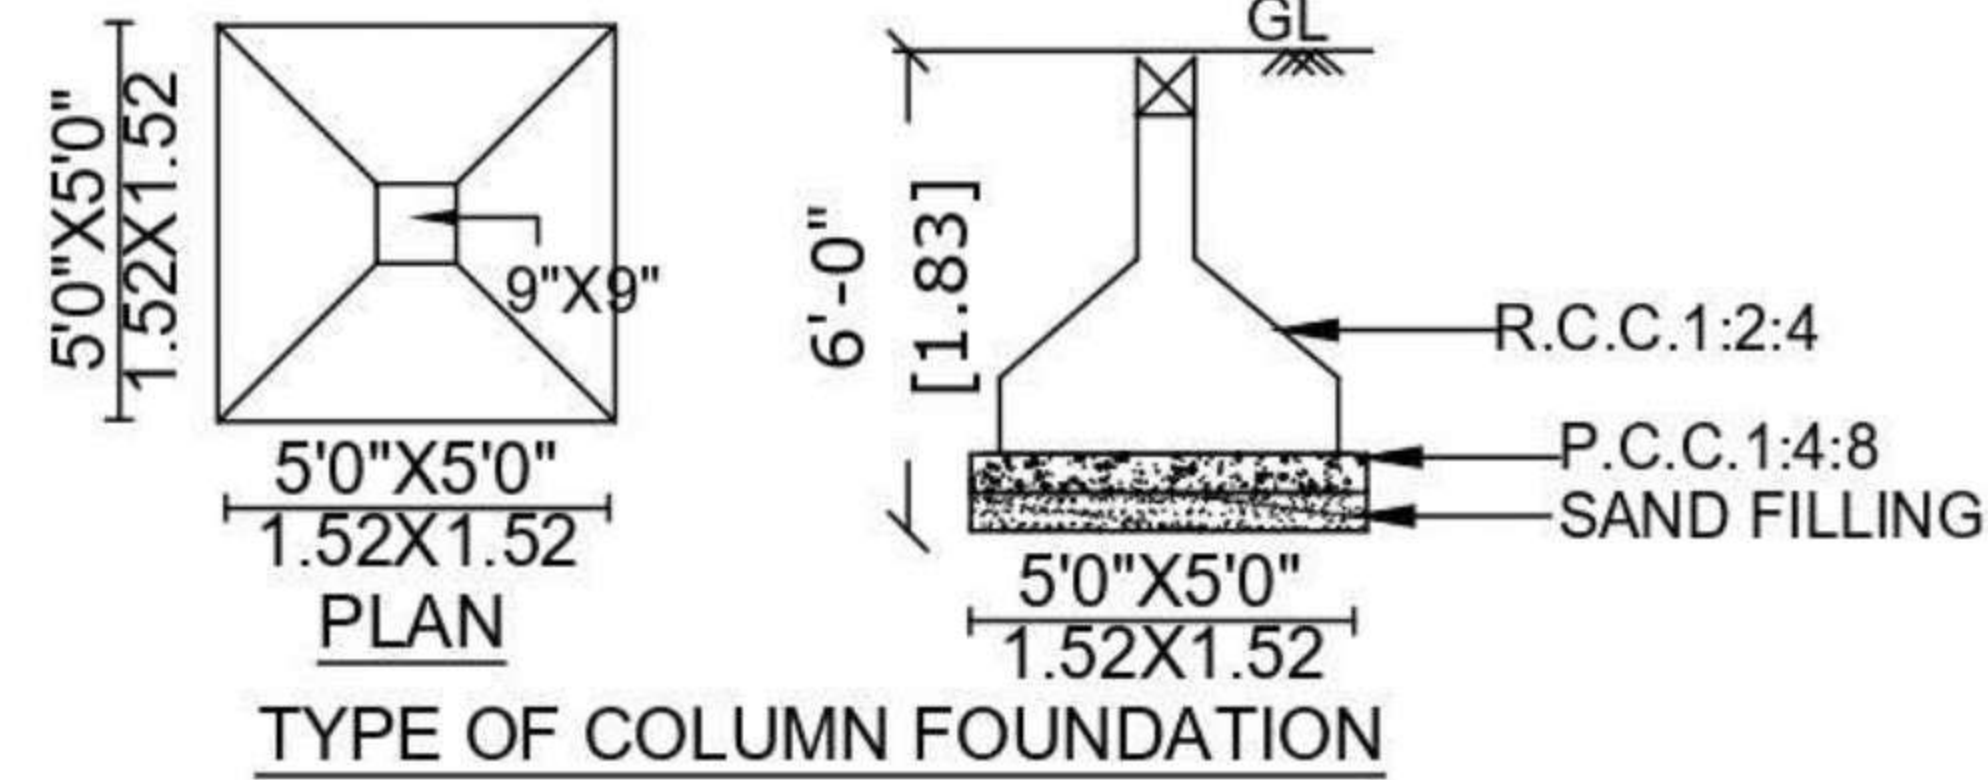


THE PROPOSED CONSTRUCTION OF SHOP BUILDING AT S.No.76/6, PATTA No.5036, PLOT NO.134,
"WOOD HAVEN", V.NO.08, NENMELI VILLAGE & PANCHAYAT, THIRUKAZHUKUNDRAM PANCHAYAT UNION & TALUK,
CHENGALPATTU DISTRICT. D.T.C.P. APPROVED NO.118/2021

SCALE: 1:100

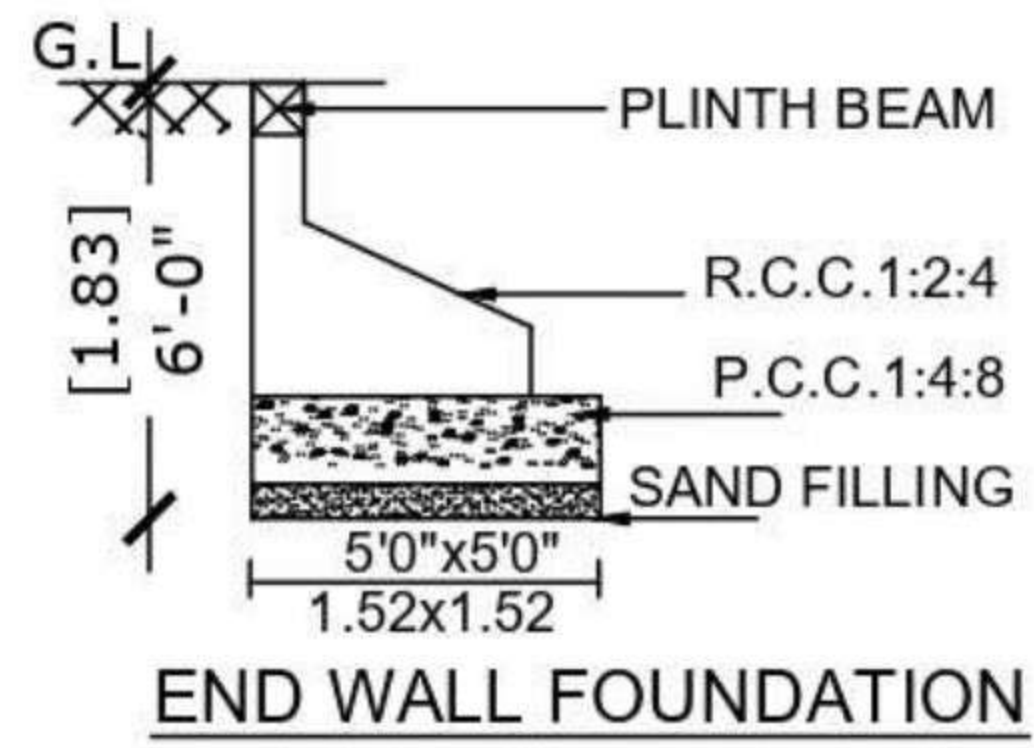

OWNER NAME : N.ANBURAJAN

SCALE: 1" = 8'0" [1:100]

SCHEDULE OF JOINERIES:

RS - ROLLING SHUTTER	- 8'0" X 7'0"
D - DOOR	- 3'0" X 7'0"
D1 - DOOR	- 2'6" X 7'0"
W - WINDOW	- 8'0" X 7'0"
W1 - WINDOW	- 4'0" X 7'0"

COLOUR INDEX:

PROPOSED	☐
ROAD	☐
BOUNDARY	☐

AREA STATEMENT	SQ FT	SQ M
PLOT EXTENT	555.00	51.57
GROUND FLOOR	374.00	34.75
FIRST FLOOR	374.00	34.75
TOTAL	748.00	69.51
FSI	1.34	
PLOT COVERAGE	67%	

N.ANBURAJAN

OWNER SIGNATURE

N. Narendiran
E. M. NARENDIRAN, B.E.,
Reg. No : 018 / LS / 2021 / 00002
Registered Engineer Grade - II (RE),
NAREN CONSTRUCTIONS
(Licensed Surveyor, Consulting Engineer)
No : 42, Pillayar Koil Street, Chengalpattu-603 002
Cell : 8056600443 / 8925292179
REGISTERED ENGINEER

