

OWNER NAME:-1.Mr.G.VENUGOPALAN.
2.Mr.G.SOWRIRAJAN.

BUILDING

TO WATER INLET

TO WATER OUTLET
HEATING CYCLES

SOLAR WATER
HEATING SYSTEM

RISE : 0'7"
TREAD : 0'9"
WIDTH : 3'0"

STAIRS DETAILS

→ N

10'0"

10'0"

SEPTIC TANK DETAILS




EXISTING ROAD

EXISTING ROAD

PROJ. SITE

KEY PLAN

NOT TO SCALE

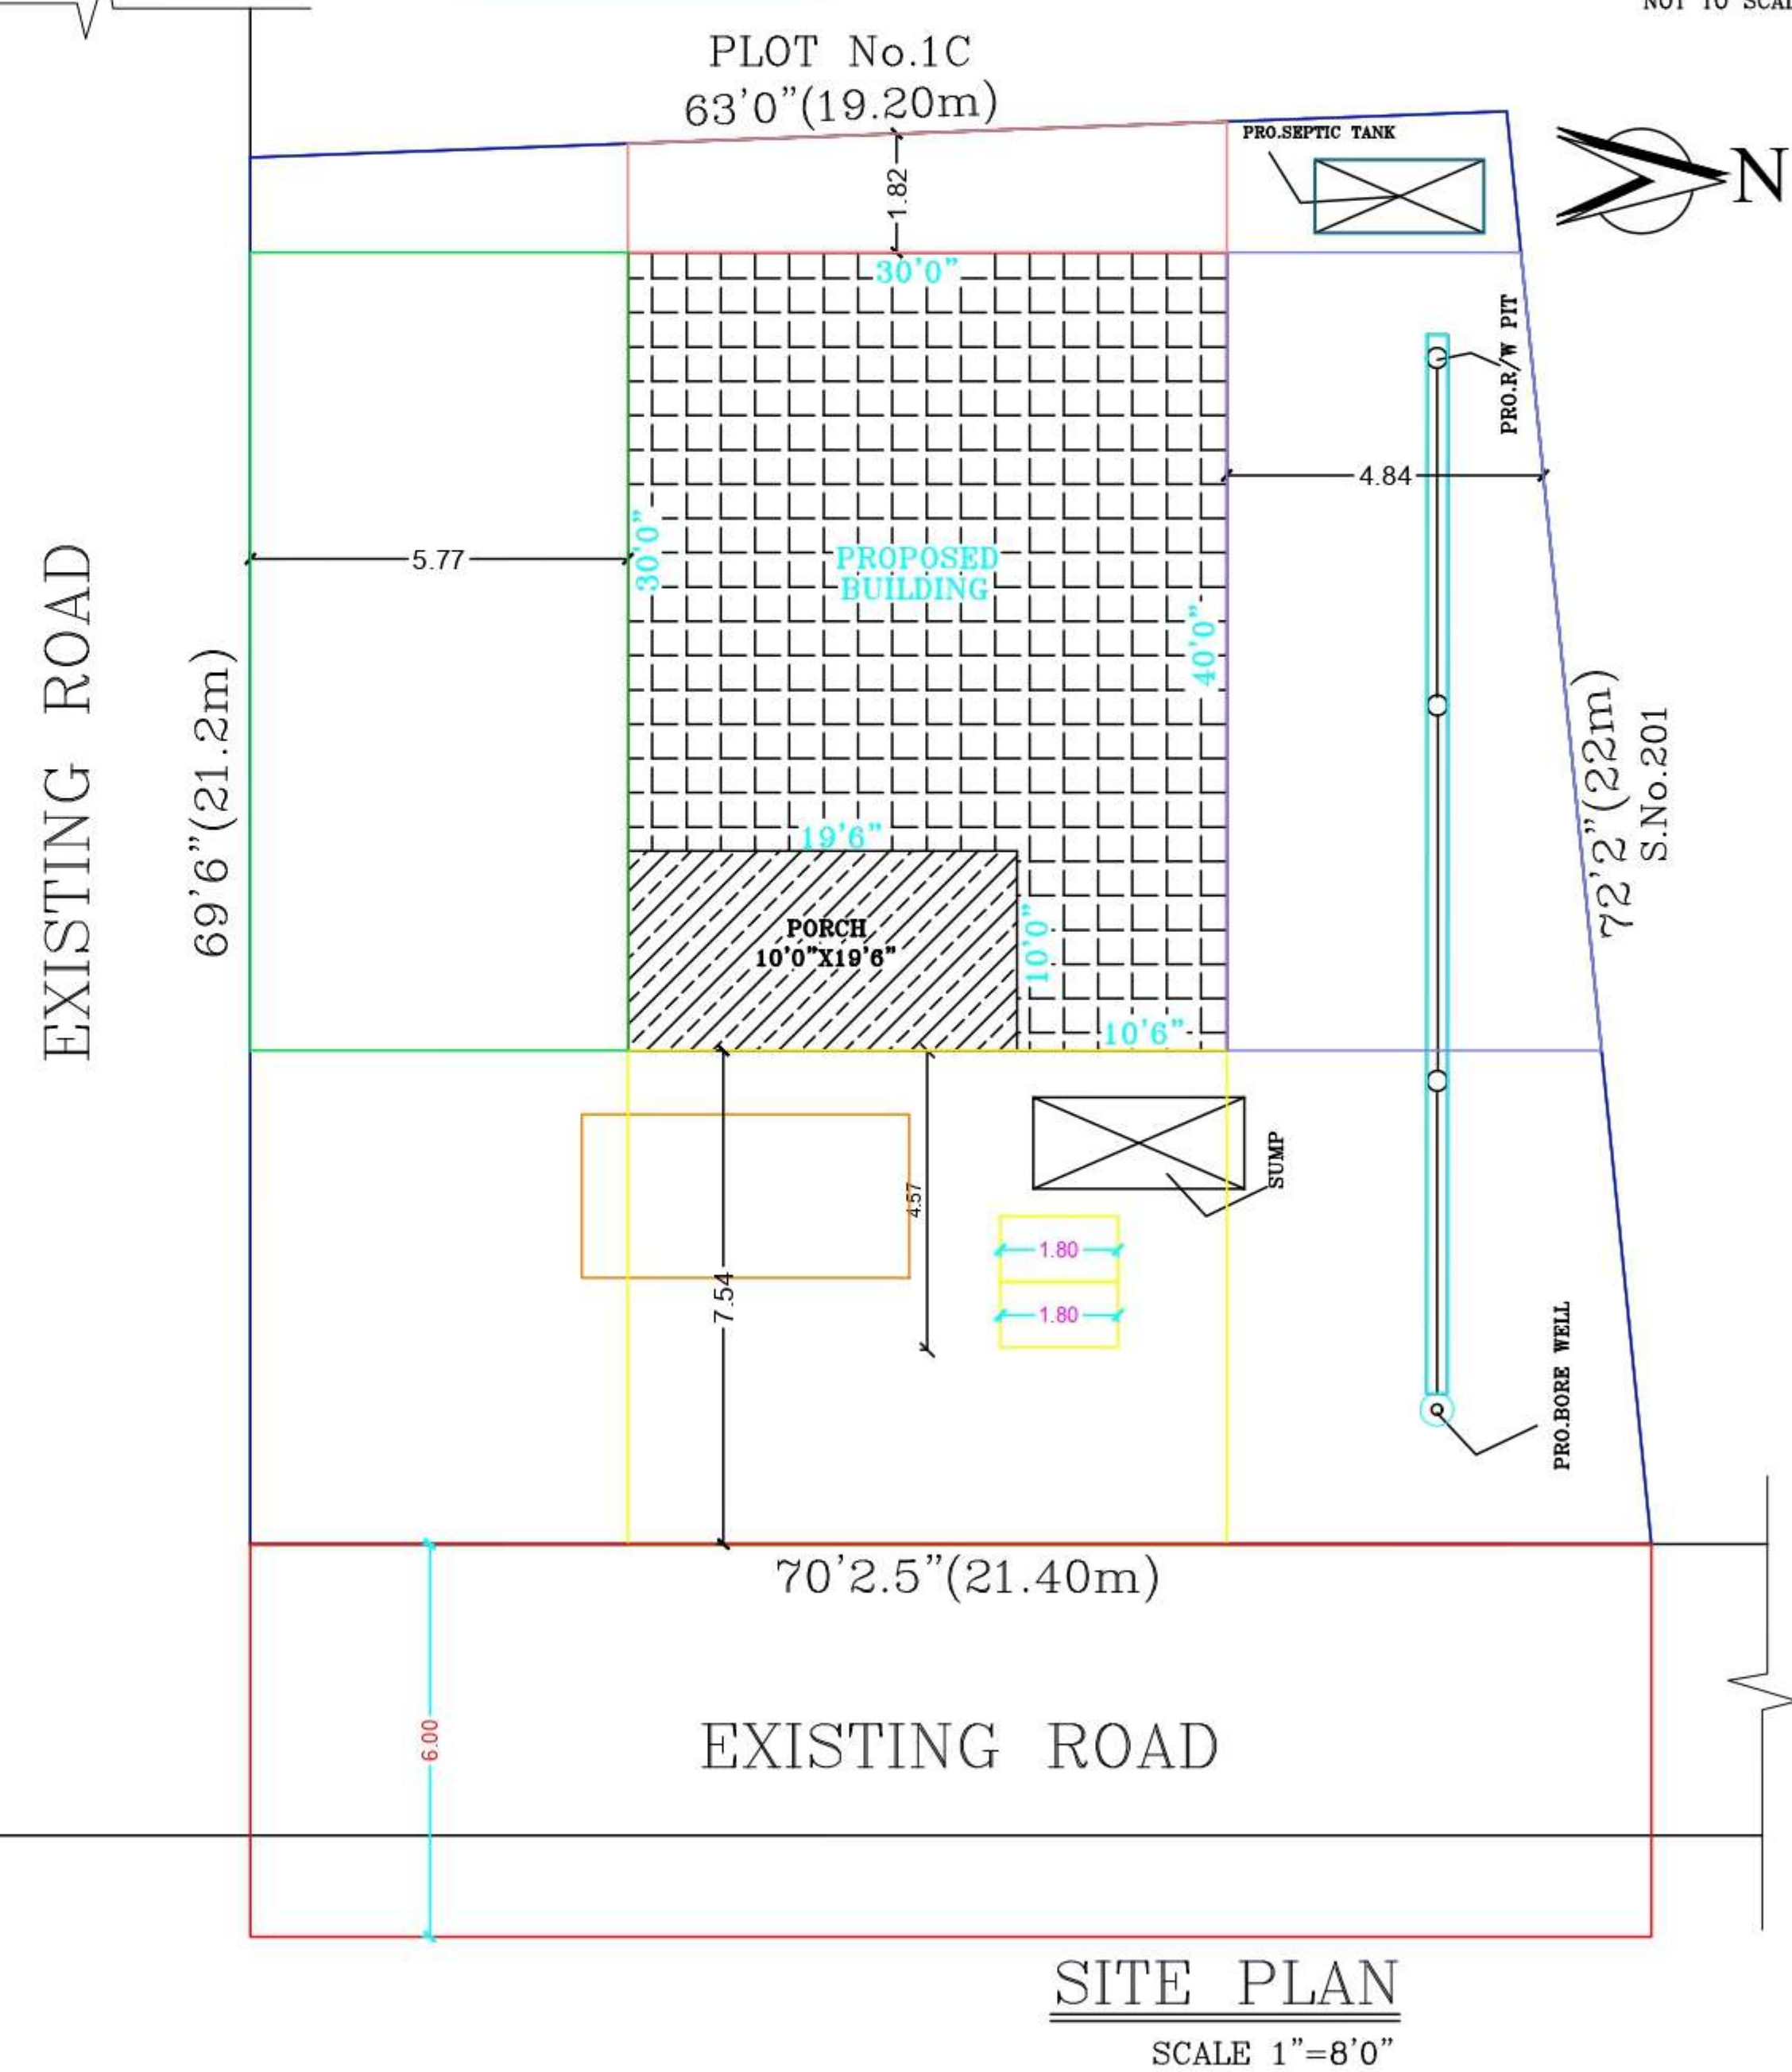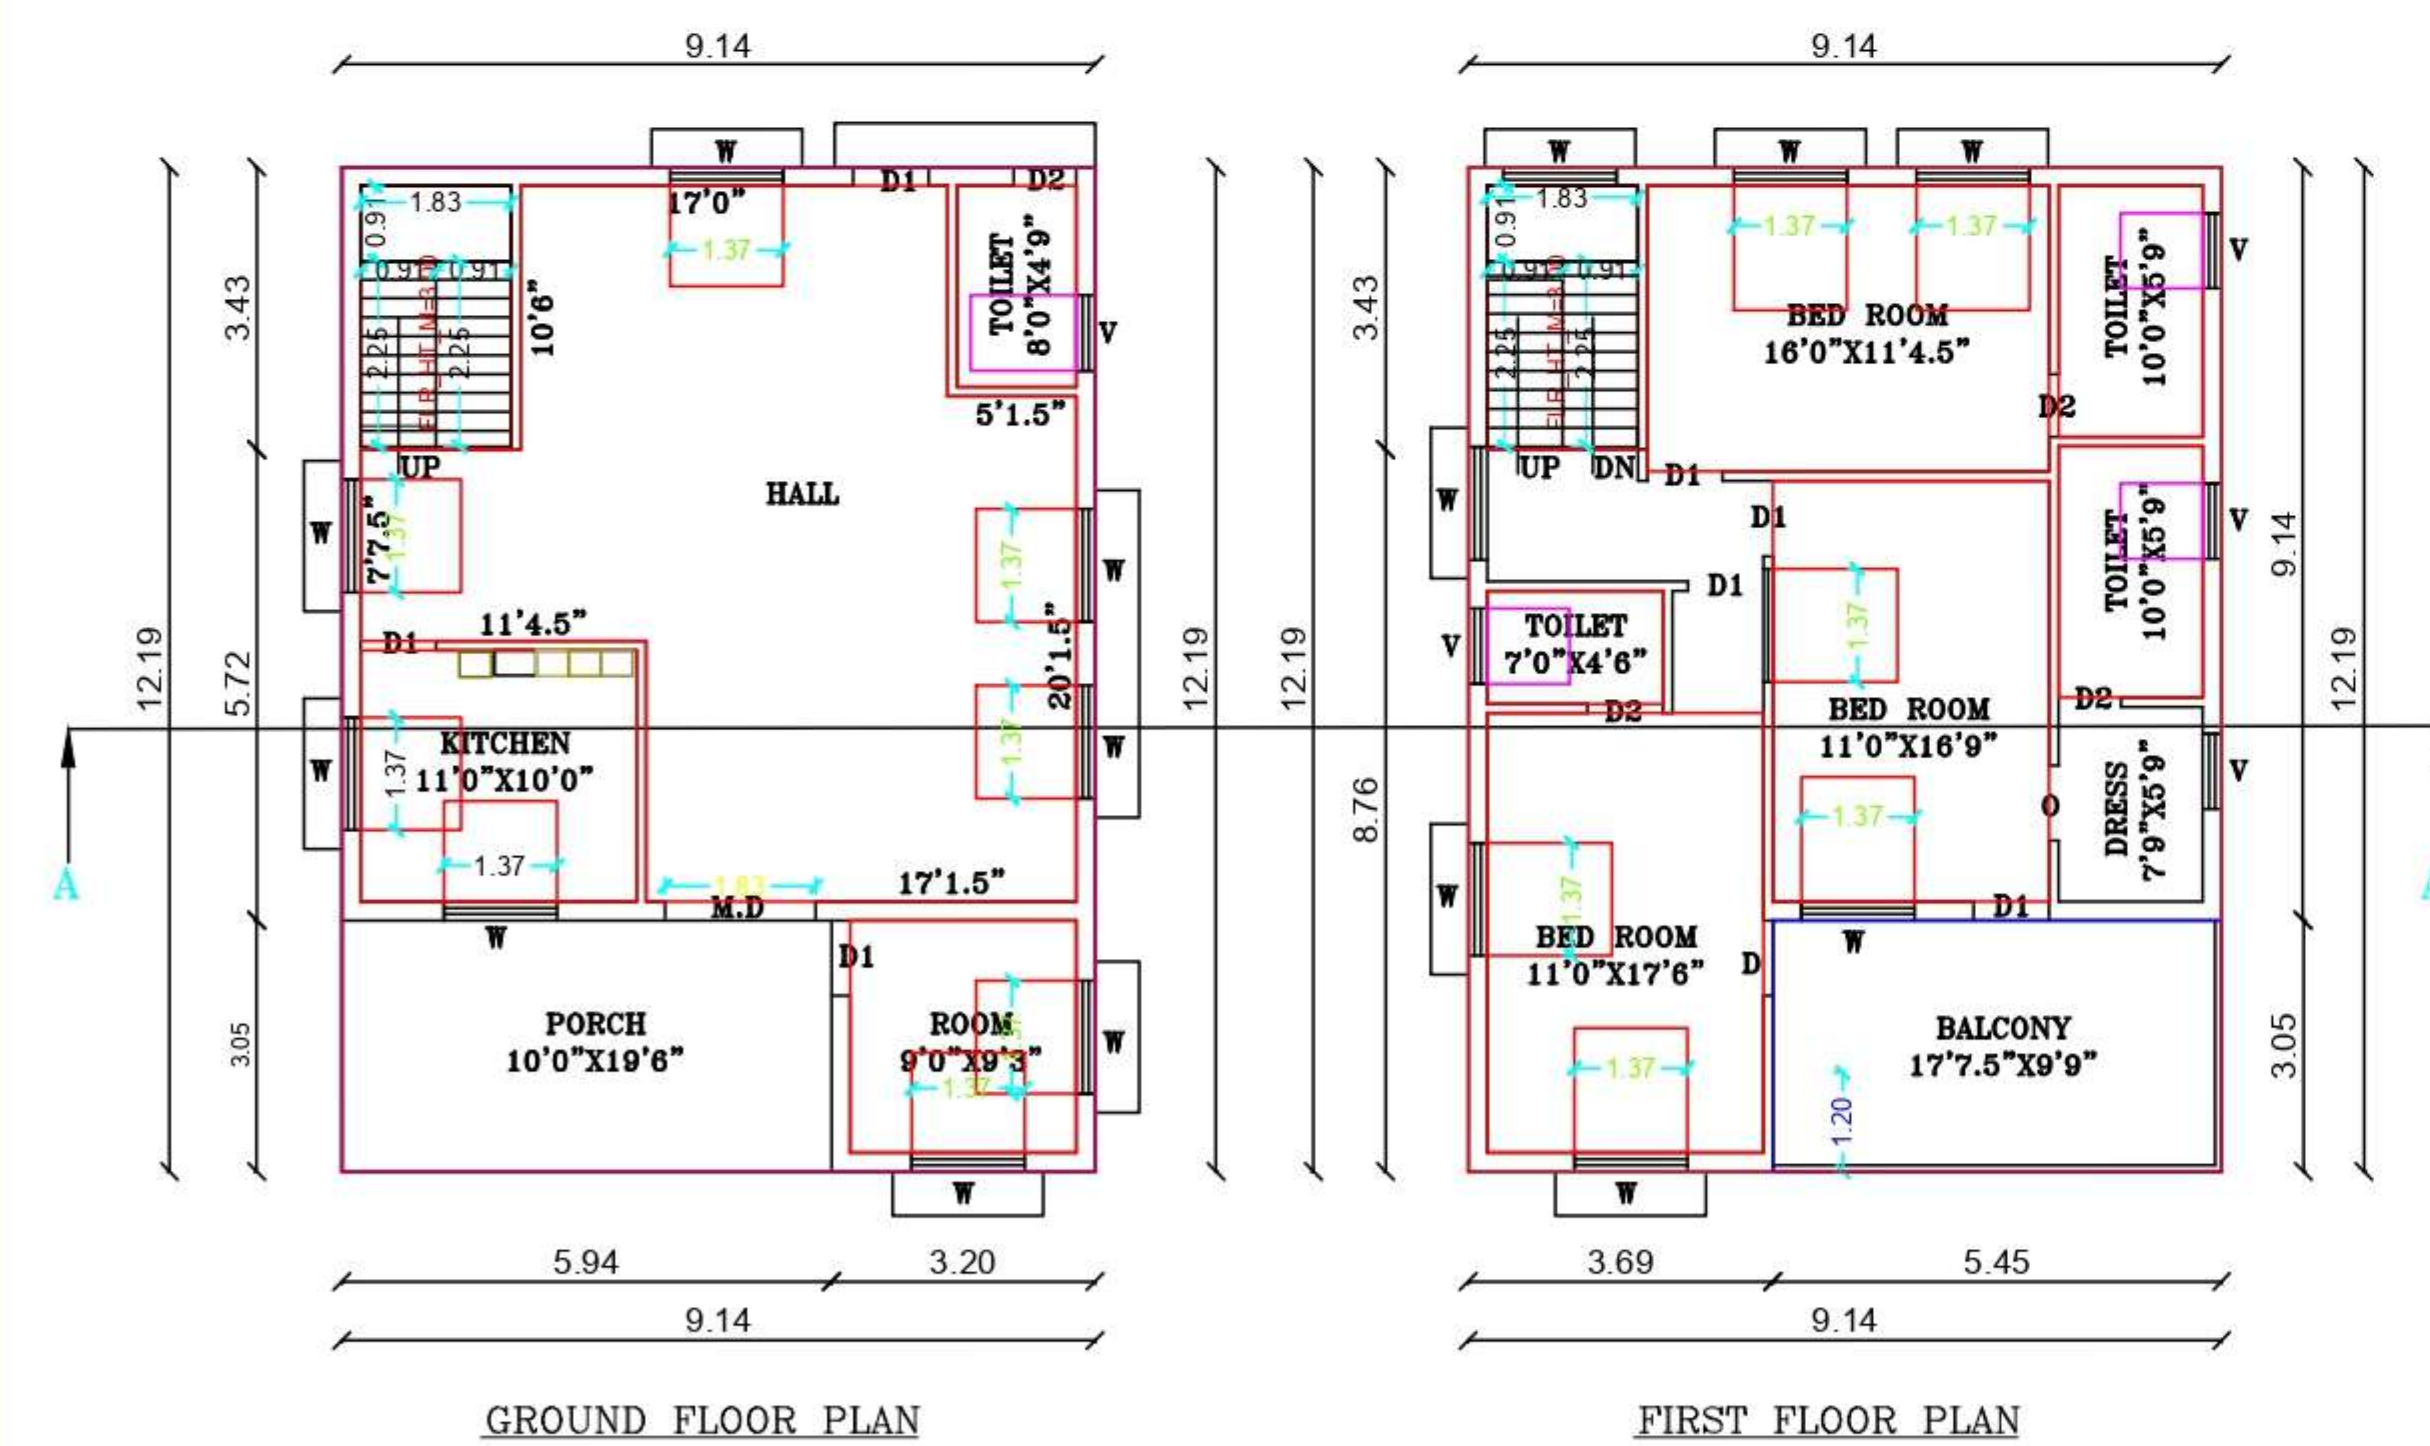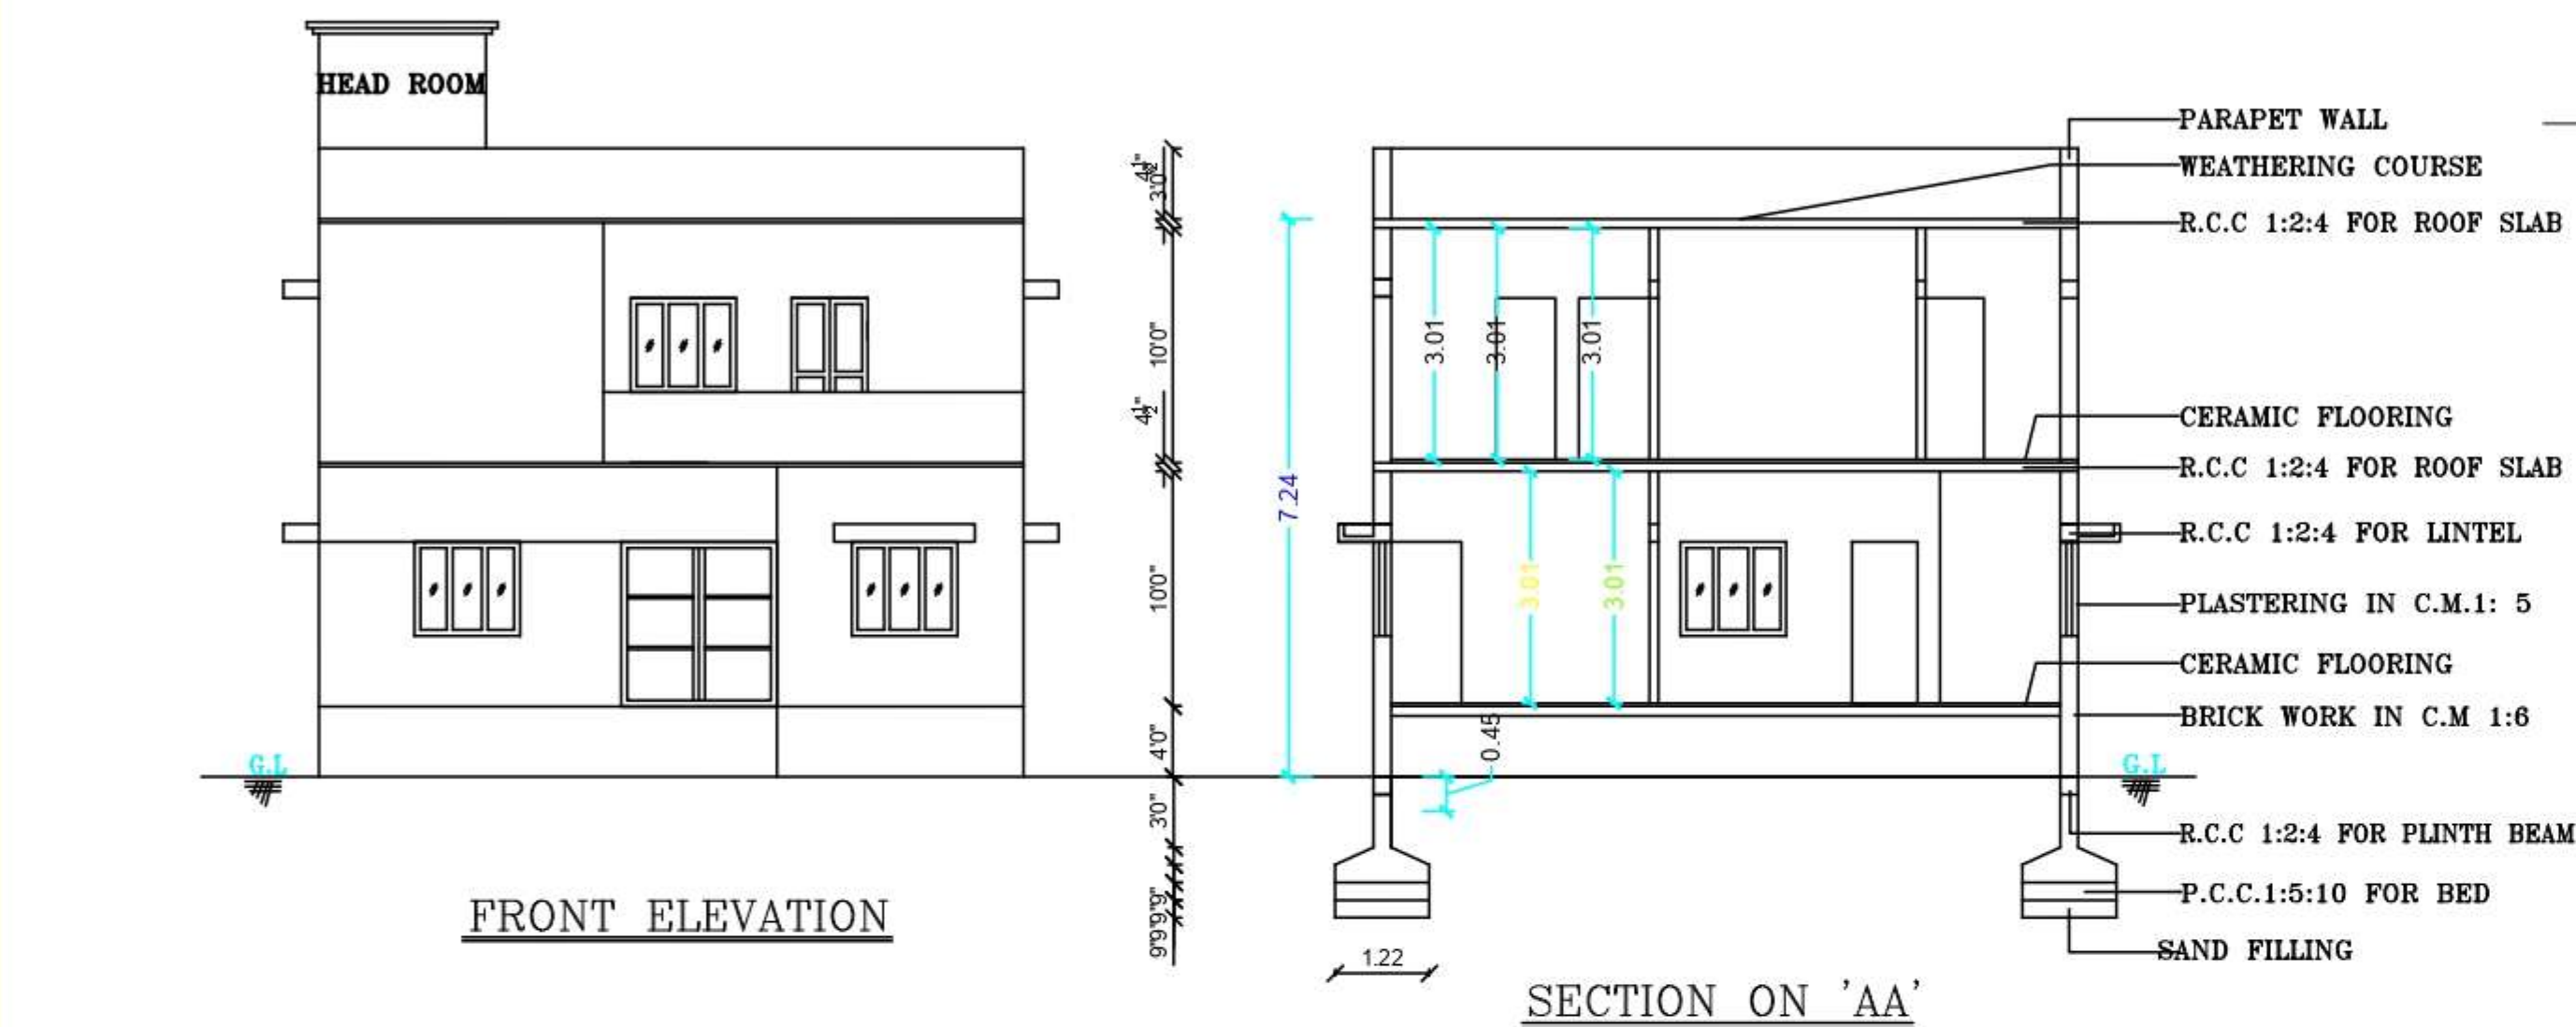

<u>SCHEDULE OF JOINERY</u>		<u>COLOUR INDEX</u>
M.D MAIN DOOR	6'0" X 7'0"	PLOT BOUNDARY
D1 DOOR	3'0" X 7'0"	
D2 DOOR	2'6" X 7'0"	PRO. BUILDING
W WINDOW	4'6" X 4'0"	
W1 WINDOW	3'0" X 4'0"	
V VENTILATOR	3'0" X 2'0"	ROAD

<u>AREA STATEMENT</u>		
	Sq.ft.	Sq.ft.
PLOT AREA(AS PER DOCUMENT)	5508.00	511.89
PLOT AREA(AS PER PATTA) :	4949.60	460.00
PRO. GROUND FLOOR AREA :	1200.00	111.52
PRO. FIRST FLOOR AREA :	1200.00	111.52
C O V E R A G E :	24%	
F.S.I :	0.48	
OPEN S P A C E AREA :	3749.00	348.42

OWNER SIGNATURE


E. M. NARENDIRAN, B.E.,
Reg. No : 018 / LS / 2021 / 00002
Registered Engineer Grade - II (RE).
NAREN CONSTRUCTIONS
(Licensed Surveyor, Consulting Engineer)
No : 42, Pillayar Koil Street, Chengalpattu-603 001
Cell : 8056600443 / 8925292179

REGISTERED ENGINEER