
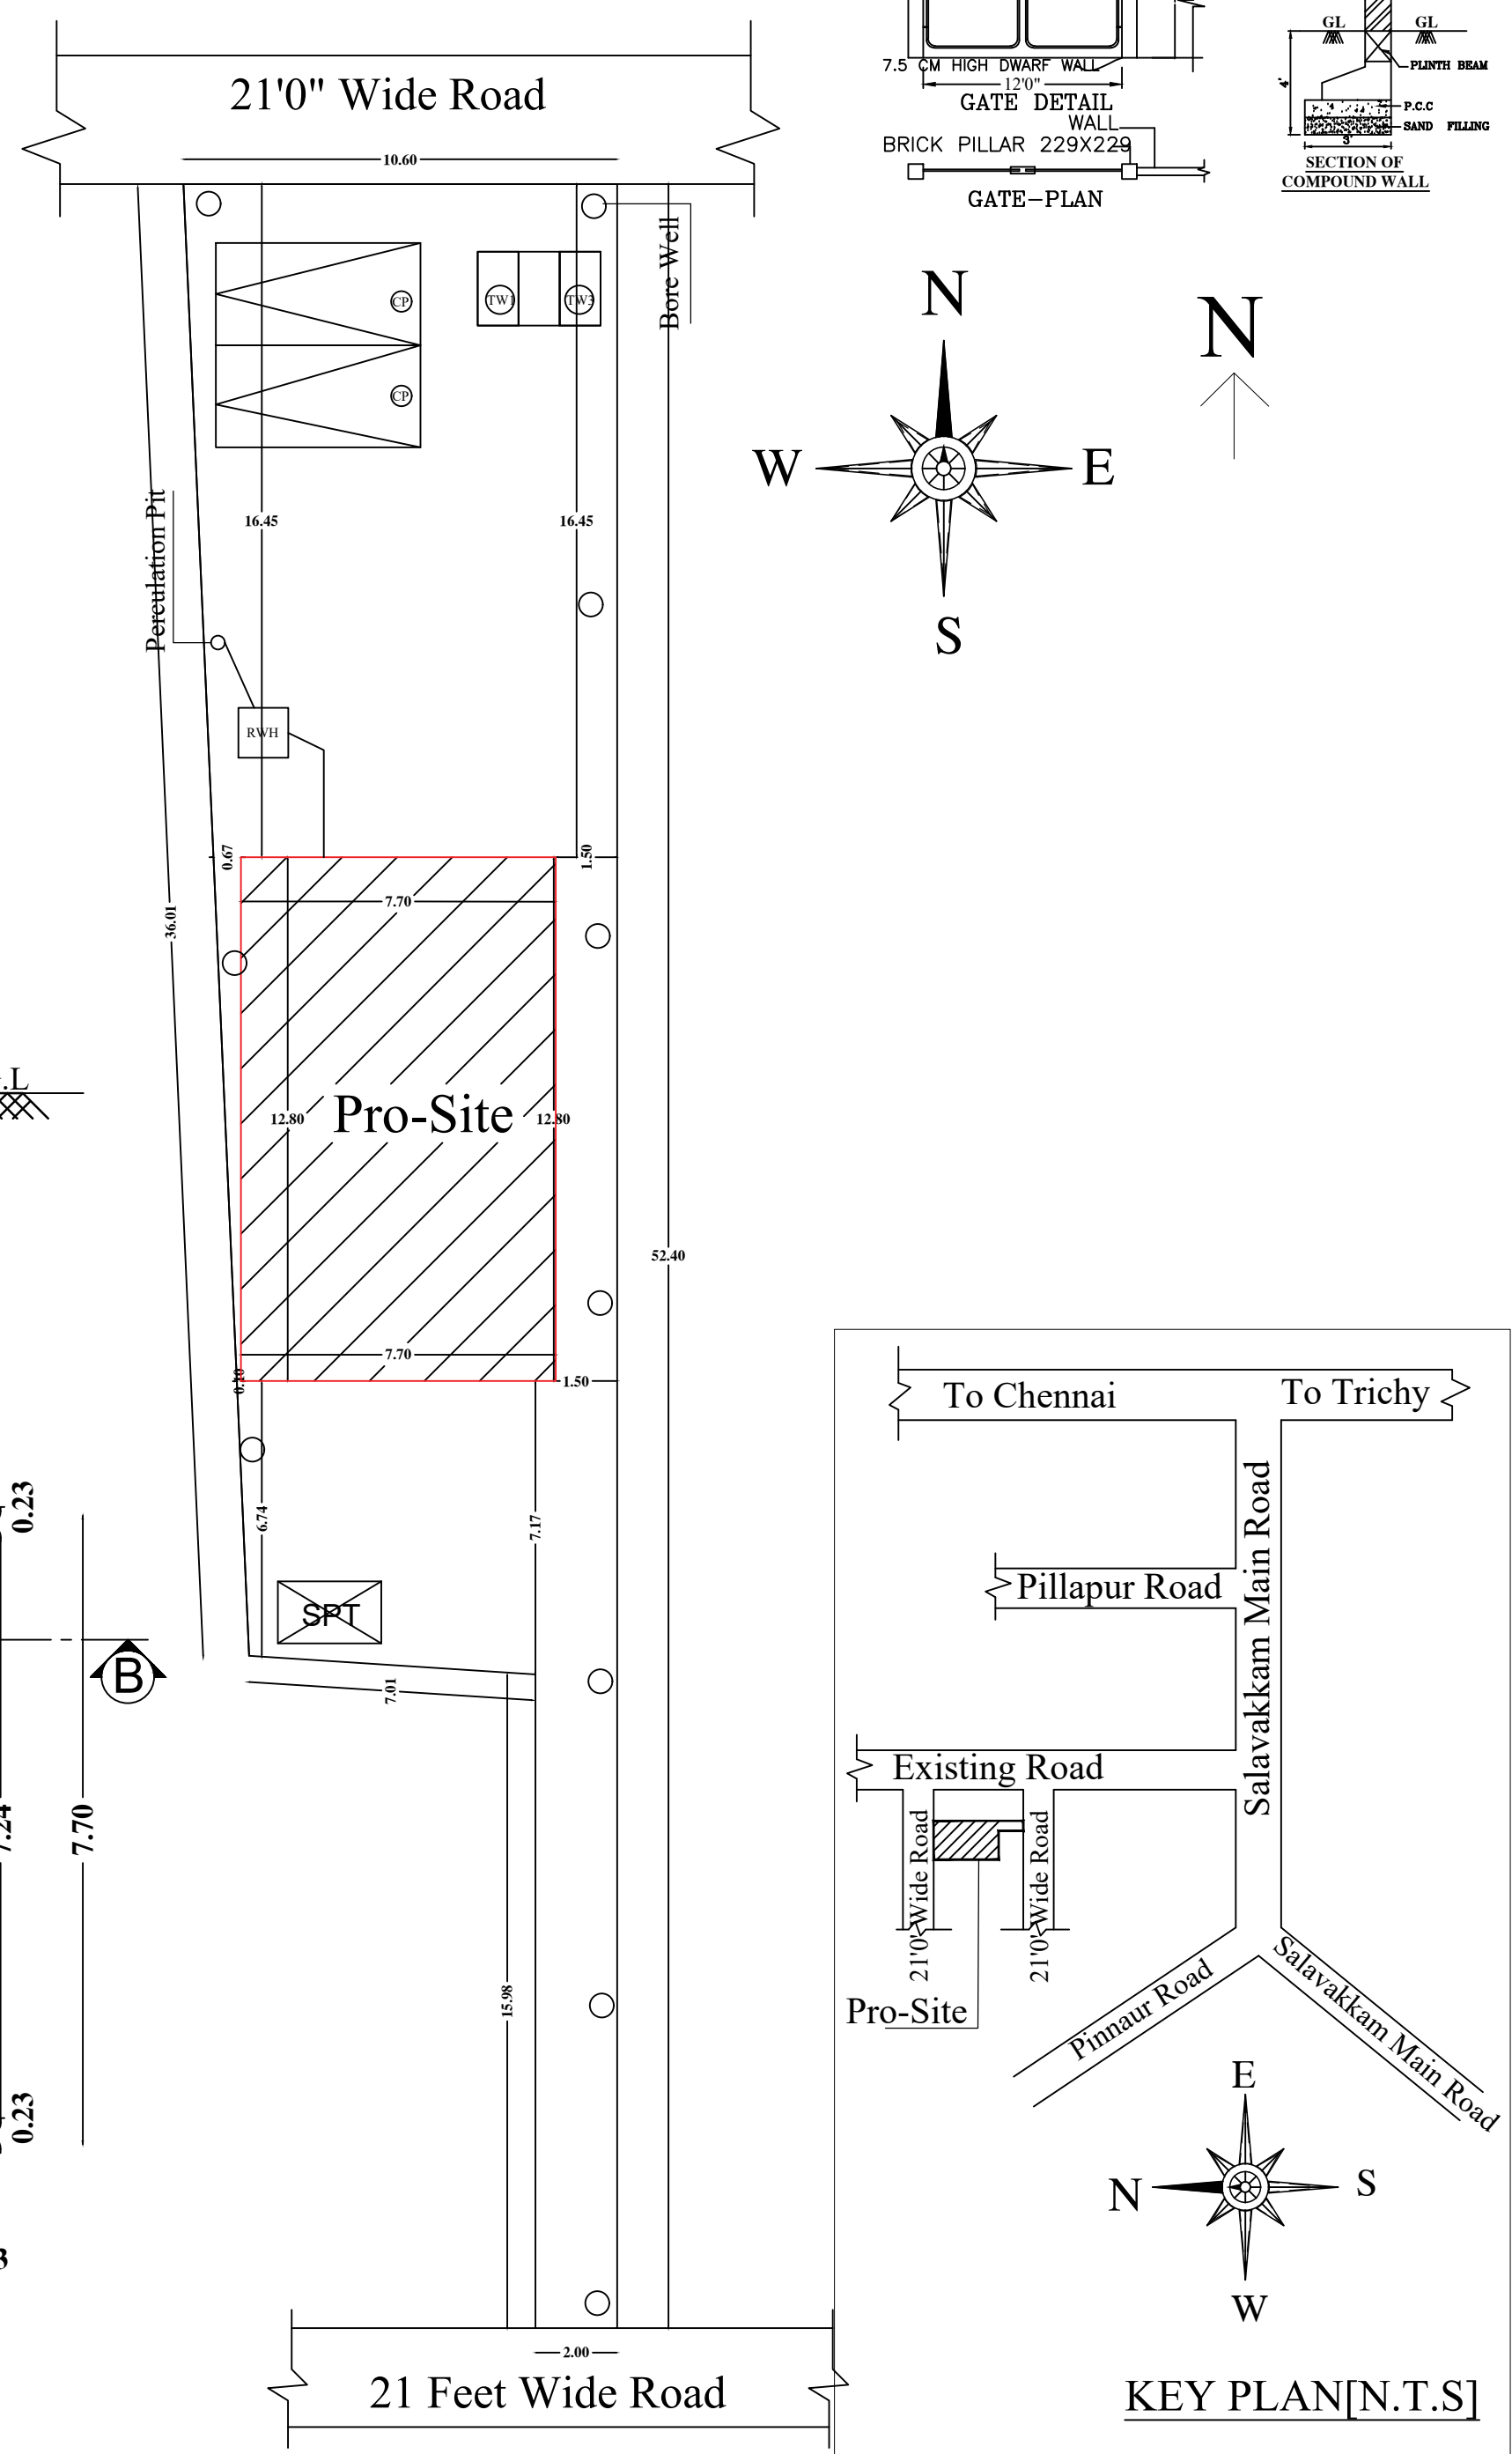
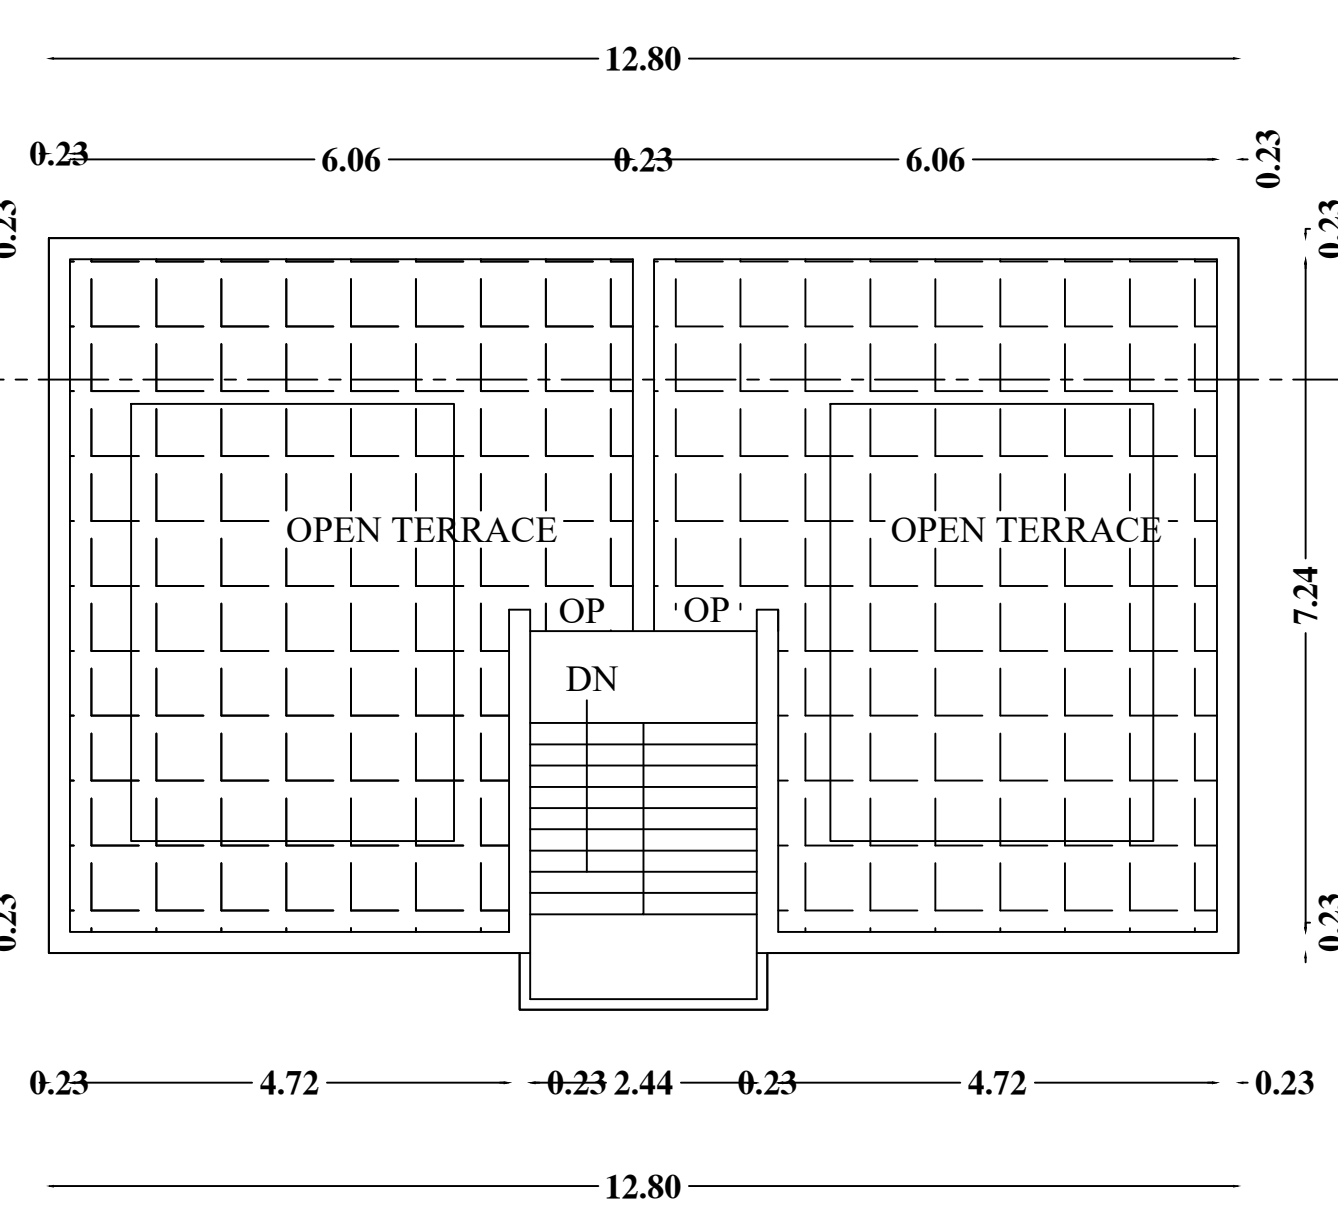
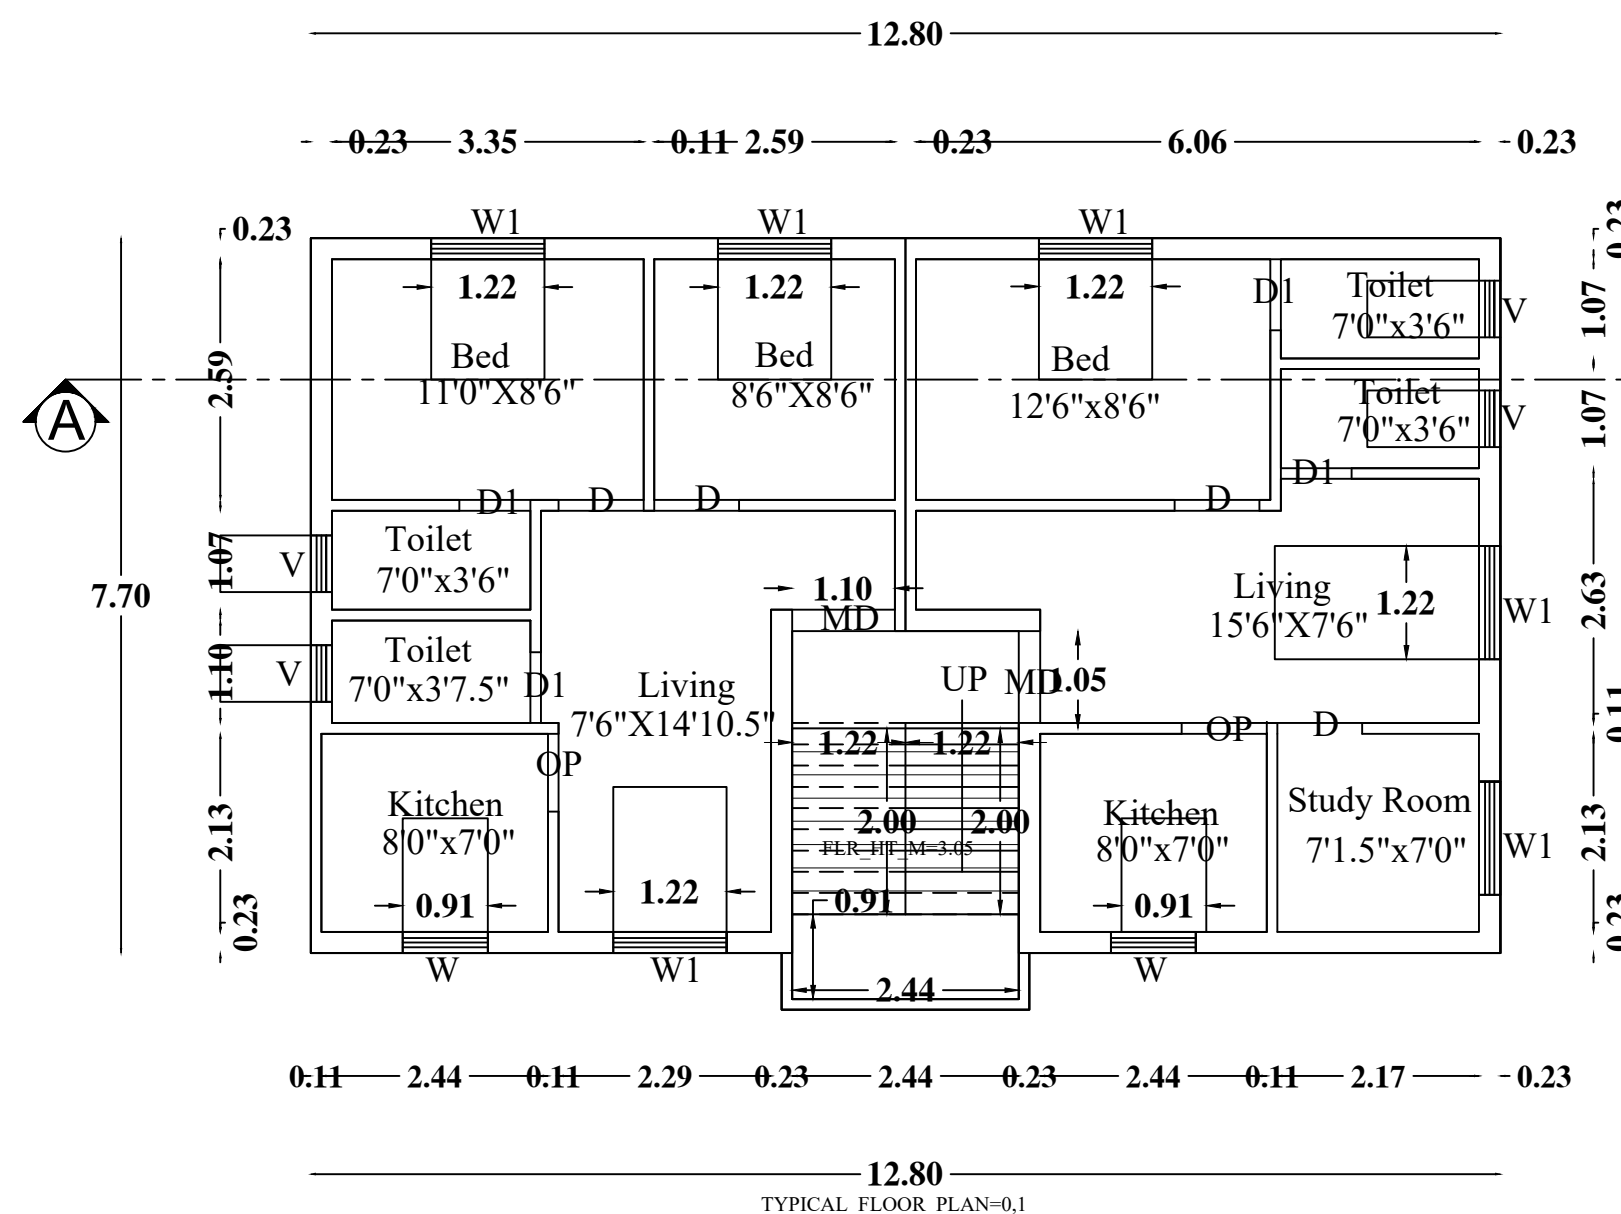
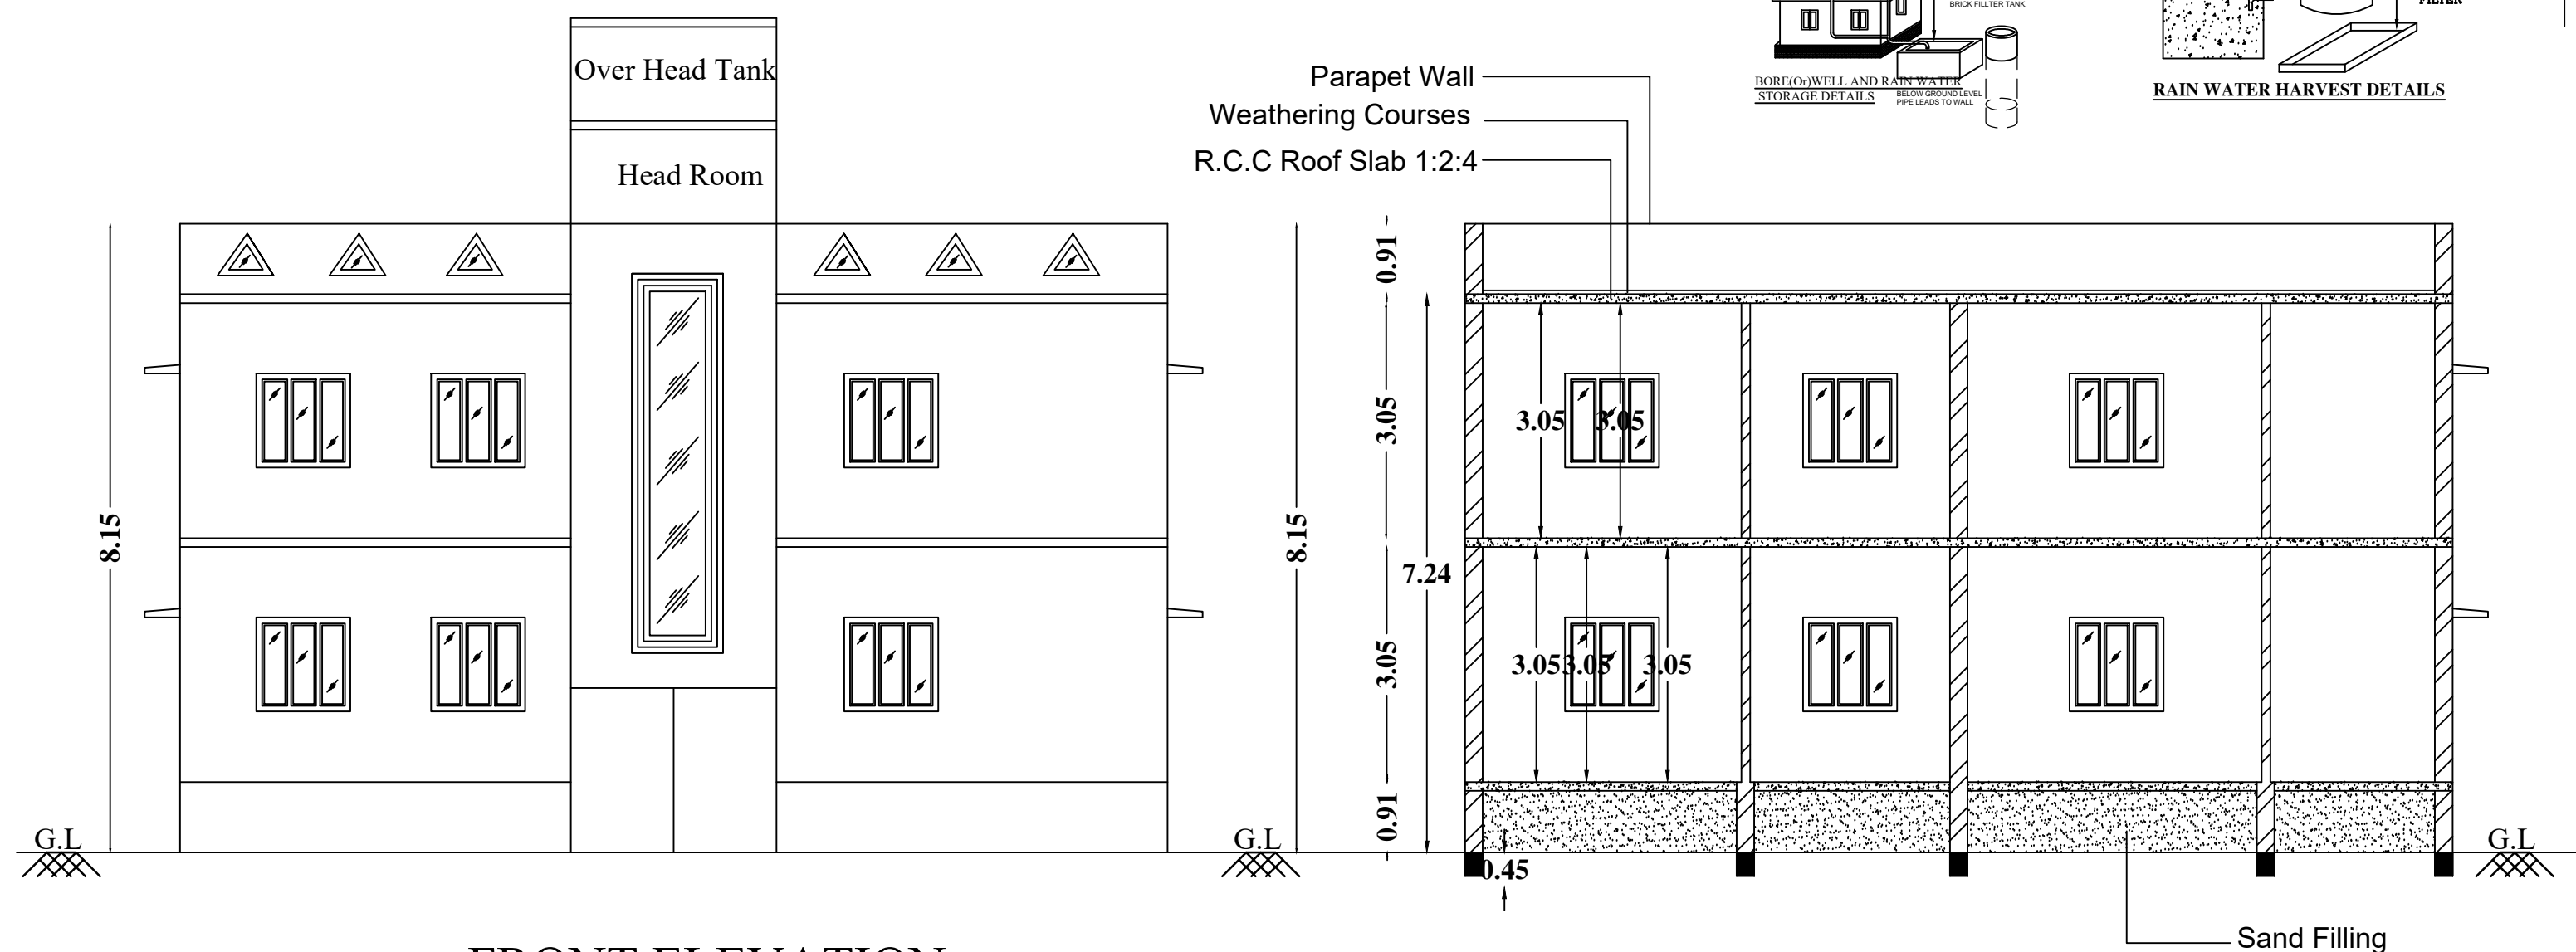
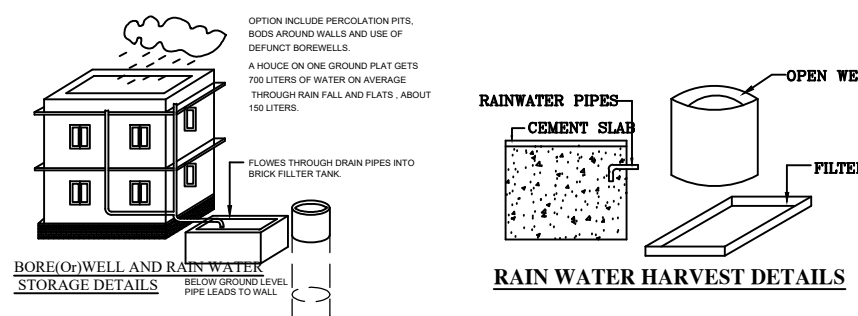
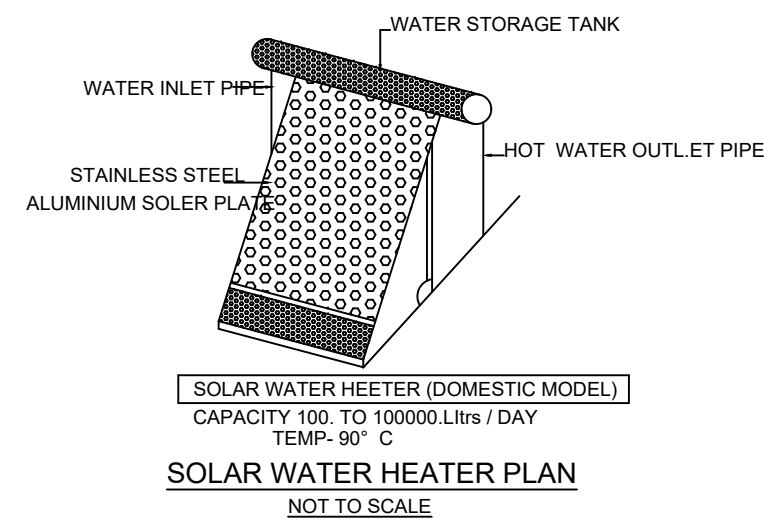
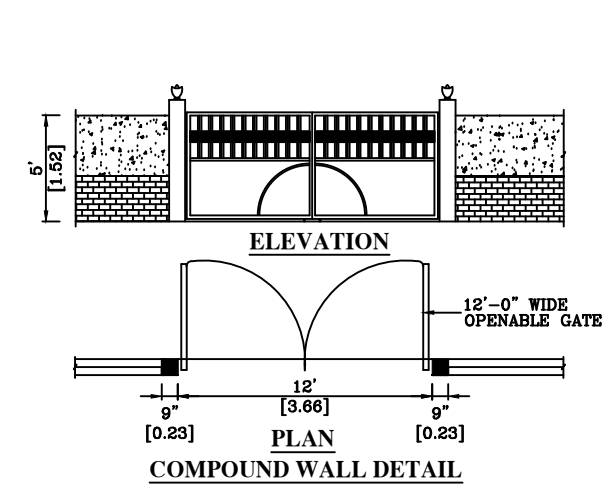
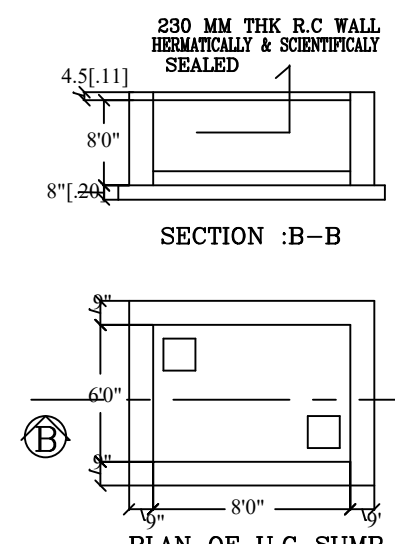
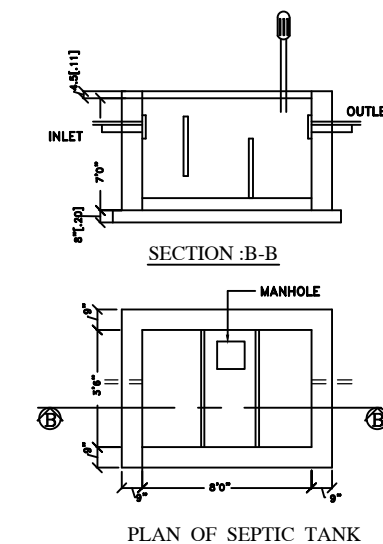
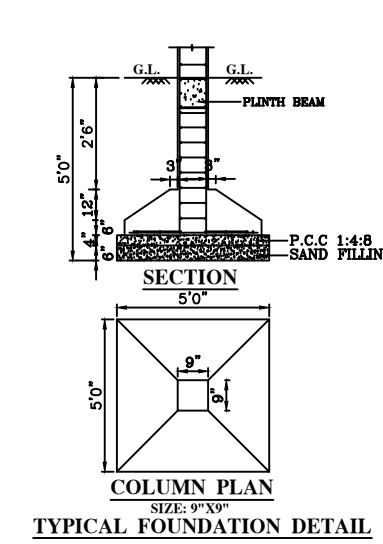


Plan Showing The Proposed Construction Of Residential Building At Old S.No:315/1Part,
New S.No.680/15, Of Meyyur Village, Maduranthakam Taluk, Chengalpattu District,
(Meyyur Panchayat Union).

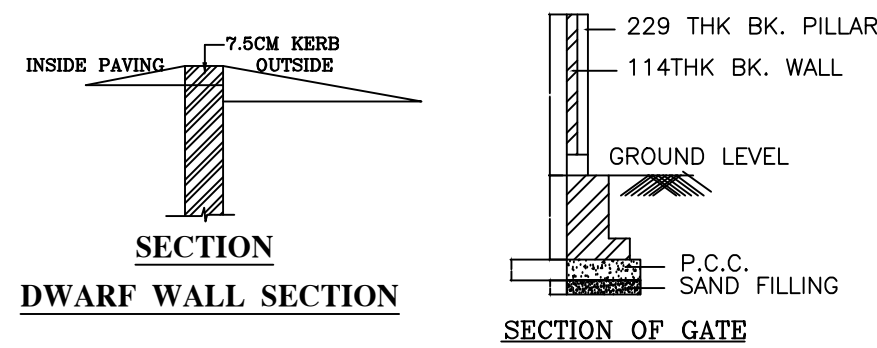

AREA DETAILS:	SQ.FT	SQ.M
PLOT AREA	: 4381.00	407.00
GROUND FLOOR AREA	: 1078.01	100.15
FIRST FLOOR AREA	: 1078.01	100.15
TOTAL AREA	: 2156.02	200.30
PLOT COVERAGE	: 25 %	
F.S.I	: 0.49	

SCHEDULE OF JOINERY:		
MD — MAIN DOOR	—	3'-3\"X7'-0\" (0.99X2.13)
D1 — DOOR	—	3'-0\"X7'-0\" (0.91X2.13)
D2 — DOOR	—	2'-6\"X7'-0\" (0.76X2.13)
W — WINDOW	—	4'-0\"X4'-0\" (1.22X1.22)
W1 — WINDOW	—	3'-0\"X4'-0\" (0.91X1.22)
V — VENTILATOR	—	2'-0\"X2'-0\" (0.61X0.61)

ALL DIMENSION ARE IN FEET & METER

COLOUR INDEX:	
PROPOSED BUILDING	
EXISTING ROAD	
DEMOLISHED	

SCALE : 1\"-8'.0\" (1 : 100)

OWNER: 


G. CHINNADURAI, D.C.E.
Registered Engineer Grade-III (RE)
CGLRGN / RE / Gr-III/2019/05/008
REALITY PLANNER
No.164, Venbakkam (ITI Opposite)
Near New Collector Office, Chengalpattu-603 111.
Cell: 9790106703, 8270123939, Ph: 044-27426624.

LICENSED SURVEYOR:
DESIGNS & DRAFTED BY : REALITY PLANNERS
CHENGALPATTU-603001.044-27426624 - 9790106703