


PLAN SHOWING THE PROPOSED GROUND FLOOR RESIDENTIAL BUILDING AT PLOT NO. 11, OLD SURVEY NO. 410/30 PART & 410/30B, PATTI NO. 11902, AS PER PATTI NEW NO. 410/45, " ABD GRAND CASTLE ", LAYOUT APPROVAL NO. L.P / D.T.C.P - 255/2019, SUB-DIVISION APPROVAL NO. 49/2019-2020, KAYARAMBEDU VILLAGE & PANCHAYAT, KATTANKULATHUR PANCHAYAT UNION, CHENGALPATTU TALUK, CHENGALPATTU DISTRICT. (SCALE - 1:100)

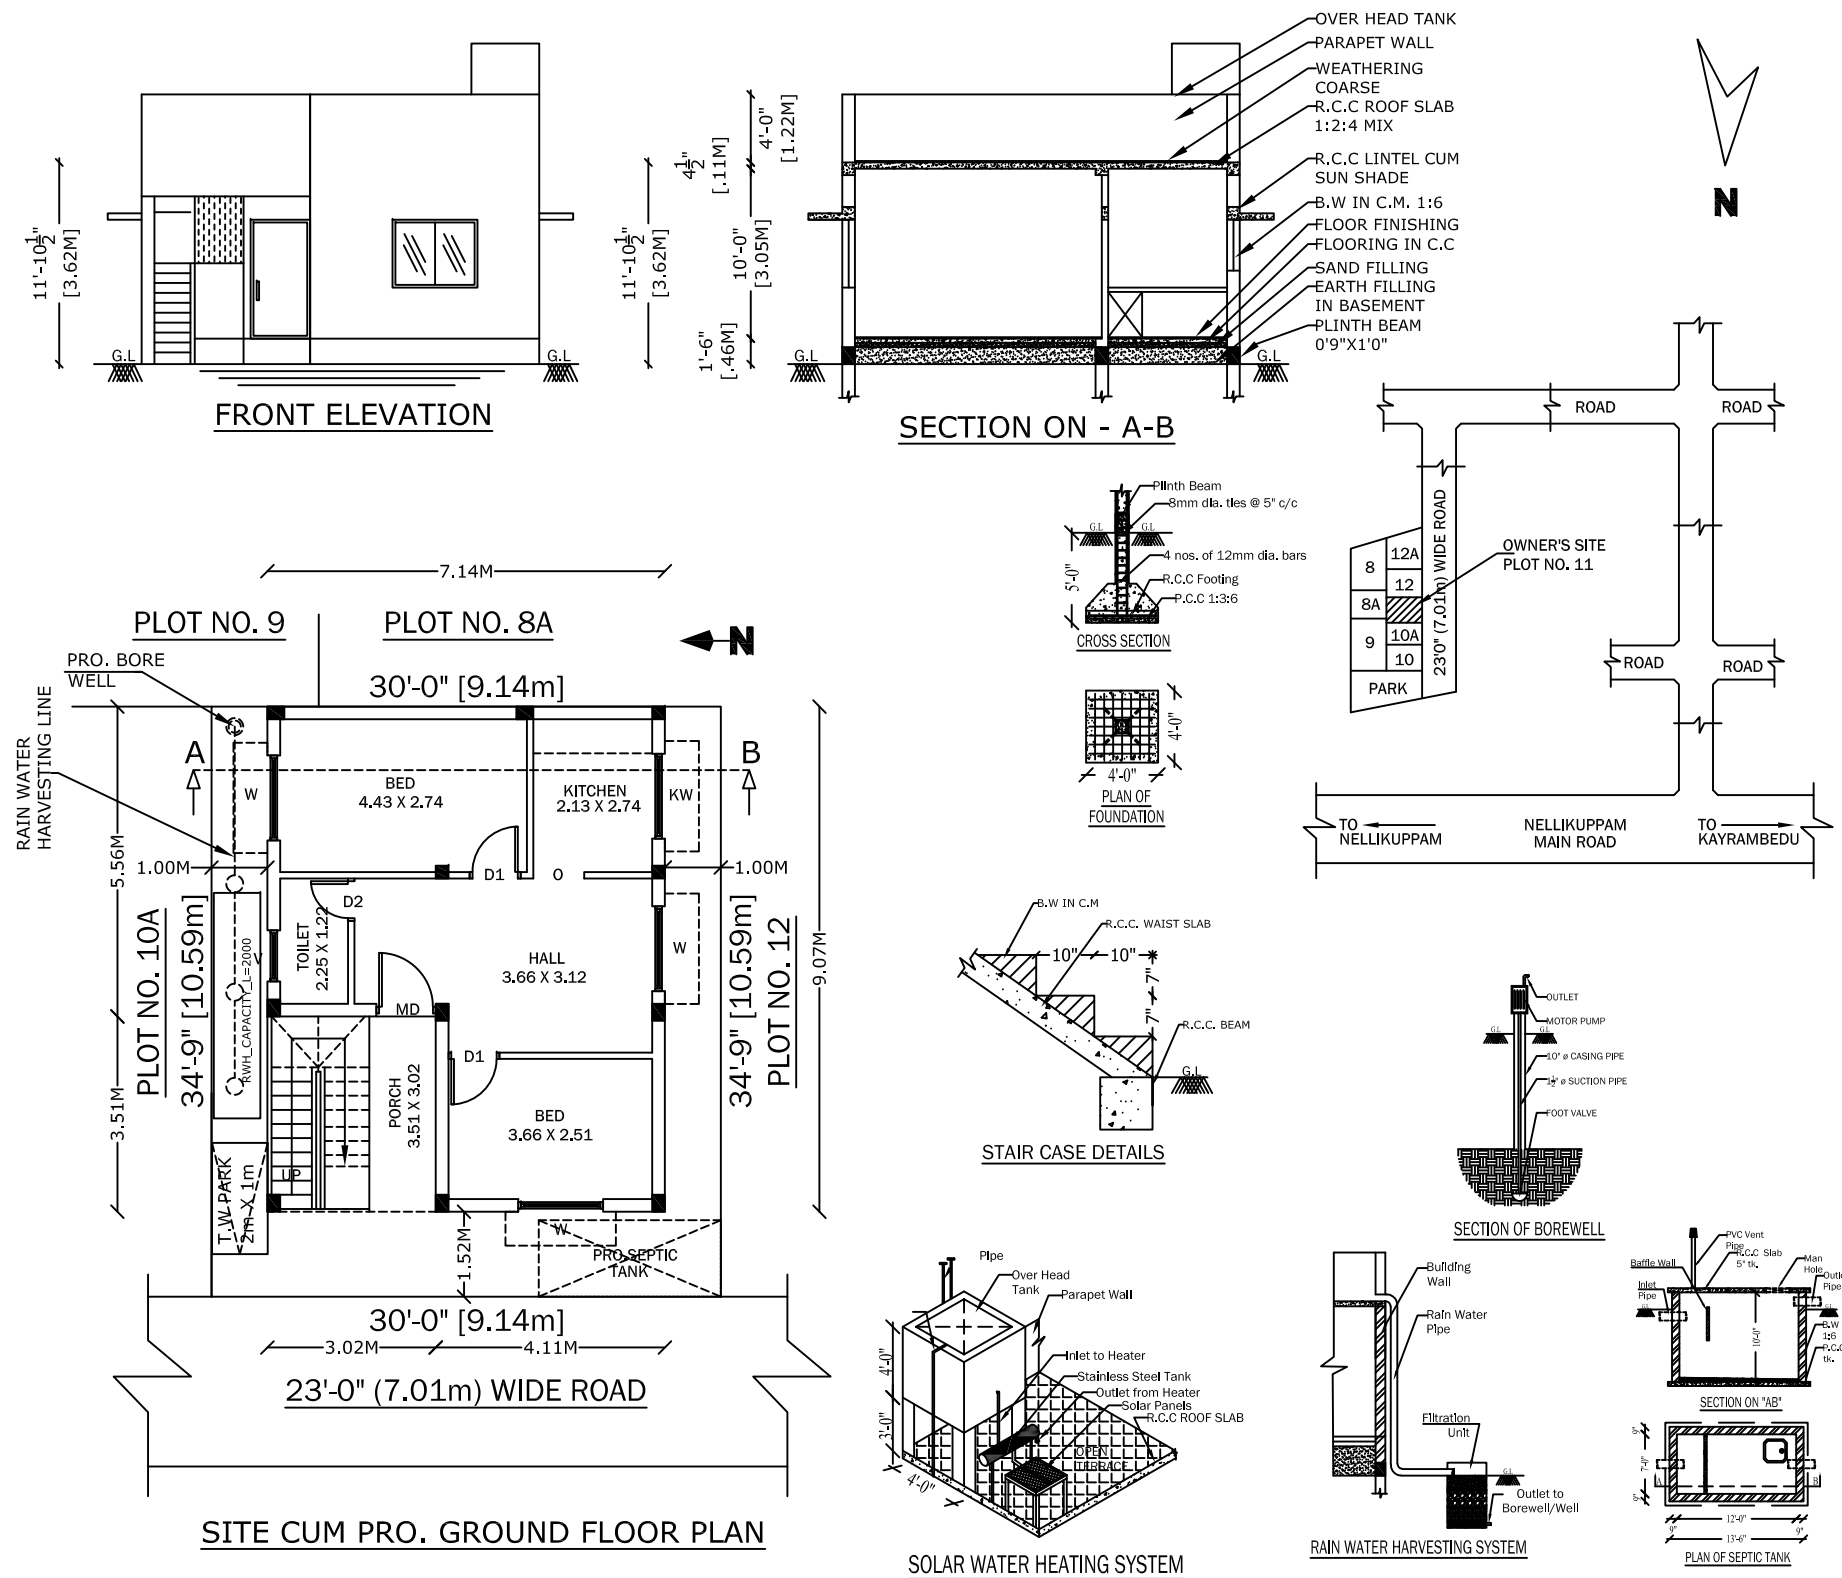

SCHEDULE OF JOINERIES

MD	MAIN DOOR	1.07 X 2.13
D1	DOOR 1	0.91 X 2.13
D2	DOOR-2	0.76 X 2.13
O	OPEN	0.91 X 2.13
W	WINDOW	1.52 X 1.52
KW	KITCHEN WINDOW	1.52 X 0.91
V	VENTILATOR	0.91 X 0.76

AREA STATEMENT

DESCRIPTION	SQ.FT	SQ.M
PLOT AREA	1042.50	96.88
F.S.I AREA		
PRO.GROUND FLOOR	696.00	64.70
OPEN SPACE AREA	758.50	70.49
PLOT COVERAGE	44.75%	
F.S.I	0.44	

D. Sathish Kumar
D. SATHISH KUMAR D.C.E.,
REGISTERED ENGINEER GRADE - III (RE)
Reg No.CGLDIST / RE / Gr-III / 2022 / 02 / 001
DEPUTY DIRECTOR OF DISTRICT TOWN AND COUNTRY PLANNING
CHENGALPATTU DISTRICT

LICENCED SURVEYOR / REGISTERED ENGINEER

OWNERS/APPLICANT
SIGNATURE :

S. Sathish Kumar

OFFICE USE :

Signature Not
Verified
Signed by Village Panchayat
President
Location: Chengalpattu
Date: 2024.02.13 14:23:51