
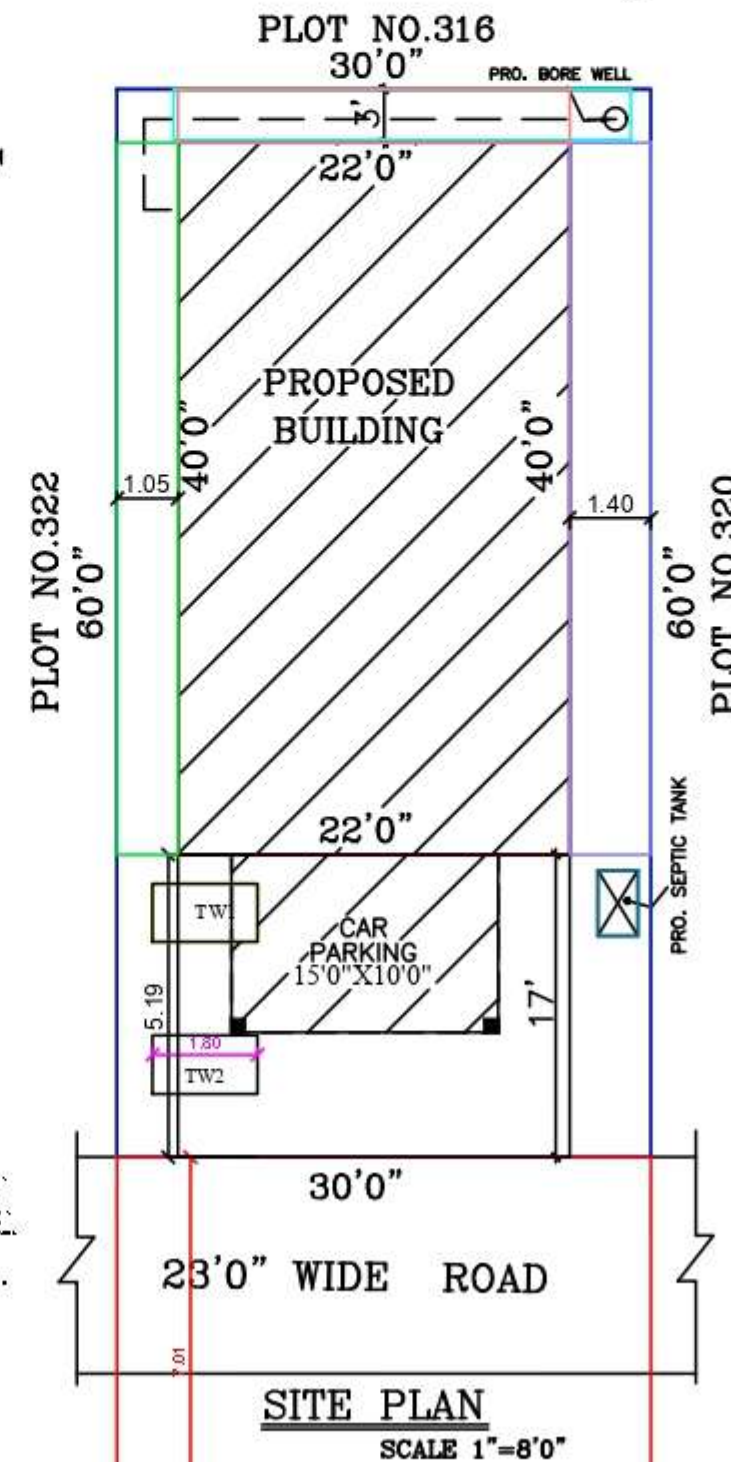
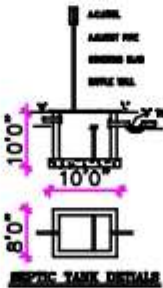
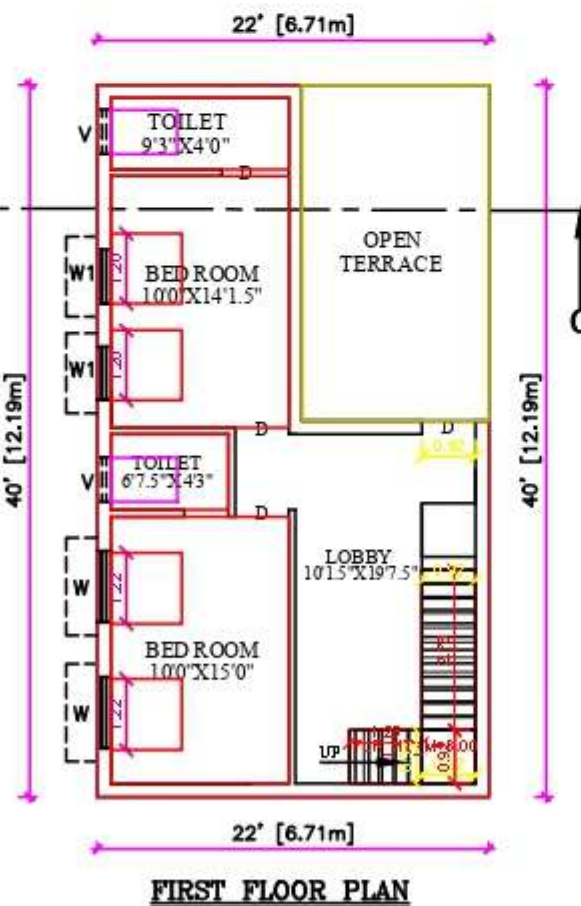
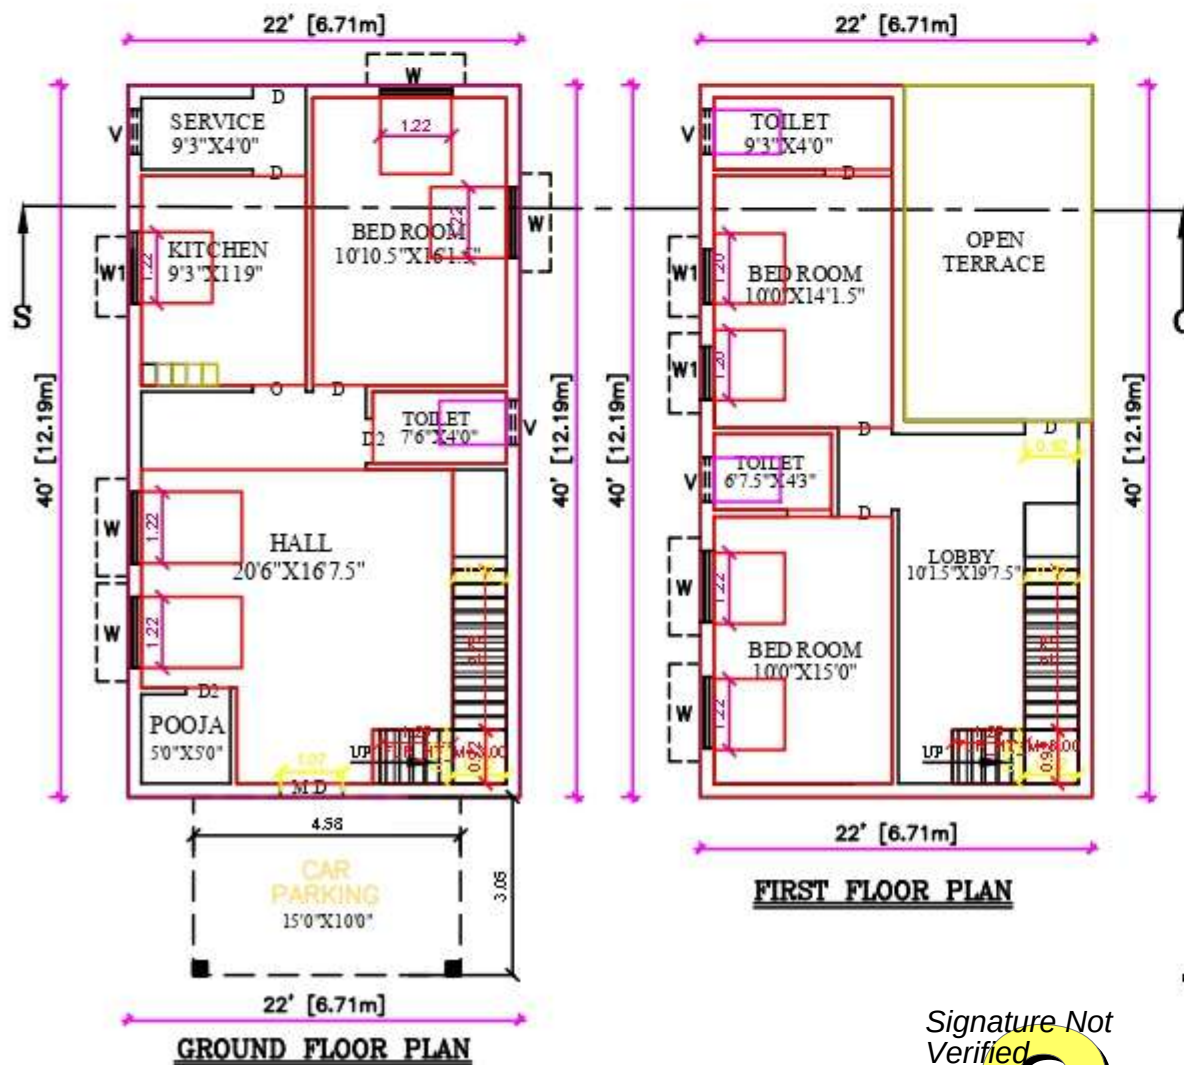
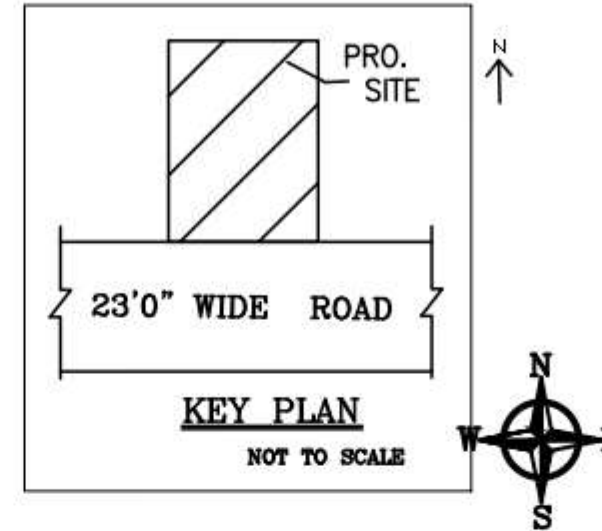
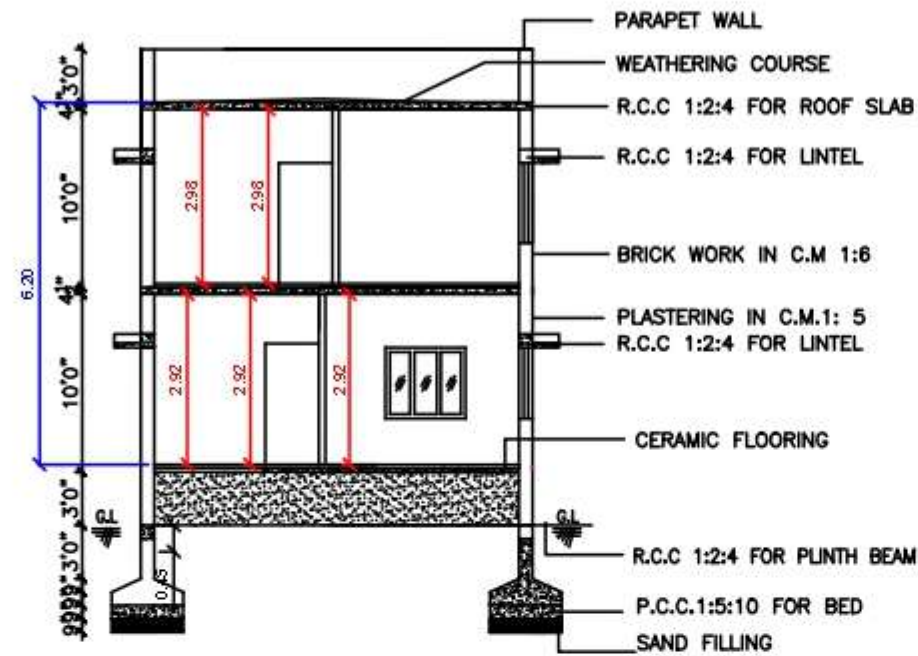


PLAN SHOWING THE PROPOSED ADDITIONAL CONSTRUCTION OF THE RESIDENTIAL BUILDING AT S.No.17/6,21/3, PATTI NO.3672, PLOT NO.321,
"METRO SAMEERA GARDEN", V.NO.8, NENMELI VILLAGE & PANCHAYAT, THIRUKAZHUKUNDRAM PANCHAYAT UNION & TALUK, CHENGALPATTU DISTRICT.

D.T.C.P APPROVAL : 20/2009

SCALE: 1 INCH = 8 FEET

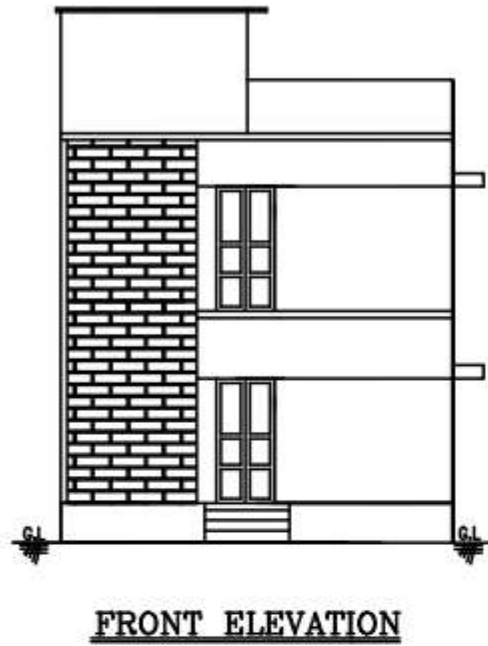

OFFICE USE

SCHEDULE OF JOINERY	COLOUR INDEX
MD DOOR 3'3" X 7'0"	PLOT BOUNDARY
D1 DOOR 3'0" X 7'0"	
D2 DOOR 2'6" X 7'0"	PRO. BUILDING
W WINDOW 4'6" X 4'0"	
W1 WINDOW 3'0" X 4'0"	ROAD
V VENTILATOR 3'0" X 2'0"	

AREA STATEMENT

	SQ.FT.	SQ.MT.
PLOT AREA	: 1800.00	167.28
PROPOSED G.F BUILDING AREA	: 1030.00	95.72
PROPOSED F.F BUILDING AREA	: 682.00	63.38
TOTAL BUILDING AREA	: 1712.00	159.10
C O V E R A G E	: 57%	
F.S.I	: 0.95	
OPEN S P A C E AREA	: 770.00	71.56

OWNER NAME:-Mr.C.VIJAYAGANESH.

OWNER SIGNATURE

Er. M. NARENDIRAN, B.E.
Reg. No: 018 / LS / 2021 / 00002
Registered Engineer Grade - II (RE)
NAREN CONSTRUCTIONS
(Licensed Surveyor, Consulting Engineer)
No: 42, Pillayar Koil Street, Chengalpattu-603 002
Cell: 8056600443 / 8925292179
LICENSED SURVEYOR

NAREN CONSTRUCTIONS
Er.M.NARENDIRAN
CONSULTING ENGINEER, LICENSED SURVEYOR
D.No.42,PILLAIYAR KOIL STREET
(ANUMANTHAPUTHERI) Cell:8056600443, 8925292179
CHENGALPATTU - 603 002.

Signature Not Verified
Signed by Village Panchayat President
Location: Chengalpattu
Date: 2024.02.07 11:43:39