

PP

APPROVAL RECORD

Planning Permission

Chengalpattu district, Tamil Nadu

APPROVAL TYPE


Building Plan

ISSUING AUTHORITY


Rural Panchayat

The approval as the planning authority issued it, reproduced in full behind this page.


An approval speaks to what was sanctioned, not to what was built. Completion is a separate record.

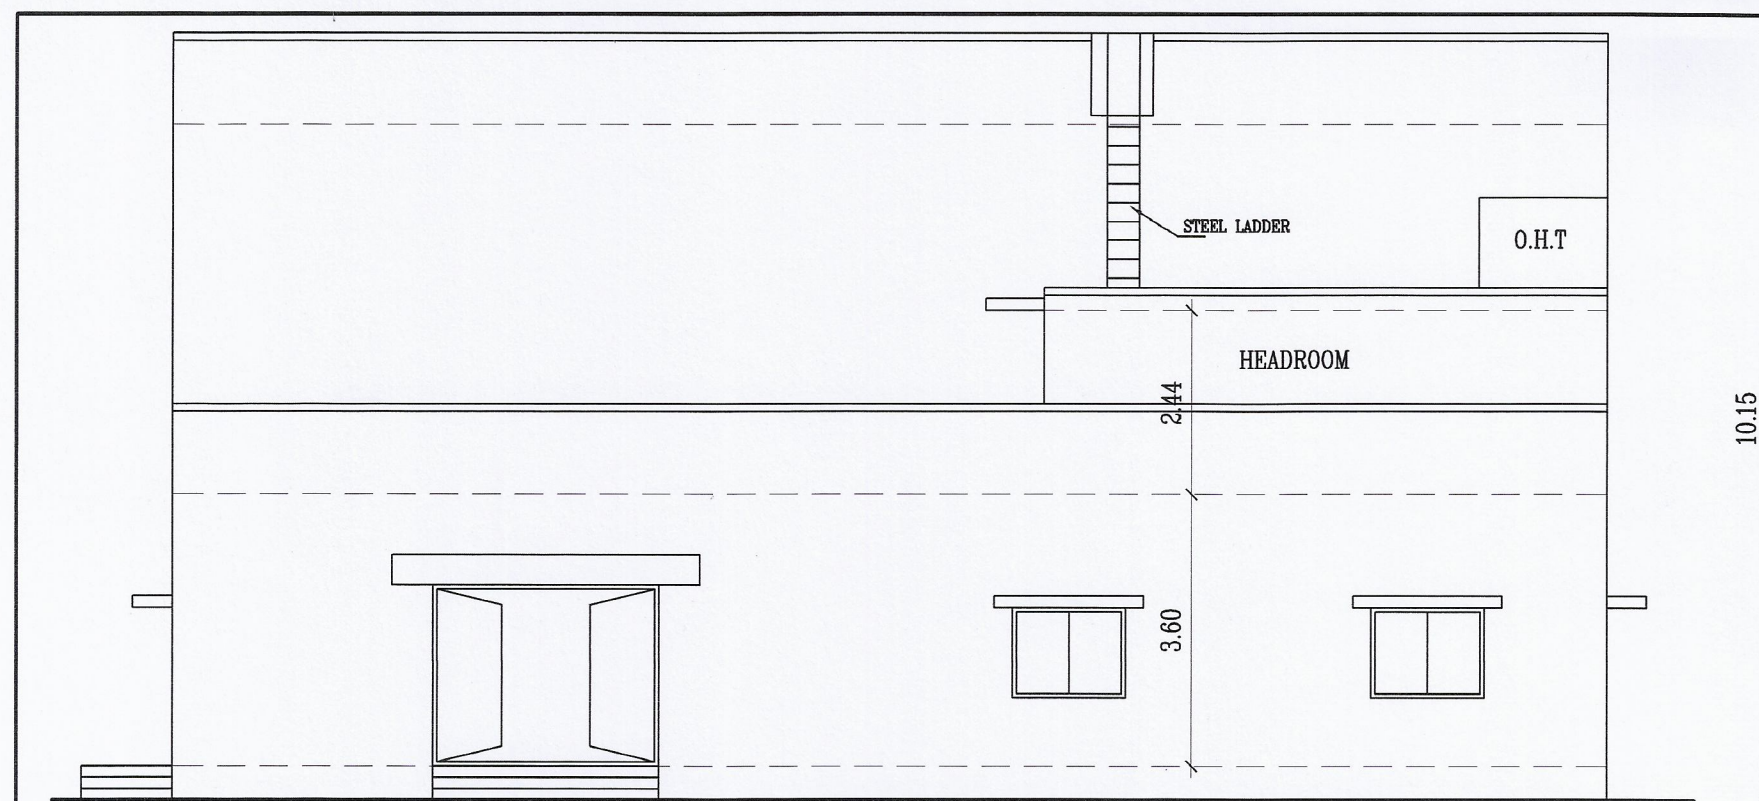


FRONT ELEVATION (WEST SIDE)

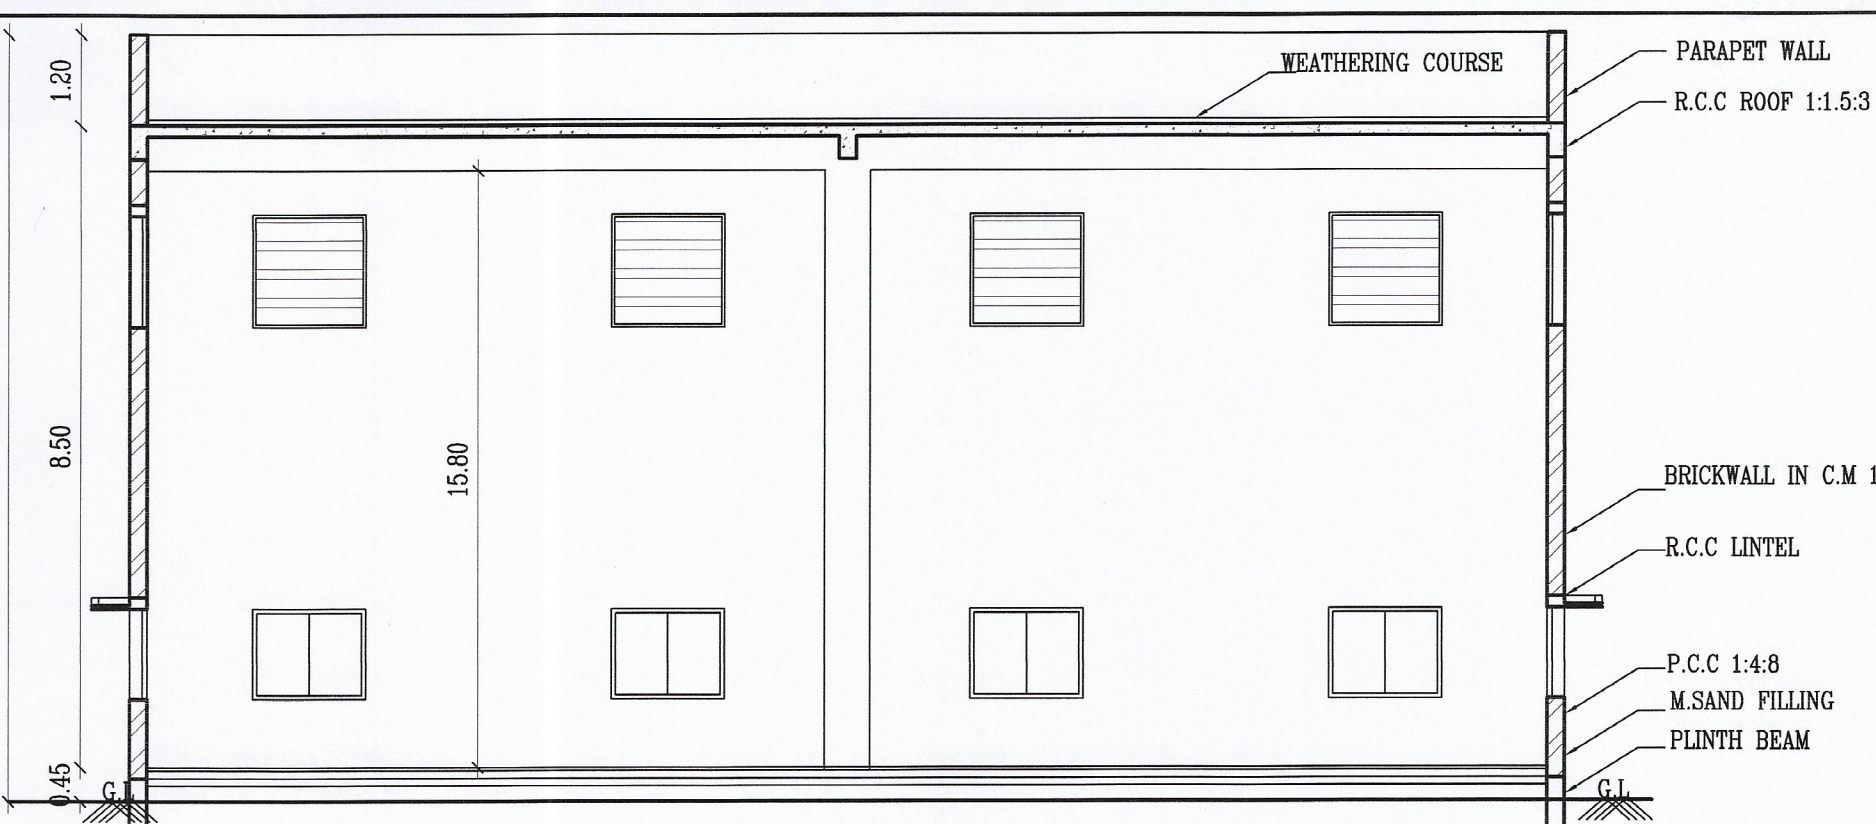

SECTION - AA

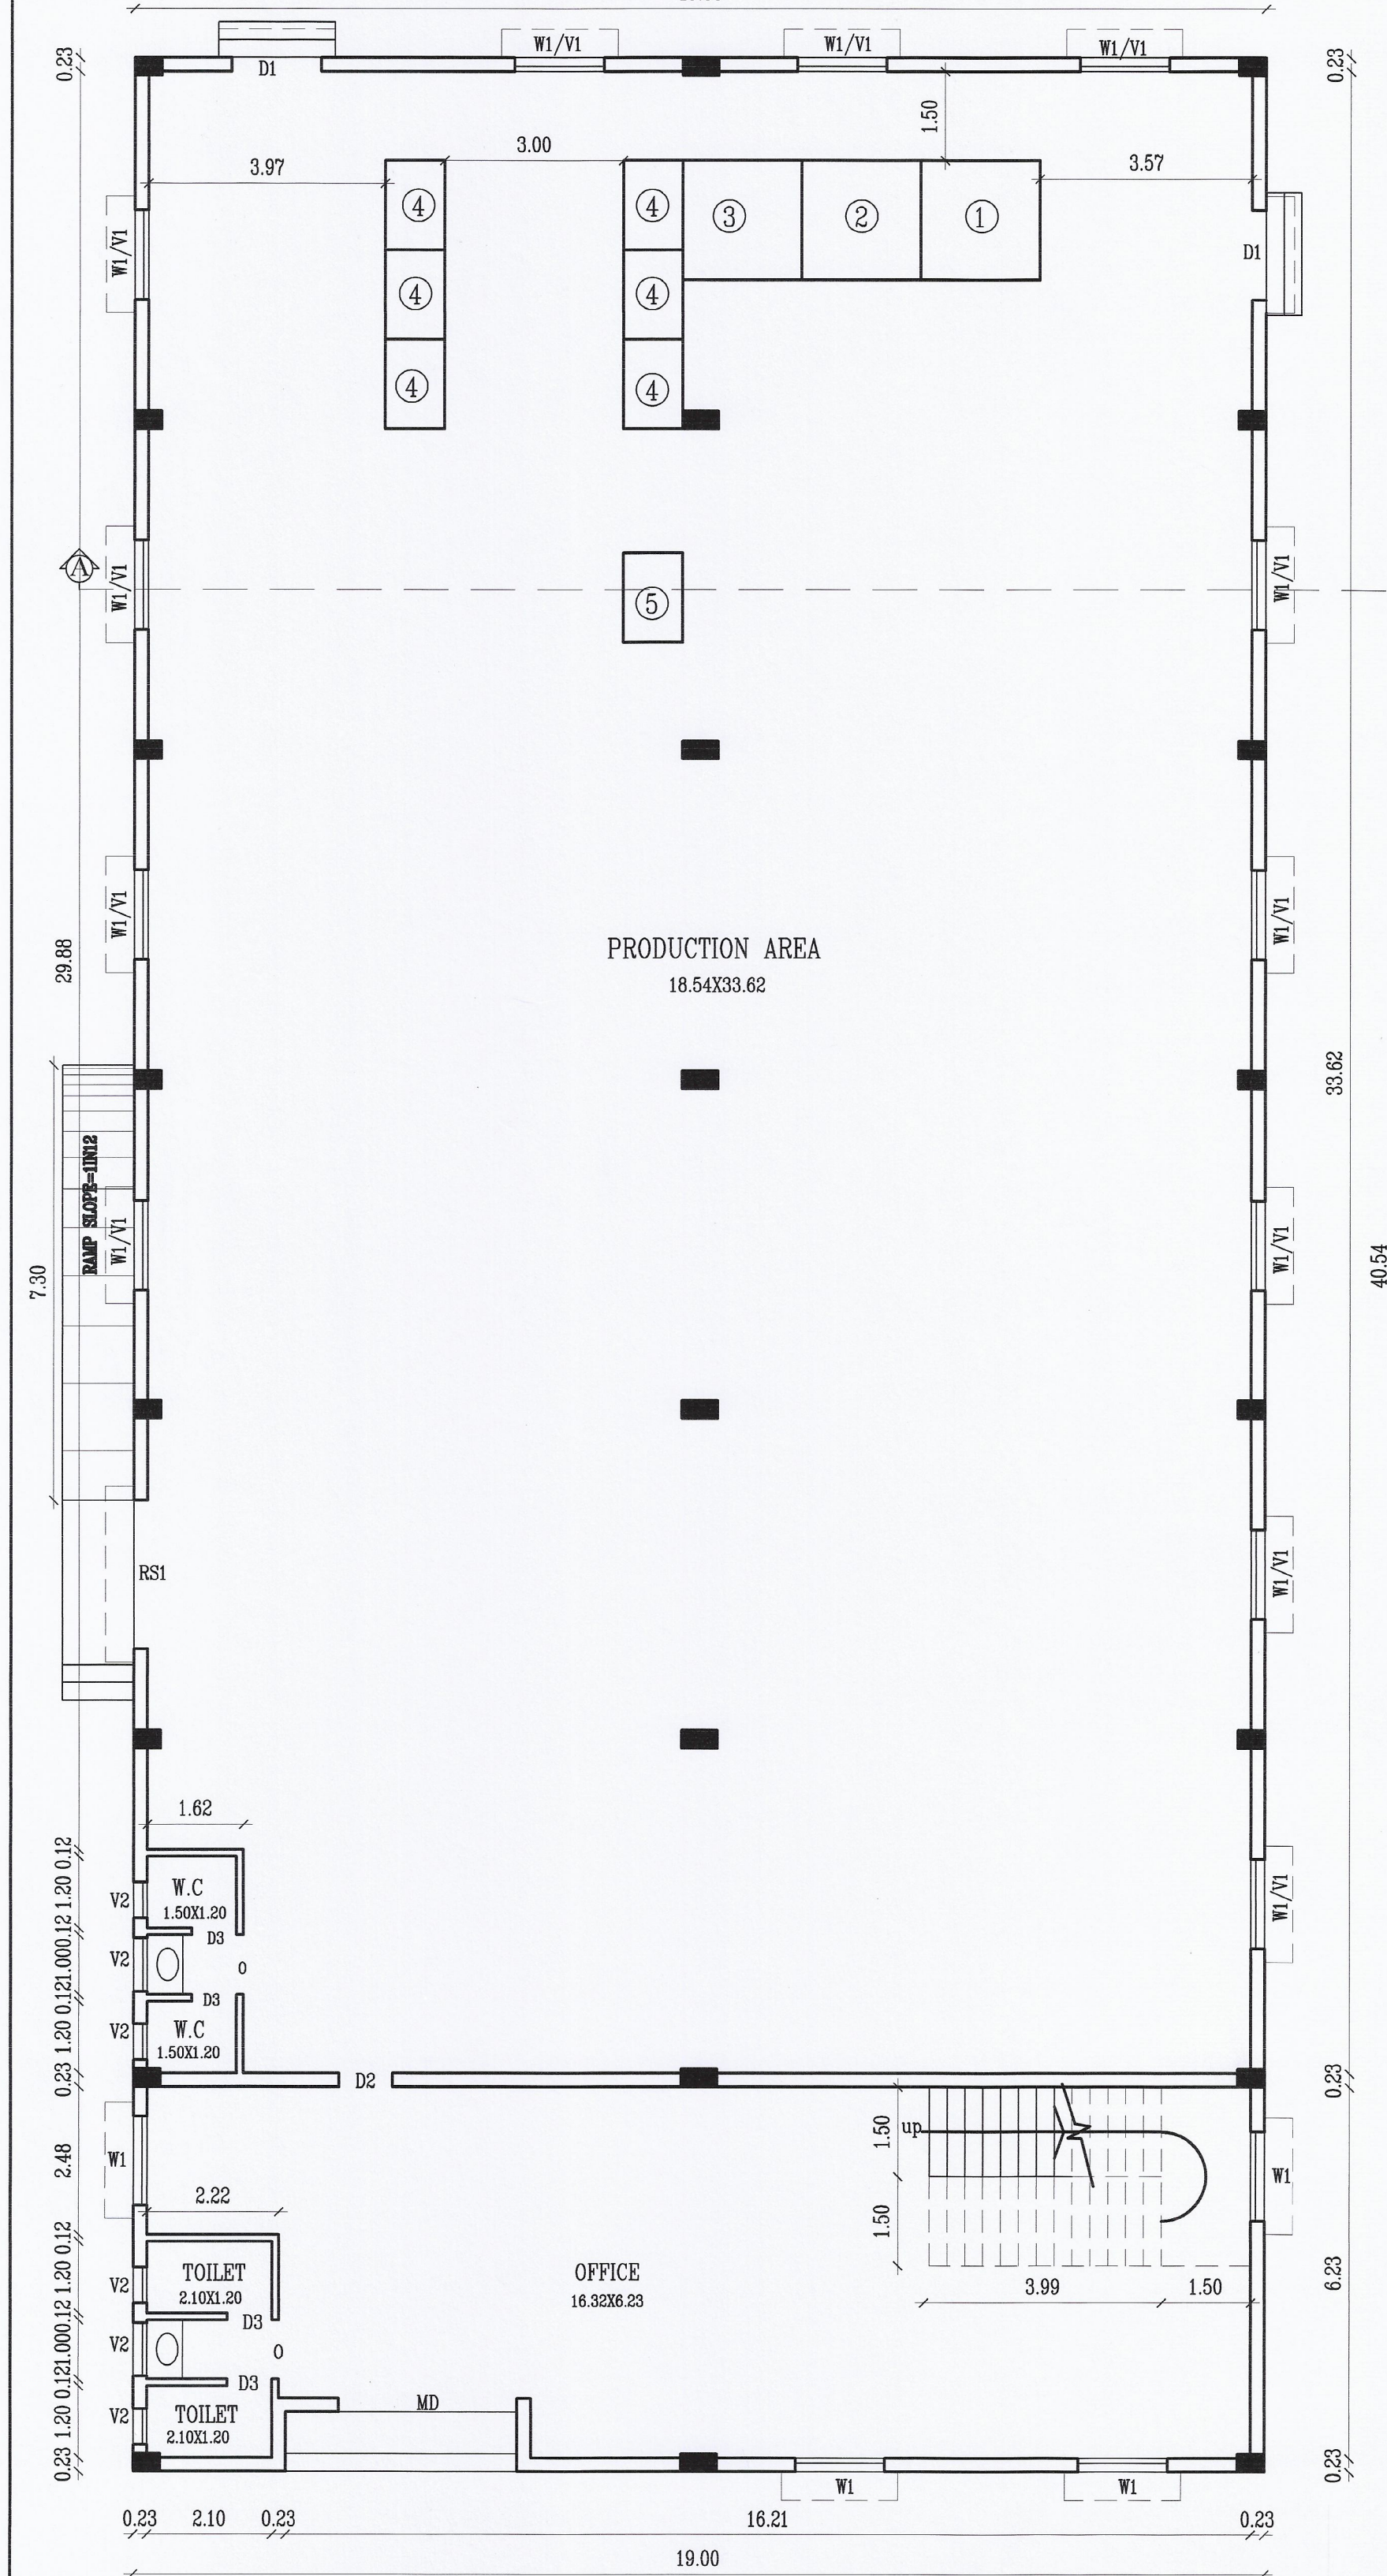


BLOCK 1 - PRO. GROUND FLOOR PLAN

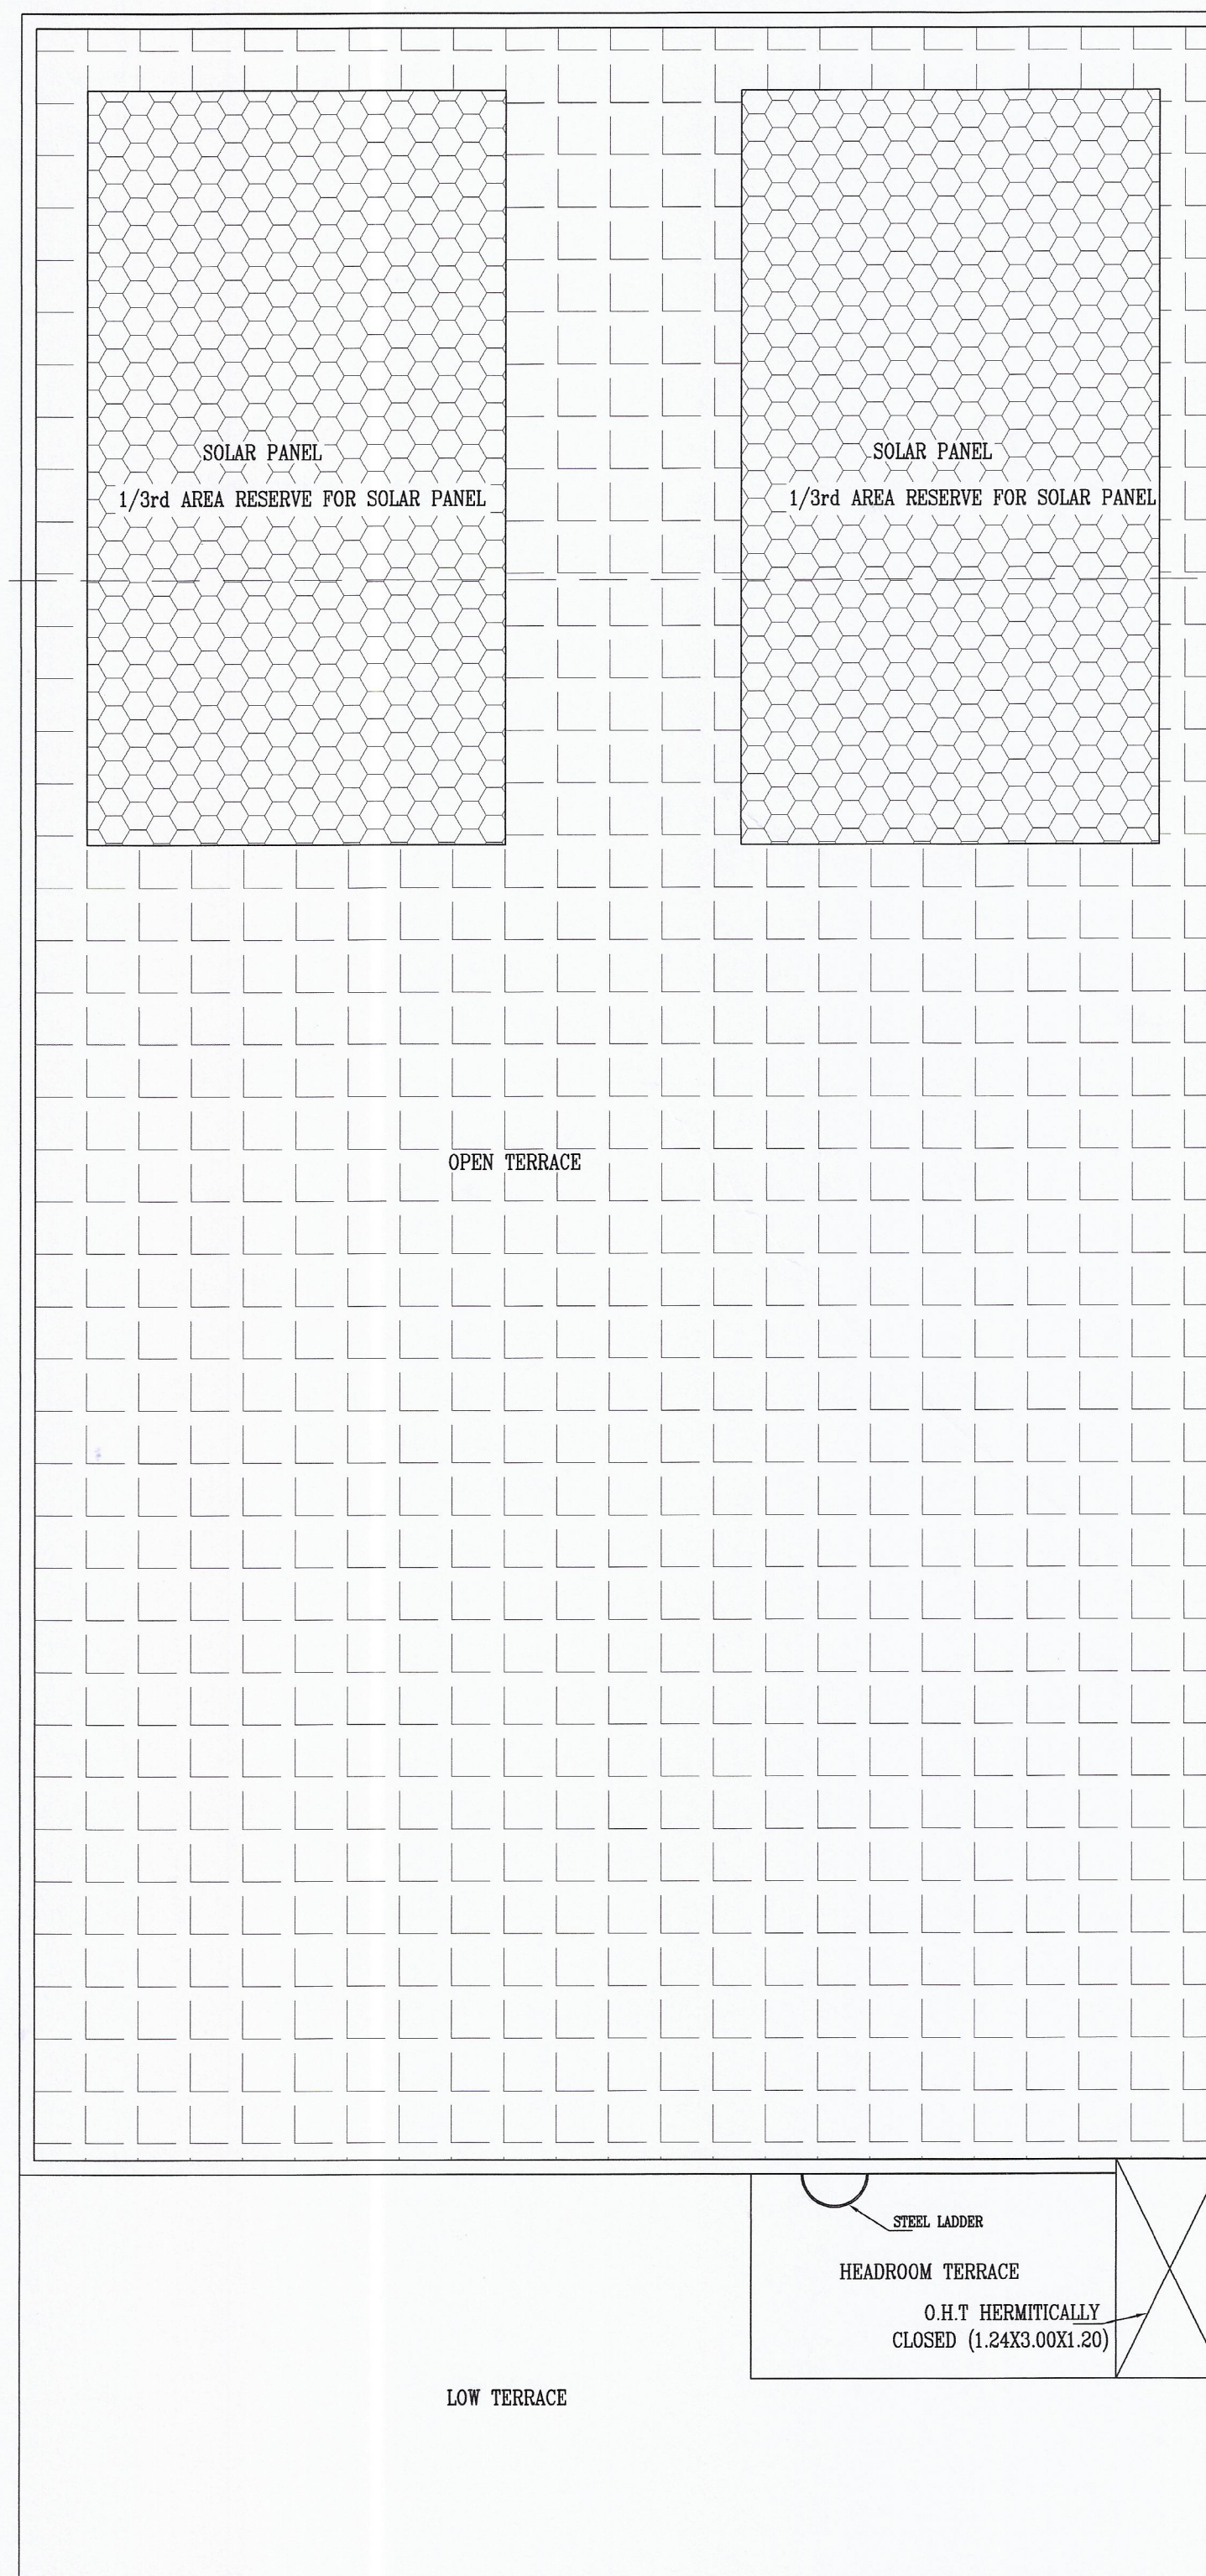

BLOCK 1 - TERRACE FLOOR PLAN

JOINERY DETAILS			MACHINERY DETAILS				
			No	NAME		Qty.	HP
R.S	ROLLING SHUTTER	3.00 X4.00					
D1	DOOR	1.51 X2.10	1	FURNACE	-	1	33
MD	MAIN DOOR	2.50 X2.10	2	FURNACE	-	1	27
D2	DOOR	0.90 X2.10	2	FURNACE	-	1	20
D3	DOOR	0.76 X2.10	3	FURNACE	-	1	20
W1	WINDOW	1.82 X1.21	4	MANUAL CUTTING M/C-6X2			12
V1	VENTILATOR	1.82 X1.21	5	Automatic CUTTING M/C 1X3			3
V2	VENTILATOR	0.91X 0.61					
			LIGHTING & MAINTANANCE				5
			TOTAL				100 HP

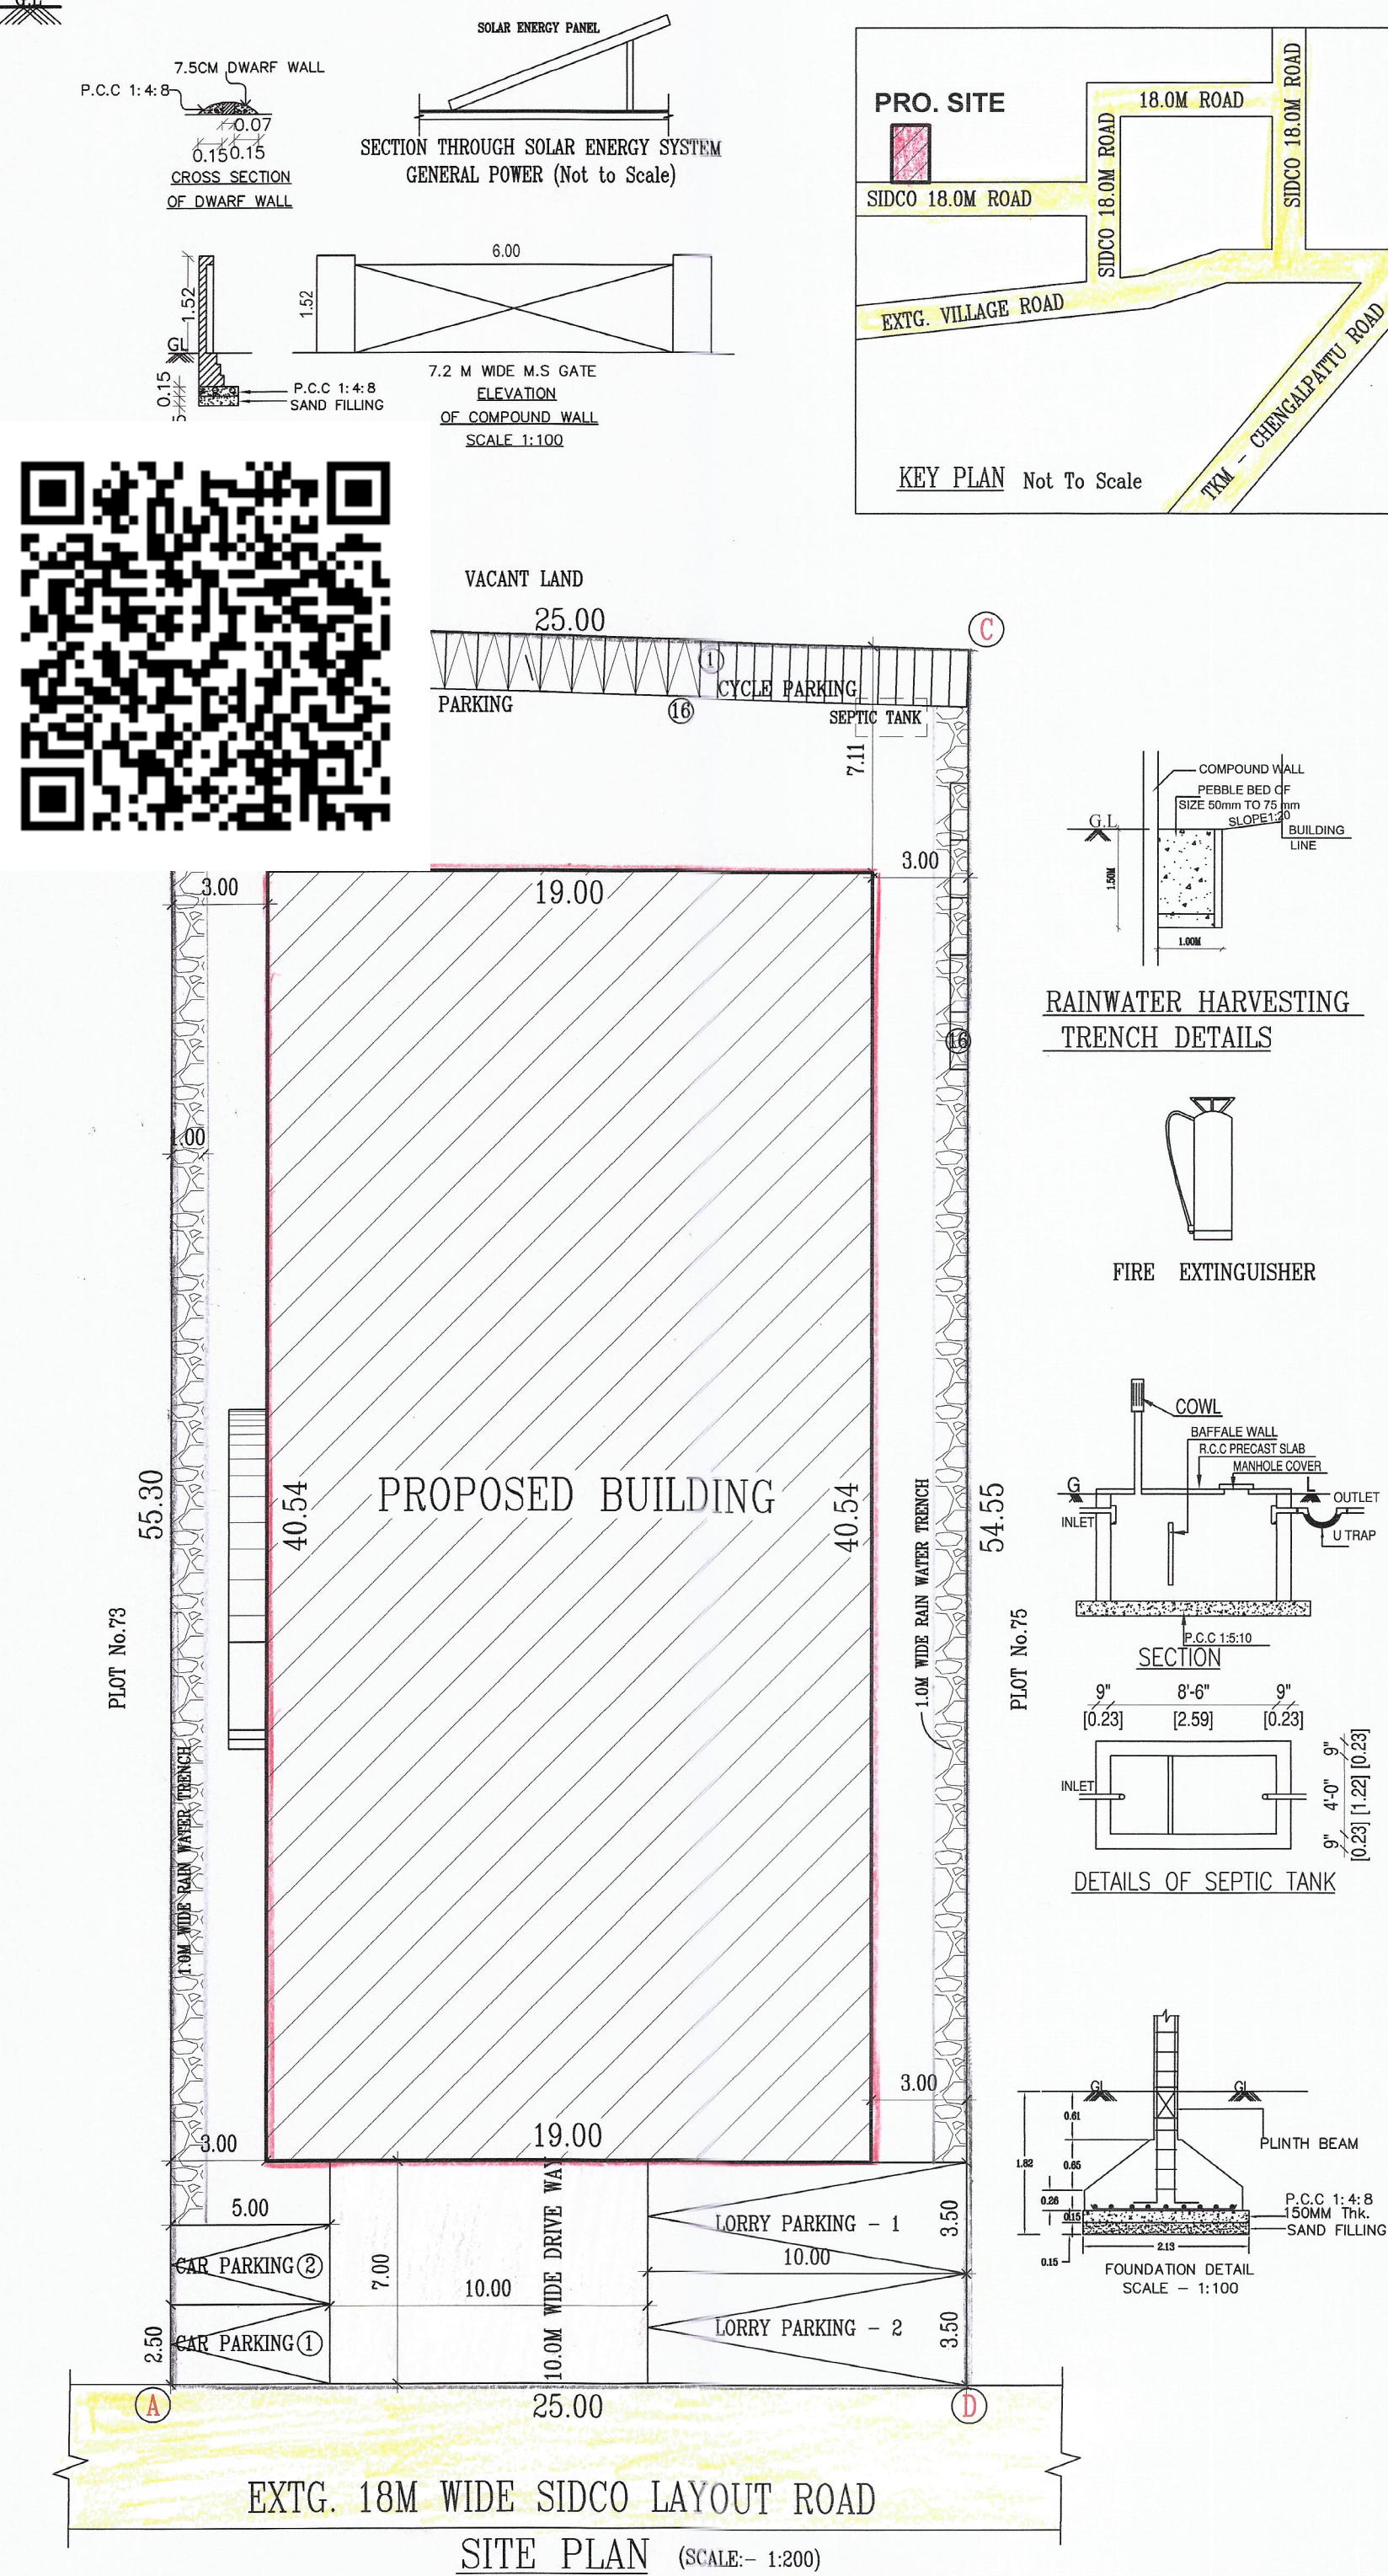

Scrutiny Reference No. L58XL8XT
Online Application No. SWP/BPA/174792/2024
SITE BOUNDARY SHOWN AS A TO D
BUILDING TECHNICAL APPROVAL NUMBER.
SWP/Industrial Building/A.D./DTCP(CD3)No. 20/2024

Category of The Industry - ORANGE
MANUFACTURE - TRANSFORMER CORE LAMINATION
PLAN SHOWING THE PROPOSED INDUSTRIAL BUILDING FOR M/s. DYNAMIC SYSTEMS CONTROLE SYSTEM AT PLOT Nos. 74
SIDCO INTEGRATED TECHNICAL TEXTILE PARK IN S.No. 183/B4 Pt OF THANDARAI VILLAGE, THIRUPORUR PANCHAYAT UNION / TALUK, CHENGALPATTU DIST.

SCALE:- 1:100	ALL DIMENSIONS ARE IN METER
LEGEND	
PROPOSED BUILDING	
EXISTING ROAD	
SITE BOUNDARY	
DRIVE WAY	

DESCRIPTION		AREA IN SQ.M	
SITE AREA AS PER DOC.		1373.13	
FLOOR NAME	NET F.S.I AREA	NON F.S.I AREA	TOTAL BUILDUP AREA
BLOCK 1-GROUND FLOOR (FACTORY)	647.52	-	647.52
BLOCK 1-GROUND FLOOR (OFFICE)	122.74	-	122.74
BLOCK 1 - HEADROOM		25.81	25.81
TOTAL	770.26	25.81	796.07

F.S.I		$\frac{770.26}{1373.13}$	= 0.56	
PARKING DETAILS			REQ.	PRO.
LORRY PARKING			2	2
CAR PARKING			2	2
TWO WHEELER PARKING			16	16
CYCLE PARKING			16	16

WORKER DETAILS				
MALE	-	15	TOTAL	= 15
SANTATION REQUIREMENTS				
DESCRIPTION	REQUIRED		PROVIDED	
	MALE	FEMALE	MALE	FEMALE
WATER CLOSED	1	-	1	
URINAL	1	-	1	-
WASH TAPS	1	-	1	

For DYNAMIC SYSTEMS
PARTNERS
APPLICANT / OWNER

Er. S.UDHAYAKUMAR, B.E.M.Tech (Struct)
Reg. Structural Eng. DTCP - COLGUSE GR - 1201905003
No. 20, 4th Cross Street, Anna Nagar, Chengalpattu,
E-Mail: arjuncosconstruction@gmail.com. Mob: 9443101912
REGISTERED STRUCTURAL ENGINEER

Er. P. BALU, B.E.
Registered Engineer, Grade-II (RE)
Reg. No. CGL DIST/RE/GI-II/2021/08/008
No. 27, G.S.T. Road, Chengalpattu-603 001.
Mobile: 77086 29625
REGISTERED ENGINEER

Eight ways to know a piece of land before you pay for it.

This report covers one part of the picture. These cover the rest, drawn from the same government records, for any property in Tamil Nadu.

LandLens One

Ask anything about a property and get an answer grounded in live government records, with the sources shown.

[/landlens/one](#)



Verify My Land

Every record check run on one property and returned as a single report.

[/landlens/verify-my-land](#)



Legal Opinion

An advocate's written opinion on the title, built on the records we pull for it.

[/landlens](#)



One Map

Every layer on one map: the parcel, its boundary, zoning, water bodies and what sits around it.

[/landlens/one/map](#)



PriceMap

What land actually changed hands for around this plot, taken from the registered deeds.

[/landlens/pricemap](#)



Build Scope

What you are allowed to build here: floor space, height, coverage and setbacks.

[/landlens/build-scope](#)



Property Tracker

Watch a property and hear about it when something new is registered against it.

[/landlens/property-tracker](#)



Deal Room

Run the transaction in one place: documents, stamping, signatures and the parties.

[/landlens/deal-room](#)



Twenty-four checks you can run yourself, at no cost.

Records and verification

The registers themselves, read for you.

Encumbrance Certificate

Patta and Chitta

Field Measurement Sketch

EC Analyzer

Bank charge check

Court case search

Seller background check

Approval check by survey

Value and duty

What it is worth and what it costs to register.

Guideline value by street

Guideline value by survey

Stamp duty and registration fees

Capital gains

Floor space index

Area unit converter

Zoning and land use

What the plan says can happen on this land.

Land use zone finder

CMDA land use check

Coastal regulation zone

Master plan check

Water bodies finder

Airport height clearance

Registers and directories

Who holds it, and which office keeps the record.

Find your registering office

Temple property check

Waqf property check

RERA register



Every free tool
/tools



Services we run
for you
/services



The LandLens
suite
/landlens/one



Every claim in this document traces back to a government record.

Legal opinions, due diligence and title verification

Building plan, layout and sub-division approvals

Completion and occupancy certificates, regularisation

Escrow, negotiation and NRI property management

Land survey, soil testing, architecture and construction

Verified RealEstate
3/350/2 Mettukuppam,
OMR Thoraipakkam,
Chennai 600 097, India
hello@verified.realestate
+91 9996 12 9996

Prepared from the registers named on the page each finding sits on. Where a register could not be read, this document says so in its place rather than leaving the gap to be read as a clean result.

