

PP

APPROVAL RECORD

Planning Permission

Thazhambur
Chengalpattu district, Tamil Nadu

APPROVAL TYPE
Building Plan



ISSUING AUTHORITY
Rural Panchayat

PURPOSE
Residential


The approval as the planning authority issued it, reproduced in full behind this page.

An approval speaks to what was sanctioned, not to what was built. Completion is a separate record.


PLAN SHOWING THE PROPOSED RESIDENTIAL BUILDING AT DRA INARA PLOT NO: 21, S.NOS.47/3A, 47/4A, 47/5, 47/6A, 47/7A, 47/8 & 47/10A IN LAYOUT DRA HOMES, KARANAI VILLAGE, KARANAI MAIN ROAD, KARANAI (VANDALUR TALUK), CHENGALPET DISTRICT.

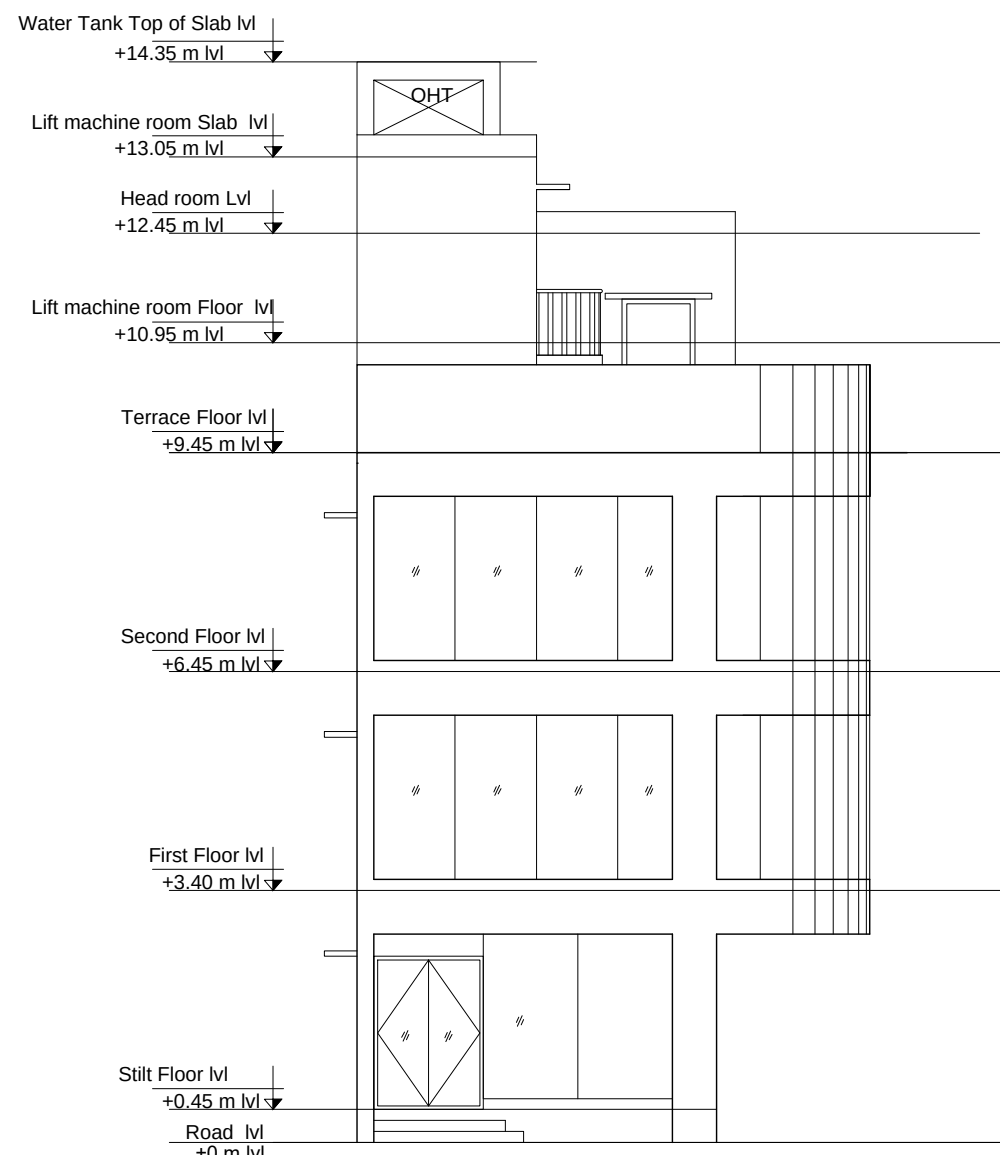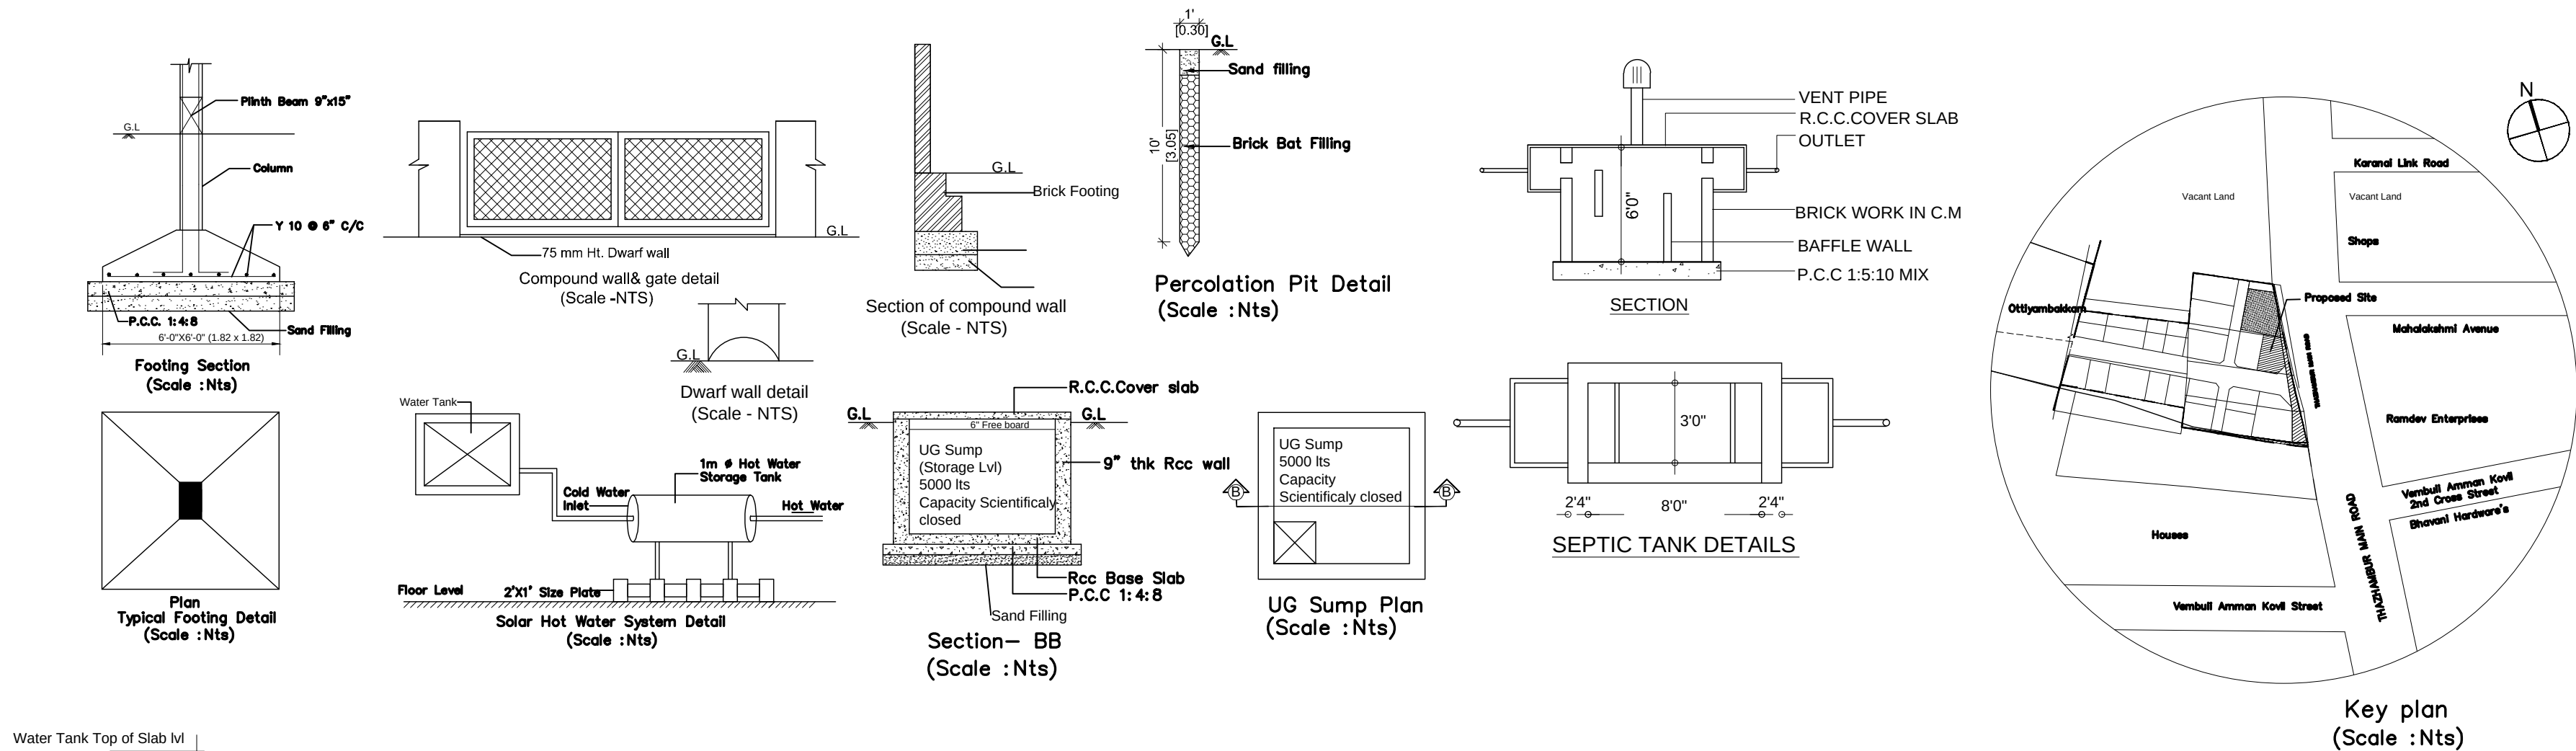


ELEVATION

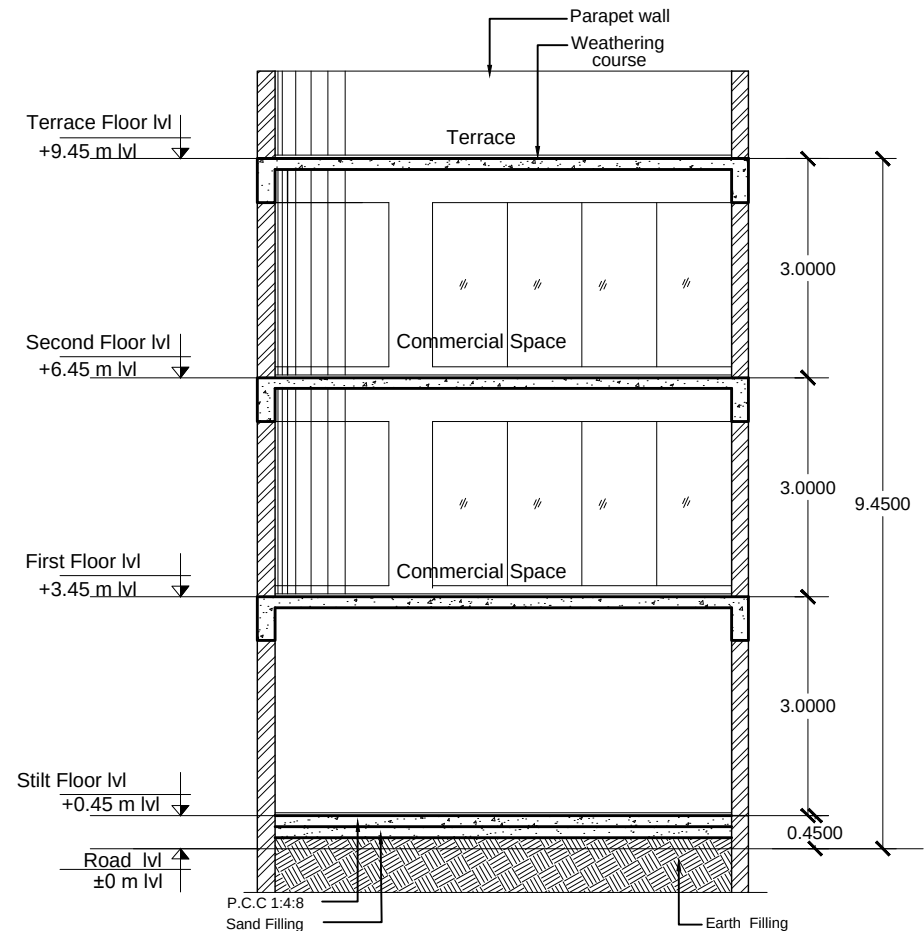


SECTION

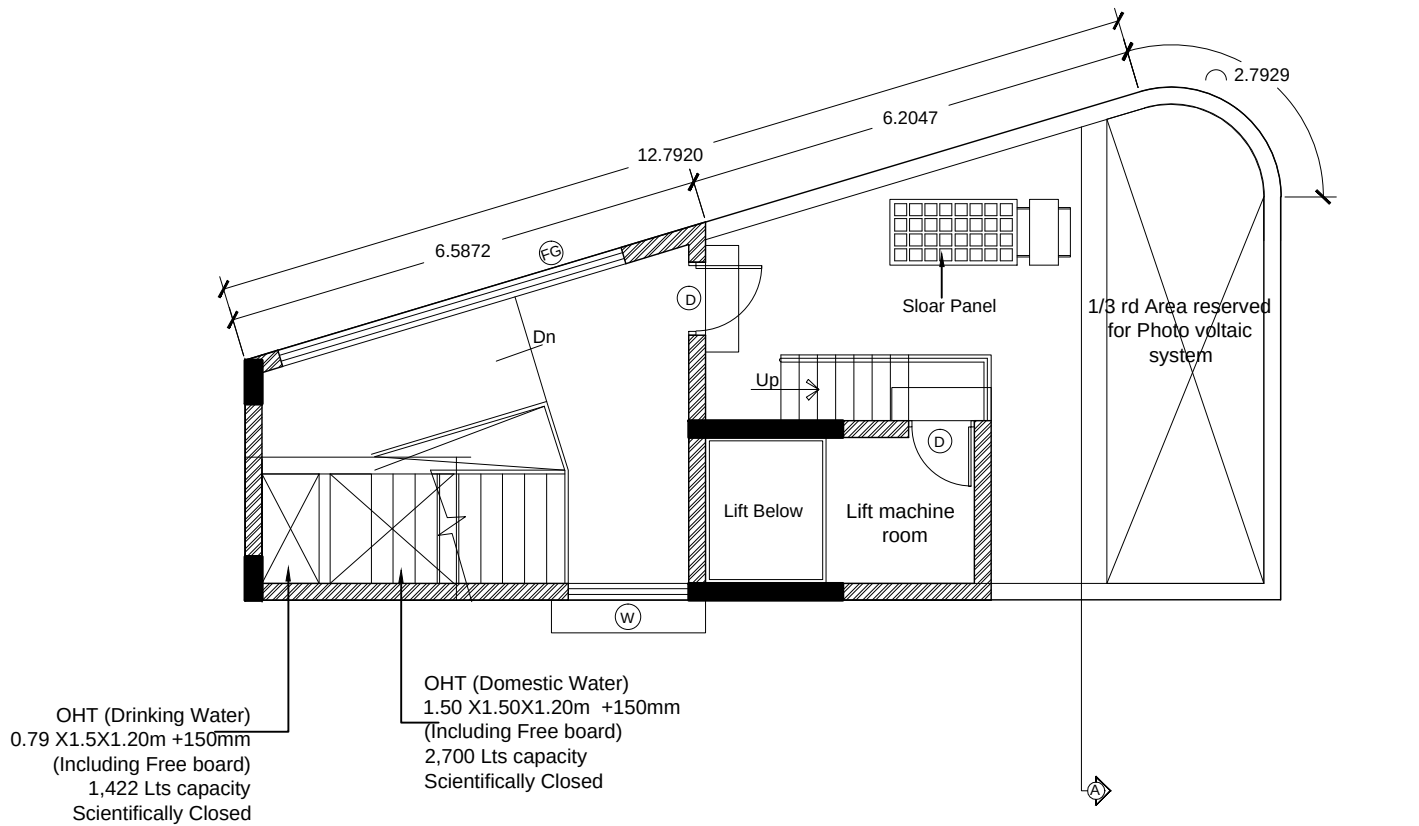


TERRACE FLOOR PLAN

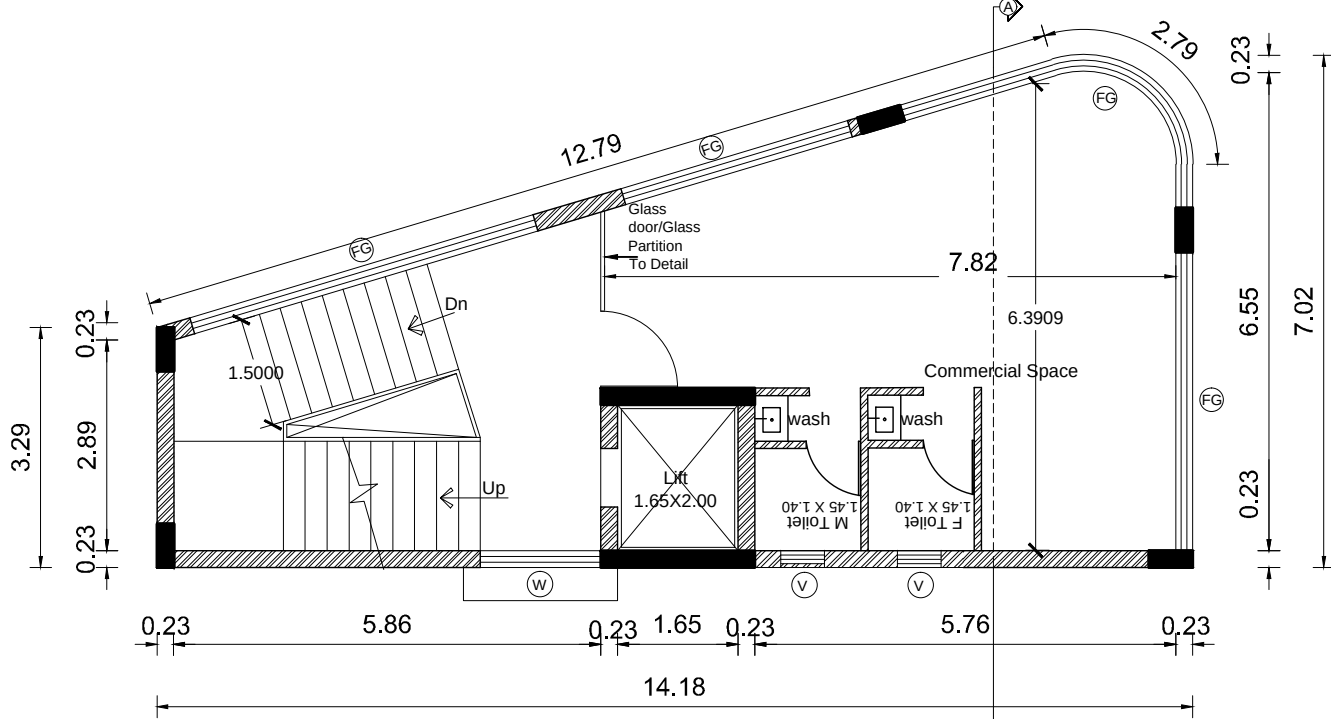

SECOND FLOOR PLAN

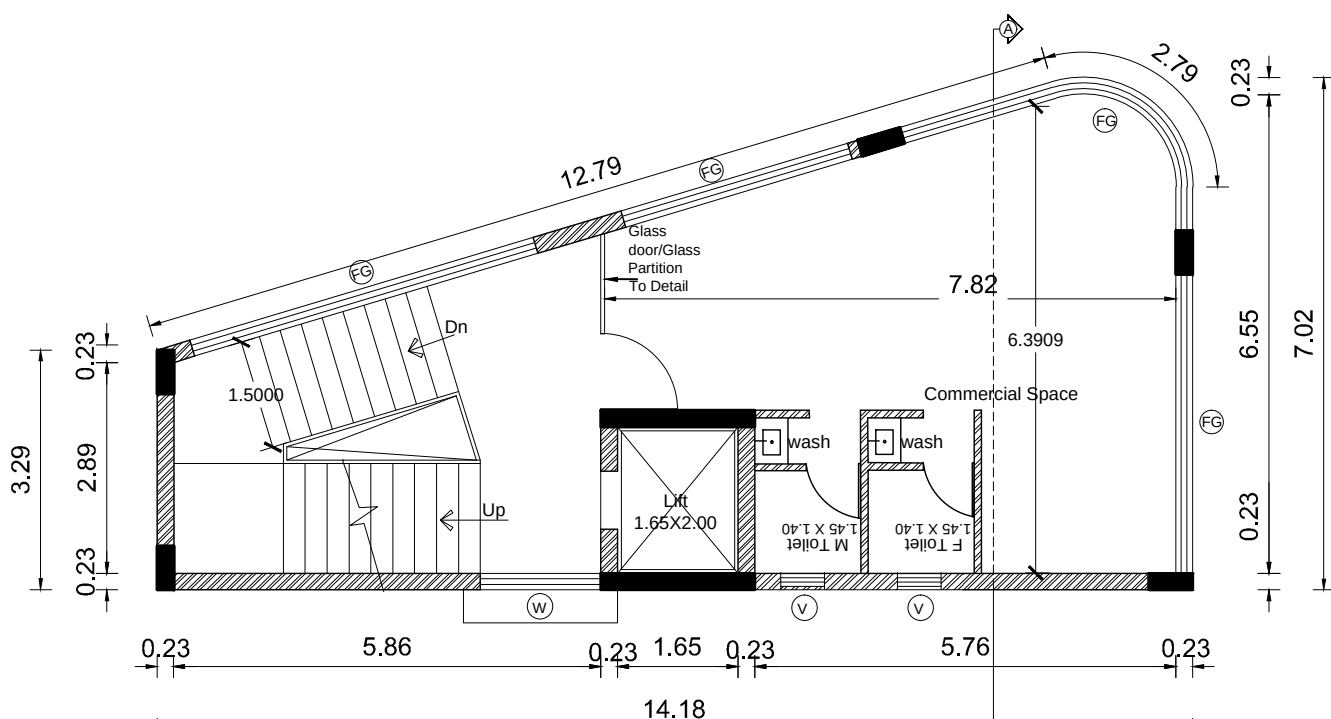

FIRST FLOOR PLAN

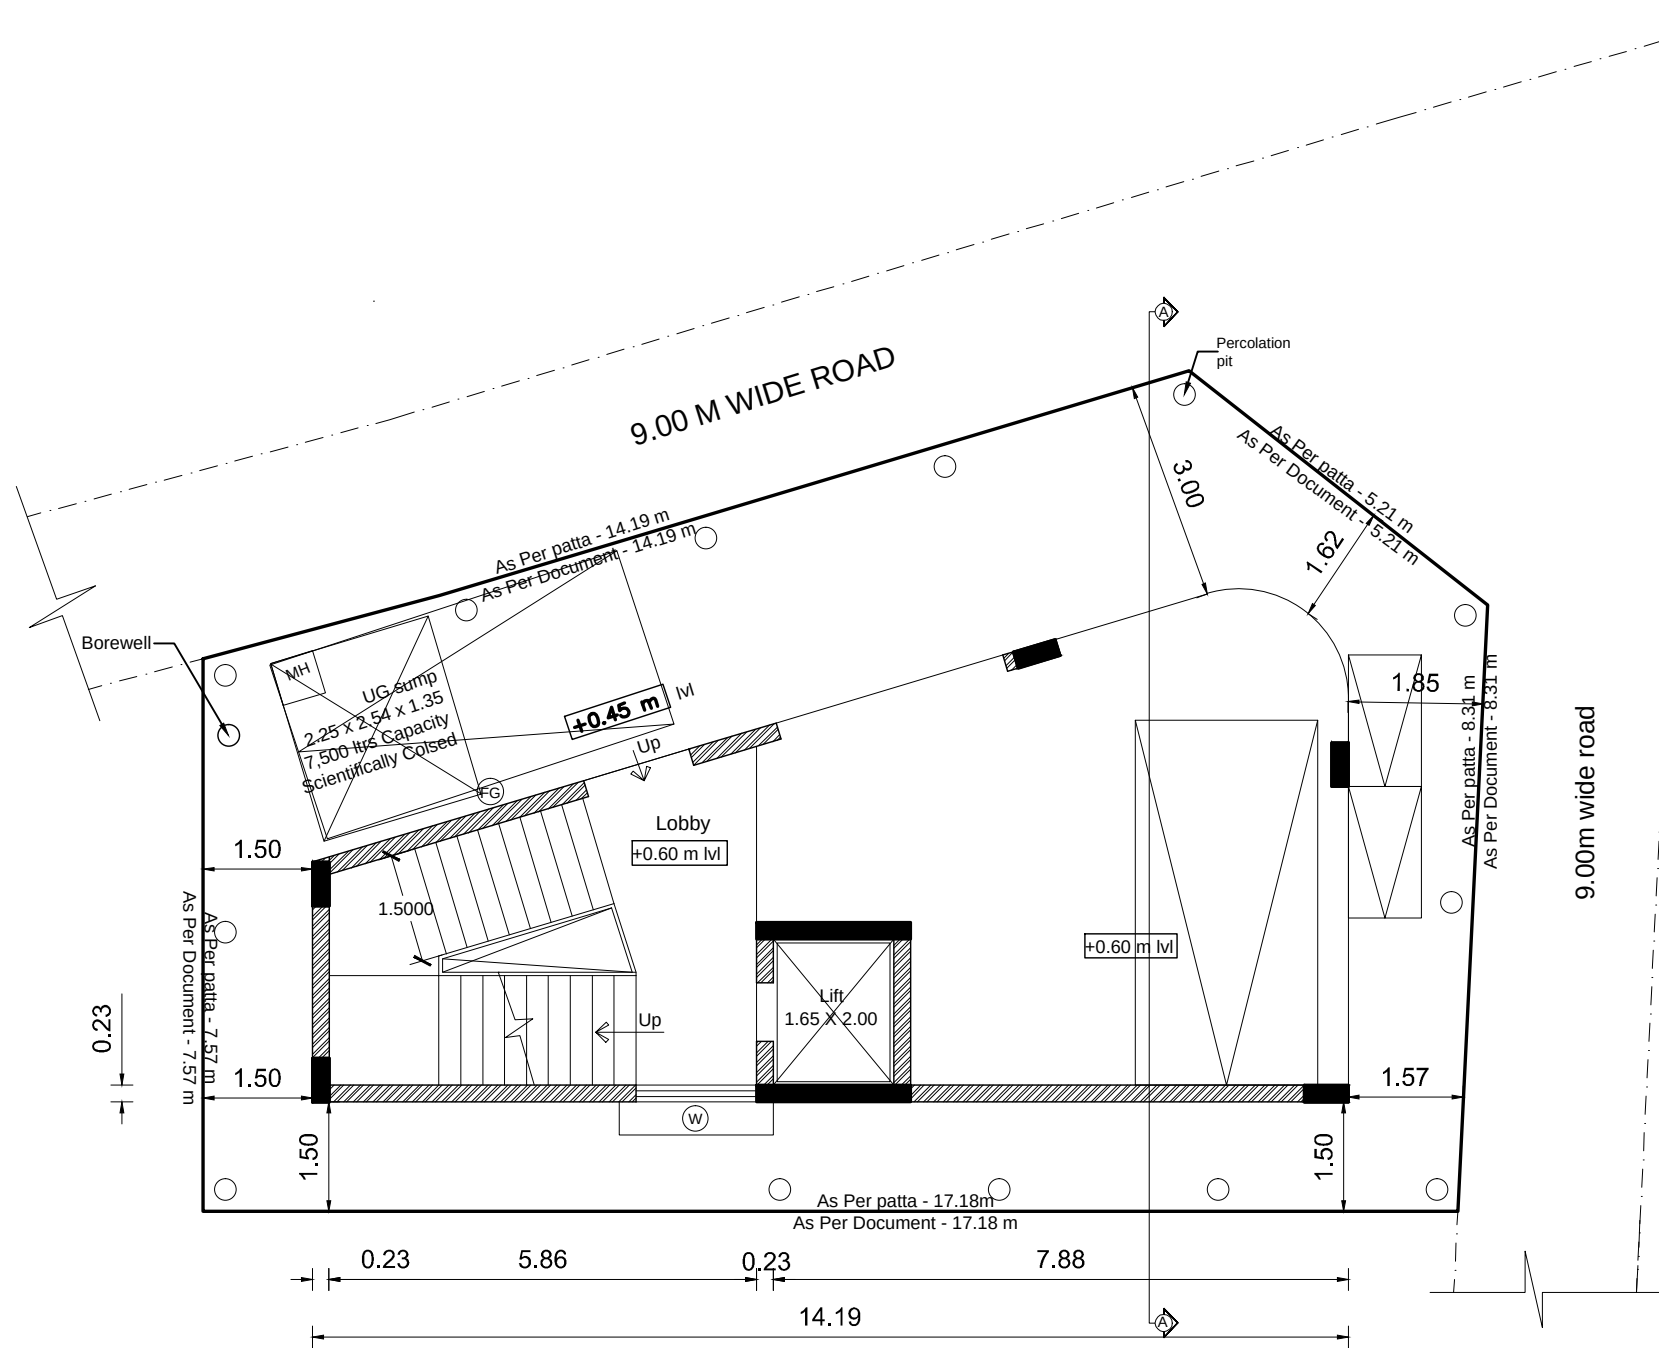

SITE CUM STILT FLOOR PLAN

OFFICE USE:

SPECIFICATIONS

FOUNDATION:
R. C. C FOUNDATION OVER A BED OF 1:4:8 SAND FILLING.
R. C COLUMN FOUNDATION AND TIE (PLINTH) BEAMS OVER A BED OF P.C.C 1:4:8 SAND CUSHIONS.
SUPER STRUCTURE:
0.115 M THK, INTERNAL & 0.23M THE EXTERNAL WALLS IN C.M 1:5 WITH PLASTER IN C.M 1:5.
R.C.C WORK:
R.C COULMNS, BEAMS, SLABS, LINTELS AND SUNSHADES IN 1:2:4 MIX ADEQUATELY REINFORCED.
FLOORING:
CERAMIC FLOORING
WEATHERING COURSE:
B.JELLY & LIME MORTAR OVER ROOF
NOTE:
UNDER GROUND SUMP AND OVER HEAD WATER TANK ARE TO BE SCIENTIFICALLY CLOSED.

SCHEDULE OF JOINERY

TYPE	WIDTH	HEIGHT	DESCRIPTIONS
MD	1.07	2.13	MAIN DOOR
D	0.91	2.13	DOOR
D1	0.76	2.13	DOOR
SD	1.83	2.13	SLIDING DOOR
TD	0.91	2.13	TERRACE DOOR
OP	1.79	2.13	OPENING
SW	0.90	1.22	SLIDING WINDOW
SW1	1.00	1.22	SLIDING WINDOW
SD/FW	1.83	2.13	SLIDING DOOR CUM FRENCH WINDOW
	0.61	1.98	
W	1.22	1.22	WINDOW
W1	0.91	1.22	WINDOW
KW	0.60	0.91	KITCHEN WINDOW
V	0.61	0.91	VENTILATOR

AREA STATEMENTS

SL.NO.	PLOT AREA DETAIL	SQ.FT	SQ.M
01.	AS PER PATTA	1799.72	167.20
02.	AS PER DOC	1799.72	167.20

FLOOR AREA DETAIL IN SQ.M

SL.NO.	FLOOR	F.S.I AREA IN Sq.m	NON F.S.I AREA IN Sq.m
03.	STILT FLOOR	-	-
04.	FIRST FLOOR	75.85	-
05.	SECOND FLOOR	75.85	-
06.	CAR PARKING	-	26.71
07.	HEAD ROOM AREA	-	26.71
	TOTAL	151.70	53.42

	151.70	0.91
PLOT COVERAGE	75.85	45.36 %
	167.20	

COLOUR INDEX

EXISTING ROAD		ALL DIMENSIONS ARE IN METERS
PROPOSED		
BOUNDARY		SCALE - 1 : 100

For DRA ANDHRA SOUTH CITY PROJECTS PVT LTD
Authorized Signatory

SIGNATURE OF OWNER

PRASHANTH S KHARCHI
B.ARCH., DIP. BUSINESS MANAGEMENT, A.I.A., A.I.I.D.
REGISTERED CO-OPERATIVE OF ARCHITECTURE No. CA/2004/33670
APPROVED VALUER No. 1181/19
GRAND CHANCERY CHENNAI NO. 17014/21
LICENCED SURVEYOR
REG. NO. KA/CA/17/19/01/01/18.13.2019
REG. NO. CHENNAI/PA/CA/17/2019/01/18.13.2019
REG. NO. 2720, SHAFEE MECHANICAL ROAD, CHENNAI - 600 009.
V : +91 044 2029 1291, 3874 3361, Fax : 2829 0651

SIGNATURE OF LICENSED SURVEYOR

Eight ways to know a piece of land before you pay for it.

This report covers one part of the picture. These cover the rest, drawn from the same government records, for any property in Tamil Nadu.

LandLens One

Ask anything about a property and get an answer grounded in live government records, with the sources shown.

[/landlens/one](#)



Verify My Land

Every record check run on one property and returned as a single report.

[/landlens/verify-my-land](#)



Legal Opinion

An advocate's written opinion on the title, built on the records we pull for it.

[/landlens](#)



One Map

Every layer on one map: the parcel, its boundary, zoning, water bodies and what sits around it.

[/landlens/one/map](#)



PriceMap

What land actually changed hands for around this plot, taken from the registered deeds.

[/landlens/pricemap](#)



Build Scope

What you are allowed to build here: floor space, height, coverage and setbacks.

[/landlens/build-scope](#)



Property Tracker

Watch a property and hear about it when something new is registered against it.

[/landlens/property-tracker](#)



Deal Room

Run the transaction in one place: documents, stamping, signatures and the parties.

[/landlens/deal-room](#)



Twenty-four checks you can run yourself, at no cost.

Records and verification

The registers themselves, read for you.

Encumbrance Certificate

Patta and Chitta

Field Measurement Sketch

EC Analyzer

Bank charge check

Court case search

Seller background check

Approval check by survey

Value and duty

What it is worth and what it costs to register.

Guideline value by street

Guideline value by survey

Stamp duty and registration fees

Capital gains

Floor space index

Area unit converter

Zoning and land use

What the plan says can happen on this land.

Land use zone finder

CMDA land use check

Coastal regulation zone

Master plan check

Water bodies finder

Airport height clearance

Registers and directories

Who holds it, and which office keeps the record.

Find your registering office

Temple property check

Waqf property check

RERA register



Every free tool
/tools



Services we run
for you
/services



The LandLens
suite
/landlens/one



Every claim in this document traces back to a government record.

Legal opinions, due diligence and title verification

Building plan, layout and sub-division approvals

Completion and occupancy certificates, regularisation

Escrow, negotiation and NRI property management

Land survey, soil testing, architecture and construction

Verified RealEstate
3/350/2 Mettukuppam,
OMR Thoraipakkam,
Chennai 600 097, India
hello@verified.realestate
+91 9996 12 9996

Prepared from the registers named on the page each finding sits on. Where a register could not be read, this document says so in its place rather than leaving the gap to be read as a clean result.

