

PP

APPROVAL RECORD

Planning Permission

Perumattunallur
Chengalpattu district, Tamil Nadu


APPROVAL TYPE
Building Plan

ISSUING AUTHORITY
Rural Panchayat



PURPOSE
Residential

The approval as the planning authority issued it, reproduced in full behind this page.


An approval speaks to what was sanctioned, not to what was built. Completion is a separate record.

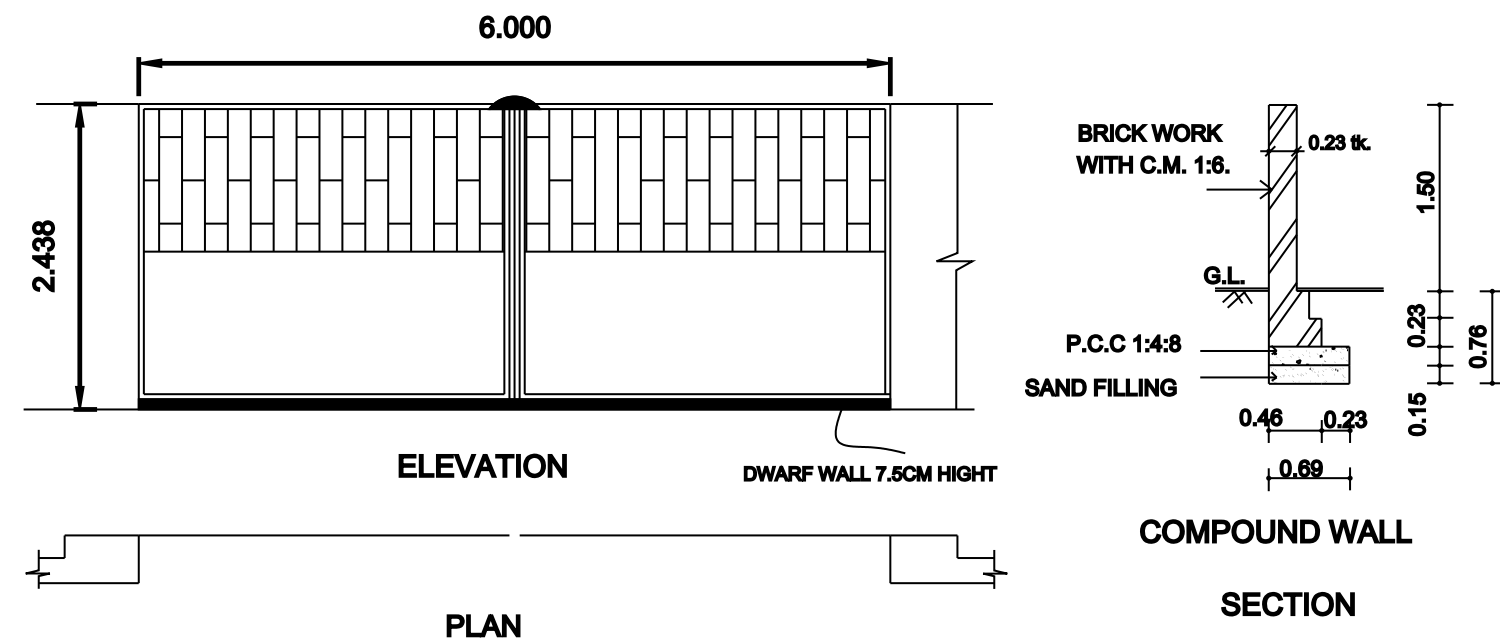


DETAIL OF COMPOUNDWALL & GATE
Not to Scale

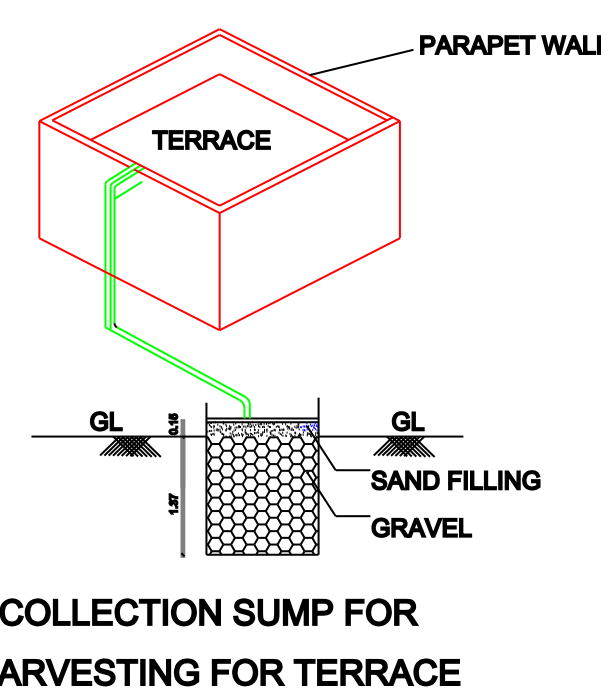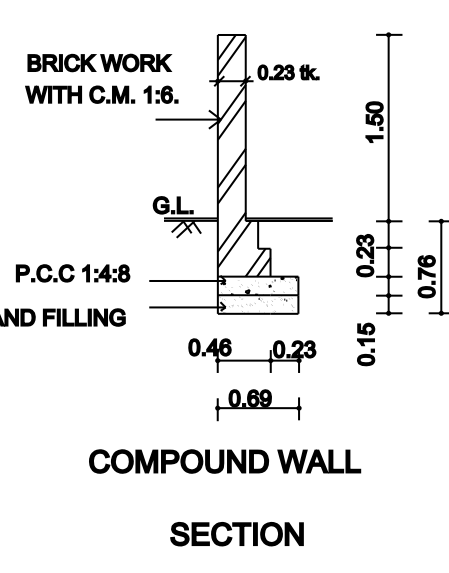


COLLECTION SUMP FOR
HARVESTING FOR TERRACE

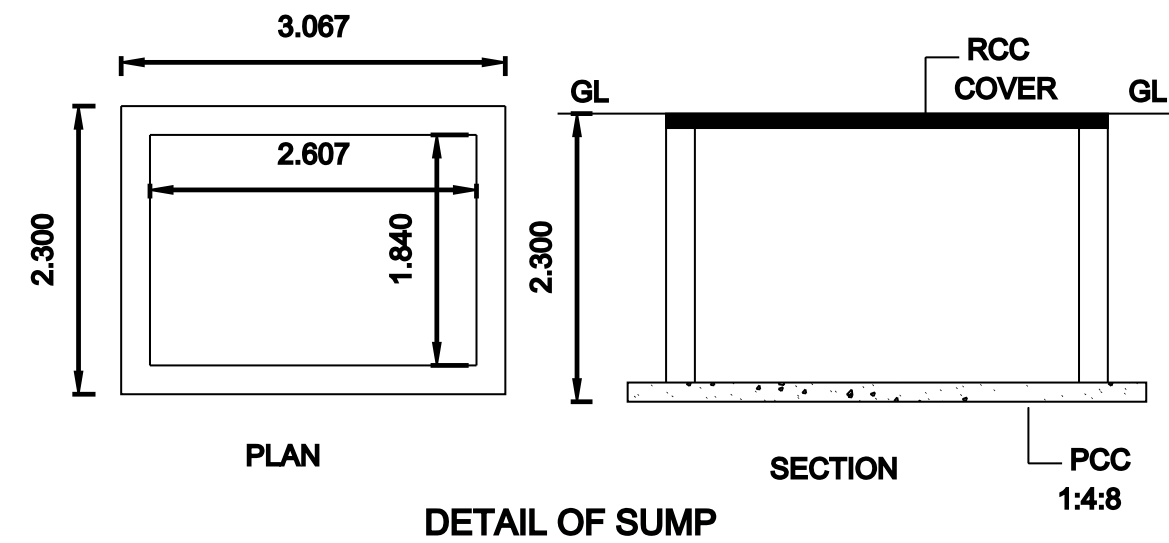


DETAIL OF SUMP

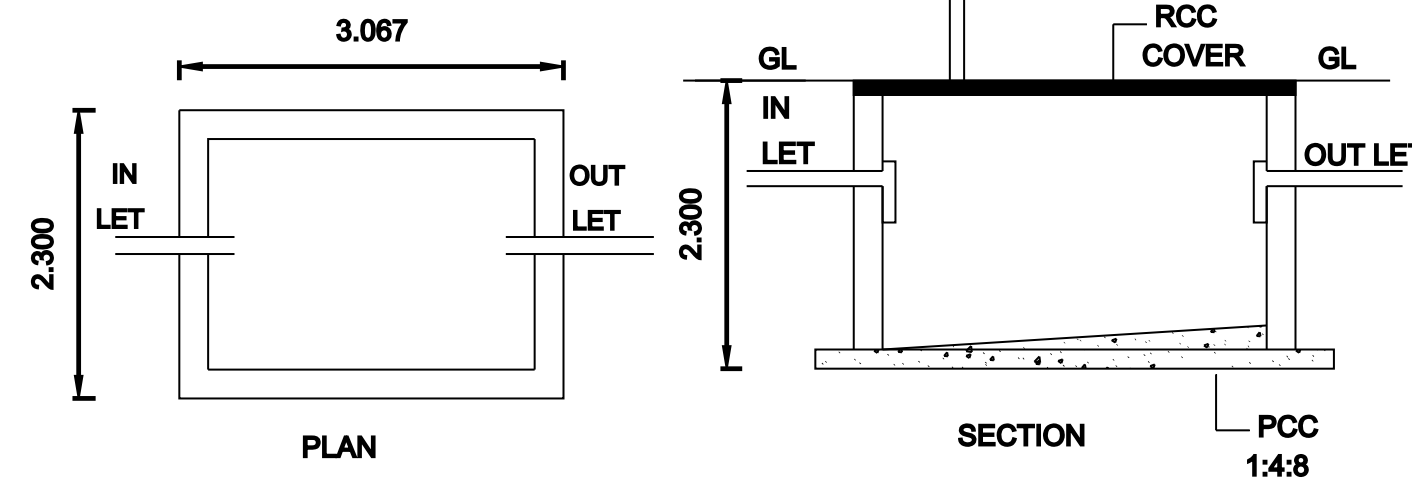


DETAIL OF SEPTICTANK

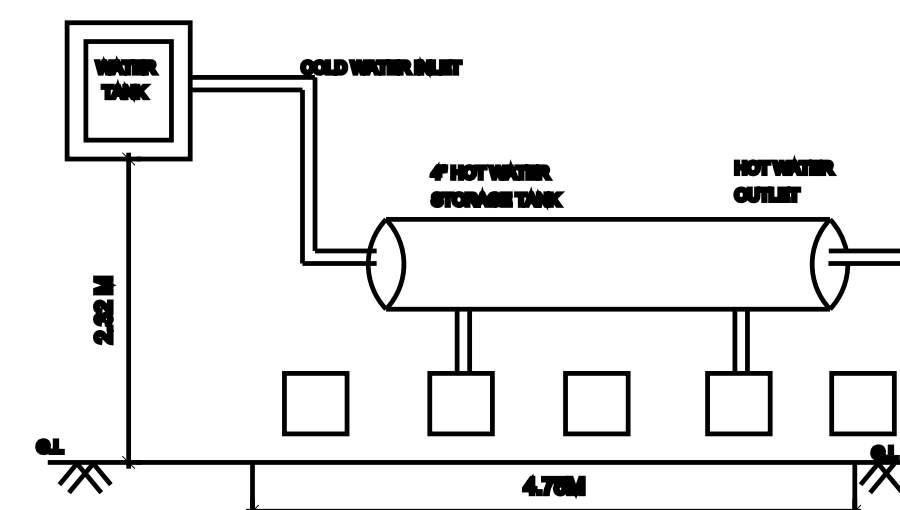


SOLAR WATER HEATER DETAIL
Not to Scale

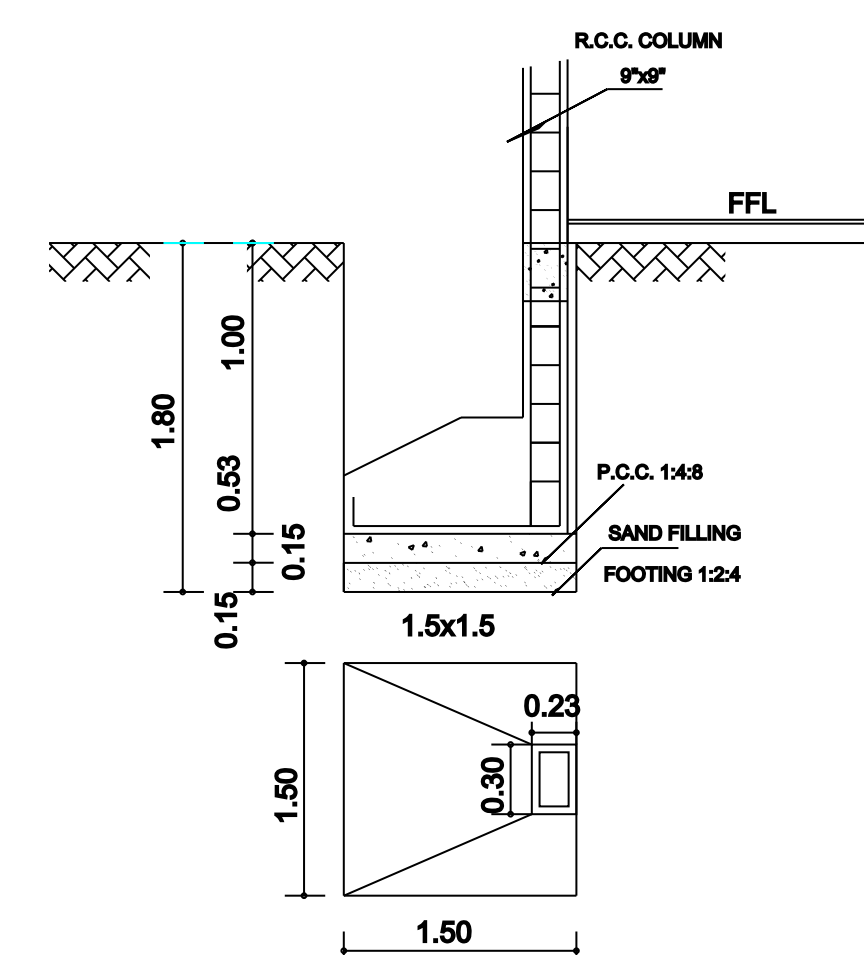


DETAIL OF FOUNDATION (2)
Not to Scale

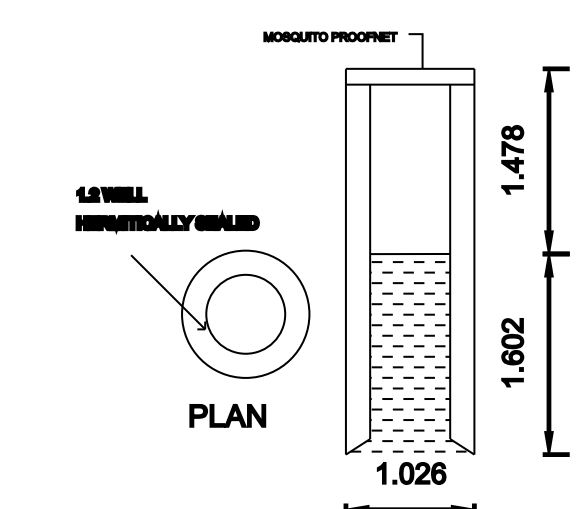


DETAIL OF BORE WELL

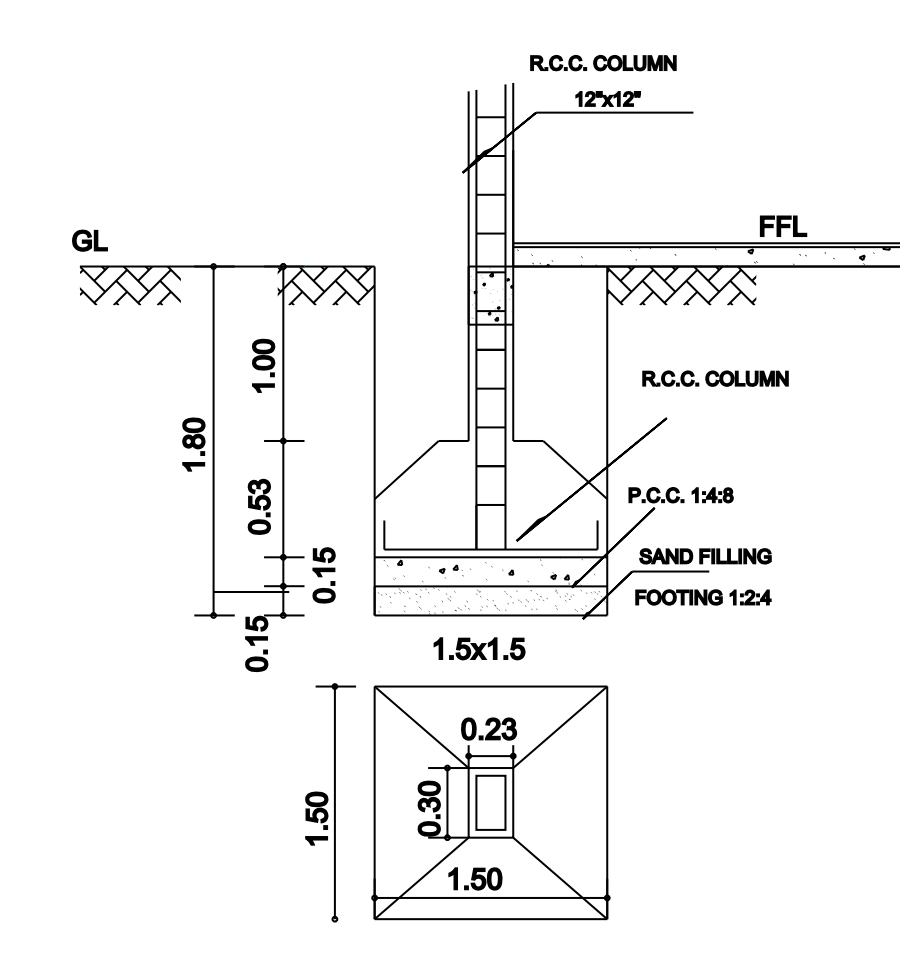

Not to Scale


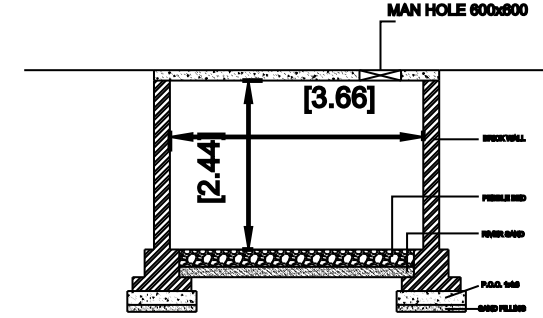


SECTION A-A

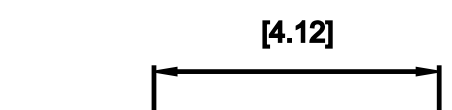


PLAN


TYPICAL SUMP DETAIL FOR
RAIN WATER HARVESTING
FROM TERRACE FLOOR

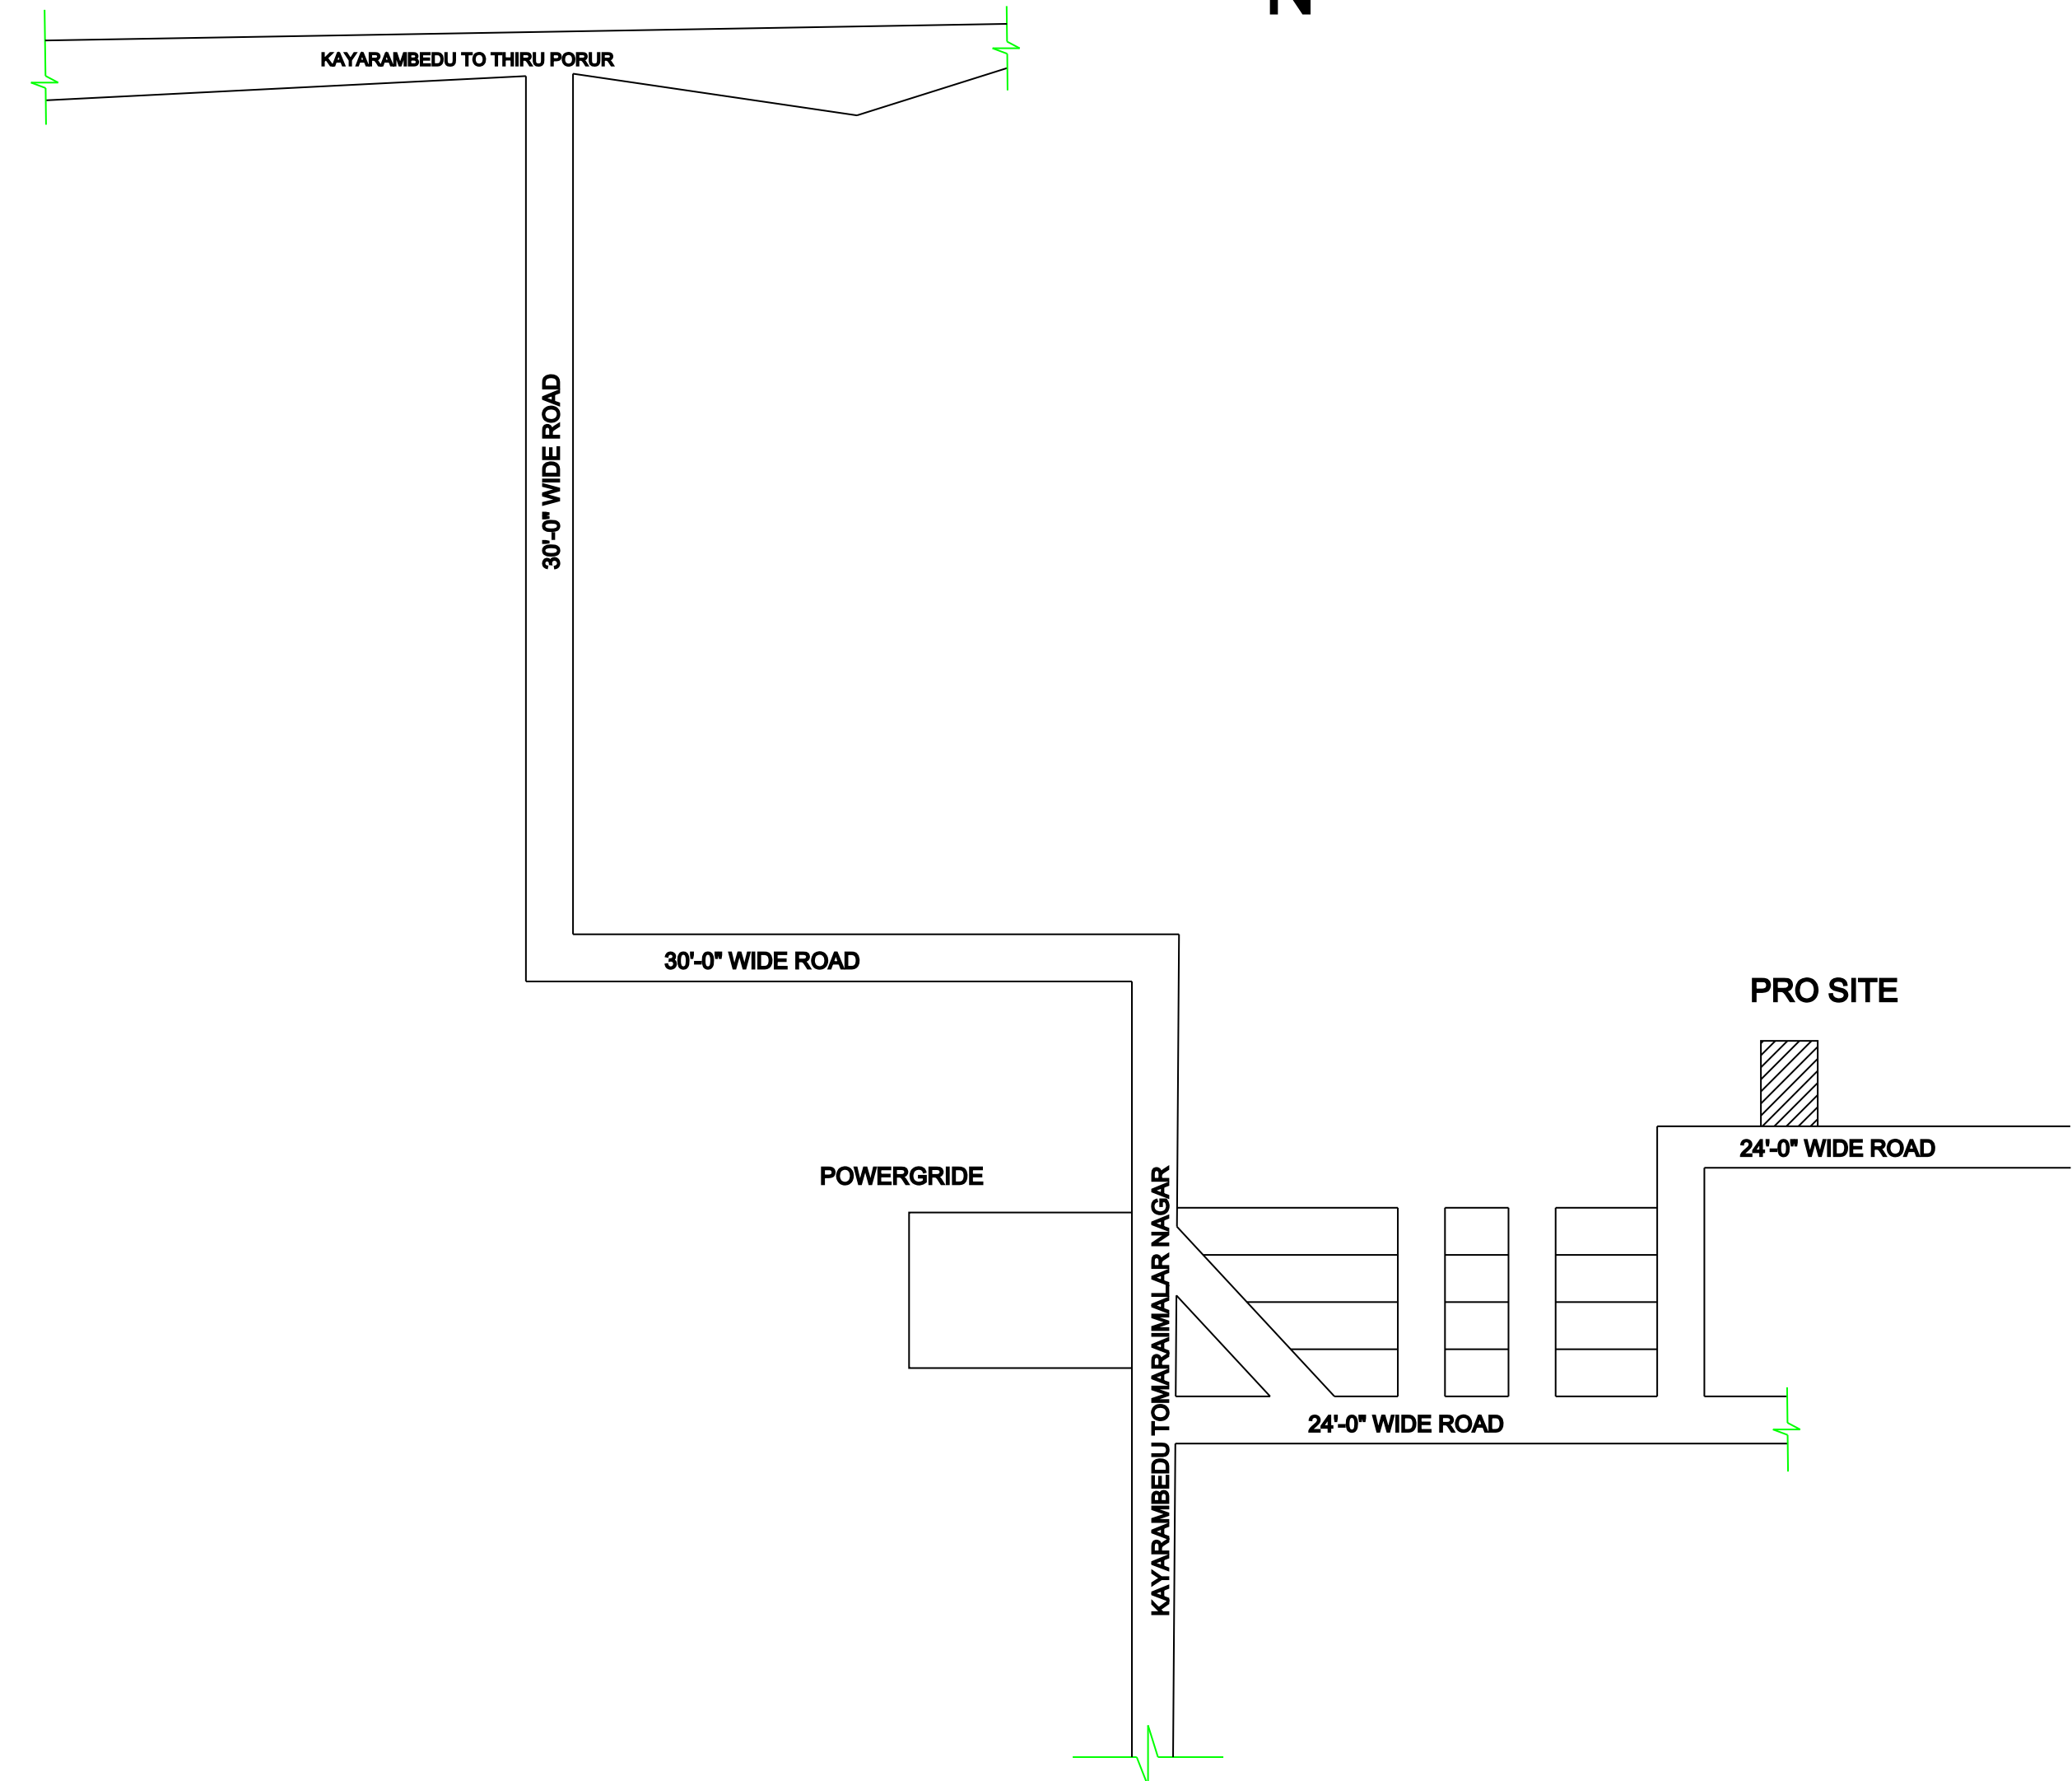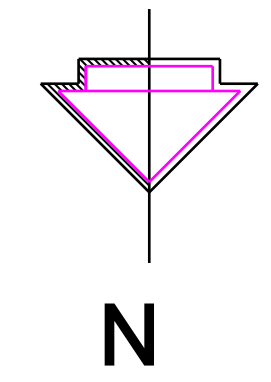


KEY PLAN
(N.T.S)

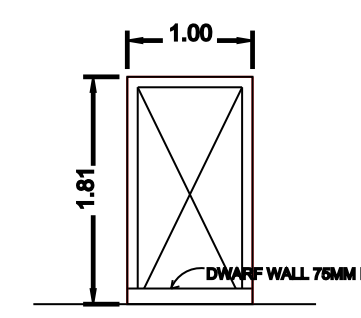

DETAIL OF WICKET GATE
Not to Scale

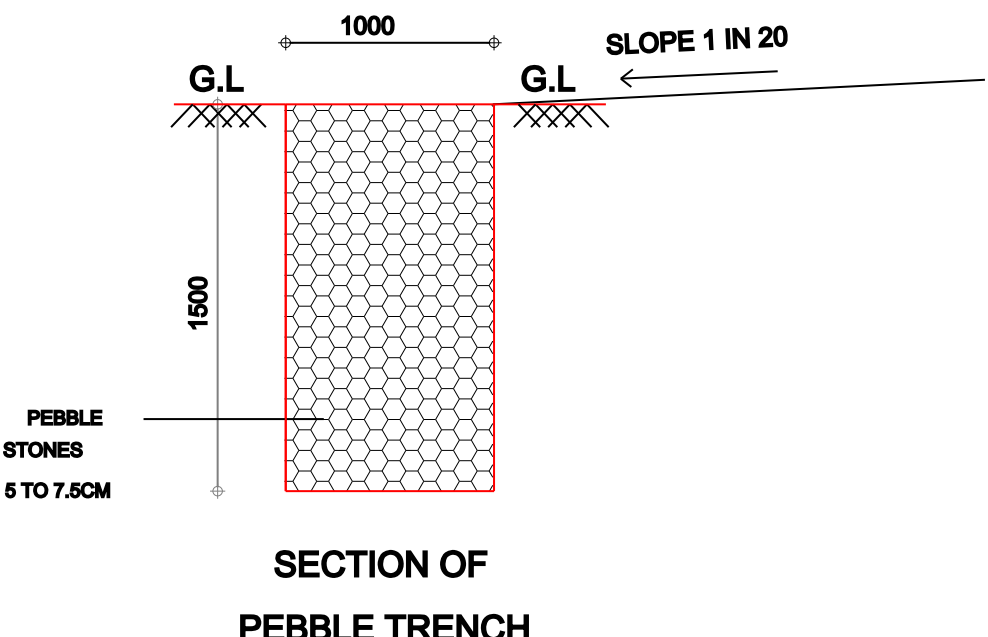

SECTION OF PEBBLE TRENCH

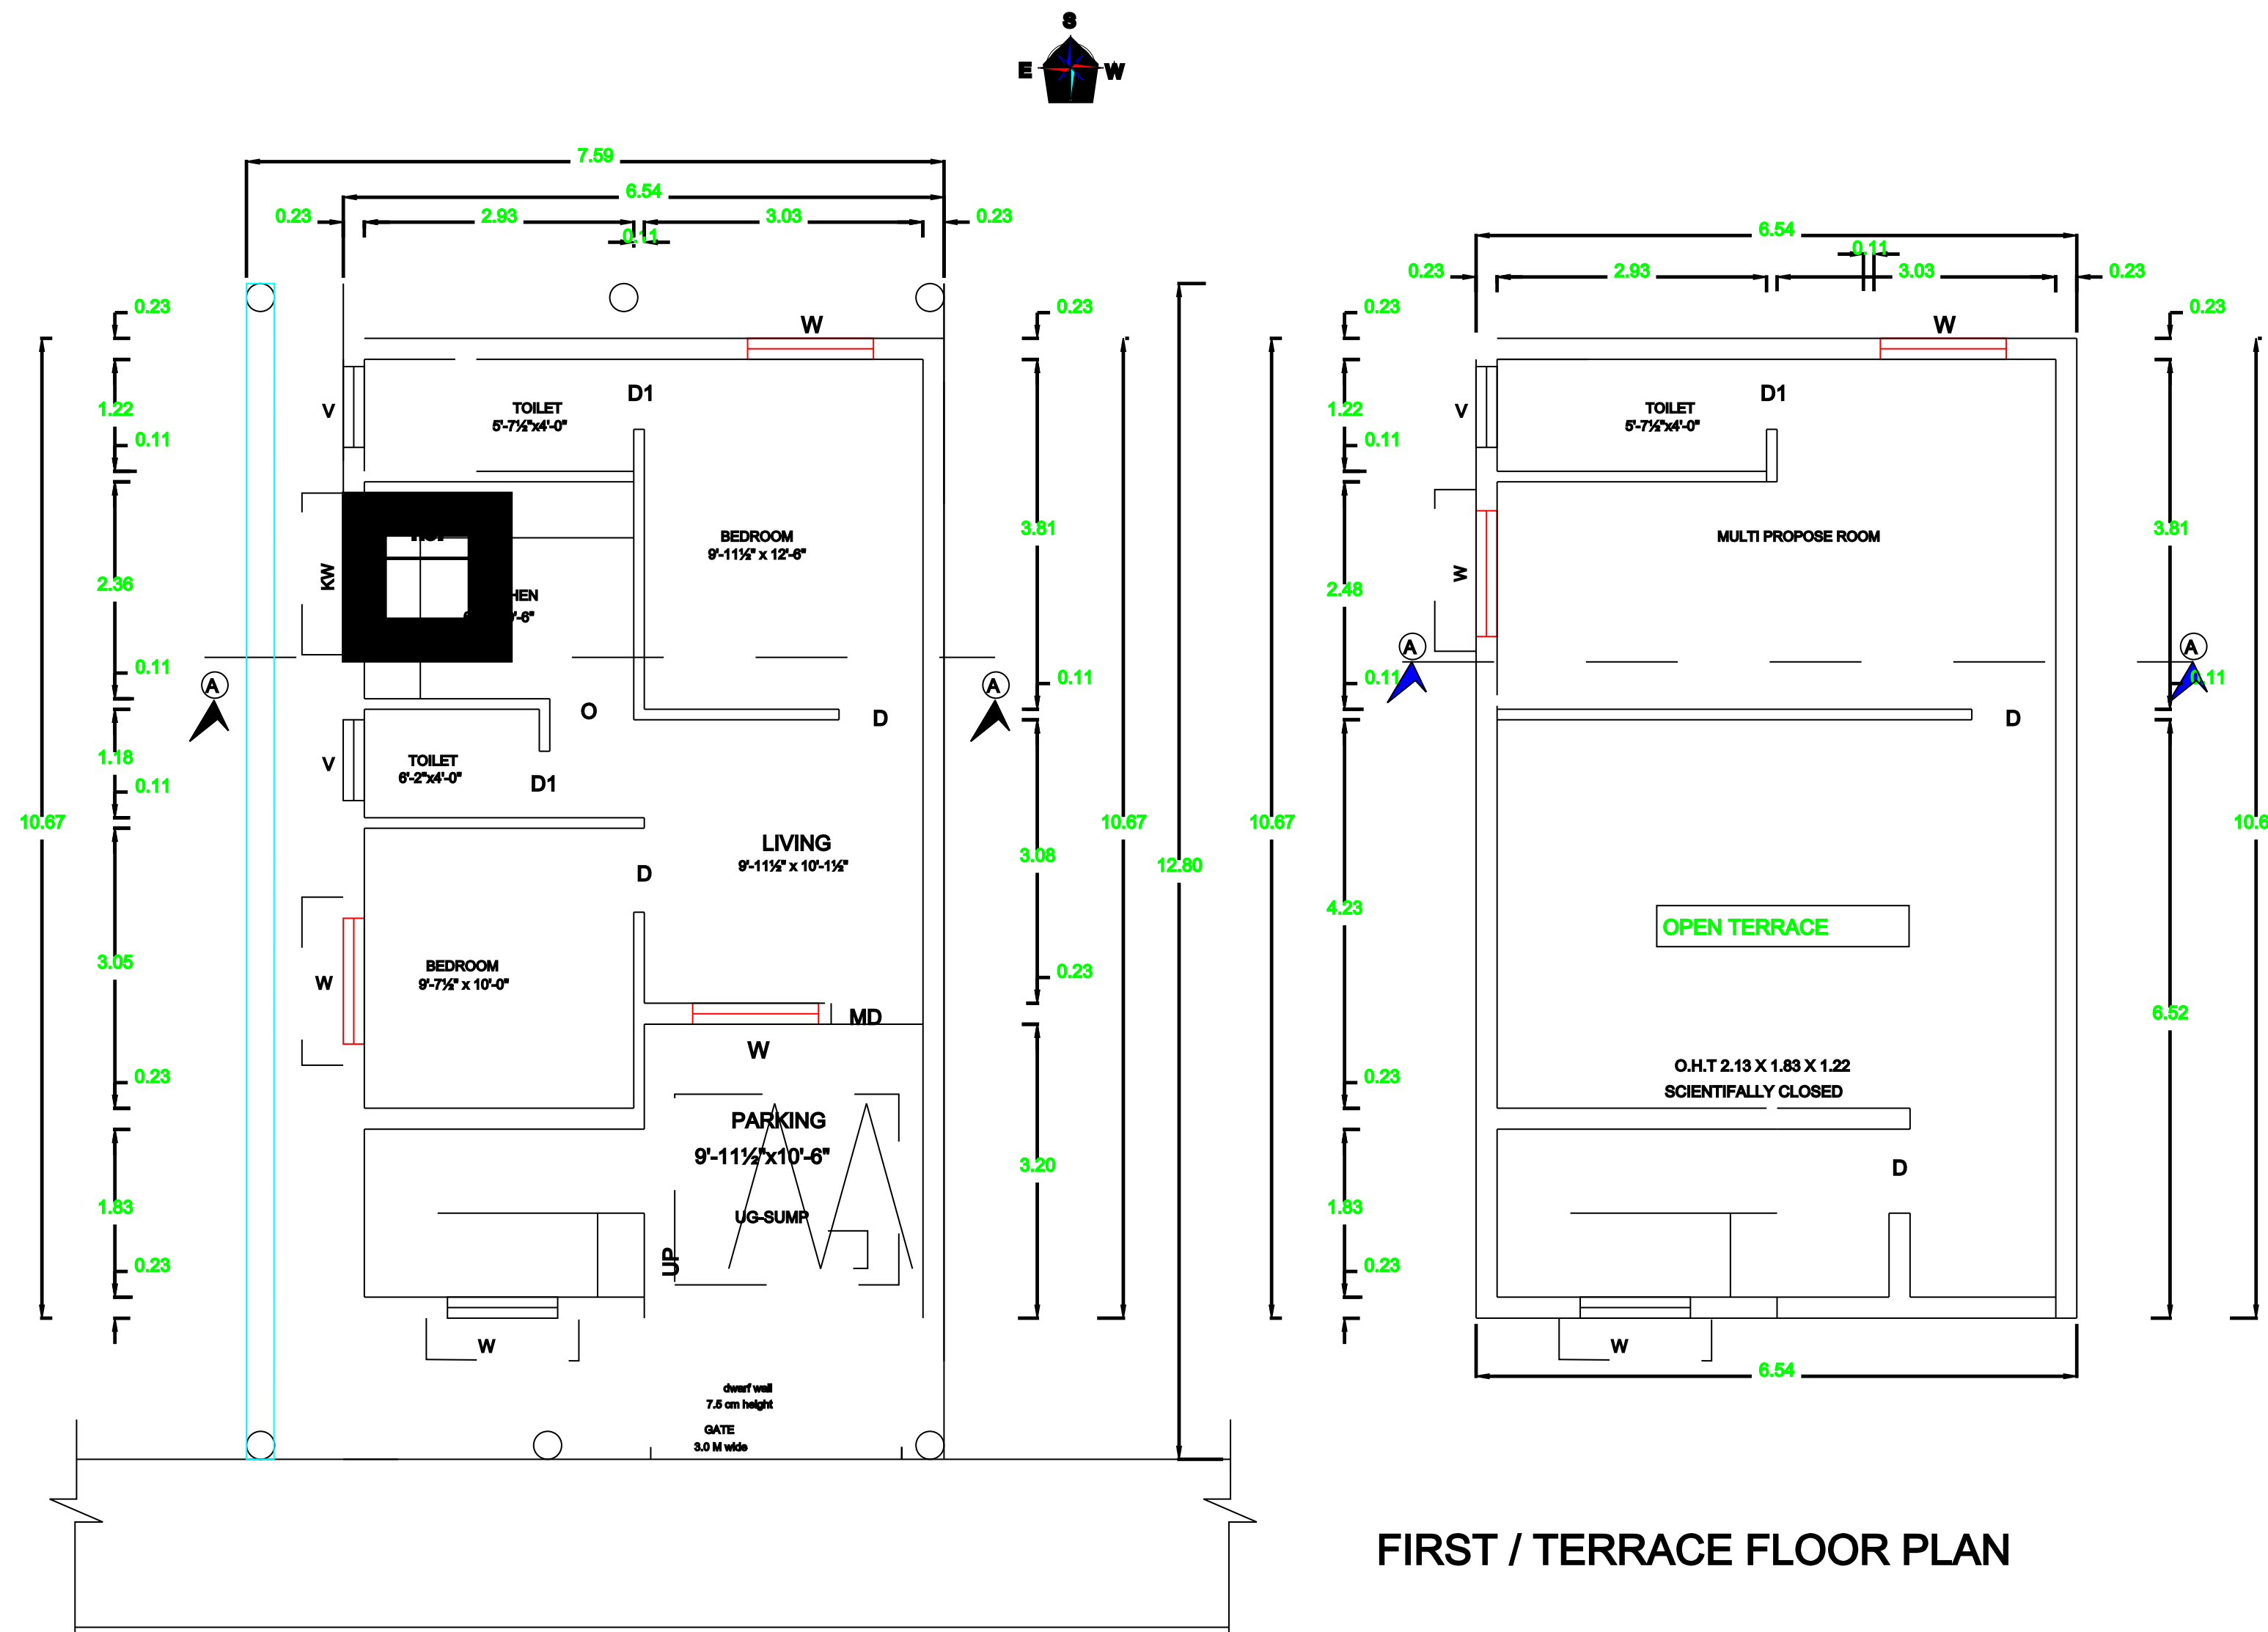

FIRST / TERRACE FLOOR PLAN

[PROPOSED]

SITE CUM GROUND FLOOR PLAN

[PROPOSED]



PLAN SHOWING THE PROPOSED
CONSTRUCTION OF A RESIDENTIAL

BUILDING.

S. Nos. 7/1B

PATTA Nos.8627

PLOT NO 42 MOTHER LAND

MARAIMALAR NAGAR

PANDUR VILLAGE, VANDULAR TALUK

CHENGALPATTU DISTRICT

SCALE- 1:100.

JOINERIES

MAIN DOOR	MD	1.00 X 2.10
DOOR	D1	0.91 X 2.10
DOOR	D2	0.75 X 2.10
OPEN	O	0.90 X 2.10
WINDOW	W	1.37 X 1.50
KITCHEN WINDOW	KW	1.22 X 0.90
VENTILATOR	V	0.60 X 0.90

COLOUR INDEX	STAIRCASE
PROPOSED	WIDTH - 0.90
ROAD	RISER - 0.15
SITE BOUNDARY	TREAD - 0.25

ALL DIMENSION ARE IN Mtr


EXTENT	IN	SFT	SMT
PLOT AREA (AS PER DOCUMENT)		1047.32	97.30
PLOT AREA (AS PER FMB)		1044.09	97.00
SUPER IMPOSED PLOT AREA		1048.46	97.22
PLINTH AREA OF G.FLOOR		648.48	60.06
PLINTH AREA OF F.FLOOR		438.952	40.78
TOTAL AREA		1085.43	100.84

F.S.I	1.037	COVERAGE	54.20%
-------	-------	----------	--------

NON F.S.I AREA		
HEAD ROOM AREA	90.95	10.80
TOTAL NON F.S.I AREA	311.18	10.80

COMPOUND WALL (RM) 68.80M (225'-0")

APPLICANT:

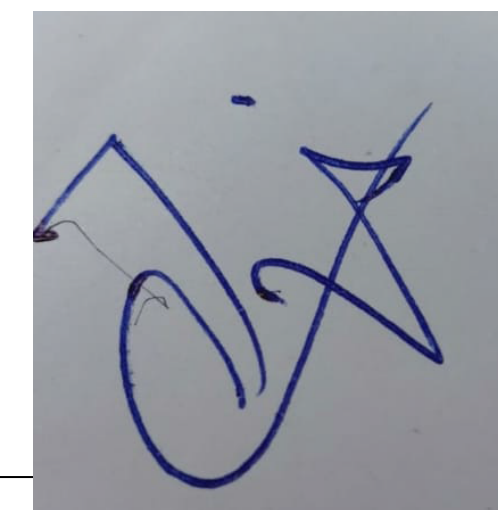

REGISTERE

Er. J. Sundareshi. M.E.,
CONSULTING CIVIL ENGINEER
REGISTERED ENGINEER
STRUCTURAL ENGINEER (SE)
MARAIMALAR NAGAR MUNICIPALITY
Regn.No.020/L5/2021/00007
CMDA Regn.No.RE/Gr-II/19/11/139
DTCP Regn.No.KPMRGN/RE/Gr-II/001/2020
CGLDIST/SE/Gr-II/2023/04/003
No.4, Eswaran Kovil Street,
GST Road, Urappakkam-603 210.
Mob : 7010727279 / 88706 24357

Eight ways to know a piece of land before you pay for it.

This report covers one part of the picture. These cover the rest, drawn from the same government records, for any property in Tamil Nadu.

LandLens One

Ask anything about a property and get an answer grounded in live government records, with the sources shown.

[/landlens/one](#)



Verify My Land

Every record check run on one property and returned as a single report.

[/landlens/verify-my-land](#)



Legal Opinion

An advocate's written opinion on the title, built on the records we pull for it.

[/landlens](#)



One Map

Every layer on one map: the parcel, its boundary, zoning, water bodies and what sits around it.

[/landlens/one/map](#)



PriceMap

What land actually changed hands for around this plot, taken from the registered deeds.

[/landlens/pricemap](#)



Build Scope

What you are allowed to build here: floor space, height, coverage and setbacks.

[/landlens/build-scope](#)



Property Tracker

Watch a property and hear about it when something new is registered against it.

[/landlens/property-tracker](#)



Deal Room

Run the transaction in one place: documents, stamping, signatures and the parties.

[/landlens/deal-room](#)



Twenty-four checks you can run yourself, at no cost.

Records and verification

The registers themselves, read for you.

Encumbrance Certificate

Patta and Chitta

Field Measurement Sketch

EC Analyzer

Bank charge check

Court case search

Seller background check

Approval check by survey

Zoning and land use

What the plan says can happen on this land.

Land use zone finder

CMDA land use check

Coastal regulation zone

Master plan check

Water bodies finder

Airport height clearance

Value and duty

What it is worth and what it costs to register.

Guideline value by street

Guideline value by survey

Stamp duty and registration fees

Capital gains

Floor space index

Area unit converter

Registers and directories

Who holds it, and which office keeps the record.

Find your registering office

Temple property check

Waqf property check

RERA register



Every free tool
/tools



Services we run
for you
/services



The LandLens
suite
/landlens/one



Every claim in this document traces back to a government record.

Legal opinions, due diligence and title verification

Building plan, layout and sub-division approvals

Completion and occupancy certificates, regularisation

Escrow, negotiation and NRI property management

Land survey, soil testing, architecture and construction

Verified RealEstate
3/350/2 Mettukuppam,
OMR Thoraipakkam,
Chennai 600 097, India
hello@verified.realestate
+91 9996 12 9996

Prepared from the registers named on the page each finding sits on. Where a register could not be read, this document says so in its place rather than leaving the gap to be read as a clean result.

