

PP

APPROVAL RECORD

Planning Permission

Reddykuppam
Chengalpattu district, Tamil Nadu

APPROVAL TYPE
Building Plan





ISSUING AUTHORITY
Rural Panchayat

PURPOSE
Residential

The approval as the planning authority issued it, reproduced in full behind this page.

An approval speaks to what was sanctioned, not to what was built. Completion is a separate record.

PLOT APPROVED No: **e/ f/v z ;1007/2022/ M1**
ehs;16.12.2022

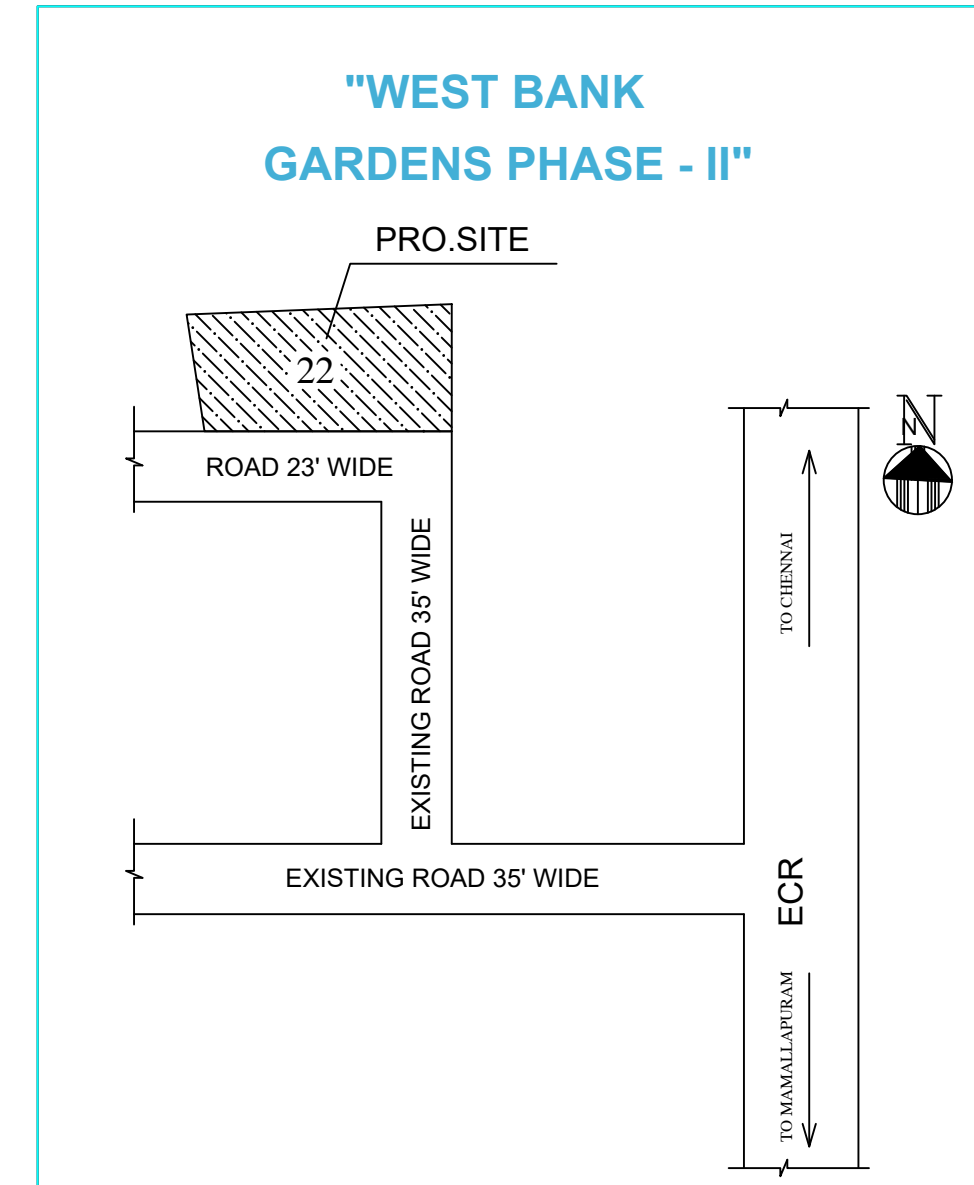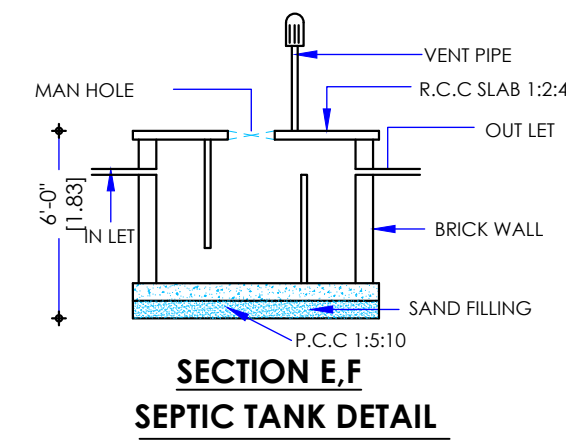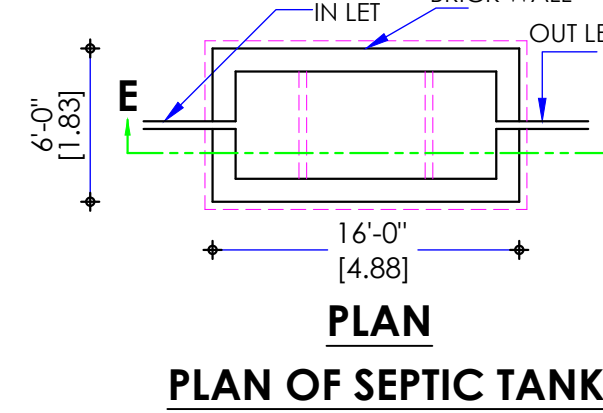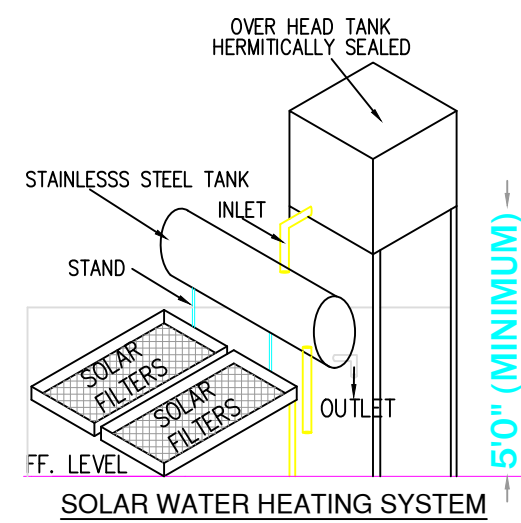

SPECIFICATION - FOUNDATION IN R.C.C 1:2:4, MIX WITH NECESSARY REINFORCEMENTS - OVER P C SAND FILLING BRICK IN CM 1:5, MIX USING STOCK BRICK - ALL RCC WORKS ARE 1:2:4, MIX WITH NECESSARY REINFORCEMENTS - FLOORING CONCRETE 1:4:8, MIX, FINISHED CERAMIC TILES, JOINERY ITEMS - TEAK WOOD - FINISHED PLASTERING IN CM 1:5, 12MM THICK & WHITE WASHING ONE - OVER TWO COAT OF CEMENT PAINT.	<u>COLOUR INDEX</u> PROPOSED BOUNDARY EXG. ROAD
---	--


MD	MAIN DOOR	3'3" X 7'0"
D	DOOR	3'0" X 7'0"
D1	DOOR	2'6" X 7'0"
W	WINDOW	6'0" X 4'0"
W1	WINDOW	4'0" X 4'0"
W2	WINDOW	3'0" X 4'0"
V	VENTILATOR	2'0" X 2'0"

S.NO.		SQ.M	SQ.FT
1	AS PER SITE	883.00	9505.00
2	AS PER DOC	883.00	9505.00
3	AS PER PATTA	650.00	6996.60

S.NO.	FLOOR	F.S.I AREA SQ.M	F.S.I AREA SFT
1	GROUND FLOOR	328.94	3541.00
2	FIRST FLOOR	275.71	2968.00
3	TOTAL	604.65	6509.00
4	F.S.I. ACHIEVED	0.68	

S. RAJKUMAR
Licensed Surveyor
Corporation of Chennai
LIC No: RE302972019
CIT Colony, Mylapore, Chennai-600 004.
Ph : 9994032503, 8667531378

REGISTERED ARCHITECT/ REGISTERED ENGINEER

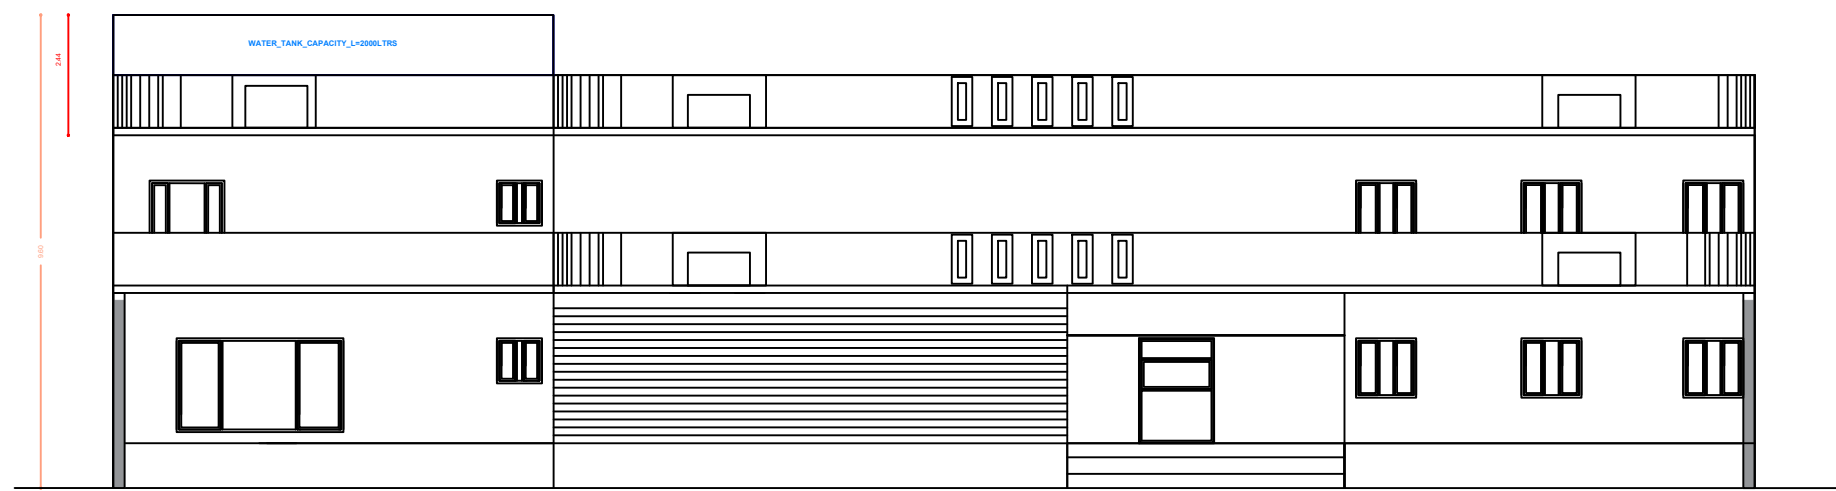

8.53' (2.60m)

3.05' (0.93m)

3.05' (0.93m)

0.93' (0.28m)

10' (3.05m)

SOLAR WATER HEATER

WATERPROOFING COURSE

PARAPET WALL

R.C.C. ROOF SLAB 1:1.5:3

RAIN WATER PIPE

R.C.C. LINEL

BRICK WORK

R.C.C. ROOF SLAB 1:1.5:3

RAIN WATER PIPE

R.C.C. LINEL

BRICK WORK

FLOOR FINISH

P.C.C. 1:5:10

SAND FILLING

SECTION


PLAN

END BEAM FOUNDATION



The drawing consists of two views: a Section view and a Plan view.

Section View: Shows a cross-section of the foundation. The total height is 10'0". The foundation is 4'0" wide at the base. The top 1'0" is a concrete slab (P.L.N.T.B.E.M. 16 MM 4 NOS STURIPS). Below this is a 3'0" thick concrete wall (P.C.C. 1:4:8). The wall is reinforced with 4 NOS 16MM and 2 NOS 12MM bars. The wall is filled with sand (SAND FILLING). The wall is supported by a 10 MM 5" C/C BOTH WAY reinforcement. The wall is connected to a R.C.C. COLUMN 230X300MM at the top.





Plan View: Shows the top view of the foundation. The total width is 5'0". The foundation is 4'0" wide at the base. The top 1'0" is a concrete slab (P.L.N.T.B.E.M. 16 MM 4 NOS STURIPS). Below this is a 3'0" thick concrete wall (P.C.C. 1:4:8). The wall is reinforced with 4 NOS 16MM and 2 NOS 12MM bars. The wall is filled with sand (SAND FILLING). The wall is supported by a 10 MM 5" C/C BOTH WAY reinforcement. The wall is connected to a R.C.C. COLUMN 230X300MM at the top.

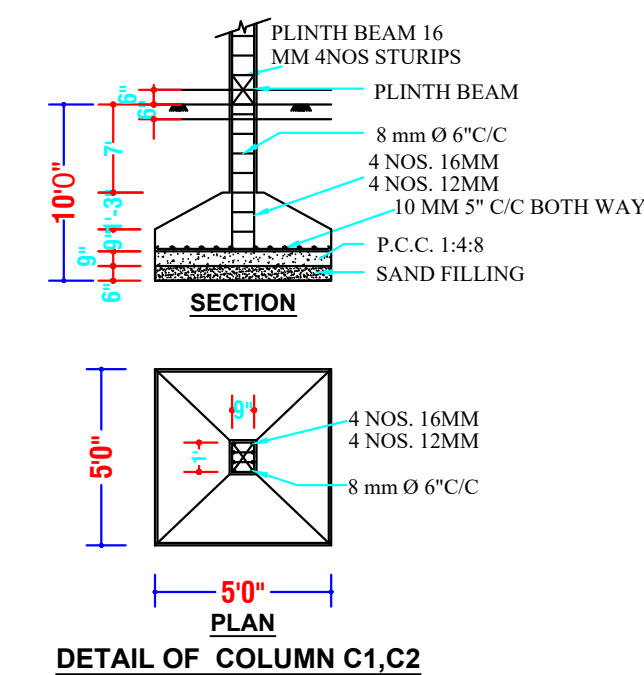

DETAIL OF COLUMN C1,C2

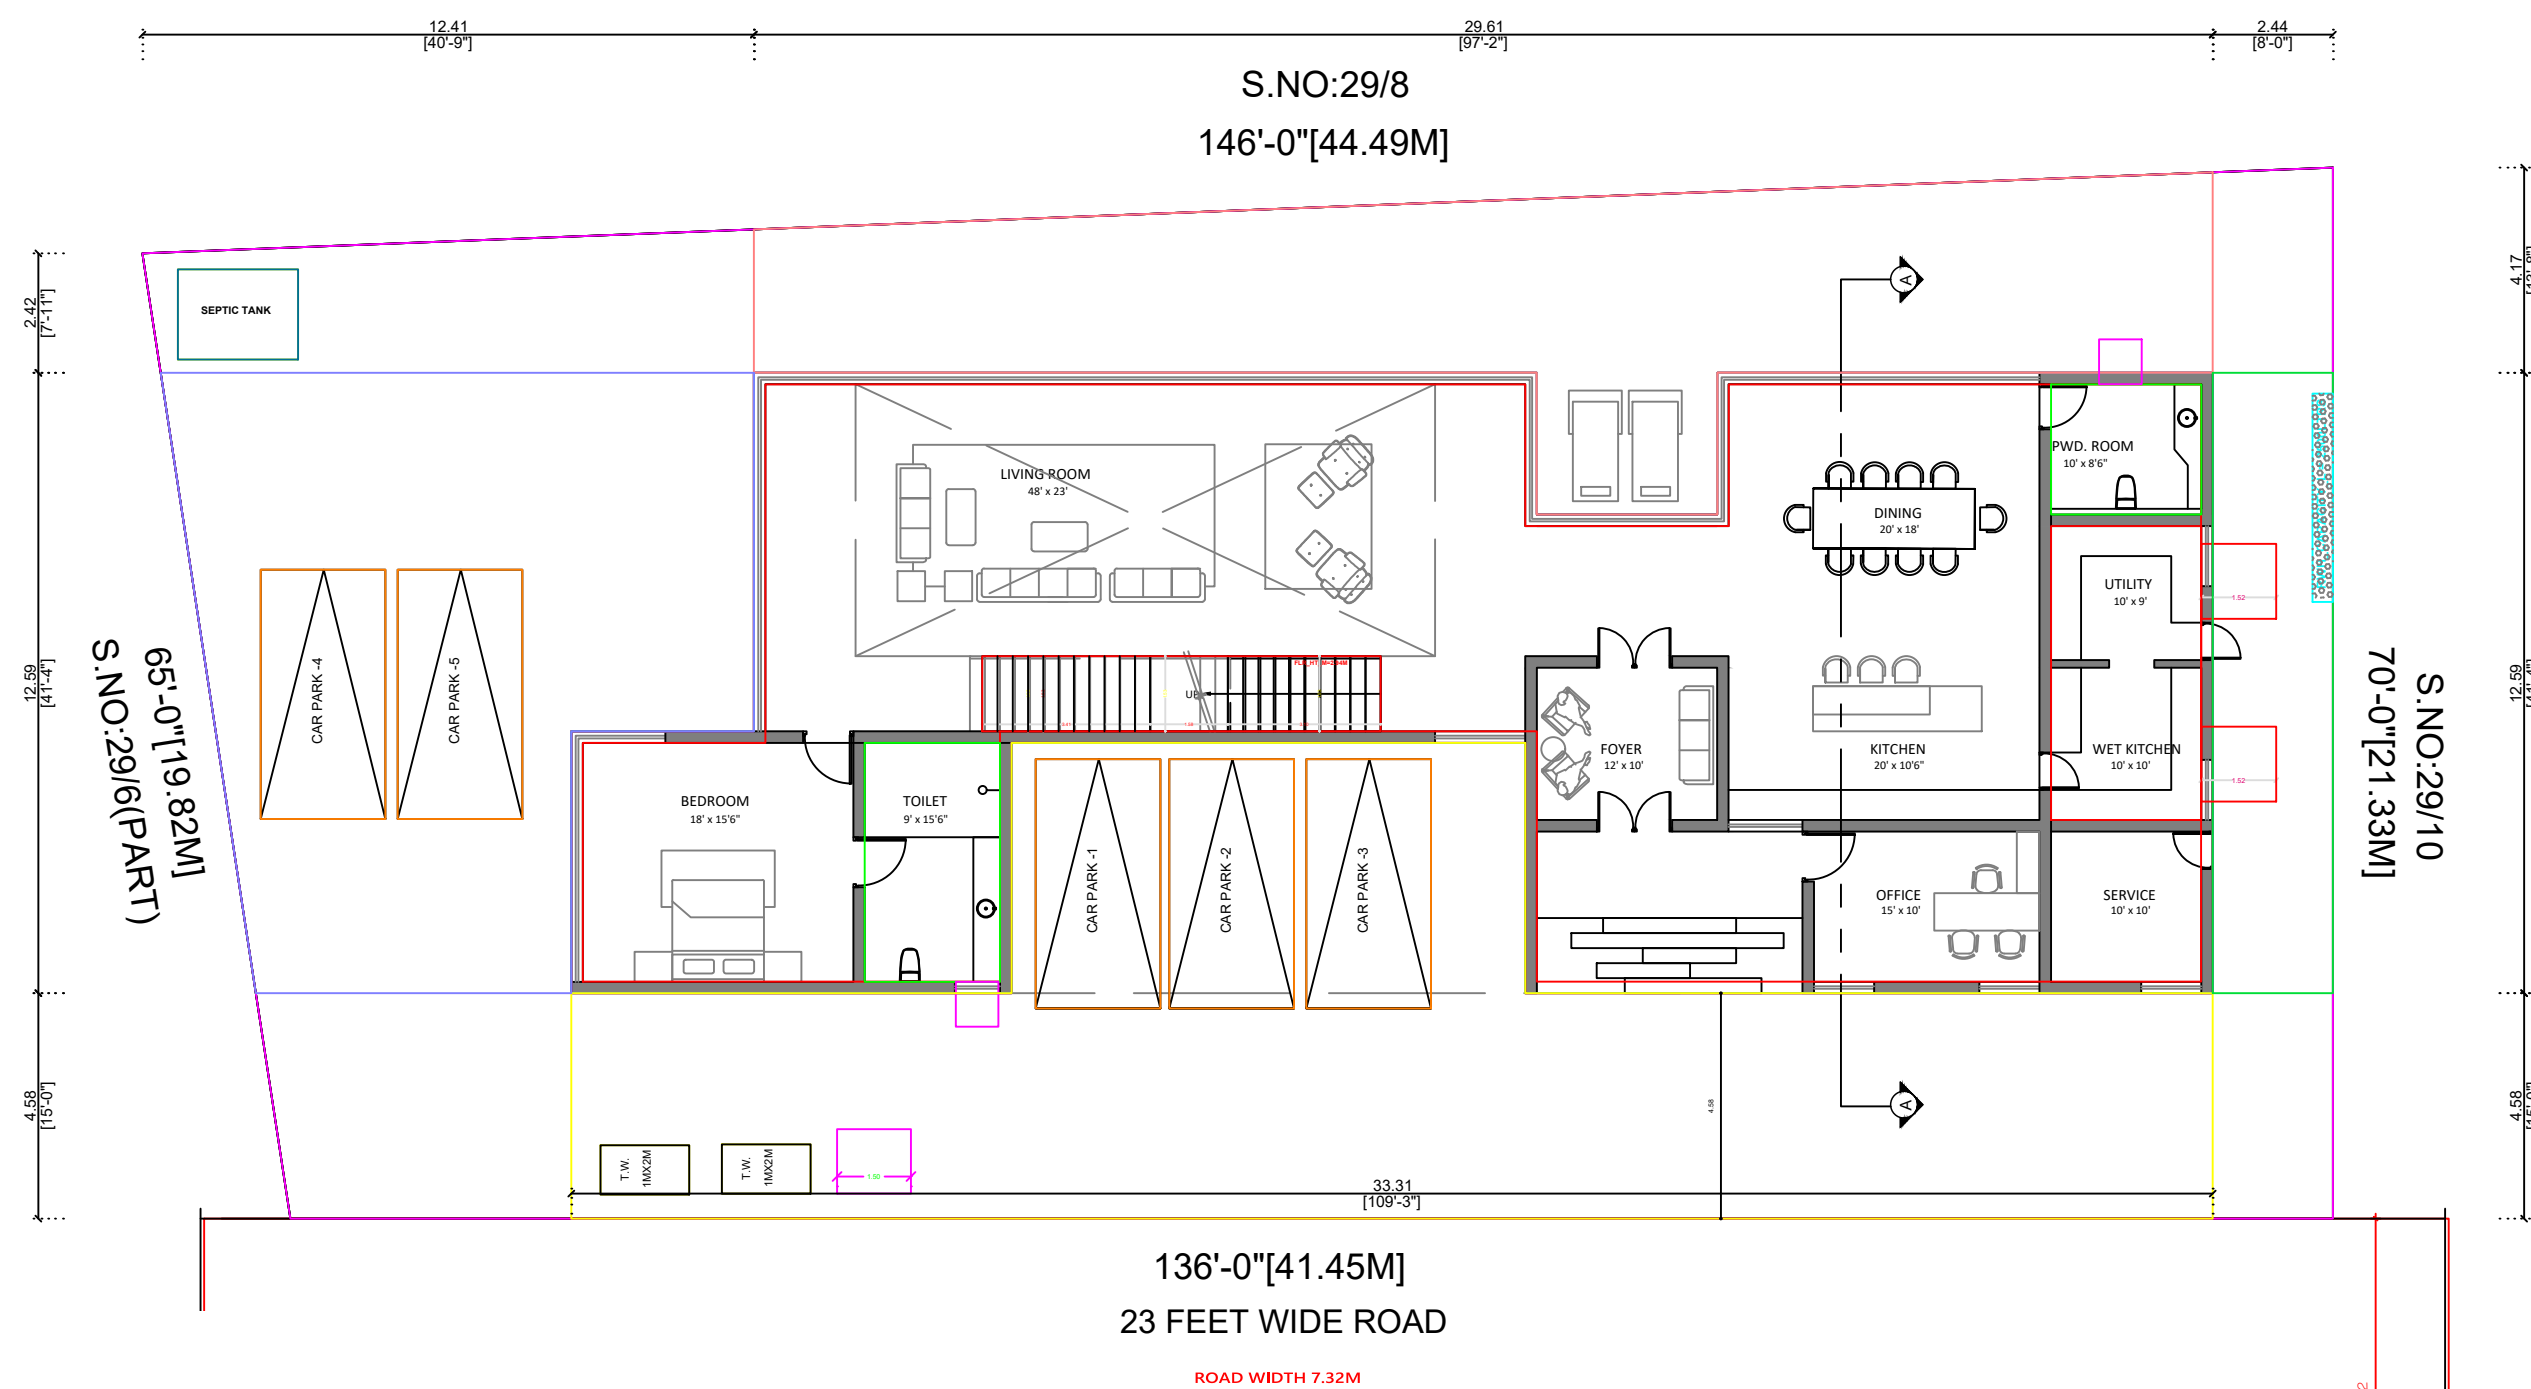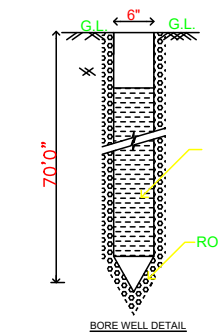

SITE CUM GROUND FLOOR PLAN

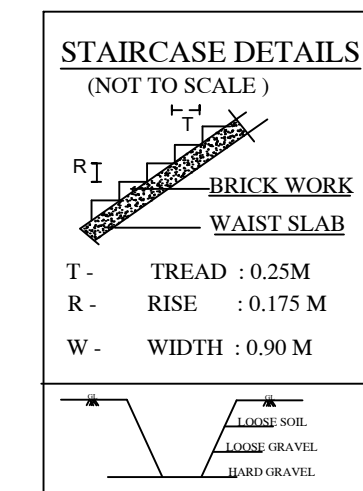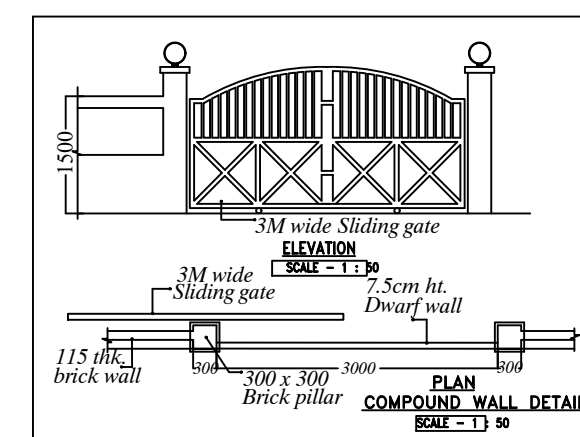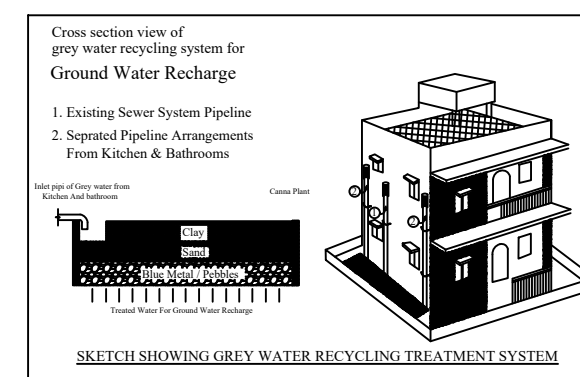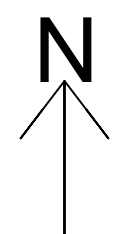

Eight ways to know a piece of land before you pay for it.

This report covers one part of the picture. These cover the rest, drawn from the same government records, for any property in Tamil Nadu.

LandLens One

Ask anything about a property and get an answer grounded in live government records, with the sources shown.

[/landlens/one](#)



Verify My Land

Every record check run on one property and returned as a single report.

[/landlens/verify-my-land](#)



Legal Opinion

An advocate's written opinion on the title, built on the records we pull for it.

[/landlens](#)



One Map

Every layer on one map: the parcel, its boundary, zoning, water bodies and what sits around it.

[/landlens/one/map](#)



PriceMap

What land actually changed hands for around this plot, taken from the registered deeds.

[/landlens/pricemap](#)



Build Scope

What you are allowed to build here: floor space, height, coverage and setbacks.

[/landlens/build-scope](#)



Property Tracker

Watch a property and hear about it when something new is registered against it.

[/landlens/property-tracker](#)



Deal Room

Run the transaction in one place: documents, stamping, signatures and the parties.

[/landlens/deal-room](#)



Twenty-four checks you can run yourself, at no cost.

Records and verification

The registers themselves, read for you.

Encumbrance Certificate

Patta and Chitta

Field Measurement Sketch

EC Analyzer

Bank charge check

Court case search

Seller background check

Approval check by survey

Value and duty

What it is worth and what it costs to register.

Guideline value by street

Guideline value by survey

Stamp duty and registration fees

Capital gains

Floor space index

Area unit converter

Zoning and land use

What the plan says can happen on this land.

Land use zone finder

CMDA land use check

Coastal regulation zone

Master plan check

Water bodies finder

Airport height clearance

Registers and directories

Who holds it, and which office keeps the record.

Find your registering office

Temple property check

Waqf property check

RERA register



Every free tool
/tools



Services we run
for you
/services



The LandLens
suite
/landlens/one



Every claim in this document traces back to a government record.

Legal opinions, due diligence and title verification

Building plan, layout and sub-division approvals

Completion and occupancy certificates, regularisation

Escrow, negotiation and NRI property management

Land survey, soil testing, architecture and construction

Verified RealEstate
3/350/2 Mettukuppam,
OMR Thoraipakkam,
Chennai 600 097, India
hello@verified.realestate
+91 9996 12 9996

Prepared from the registers named on the page each finding sits on. Where a register could not be read, this document says so in its place rather than leaving the gap to be read as a clean result.

