

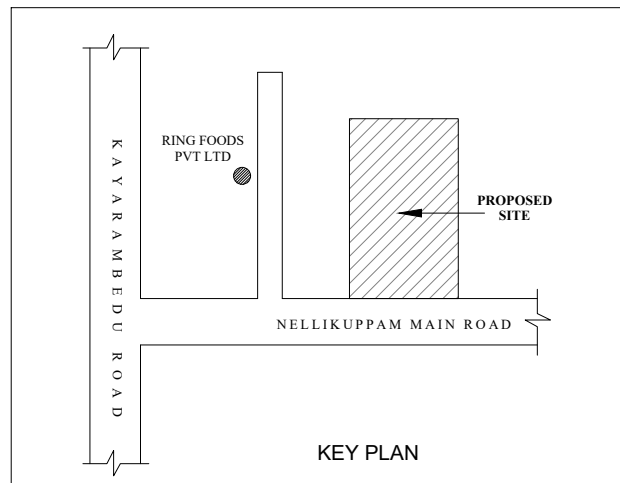
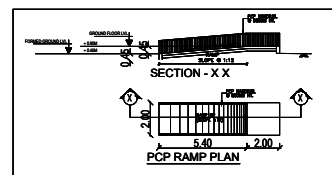
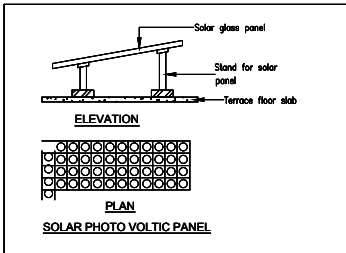
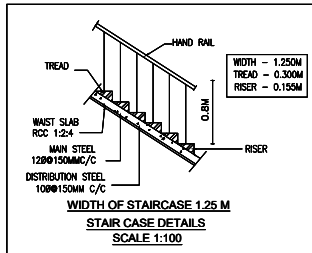


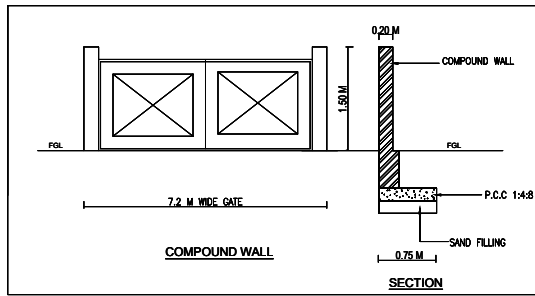

PLAN SHOWING THE PROPOSED INDUSTRY BUILDING (GREEN) GROUND FLOOR COMPRISED IN S.NOS.417/1E OF KAYARAMBEDU VILLAGE, CHENGALPATTU TALUK AND CHENGALPATTU DISTRICT.

COLOUR INDEX

PROPOSED - RED
ROAD - GREEN
BOUNDARY - BLACK

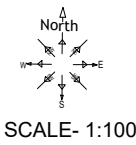

AREA STATEMENT

AREA AS PER PATTA 3240.00 SQ.M

AREA AS PER DOCUMENT 3240.00 SQ.M

GROUND FLOOR AREA 1295.60 SQ.M

TOTAL FSI AREA 1295.60 SQ.M

FSI ACHIEVED 0.39 SQ.M


PLOT COVERAGE 39 %

SCHEDULE OF JOINERY

TYPE	DESCRIPTION	SIZE
ED	ENTRANCE DOOR	1.83 x 2.13
D	DOOR	0.91 x 2.13
D1	DOOR	0.76 x 2.13
D2	DOOR	1.22 x 2.13
W	WINDOW	1.83 x 1.22
W1	WINDOW	1.22 x 1.22
V	VENTILATOR	0.61 x 0.61
RS	ROLLIND SHUTTER	3.66 x 2.13





S.NO - 417/1D

AS PER SITE & FMB - 98.8

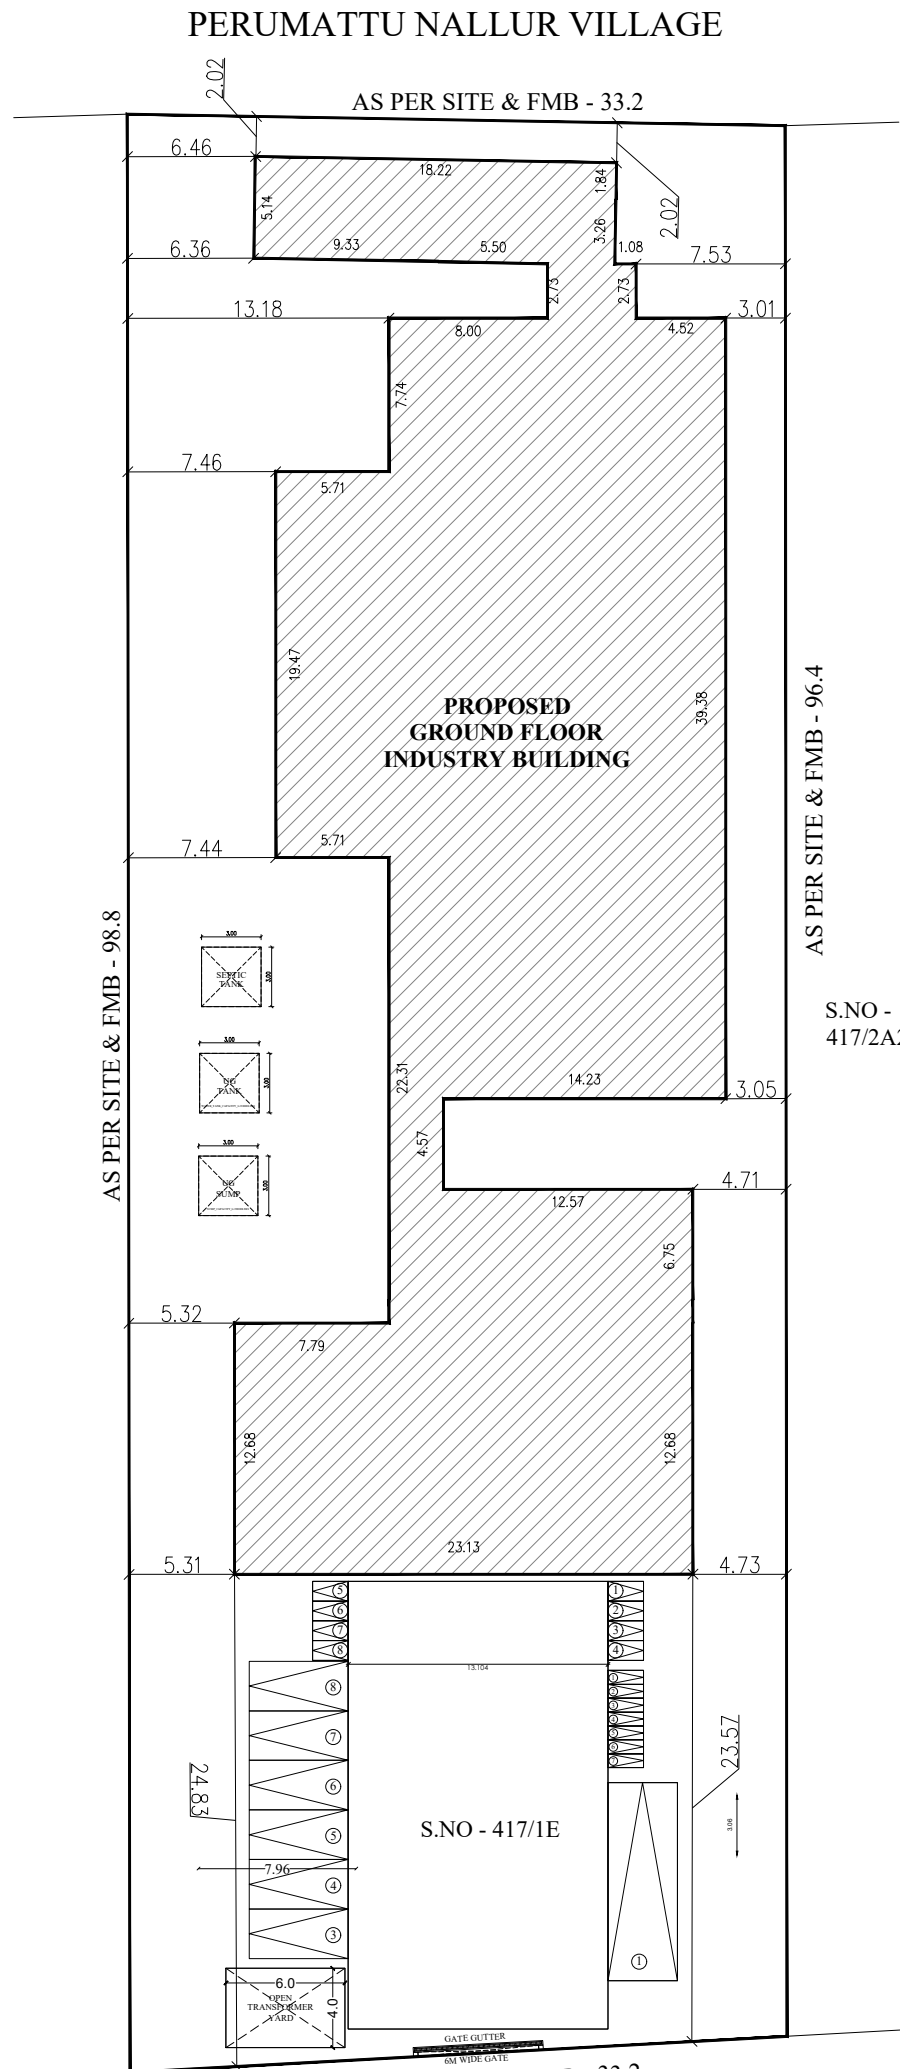


AS PER SITE & FMB - 96.4

S.NO - 417/2A2

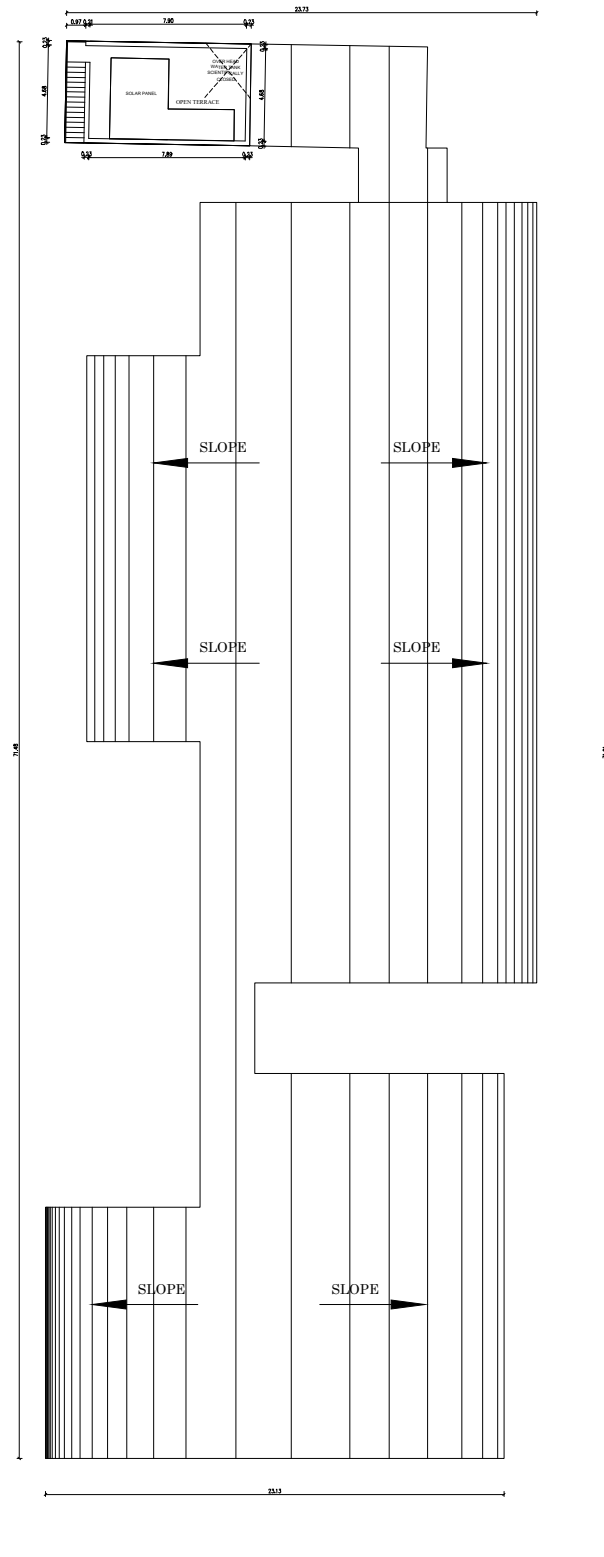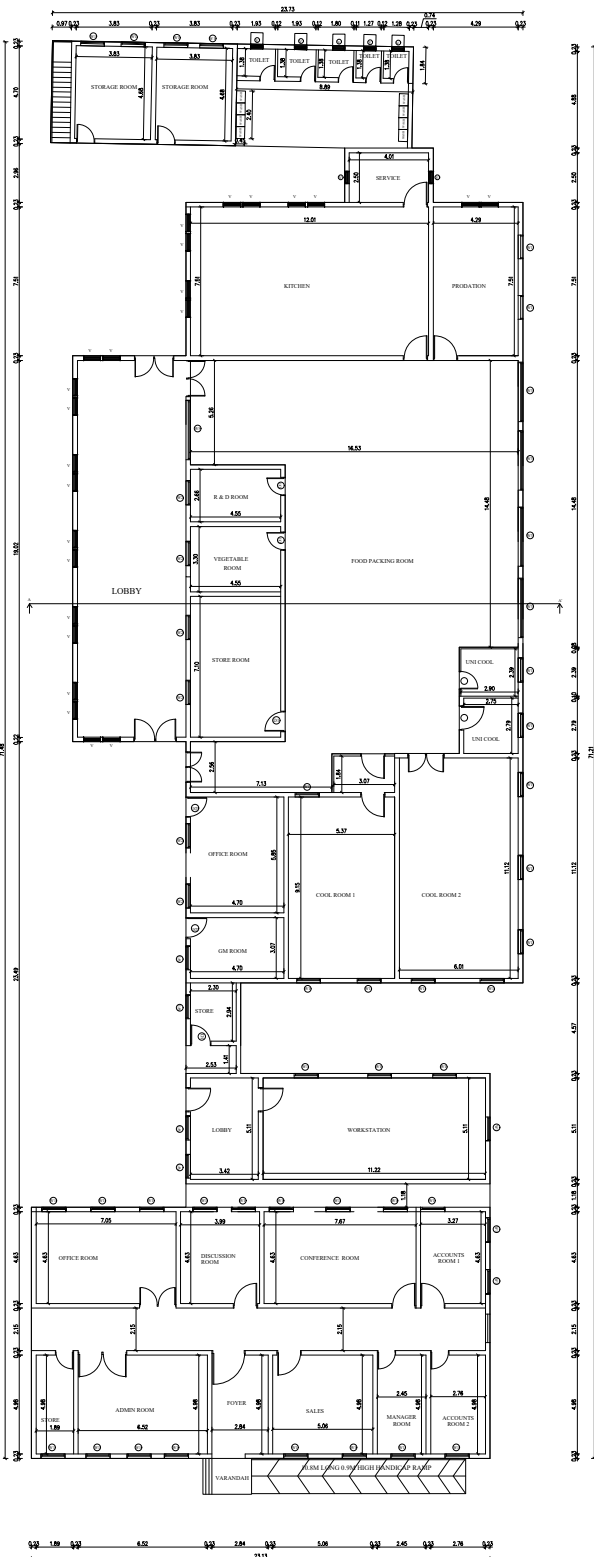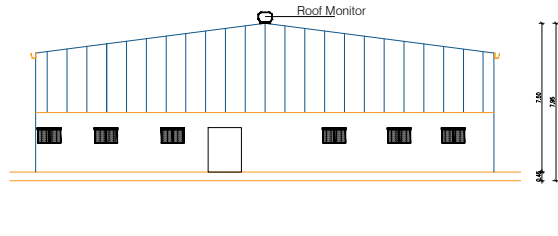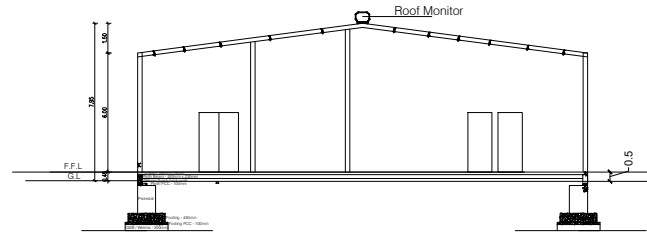

GROUND FLOOR PLAN

TERRACE FLOOR PLAN

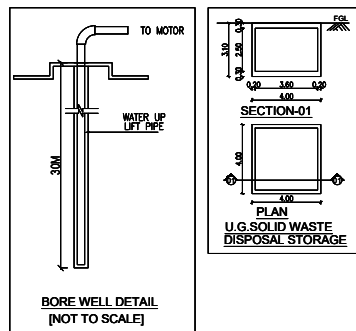

PARKING STATEMENT		
DESCRIPTION	REQUIRED	PROVIDED
CAR		08
TWO WHEELER		08
CYCLE		07
LORRY		01

TO GST ROAD

EXISTING 20.0 M WIDE ROAD

S.NO - 416

TO TIRUPORUR

Signature Not Verified
Signed by Village Panchayat
Location Chengalpattu
Date: 2025.02.24 15:03:24

Er. V. SABARISH, BE(Civil)
Registered Structural Engineer Grade-II DTCP
Reg No. SE/GR-11/005/2021
No.154/46, South West Boag Road,
T.Nagar, Chennai-17, Mobile: 95662 25285
Email id: Sabarijohn229@gmail.com

Er. V. SABARISH, BE(Civil)
Registered Engineer Grade III(RE) DTCP
RE / GR. III / 007 / 2021
No: 154/46, South West Boag Road,
T. Nagar, Chennai-17, Mobile: 95662 25285.
Email id : sabarijohn229@gmail.com

REGISTERED ENGINEER

APPLICANT