

PP

APPROVAL RECORD

Planning Permission

Sirunagalur
Chengalpattu district, Tamil Nadu

APPROVAL TYPE
Building Plan


ISSUING AUTHORITY
Rural Panchayat

PURPOSE
Commercial

The approval as the planning authority issued it, reproduced in full behind this page.

An approval speaks to what was sanctioned, not to what was built. Completion is a separate record.

PLAN SHOWING THE PROPOSED CONSTRUCTION OF RCC ROOF GROUND FLOOR FAST FOOD OUTLET
COMMERCIAL BUILDING IN OLD S.F No: 159/2A, NEW S.F No: 159/2A2, PATTa NO: 500, LOCATED AT
SIRUNAGALUR VILLAGE, MADURANTAKAM TALUK, CHENGALPATTU DISTRICT.

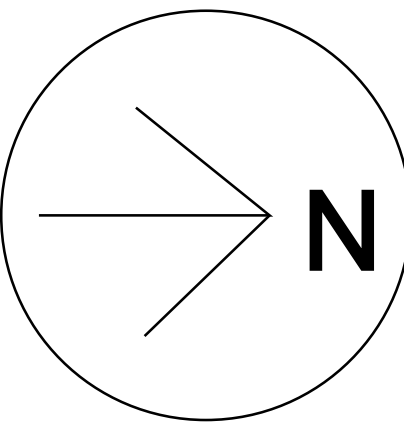

APPLICANT NAME:

A.V.K.RAJA
S/O KRISHNAMOORTHY

SCHEDULE OF JOINERY		
TYPE	DESCRIPTION	SIZE
MD	MAIN DOOR	1.52X2.13
D	DOOR	1.22x2.13
D1	DOOR	0.76x2.10
W	WINDOW	1.52X1.22
V	VENTILATOR	0.91X0.61

SPECIFICATION	
FOUNDATION	- C.M 1:5 FOR SUPER STRUCTURE
BRICK WORK	- COLUMN FOOTING
PLASTERING	- C.M 1:5 FOR WALLS & 1:3 FOR CEILING
PAINTING	- 2 COATS FOR WALLS & 1 EXTRA COAT FOR CEILING
R.C.C. WORK	- 1:2:4 FOR SLABS & LINTELS
WOOD WORK	- ALL WOOD WORKS IN BEST QUALITY TIMBER
WEATHERING COURSE	- B.JELLY LIME MORTAR OVER ROOF SLAB ONE LAYER OF PRESS TILES

COLOUR INDEX	
PROPOSED BUILDING	
OWNER BOUNDARY	
ROAD	

AREA STATEMENT		
AREA	SQ.FT	SQ.M
AS PER DOCUMENT AREA	23887.20	2220.00
AS PER PATTa AREA	23887.20	2220.00
AS PER FMB AREA	23882.89	2219.60
PROPOSED GF PLINTH AREA	1997.48	185.64
OPEN AREA	21885.41	2033.96

SCALE:- 1CM =1M (1:100)

NOTE:

1.WASTE WATER WILL BE USED FOR FLUSING OUT OF W.C

2.ALL SEWAGE LINE TO BE CONNECTED WITH 'U' TRAP


3.ALL OUTLET CONNECTION TO BE CONNECTED WITH UTRAP

4.ALL MEASUREMENTS ARE IN METERS


APPLICANT SIGNATURE

DR.C.TAMILVENDAN,M.Tech.,Ph.D.
DTCP REGISTERED ENGINEER GRADE-I (RE,
CGLDIST/RE/GR-I/2021/10/009
VENDAN BUILDERS & PROMOTERS
No.16, Tamilmeena ilam, Nehru Nagar,
Erikarai road, Acharapakkam.
Pin.603301


SIGNATURE OF REGISTERED ENGINEER

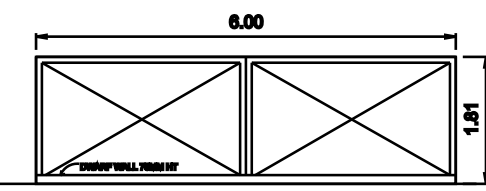


MAIN GATE

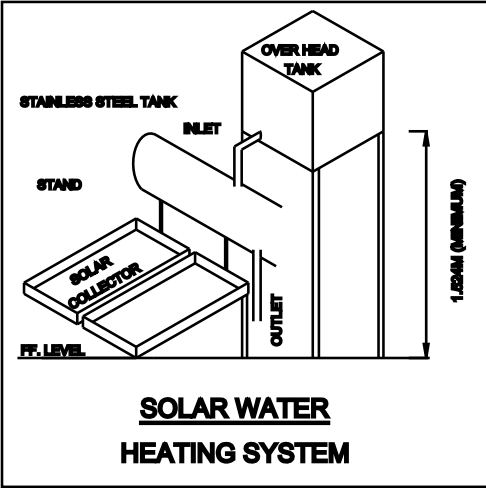


SOLAR WATER HEATING SYSTEM

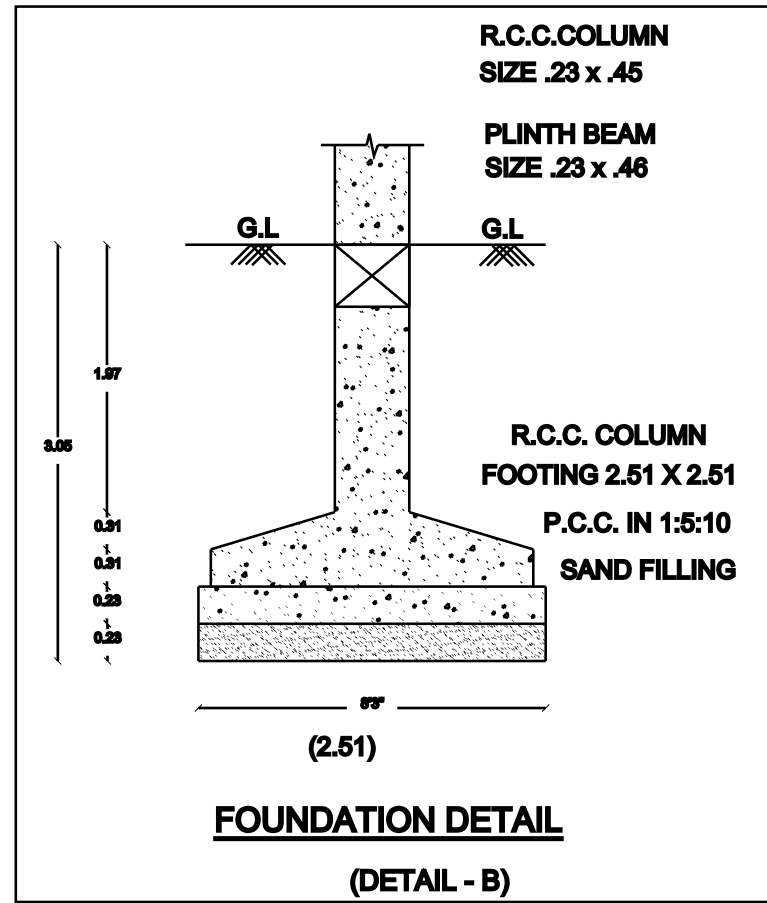


FOUNDATION DETAIL (DETAIL - B)

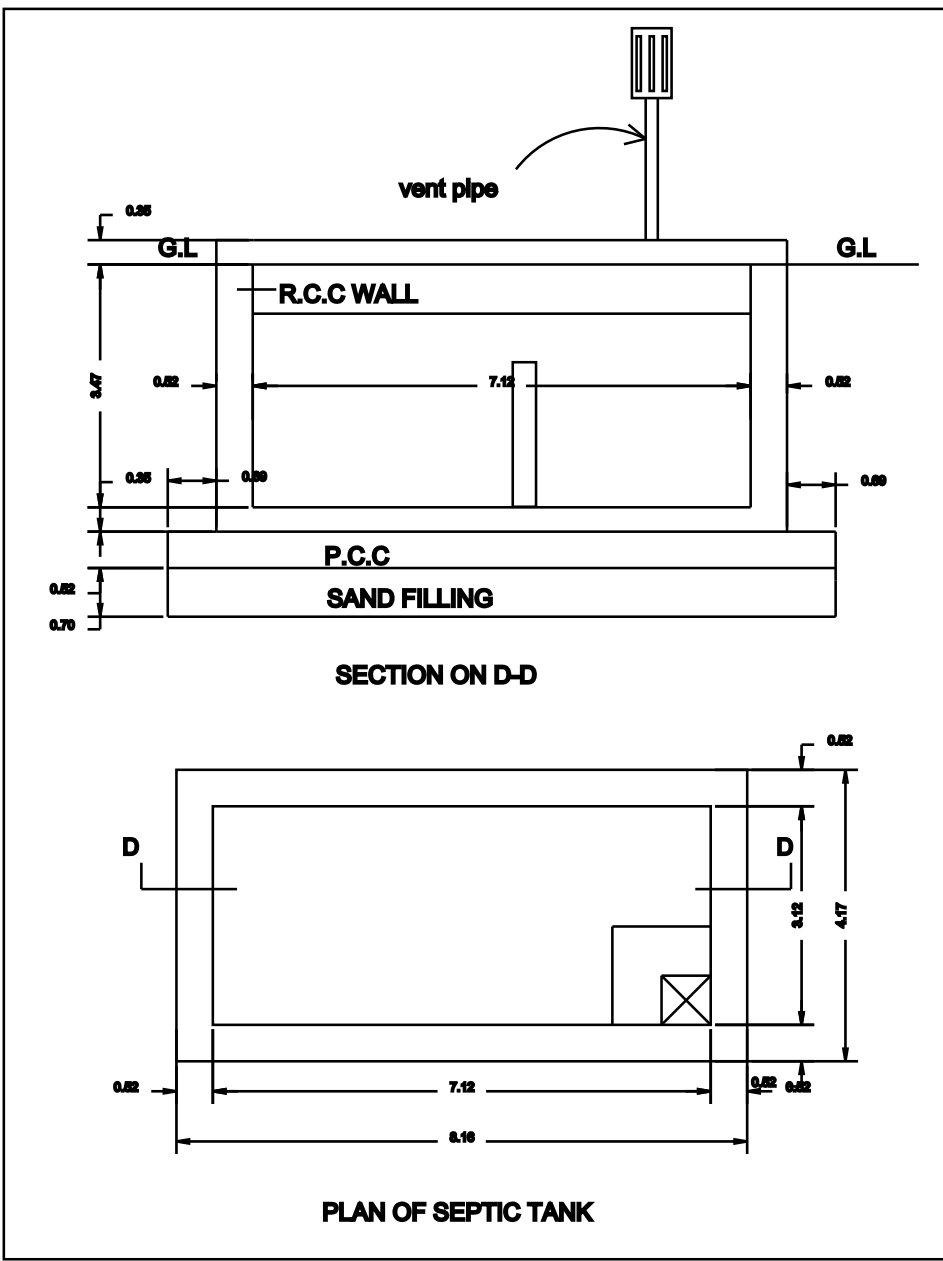


PLAN OF SEPTIC TANK

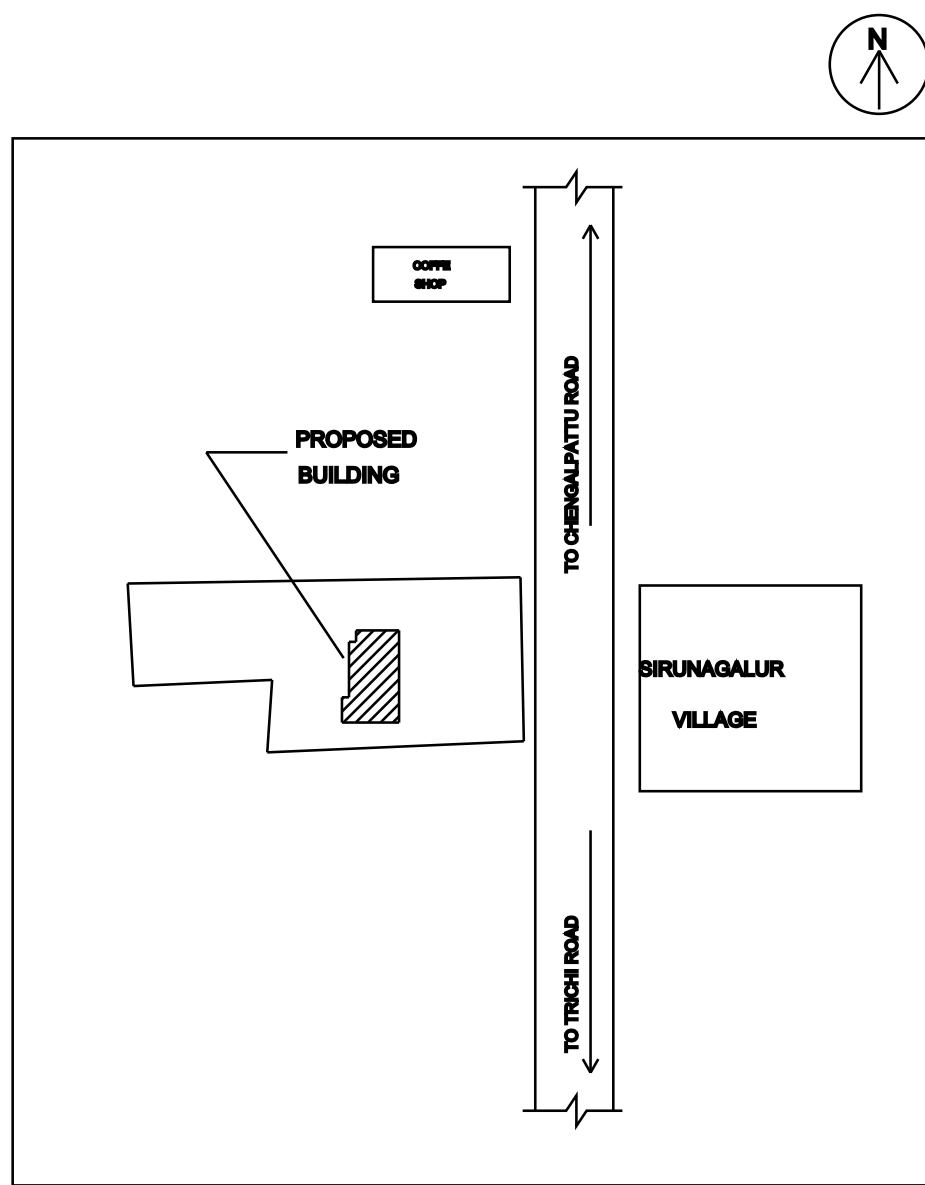


LOCATION PLAN / KEY PLAN NOT TO SCALE

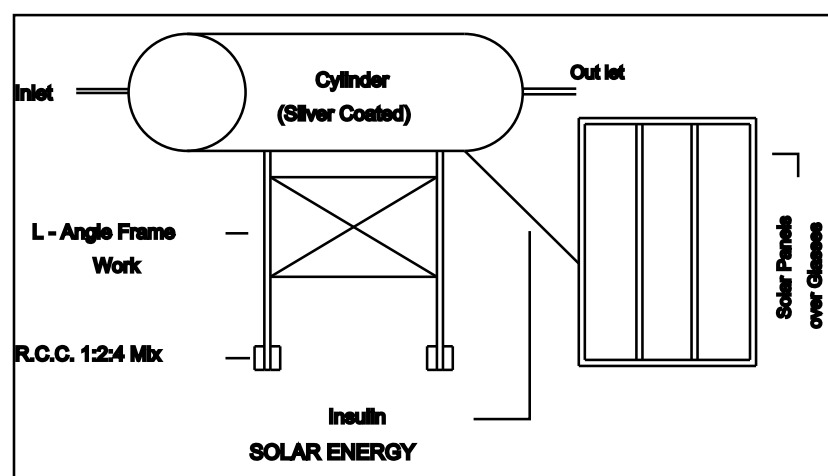


SOLAR ENERGY

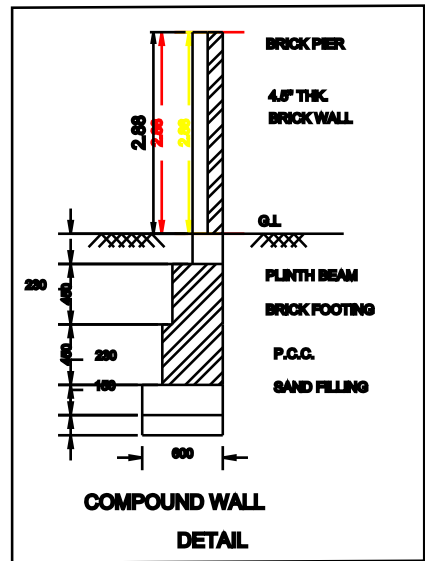


COMPOUND WALL DETAIL

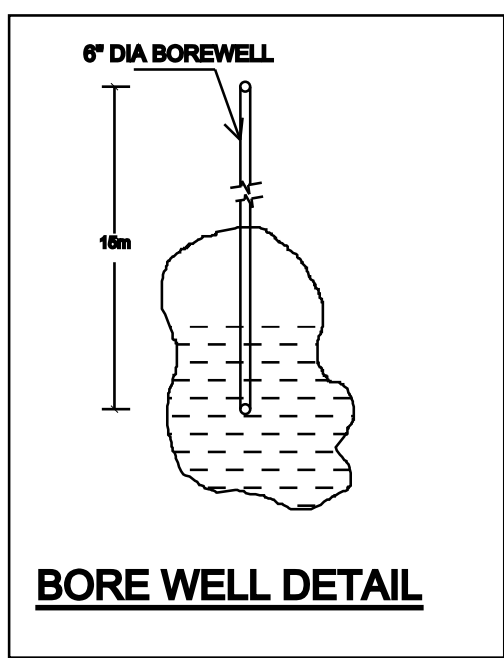


BORE WELL DETAIL

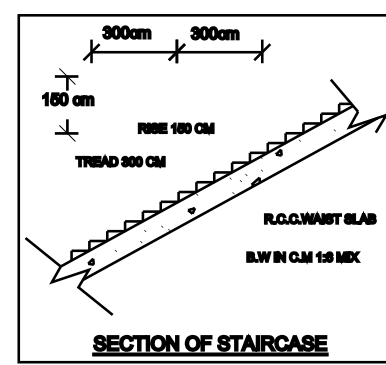


SECTION OF STAIRCASE

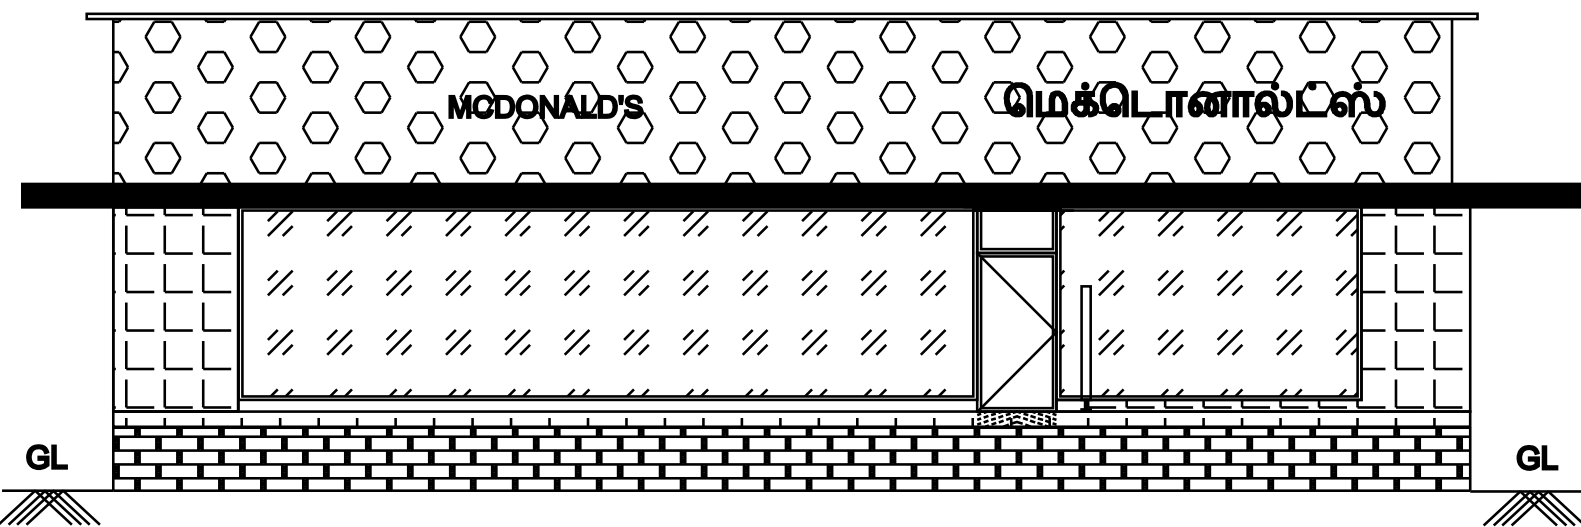

ELEVATION

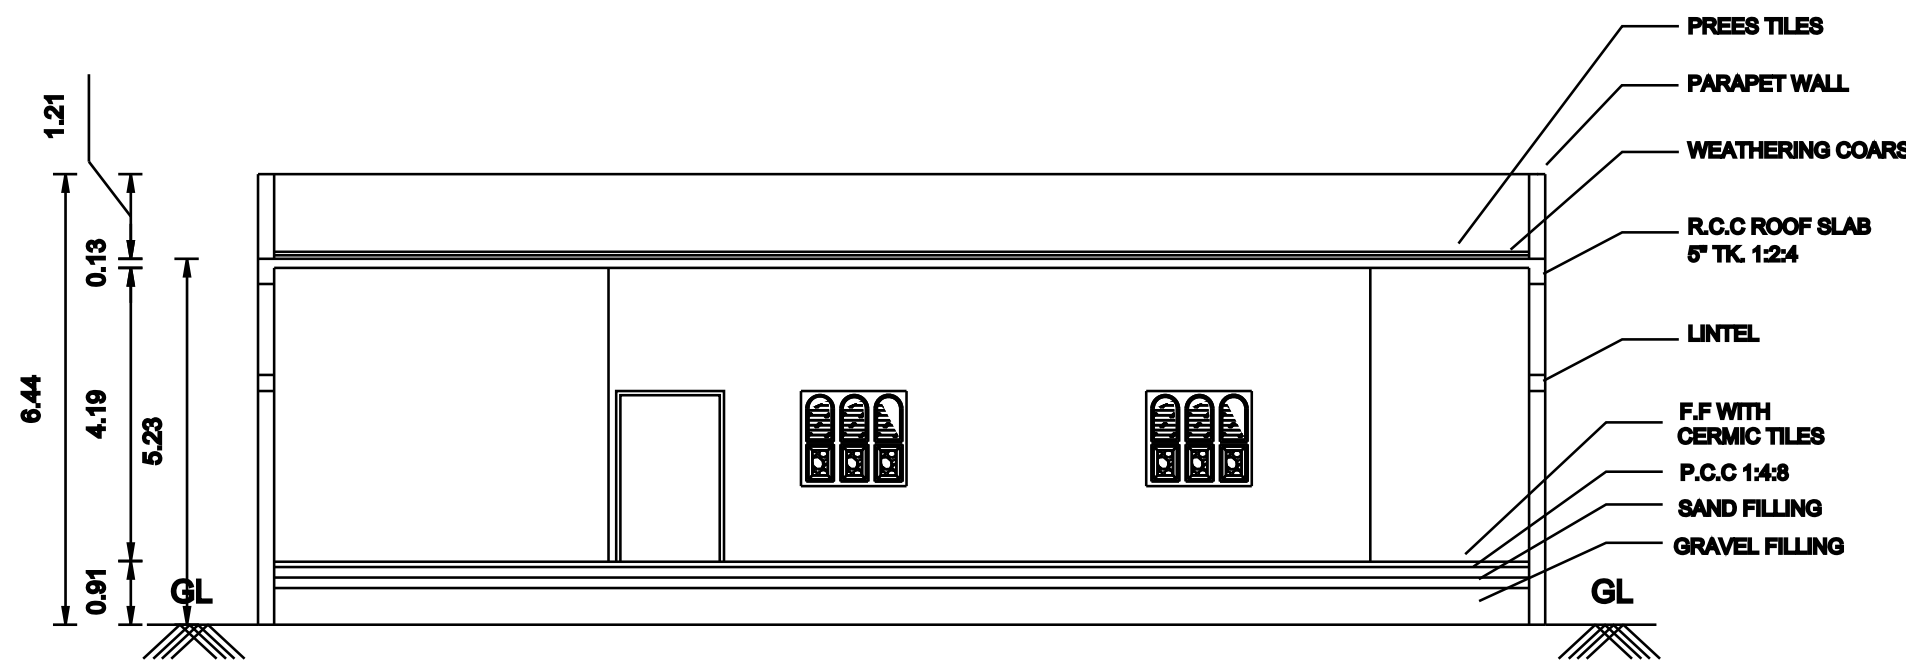


SECTION-AA

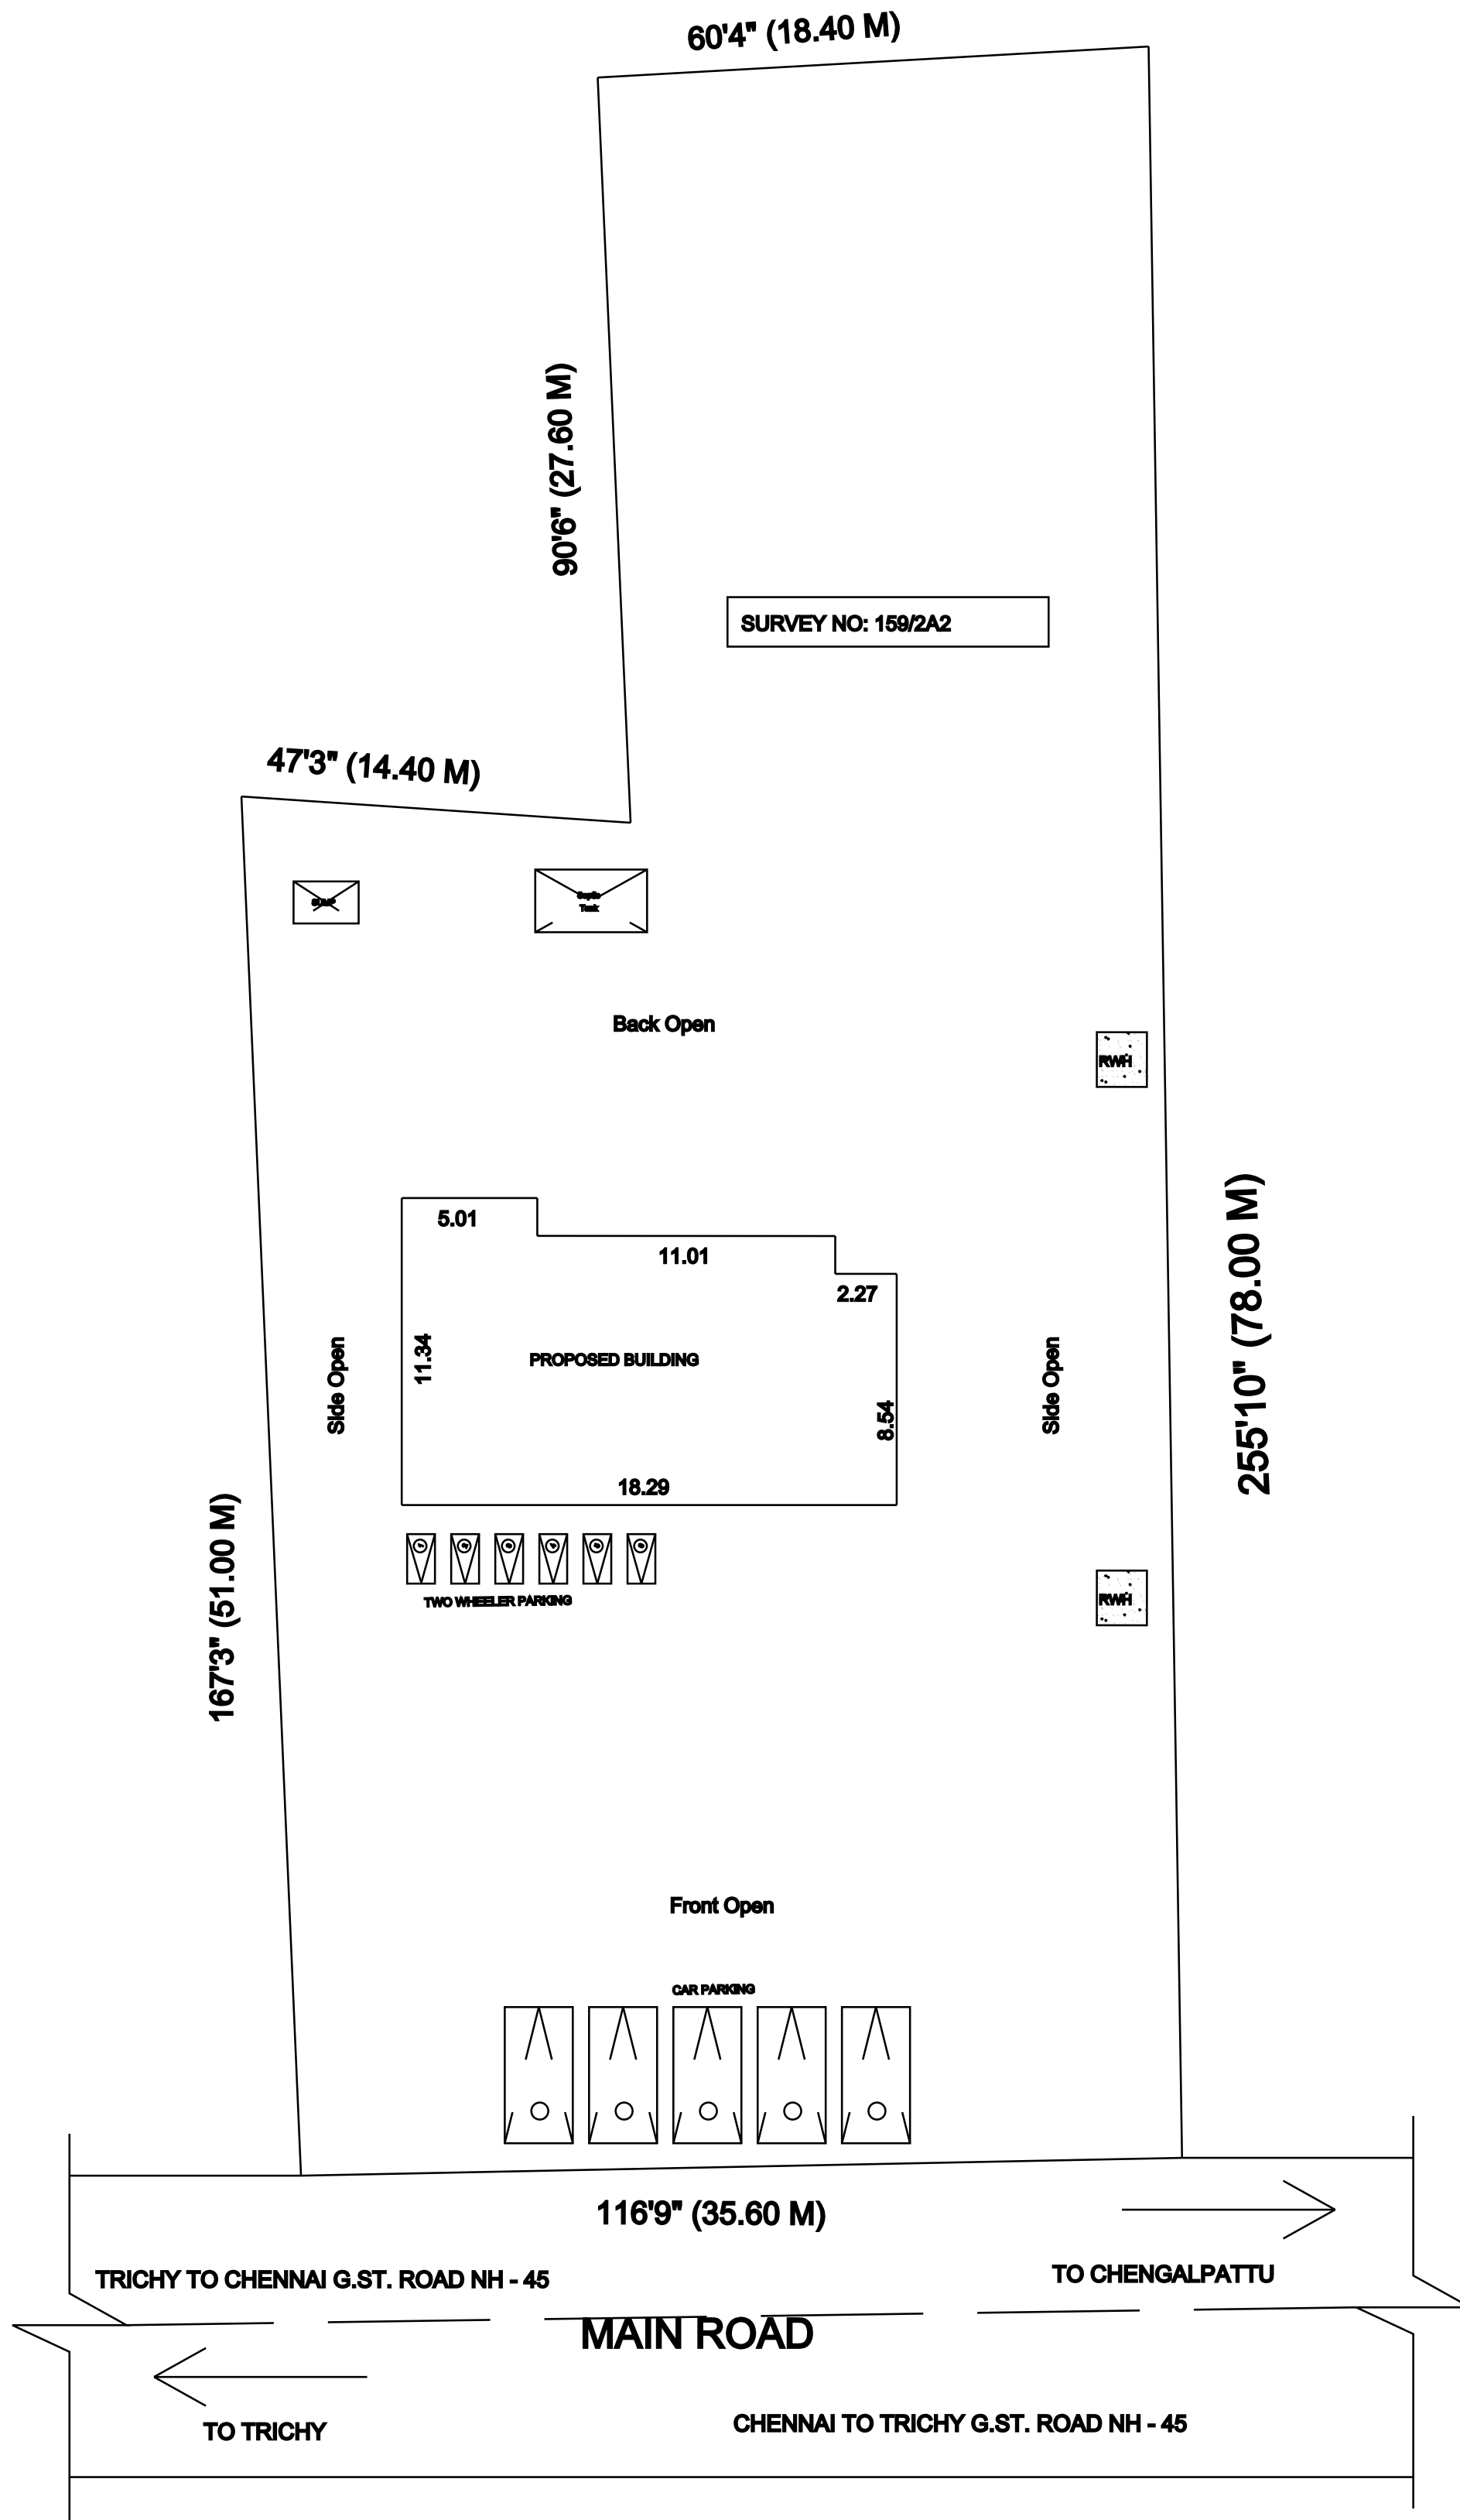


SITE PLAN


SCALE(1:100)

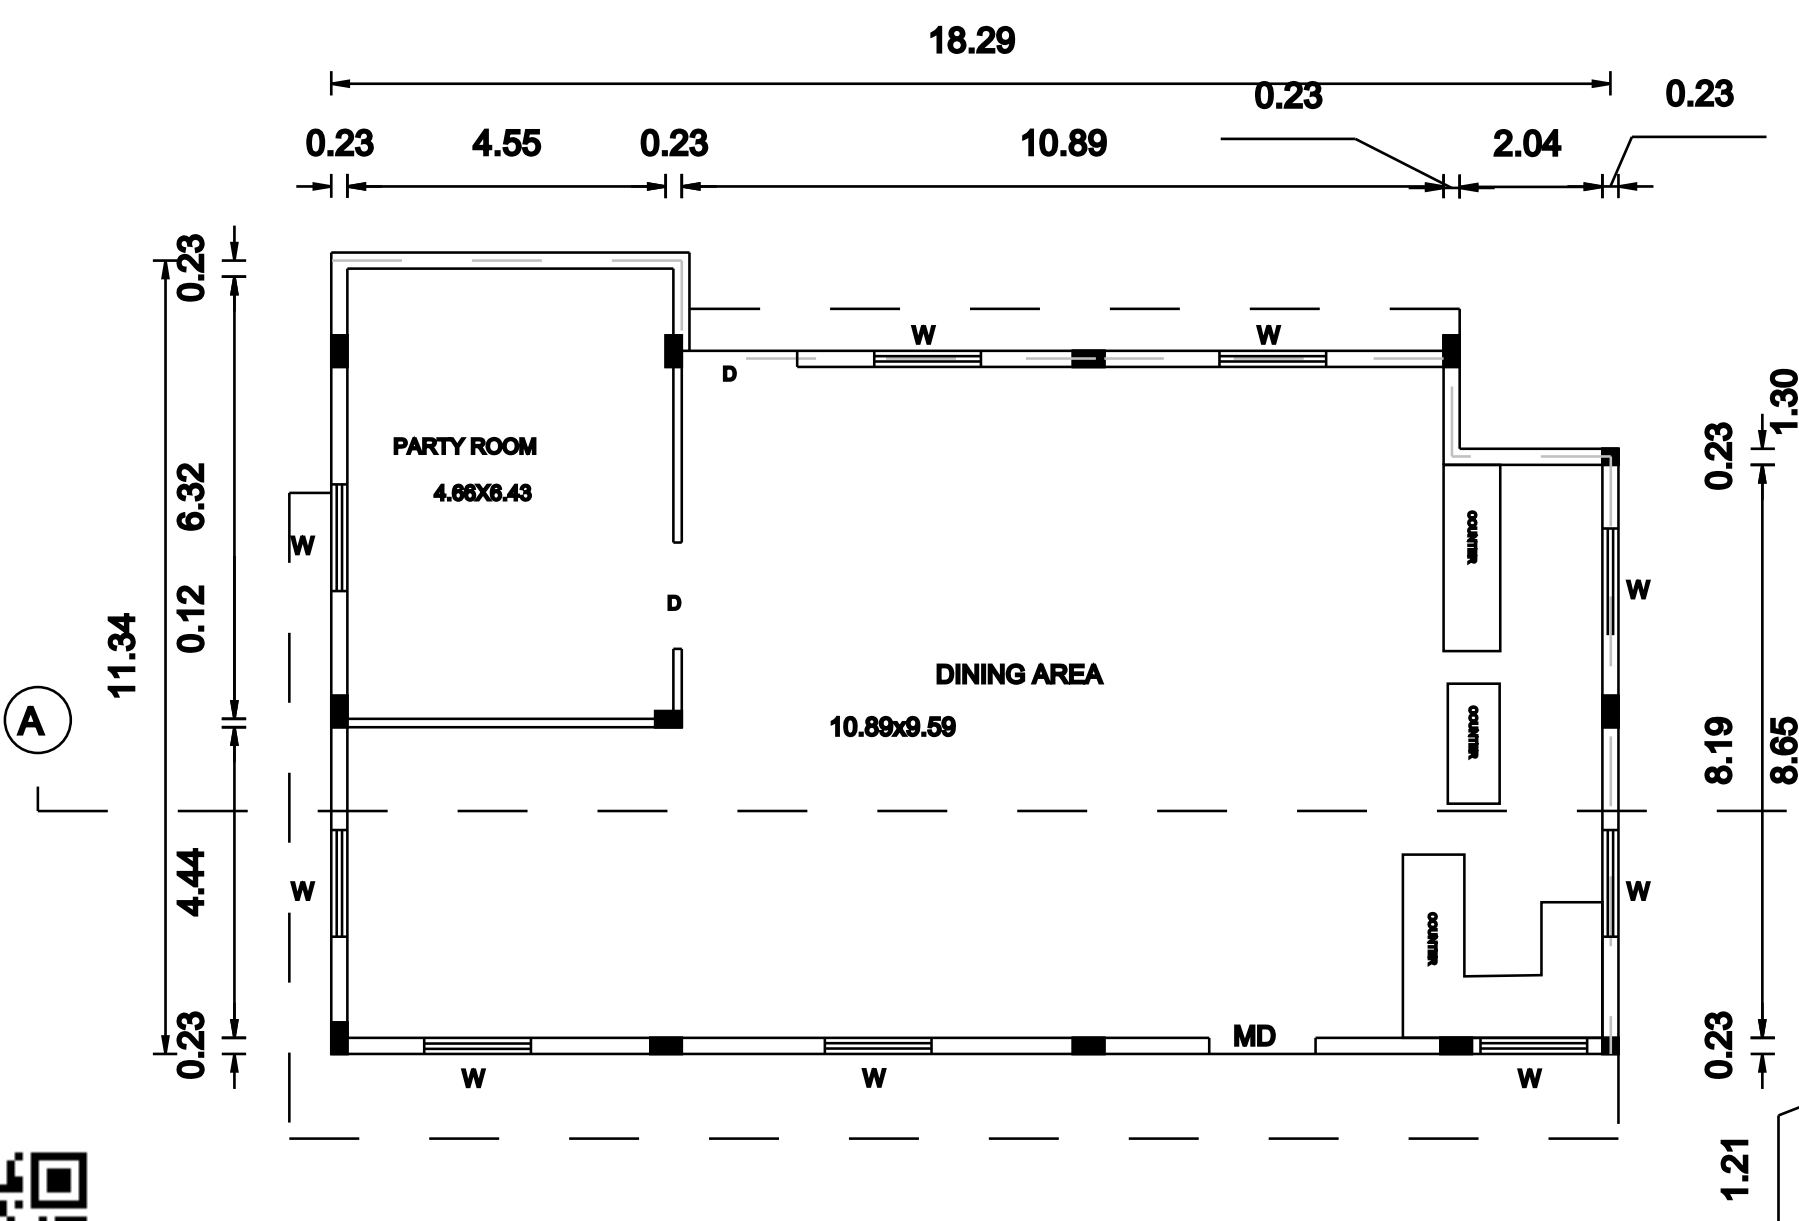


GROUND FLOOR PLAN

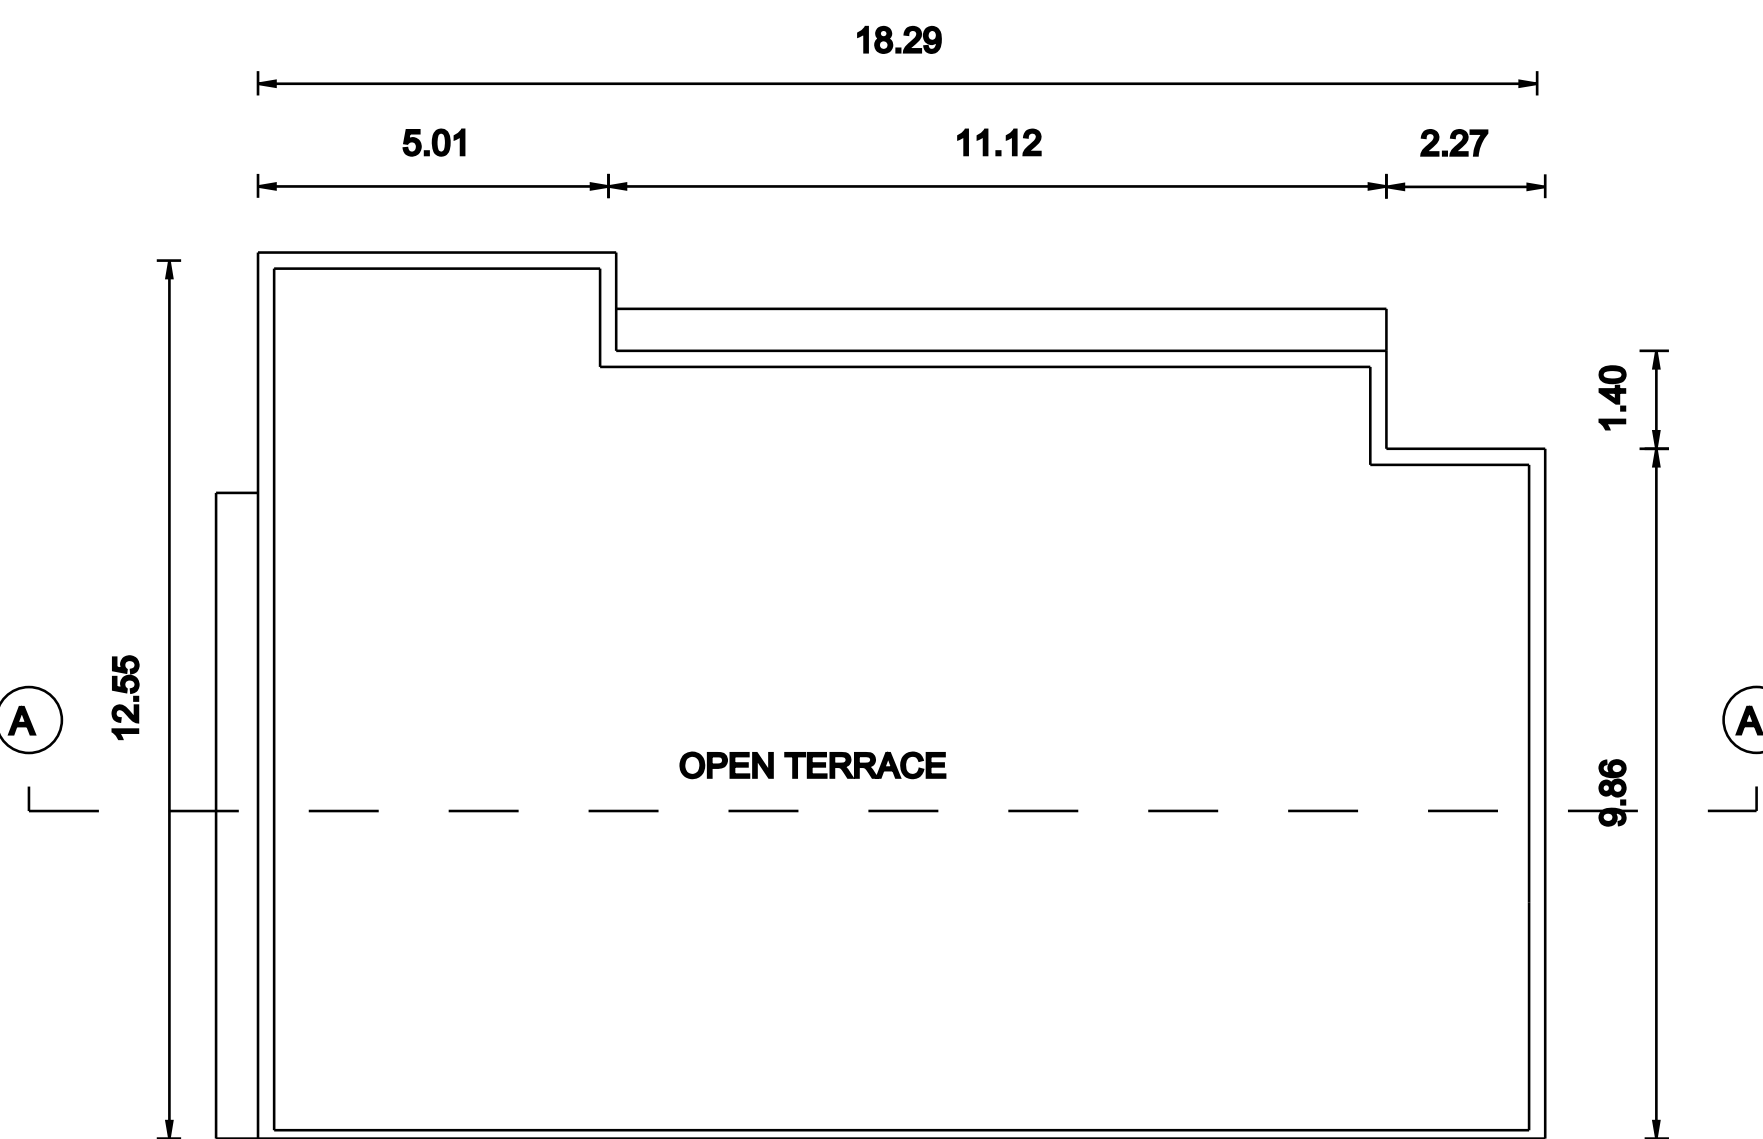


TERRACE FLOOR PLAN

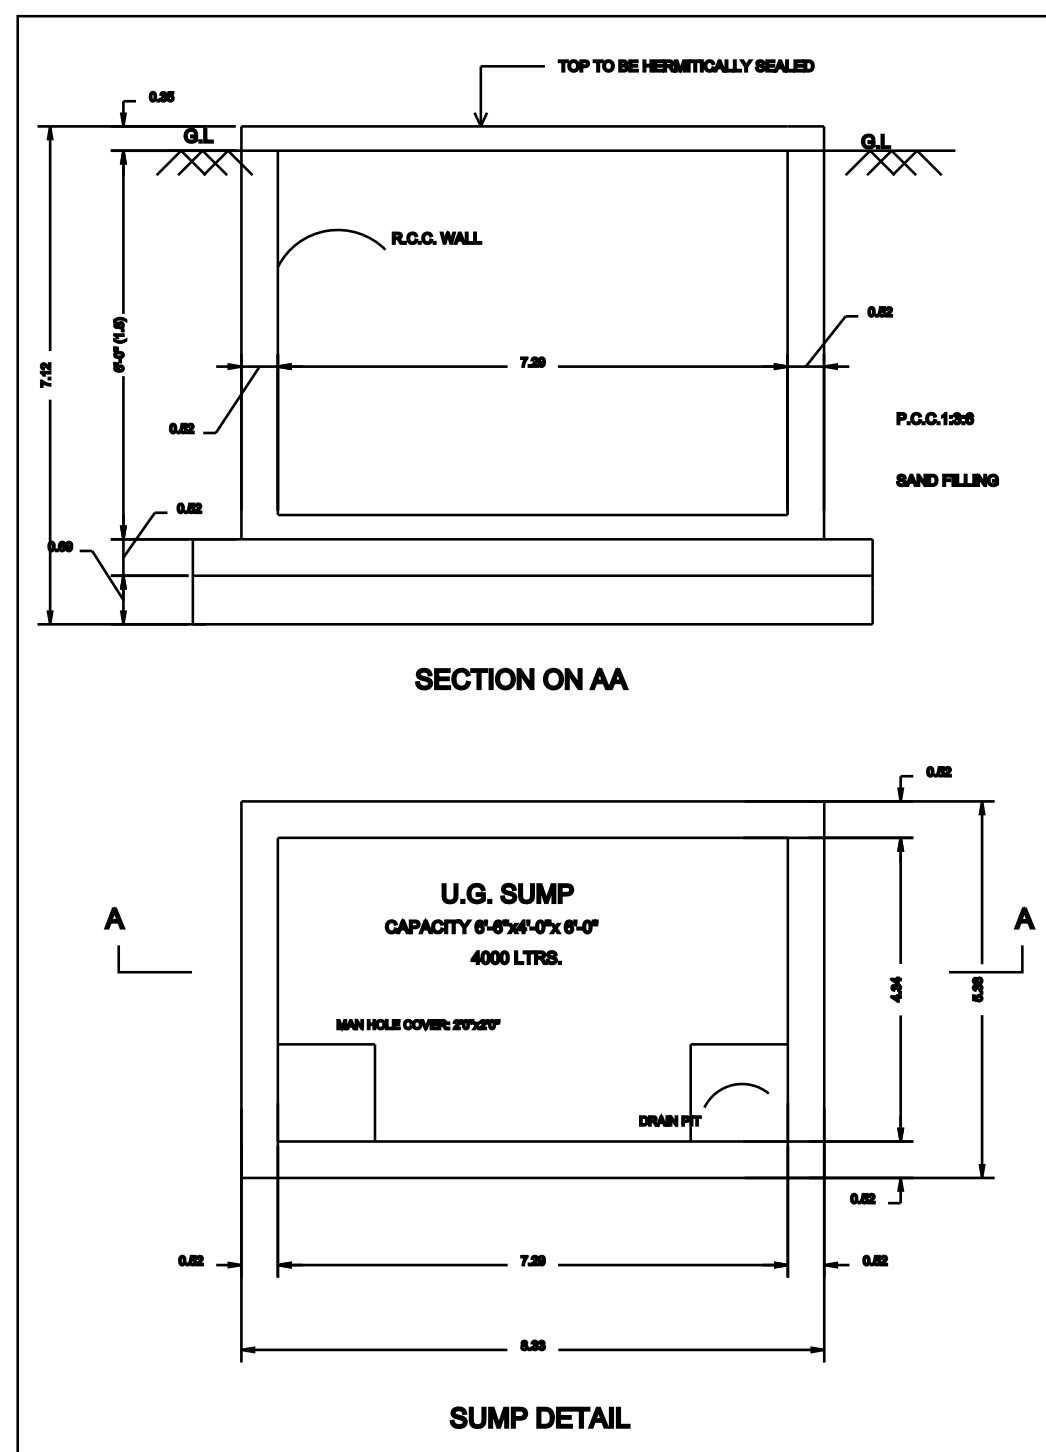


SECTION ON AA

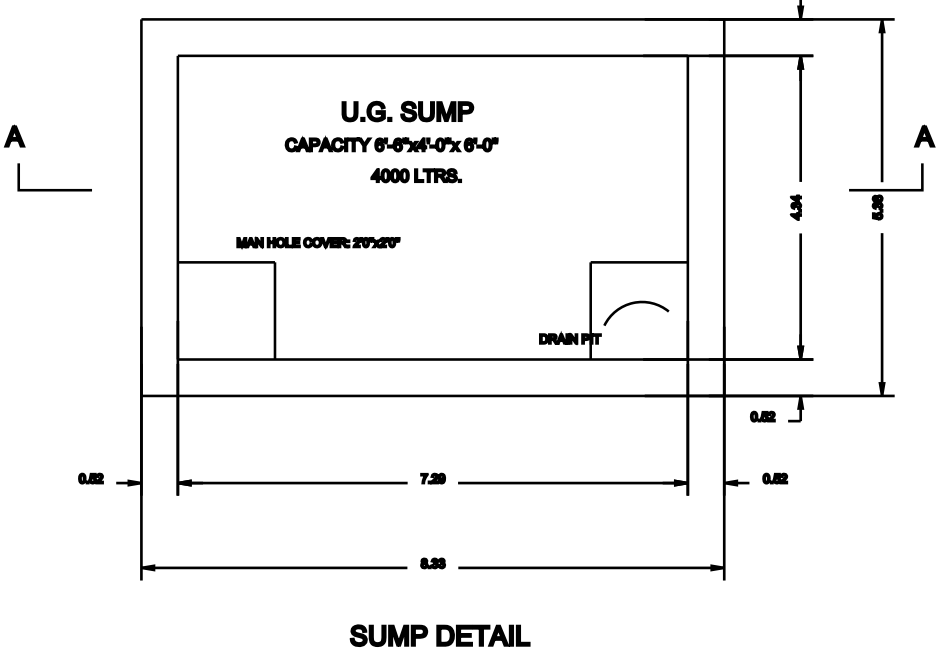

SUMP DETAIL

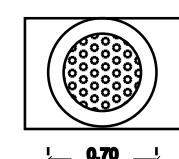

PLAN

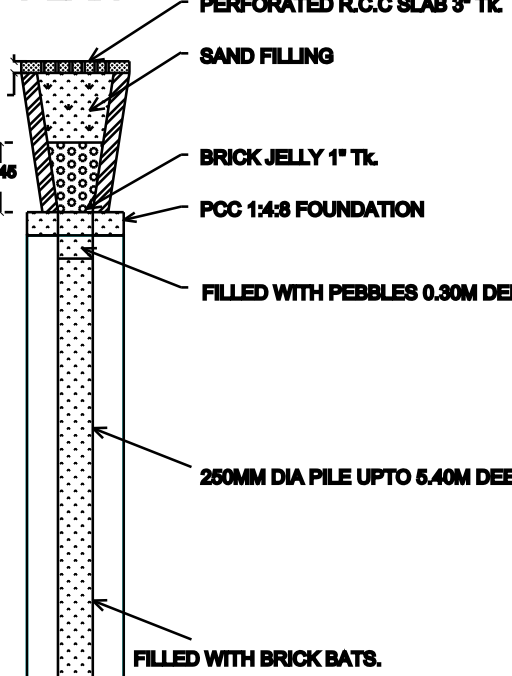

PERCOLATION PIT SECTION OF RAIN WATER



Eight ways to know a piece of land before you pay for it.

This report covers one part of the picture. These cover the rest, drawn from the same government records, for any property in Tamil Nadu.

LandLens One

Ask anything about a property and get an answer grounded in live government records, with the sources shown.

[/landlens/one](#)



Verify My Land

Every record check run on one property and returned as a single report.

[/landlens/verify-my-land](#)



Legal Opinion

An advocate's written opinion on the title, built on the records we pull for it.

[/landlens](#)



One Map

Every layer on one map: the parcel, its boundary, zoning, water bodies and what sits around it.

[/landlens/one/map](#)



PriceMap

What land actually changed hands for around this plot, taken from the registered deeds.

[/landlens/pricemap](#)



Build Scope

What you are allowed to build here: floor space, height, coverage and setbacks.

[/landlens/build-scope](#)



Property Tracker

Watch a property and hear about it when something new is registered against it.

[/landlens/property-tracker](#)



Deal Room

Run the transaction in one place: documents, stamping, signatures and the parties.

[/landlens/deal-room](#)



Twenty-four checks you can run yourself, at no cost.

Records and verification

The registers themselves, read for you.

Encumbrance Certificate

Patta and Chitta

Field Measurement Sketch

EC Analyzer

Bank charge check

Court case search

Seller background check

Approval check by survey

Value and duty

What it is worth and what it costs to register.

Guideline value by street

Guideline value by survey

Stamp duty and registration fees

Capital gains

Floor space index

Area unit converter

Zoning and land use

What the plan says can happen on this land.

Land use zone finder

CMDA land use check

Coastal regulation zone

Master plan check

Water bodies finder

Airport height clearance

Registers and directories

Who holds it, and which office keeps the record.

Find your registering office

Temple property check

Waqf property check

RERA register



Every free tool
/tools



Services we run
for you
/services



The LandLens
suite
/landlens/one



Every claim in this document traces back to a government record.

Legal opinions, due diligence and title verification

Building plan, layout and sub-division approvals

Completion and occupancy certificates, regularisation

Escrow, negotiation and NRI property management

Land survey, soil testing, architecture and construction

Verified RealEstate
3/350/2 Mettukuppam,
OMR Thoraipakkam,
Chennai 600 097, India
hello@verified.realestate
+91 9996 12 9996

Prepared from the registers named on the page each finding sits on. Where a register could not be read, this document says so in its place rather than leaving the gap to be read as a clean result.

