

PP

APPROVAL RECORD

Planning Permission

Chengalpattu district, Tamil Nadu

APPROVAL TYPE

Building Plan


ISSUING AUTHORITY

Rural Panchayat


The approval as the planning authority issued it, reproduced in full behind this page.

An approval speaks to what was sanctioned, not to what was built. Completion is a separate record.


PLAN SHOWING THE PROPOSED STILT FLOOR FIRST FLOOR ,SECOND FLOOR AND THIRD FLOOR CONSTRUCTION OF RESIDENTIAL BUILDING AT PLOT NO:SHOP, "SRI VENKATESWARA NAGAR EXTN" IN OLD S.NO:265, SUB DIVISION S.NO:265/1A , AS PER PATTa NEW S.NO:265/1A3, PATTa NO:9828 OF MANNIVAKKAM VILLAGE , KATTANKOLATHUR PANCHAYAT UNION, VANDALUR TALUK, CHENGALPET DISTRICT.

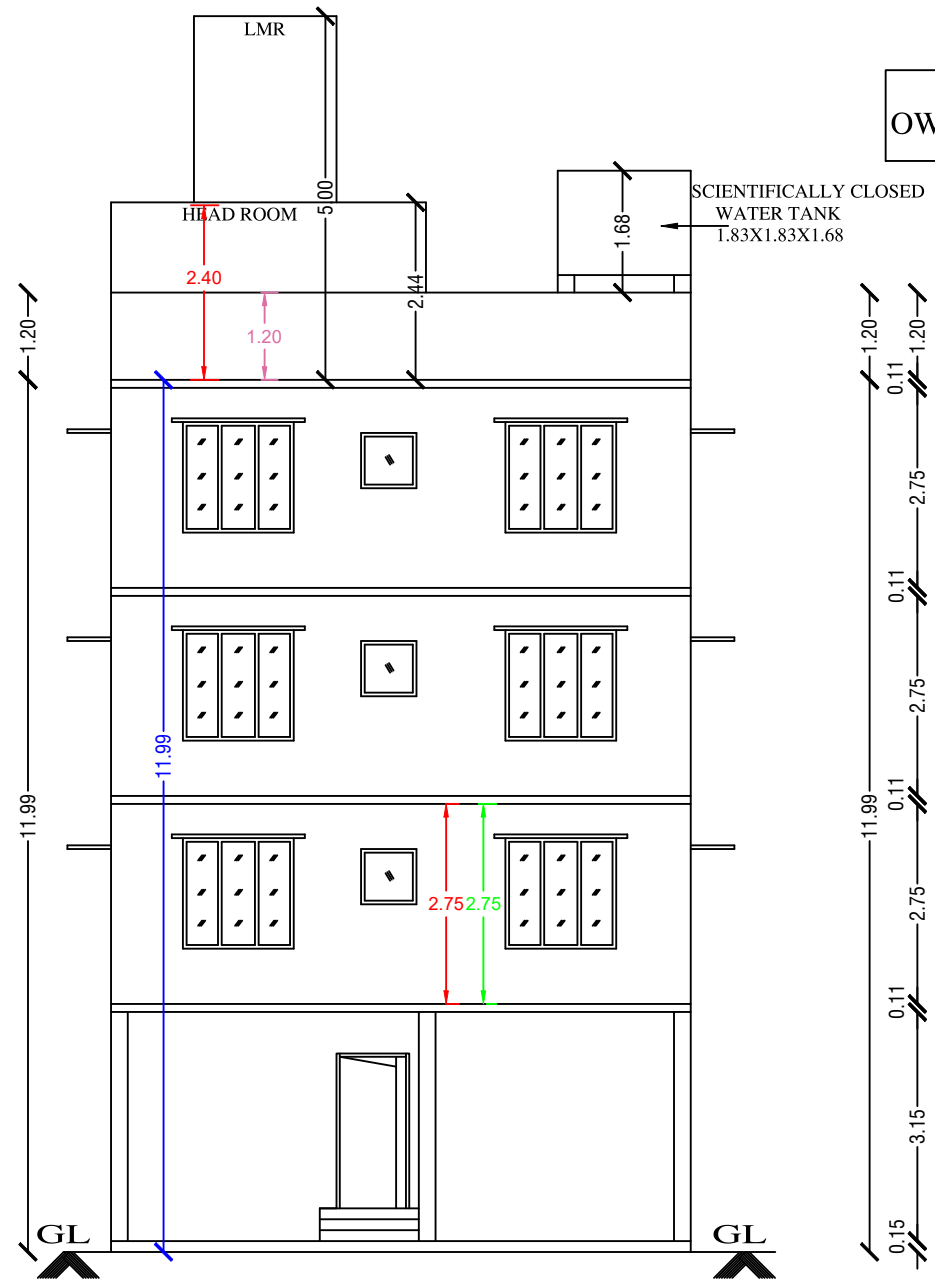


FRONT ELEVATION

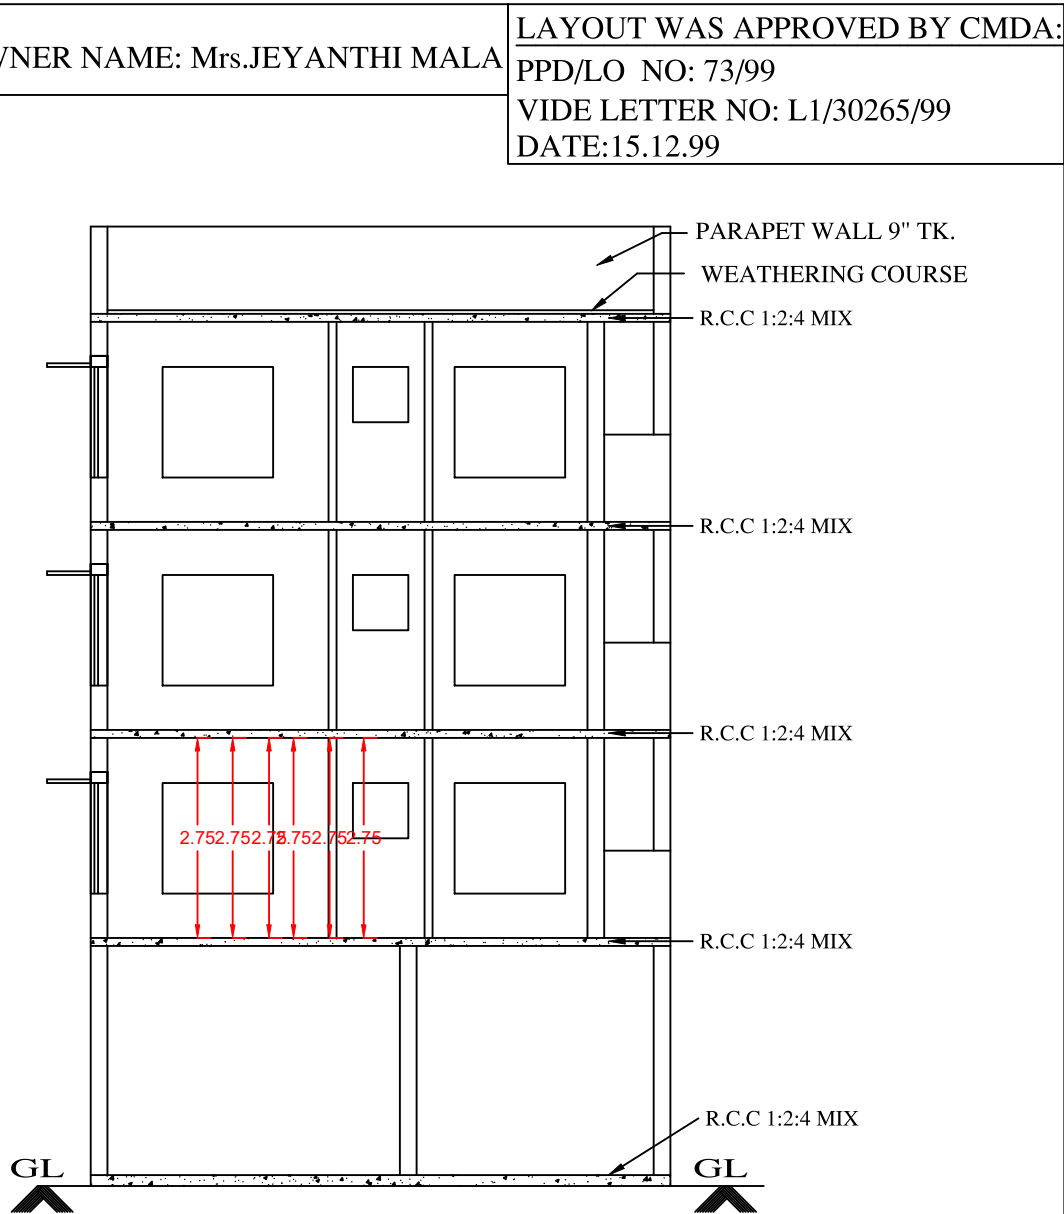


SECTION : "A-A"

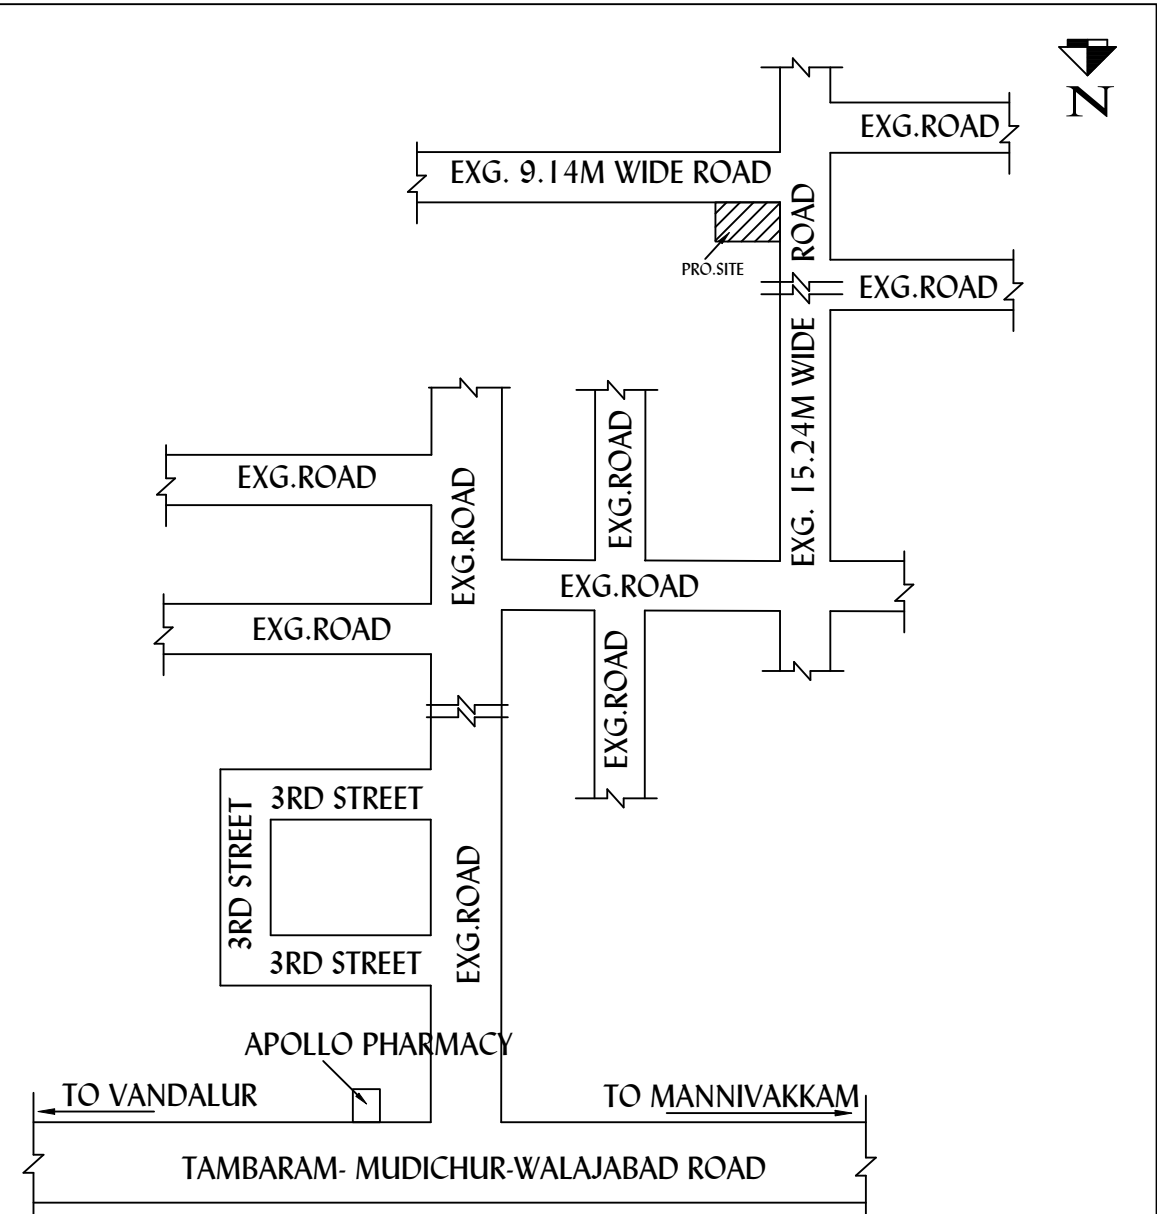

KEY PLAN (N.T.S)

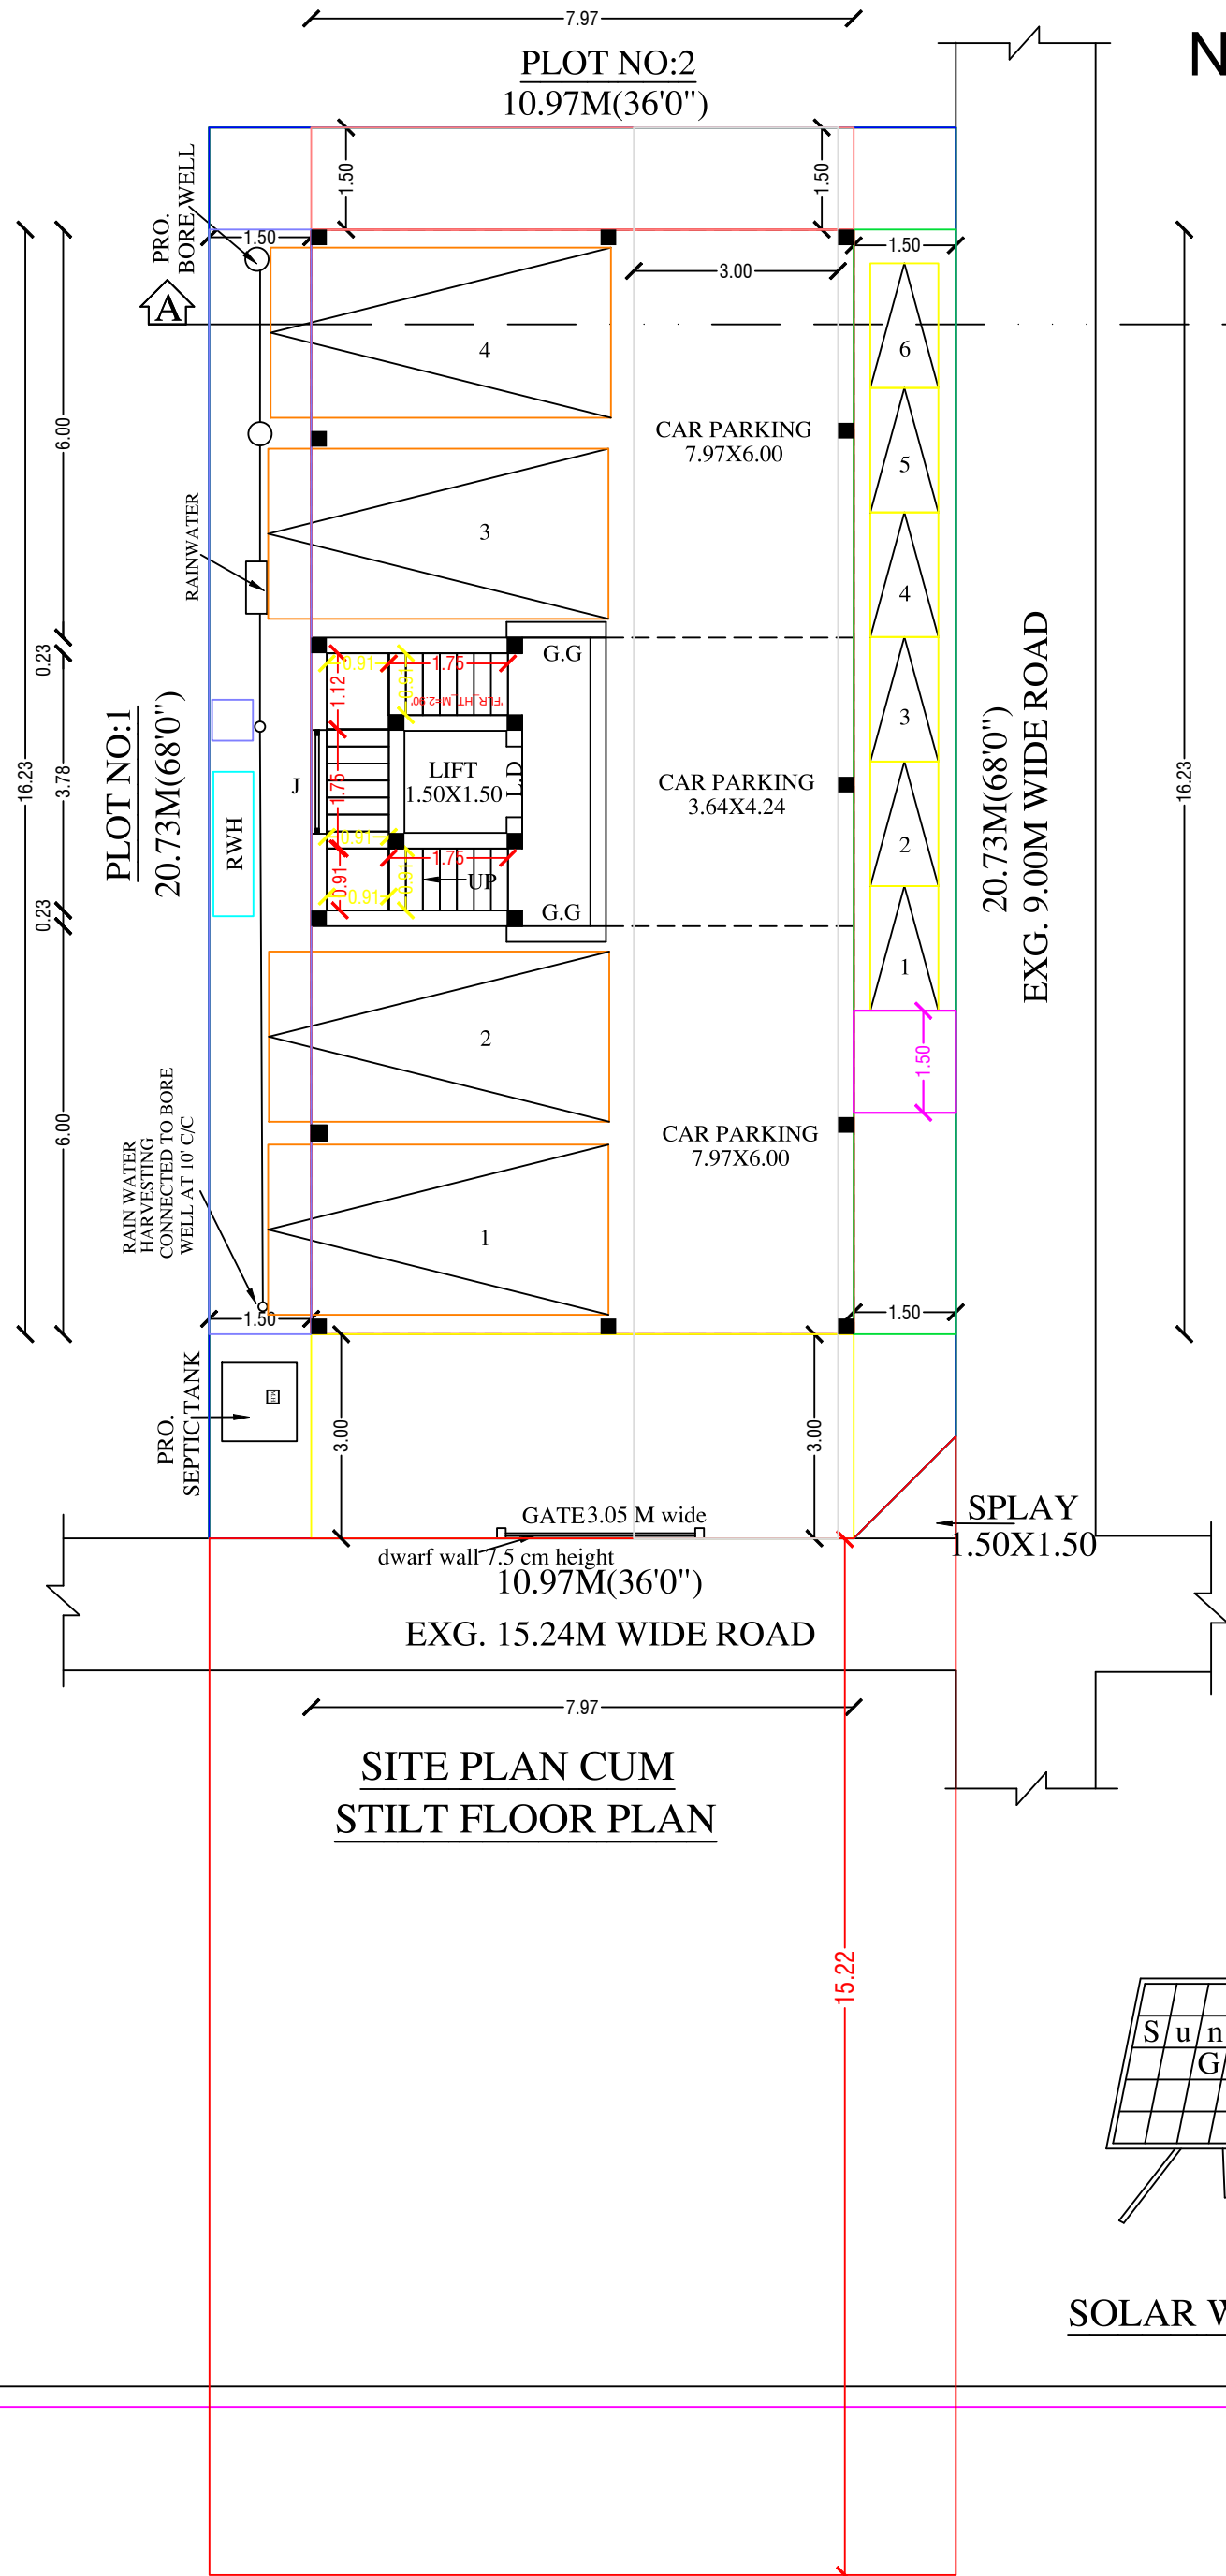


SITE PLAN CUM
STILT FLOOR PLAN

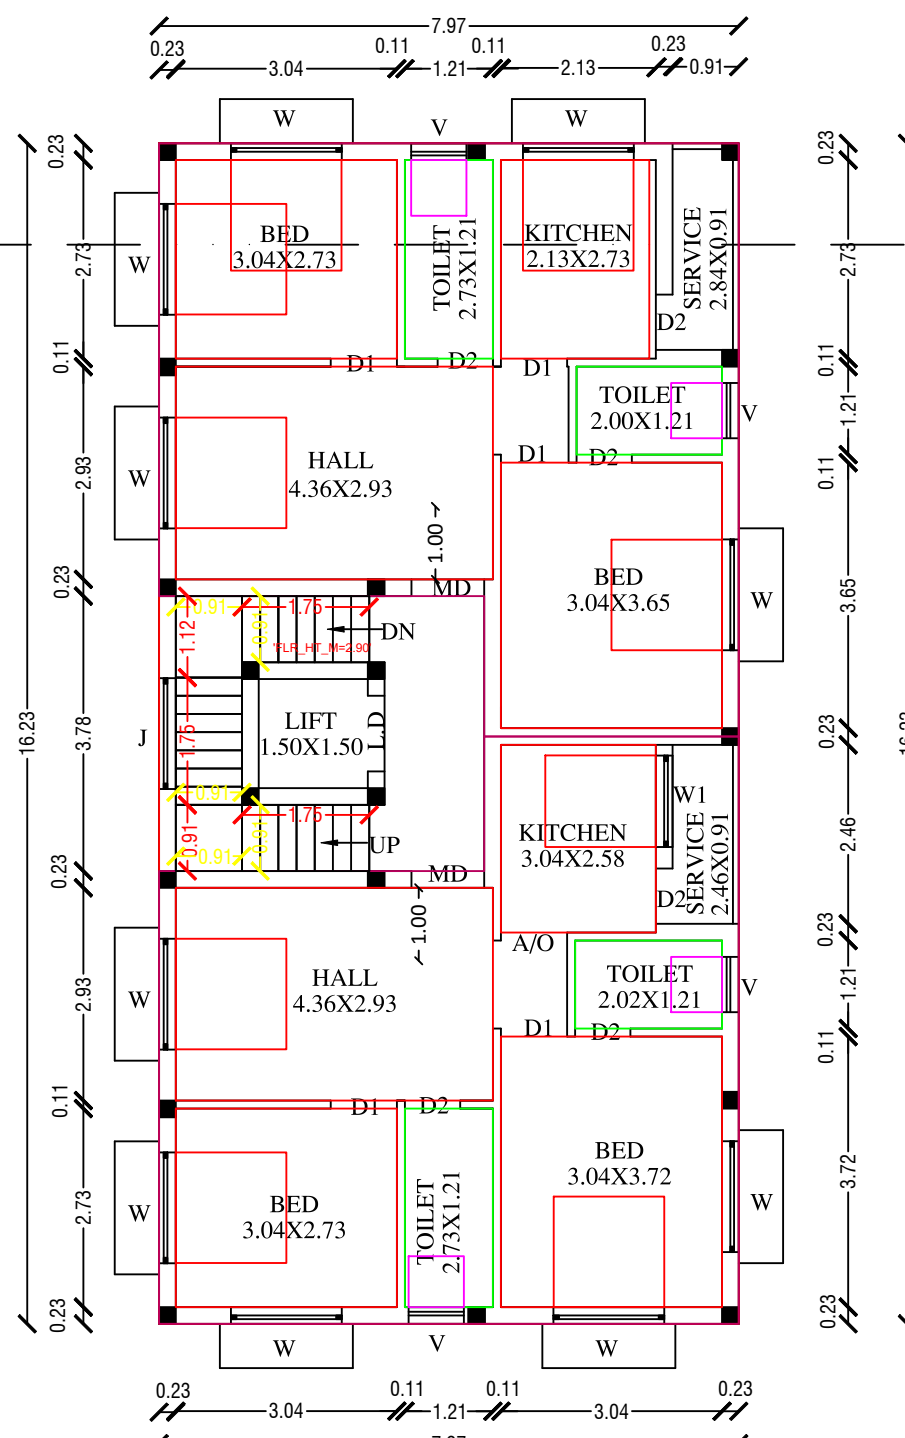


TYPICAL FIRST, SECOND
& THIRD FLOOR PLAN


TYPICAL_FLOOR_PLAN=1,2,3

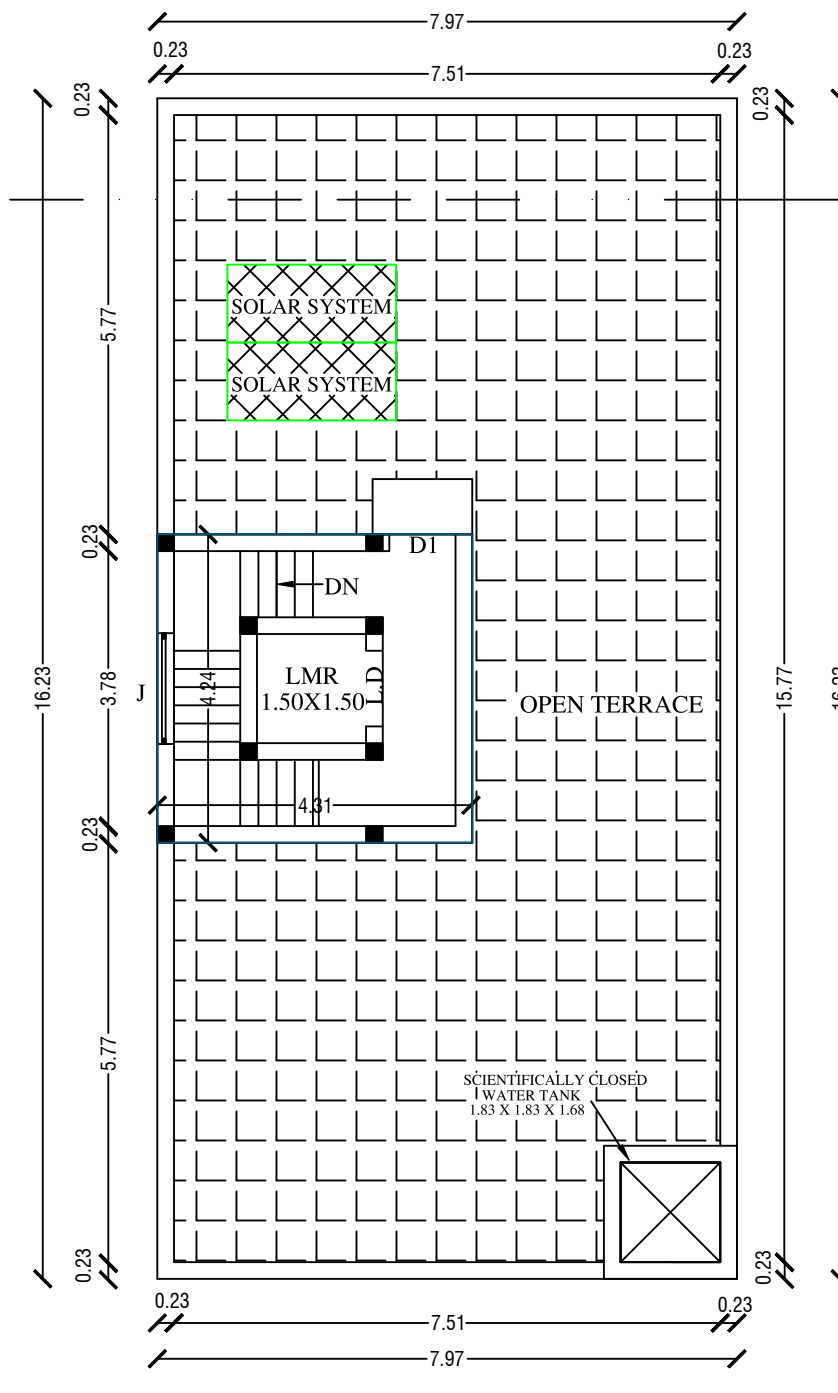


TERRACE FLOOR PLAN

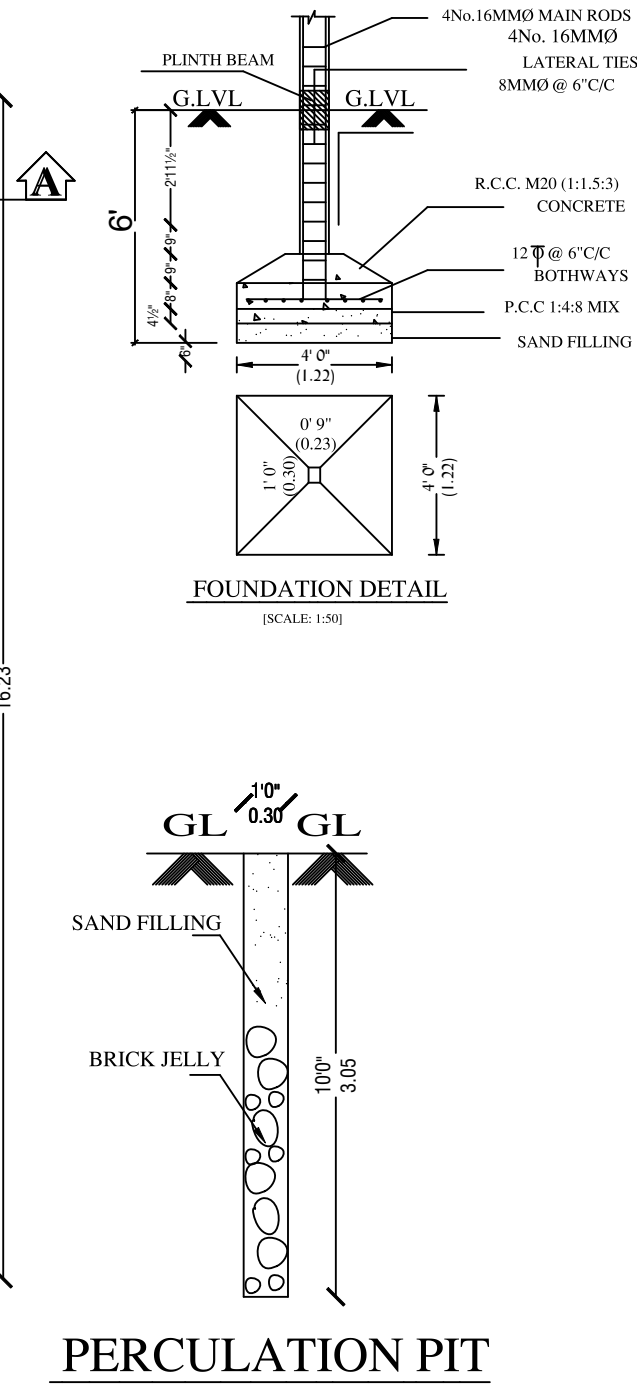

PERCOLATION PIT

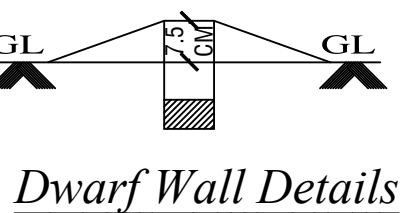


Dwarf Wall Details

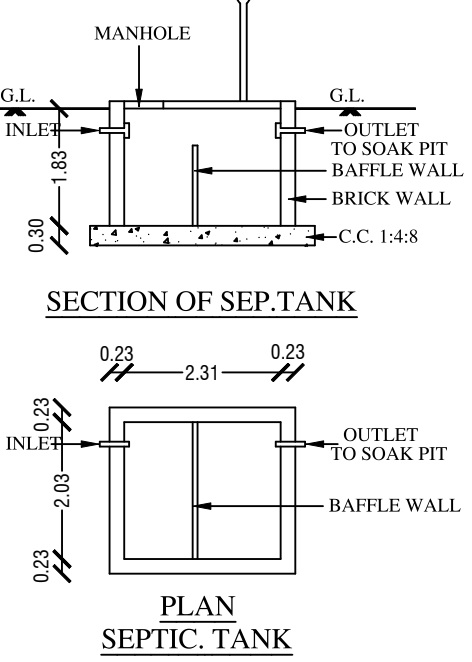


SECTION OF SEP. TANK

PLAN
SEPTIC. TANK

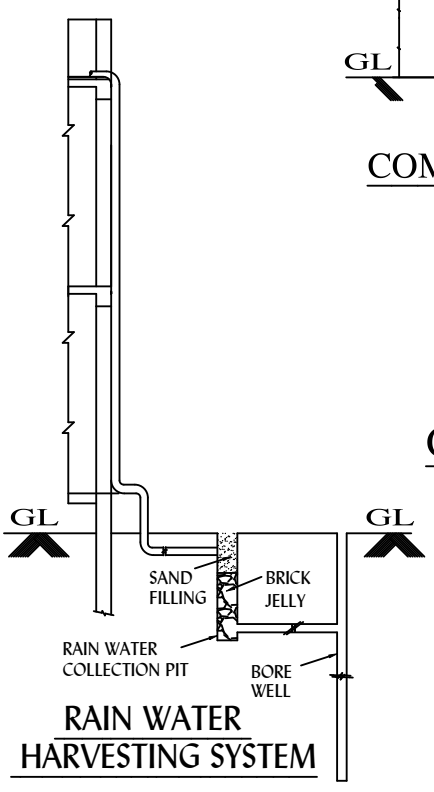


RAIN WATER
HARVESTING SYSTEM

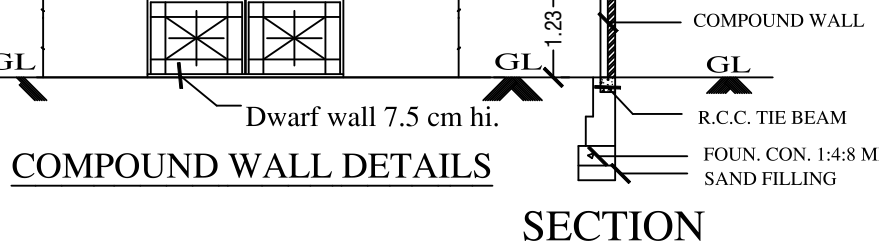



COMPOUND WALL DETAILS

SECTION

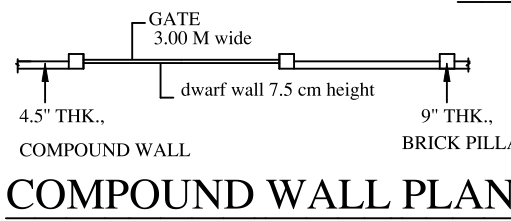

COMPOUND WALL PLAN

PLAN_INFO
APPLICANT_NAME= Mrs.JAYANTHI MALA
PLOT_AREA_M2= 227.42
AS_AT_SITE= 226.28
FMB_OR_PLR= 227.42
AS_PER_DOCUMENT=227.42
PLOT_NO=SHOP
TALUK= VANDALUR
DISTRICT=CHENGALPET
AVG_PLOT_DEPTH=20.73
AVG_PLOT_WIDTH= 10.97
AREA_TYPE=OTHERS
ROAD_WIDTH= 15.24
ROAD_LENGTH=25
SINGLE_FAMILY_BLDG=NO
CRZ=NO
SECURITY_ZONE=NO
ACCESS_WIDTH_M=10.97
WHETHER_GOVT_OR_AIDED_SCHOOL=NO
LAND_USE_ZONE=RESIDENTIAL
RWH_DECLARED=YES
BUILDING_NEAR_TO_RIVER=NO
BUILDING_NEAR_MONUMENTS=NO
BUILDING_NEAR_GOVT_BLDG=NO
NOC_FOR_CONSTRUCTION_NEAR_MONUMENT=NO
JURISDICTION_TYPE= CORPORATION
SURVEY_NO= 265/ 1A3,
PATTa_NO= 9828
OSR_APPLICABLE=NO
PREMIUM_FSI_REQUIRED=NO
IS_APPROVED_LAYOUT=NO
IS_SWIMMING_POOL_EXISTS=NO
IF_HERITAGE_TOWN_LESSTHAN_1KM_RADIUS=NO

 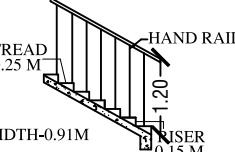JOINERIES		SCALE: 1:100 & 1:200	
MAIN DOOR	MD	1.00 X 2.13	
ARCH OPEN	A/O	0.91 X 2.13	
DOOR	D1	0.91 X 2.13	
DOOR	D2	0.76 X 2.13	
WINDOW	W	1.52 X 1.22	
VENTILATOR	V	0.76 X 0.76	
JOLLY	J	1.22 X 1.22	
COLOUR INDEX		STAIRCASE	
PROPOSED			
EXG.ROAD			
SITE BOUNDARY			
ALL DIMENSION ARE IN Mtr		DATE :19/02/2025	
EXTENT	IN	SQFTS	SQMTS
PLOT AREA AS PER DOC.		2448.00	227.42
PLOT AREA AS PER FMB		2439.12	226.60
PLINTH AREA OF F.FLOOR		1392.32	129.35
PLINTH AREA OF S.FLOOR		1392.32	129.35
PLINTH AREA OF T.FLOOR		1392.32	129.35
TOTAL AREA		4176.96	388.05
FSI		1.71	
COVERAGE		57.08%	
<u>NON-FSI AREA</u>			
PLINTH AREA OF STILT FLOOR		1392.32	129.35
HEADROOM & LIFT AREA		197.62	18.36

Jeyanthi Mala

OWNER

Cell No. 94442 50437
R. GANESAN, B.Tech.,
Registered Engineer
CMDA: RE/GR-II/19/03/007
Structural Engineer
Tambaram City Municipal Corporation
Maraimalai Nagar Municipality
Nandivaram - Guduvanchery Municipality
Kundrathur Municipality
Royal Planners
No. 29/6, Phoenix Towers, Venkatesan Street,
West Tambaram, Chennai - 600 045.
Phone: 044 - 2226 4757, 044 - 2226 4216

REGISTERED ENGINEER:



K581_JAYANTHI MALA_R6

Eight ways to know a piece of land before you pay for it.

This report covers one part of the picture. These cover the rest, drawn from the same government records, for any property in Tamil Nadu.

LandLens One

Ask anything about a property and get an answer grounded in live government records, with the sources shown.

[/landlens/one](#)



Verify My Land

Every record check run on one property and returned as a single report.

[/landlens/verify-my-land](#)



Legal Opinion

An advocate's written opinion on the title, built on the records we pull for it.

[/landlens](#)



One Map

Every layer on one map: the parcel, its boundary, zoning, water bodies and what sits around it.

[/landlens/one/map](#)



PriceMap

What land actually changed hands for around this plot, taken from the registered deeds.

[/landlens/pricemap](#)



Build Scope

What you are allowed to build here: floor space, height, coverage and setbacks.

[/landlens/build-scope](#)



Property Tracker

Watch a property and hear about it when something new is registered against it.

[/landlens/property-tracker](#)



Deal Room

Run the transaction in one place: documents, stamping, signatures and the parties.

[/landlens/deal-room](#)



Twenty-four checks you can run yourself, at no cost.

Records and verification

The registers themselves, read for you.

Encumbrance Certificate

Patta and Chitta

Field Measurement Sketch

EC Analyzer

Bank charge check

Court case search

Seller background check

Approval check by survey

Value and duty

What it is worth and what it costs to register.

Guideline value by street

Guideline value by survey

Stamp duty and registration fees

Capital gains

Floor space index

Area unit converter

Zoning and land use

What the plan says can happen on this land.

Land use zone finder

CMDA land use check

Coastal regulation zone

Master plan check

Water bodies finder

Airport height clearance

Registers and directories

Who holds it, and which office keeps the record.

Find your registering office

Temple property check

Waqf property check

RERA register



Every free tool
/tools



Services we run
for you
/services



The LandLens
suite
/landlens/one



Every claim in this document traces back to a government record.

Legal opinions, due diligence and title verification

Building plan, layout and sub-division approvals

Completion and occupancy certificates, regularisation

Escrow, negotiation and NRI property management

Land survey, soil testing, architecture and construction

Verified RealEstate
3/350/2 Mettukuppam,
OMR Thoraipakkam,
Chennai 600 097, India
hello@verified.realestate
+91 9996 12 9996

Prepared from the registers named on the page each finding sits on. Where a register could not be read, this document says so in its place rather than leaving the gap to be read as a clean result.

