


PLAN SHOWING THE EXISTING GROUND & FIRST FLOOR RESIDENTIAL BUILDING AND ADDITIONAL PROPOSED CONSTRUCTION OF THE SECOND FLOOR RESIDENTIAL BUILDING AT S.NO.50 & 52/1,PLOT NO.153, "MAHINDRA WORLD CITY DEVELOPERS LIMITED GREEN ESTATES BY MAHINDRA", PARANUR VILLAGE, VEERAPURAM PANCHAYAT, KATTANKULATHUR PANCHAYAT UNION, CHENGALPATTU TALUK & DISTRICT. DTCP APPROVAL NO.L.P/DTCP NO.116/2023. SCALE:1:100 EXISTING APPROVAL No.SWP/BPA/608490/2025. OWNER NAME:-Mr.S.KARTHIK.

OFFICE USE

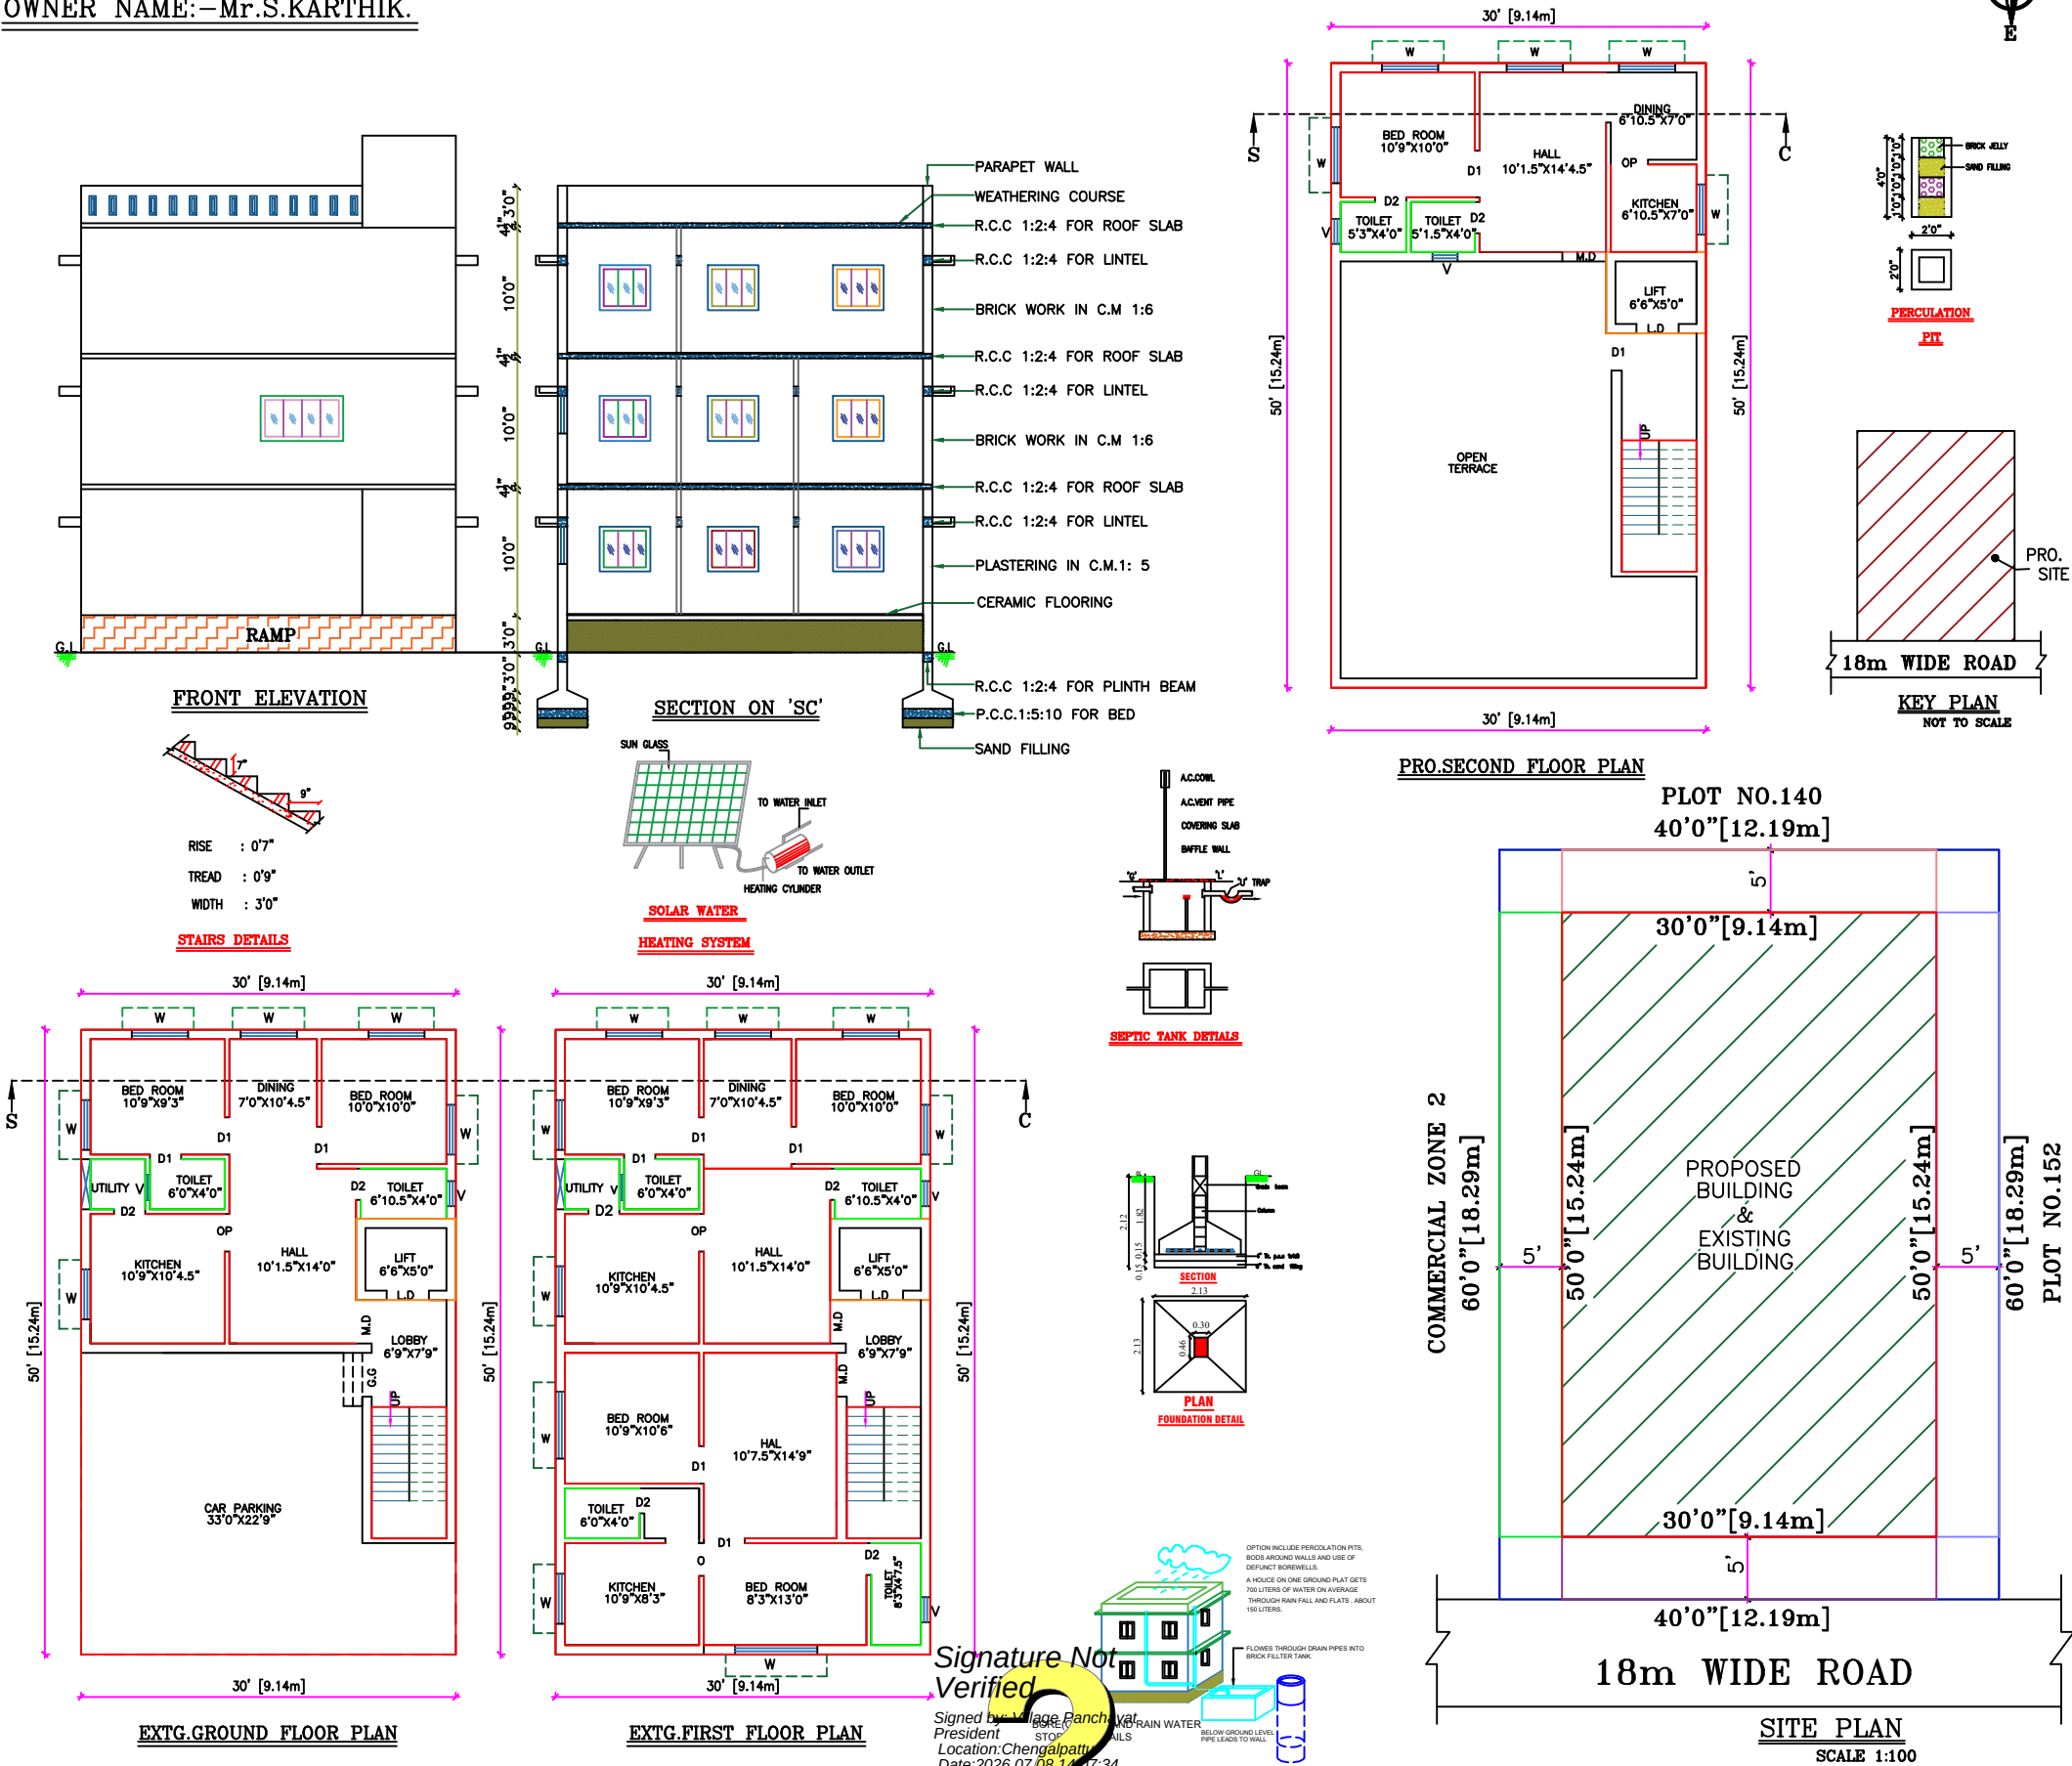

SCHEDULE OF JOINERY		COLOUR INDEX	
M.D MAIN DOOR	3'6" X 7'0"	PLOT BOUNDARY	
D1 DOOR	3'0" X 7'0"	PRO. BUILDING	
D2 DOOR	2'6" X 7'0"	ROAD	
W WINDOW	4'6" X 4'0"		
W1 WINDOW	3'0" X 4'0"		
V VENTILATOR	3'0" X 2'0"		
AREA STATEMENT			
	Sq.ft.	Sq.mt.	
PLOT AREA	: 2400.00	223.04	
EXTG. GROUND FLOOR AREA	: 1500.00	139.40	
EXTG. FIRST FLOOR AREA	: 1500.00	139.40	
PRO. SECOND FLOOR AREA	: 598.00	55.57	
TOTAL AREA	: 3598.00	334.38	
C O V E R A G E	: 62%		
F.S.I	: 1.49		
OPEN S P A C E AREA	: 900.00	83.64	

OWNER NAME:-Mr.S.KARTHIK.

OWNER SIGNATURE

Er. M. NARENDIRAN, B.E., CIVIL,
DTCP - Register Engineer
CGLDIST / RE / Gr-II / 2023 / 06 / 005
No: 42, Pillaiyar Koil Street, Chengalpattu
E-mail: narencivil56@gmail.com
Cont: 80566 00443

REGISTERED ENGINEER
NAREN CONSTRUCTIONS
Er. M. NARENDIRAN
STRUCTURAL ENGINEER, REGISTER ENGINEER
D.No.42, PILLAIYAR KOIL STREET
(ANUMANTHAPUTHERI) Cell: 8056600443, 8925292179
CHENGALPATTU - 603 002.