

PP

APPROVAL RECORD

Planning Permission

Chengalpattu district, Tamil Nadu


APPROVAL TYPE
Building Plan


ISSUING AUTHORITY
Rural Panchayat

The approval as the planning authority issued it, reproduced in full behind this page.

An approval speaks to what was sanctioned, not to what was built. Completion is a separate record.

Plan Showing The Proposed Demolition And Re-Construction Of A Residential Building With 3 Dwelling Units (Height -14.00m)
Stilt Floor + 3 Floors At Plot No.35A, 1st Street, Unmai Nagar, S.Kolathur, Chennai - 600 129. Comprised in Old S.No.369/1A2,
As Per Patta S.No.369/1A1A13A, Patta No.19523 of Madipakkam-2 Village, Sholinganallur Taluk, St. Thomas Panchayat Union Limit.

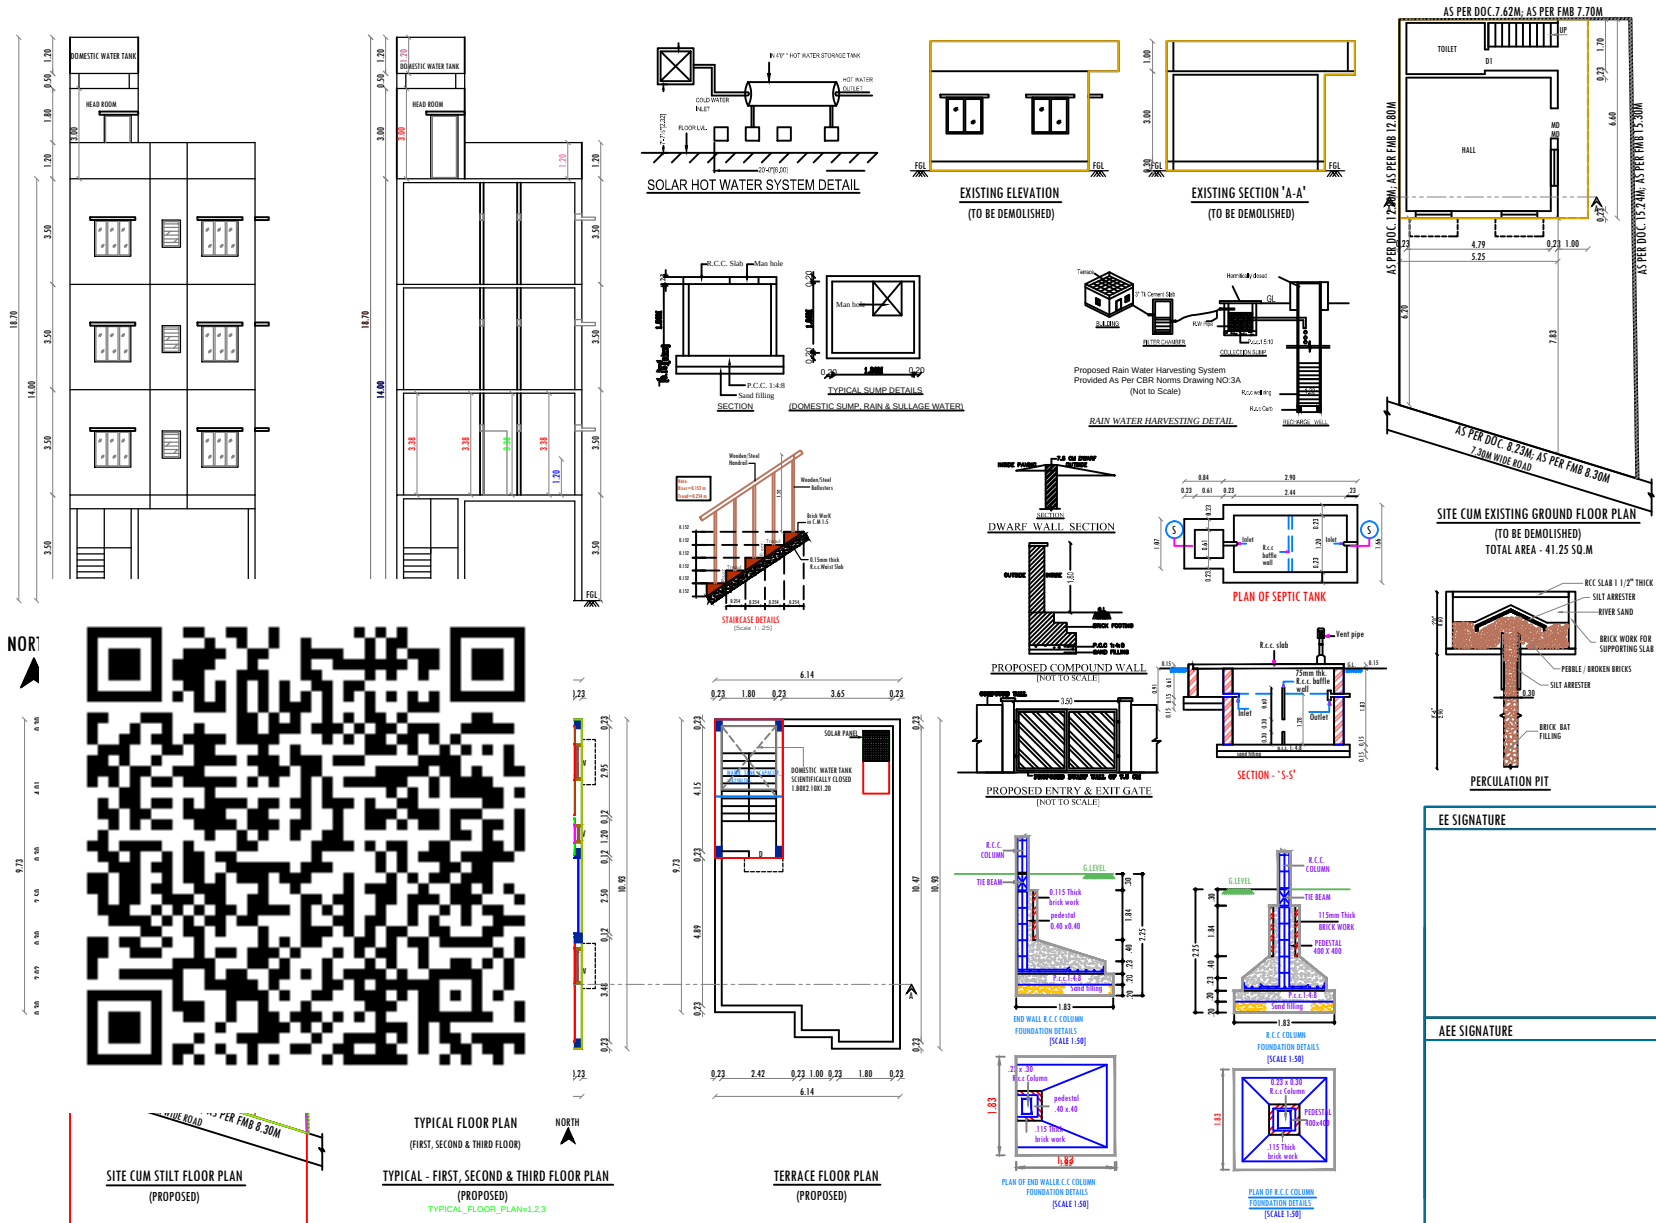

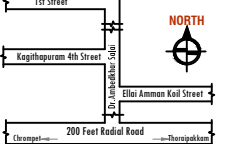QR CODE :	
	
KEY PLAN (NTS)	
	
PLOT EXTENT	
AS PER PATT	: 100.00 SQ.M
AS PER DOCUMENT	: 111.11 SQ.M
AREA DETAILS	
STIL FLOOR (NON FSI)	: 63.51 SQ.M
FIRST FLOOR	: 63.51 SQ.M
SECOND FLOOR	: 63.51 SQ.M
THIRD FLOOR	: 63.51 SQ.M
TOTAL	: 190.53 SQ.M
HEAD ROOM	: 10.42 SQ.M
TOTAL BUILT-UP AREA	: 264.46 SQ.M
FSI	: 1.90
JOINERY DETAILS	
MAIN DOOR	: 1.00 X 2.13 - MD
DOOR	: 0.90 X 2.13 - D
DOOR	: 0.77 X 2.13 - D1
OPENING	: 0.90 X 2.13 - O
WINDOW	: 1.20 X 1.20 - W
VENTILATOR	: 0.6 X 0.90 - V
SPECIFICATION	
Brick work	: Super structure with main wall using CM 1:5 mortar, Parapet Wall CM 1:4. Main door track and other doors kango wood.
R.C.C work	: Minimum grade of concrete M25. Verified tile & marble flooring.
Earth work	: All earth work excavation in foundation to be done as per the dimension given in the section drawing.
Plastering	: All exposed concrete shall be plastered in CM 1:3, and all brick surface in CM 1:4 mortar.
Weathering	: Weathering course shall be laid to slope in brick jolly, lime concrete average 115mm thick and finished with single layer of country tiles.
EE SIGNATURE	OWNER
AEE SIGNATURE	REGISTERED ENGINEER
K. VINOTH KUMAR, B.E. Registered Engineer (GCC) Grade-II Reg No: RE203392023 Image Planners & Designers No.2A, Kumaran Kudal Apts, Ground Floor, Saravathy Street, Madipakkam, Chennai - 600 061. Mobile : 98408 99485 / 95512 22122	

Eight ways to know a piece of land before you pay for it.

This report covers one part of the picture. These cover the rest, drawn from the same government records, for any property in Tamil Nadu.

LandLens One

Ask anything about a property and get an answer grounded in live government records, with the sources shown.

[/landlens/one](#)



Verify My Land

Every record check run on one property and returned as a single report.

[/landlens/verify-my-land](#)



Legal Opinion

An advocate's written opinion on the title, built on the records we pull for it.

[/landlens](#)



One Map

Every layer on one map: the parcel, its boundary, zoning, water bodies and what sits around it.

[/landlens/one/map](#)



PriceMap

What land actually changed hands for around this plot, taken from the registered deeds.

[/landlens/pricemap](#)



Build Scope

What you are allowed to build here: floor space, height, coverage and setbacks.

[/landlens/build-scope](#)



Property Tracker

Watch a property and hear about it when something new is registered against it.

[/landlens/property-tracker](#)



Deal Room

Run the transaction in one place: documents, stamping, signatures and the parties.

[/landlens/deal-room](#)



Twenty-four checks you can run yourself, at no cost.

Records and verification

The registers themselves, read for you.

Encumbrance Certificate

Patta and Chitta

Field Measurement Sketch

EC Analyzer

Bank charge check

Court case search

Seller background check

Approval check by survey

Zoning and land use

What the plan says can happen on this land.

Land use zone finder

CMDA land use check

Coastal regulation zone

Master plan check

Water bodies finder

Airport height clearance

Value and duty

What it is worth and what it costs to register.

Guideline value by street

Guideline value by survey

Stamp duty and registration fees

Capital gains

Floor space index

Area unit converter

Registers and directories

Who holds it, and which office keeps the record.

Find your registering office

Temple property check

Waqf property check

RERA register



Every free tool
/tools



Services we run
for you
/services



The LandLens
suite
/landlens/one



Every claim in this document traces back to a government record.

Legal opinions, due diligence and title verification

Building plan, layout and sub-division approvals

Completion and occupancy certificates, regularisation

Escrow, negotiation and NRI property management

Land survey, soil testing, architecture and construction

Verified RealEstate
3/350/2 Mettukuppam,
OMR Thoraipakkam,
Chennai 600 097, India
hello@verified.realestate
+91 9996 12 9996

Prepared from the registers named on the page each finding sits on. Where a register could not be read, this document says so in its place rather than leaving the gap to be read as a clean result.

