

PP

APPROVAL RECORD

Planning Permission

Chengalpattu district, Tamil Nadu

APPROVAL TYPE

Building Plan

ISSUING AUTHORITY

Rural Panchayat

The approval as the planning authority issued it, reproduced in full behind this page.

An approval speaks to what was sanctioned, not to what was built. Completion is a separate record.

PLAN SHOWING THE PROPOSED CONSTRUCTION OF GROUND + 2 FLOORS (HEIGHT - 10.39m) RESIDENTIAL BUILDING WITH THREE DWELLING UNITS AT PLOT NO: B4, " JK AVENUE EXTENSION " IN OLD S. NO: 145 / 4A3, AS PER PATTa NEW S. NO: 145 / 8, PATTa NO: 7969 OF MEDAVAKKAM VILLAGE, ST. THOMAS MOUNT PANCHAYAT UNION LIMITS, TAMBARAM TALUK, CHENGALPET DISTRICT.

OWNER's NAME: 1) Mr.G. KARTHIKEYAN
2) Mrs. G. VIJAYALAKSHMI

SUB - DIVISION PLAN WAS APPROVED

PLANNING PERMIT NO: 854 / 2018
D. DIS NO: 6325 / 2018
DATED: 26. 06. 2018

CMDA LAND USE ZONE: PRIMARY RESIDENTIAL SCALE: 1:100

SPECIFICATIONS :

1. Foundation with R.C.C. footing and columns
2. Plinth beam with R.C.C.1:2:4, 230 x 300 mm
3. Mat concrete for foundation with P.C.C.1:5:10
4. Super structure with brick masonry in c.m.1:6
5. Lintel cum sunshade with R.C.C.1:2:4
6. Roof slab/roof beams with R.C.C.1:2:4
7. Weathering course with brick jelly lime Concrete
8. Ceramic flooring over a basecourse of C.C.1:5:10

JOINERIES

MAIN DOOR	MD	1.00 X 2.13
DOOR	D1	0.90 X 2.13
DOOR	D2	0.76 X 2.13
WINDOW	W	1.22 X 1.22
KITCHEN WINDOW	KW	1.22 X 0.91
VENTILATOR	V	0.76 X 0.76

COLOUR INDEX

PROPOSED	
ROAD	
SITE BOUNDARY	

ALL DIMENSION ARE IN Feet & Mtr

EXTENT	IN	SQFT	SQMT
PLOT AREA (AS PER DOCUMENT)		1275.00	118.50
PLOT AREA (AS PER PATTa)		1270.00	118.00
SUPER IMPOSED AREA		1271.00	118.10
PLINTH AREA OF GROUND FLOOR		439.00	40.81
PLINTH AREA OF FIRST FLOOR		619.00	57.53
PLINTH AREA OF SECOND FLOOR		619.00	57.53
TOTAL AREA		1677.00	155.87
F.S.I		1.32	



NON F.S.I AREA

PARKING AREA	180.00	16.72
HEADROOM AREA	91.00	8.48









OWNER's NAME: 1) Mr.G. KARTHIKEYAN
2) Mrs. G. VIJAYALAKSHMI

Er. E.SASIREKHA B.E.,
CONSULTING CIVIL ENGINEER
REGISTERED ENGINEER (Grade-II)
CMDA Reg No. RE/Gr-II/19/04/052
Greater Chennai Corporation Reg No. RE200982019
Tambaram Corporation Reg No. 0091S/2019/00007
PLOT No. C. VETRI NAGAR,
MUDICHUR ROAD, W/TAMBARAM,
CHENNAI - 600 045.
CELL : 90030 99383, 044-43111414.

REGISTERED ENGINEER

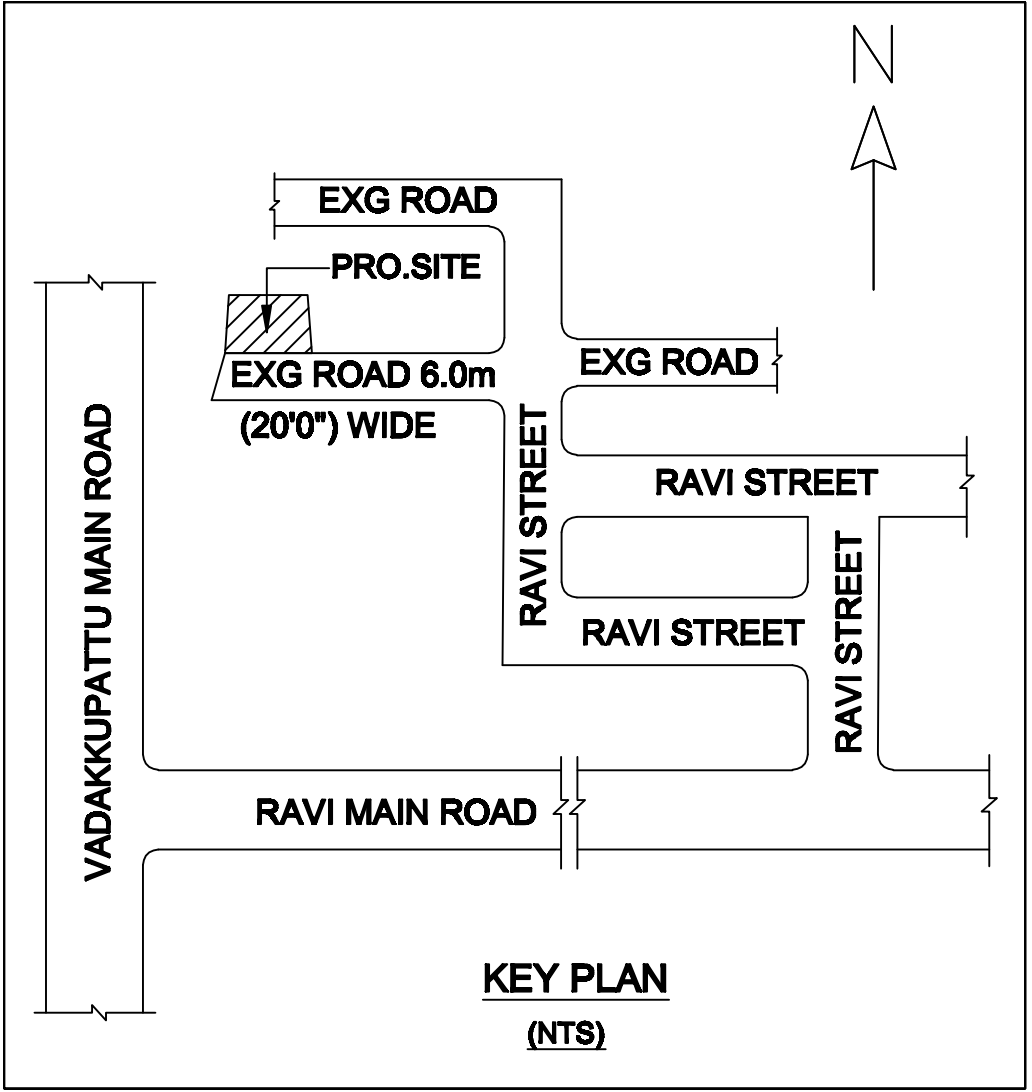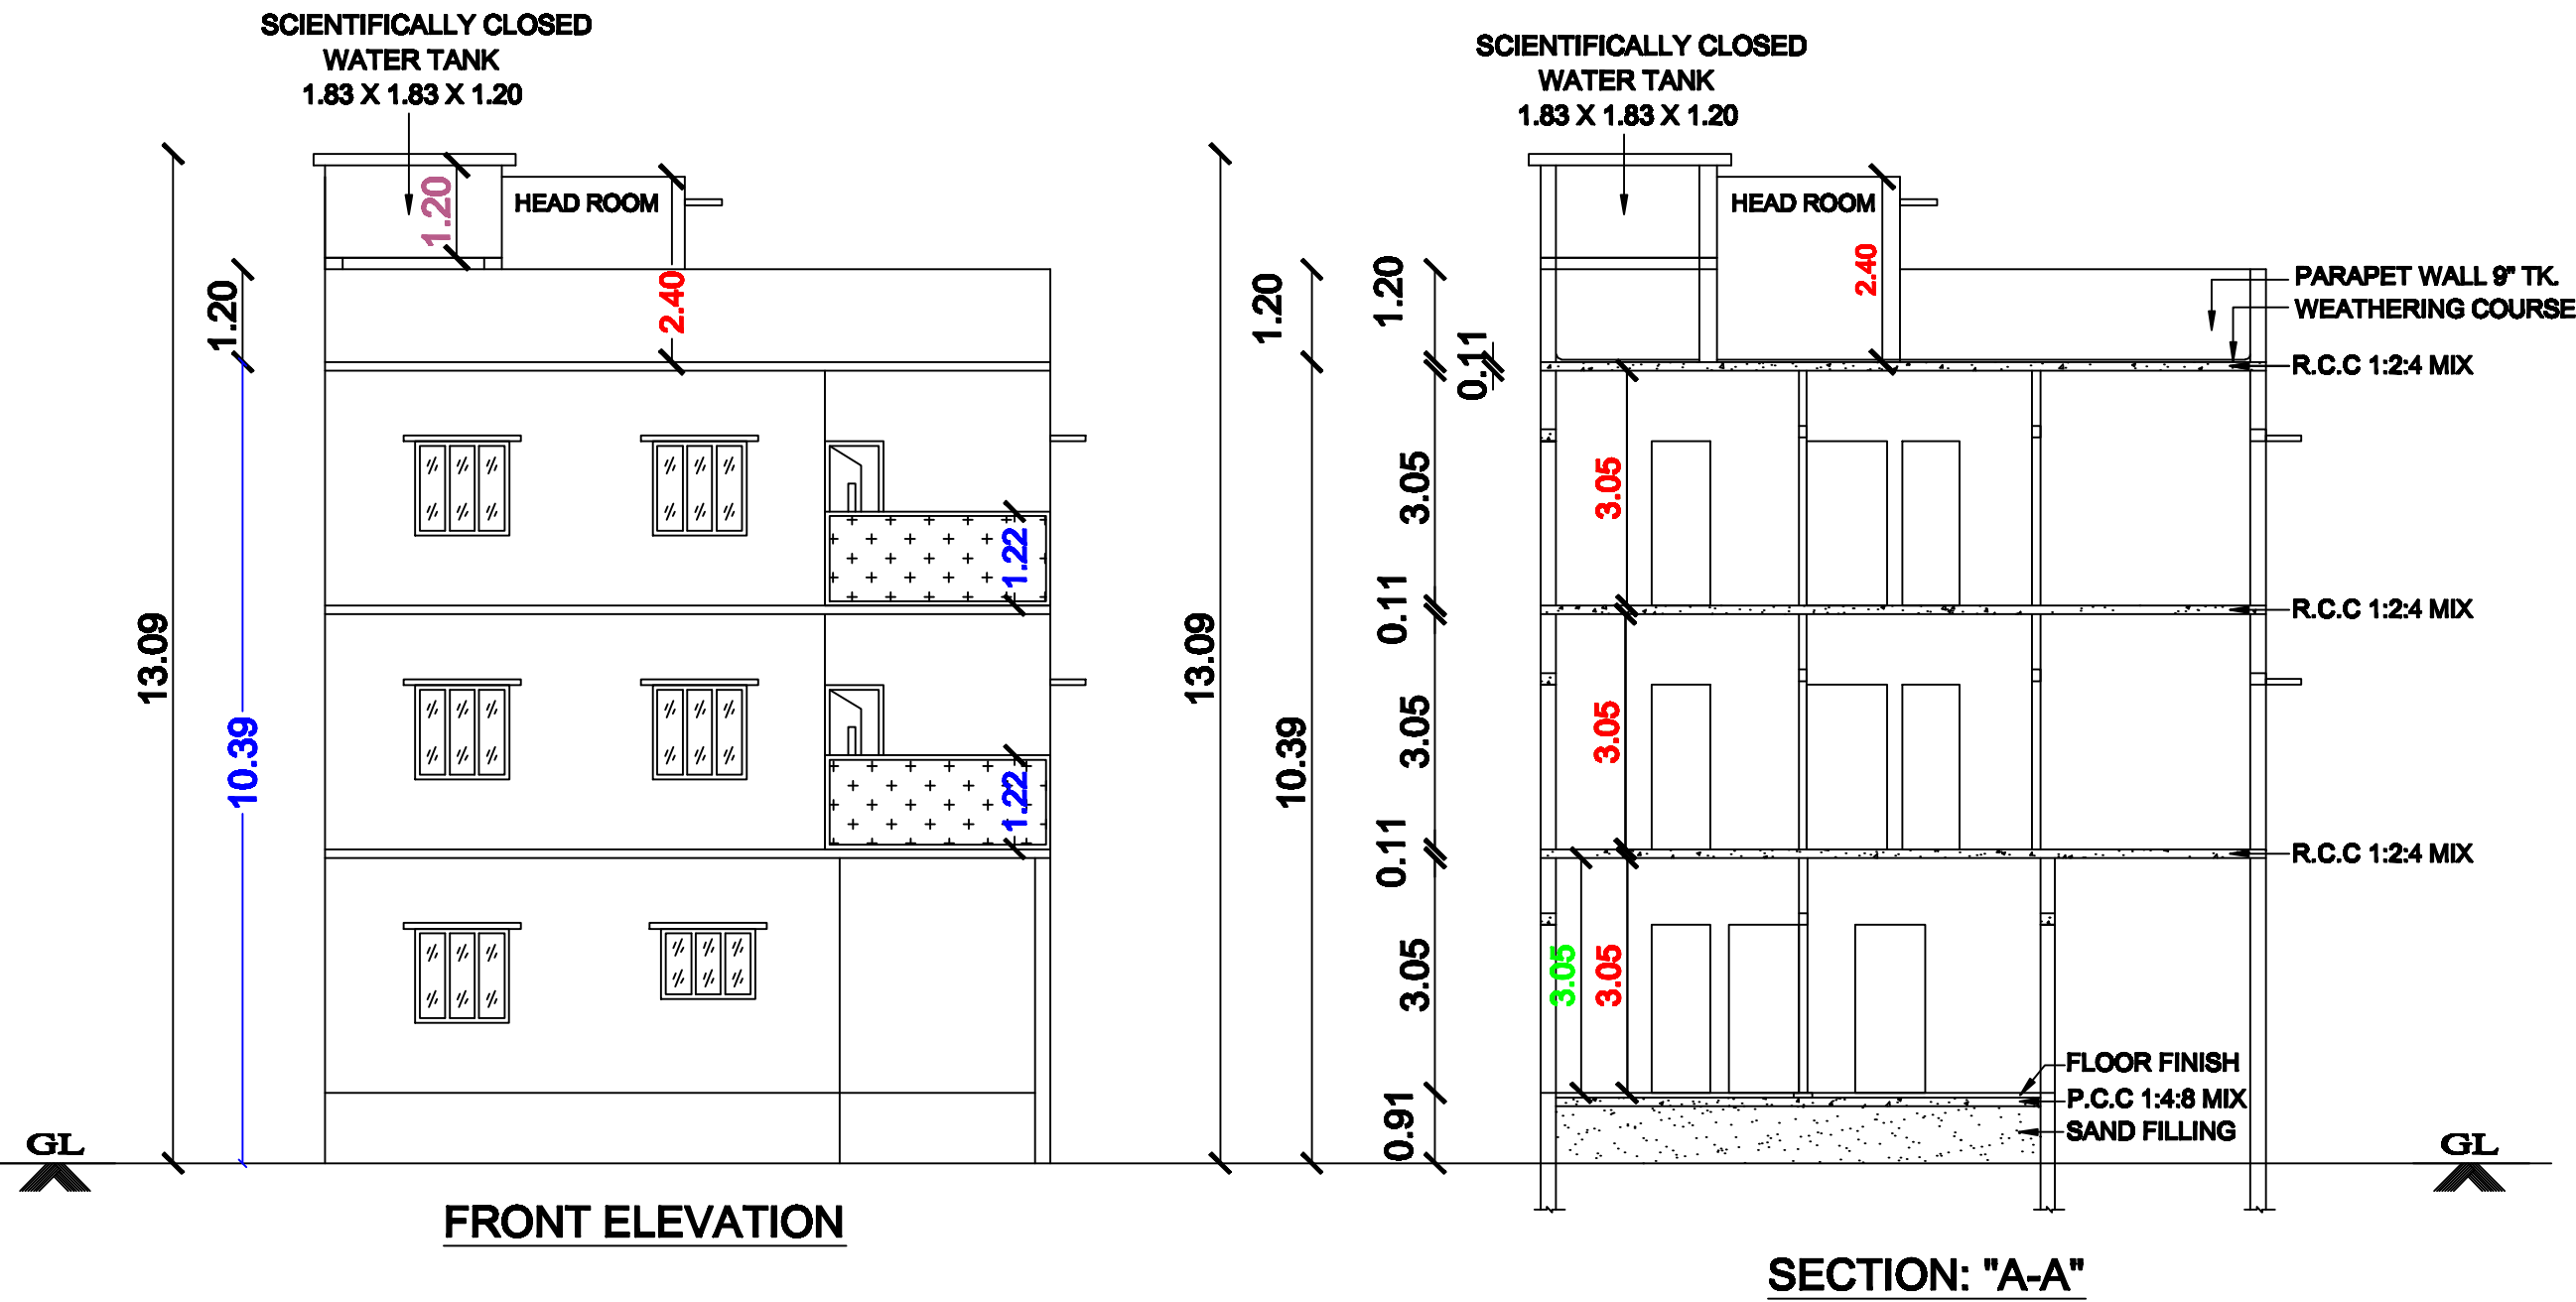

PLAN INFO
PLOT_NO=B4
SURVEY_NO=145 / 8
PATTa_NO=7969
TALUK=TAMBARAM
AS_PER_DOCUMENT=118.50
AS_AT_SITE=118.10
FMB_OR_PLR=118.00
DISTRICT=CHENGALPET
EXISTING_FLOOR_AREA_TO_BE_DEMOLISHED_M2=0
SINGLE_FAMILY_BLDG=NO
CRZ=NO
SECURITY_ZONE=NO
ACCESS_WIDTH_M=13.40
WHETHER_GOV'T_OR_AIDED_SCHOOL=NO
PLOT_AREA_M2=118.00
AVG_PLOT_DEPTH=8.0
AVG_PLOT_WIDTH=12.80
AREA_TYPE=PRIMARY RESIDENTIAL
ROAD_WIDTH=6.00
ROAD_LENGTH=250.00
BLK_1_NON_FSI_AREA=25.20
BLK_1_FLR_0_BLT_UP_AREA=40.81
BLK_1_FLR_1_BLT_UP_AREA=57.53
BLK_1_FLR_2_BLT_UP_AREA=57.53
LAND_USE_ZONE = RESIDENTIAL
RW DECLARED=YES
OSR APPLICABLE=NO
PREMIUM_FSI_REQUIRED=NO
IF HERITAGE_TOWN_LESS_THAN_1KM_RADIUS=NO
IS APPROVED_LAYOUT=NO
IS SWIMMING_POOL_EXISTS=NO
BUILDING_NEAR_TO_RIVER=NO
BUILDING_NEAR_MONUMENT=NO
BUILDING_NEAR_GOV'T_BLDG=NO
NOC_FOR_CONSTRUCTION_NEAR_MONUMENT=NO
JURISDICTION_TYPE=PANCHAYAT

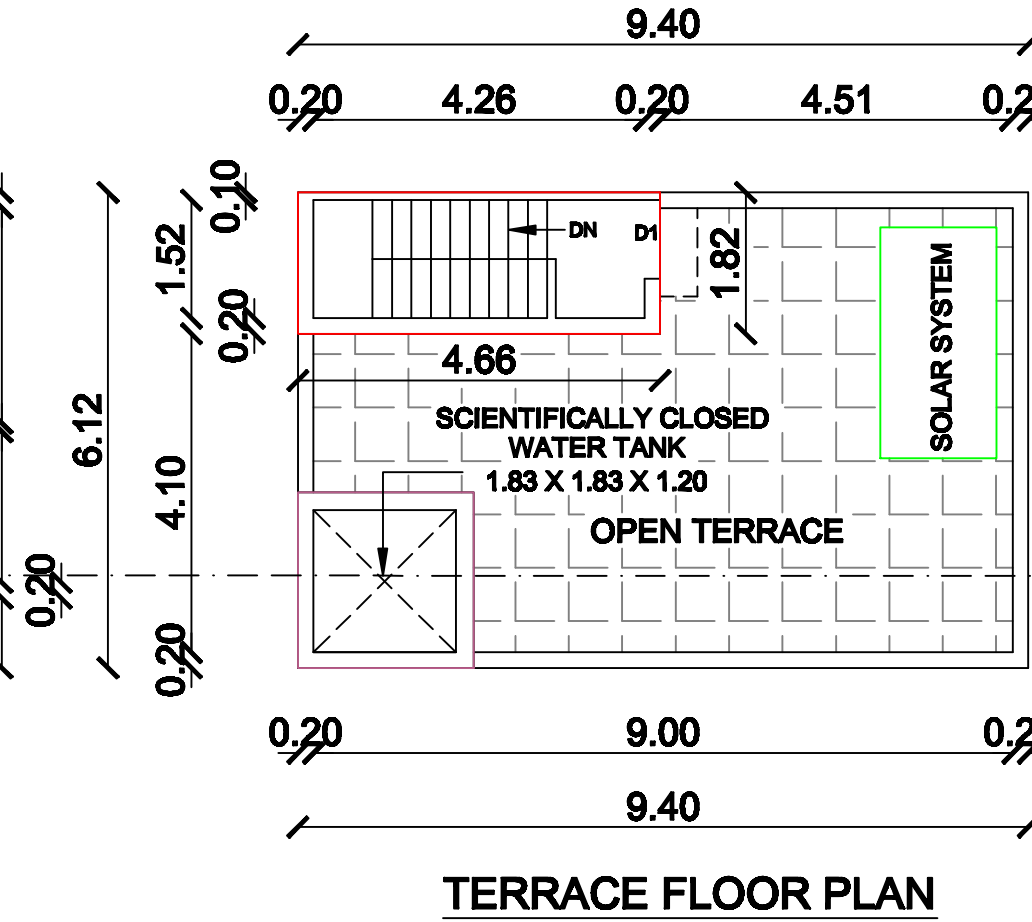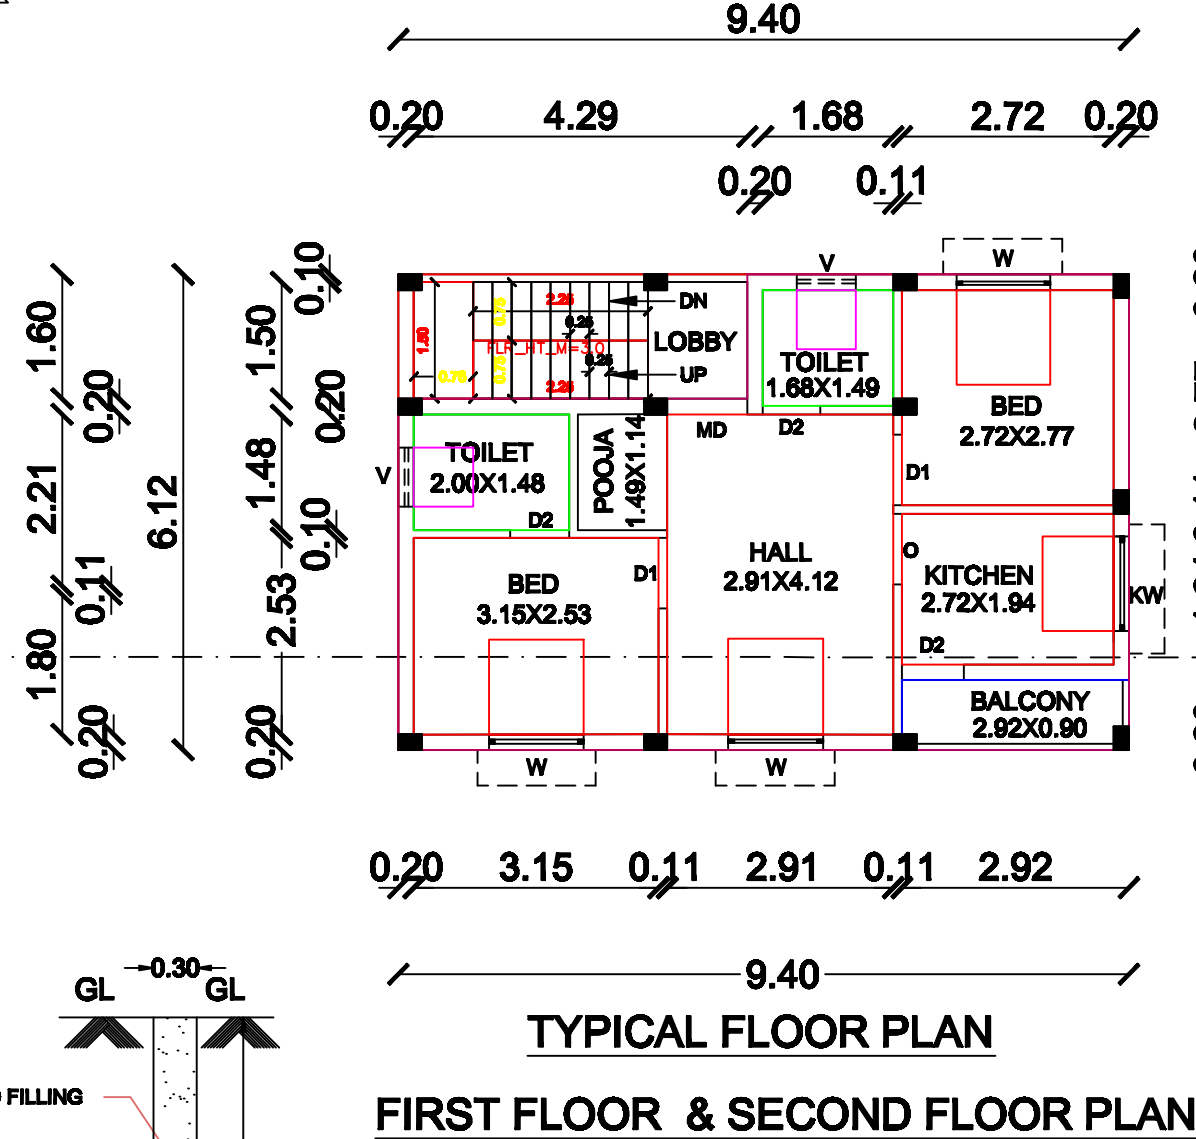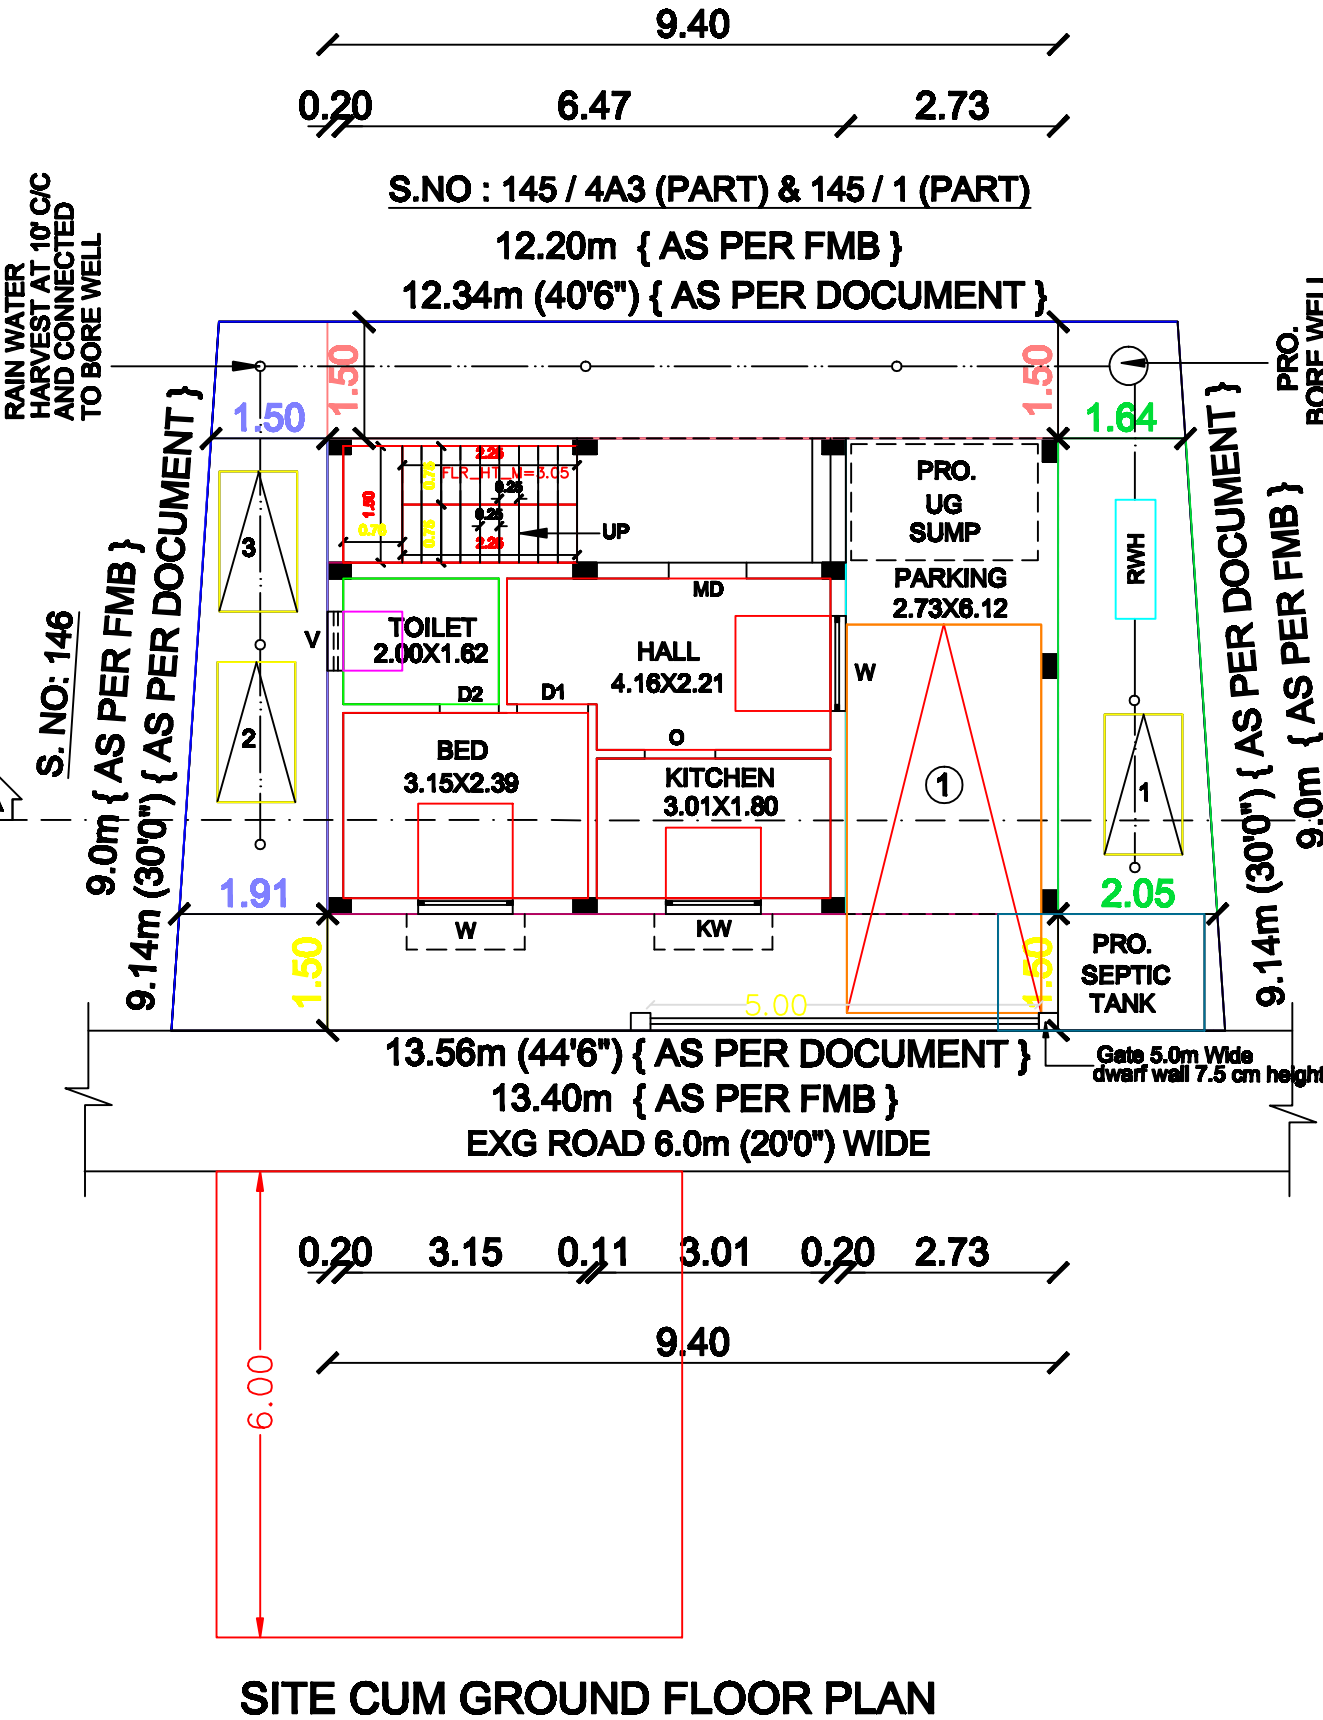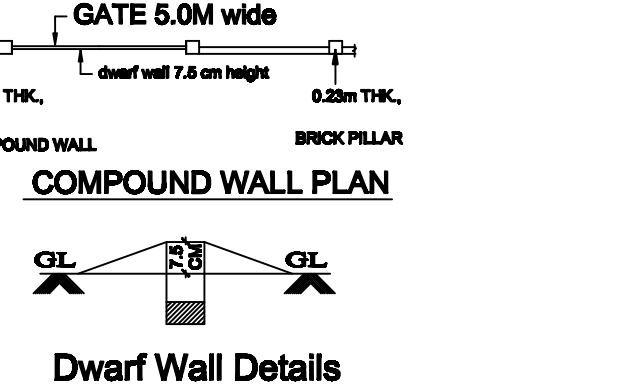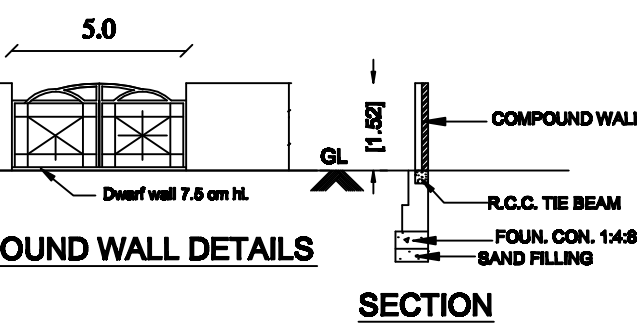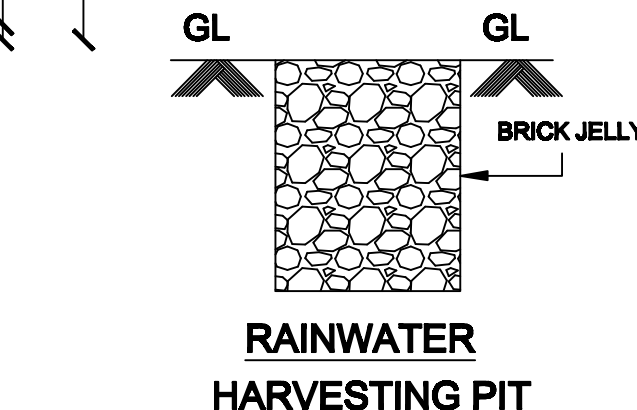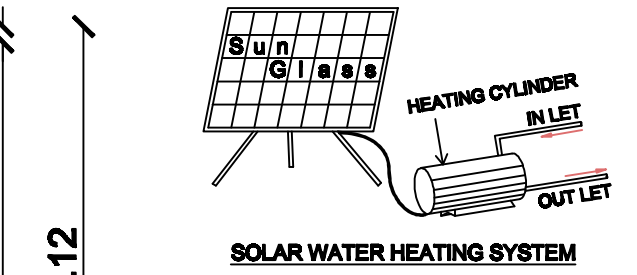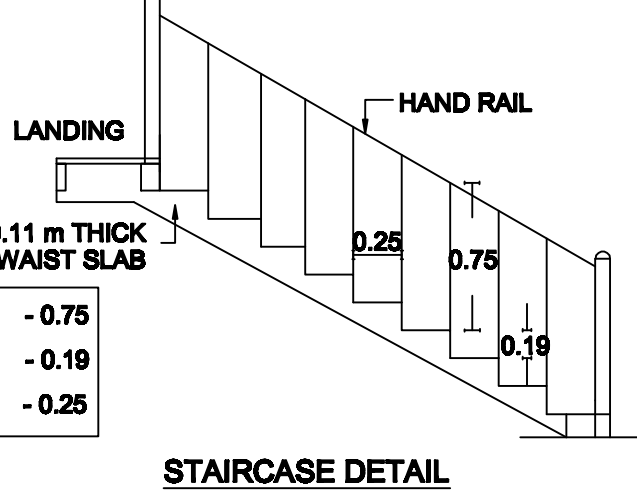

Eight ways to know a piece of land before you pay for it.

This report covers one part of the picture. These cover the rest, drawn from the same government records, for any property in Tamil Nadu.

LandLens One

Ask anything about a property and get an answer grounded in live government records, with the sources shown.

[/landlens/one](#)



Verify My Land

Every record check run on one property and returned as a single report.

[/landlens/verify-my-land](#)



Legal Opinion

An advocate's written opinion on the title, built on the records we pull for it.

[/landlens](#)



One Map

Every layer on one map: the parcel, its boundary, zoning, water bodies and what sits around it.

[/landlens/one/map](#)



PriceMap

What land actually changed hands for around this plot, taken from the registered deeds.

[/landlens/pricemap](#)



Build Scope

What you are allowed to build here: floor space, height, coverage and setbacks.

[/landlens/build-scope](#)



Property Tracker

Watch a property and hear about it when something new is registered against it.

[/landlens/property-tracker](#)



Deal Room

Run the transaction in one place: documents, stamping, signatures and the parties.

[/landlens/deal-room](#)



Twenty-four checks you can run yourself, at no cost.

Records and verification

The registers themselves, read for you.

Encumbrance Certificate

Patta and Chitta

Field Measurement Sketch

EC Analyzer

Bank charge check

Court case search

Seller background check

Approval check by survey

Value and duty

What it is worth and what it costs to register.

Guideline value by street

Guideline value by survey

Stamp duty and registration fees

Capital gains

Floor space index

Area unit converter

Zoning and land use

What the plan says can happen on this land.

Land use zone finder

CMDA land use check

Coastal regulation zone

Master plan check

Water bodies finder

Airport height clearance

Registers and directories

Who holds it, and which office keeps the record.

Find your registering office

Temple property check

Waqf property check

RERA register



Every free tool
/tools



Services we run
for you
/services



The LandLens
suite
/landlens/one



Every claim in this document traces back to a government record.

Legal opinions, due diligence and title verification

Building plan, layout and sub-division approvals

Completion and occupancy certificates, regularisation

Escrow, negotiation and NRI property management

Land survey, soil testing, architecture and construction

Verified RealEstate
3/350/2 Mettukuppam,
OMR Thoraipakkam,
Chennai 600 097, India
hello@verified.realestate
+91 9996 12 9996

Prepared from the registers named on the page each finding sits on. Where a register could not be read, this document says so in its place rather than leaving the gap to be read as a clean result.

