

PP

APPROVAL RECORD

Planning Permission

Chengalpattu district, Tamil Nadu

APPROVAL TYPE

Building Plan



ISSUING AUTHORITY

Rural Panchayat










The approval as the planning authority issued it, reproduced in full behind this page.

An approval speaks to what was sanctioned, not to what was built. Completion is a separate record.


<u>PLOT WAS REGULARISED (PLOT NO:10)</u> P.P.NO: 287/2019 D.Dis.NO:3123/2018/A4 DATE:05/08/2019

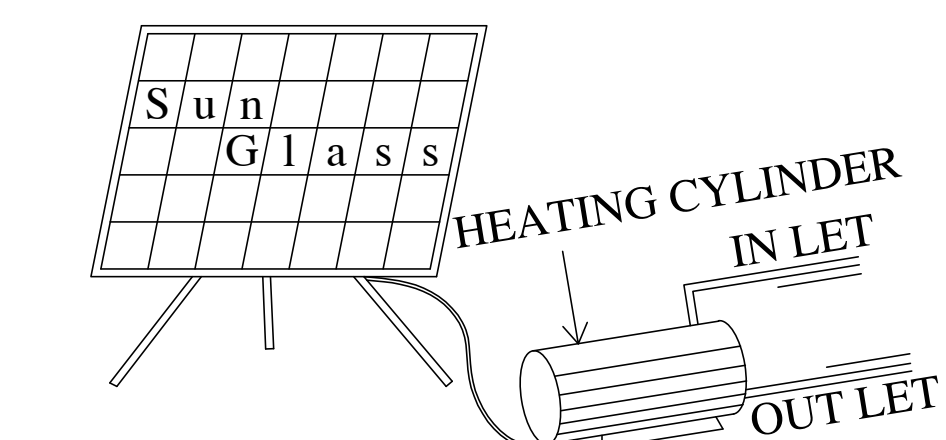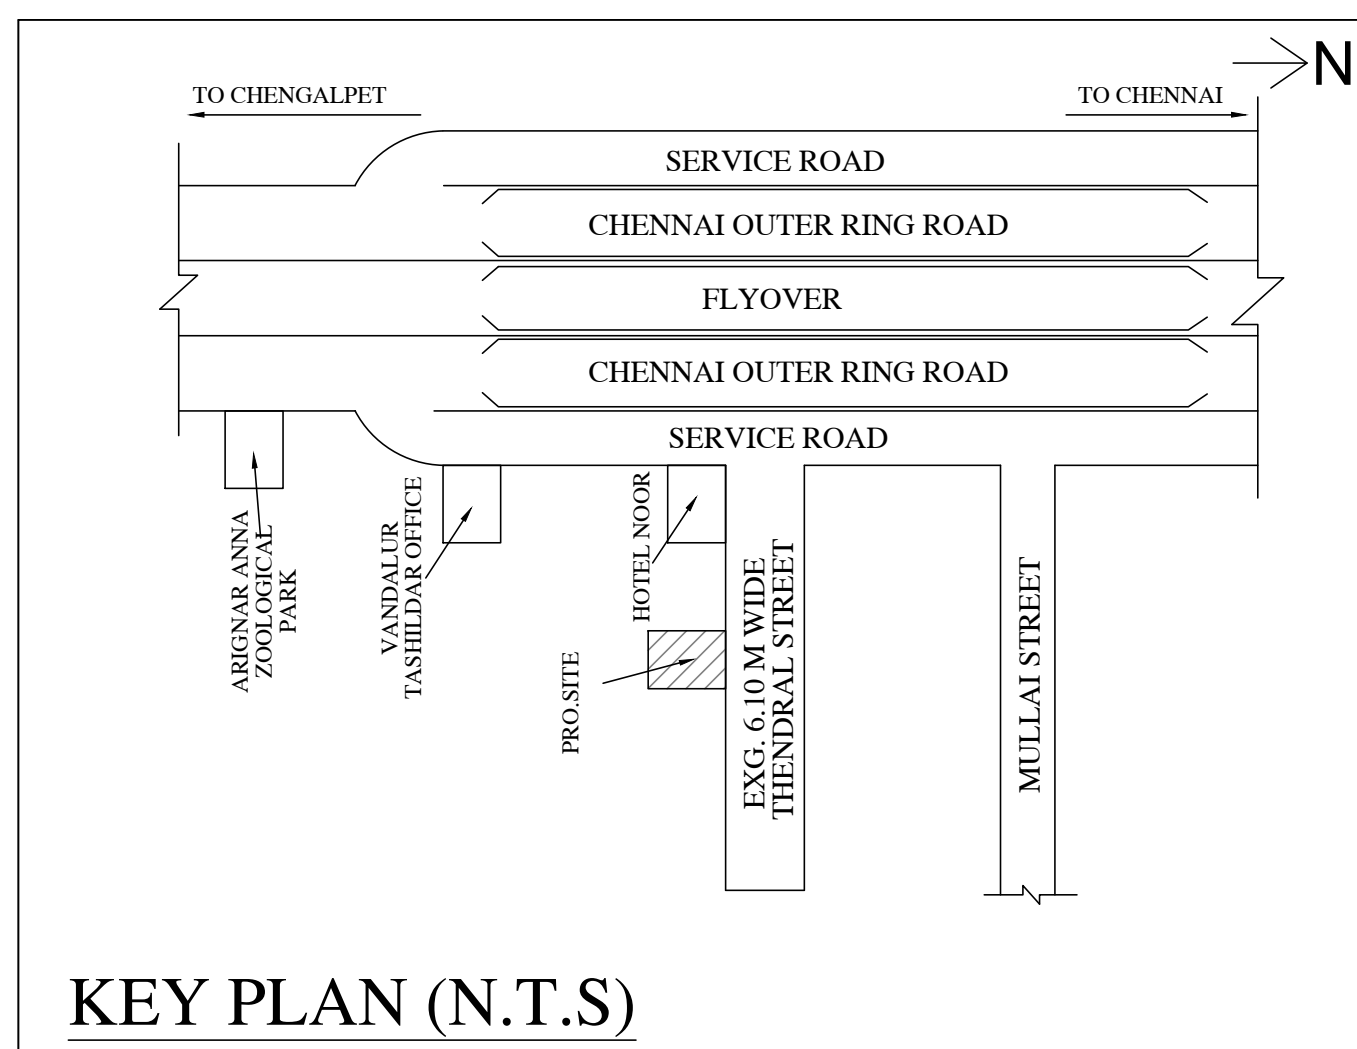

PLOT WAS REGULARISED (PLOT NO:09)
P.P.NO: 313/2019
D.Dis.NO:3124/2018/A4
DATE:26/08/2019

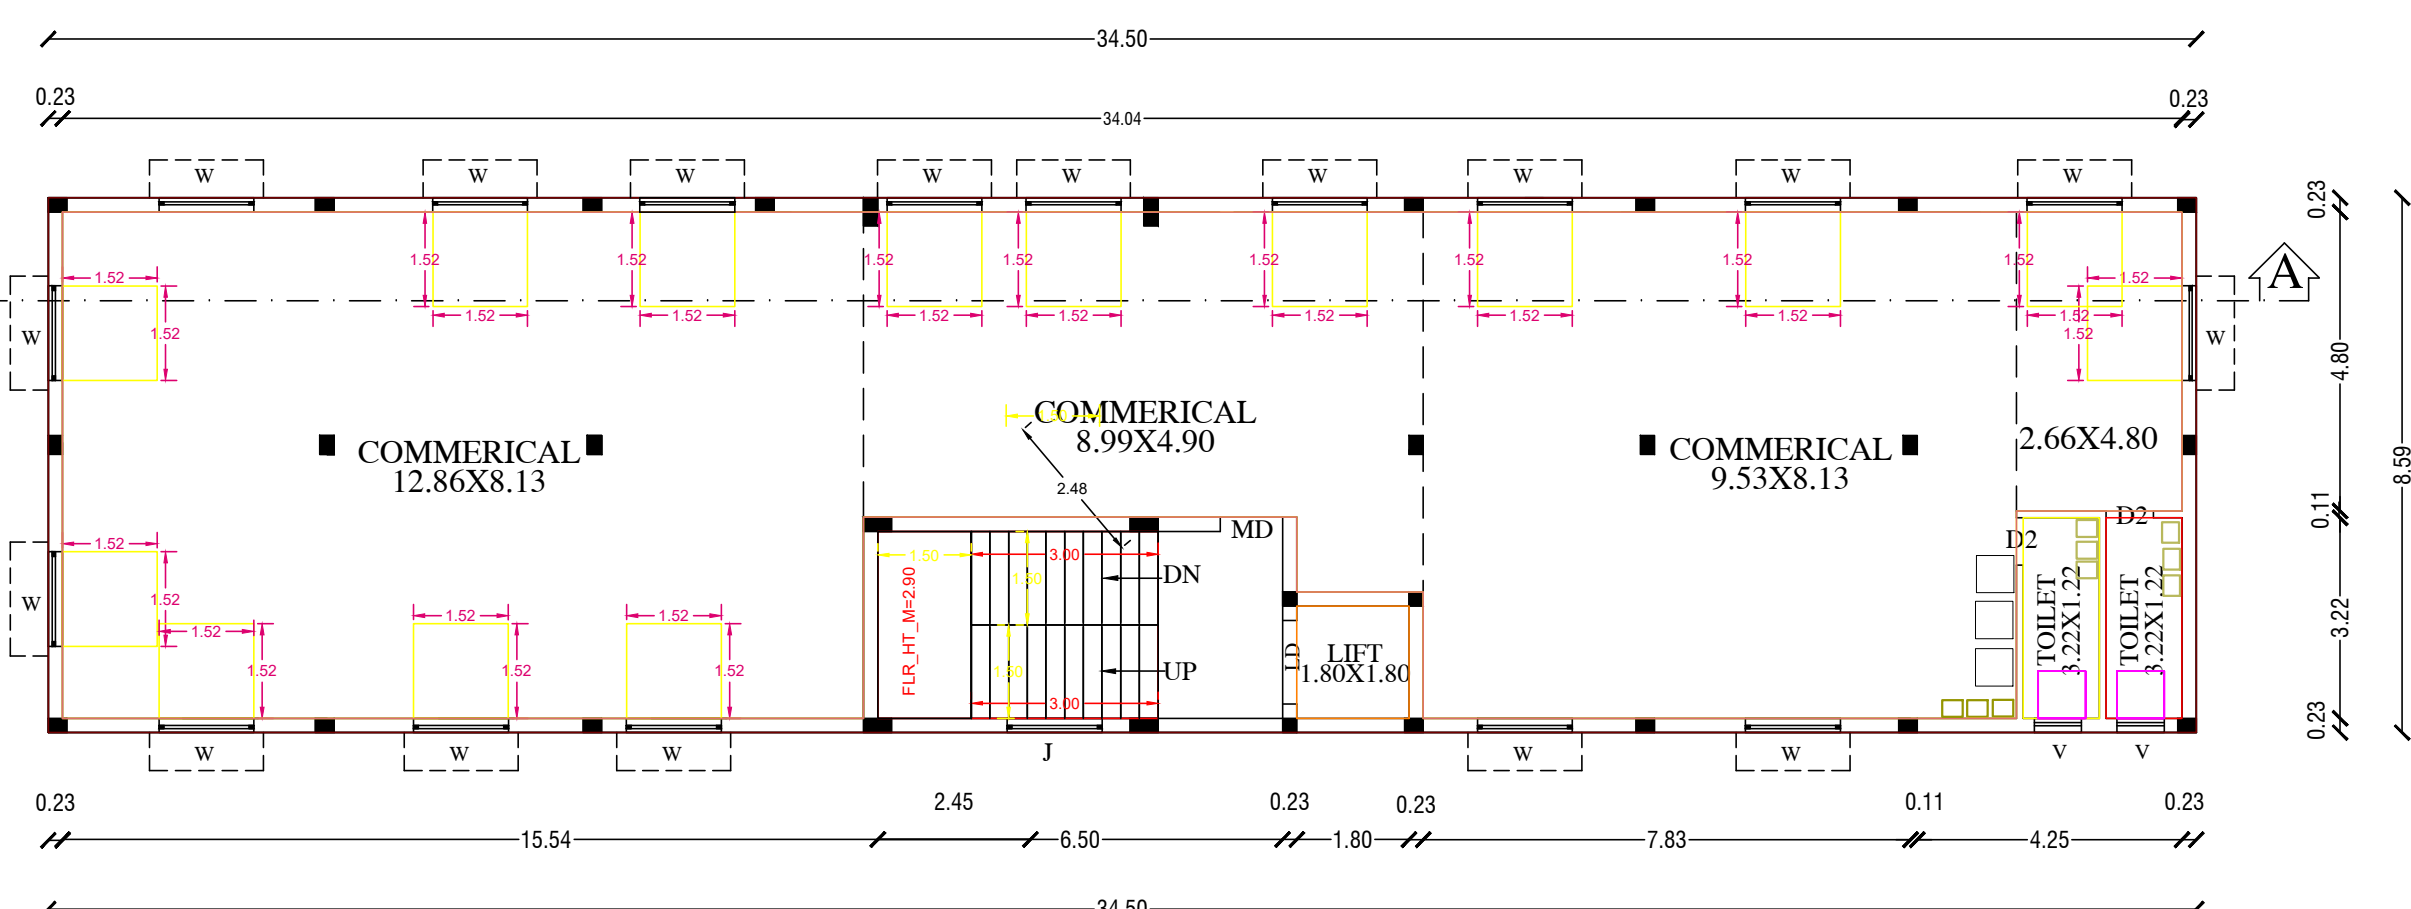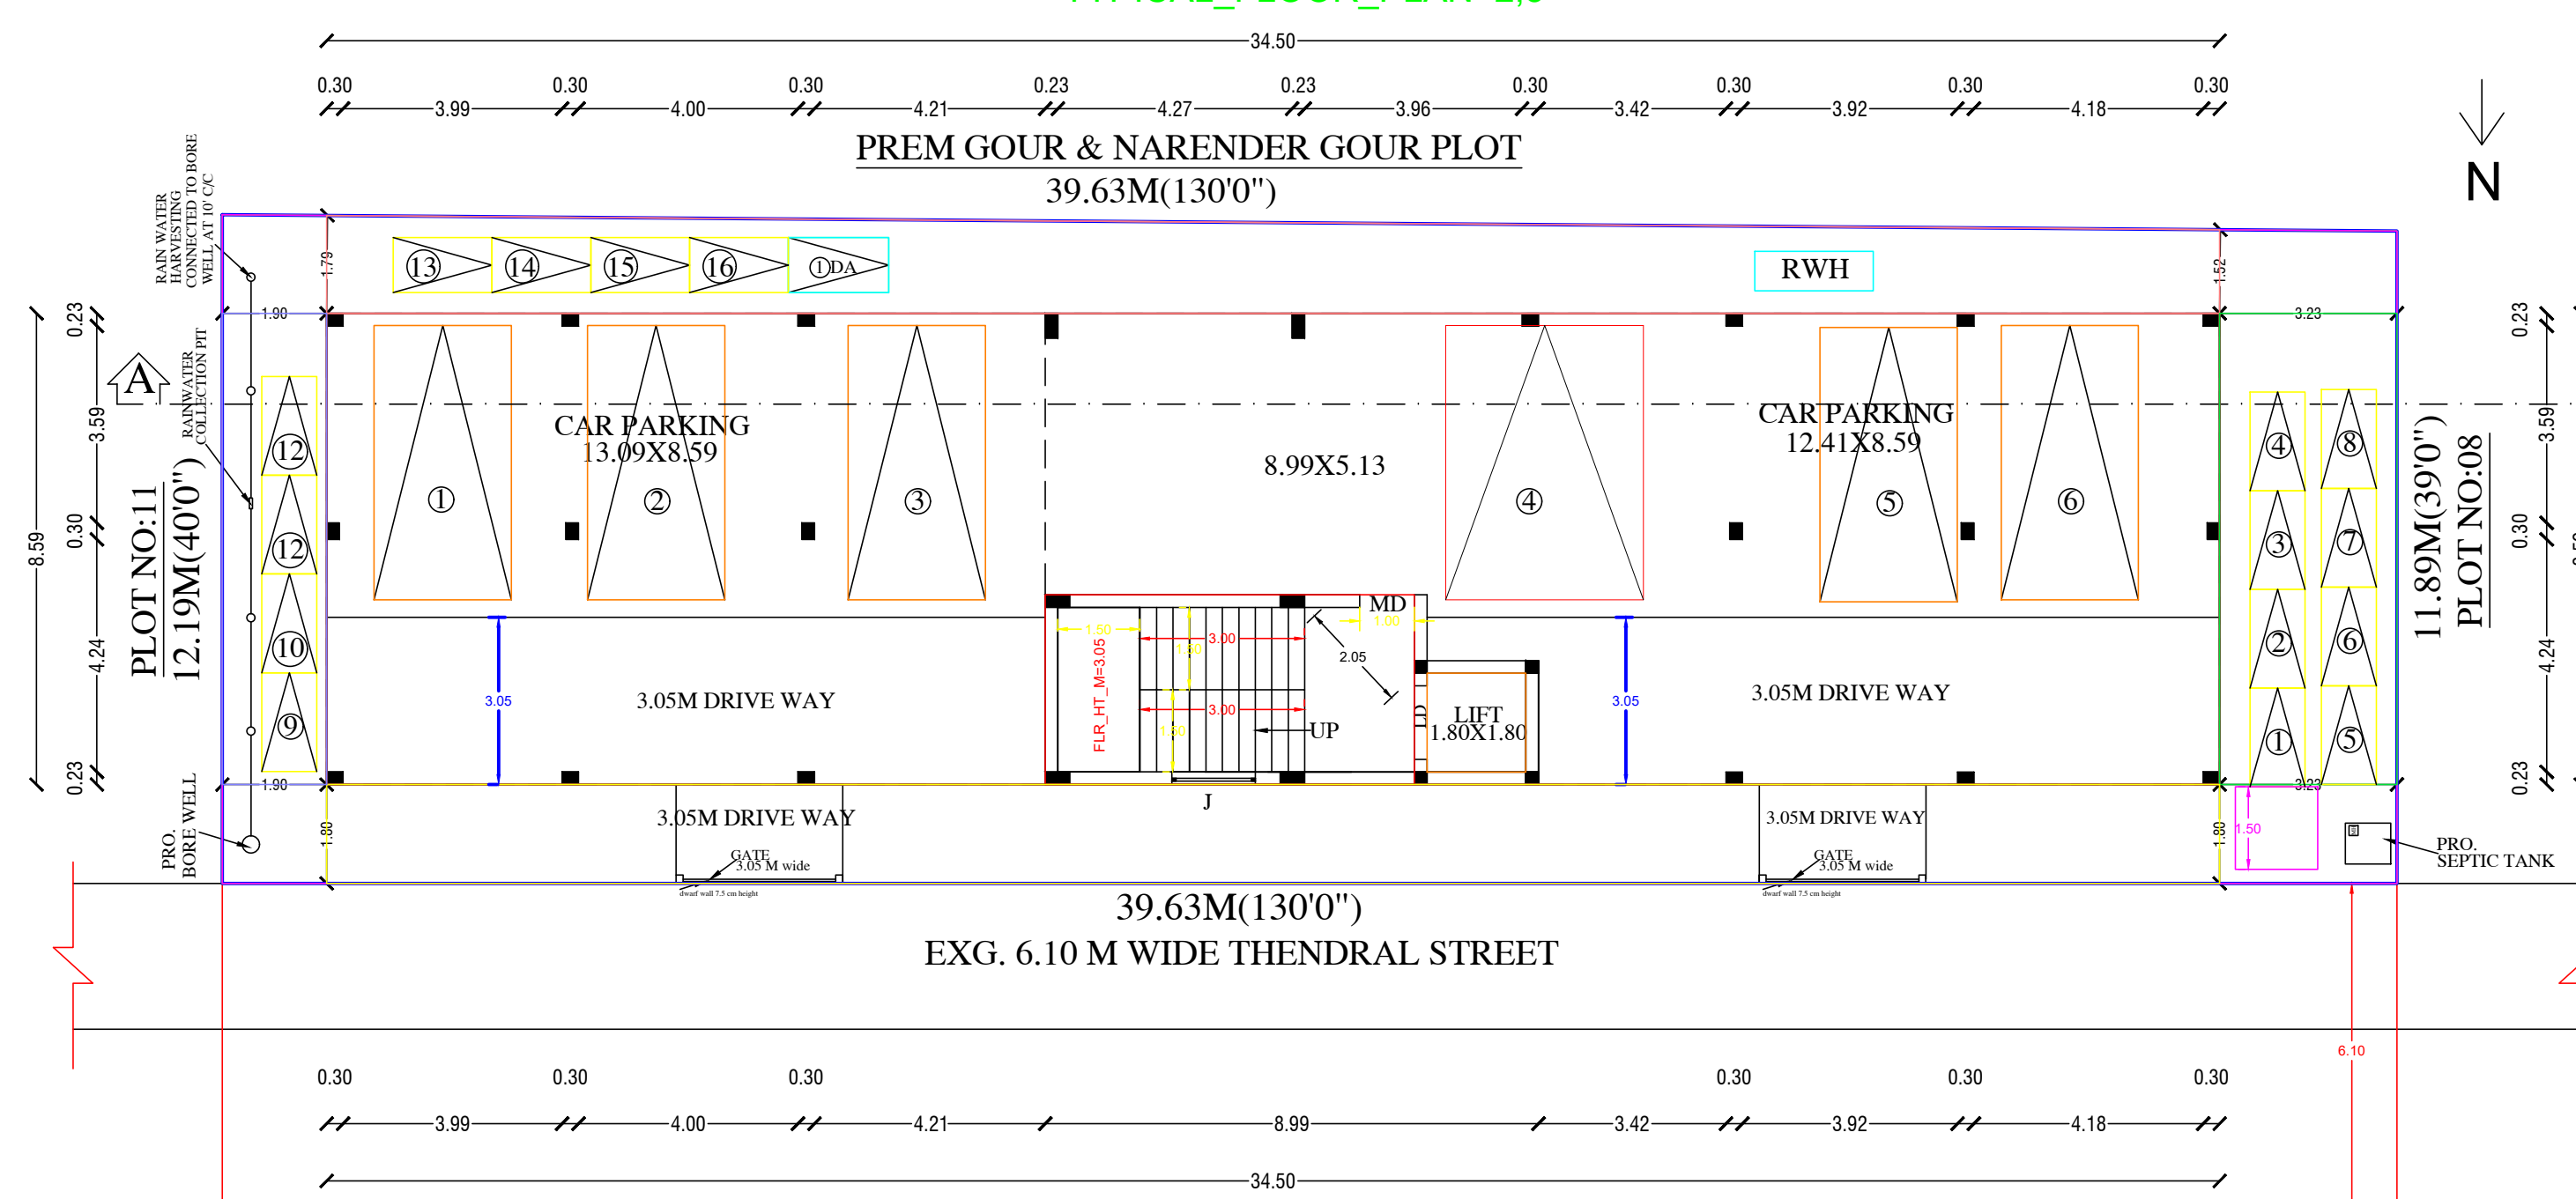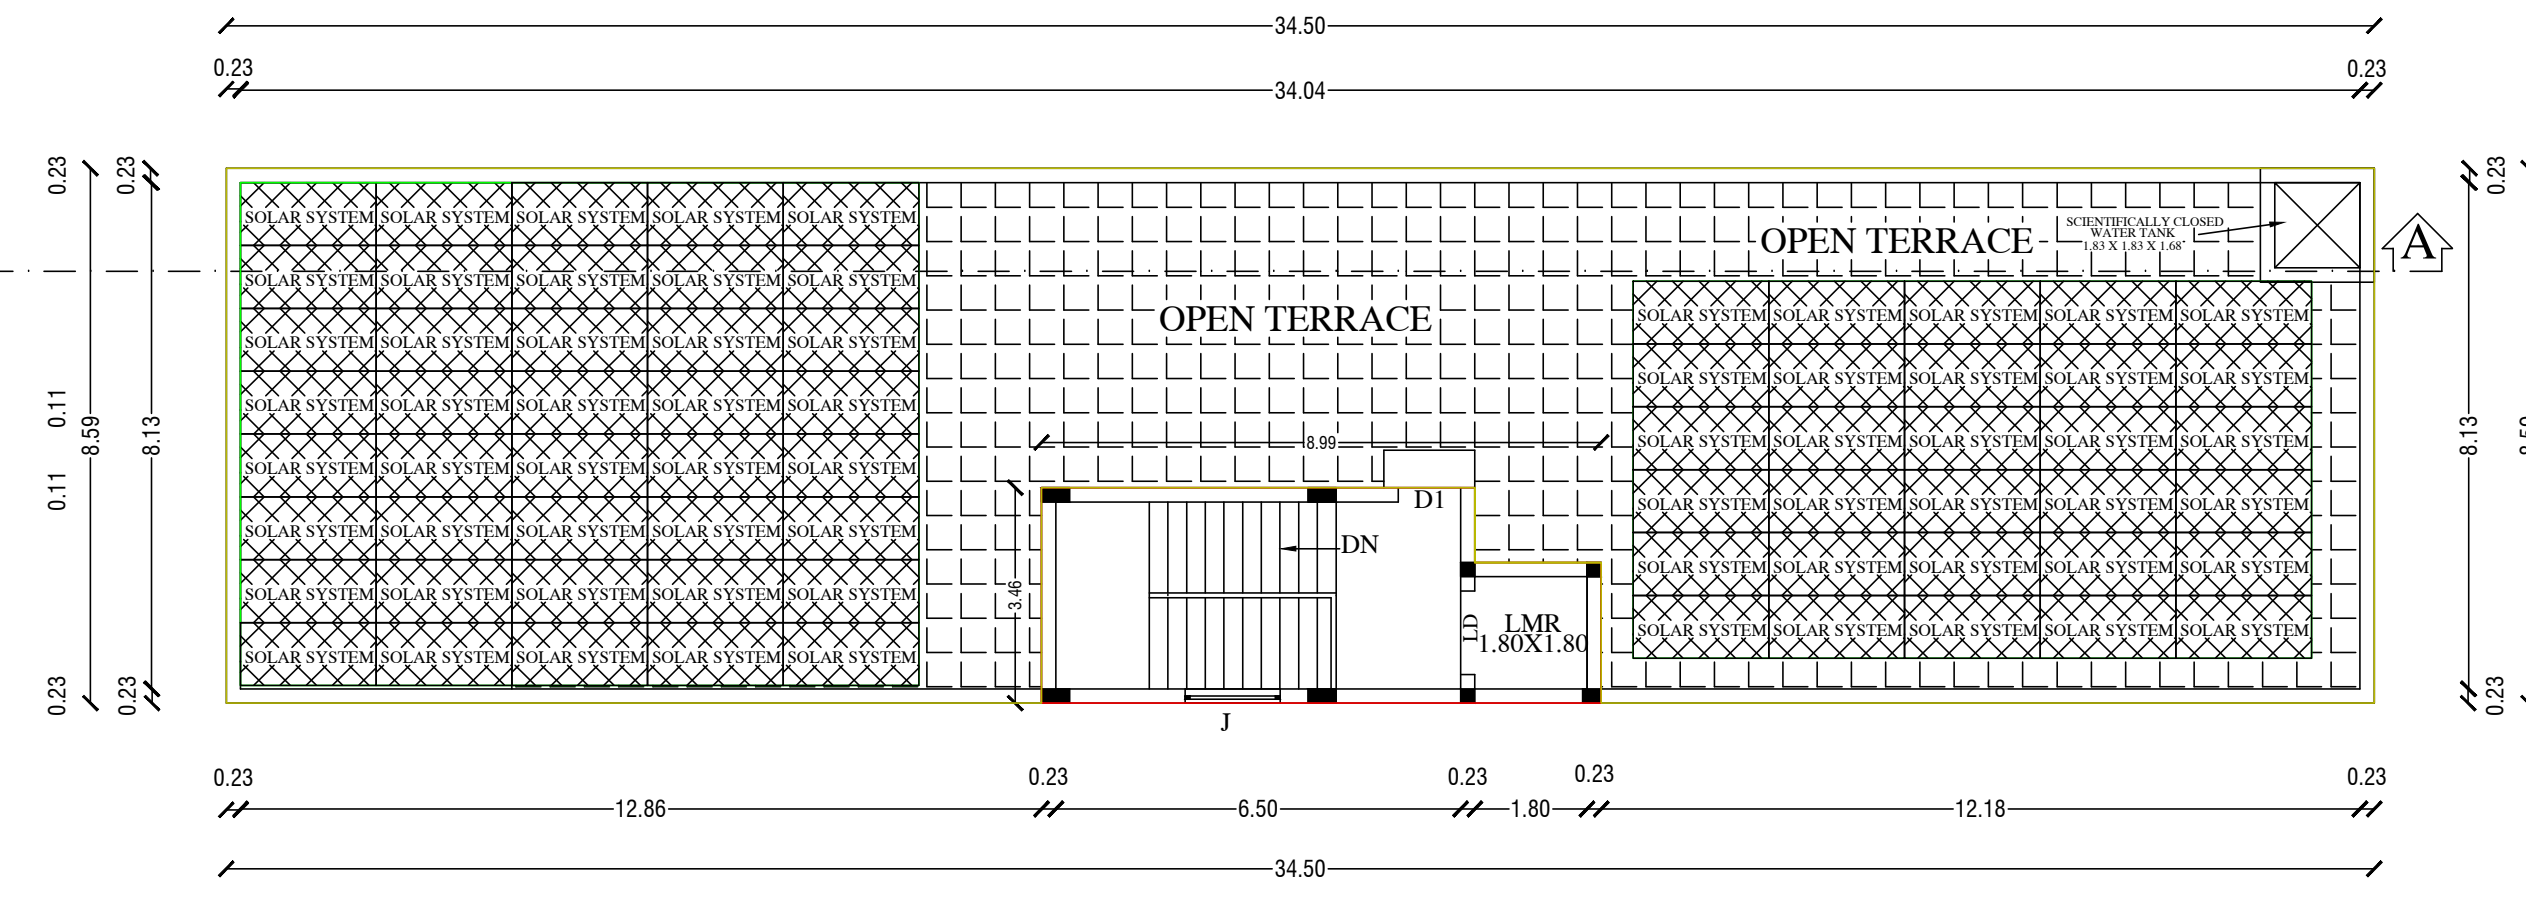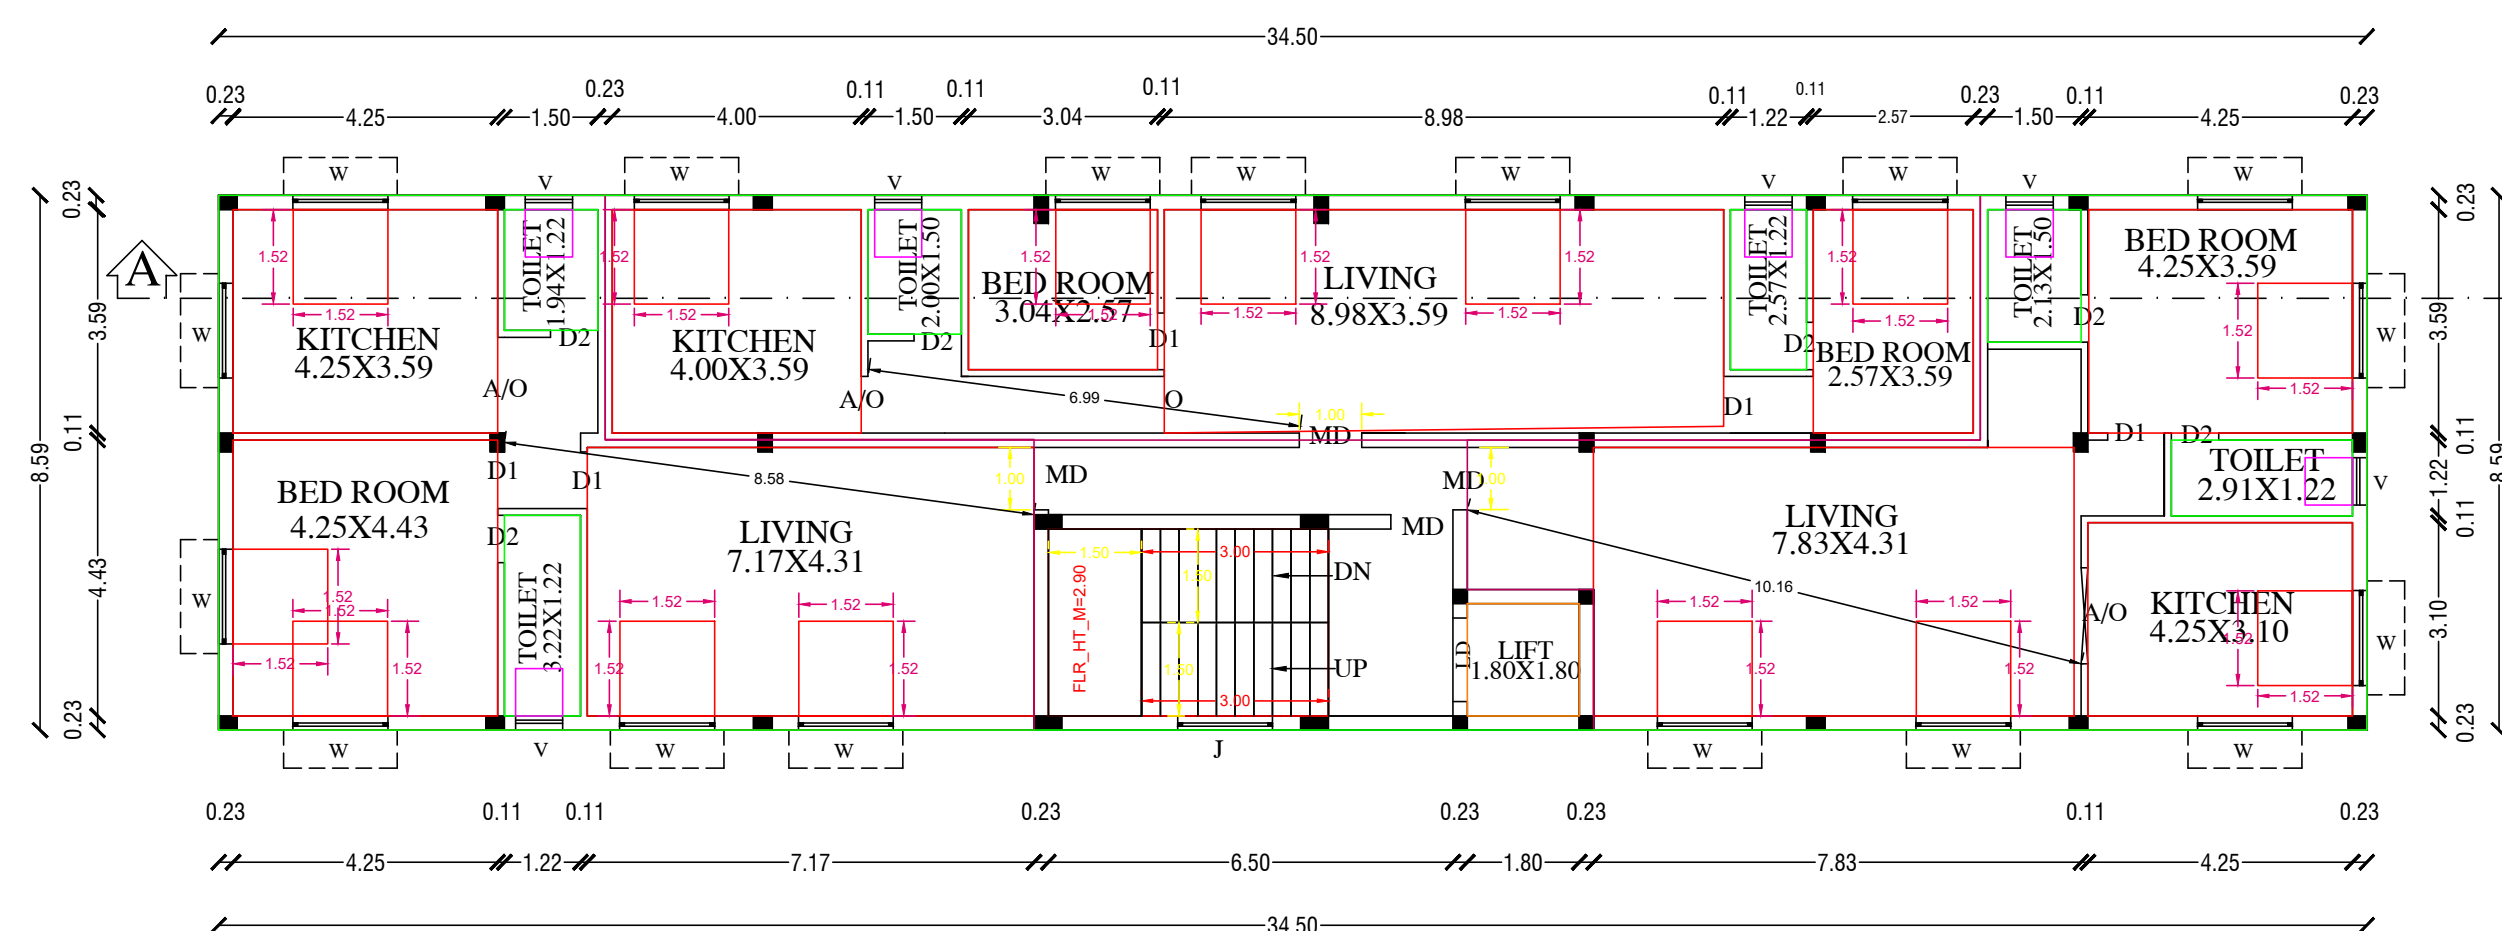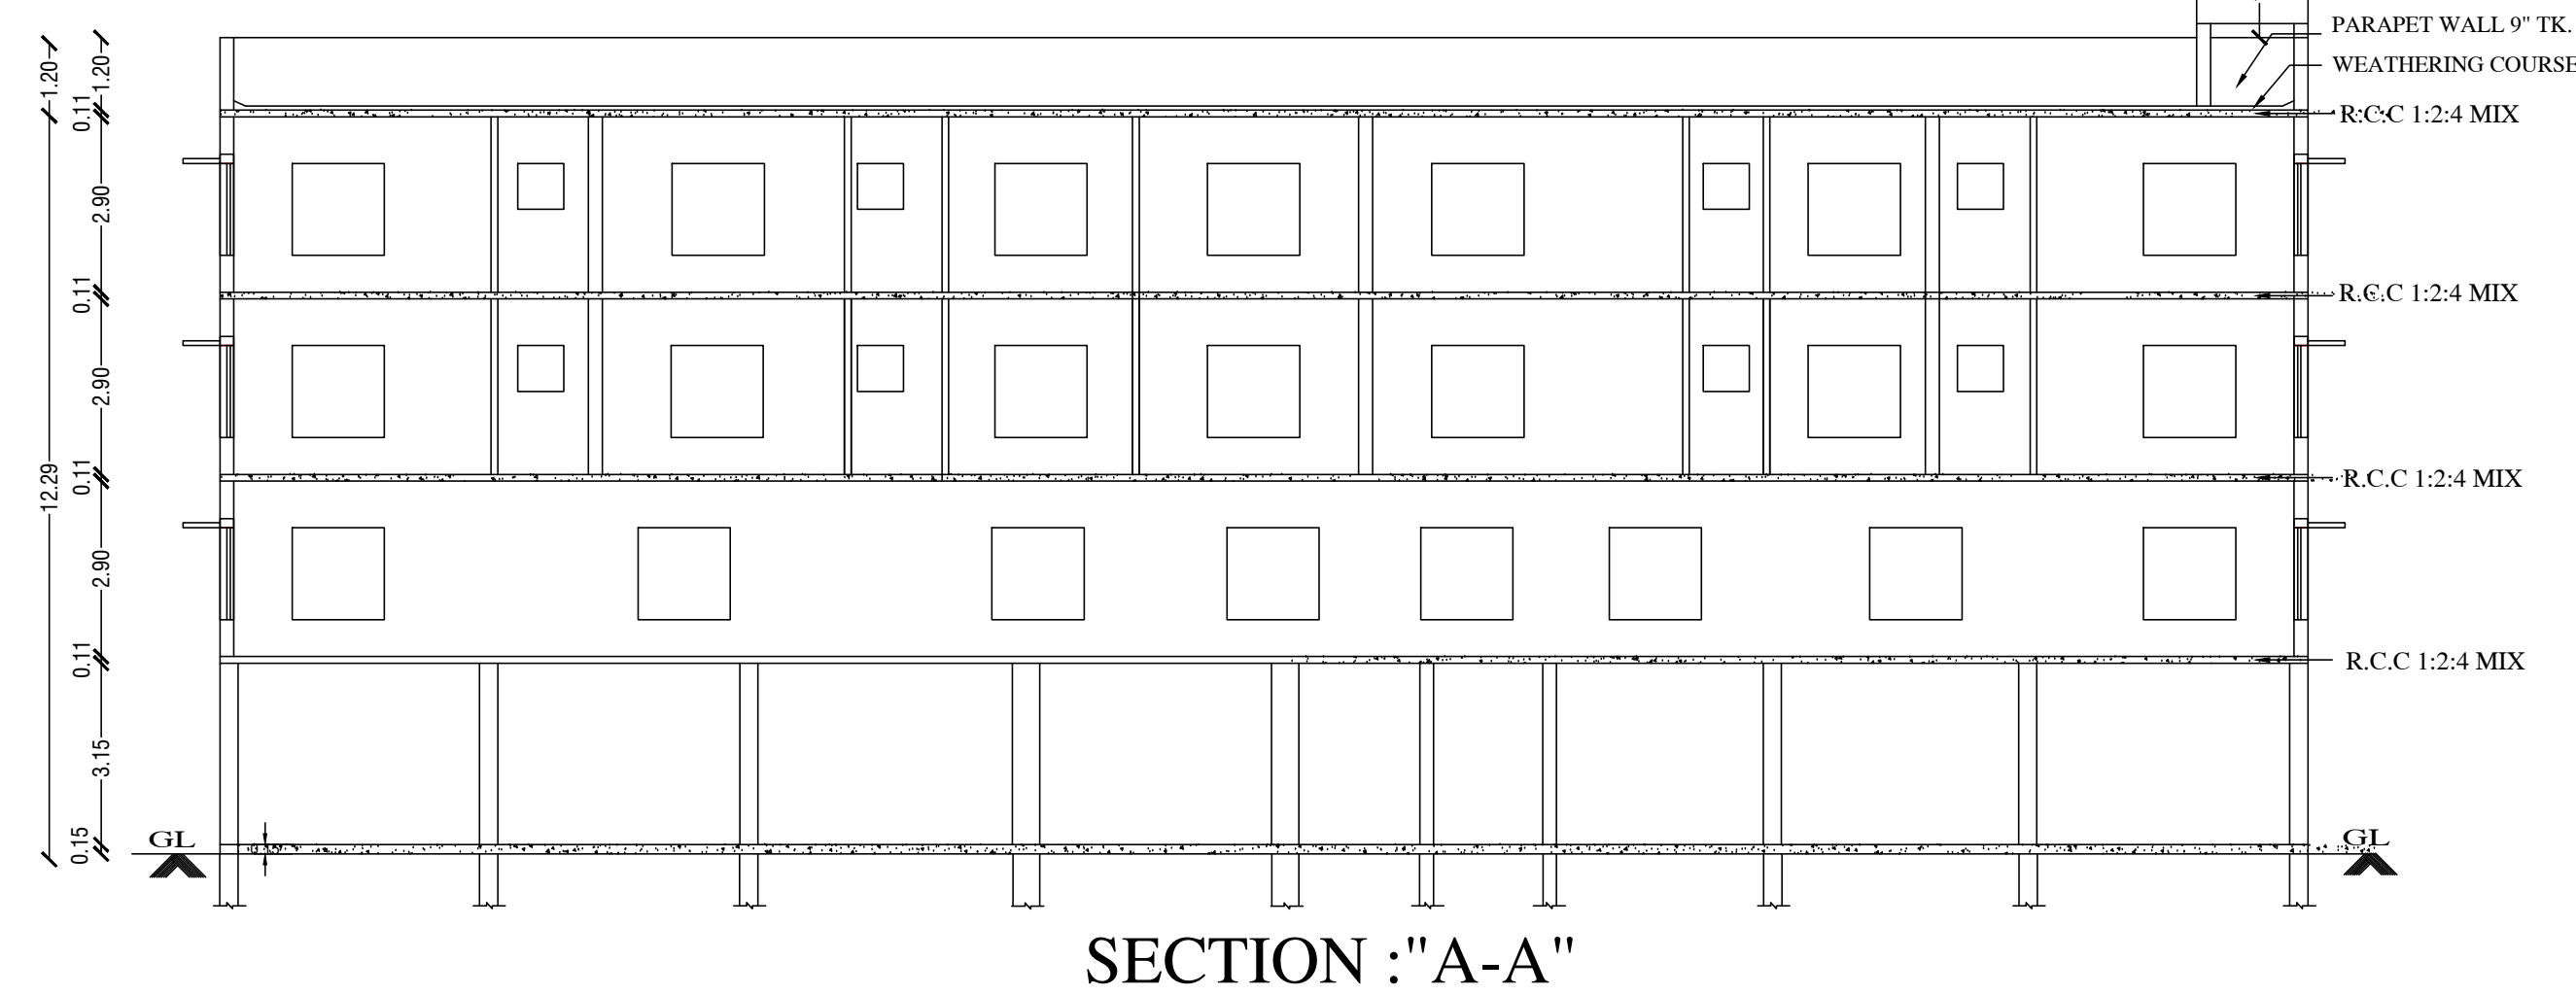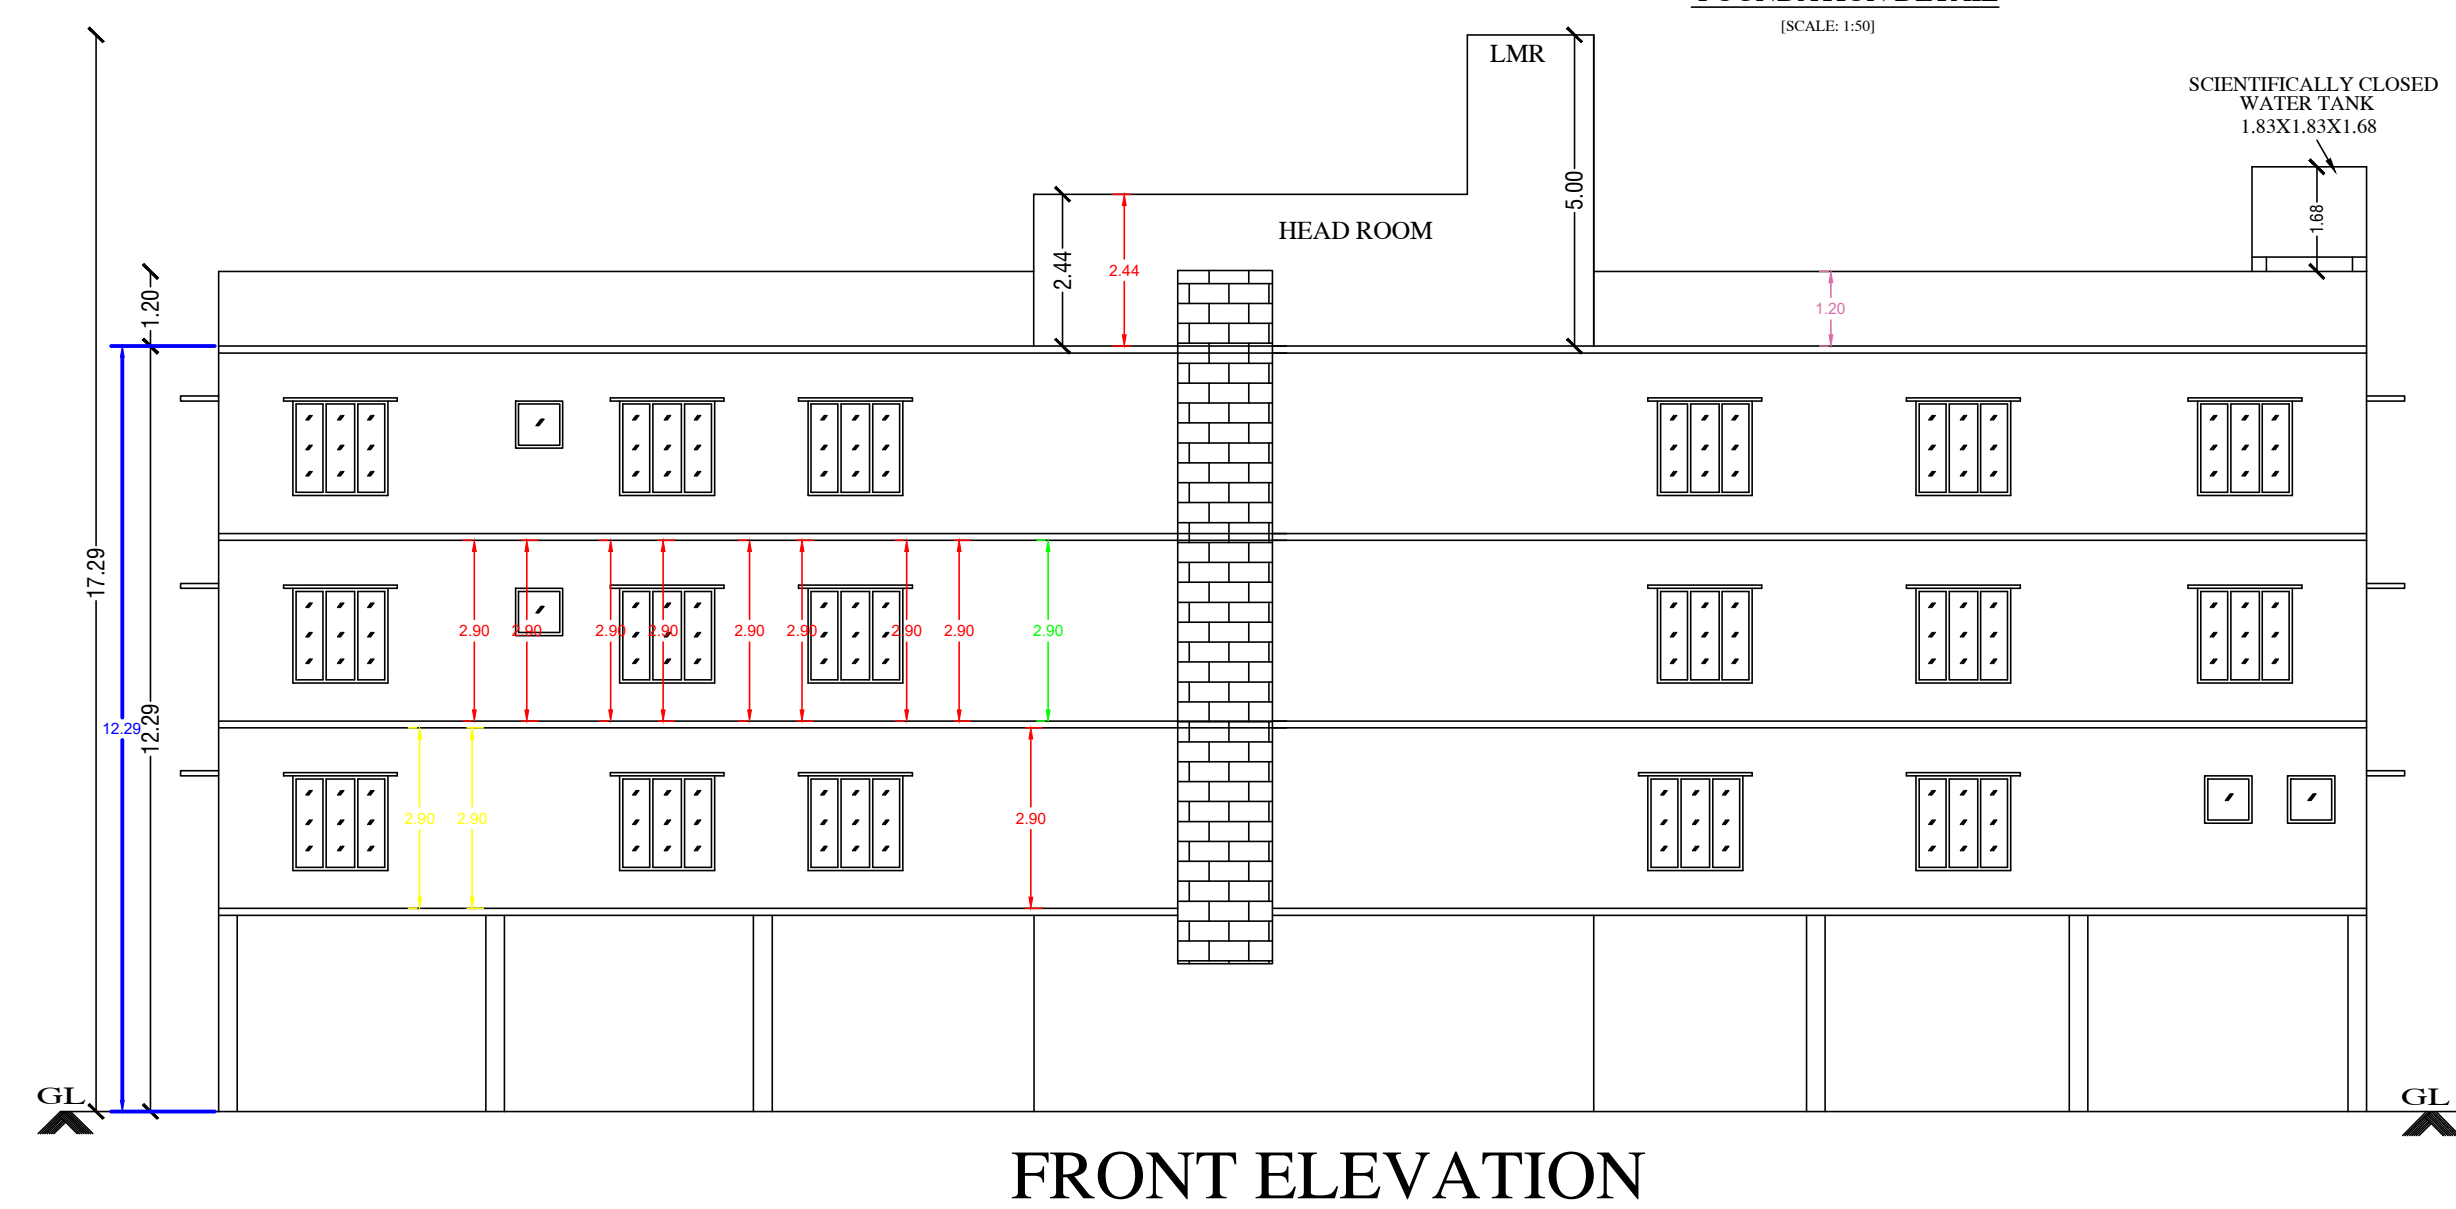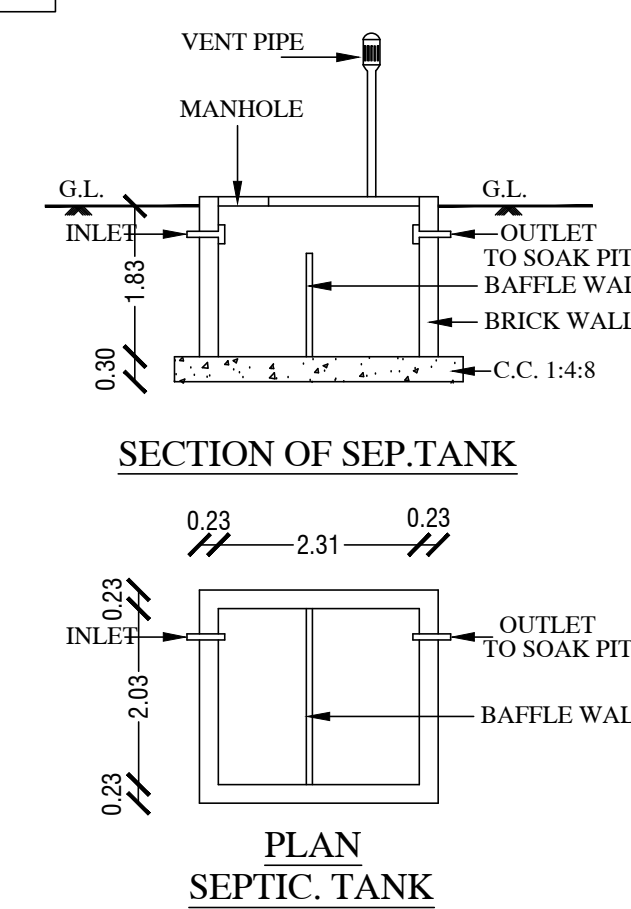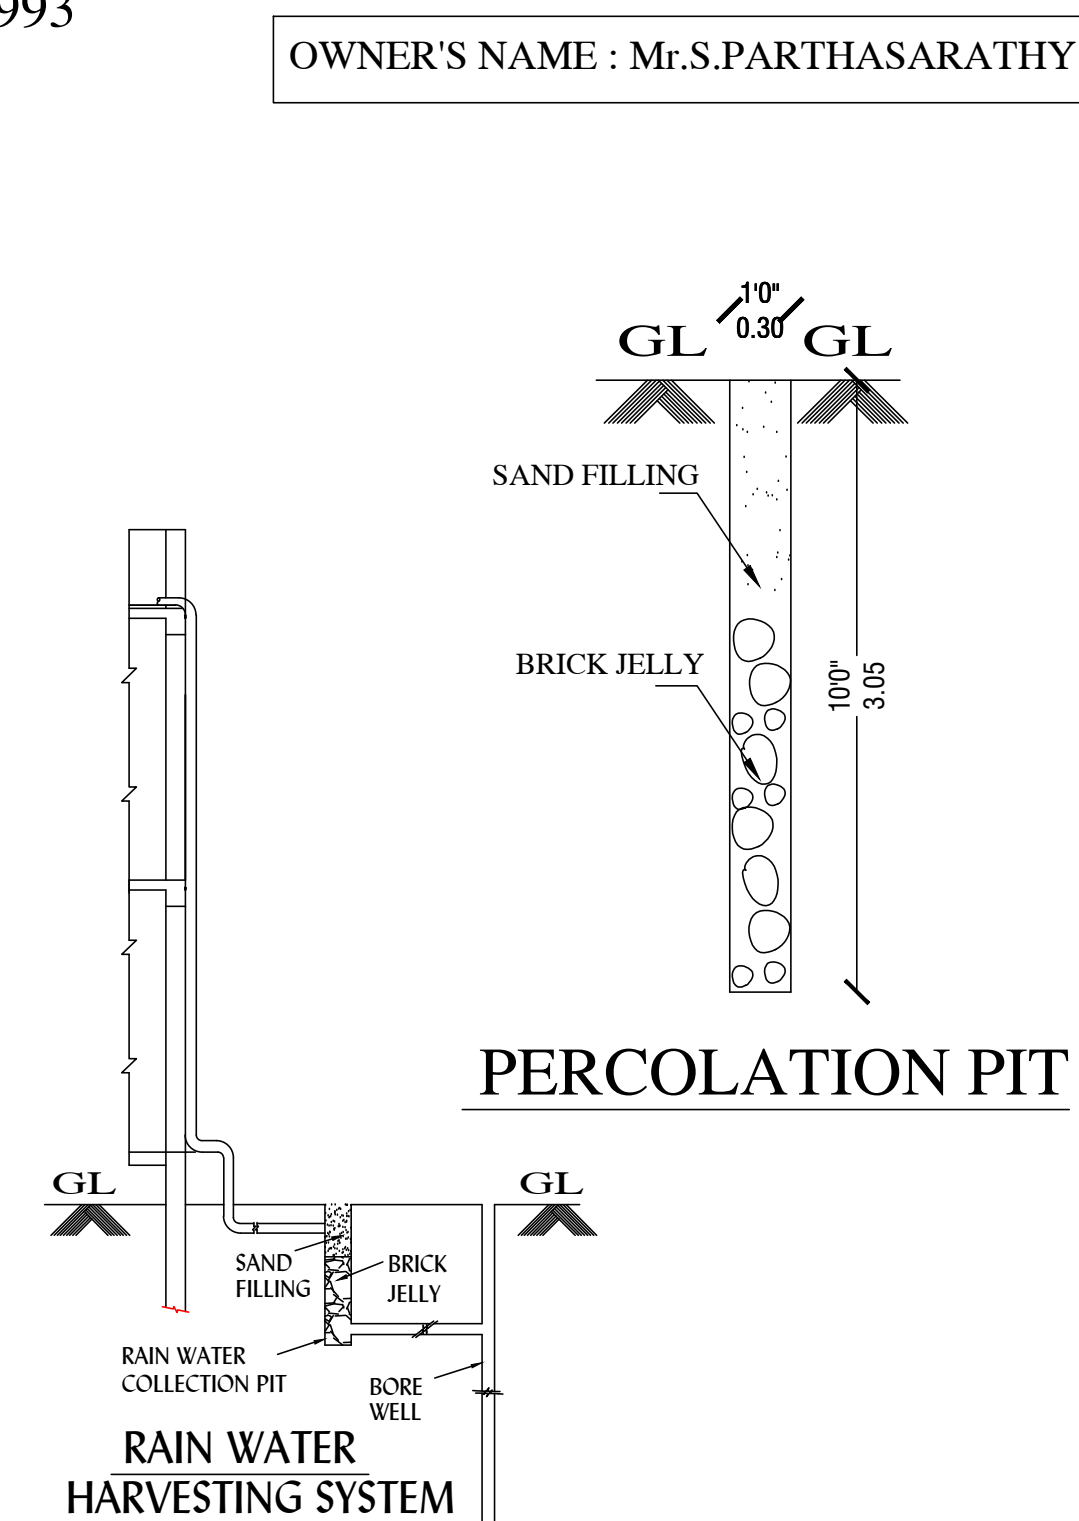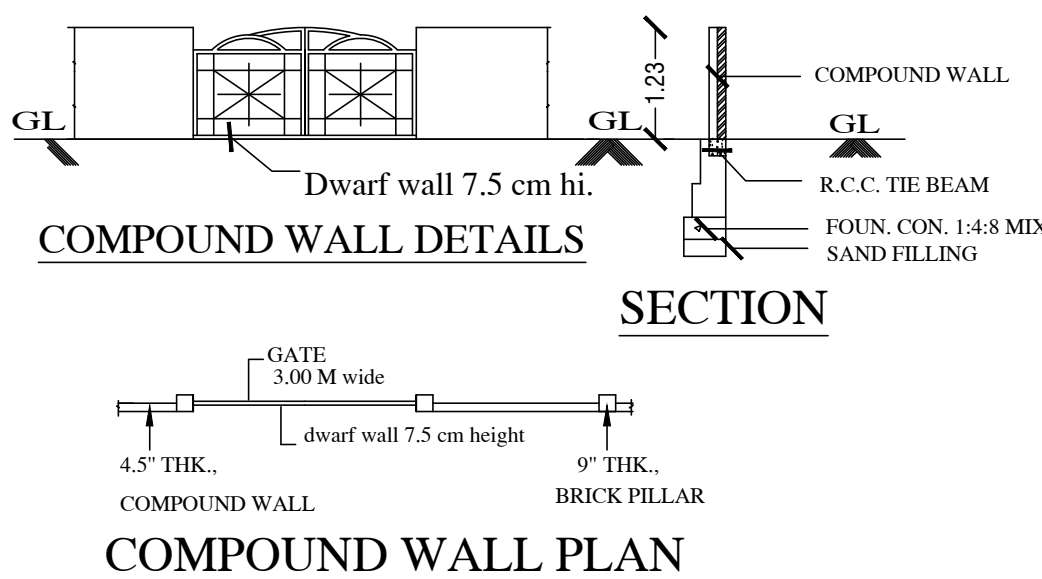

PLAN INFO
APPLICANT NAME=M:S PARTHASARATHY
PLOT AREA_M2=67.84
AS_AT_SITE=477.14
FMB_OR_PLR=480
AS_PER_DOCUMENT=479.84
PLOT_W=9 & 10
TALKU=VANDALUR
DISTRICT=CHENGALPUR
MECHANICAL_DEPTHING=N
AVG_PLOT_WIDTH=12-04
AVG_PLOT_WIDTH=38.63
AREA_TYPE=OTHERS
ROAD_WIDTH=10
ROAD_LENGTH=100.00
SINGLE_FAMILY_BDGN=N
CRZ=N
SECURITY_ZONE=N
ACCESS_WIDTH_M=100.00
WHETHER_GVT_OR_ADEED_SCHOOL=N
LAND_USE_ZONE=RESIDENTIAL
LEASEHOLD_LANDSHO=
BLOCK_1_BSHP_MEMBER_COUNT=4
BLOCK_1_BPOD_MEMBER_COUNT=4
BLOCK_1_BPDO_NON_RESIDENTIAL_MEMBER_COUNT=0
PROVISION FOR GREEN BUILDINGS AND SUSTAINABILITY=Y
RFE PRECITION AND FIRE SAFETY REQUIREMENTS=YES
RWHL DECLARED=Y
BUILDING RATIO TO RIVER=N
BUILDING NEAR MONUMENTS=N
BUILDING NEAR GOVT_BDGN=N
NOC FOR CONSTRUCTION_NEAR_MONUMENT=N
NOC_FIRE_DEPT=Y
JURISDICTION_TOWNSHIP=PANCHAYAT
NOTICE_NO=205/12-05/2015/13, 205/16-2 & 205/16-3
PATTA_NO=7990 & 7993
SOR_APPLICABLE=N
SOR_SURR_BUYBACK_RETAIN=N
PREMIUM_FSI_REQUIRED=N
IS APPROVED LAYOUT=N
IS SWIMMING POOL_FEE_REQD=N
IF_FEE_PERCENT LESS THAN 10K, ROAD=N

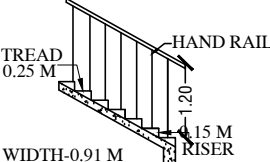JOINERIES				SCALE: 1:100
MAIN DOOR	MD	1.60 X 2.13		
ARCH DOOR	AD	0.91 X 2.13		
DOOR	D1	0.91 X 2.13		
DOOR	D2	0.76 X 2.13		
WINDOW	W	1.52 X 1.52		
VENTILATOR	V	0.76 X 0.76		
JOLY	J	1.52 X 1.52		
COLOUR INDEX		STAIRCASE		
PROPOSED				
EXG. ROAD				
SITE BOUNDARY				
ALL DIMENSION ARE IN Mtr		DATE: 31/03/2025		
EXTENT	IN	SOFTS	SQMTS	
PLOT AREA		5165.00	479.84	
PLINTH AREA OF F.FLOOR/COM.		3189.96	296.35	
PLINTH AREA OF F.FLOOIRIES		3189.96	296.35	
PLINTH AREA OF F.FLOOIRIES		3189.96	296.35	
TOTAL AREA		9569.88	889.06	
TSI		1.85		
COVERAGE		61.76%		
		NON-FSI AREA		
PLINTH AREA OF STIFF FLOOR		3189.96	296.35	
HEADROOM & LIFT		324.00	30.10	

OWNER:


Call No. 94442 50437
R. GANESAN, B.Tech.,
Registered Engineer
CMDA: RE/GR-II/19/03/007
Structural Engineer
Tambaram City Municipal Corporation
Maraimalai Nagar Municipality
Nandhivaram - Guduvanchery Municipality
Kundrathur Municipality
Royal Planners
No. 29/6, Phoenix Towers, Venkatesan Street,
West Tambaram, Chennai - 600 045.
Phone: 044 - 2226 4757, 044 - 2226 4216

1696 R14 DAMOREGISTERED ENGINEER:



Eight ways to know a piece of land before you pay for it.

This report covers one part of the picture. These cover the rest, drawn from the same government records, for any property in Tamil Nadu.

LandLens One

Ask anything about a property and get an answer grounded in live government records, with the sources shown.

[/landlens/one](#)



Verify My Land

Every record check run on one property and returned as a single report.

[/landlens/verify-my-land](#)



Legal Opinion

An advocate's written opinion on the title, built on the records we pull for it.

[/landlens](#)



One Map

Every layer on one map: the parcel, its boundary, zoning, water bodies and what sits around it.

[/landlens/one/map](#)



PriceMap

What land actually changed hands for around this plot, taken from the registered deeds.

[/landlens/pricemap](#)



Build Scope

What you are allowed to build here: floor space, height, coverage and setbacks.

[/landlens/build-scope](#)



Property Tracker

Watch a property and hear about it when something new is registered against it.

[/landlens/property-tracker](#)



Deal Room

Run the transaction in one place: documents, stamping, signatures and the parties.

[/landlens/deal-room](#)



Twenty-four checks you can run yourself, at no cost.

Records and verification

The registers themselves, read for you.

Encumbrance Certificate

Patta and Chitta

Field Measurement Sketch

EC Analyzer

Bank charge check

Court case search

Seller background check

Approval check by survey

Value and duty

What it is worth and what it costs to register.

Guideline value by street

Guideline value by survey

Stamp duty and registration fees

Capital gains

Floor space index

Area unit converter

Zoning and land use

What the plan says can happen on this land.

Land use zone finder

CMDA land use check

Coastal regulation zone

Master plan check

Water bodies finder

Airport height clearance

Registers and directories

Who holds it, and which office keeps the record.

Find your registering office

Temple property check

Waqf property check

RERA register



Every free tool
/tools



Services we run
for you
/services



The LandLens
suite
/landlens/one



Every claim in this document traces back to a government record.

Legal opinions, due diligence and title verification

Building plan, layout and sub-division approvals

Completion and occupancy certificates, regularisation

Escrow, negotiation and NRI property management

Land survey, soil testing, architecture and construction

Verified RealEstate
3/350/2 Mettukuppam,
OMR Thoraipakkam,
Chennai 600 097, India
hello@verified.realestate
+91 9996 12 9996

Prepared from the registers named on the page each finding sits on. Where a register could not be read, this document says so in its place rather than leaving the gap to be read as a clean result.

