

PP

APPROVAL RECORD

Planning Permission

Chengalpattu district, Tamil Nadu

APPROVAL TYPE






Building Plan

ISSUING AUTHORITY

DTCP

The approval as the planning authority issued it, reproduced in full behind this page.

An approval speaks to what was sanctioned, not to what was built. Completion is a separate record.

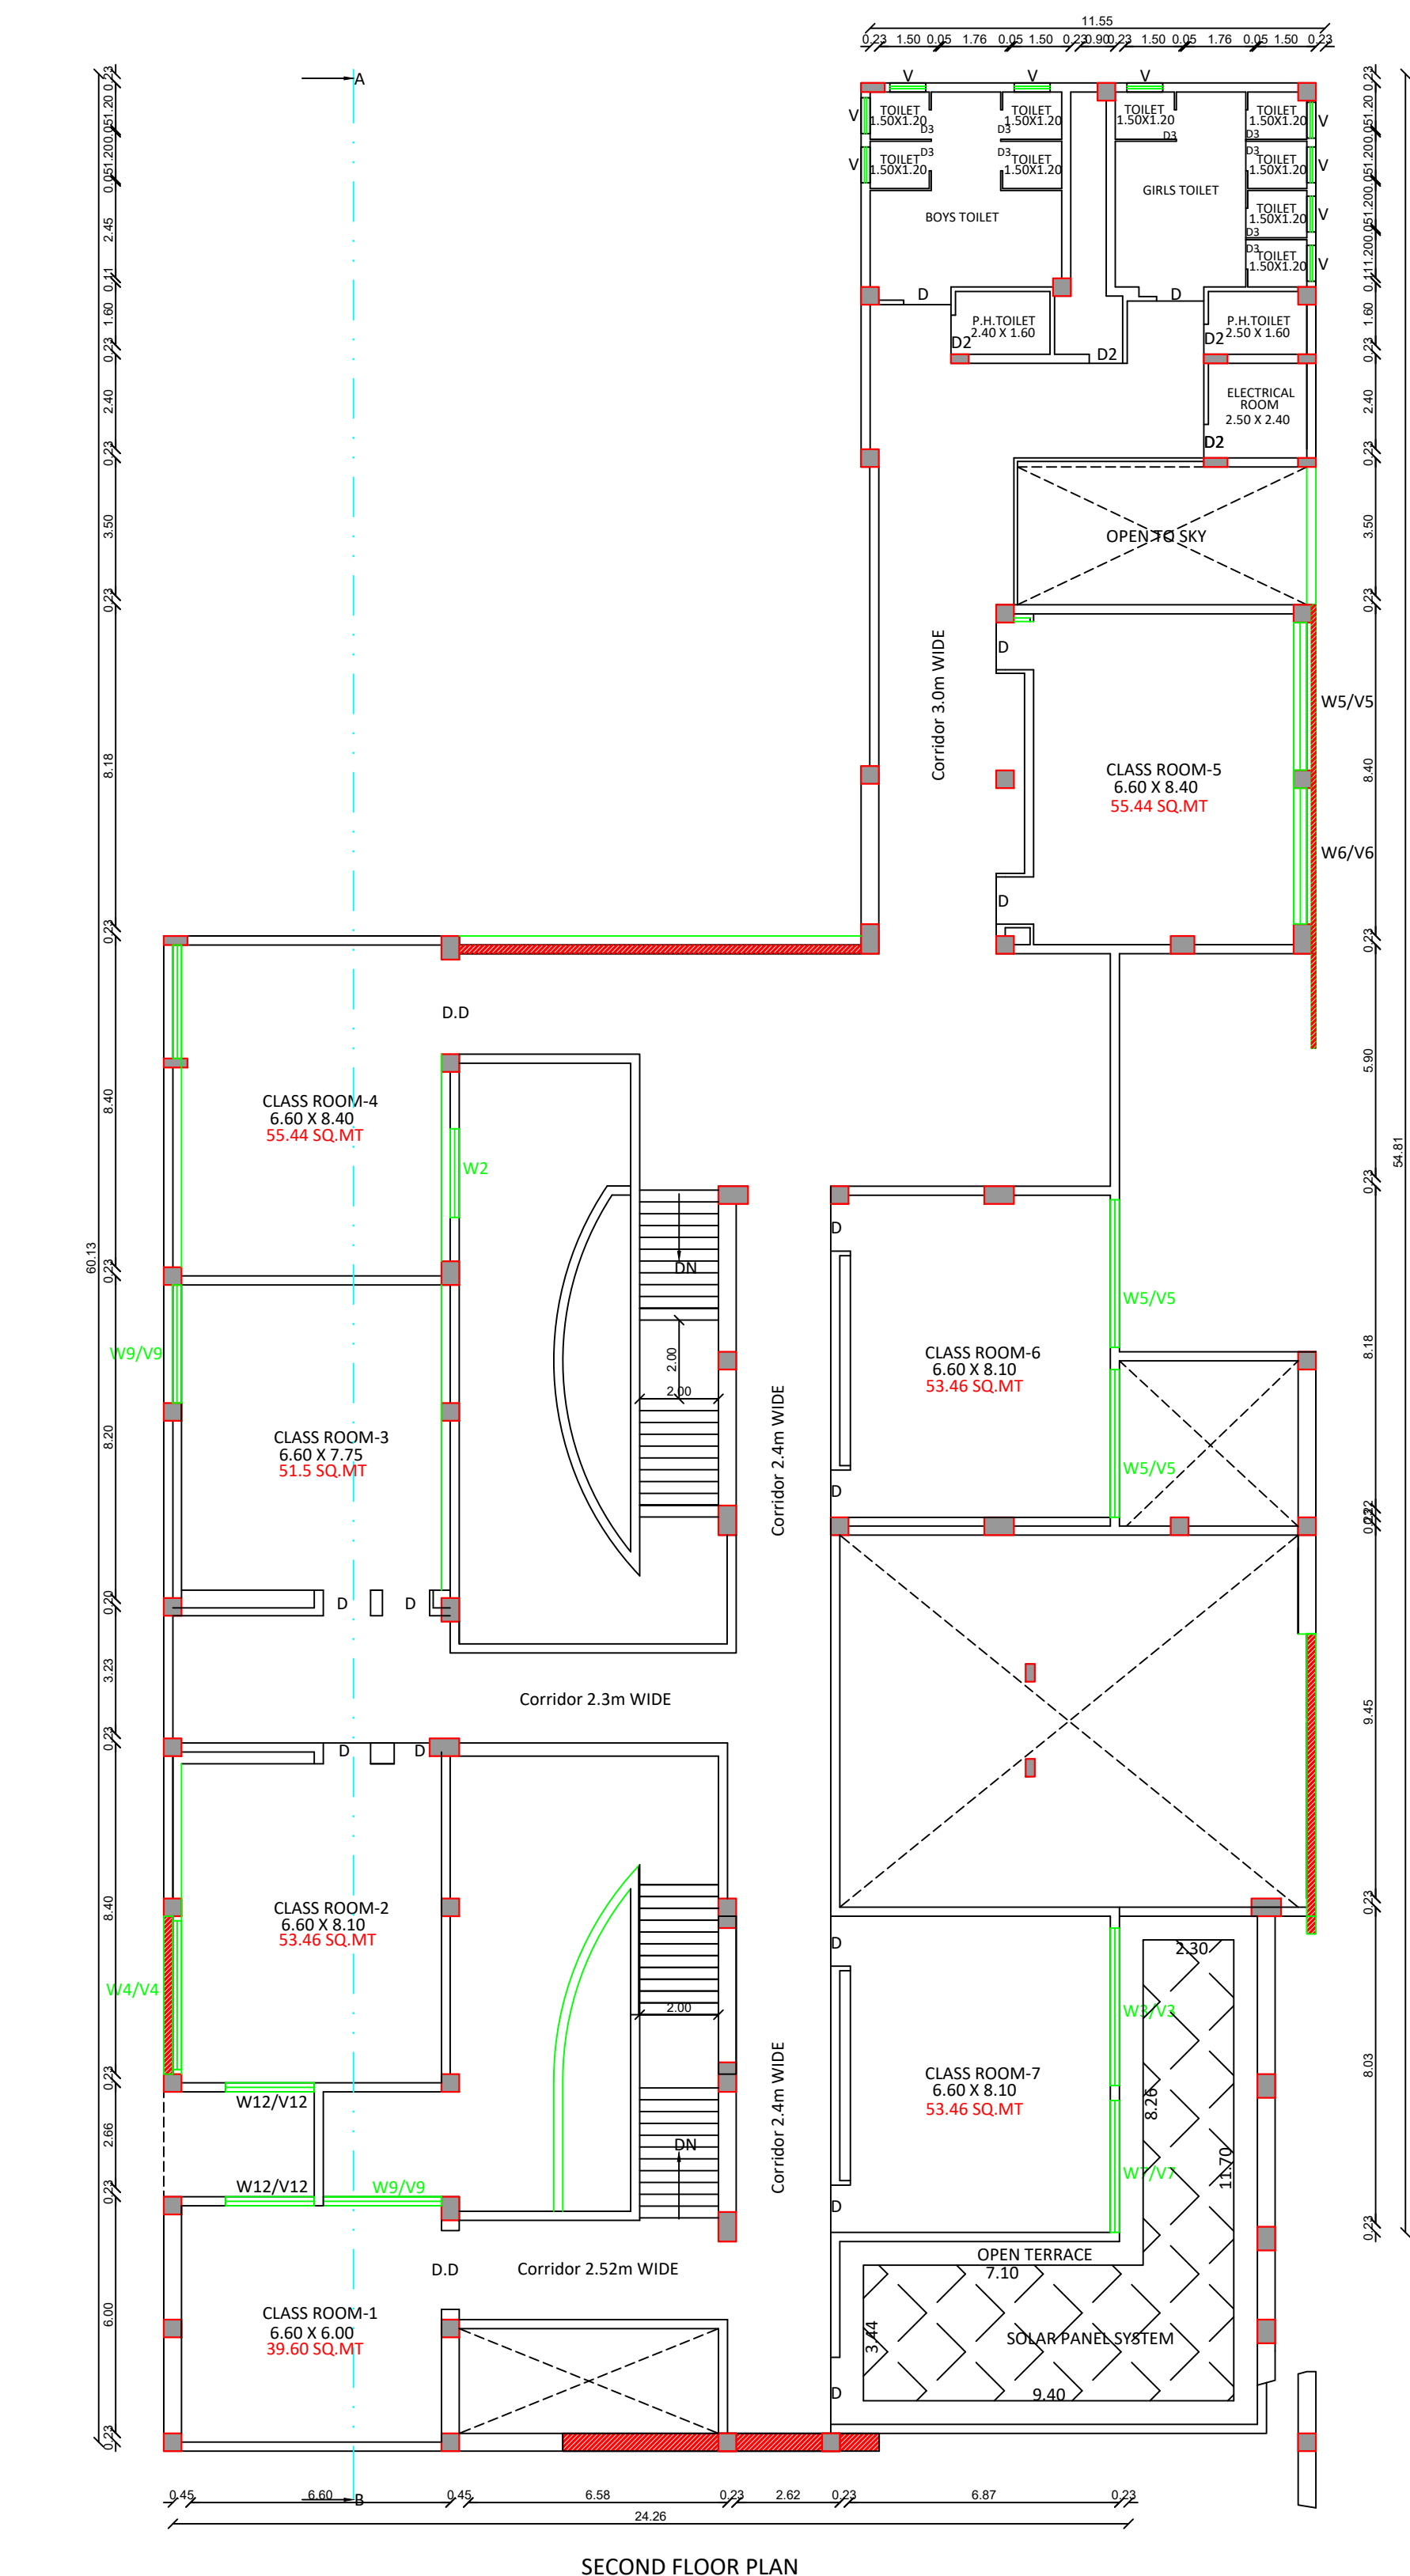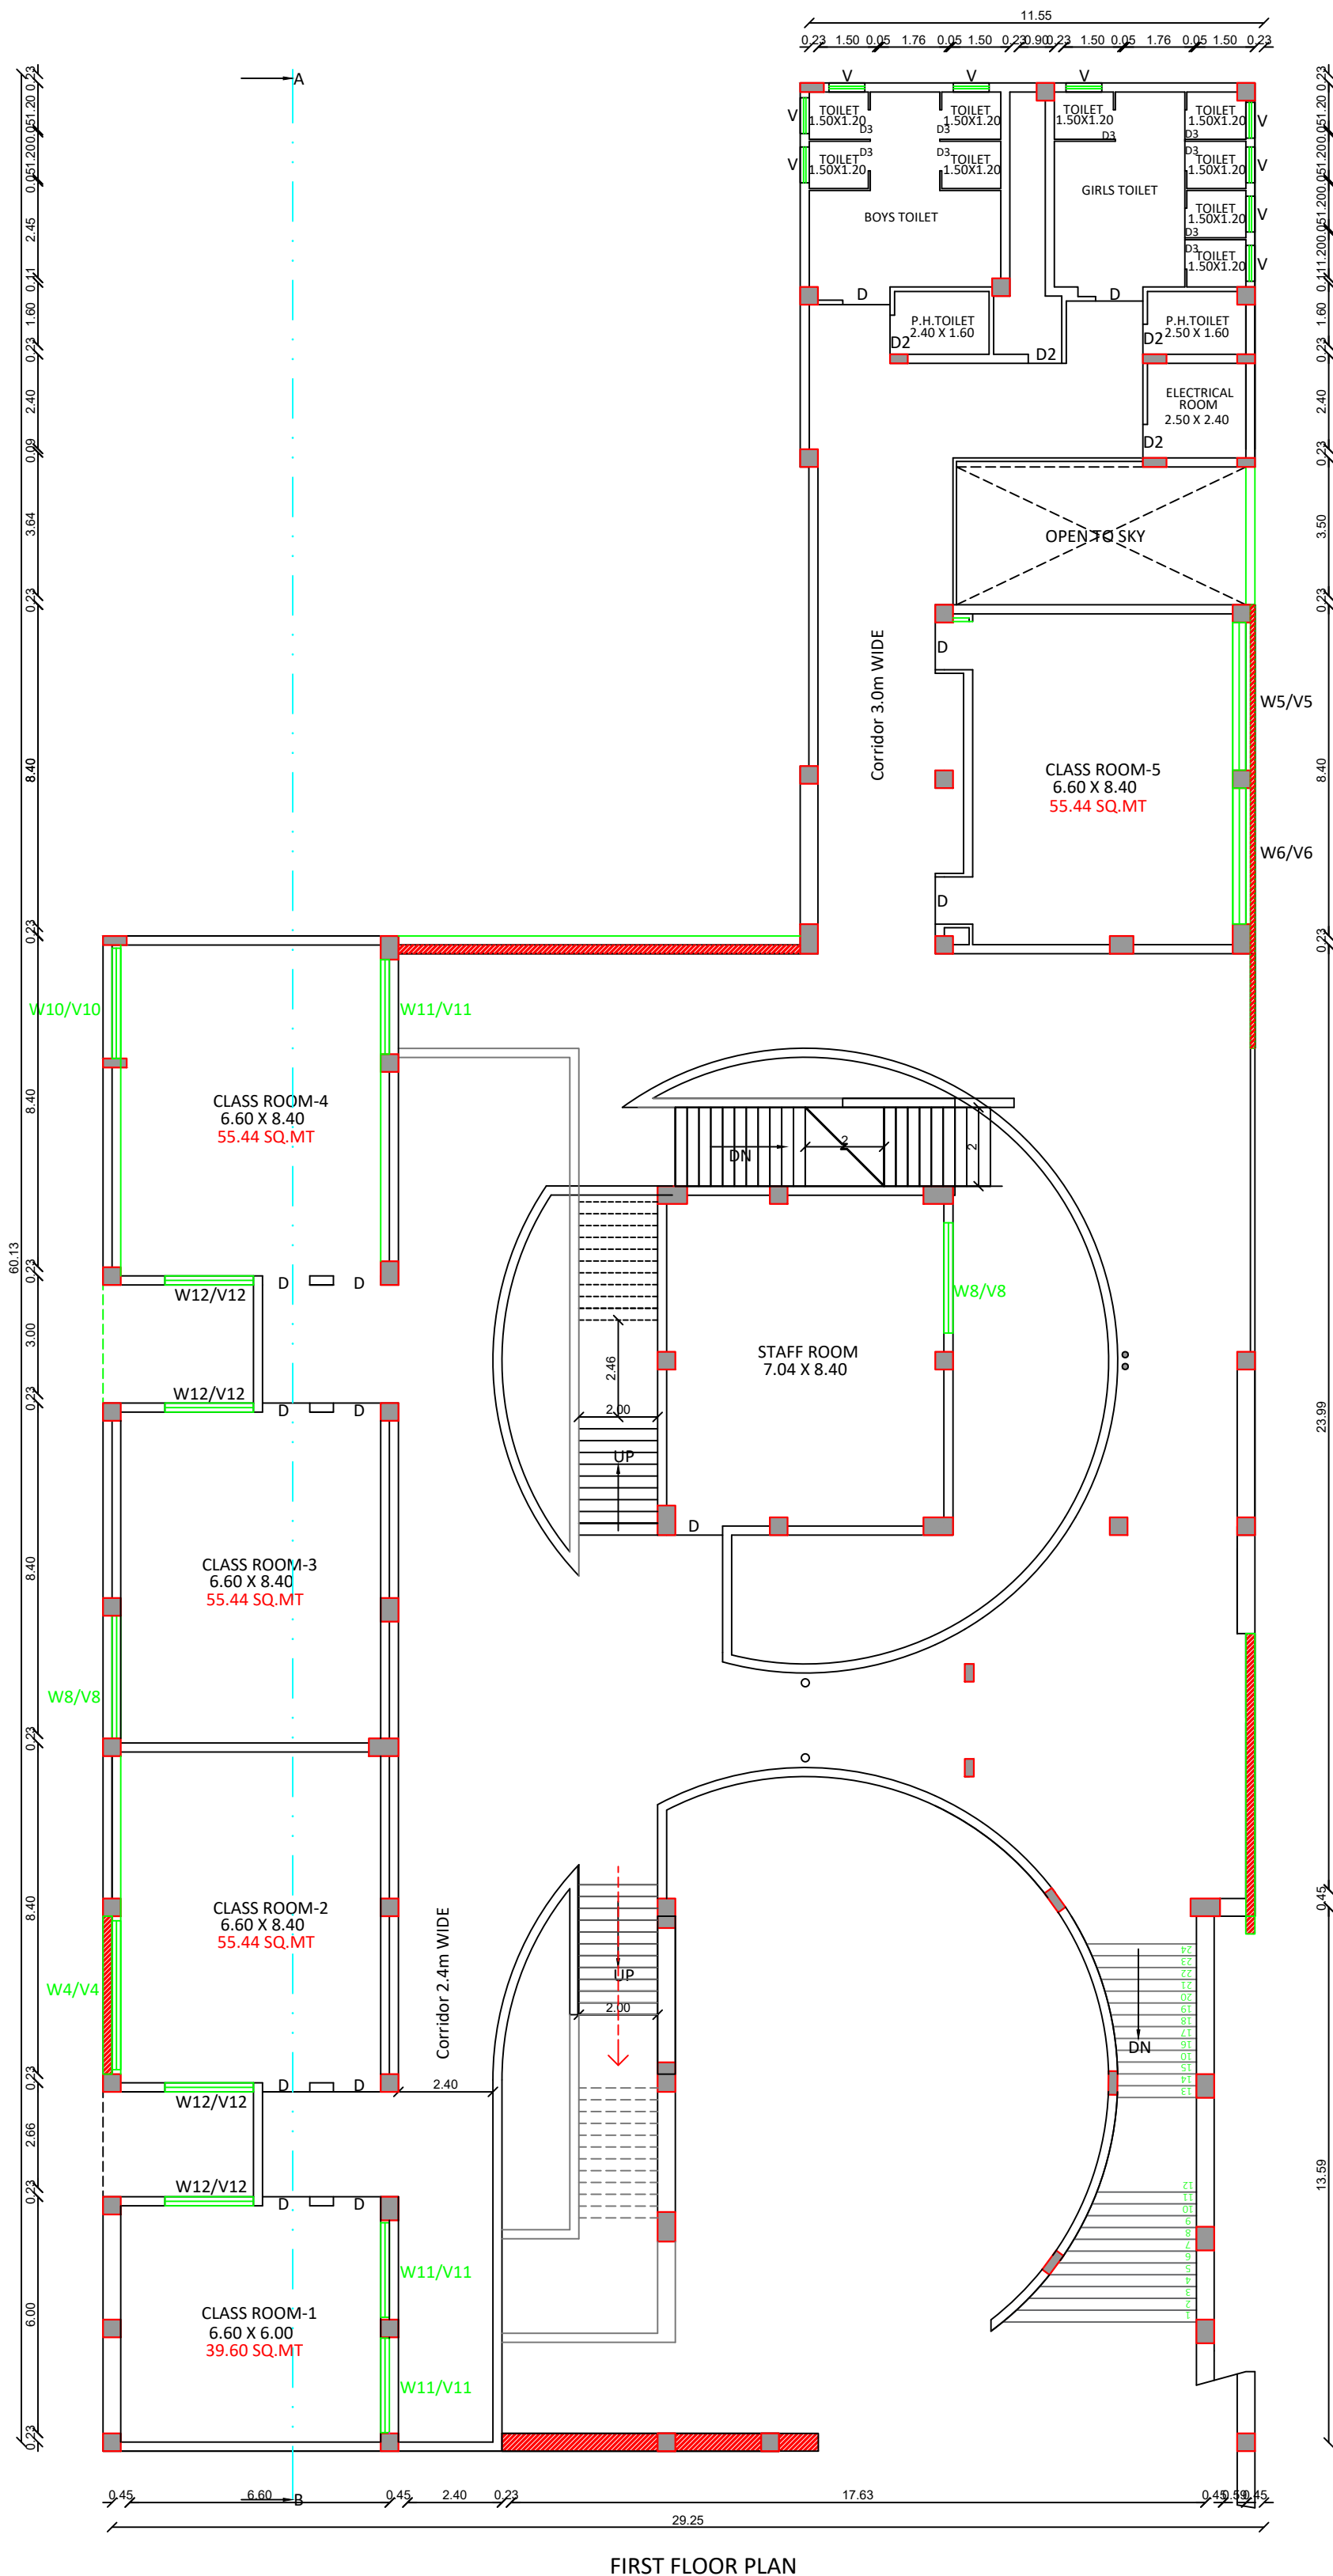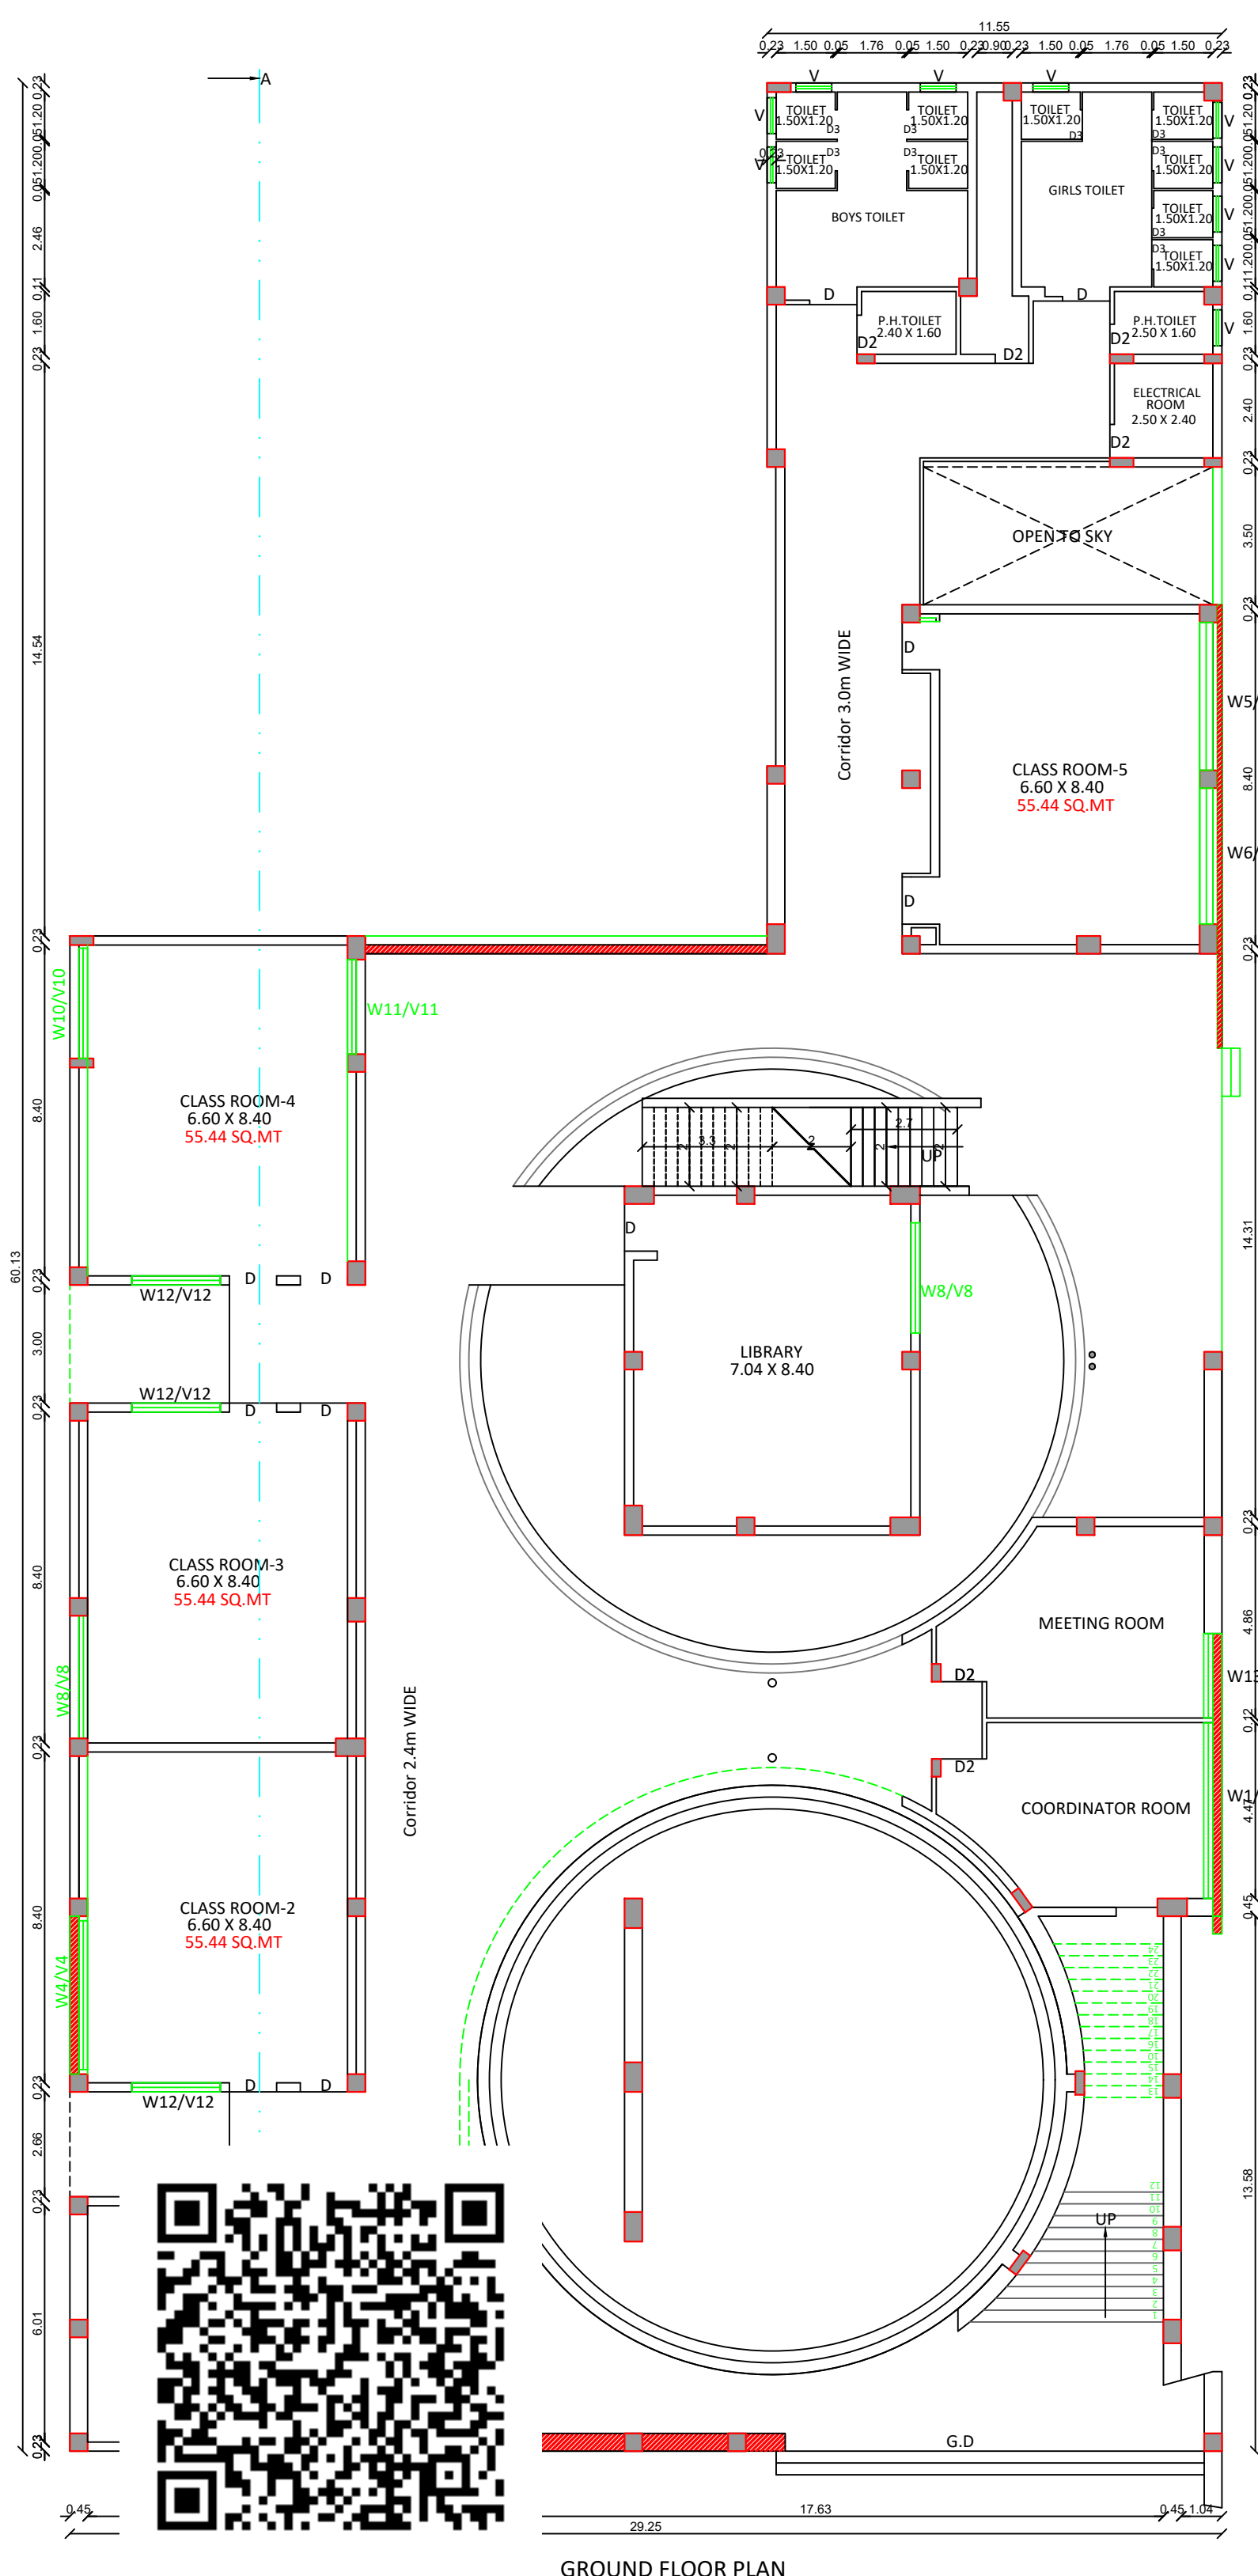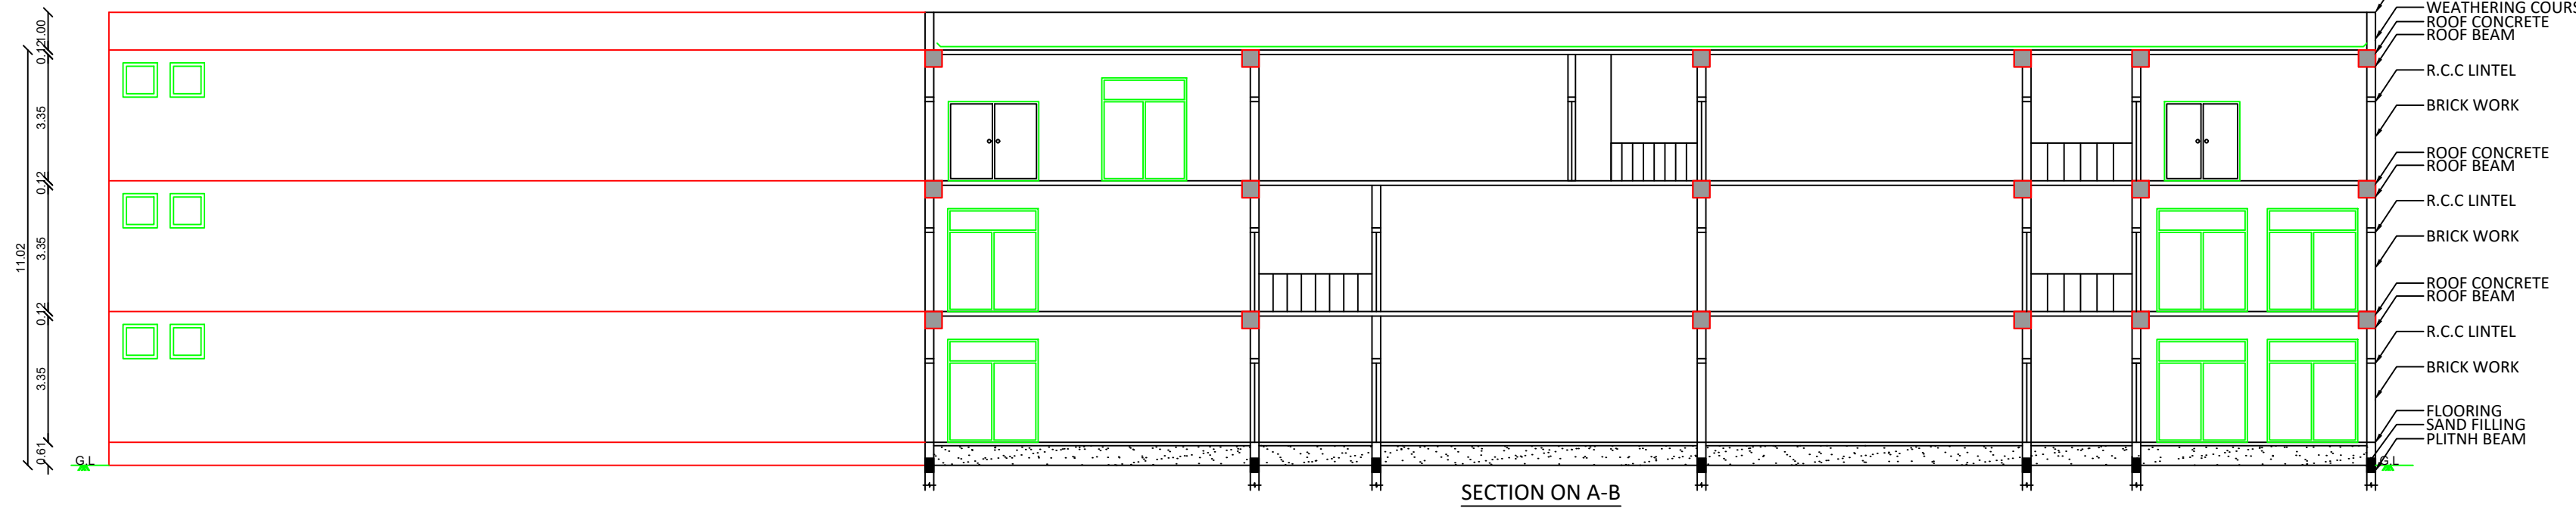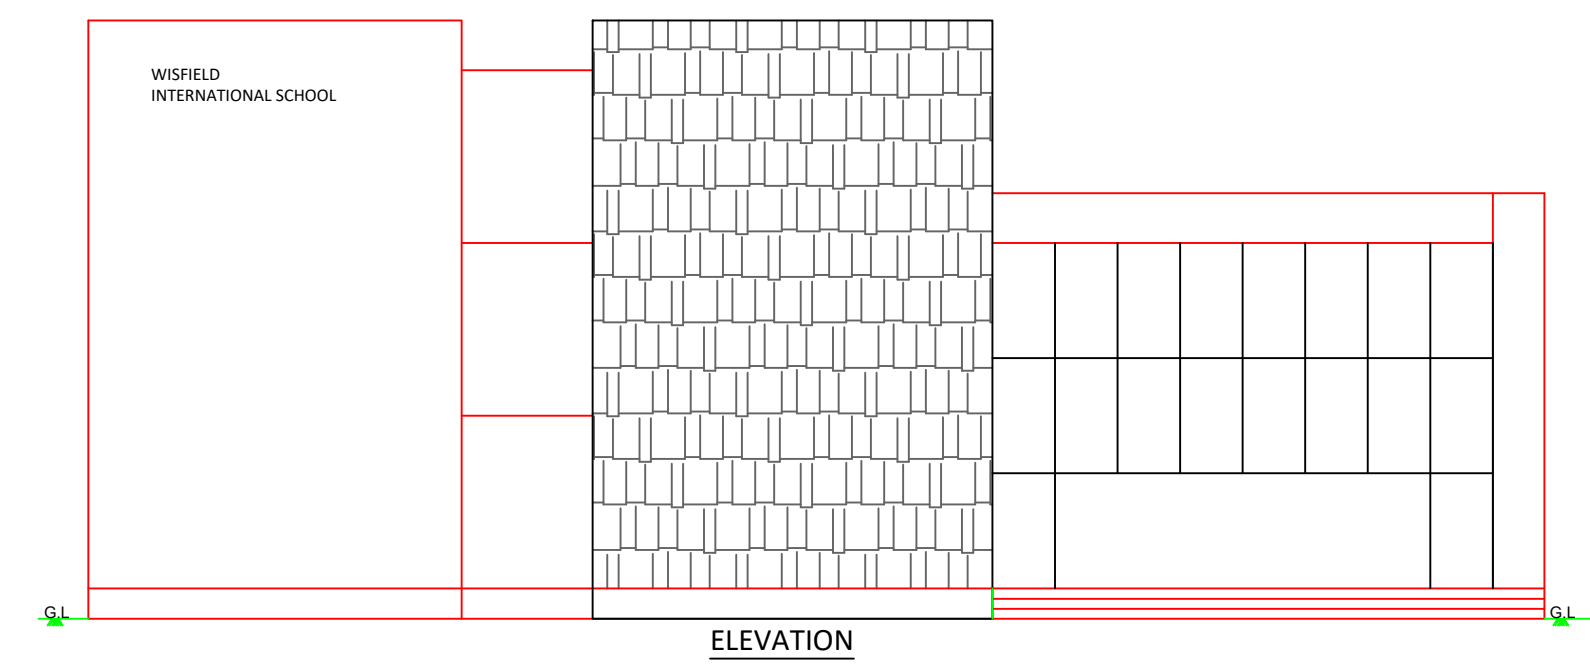

PLAN SHOWING THE PROPOSED CONSTRUCTION OF WIS FIELD INTERNATIONAL SCHOOL IN S.NO:38/10,38/11A,39/4A,39/4B,39/5,39/6,39/7,43/3A,3B,3C, 3D,4A,4B,7,10 AT PAZHAVELI VILLAGE & PANCHAYAT, CHENGALPATTU TALUK,CHENGALPATTU DISTRICT.

ALL DIMENSIONS ARE IN METER, SHEET NO:02/02

BUILDING AREA STATEMENTS

Floor Details Block-1	FSI Area sq.m	Non FSI Area sq.m	Total Area sq.m	Total Area sq.ft
Ground Floor	1312.36	-	1312.36	14126.00
First Floor	1053.00	-	1053.00	11334.00
Second Floor	1022.30	-	1022.30	11004.00
Total Floor	3387.66		3387.66	36464.00

JOINERY DETAILS

G.D	-	GLASS DOOR	-	7.60m x 2.10m
D	-	DOOR	-	1.20m x 2.10m
D2	-	DOOR	-	1.07m x 2.10m
D3	-	DOOR	-	0.76m x 2.10m
W1	-	WINDOW	-	4.46m x 2.10m
W2	-	WINDOW	-	4.16m x 2.10m
W3	-	WINDOW	-	4.00m x 2.10m
W4	-	WINDOW	-	3.78m x 2.10m
W5	-	WINDOW	-	3.75m x 2.10m
W6	-	WINDOW	-	3.45m x 2.10m
W7	-	WINDOW	-	3.35m x 2.10m
W8	-	WINDOW	-	3.10m x 2.10m
W9	-	WINDOW	-	3.00m x 2.10m
W10	-	WINDOW	-	2.88m x 2.10m
W11	-	WINDOW	-	2.40m x 2.10m
W12	-	WINDOW	-	2.25m x 2.10m
W13	-	WINDOW	-	2.14m x 2.10m
V	-	VENTILATOR	-	0.91m x 0.61m
V1	-	VENTILATOR	-	4.46m x 0.61m
V2	-	VENTILATOR	-	4.16m x 0.61m
V3	-	VENTILATOR	-	4.00m x 0.61m
V4	-	VENTILATOR	-	3.78m x 0.61m
V5	-	VENTILATOR	-	3.75m x 0.61m
V6	-	VENTILATOR	-	3.45m x 0.61m
V7	-	VENTILATOR	-	3.35m x 0.61m
V8	-	VENTILATOR	-	3.10m x 0.61m
V9	-	VENTILATOR	-	3.00m x 0.61m
V10	-	VENTILATOR	-	2.88m x 0.61m
V11	-	VENTILATOR	-	2.40m x 0.61m
V12	-	VENTILATOR	-	2.25m x 0.61m
V13	-	VENTILATOR	-	2.14m x 0.61m

Er.G.MANOI KUMAR B.E.(Civil) M.E.(Geotech)
Registered Geotechnical Consultant
GTE/2018/00125 CHNIA
REGISTERED IN DTCPC/Registration/1120204 DTCPC
GLOBAL GEOTECHNIQUES
New No 42 Old No 70, Bayana Hall Street,
Choolamada, Chennai - 600 054
Call: 9445319710 & 9441663053
Email: globalgeotechniques@gmail.com

GEO TECH ENGINEER

Er. S. Karthikeyan, B.E., M.E., FIV,
Registered Construction Engineer
DTCPC/CLGRN/RCE/2019/12085
11/67 First Floor, Vadakku Pettu Road,
Kovilambakkam, Chennai - 600129
karthik.vvindia@gmail.com
Cell: 9178689771 / 9444989923

SITE ENGINEER

D.BALASUBRAMANI, M.E., (Struct)
B-13, IInd Cross, West Extension,
Thillainagar, Trichy - 620 018
SE.GR-/DTCPC/TRICHY/JULY-2024/22

REG.STRUCTURAL ENGINEER

D.RAJAKRISHNAN, B.Arch,
REGISTERED ARCHITECT (CA/2011/51204)
B-13, IInd Cross West Extension,
Thillainagar, Trichy - 620 018.

ARCHITECT

For AJ TRUST

Founder

For J A PROPERTIEIES

TRILNIVELLI

APPLICANT

Eight ways to know a piece of land before you pay for it.

This report covers one part of the picture. These cover the rest, drawn from the same government records, for any property in Tamil Nadu.

LandLens One

Ask anything about a property and get an answer grounded in live government records, with the sources shown.

[/landlens/one](#)



Verify My Land

Every record check run on one property and returned as a single report.

[/landlens/verify-my-land](#)



Legal Opinion

An advocate's written opinion on the title, built on the records we pull for it.

[/landlens](#)



One Map

Every layer on one map: the parcel, its boundary, zoning, water bodies and what sits around it.

[/landlens/one/map](#)



PriceMap

What land actually changed hands for around this plot, taken from the registered deeds.

[/landlens/pricemap](#)



Build Scope

What you are allowed to build here: floor space, height, coverage and setbacks.

[/landlens/build-scope](#)



Property Tracker

Watch a property and hear about it when something new is registered against it.

[/landlens/property-tracker](#)



Deal Room

Run the transaction in one place: documents, stamping, signatures and the parties.

[/landlens/deal-room](#)



Twenty-four checks you can run yourself, at no cost.

Records and verification

The registers themselves, read for you.

Encumbrance Certificate

Patta and Chitta

Field Measurement Sketch

EC Analyzer

Bank charge check

Court case search

Seller background check

Approval check by survey

Zoning and land use

What the plan says can happen on this land.

Land use zone finder

CMDA land use check

Coastal regulation zone

Master plan check

Water bodies finder

Airport height clearance

Value and duty

What it is worth and what it costs to register.

Guideline value by street

Guideline value by survey

Stamp duty and registration fees

Capital gains

Floor space index

Area unit converter

Registers and directories

Who holds it, and which office keeps the record.

Find your registering office

Temple property check

Waqf property check

RERA register



Every free tool
/tools



Services we run
for you
/services



The LandLens
suite
/landlens/one



Every claim in this document traces back to a government record.

Legal opinions, due diligence and title verification

Building plan, layout and sub-division approvals

Completion and occupancy certificates, regularisation

Escrow, negotiation and NRI property management

Land survey, soil testing, architecture and construction

Verified RealEstate
3/350/2 Mettukuppam,
OMR Thoraipakkam,
Chennai 600 097, India
hello@verified.realestate
+91 9996 12 9996

Prepared from the registers named on the page each finding sits on. Where a register could not be read, this document says so in its place rather than leaving the gap to be read as a clean result.

