PP APPROVAL RECORD

Planning Permission

Survey 26

Kovalam

Chengalpattu district, Tamil Nadu

APPROVAL TYPE
Building Plan

ISSUING AUTHORITY
Rural Panchayat

The approval as the planning authority issued it, reproduced in full behind this page.


An approval speaks to what was sanctioned, not to what was built. Completion is a separate record.

PLAN SHOWING THE PROPOSED CONSTRUCTION OF R.C.C ROOF RESIDENTIAL GROUND FLOOR, FIRST FLOOR AND SECOND FLOOR BUILDING IN PLOT NO:B4,SURVEY NO:26/3A1A1A1A1 & 26/7, PATTA NO:4024, V.NO:45.THIRUVIDANTHAI REVENUE VILLAGE & KOVALAM VILLAGE AND PANCHAYAT,THIRUPORUR TALUK, CENGALPATTU DISTRICT


OWNER & GPA NAME: Mr.Adithya Davaluri Laxmi

PLOT APPROVED No:ந.க.எண்:1100-1/2023/ஆ1
நாள்:16.06.2023


PLOT SUB DIVISION No:ந.க.எண்:2810/2023/ஆ1
நாள்:08.09.2023

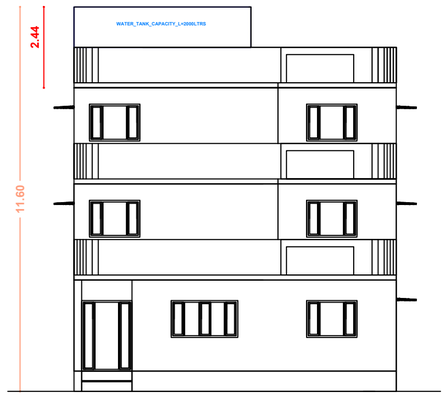


FRONT ELEVATION

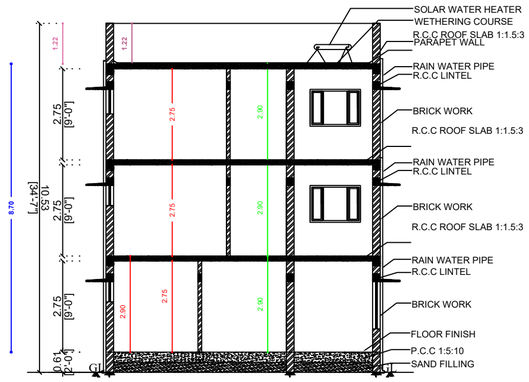



SECTION ON AA

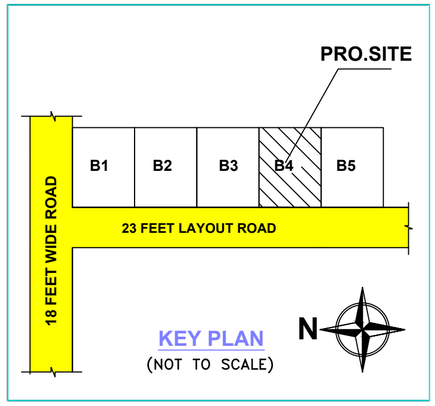


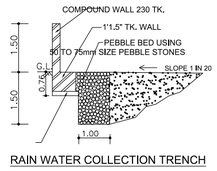

RAIN WATER COLLECTION TRENCH

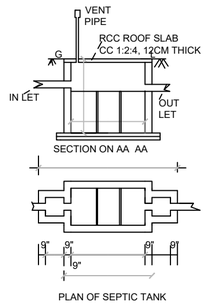

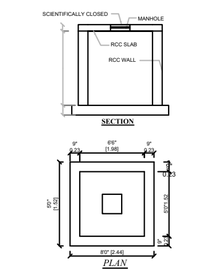


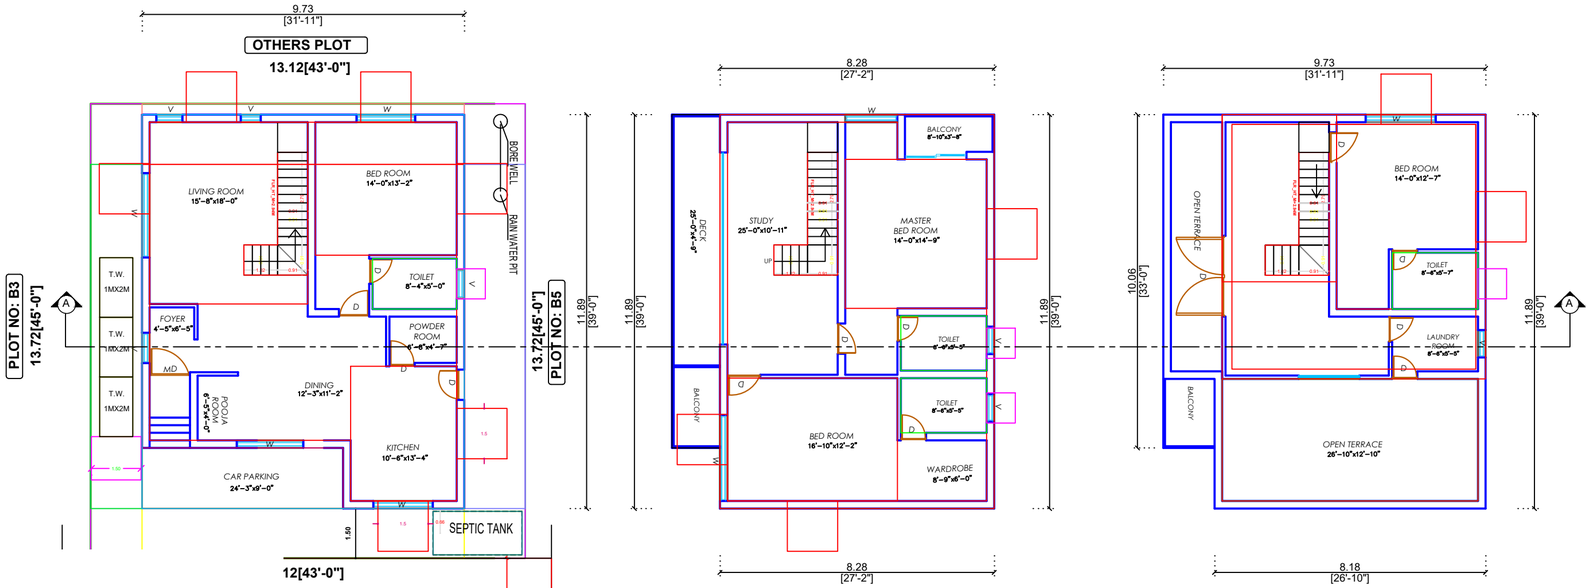


GROUND FLOOR PLAN

PROPOSED FIRST FLOOR PLAN


PROPOSED SECOND FLOOR PLAN

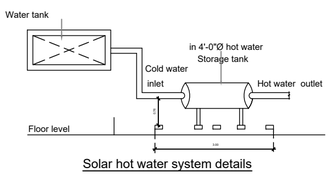

Solar hot water system details

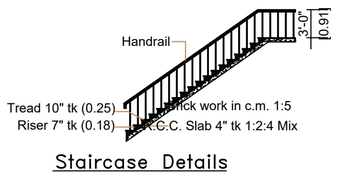

Staircase Details

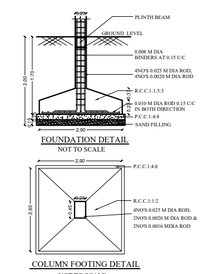

SPECIFICATION

1	FOUNDATION IN R.C.C 1:2:4, MIX WITH NECESSARY REINFORCEMENTS
2	OVER P C C SAND FILLING BRICK IN CM 1:5, MIX
3	ALL RCC WORKS ARE 1:2:4, MIX WITH NECESSARY REINFORCEMENTS
4	FLOORING CONCRETE 1:4:8, MIX, FINISHED CERAMIC TILES
5	JOINERYS TEAK WOOD
6	FINISHED PLASTERING IN CM 1:5, 12MM THICK &
7	WHITE WASHING ONE OVER TWO COAT OF CEMENT PAINT.

SCHEDULE OF JOINERY

1	MAIN DOOR	MD	1.00 x 2.13	3'3" X 7'0"
2	DOOR	D1	0.91 x 2.13	3'0" X 7'0"
3	DOOR	D2	0.76 x 2.13	2'6" X 7'0"
4	WINDOW	W1	1.22 x 1.22	4'0" X 4'0"
5	WINDOW	W2	1.22 x 0.91	4'0" X 3'0"
6	VENTILATOR	V	0.61 x 0.61	2'0" X 2'0"

AREA DETAILS

S.NO.		SQ.M	SQ.FT
1	AS PER SITE	179.89	1936.34
2	AS PER DOC	179.80	1935.00

FSI AREA DETAILS IN SQ.M & SFT

S.NO.	FLOOR	F.S.I AREA SQ.M	F.S.I AREA SFT
1	GROUND FLOOR	104.60	1126.00
2	FIRST FLOOR	98.47	1060.00
3	SECOND FLOOR	63.45	683.00
4	TOTAL	266.52	2869.00
5	F.S.I. ACHIEVED	1.48	

NON FSI AREA DETAILS IN SQ.M & SFT

1	HEAD ROOM	17.43	187.62

TOTAL BUILT UP AREA

1	TOTAL AREA	283.95	3056.62

COLOUR INDEX

1	PROPOSED	
2	BOUNDARY	
3	EXG. ROAD	

N E S W

SCALE 1:100

OWNER & GPA

Mr.Adithya Davaluri Laxmi

Er. S. RAJKUMAR
Licensed Surveyor
Corporation of Chennai
LIC No: RE3029720224
CIT Colony, Mylapore, Chennai-600 004.
Ph : 9994032503, 8667531378

REGISTERED ARCHITECT/ REGISTERED ENGINEER

THE LANDLENS SUITE

Eight ways to know a piece of land before you pay for it.

This report covers one part of the picture. These cover the rest, drawn from the same government records, for any property in Tamil Nadu.

LandLens One
Ask anything about a property and get an answer grounded in live government records, with the sources shown.
/landlens/one

Verify My Land
Every record check run on one property and returned as a single report.
/landlens/verify-my-land

Legal Opinion
An advocate's written opinion on the title, built on the records we pull for it.
/landlens

One Map
Every layer on one map: the parcel, its boundary, zoning, water bodies and what sits around it.
/landlens/one/map

PriceMap
What land actually changed hands for around this plot, taken from the registered deeds.
/landlens/pricemap

Build Scope
What you are allowed to build here: floor space, height, coverage and setbacks.
/landlens/build-scope

Property Tracker
Watch a property and hear about it when something new is registered against it.
/landlens/property-tracker

Deal Room
Run the transaction in one place: documents, stamping, signatures and the parties.
/landlens/deal-room

FREE TOOLS · NO ACCOUNT NEEDED

Twenty-four checks you can run yourself, at no cost.

Records and verification

The registers themselves, read for you.

- Encumbrance Certificate
- Patta and Chitta
- Field Measurement Sketch
- EC Analyzer
- Bank charge check
- Court case search
- Seller background check
- Approval check by survey

Value and duty

What it is worth and what it costs to register.

- Guideline value by street
- Guideline value by survey
- Stamp duty and registration fees
- Capital gains
- Floor space index
- Area unit converter

Zoning and land use

What the plan says can happen on this land.

- Land use zone finder
- CMDA land use check
- Coastal regulation zone
- Master plan check
- Water bodies finder
- Airport height clearance

Registers and directories

Who holds it, and which office keeps the record.

- Find your registering office
- Temple property check
- Waqf property check
- RERA register

Every free tool
/tools

Services we run for you
/services

The LandLens suite
/landlens/one

Verified RealEstate™

Every claim in this document traces back to a government record.

- Legal opinions, due diligence and title verification
- Building plan, layout and sub-division approvals
- Completion and occupancy certificates, regularisation
- Escrow, negotiation and NRI property management
- Land survey, soil testing, architecture and construction

Verified RealEstate
3/350/2 Mettukuppam,
OMR Thoraipakkam,
Chennai 600 097, India
hello@verified.realestate
+91 9996 12 9996

Prepared from the registers named on the page each finding sits on. Where a register could not be read, this document says so in its place rather than leaving the gap to be read as a clean result.