

PP

APPROVAL RECORD

Planning Permission

Chengalpattu district, Tamil Nadu

APPROVAL TYPE

Building Plan


ISSUING AUTHORITY

Rural Panchayat


The approval as the planning authority issued it, reproduced in full behind this page.

An approval speaks to what was sanctioned, not to what was built. Completion is a separate record.


PLAN SHOWING THE PROPOSED CONSTRUCTION OF COMMERCIAL CUM RESIDENTIAL BUILDING AT PLOT NO:1B AND 19, RAGHAVA NAGAR 1st MAIN ROAD, MOOVARASAMPET, CHENNAI, COMPRISED IN S.NO:8/1, 8/37, PATTa NO:745 AND 895 AS PER PATTa S.NO:8/38A1, 8/57, AND 8/37, MOOVARASAMPET VILLAGE , PALLAVARAM TALUK, CHENGALPATTU DISTRICT. ST.THOMAS MOUNT PANCHAYAT UNION.

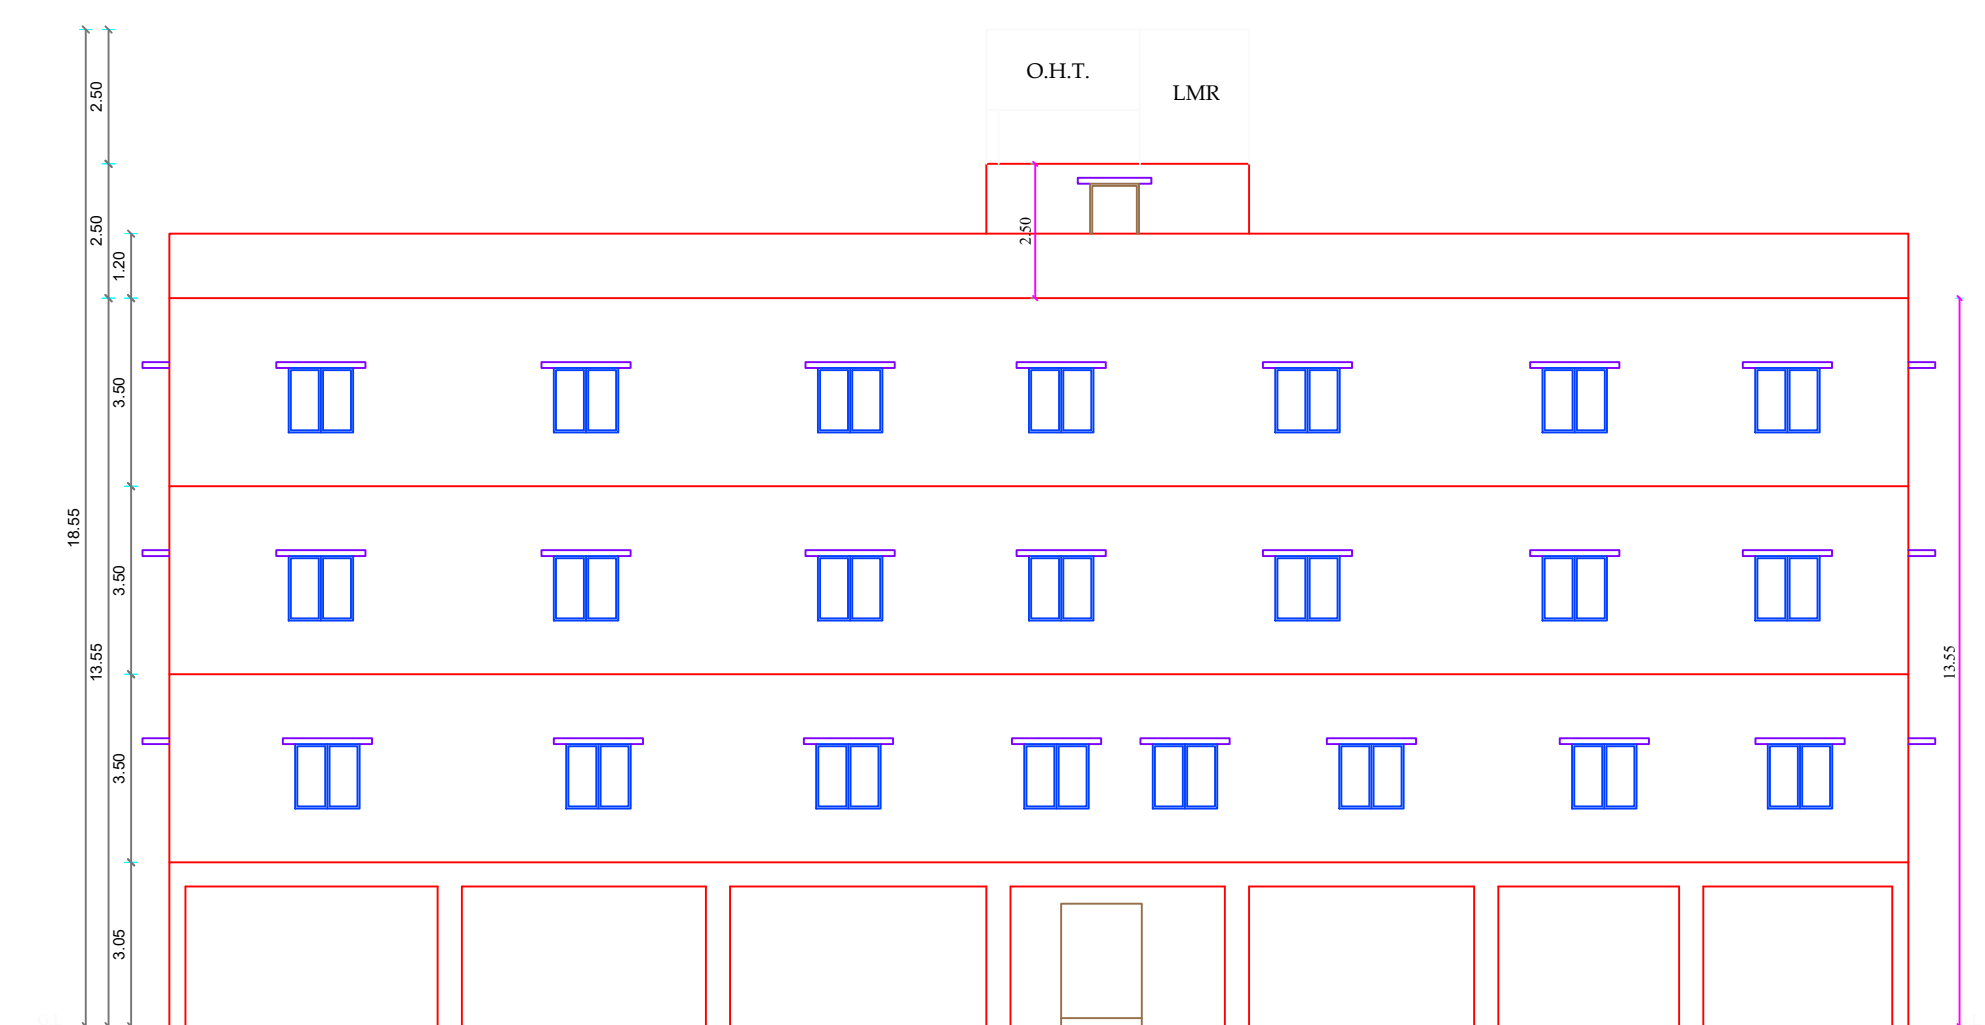


ELEVATION

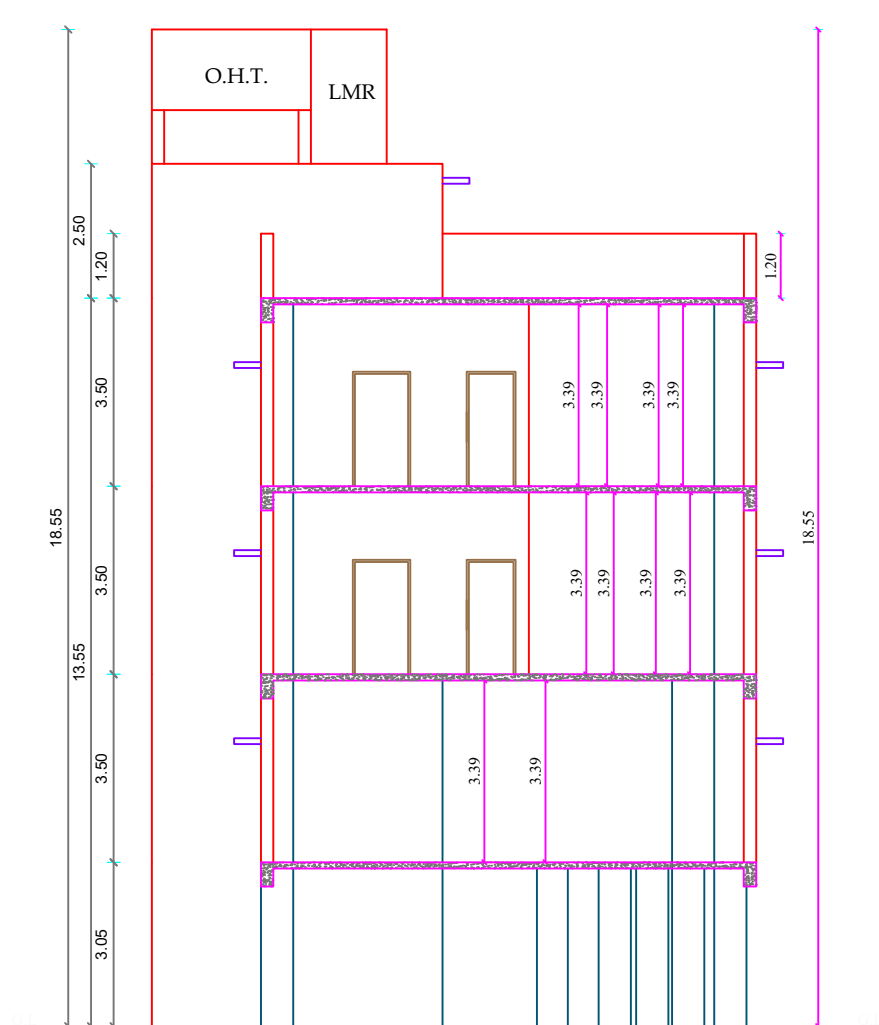


SECTION ON A-A

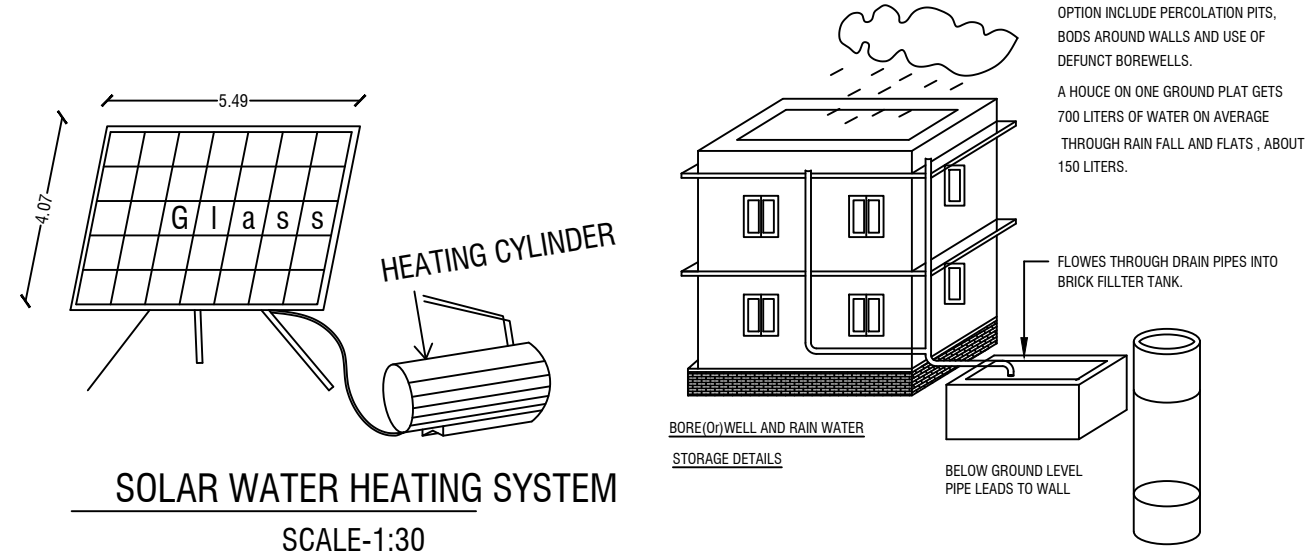


SOLAR WATER HEATING SYSTEM
SCALE-1:30

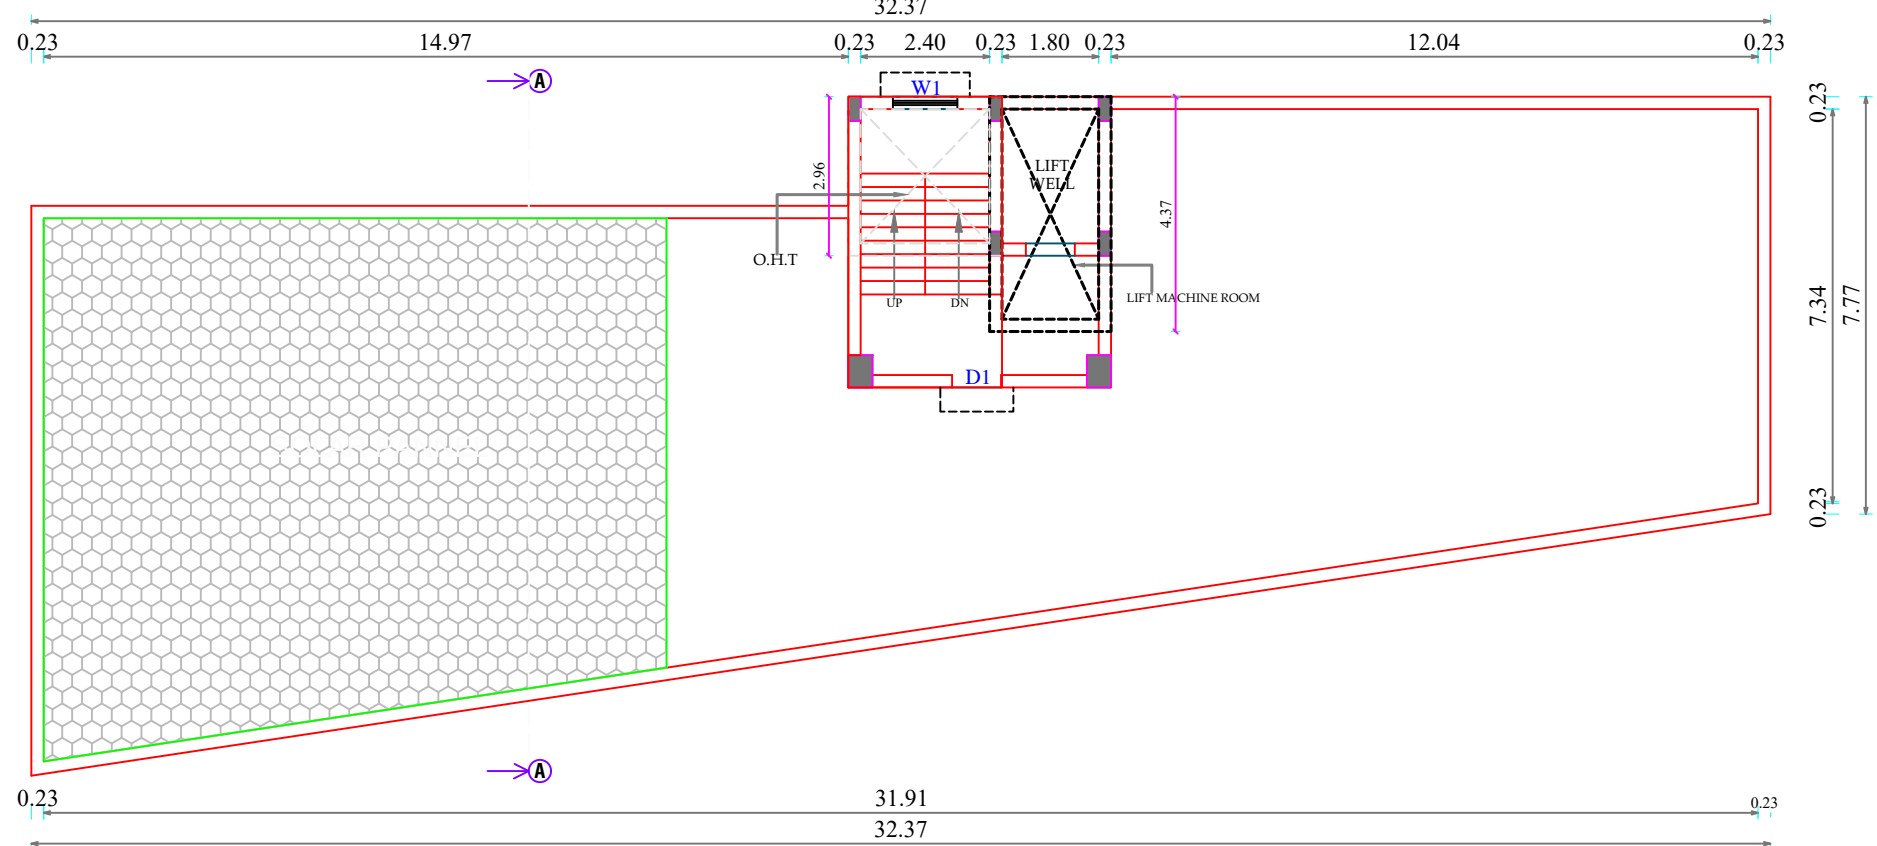


TERRACE FLOOR PLAN

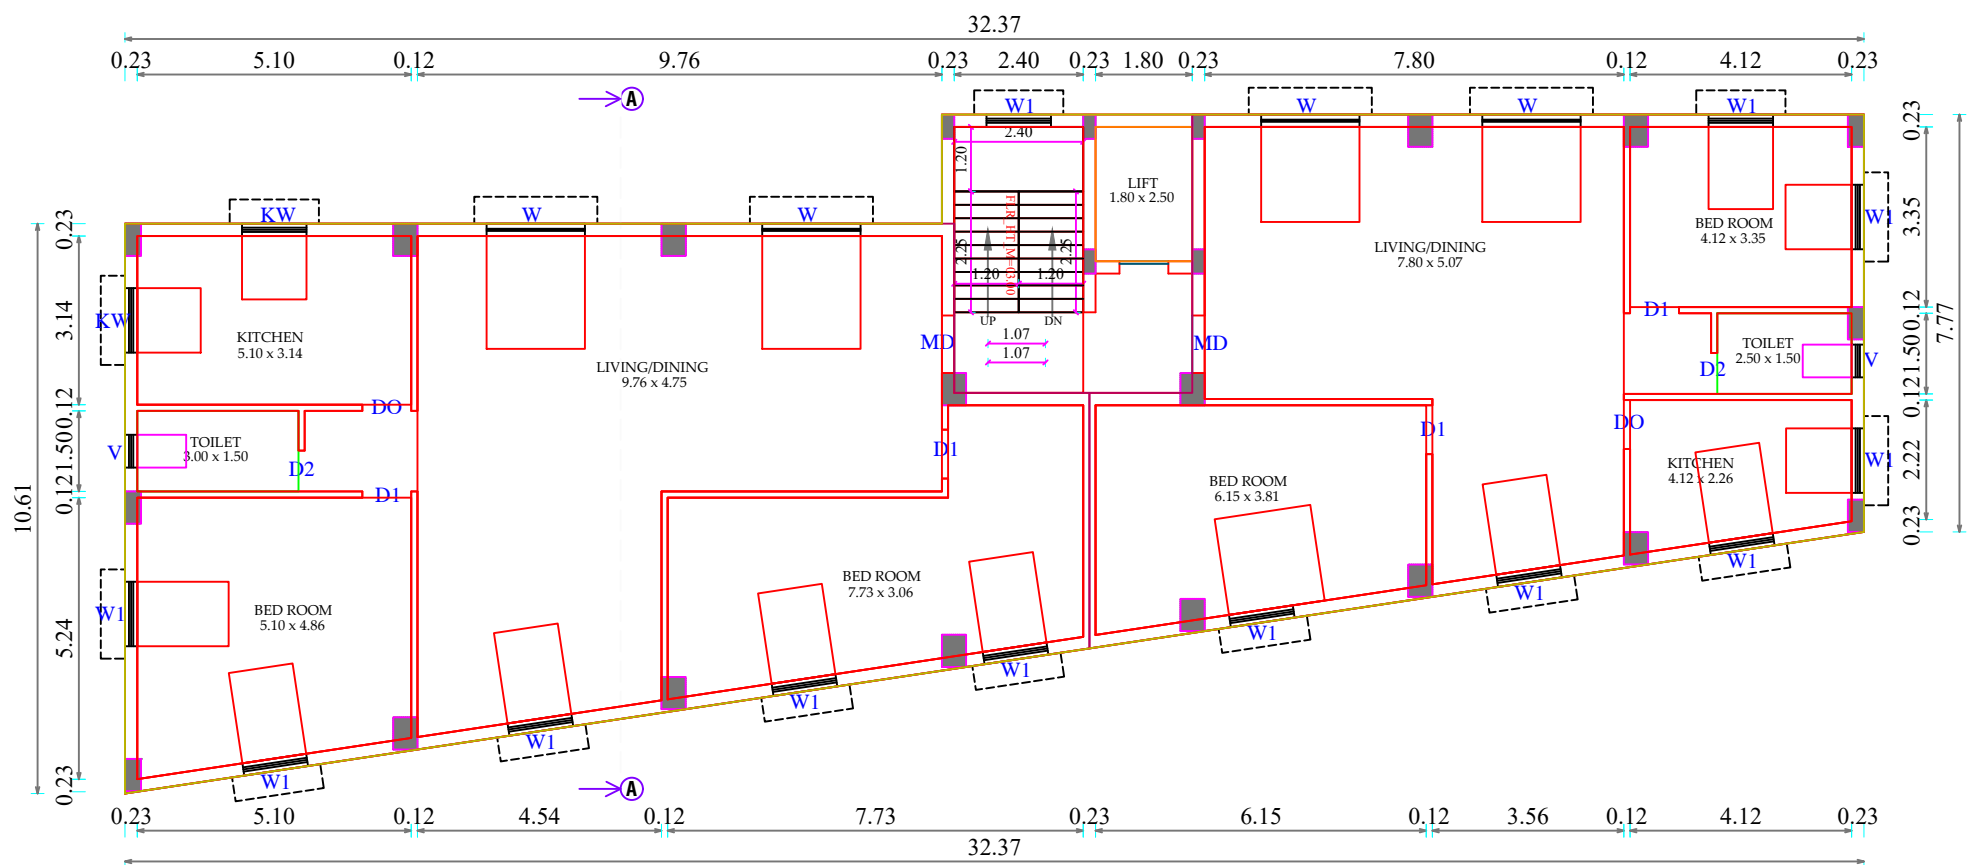


PRO. SECOND FLOOR PLAN

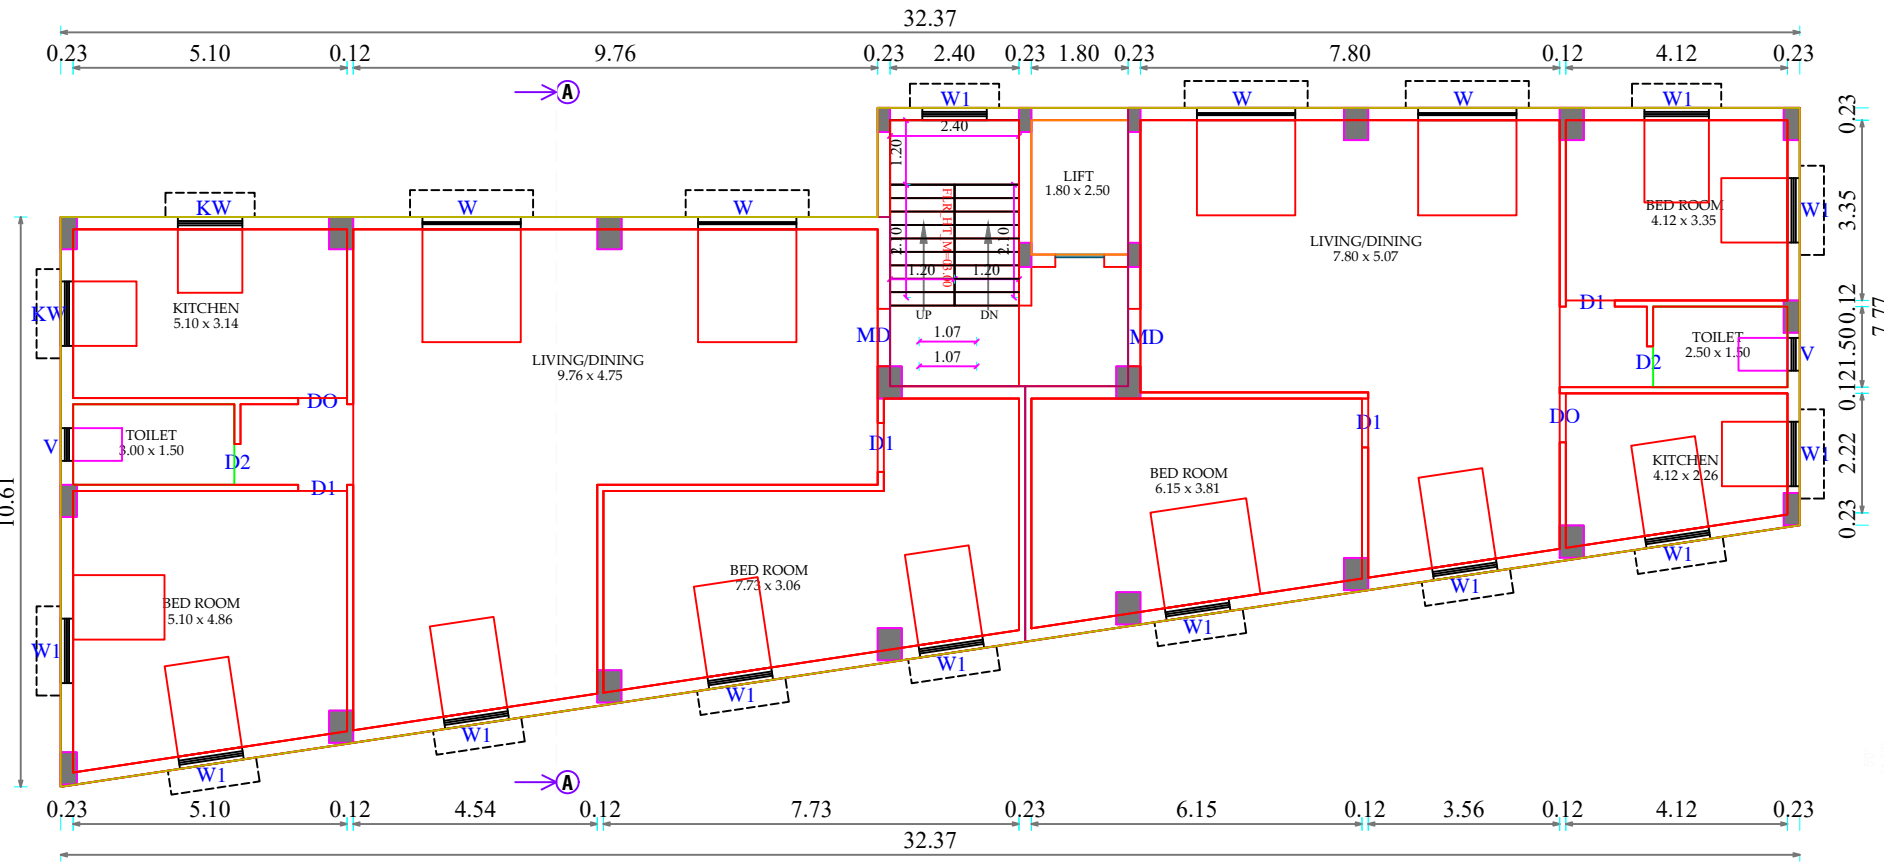


PRO. THIRD FLOOR PLAN

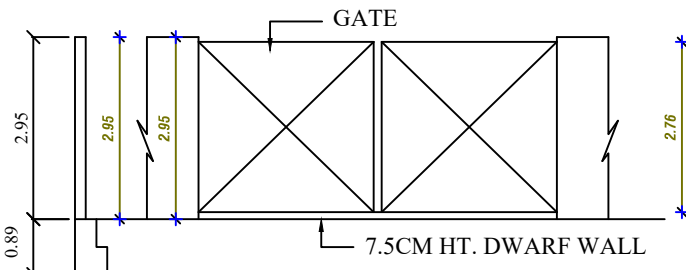


COMPOUND WALL WITH
DWARF WALL DETAILS

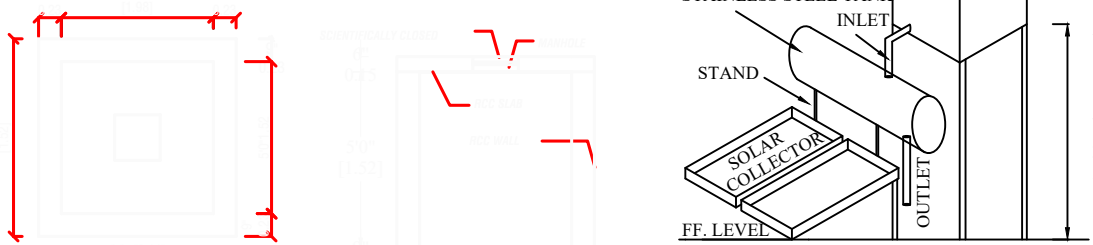


SOLAR WATER
HEATING SYSTEM

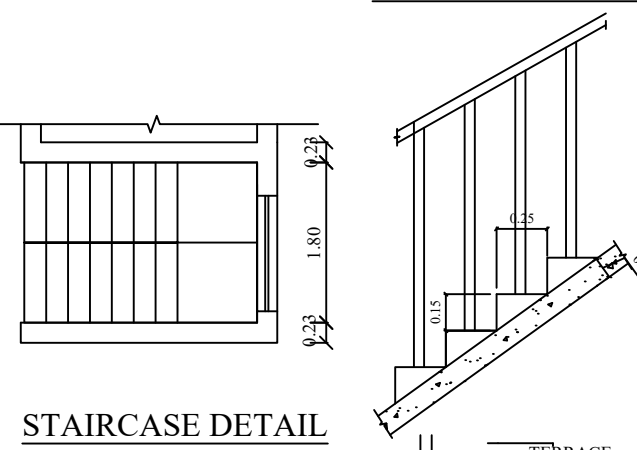


STAIRCASE DETAIL

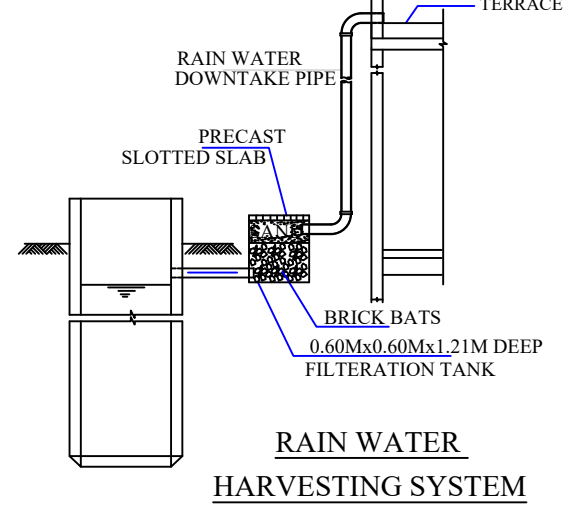


RAIN WATER
HARVESTING SYSTEM

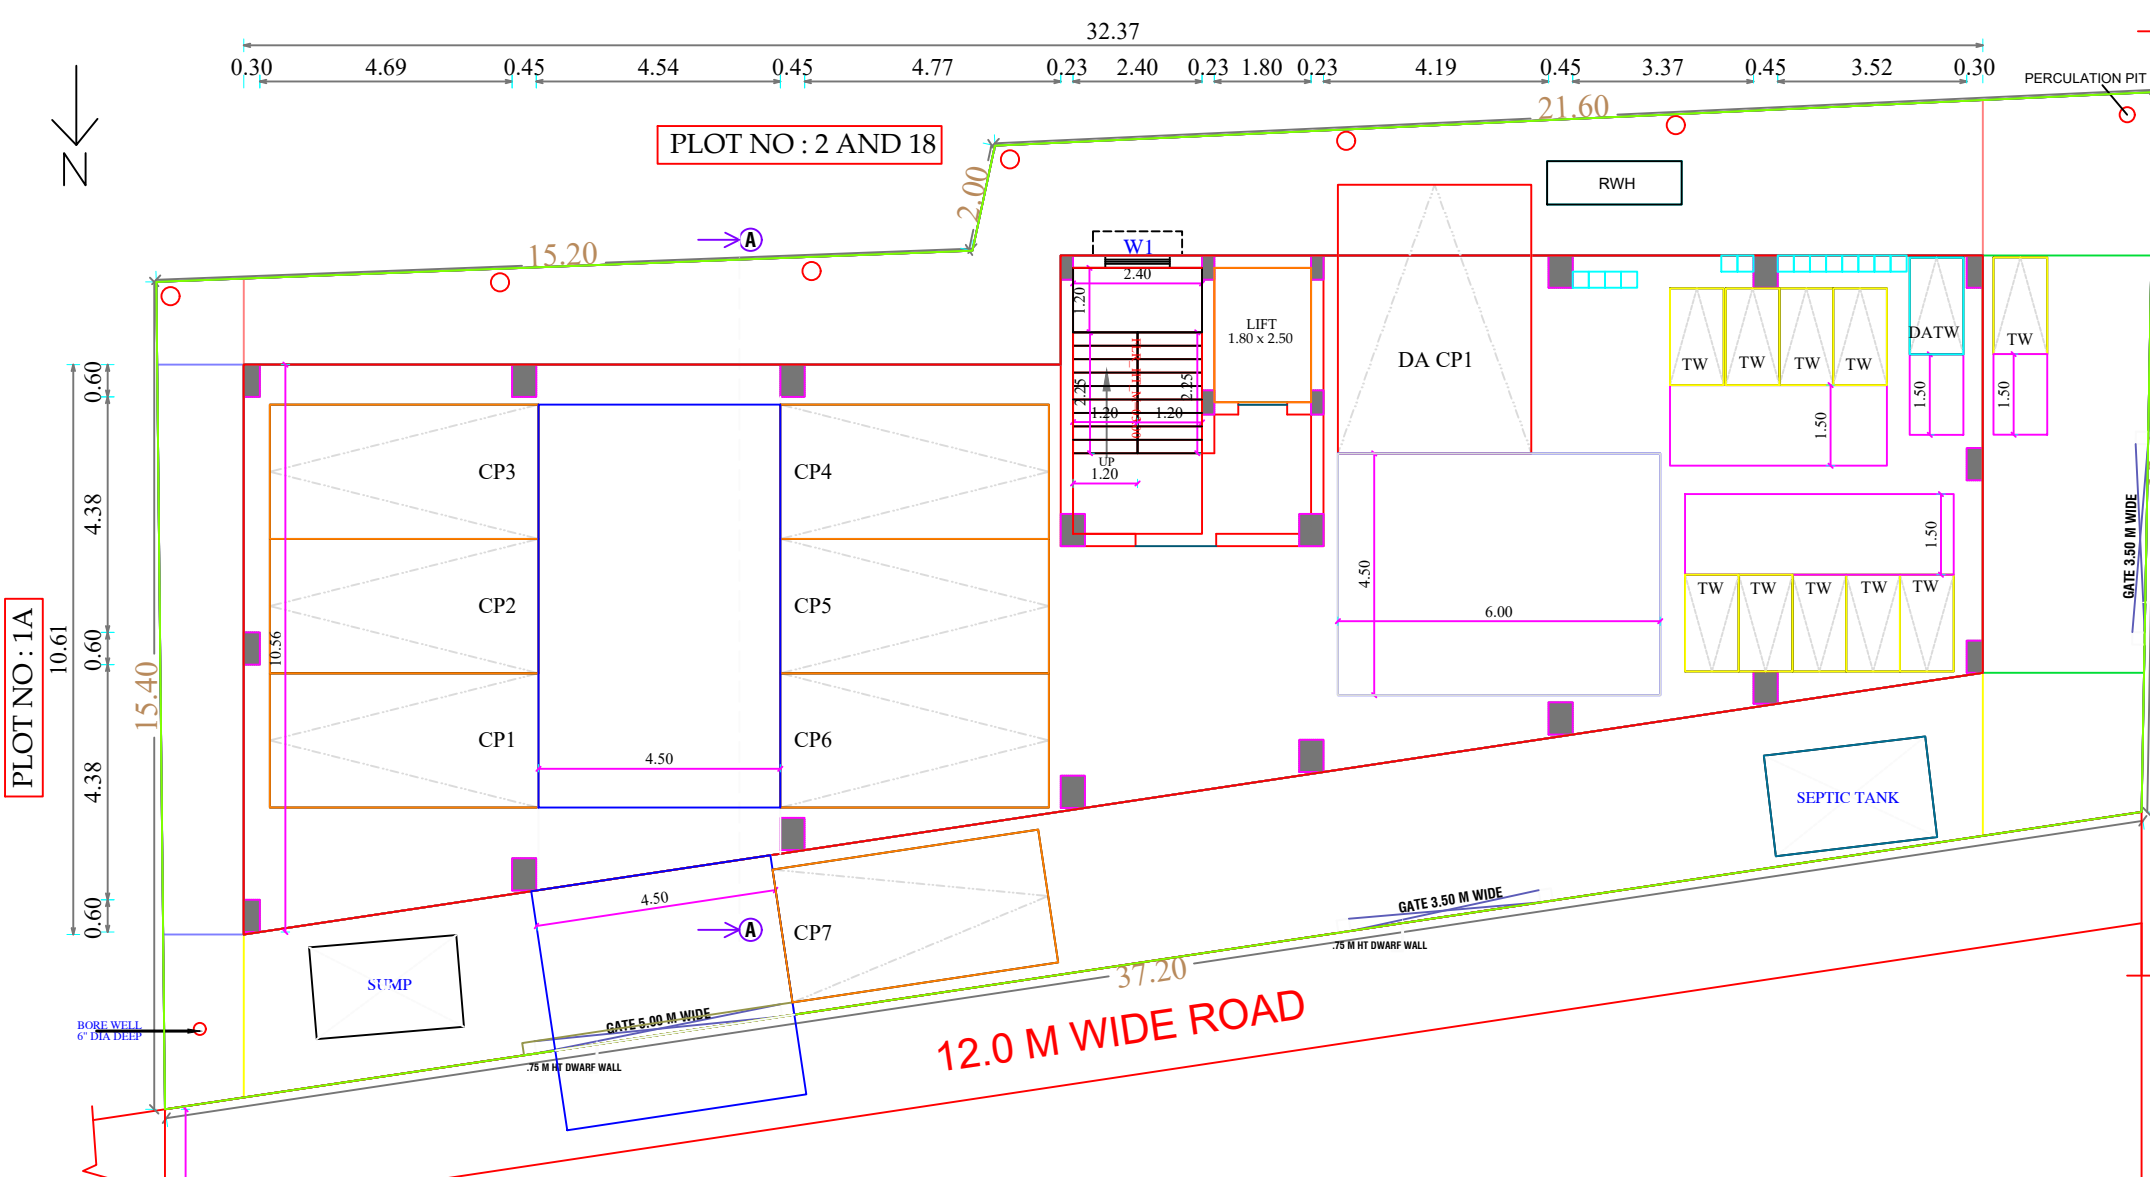

PRO. SITE CUM STILT FLOOR PLAN

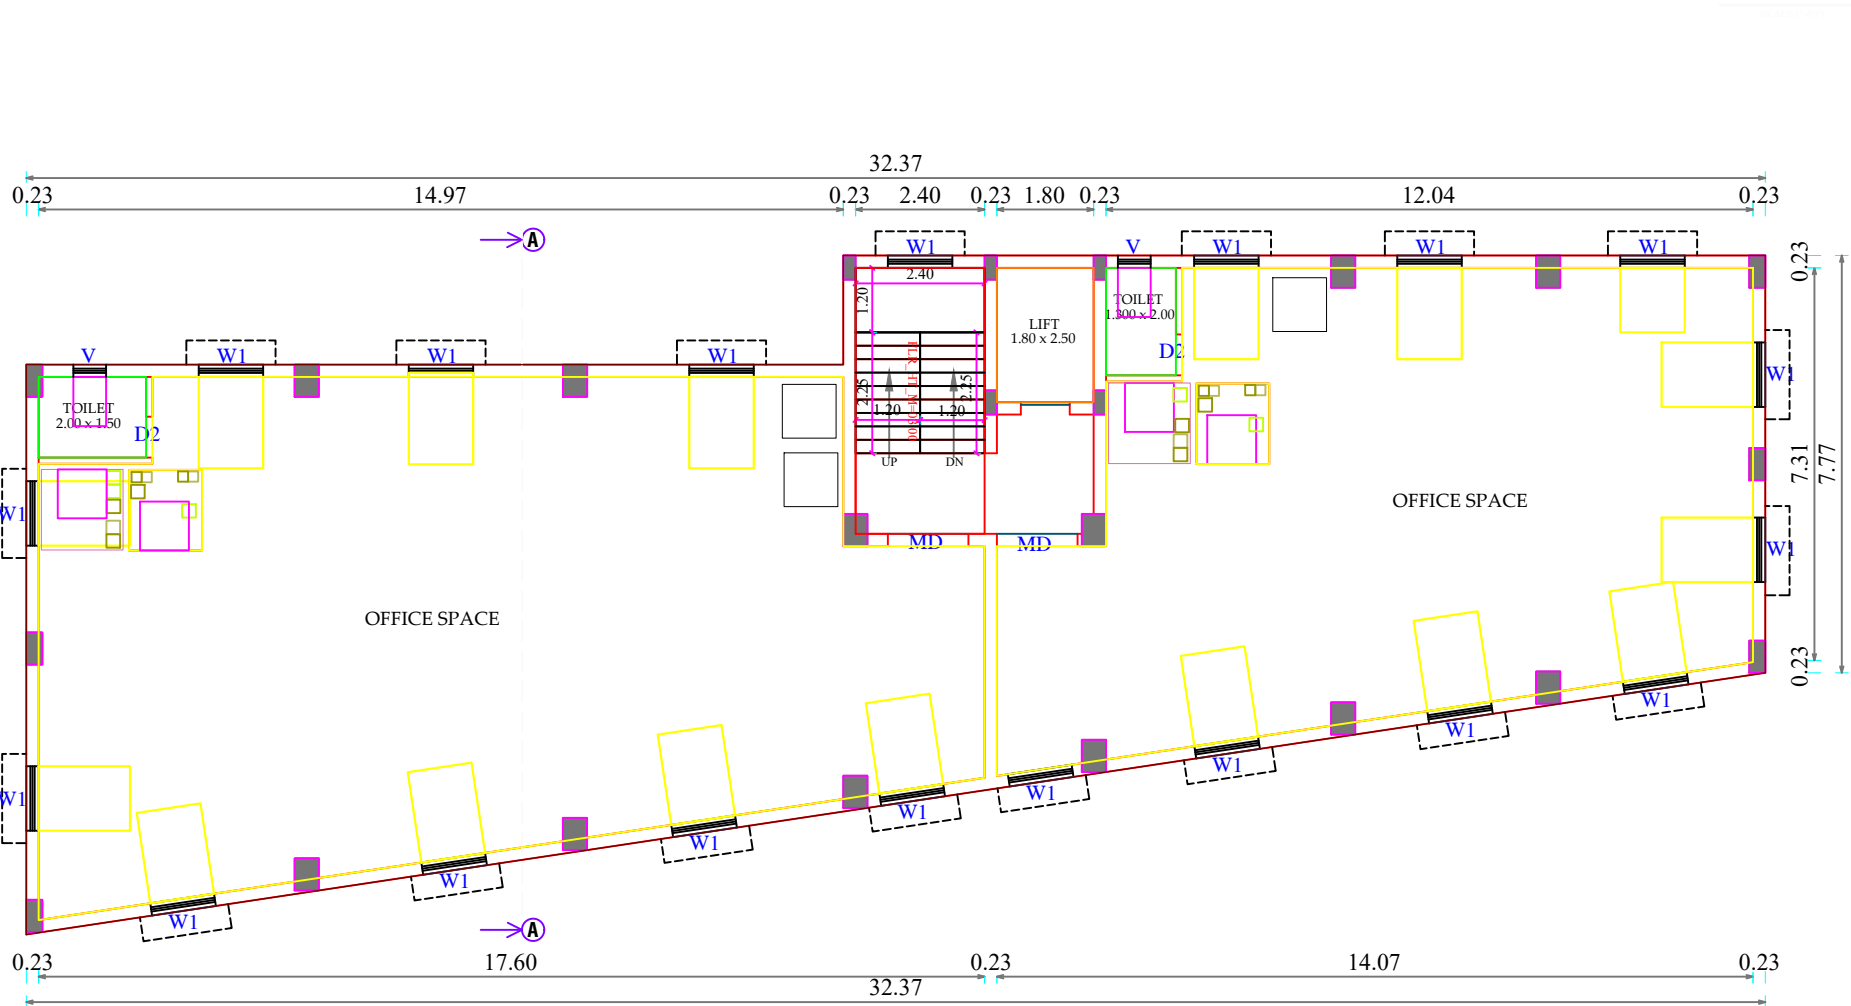


PRO. FIRST FLOOR PLAN

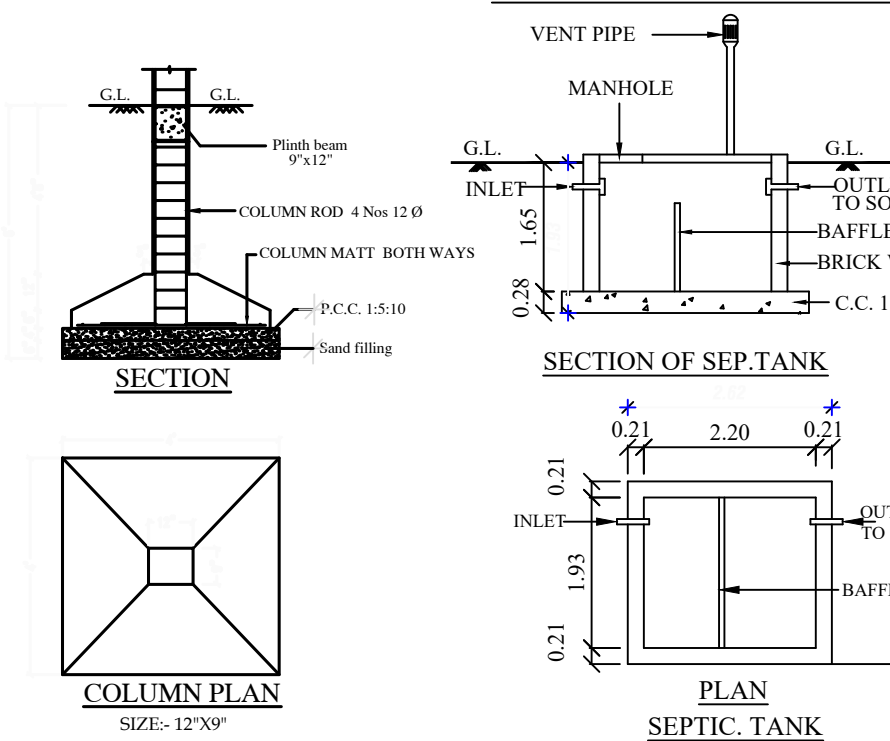

SECTION OF SEPTIC TANK

PLAN
SEPTIC TANK

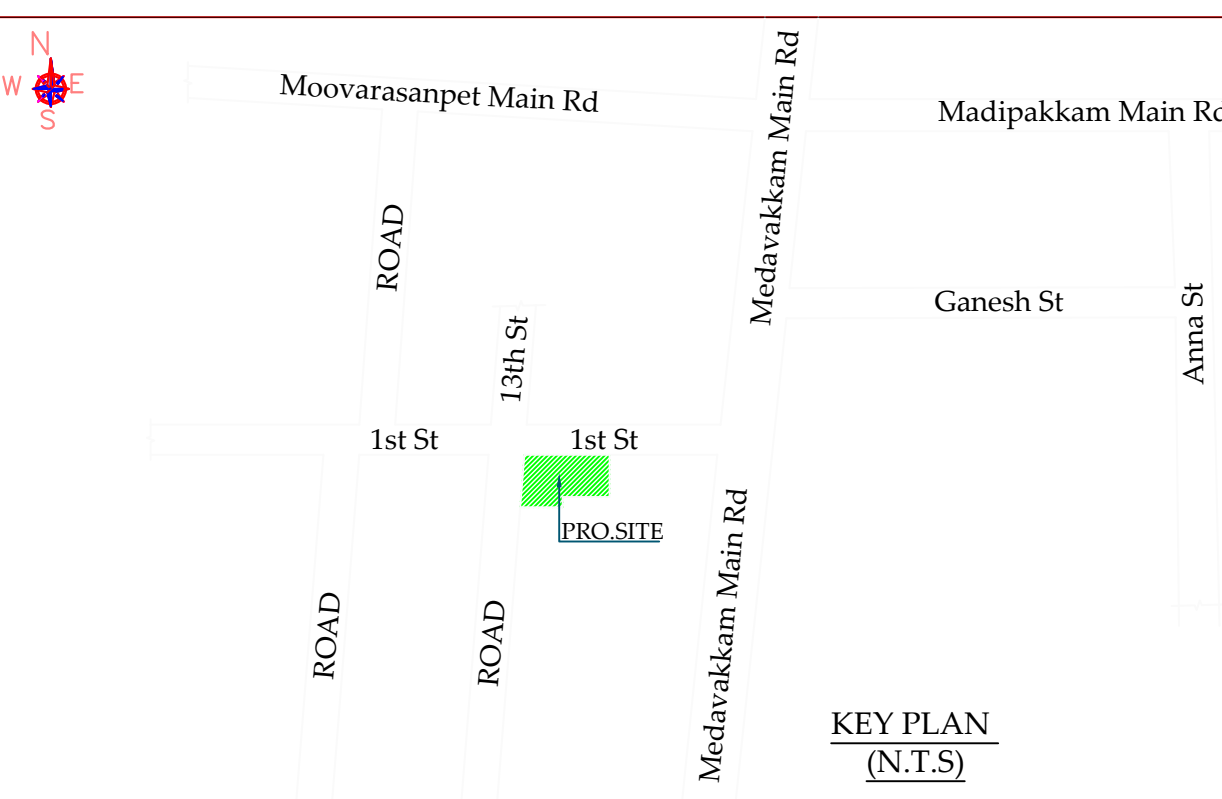

KEY PLAN
(N.T.S.)

LAND REGULARIZATION VIDE NO

Permit.No:130/2018 DATED:24/08/20218
ROC No:876/2018 DATED:24/08/20218
Permit.No:131/2018 DATED:24/08/20218
ROC No:878/2018 DATED:24/08/20218
P.P.D/L.O.No:1264/2018
DATED - 16-07-2018

SPECIFICATION

1. P.C.C 1:4:8 USING 40MM HBG JELLY FOR FOUNDATION BED CONCRETE
2. P.C.C WORK 1:2:4 USING 20MM HBG STONE JELLY
3. BRICK WORK IN C.M 1:5 FOR FOUNDATION FOOTINGS & SUPERSTRUCTURE
4. 12MM TK CEMENT PLASTER IN C.M 1:4
5. ALL WOOD WORKS ARE IN SEASONED

SCHEDULE OF JOINERIES

MD	MAIN DOOR	1.07 x 2.13
D1	DOOR	0.91 x 2.13
D2	DOOR	0.76 x 2.13
W	WINDOW	1.80 x 1.22
W1	WINDOW	1.22 x 1.22
KW	WINDOW	1.22 x 1.38
V	VENTILATOR	0.76 x 0.61

AREA STATEMENT

SL.NO		SQ.M	SQ.FT
	AS PER PATTa AREA	575.00	6189.00
	AS PER DOCUMENT AREA	524.90	5650.00
1.	PRO.FIRST FLOOR	299.31	3221.74
2.	PRO.SECOND FLOOR	299.31	3221.74
3.	PRO.THIRD FLOOR	299.31	3221.74
	TOTAL FSI AREA	897.93	9665.22
	PLOT COVERAGE	57.02%	
	F.S.I	1.71	
	NON FSI AREA		
4.	PRO.STILT FLOOR	299.31	3221.74
5.	HEAD ROOM AREA	15.47	166.51
	TOTAL CONSTRUCTION AREA	1212.71	13053.47

COLOUR INDEX

BOUNDARY	:	
PROPOSED	:	
EXISTING	:	
ROAD	:	

S. Chandrasekar
S. Balaji
K. Kalaiselvi
S. Srinivasan

SIGN OF OWNER :-

S. Chandrasekar, B.Tech.,
Registered Engineer - RE/GR-II/19/04/057
Licensed Surveyor, Regd No. RE104062024 .
CMDA & Greater Chennai Corporation
No.17, Thiruvalluvar Nagar, 1st Cross Street,
Spartan Avenue, Madappair, Chennai - 600 037.
Cell : 97899 13145 / 94448 04206

SIGN OF REGISTERED ENGINEER :-

Eight ways to know a piece of land before you pay for it.

This report covers one part of the picture. These cover the rest, drawn from the same government records, for any property in Tamil Nadu.

LandLens One

Ask anything about a property and get an answer grounded in live government records, with the sources shown.

[/landlens/one](#)



Verify My Land

Every record check run on one property and returned as a single report.

[/landlens/verify-my-land](#)



Legal Opinion

An advocate's written opinion on the title, built on the records we pull for it.

[/landlens](#)



One Map

Every layer on one map: the parcel, its boundary, zoning, water bodies and what sits around it.

[/landlens/one/map](#)



PriceMap

What land actually changed hands for around this plot, taken from the registered deeds.

[/landlens/pricemap](#)



Build Scope

What you are allowed to build here: floor space, height, coverage and setbacks.

[/landlens/build-scope](#)



Property Tracker

Watch a property and hear about it when something new is registered against it.

[/landlens/property-tracker](#)



Deal Room

Run the transaction in one place: documents, stamping, signatures and the parties.

[/landlens/deal-room](#)



Twenty-four checks you can run yourself, at no cost.

Records and verification

The registers themselves, read for you.

Encumbrance Certificate

Patta and Chitta

Field Measurement Sketch

EC Analyzer

Bank charge check

Court case search

Seller background check

Approval check by survey

Value and duty

What it is worth and what it costs to register.

Guideline value by street

Guideline value by survey

Stamp duty and registration fees

Capital gains

Floor space index

Area unit converter

Zoning and land use

What the plan says can happen on this land.

Land use zone finder

CMDA land use check

Coastal regulation zone

Master plan check

Water bodies finder

Airport height clearance

Registers and directories

Who holds it, and which office keeps the record.

Find your registering office

Temple property check

Waqf property check

RERA register



Every free tool
/tools



Services we run
for you
/services



The LandLens
suite
/landlens/one



Every claim in this document traces back to a government record.

Legal opinions, due diligence and title verification

Building plan, layout and sub-division approvals

Completion and occupancy certificates, regularisation

Escrow, negotiation and NRI property management

Land survey, soil testing, architecture and construction

Verified RealEstate
3/350/2 Mettukuppam,
OMR Thoraipakkam,
Chennai 600 097, India
hello@verified.realestate
+91 9996 12 9996

Prepared from the registers named on the page each finding sits on. Where a register could not be read, this document says so in its place rather than leaving the gap to be read as a clean result.

