PP APPROVAL RECORD

Planning Permission

Chengalpattu district, Tamil Nadu

APPROVAL TYPE
Building Plan

ISSUING AUTHORITY
DTCP

The approval as the planning authority issued it, reproduced in full behind this page.

An approval speaks to what was sanctioned, not to what was built. Completion is a separate record.

Verified RealEstate™
3/350/2 Mettukuppam,
OMR Thoraipakkam,
Chennai 600 097, India

hello@verified.realestate
+91 9996 12 9996
verified.realestate

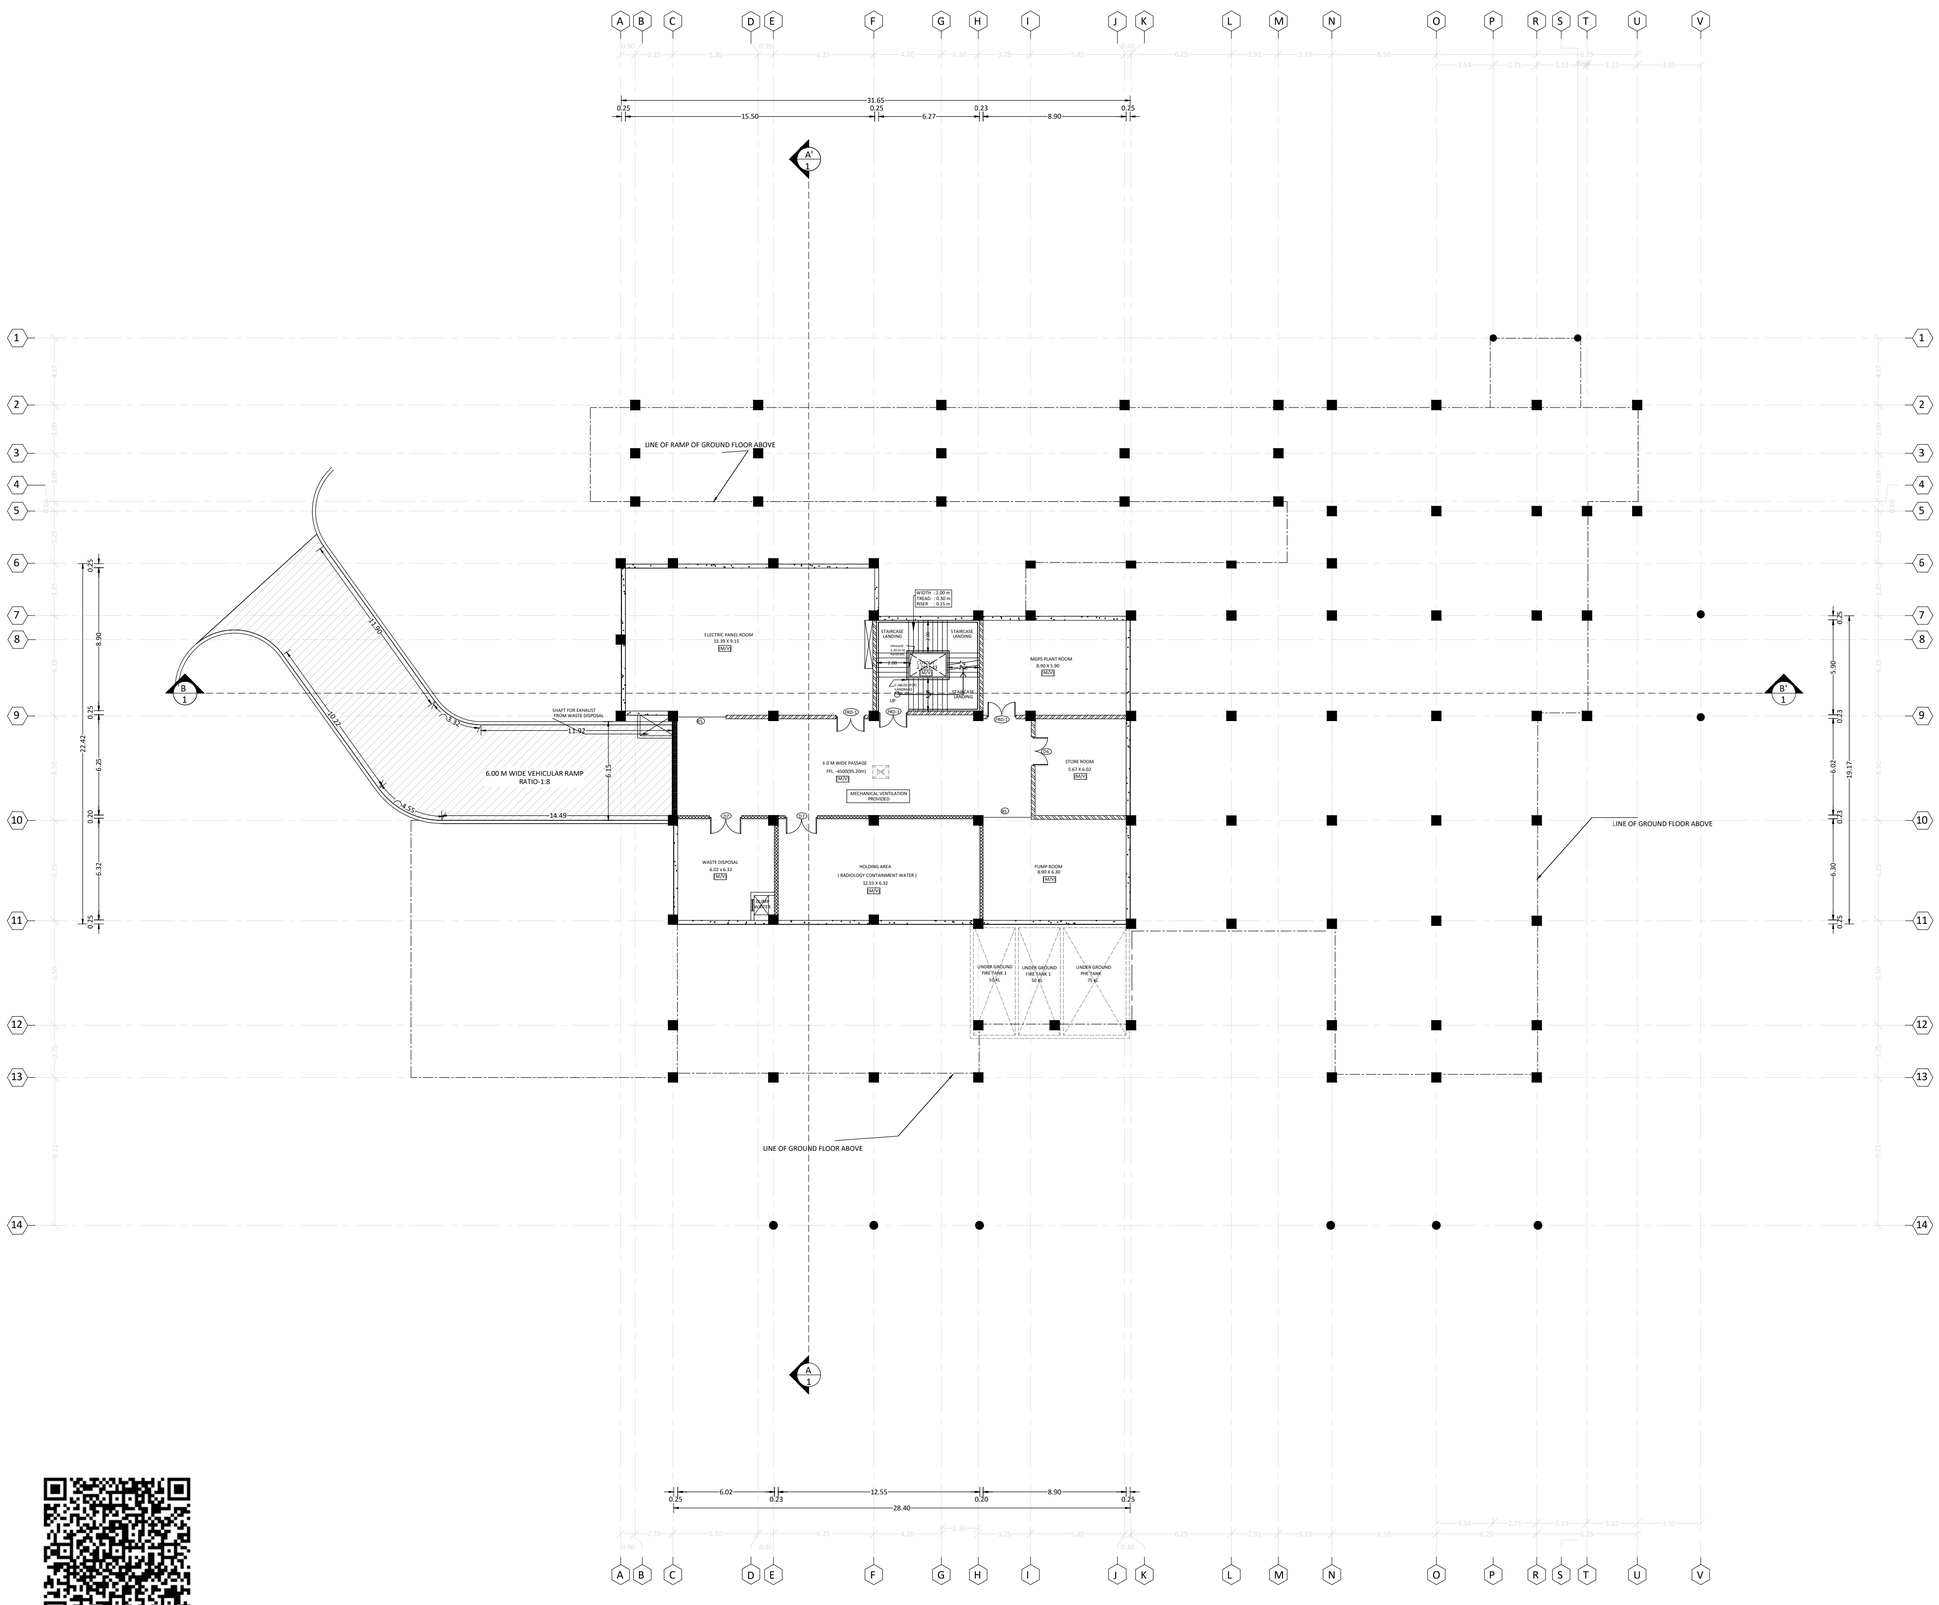

BASEMENT FLOOR PLAN

SHEET - 01/09

BASEMENT FLOOR PLAN | SCALE 1:200

NOTE : ALL DIMENSIONS AREA IN METER

NORTH E SOUTH W

PLAN SHOWING THE ALREADY EXISTING APPROVED AND PROPOSED ADDITIONAL CONSTRUCTION OF "CHENGALPATTU GOVERNMENT MEDICAL COLLEGE AND HOSPITAL" BUILDING CONSISTING OF BASEMENT + GROUND + 2 FLOORS COMPRISED IN T.S.NO:1,2,4,5,6 & 7, BLOCK-12, WARD-F AND T.S.NO:1,2,3,4 & 5, BLOCK-13, WARD-F, CHENGALPATTU MUNICIPALITY, CHENGALPATTU TALUK & DISTRICT.

SCHEDULE OF JOINERY

SL.NO	TYPE	SIZE	DESCRIPTION	SILL	LINTEL	NOS.
JOINERY DETAILS-DOORS						
BASEMENT:						
01.	D6	1800 X 2100	BASEMENT FLOOR - PRESS STEEL FRAME WITH FLUSH DOOR SHUTTER	--	2100	01
02.	D7	2000 X 2100	BASEMENT FLOOR - PRESS STEEL FRAME WITH FLUSH DOOR SHUTTER	--	2100	02
SUPER STRUCTURE:						
01.	GD1	4300 X 2650	ALUMINIUM FRAME WITH GLASS	--	2100	08
02.	D1	750 X 2100	ALUMINIUM FRAME WITH FLUSH DOOR SHUTTER	--	2100	55
03.	D2	900 X 2100	ALUMINIUM FRAME WITH FLUSH DOOR SHUTTER	--	2100	43
04.	D3	1000 X 2100	ALUMINIUM FRAME WITH FLUSH DOOR SHUTTER	--	2100	42
05.	D4	1100 X 2100	ALUMINIUM FRAME WITH FLUSH DOOR SHUTTER	--	2100	42
06.	D5	1500 X 2100	ALUMINIUM FRAME WITH FLUSH DOOR SHUTTER	--	2100	22
07.	D6	1800 X 2100	ALUMINIUM FRAME WITH FLUSH DOOR SHUTTER	--	2100	48
08.	D7	2000 X 2100	ALUMINIUM FRAME WITH FLUSH DOOR SHUTTER	--	2100	06
09.	FRD-1	1800 X 2100	FIRE RATED DOUBLE DOOR	--	2100	14
10.	FRD-2	1500 X 2100	FIRE RATED DOUBLE DOOR	--	2100	07
11.	FRD-3	1000 X 2100	FIRE RATED SINGLE DOOR	--	2100	02
JOINERY DETAILS-WINDOW & VENTILATOR						
01.	W1	600 X 1650	UPVC FRAME WITH GLASS	--	2100	06
02.	W2	1000 X 1650	UPVC FRAME WITH GLASS	--	2100	45
03.	W2A	1000 X 1650	UPVC FRAME WITH GLASS	--	2100	06
04.	W3	1800 X 1650	UPVC FRAME WITH GLASS	--	2100	27
05.	W3A	1200 X 1650	UPVC FRAME WITH GLASS	--	2100	11
06.	W4	1500 X 1650	UPVC FRAME WITH GLASS	--	2100	02
07.	W5	2000 X 1650	UPVC FRAME WITH GLASS	--	2100	03
08.	W6	1150 X 1100	UPVC FRAME WITH GLASS	--	2100	02
09.	W6A	600 X 1100	UPVC FRAME WITH GLASS	--	2100	04
10.	W7	1350 X 2650	UPVC FRAME WITH GLASS	--	2100	12
11.	W7A	600 X 2650	UPVC FRAME WITH GLASS	--	2100	24
12.	V1	450 X 1300	UPVC VENTILATOR (SILL-800 MM)	--	2100	04
13.	V2	600 X 1300	UPVC VENTILATOR (SILL-800 MM)	--	2100	19
ROLLING SHUTTER						
1.	RS	3000 X 3000	ROLLING SHUTTER	--	3000	02

MECHANICAL VENTILATION AND FIRE PROTECTION SYSTEM PROVIDED IN ENTIRE BUILDINGS

- RCC WALL
- SOLID BLOCK WALL
- AAC BLOCK WALL

APPLICANT

UBAN
CHENGALPATTU GOVT. MEDICAL COLLEGE AND HOSPITAL,
CHENGALPATTU

REGISTERED ENGINEER

Er. N. SOWNDHARYA, M.E.,(Structural)
GOVT. REGISTERED ENGINEER GRADE-I
REG.NO-CGLDIST/RE-Gr-I/2026/01/001
JJB ENGINEERS
No.228/2, GST Road, Venbakkam, Chengalpattu-603111
Email: jjcaddcpt@gmail.com ;sowndharya8793@gmail.com
Contact: 9943781738, 9094684440

STRUCTURAL ENGINEER

Er. N. SOWNDHARYA, M.E.,(Structural)
GOVT. REGISTERED STRUCTURAL ENGINEER GRADE-I
REG.NO-CGLDIST/RSE-Gr-I/2026/01/001
JJB ENGINEERS
No.228/2, GST Road, Venbakkam, Chengalpattu-603111
Email: jjcaddcpt@gmail.com ;sowndharya8793@gmail.com
Contact: 9943781738, 9094684440

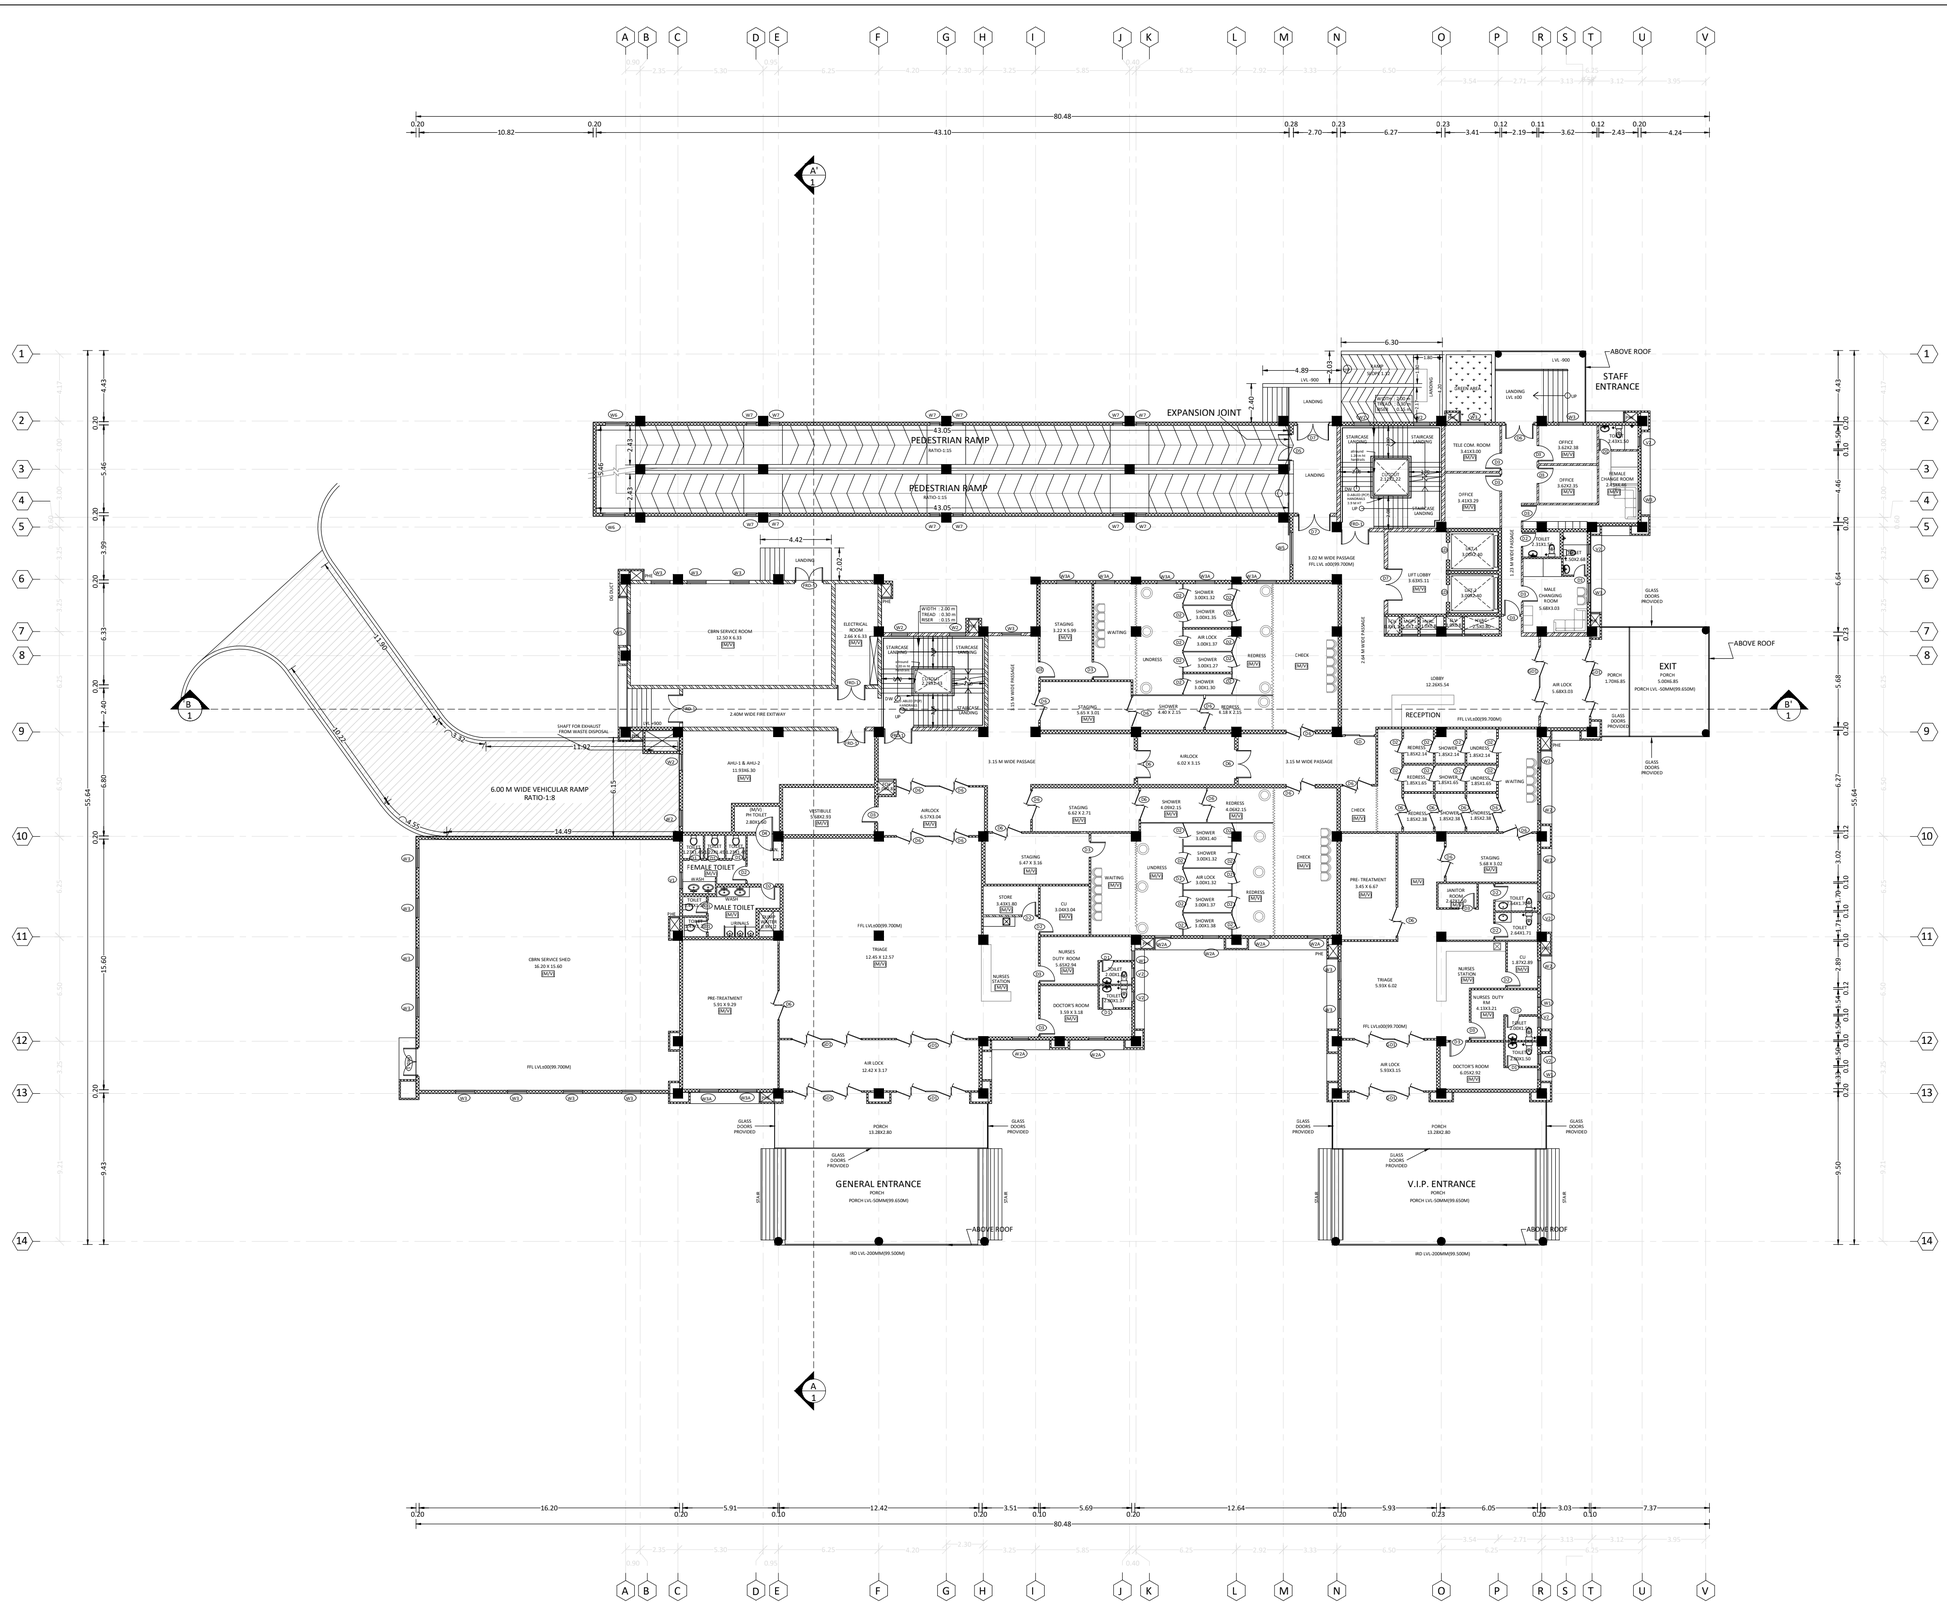

GROUND FLOOR PLAN

SHEET - 02/09

GROUND FLOOR PLAN | SCALE 1:200

NOTE : ALL DIMENSIONS AREA IN METER

NORTH E W SOUTH

PLAN SHOWING THE ALREADY EXISTING APPROVED AND PROPOSED ADDITIONAL CONSTRUCTION OF "CHENGALPATTU GOVERNMENT MEDICAL COLLEGE AND HOSPITAL" BUILDING CONSISTING OF BASEMENT + GROUND + 2 FLOORS COMPRISED IN T.S.NO:1,2,4,5,6 & 7, BLOCK-12, WARD-F AND T.S.NO:1,2,3,4 & 5, BLOCK-13, WARD-F, CHENGALPATTU MUNICIPALITY, CHENGALPATTU TALUK & DISTRICT.

SCHEDULE OF JOINERY

SL.NO	TYPE	SIZE	DESCRIPTION	SILL	LINTEL	NOS.
JOINERY DETAILS-DOORS						
BASEMENT:						
01.	D6	1800 X 2100	BASEMENT FLOOR - PRESS STEEL FRAME WITH FLUSH DOOR SHUTTER	--	2100	01
02.	D7	2000 X 2100	BASEMENT FLOOR - PRESS STEEL FRAME WITH FLUSH DOOR SHUTTER	--	2100	02
SUPER STRUCTURE:						
01.	GD1	4300 X 2650	ALUMINIUM FRAME WITH GLASS	--	2100	08
02.	D1	750 X 2100	ALUMINIUM FRAME WITH FLUSH DOOR SHUTTER	--	2100	55
03.	D2	900 X 2100	ALUMINIUM FRAME WITH FLUSH DOOR SHUTTER	--	2100	43
04.	D3	1000 X 2100	ALUMINIUM FRAME WITH FLUSH DOOR SHUTTER	--	2100	42
05.	D4	1100 X 2100	ALUMINIUM FRAME WITH FLUSH DOOR SHUTTER	--	2100	42
06.	D5	1500 X 2100	ALUMINIUM FRAME WITH FLUSH DOOR SHUTTER	--	2100	22
07.	D6	1800 X 2100	ALUMINIUM FRAME WITH FLUSH DOOR SHUTTER	--	2100	48
08.	D7	2000 X 2100	ALUMINIUM FRAME WITH FLUSH DOOR SHUTTER	--	2100	06
09.	FRD-1	1800 X 2100	FIRE RATED DOUBLE DOOR	--	2100	14
10.	FRD-2	1500 X 2100	FIRE RATED DOUBLE DOOR	--	2100	07
11.	FRD-3	1000 X 2100	FIRE RATED SINGLE DOOR	--	2100	02
JOINERY DETAILS-WINDOW & VENTILATOR						
01.	W1	600 X 1650	UPVC FRAME WITH GLASS	--	2100	06
02.	W2	1000 X 1650	UPVC FRAME WITH GLASS	--	2100	45
03.	W2A	1000 X 1650	UPVC FRAME WITH GLASS	--	2100	06
04.	W3	1800 X 1650	UPVC FRAME WITH GLASS	--	2100	27
05.	W3A	1200 X 1650	UPVC FRAME WITH GLASS	--	2100	11
06.	W4	1500 X 1650	UPVC FRAME WITH GLASS	--	2100	02
07.	W5	2000 X 1650	UPVC FRAME WITH GLASS	--	2100	03
08.	W6	1150 X 1100	UPVC FRAME WITH GLASS	--	2100	02
09.	W6A	600 X 1100	UPVC FRAME WITH GLASS	--	2100	04
10.	W7	1350 X 2650	UPVC FRAME WITH GLASS	--	2100	12
11.	W7A	600 X 2650	UPVC FRAME WITH GLASS	--	2100	24
12.	V1	450 X 1300	UPVC VENTILATOR (SILL-800 MM)	--	2100	04
13.	V2	600 X 1300	UPVC VENTILATOR (SILL-800 MM)	--	2100	19
ROLLING SHUTTER						
1.	RS	3000 X 3000	ROLLING SHUTTER	--	3000	02

MECHANICAL VENTILATION AND FIRE PROTECTION SYSTEM PROVIDED IN ENTIRE BUILDINGS

- RCC WALL
- SOLID BLOCK WALL
- AAC BLOCK WALL

APPLICANT

DEAN
CHENGALPATTU GOVT. MEDICAL COLLEGE AND HOSPITAL,
CHENGALPATTU.

REGISTERED ENGINEER

Er. N. SOWNDHARYA, M.E.,(Structural)
GOVT. REGISTERED ENGINEER GRADE-I
REG.NO-CGLDIST/RE-Gr-I/2026/01/001
JJB ENGINEERS
No.228/2, GST Road, Venbakkam, Chengalpattu-603111
Email: jjcaddcpt@gmail.com,sowndharya8793@gmail.com,
Contact: 9943781739, 9094804440

STRUCTURAL ENGINEER

Er. N. SOWNDHARYA, M.E.,(Structural)
GOVT. REGISTERED STRUCTURAL ENGINEER GRADE-I
REG.NO-CGLDIST/RSE-Gr-I/2026/01/001
JJB ENGINEERS
No.228/2, GST Road, Venbakkam, Chengalpattu-603111
Email: jjcaddcpt@gmail.com:,sowndharya8793@gmail.com
Contact: 9943781739, 9094804440

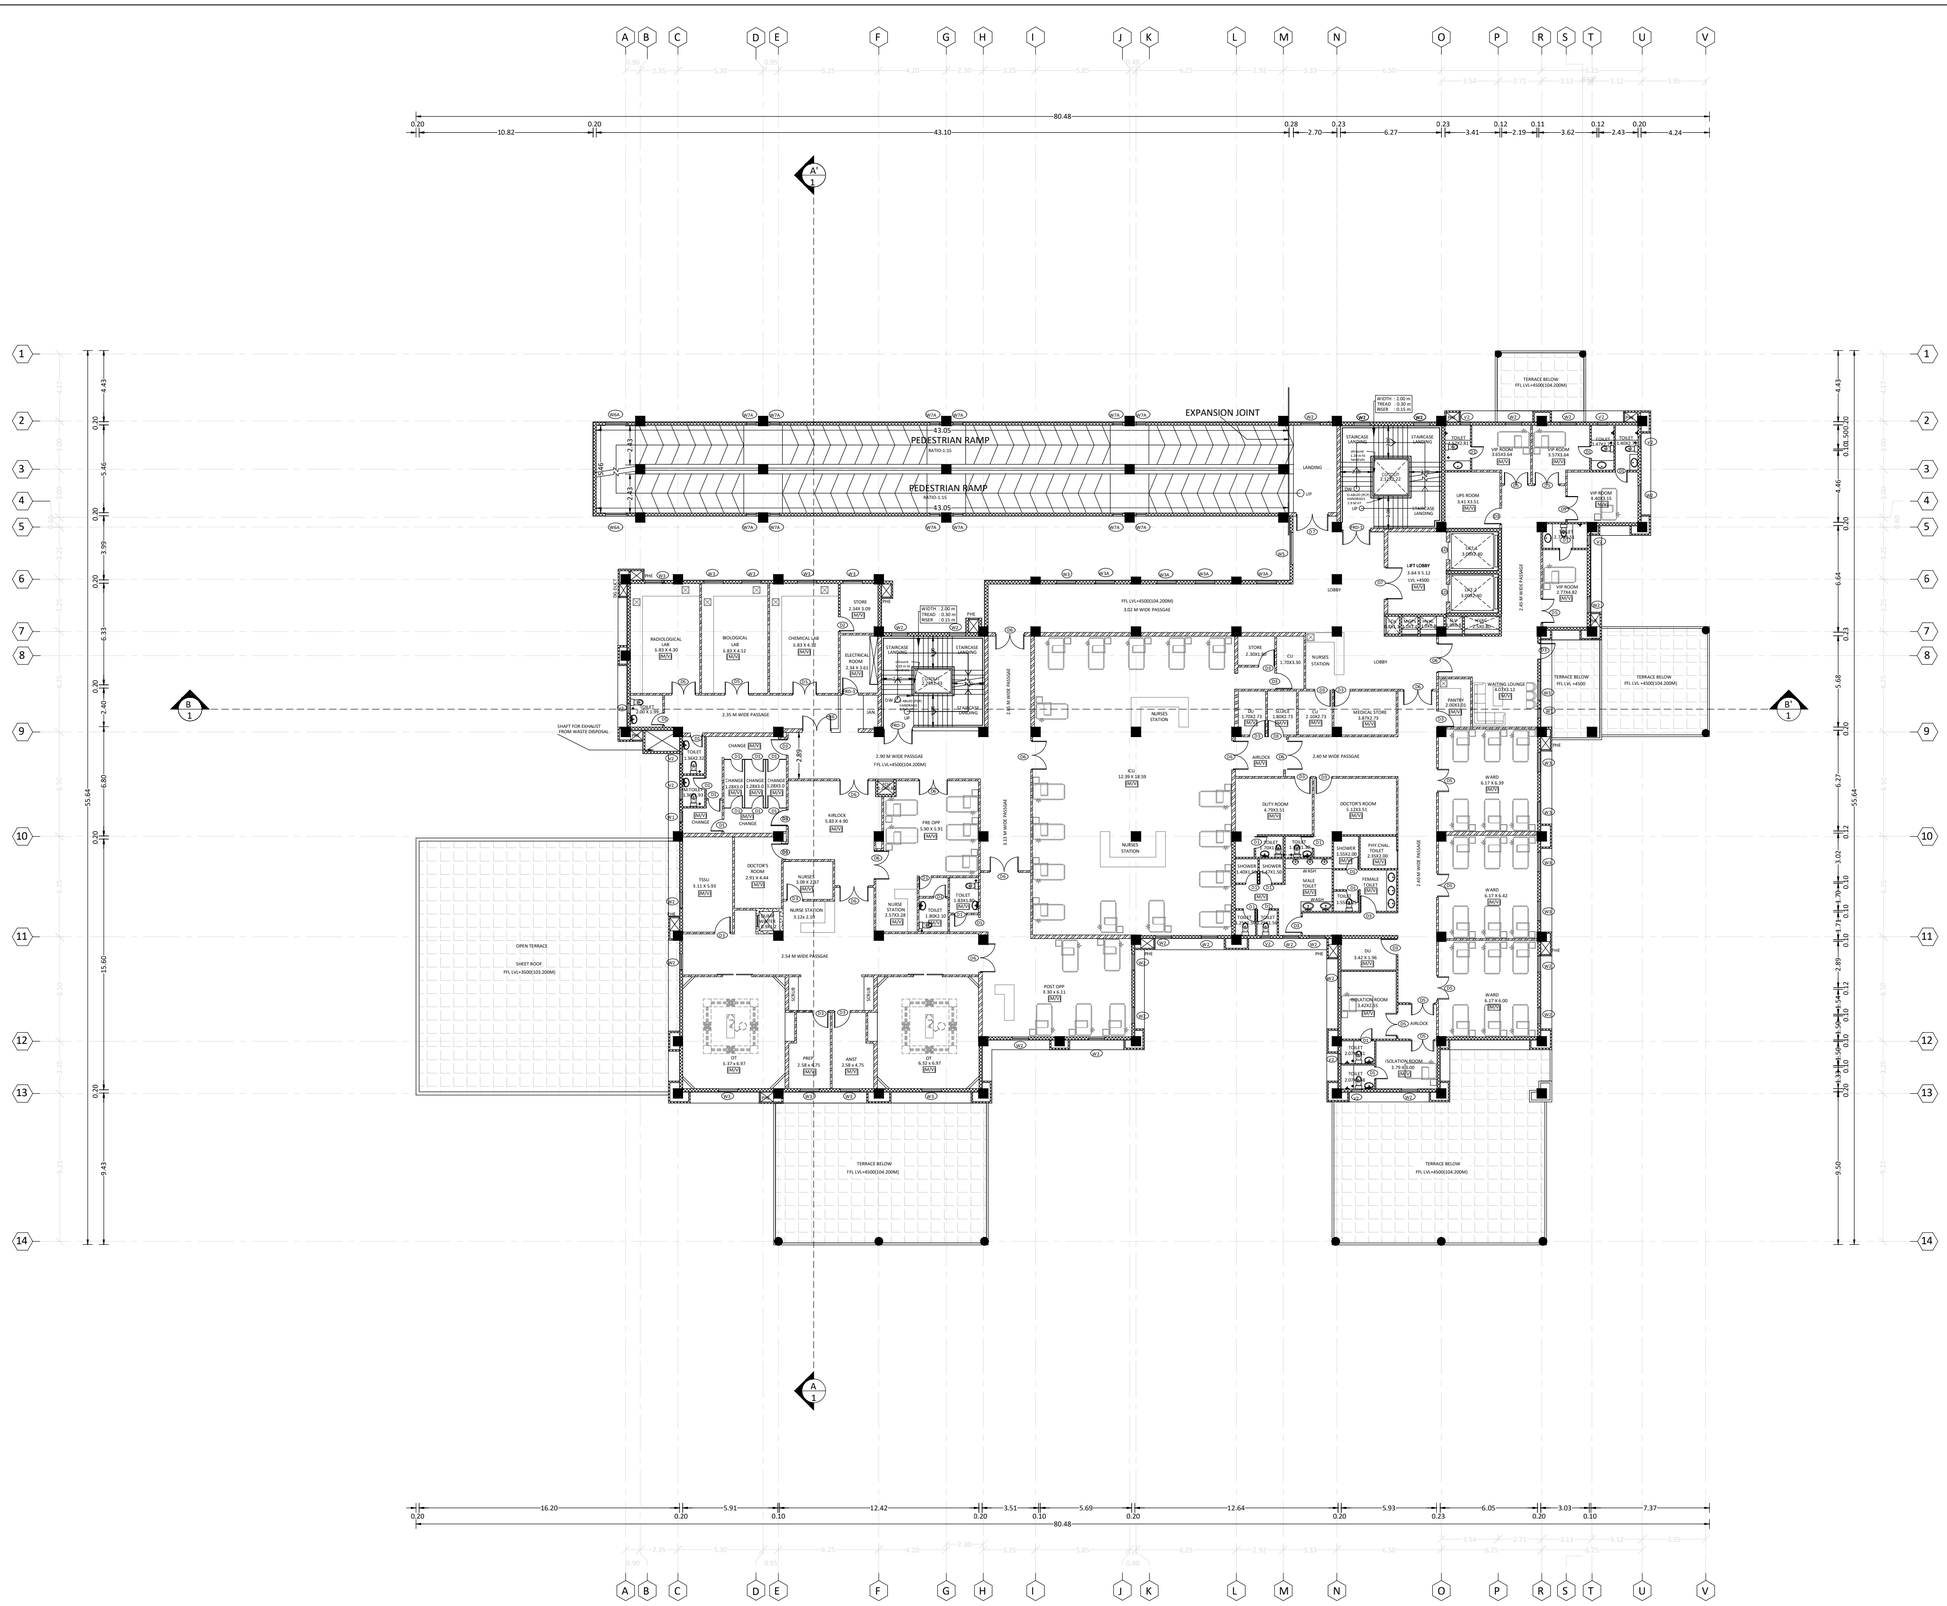

FIRST FLOOR PLAN

SHEET - 03/09

FIRST FLOOR PLAN | SCALE 1:200

NOTE : ALL DIMENSIONS AREA IN METER

NORTH E W SOUTH

PLAN SHOWING THE ALREADY EXISTING APPROVED AND PROPOSED ADDITIONAL CONSTRUCTION OF "CHENGALPATTU GOVERNMENT MEDICAL COLLEGE AND HOSPITAL" BUILDING CONSISTING OF BASEMENT + GROUND + 2 FLOORS COMPRISED IN T.S.NO:1,2,4,5,6 & 7, BLOCK-12, WARD-F AND T.S.NO:1,2,3,4 & 5, BLOCK-13, WARD-F, CHENGALPATTU MUNICIPALITY, CHENGALPATTU TALUK & DISTRICT.

SCHEDULE OF JOINERY

SL.NO	TYPE	SIZE	DESCRIPTION	SILL	LINTEL	NOS.
JOINERY DETAILS-DOORS						
BASEMENT:						
01.	36	1800 X 2100	BASEMENT FLOOR - PRESS STEEL FRAME WITH FLUSH DOOR SHUTTER	--	2100	01
02.	37	2000 X 2100	BASEMENT FLOOR - PRESS STEEL FRAME WITH FLUSH DOOR SHUTTER	--	2100	02
SUPER STRUCTURE:						
01.	GD1	4300 X 2650	ALUMINIUM FRAME WITH GLASS	--	2100	08
02.	31	750 X 2100	ALUMINIUM FRAME WITH FLUSH DOOR SHUTTER	--	2100	55
03.	32	900 X 2100	ALUMINIUM FRAME WITH FLUSH DOOR SHUTTER	--	2100	43
04.	33	1000 X 2100	ALUMINIUM FRAME WITH FLUSH DOOR SHUTTER	--	2100	42
05.	34	1100 X 2100	ALUMINIUM FRAME WITH FLUSH DOOR SHUTTER	--	2100	42
06.	35	1500 X 2100	ALUMINIUM FRAME WITH FLUSH DOOR SHUTTER	--	2100	22
07.	36	1800 X 2100	ALUMINIUM FRAME WITH FLUSH DOOR SHUTTER	--	2100	48
08.	37	2000 X 2100	ALUMINIUM FRAME WITH FLUSH DOOR SHUTTER	--	2100	06
09.	FRD-1	1800 X 2100	FIRE RATED DOUBLE DOOR	--	2100	14
10.	FRD-2	1500 X 2100	FIRE RATED DOUBLE DOOR	--	2100	07
11.	FRD-3	1000 X 2100	FIRE RATED SINGLE DOOR	--	2100	02
JOINERY DETAILS-WINDOW & VENTILATOR						
01.	W1	600 X 1650	UPVC FRAME WITH GLASS	--	2100	06
02.	W2	1000 X 1650	UPVC FRAME WITH GLASS	--	2100	45
03.	W2A	1000 X 1650	UPVC FRAME WITH GLASS	--	2100	06
04.	W3	1800 X 1650	UPVC FRAME WITH GLASS	--	2100	27
05.	W3A	1200 X 1650	UPVC FRAME WITH GLASS	--	2100	11
06.	W4	1500 X 1650	UPVC FRAME WITH GLASS	--	2100	02
07.	W5	2000 X 1650	UPVC FRAME WITH GLASS	--	2100	03
08.	W6	1150 X 1100	UPVC FRAME WITH GLASS	--	2100	02
09.	W6A	600 X 1100	UPVC FRAME WITH GLASS	--	2100	04
10.	W7	1350 X 2650	UPVC FRAME WITH GLASS	--	2100	12
11.	W7A	600 X 2650	UPVC FRAME WITH GLASS	--	2100	24
12.	V1	450 X 1300	UPVC VENTILATOR (SILL-800 MM)	--	2100	04
13.	V2	600 X 1300	UPVC VENTILATOR (SILL-800 MM)	--	2100	19
ROLLING SHUTTER						
1.	RS	3000 X 3000	ROLLING SHUTTER	--	3000	02

MECHANICAL VENTILATION AND FIRE PROTECTION SYSTEM PROVIDED IN ENTIRE BUILDINGS

- RCC WALL
- SOLID BLOCK WALL
- AAC BLOCK WALL

APPLICANT

DEAN
CHENGALPATTU GOVT. MEDICAL COLLEGE AND HOSPITAL,
CHENGALPATTU.

REGISTERED ENGINEER

Er. N. SOWNDHARYA, M.E.,(Structural)
GOVT. REGISTERED ENGINEER GRADE-I
REG.NO-CGLDIST/RE-Gr-I/2026/01/001
JJB ENGINEERS
No.228/2, GST Road, Venbakkam, Chengalpattu-603111
Email: jjbcaddcpt@gmail.com,sowndharya8793@gmail.com,
Contact: 9943781739, 9094804440

STRUCTURAL ENGINEER

Er. N. SOWNDHARYA, M.E.,(Structural)
GOVT. REGISTERED STRUCTURAL ENGINEER GRADE-I
REG.NO-CGLDIST/RSE-Gr-I/2026/01/001
JJB ENGINEERS
No.228/2, GST Road, Venbakkam, Chengalpattu-603111
Email: jjbcaddcpt@gmail.con:,sowndharya8793@gmail.com
Contact: 9943781739, 9094804440

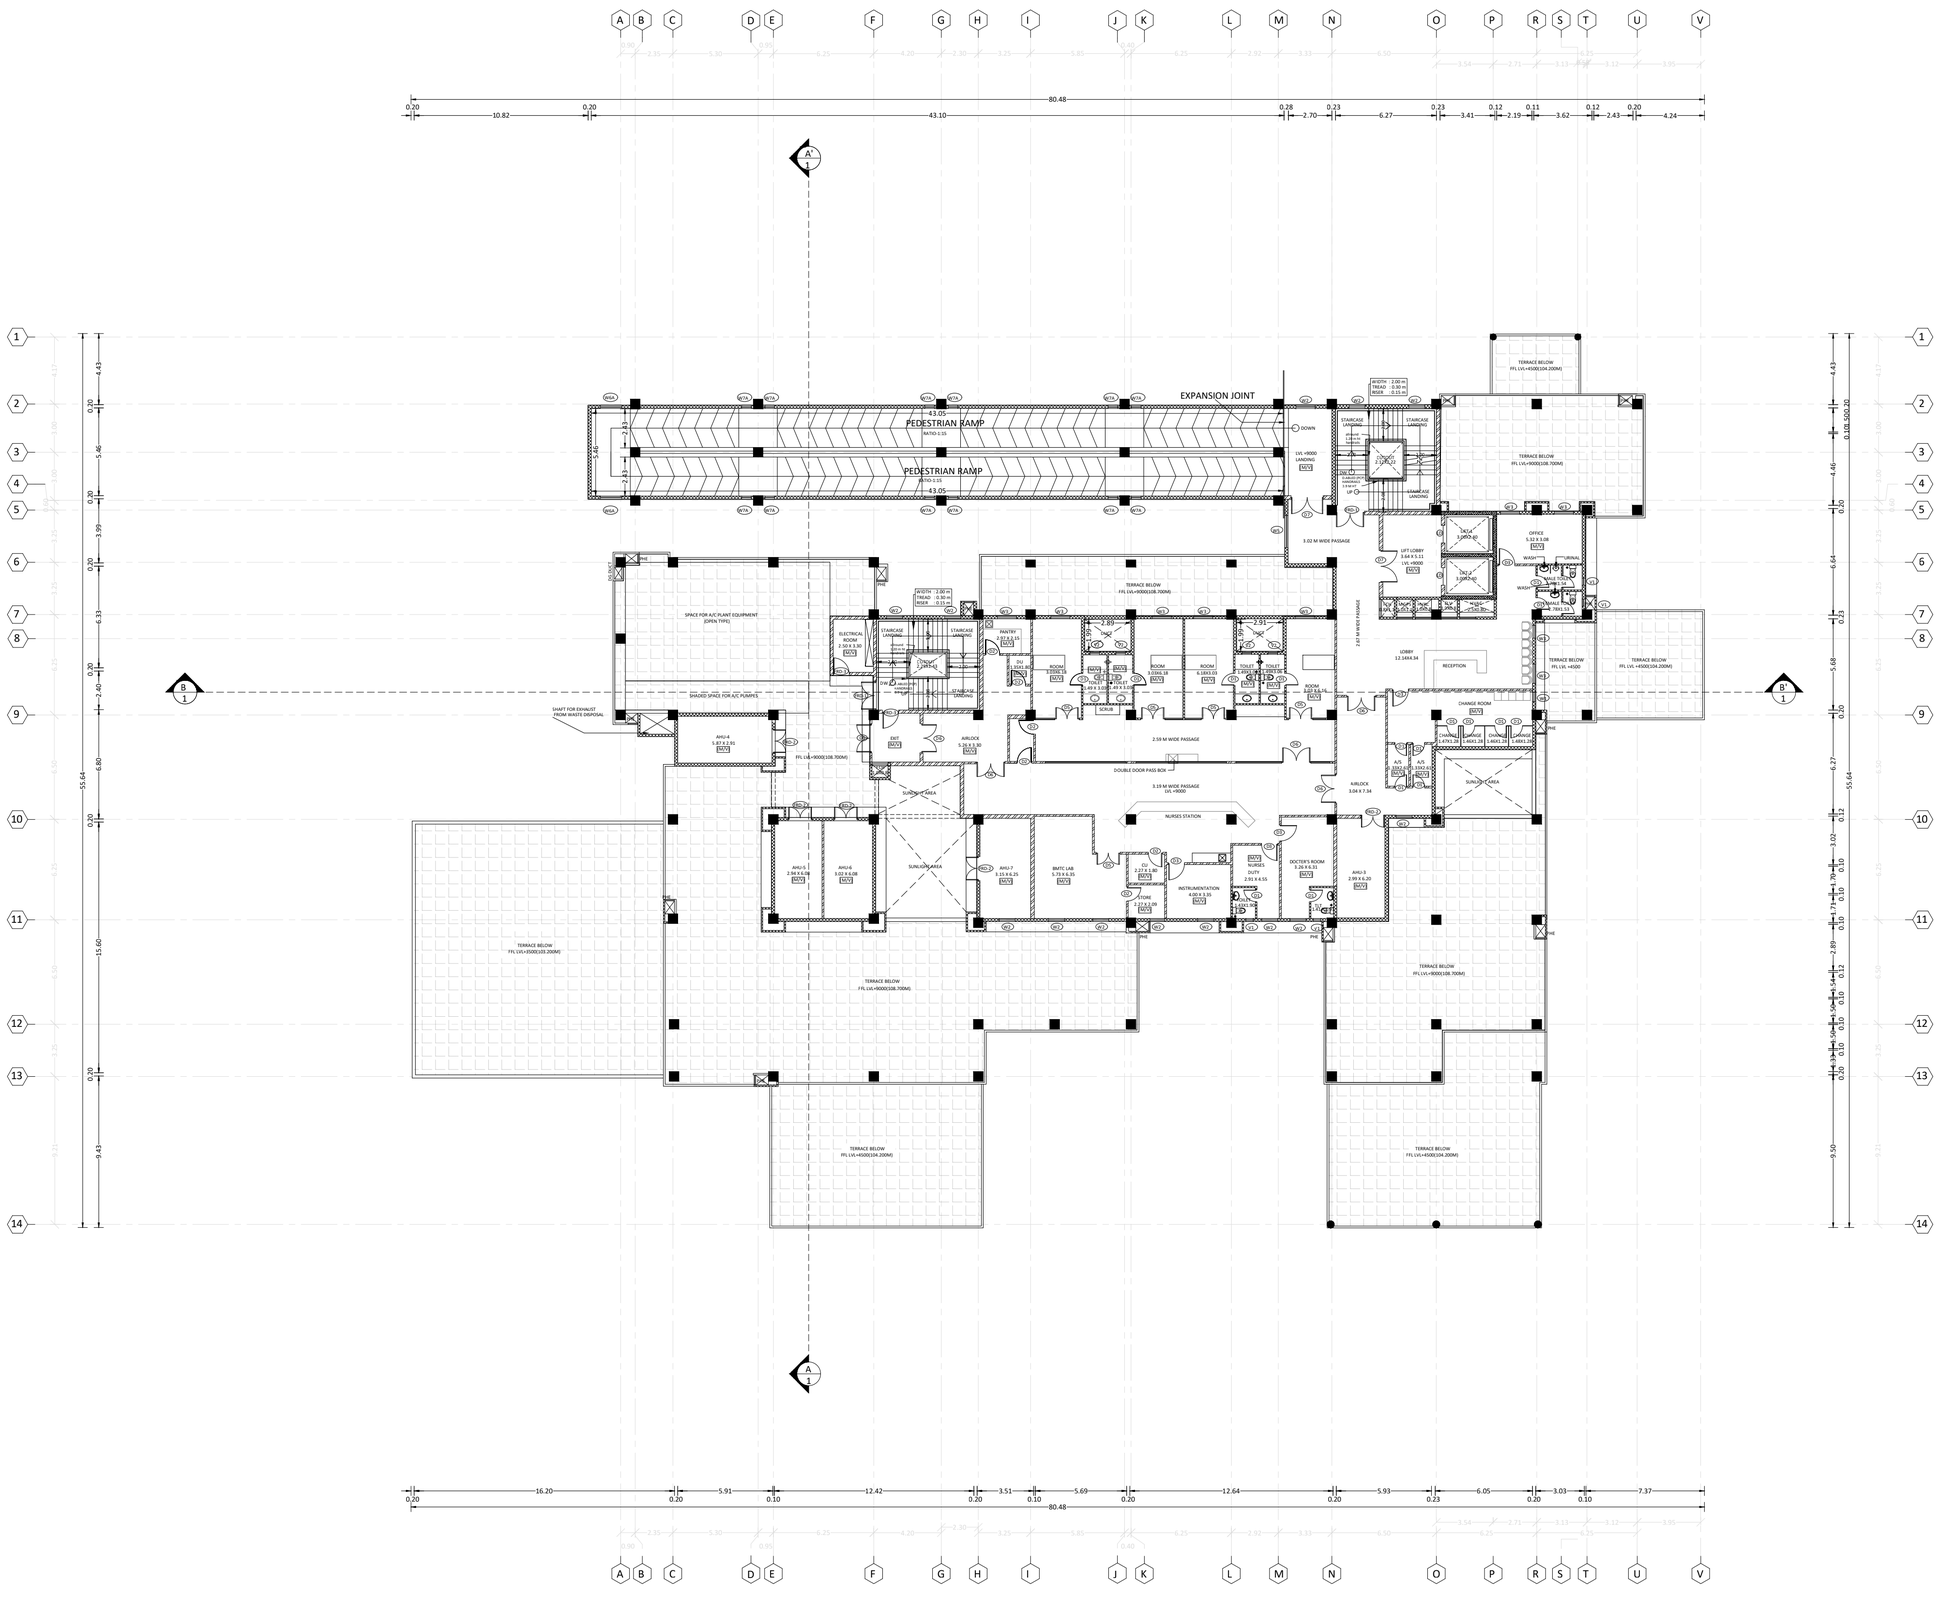

SECOND FLOOR PLAN

SHEET - 04/09

SECOND FLOOR PLAN | SCALE 1:200

NOTE : ALL DIMENSIONS AREA IN METER

NORTH SOUTH E W

PLAN SHOWING THE ALREADY EXISTING APPROVED AND PROPOSED ADDITIONAL CONSTRUCTION OF "CHENGALPATTU GOVERNMENT MEDICAL COLLEGE AND HOSPITAL" BUILDING CONSISTING OF BASEMENT + GROUND + 2 FLOORS COMPRISED IN T.S.NO:1,2,4,5,6 & 7, BLOCK-12, WARD-F AND T.S.NO:1,2,3,4 & 5, BLOCK-13, WARD-F, CHENGALPATTU MUNICIPALITY, CHENGALPATTU TALUK & DISTRICT.

SCHEDULE OF JOINERY

SL.NO	TYPE	SIZE	DESCRIPTION	SILL	LINTEL	NOS.
JOINERY DETAILS-DOORS						
BASEMENT:						
01.	36	1800 X 2100	BASEMENT FLOOR - PRESS STEEL FRAME WITH FLUSH DOOR SHUTTER	--	2100	01
02.	37	2000 X 2100	BASEMENT FLOOR - PRESS STEEL FRAME WITH FLUSH DOOR SHUTTER	--	2100	02
SUPER STRUCTURE:						
01.	GD1	4300 X 2650	ALUMINIUM FRAME WITH GLASS	--	2100	08
02.	31	750 X 2100	ALUMINIUM FRAME WITH FLUSH DOOR SHUTTER	--	2100	55
03.	32	900 X 2100	ALUMINIUM FRAME WITH FLUSH DOOR SHUTTER	--	2100	43
04.	33	1000 X 2100	ALUMINIUM FRAME WITH FLUSH DOOR SHUTTER	--	2100	42
05.	34	1100 X 2100	ALUMINIUM FRAME WITH FLUSH DOOR SHUTTER	--	2100	42
06.	35	1500 X 2100	ALUMINIUM FRAME WITH FLUSH DOOR SHUTTER	--	2100	22
07.	36	1800 X 2100	ALUMINIUM FRAME WITH FLUSH DOOR SHUTTER	--	2100	48
08.	37	2000 X 2100	ALUMINIUM FRAME WITH FLUSH DOOR SHUTTER	--	2100	06
09.	FRD-1	1800 X 2100	FIRE RATED DOUBLE DOOR	--	2100	14
10.	FRD-2	1500 X 2100	FIRE RATED DOUBLE DOOR	--	2100	07
11.	FRD-3	1000 X 2100	FIRE RATED SINGLE DOOR	--	2100	02
JOINERY DETAILS-WINDOW & VENTILATOR						
01.	W1	600 X 1650	UPVC FRAME WITH GLASS	--	2100	06
02.	W2	1000 X 1650	UPVC FRAME WITH GLASS	--	2100	45
03.	W2A	1000 X 1650	UPVC FRAME WITH GLASS	--	2100	06
04.	W3	1800 X 1650	UPVC FRAME WITH GLASS	--	2100	27
05.	W3A	1200 X 1650	UPVC FRAME WITH GLASS	--	2100	11
06.	W4	1500 X 1650	UPVC FRAME WITH GLASS	--	2100	02
07.	W5	2000 X 1650	UPVC FRAME WITH GLASS	--	2100	03
08.	W6	1350 X 1100	UPVC FRAME WITH GLASS	--	2100	02
09.	W6A	600 X 1100	UPVC FRAME WITH GLASS	--	2100	04
10.	W7	1350 X 2650	UPVC FRAME WITH GLASS	--	2100	12
11.	W7A	600 X 2650	UPVC FRAME WITH GLASS	--	2100	24
12.	V1	450 X 1300	UPVC VENTILATOR (SILL-800 MM)	--	2100	04
13.	V2	600 X 1300	UPVC VENTILATOR (SILL-800 MM)	--	2100	19
ROLLING SHUTTER						
1.	RS	3000 X 3000	ROLLING SHUTTER	--	3000	02

MECHANICAL VENTILATION AND FIRE PROTECTION SYSTEM PROVIDED IN ENTIRE BUILDINGS

- RCC WALL
- SOLID BLOCK WALL
- AAC BLOCK WALL

APPLICANT

DEAN
CHENGALPATTU GOVT. MEDICAL COLLEGE AND HOSPITAL,
CHENGALPATTU.

REGISTERED ENGINEER

Er. N. SOWNDHARYA, M.E.,(Structural)
GOVT. REGISTERED ENGINEER GRADE-I
REG.NO-CGLDIST/RE-Gr-I/2026/01/001
JJB ENGINEERS
No.228/2, GST Road, Venbakkam, Chengalpattu-603111
Email: jjbcaddcpt@gmail.com,sowndharya8783@gmail.com,
Contact: 9943781739, 9094804449

STRUCTURAL ENGINEER

Er. N. SOWNDHARYA, M.E.,(Structural)
GOVT. REGISTERED STRUCTURAL ENGINEER GRADE-I
REG.NO-CGLDIST/RSE-Gr-I/2026/01/001
JJB ENGINEERS
No.228/2, GST Road, Venbakkam, Chengalpattu-603111
Email: jjbcaddcpt@gmail.com:,sowndharya8783@gmail.com
Contact: 9943781739, 9094804449

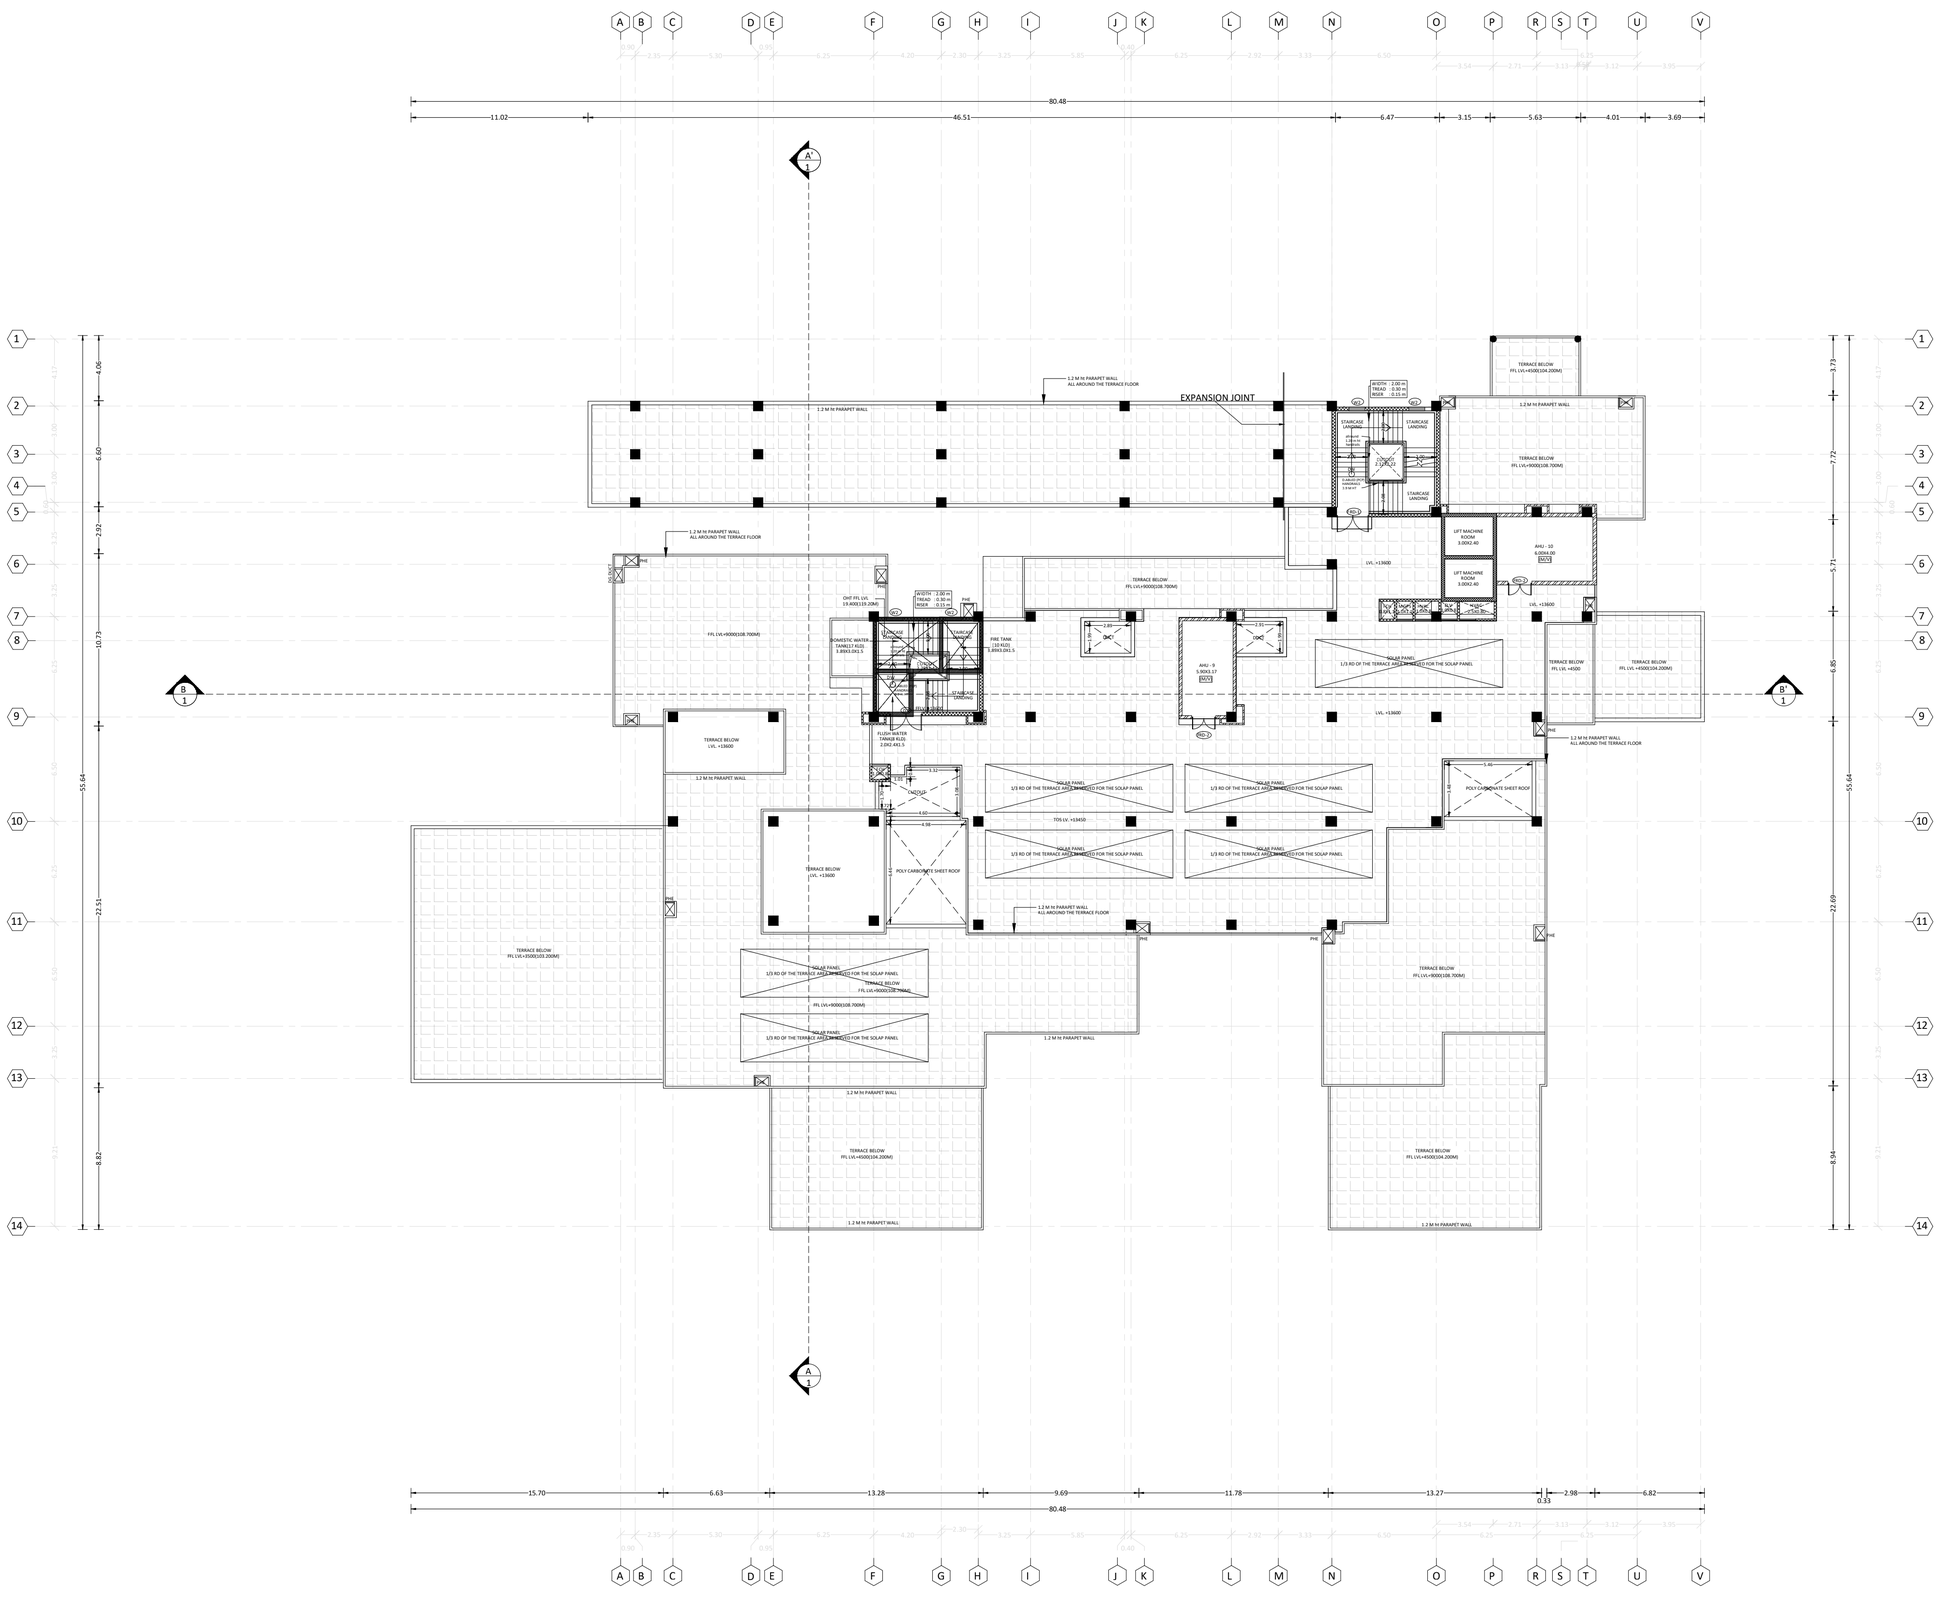

TERRACE FLOOR PLAN

SHEET - 05/09

TERRACE FLOOR PLAN | SCALE 1:200

NOTE : ALL DIMENSIONS AREA IN METER

NORTH E W SOUTH

PLAN SHOWING THE ALREADY EXISTING APPROVED AND PROPOSED ADDITIONAL CONSTRUCTION OF "CHENGALPATTU GOVERNMENT MEDICAL COLLEGE AND HOSPITAL" BUILDING CONSISTING OF BASEMENT + GROUND + 2 FLOORS COMPRISED IN T.S.NO:1,2,4,5,6 & 7, BLOCK-12, WARD-F AND T.S.NO:1,2,3,4 & 5, BLOCK-13, WARD-F, CHENGALPATTU MUNICIPALITY, CHENGALPATTU TALUK & DISTRICT.

SCHEDULE OF JOINERY

SL.NO	TYPE	SIZE	DESCRIPTION	SILL	LINTEL	NOS.
JOINERY DETAILS-DOORS						
BASEMENT:						
01.	36	1800 X 2100	BASEMENT FLOOR - PRESS STEEL FRAME WITH FLUSH DOOR SHUTTER	--	2100	01
02.	37	2000 X 2100	BASEMENT FLOOR - PRESS STEEL FRAME WITH FLUSH DOOR SHUTTER	--	2100	02
SUPER STRUCTURE:						
01.	GD1	4300 X 2650	ALUMINIUM FRAME WITH GLASS	--	2100	08
02.	31	750 X 2100	ALUMINIUM FRAME WITH FLUSH DOOR SHUTTER	--	2100	55
03.	32	900 X 2100	ALUMINIUM FRAME WITH FLUSH DOOR SHUTTER	--	2100	43
04.	33	1000 X 2100	ALUMINIUM FRAME WITH FLUSH DOOR SHUTTER	--	2100	42
05.	34	1100 X 2100	ALUMINIUM FRAME WITH FLUSH DOOR SHUTTER	--	2100	42
06.	35	1500 X 2100	ALUMINIUM FRAME WITH FLUSH DOOR SHUTTER	--	2100	22
07.	36	1800 X 2100	ALUMINIUM FRAME WITH FLUSH DOOR SHUTTER	--	2100	48
08.	37	2000 X 2100	ALUMINIUM FRAME WITH FLUSH DOOR SHUTTER	--	2100	06
09.	FRD-1	1800 X 2100	FIRE RATED DOUBLE DOOR	--	2100	14
10.	FRD-2	1500 X 2100	FIRE RATED DOUBLE DOOR	--	2100	07
11.	FRD-3	1000 X 2100	FIRE RATED SINGLE DOOR	--	2100	02
JOINERY DETAILS-WINDOW & VENTILATOR						
01.	W1	600 X 1650	UPVC FRAME WITH GLASS	--	2100	06
02.	W2	1000 X 1650	UPVC FRAME WITH GLASS	--	2100	45
03.	W2A	1000 X 1650	UPVC FRAME WITH GLASS	--	2100	06
04.	W3	1800 X 1650	UPVC FRAME WITH GLASS	--	2100	27
05.	W3A	1200 X 1650	UPVC FRAME WITH GLASS	--	2100	11
06.	W4	1500 X 1650	UPVC FRAME WITH GLASS	--	2100	02
07.	W5	2000 X 1650	UPVC FRAME WITH GLASS	--	2100	03
08.	W6	1150 X 1100	UPVC FRAME WITH GLASS	--	2100	02
09.	W6A	600 X 1100	UPVC FRAME WITH GLASS	--	2100	04
10.	W7	1350 X 2650	UPVC FRAME WITH GLASS	--	2100	12
11.	W7A	600 X 2650	UPVC FRAME WITH GLASS	--	2100	24
12.	V1	450 X 1300	UPVC VENTILATOR (SILL-800 MM)	--	2100	04
13.	V2	600 X 1300	UPVC VENTILATOR (SILL-800 MM)	--	2100	19
ROLLING SHUTTER						
1.	RS	3000 X 3000	ROLLING SHUTTER	--	3000	02

MECHANICAL VENTILATION AND FIRE PROTECTION SYSTEM PROVIDED IN ENTIRE BUILDINGS

- RCC WALL
- SOLID BLOCK WALL
- AAC BLOCK WALL

APPLICANT

UBAN
CHENGALPATTU GOVT. MEDICAL COLLEGE AND HOSPITAL,
CHENGALPATTU.

REGISTERED ENGINEER

Er. N. SOWNDHARYA, M.E.,(Structural)
GOVT. REGISTERED ENGINEER GRADE-I
REG.NO-CGLDIST/RE-Gr-I/2026/01/001
JJB ENGINEERS
No.228/2, GST Road, Venbakkam, Chengalpattu-603111
Email: jjcaddcpt@gmail.com,sowndharya8783@gmail.com,
Contact: 9943781739, 9094804449

STRUCTURAL ENGINEER

Er. N. SOWNDHARYA, M.E.,(Structural)
GOVT. REGISTERED STRUCTURAL ENGINEER GRADE-I
REG.NO-CGLDIST/RSE-Gr-I/2026/01/001
JJB ENGINEERS
No.228/2, GST Road, Venbakkam, Chengalpattu-603111
Email: jjcaddcpt@gmail.com,sowndharya8783@gmail.com
Contact: 9943781739, 9094804449

ELEVATION - E 1

ELEVATION - E 2

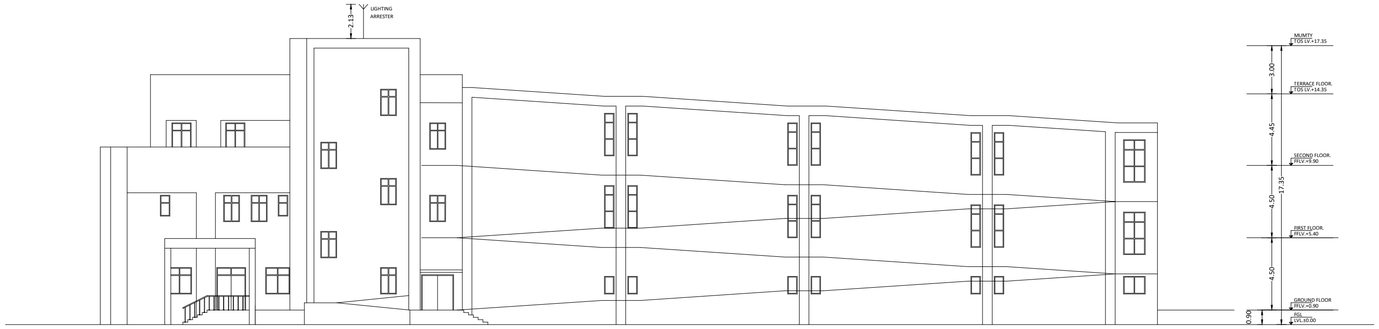

ELEVATION - E 3

ELEVATION - E 4

SHEET - 06/09

ELEVATION DRAWING | SCALE 1:200

NOTE : ALL DIMENSIONS AREA IN METER

NORTH E W SOUTH

PLAN SHOWING THE ALREADY EXISTING APPROVED AND PROPOSED ADDITIONAL CONSTRUCTION OF "CHENGALPATTU GOVERNMENT MEDICAL COLLEGE AND HOSPITAL" BUILDING CONSISTING OF BASEMENT + GROUND + 2 FLOORS COMPRISED IN T.S.NO:1,2,4,5,6 & 7, BLOCK-12, WARD-F AND T.S.NO:1,2,3,4 & 5, BLOCK-13, WARD-F, CHENGALPATTU MUNICIPALITY, CHENGALPATTU TALUK & DISTRICT.

SCHEDULE OF JOINERY

SL.NO	TYPE	SIZE	DESCRIPTION	SILL	LINTEL	NOS.
JOINERY DETAILS-DOORS						
BASEMENT:						
01.	36	1800 X 2100	BASEMENT FLOOR - PRESS STEEL FRAME WITH FLUSH DOOR SHUTTER	--	2100	01
02.	37	2000 X 2100	BASEMENT FLOOR - PRESS STEEL FRAME WITH FLUSH DOOR SHUTTER	--	2100	02
SUPER STRUCTURE:						
01.	GD1	4300 X 2650	ALUMINIUM FRAME WITH GLASS	--	2100	08
02.	31	750 X 2100	ALUMINIUM FRAME WITH FLUSH DOOR SHUTTER	--	2100	55
03.	32	900 X 2100	ALUMINIUM FRAME WITH FLUSH DOOR SHUTTER	--	2100	43
04.	33	1000 X 2100	ALUMINIUM FRAME WITH FLUSH DOOR SHUTTER	--	2100	42
05.	34	1100 X 2100	ALUMINIUM FRAME WITH FLUSH DOOR SHUTTER	--	2100	42
06.	35	1500 X 2100	ALUMINIUM FRAME WITH FLUSH DOOR SHUTTER	--	2100	22
07.	36	1800 X 2100	ALUMINIUM FRAME WITH FLUSH DOOR SHUTTER	--	2100	48
08.	37	2000 X 2100	ALUMINIUM FRAME WITH FLUSH DOOR SHUTTER	--	2100	06
09.	FRD-1	1800 X 2100	FIRE RATED DOUBLE DOOR	--	2100	14
10.	FRD-2	1500 X 2100	FIRE RATED DOUBLE DOOR	--	2100	07
11.	FRD-3	1000 X 2100	FIRE RATED SINGLE DOOR	--	2100	02
JOINERY DETAILS-WINDOW & VENTILATOR						
01.	W1	600 X 1650	UPVC FRAME WITH GLASS	--	2100	06
02.	W2	1000 X 1650	UPVC FRAME WITH GLASS	--	2100	45
03.	W2A	1000 X 1650	UPVC FRAME WITH GLASS	--	2100	06
04.	W3	1800 X 1650	UPVC FRAME WITH GLASS	--	2100	27
05.	W3A	1200 X 1650	UPVC FRAME WITH GLASS	--	2100	11
06.	W4	1500 X 1650	UPVC FRAME WITH GLASS	--	2100	02
07.	W5	2000 X 1650	UPVC FRAME WITH GLASS	--	2100	03
08.	W6	1350 X 1100	UPVC FRAME WITH GLASS	--	2100	02
09.	W6A	600 X 1100	UPVC FRAME WITH GLASS	--	2100	04
10.	W7	1350 X 2650	UPVC FRAME WITH GLASS	--	2100	12
11.	W7A	600 X 2650	UPVC FRAME WITH GLASS	--	2100	24
12.	V1	450 X 1300	UPVC VENTILATOR (SILL-800 MM)	--	2100	04
13.	V2	600 X 1300	UPVC VENTILATOR (SILL-800 MM)	--	2100	19
ROLLING SHUTTER						
1.	RS	3000 X 3000	ROLLING SHUTTER	--	3000	02

MECHANICAL VENTILATION AND FIRE PROTECTION SYSTEM PROVIDED IN ENTIRE BUILDINGS

- RCC WALL
- SOLID BLOCK WALL
- AAC BLOCK WALL

APPLICANT

DEAN
CHENGALPATTU GOVT. MEDICAL COLLEGE AND HOSPITAL,
CHENGALPATTU.

REGISTERED ENGINEER

Er. N. SOWNDHARYA, M.E.,(Structural)
GOVT. REGISTERED ENGINEER GRADE-I
REG.NO-CGLDIST/RE-Gr-I/2026/01/001
JJB ENGINEERS
No.220/2, GST Road, Venbakkam, Chengalpattu-603111
Email: jjbcaddcpt@gmail.com,sowndharya8783@gmail.com
Contact: 9943781739, 9094804440

STRUCTURAL ENGINEER

Er. N. SOWNDHARYA, M.E.,(Structural)
GOVT. REGISTERED STRUCTURAL ENGINEER GRADE-I
REG.NO-CGLDIST/RSE-Gr-I/2026/01/001
JJB ENGINEERS
No.220/2, GST Road, Venbakkam, Chengalpattu-603111
Email: jjbcaddcpt@gmail.con:,sowndharya8783@gmail.com
Contact: 9943781739, 9094804440

SHEET - 07/09

SECTION DRAWING	SCALE 1:200
NOTE : ALL DIMENSIONS AREA IN METER	

NORTH E W SOUTH

PLAN SHOWING THE ALREADY EXISTING APPROVED AND PROPOSED ADDITIONAL CONSTRUCTION OF "CHENGALPATTU GOVERNMENT MEDICAL COLLEGE AND HOSPITAL" BUILDING CONSISTING OF BASEMENT + GROUND + 2 FLOORS COMPRISED IN T.S.NO:1,2,4,5,6 & 7, BLOCK-12, WARD-F AND T.S.NO:1,2,3,4 & 5, BLOCK-13, WARD-F, CHENGALPATTU MUNICIPALITY, CHENGALPATTU TALUK & DISTRICT.

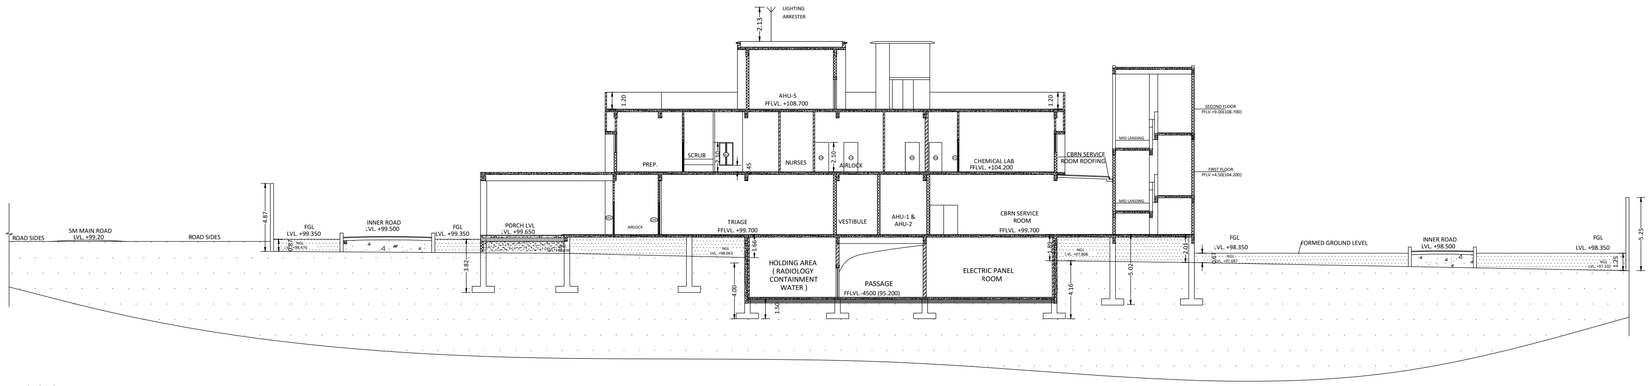

LONGITUDINAL SECTION-AA

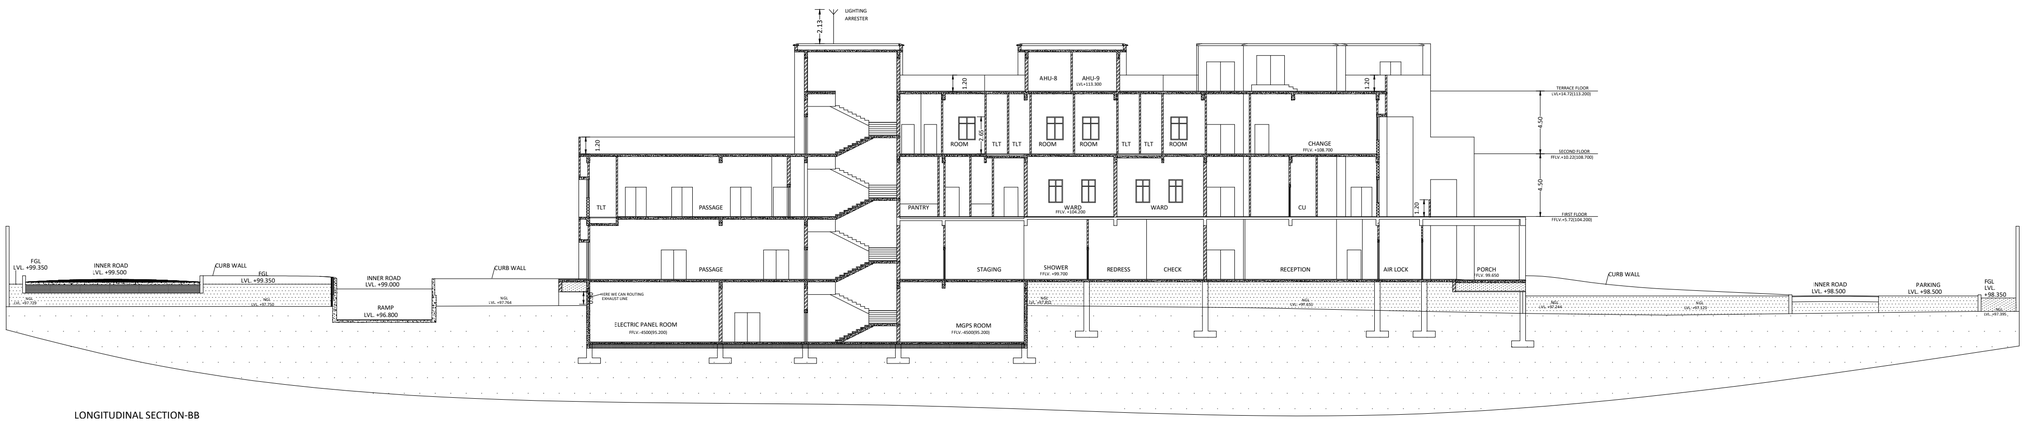

LONGITUDINAL SECTION-BB

SCHEDULE OF JOINERY

SL.NO	TYPE	SIZE	DESCRIPTION	SILL	LINTEL	NOS.
JOINERY DETAILS-DOORS						
BASEMENT:						
01.	36	1800 X 2100	BASEMENT FLOOR - PRESS STEEL FRAME WITH FLUSH DOOR SHUTTER	--	2100	01
02.	37	2000 X 2100	BASEMENT FLOOR - PRESS STEEL FRAME WITH FLUSH DOOR SHUTTER	--	2100	02
SUPER STRUCTURE:						
01.	GD1	4300 X 2650	ALUMINIUM FRAME WITH GLASS	--	2100	08
02.	31	750 X 2100	ALUMINIUM FRAME WITH FLUSH DOOR SHUTTER	--	2100	55
03.	32	900 X 2100	ALUMINIUM FRAME WITH FLUSH DOOR SHUTTER	--	2100	43
04.	33	1000 X 2100	ALUMINIUM FRAME WITH FLUSH DOOR SHUTTER	--	2100	42
05.	34	1100 X 2100	ALUMINIUM FRAME WITH FLUSH DOOR SHUTTER	--	2100	42
06.	35	1500 X 2100	ALUMINIUM FRAME WITH FLUSH DOOR SHUTTER	--	2100	22
07.	36	1800 X 2100	ALUMINIUM FRAME WITH FLUSH DOOR SHUTTER	--	2100	48
08.	37	2000 X 2100	ALUMINIUM FRAME WITH FLUSH DOOR SHUTTER	--	2100	06
09.	FRD-1	1800 X 2100	FIRE RATED DOUBLE DOOR	--	2100	14
10.	FRD-2	1500 X 2100	FIRE RATED DOUBLE DOOR	--	2100	07
11.	FRD-3	1000 X 2100	FIRE RATED SINGLE DOOR	--	2100	02
JOINERY DETAILS-WINDOW & VENTILATOR						
01.	W1	600 X 1650	UPVC FRAME WITH GLASS	--	2100	06
02.	W2	1000 X 1650	UPVC FRAME WITH GLASS	--	2100	45
03.	W2A	1000 X 1650	UPVC FRAME WITH GLASS	--	2100	06
04.	W3	1800 X 1650	UPVC FRAME WITH GLASS	--	2100	27
05.	W3A	1200 X 1650	UPVC FRAME WITH GLASS	--	2100	11
06.	W4	1500 X 1650	UPVC FRAME WITH GLASS	--	2100	02
07.	W5	2000 X 1650	UPVC FRAME WITH GLASS	--	2100	03
08.	W6	1350 X 1100	UPVC FRAME WITH GLASS	--	2100	02
09.	W6A	600 X 1100	UPVC FRAME WITH GLASS	--	2100	04
10.	W7	1350 X 2650	UPVC FRAME WITH GLASS	--	2100	12
11.	W7A	600 X 2650	UPVC FRAME WITH GLASS	--	2100	24
12.	V1	450 X 1300	UPVC VENTILATOR (SILL-800 MM)	--	2100	04
13.	V2	600 X 1300	UPVC VENTILATOR (SILL-800 MM)	--	2100	19
ROLLING SHUTTER						
1.	R5	3000 X 3000	ROLLING SHUTTER	--	3000	02

MECHANICAL VENTILATION AND FIRE PROTECTION SYSTEM PROVIDED IN ENTIRE BUILDINGS

- RCC WALL
- SOLID BLOCK WALL
- AAC BLOCK WALL

APPLICANT

DEAN
CHENGALPATTU GOVT. MEDICAL COLLEGE AND HOSPITAL,
CHENGALPATTU.

REGISTERED ENGINEER

Er. N. SOWNDHARYA, M.E.,(Structural)
GOVT. REGISTERED ENGINEER GRADE-I
REG.NO-CGLDIST/RE-Gr-I/2026/01/001
JJB ENGINEERS
No.228/2, GST Road, Venbakkam, Chengalpattu-603111
Email: jjcaddcyd@gmail.com,sowndharya8793@gmail.com
Contact: 9943781739, 9094804440

STRUCTURAL ENGINEER

Er. N. SOWNDHARYA, M.E.,(Structural)
GOVT. REGISTERED STRUCTURAL ENGINEER GRADE-I
REG.NO-CGLDIST/RSE-Gr-I/2026/01/001
JJB ENGINEERS
No.228/2, GST Road, Venbakkam, Chengalpattu-603111
Email: jjcaddcyd@gmail.com,sowndharya8793@gmail.com
Contact: 9943781739, 9094804440

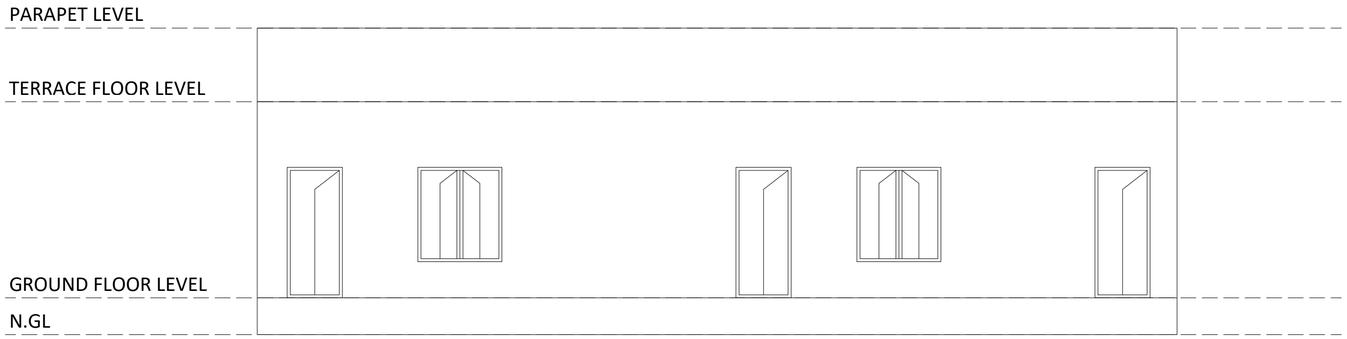

ELEVATION

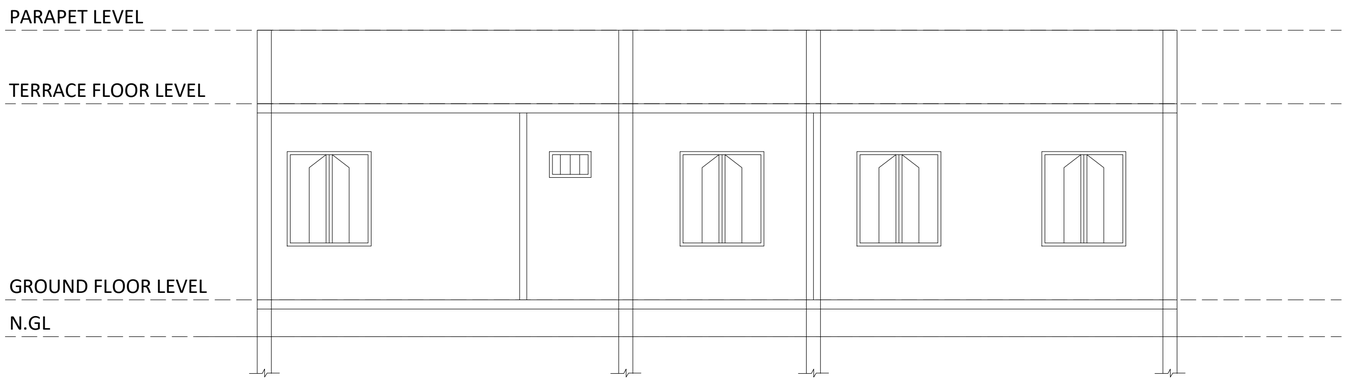

SECTION ON BB'

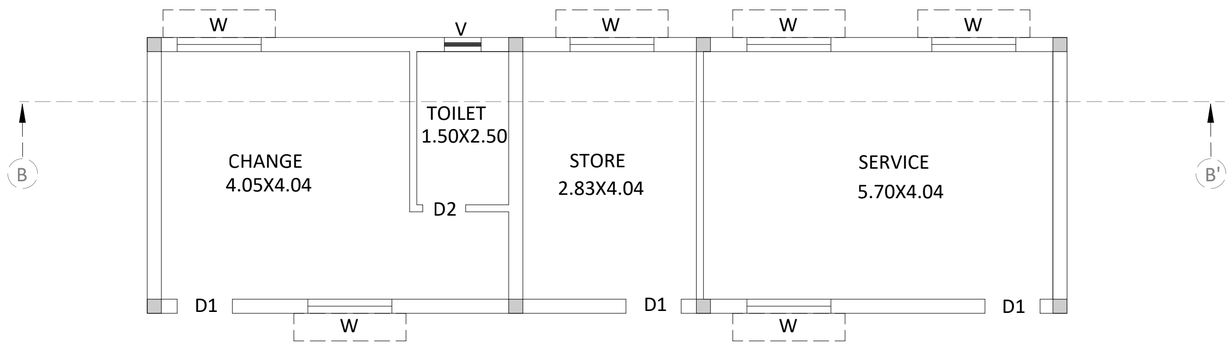

GROUND GLOOR PLAN

VEHICLE DECONTAMINATION SERVICE BUILDING PLAN

SHEET - 08/09

VEHICLE DECONTAMINATION SERVICE BUILDING PLAN

SCALE 1:50

NOTE : ALL DIMENSIONS AREA IN METER

NORTH E W SOUTH

PLAN SHOWING THE ALREADY EXISTING APPROVED AND PROPOSED ADDITIONAL CONSTRUCTION OF "CHENGALPATTU GOVERNMENT MEDICAL COLLEGE AND HOSPITAL" BUILDING CONSISTING OF BASEMENT + GROUND + 2 FLOORS COMPRISED IN T.S.NO:1,2,4,5,6 & 7, BLOCK-12, WARD-F AND T.S.NO:1,2,3,4 & 5, BLOCK-13, WARD-F, CHENGALPATTU MUNICIPALITY, CHENGALPATTU TALUK & DISTRICT.

SCHEDULE OF JOINERY

SL.NO	TYPE	SIZE	DESCRIPTION	SILL	LINTEL	NOS.
JOINERY DETAILS-DOORS						
BASEMENT:						
01.	D6	1800 X 2100	BASEMENT FLOOR - PRESS STEEL FRAME WITH FLUSH DOOR SHUTTER	--	2100	01
02.	D7	2000 X 2100	BASEMENT FLOOR - PRESS STEEL FRAME WITH FLUSH DOOR SHUTTER	--	2100	02
SUPER STRUCTURE:						
01.	GD1	4300 X 2650	ALUMINIUM FRAME WITH GLASS	--	2100	08
02.	D1	750 X 2100	ALUMINIUM FRAME WITH FLUSH DOOR SHUTTER	--	2100	55
03.	D2	900 X 2100	ALUMINIUM FRAME WITH FLUSH DOOR SHUTTER	--	2100	43
04.	D3	1000 X 2100	ALUMINIUM FRAME WITH FLUSH DOOR SHUTTER	--	2100	42
05.	D4	1100 X 2100	ALUMINIUM FRAME WITH FLUSH DOOR SHUTTER	--	2100	42
06.	D5	1500 X 2100	ALUMINIUM FRAME WITH FLUSH DOOR SHUTTER	--	2100	22
07.	D6	1800 X 2100	ALUMINIUM FRAME WITH FLUSH DOOR SHUTTER	--	2100	48
08.	D7	2000 X 2100	ALUMINIUM FRAME WITH FLUSH DOOR SHUTTER	--	2100	06
09.	FRD-1	1800 X 2100	FIRE RATED DOUBLE DOOR	--	2100	14
10.	FRD-2	1500 X 2100	FIRE RATED DOUBLE DOOR	--	2100	07
11.	FRD-3	1000 X 2100	FIRE RATED SINGLE DOOR	--	2100	02
JOINERY DETAILS-WINDOW & VENTILATOR						
01.	W1	600 X 1650	UPVC FRAME WITH GLASS	--	2100	06
02.	W2	1000 X 1650	UPVC FRAME WITH GLASS	--	2100	45
03.	W2A	1000 X 1650	UPVC FRAME WITH GLASS	--	2100	06
04.	W3	1800 X 1650	UPVC FRAME WITH GLASS	--	2100	27
05.	W3A	1200 X 1650	UPVC FRAME WITH GLASS	--	2100	11
06.	W4	1500 X 1650	UPVC FRAME WITH GLASS	--	2100	02
07.	W5	2000 X 1650	UPVC FRAME WITH GLASS	--	2100	03
08.	W6	1350 X 1100	UPVC FRAME WITH GLASS	--	2100	02
09.	W6A	600 X 1100	UPVC FRAME WITH GLASS	--	2100	04
10.	W7	1350 X 2650	UPVC FRAME WITH GLASS	--	2100	12
11.	W7A	600 X 2650	UPVC FRAME WITH GLASS	--	2100	24
12.	V1	450 X 1300	UPVC VENTILATOR (SILL-800 MM)	--	2100	04
13.	V2	600 X 1300	UPVC VENTILATOR (SILL-800 MM)	--	2100	19
ROLLING SHUTTER						
1.	RS	3000 X 3000	ROLLING SHUTTER	--	3000	02

MECHANICAL VENTILATION AND FIRE PROTECTION SYSTEM PROVIDED IN ENTIRE BUILDINGS

- RCC WALL
- SOLID BLOCK WALL
- AAC BLOCK WALL

APPLICANT

DEAN
CHENGALPATTU GOVT. MEDICAL COLLEGE AND HOSPITAL,
CHENGALPATTU.

REGISTERED ENGINEER

Er. N. SOWNDHARYA, M.E.,(Structural)
GOVT. REGISTERED ENGINEER GRADE-I
REG.NO-CGLDIST/RE-Gr-I/2026/01/001
JJB ENGINEERS
No.220/2, GST Road, Venbakkam, Chengalpattu-603111
Email: jjbcaddcpt@gmail.com,sowndharya8793@gmail.com
Contact: 9943781739, 9094804440

STRUCTURAL ENGINEER

Er. N. SOWNDHARYA, M.E.,(Structural)
GOVT. REGISTERED STRUCTURAL ENGINEER GRADE-I
REG.NO-CGLDIST/RSE-Gr-I/2026/01/001
JJB ENGINEERS
No.220/2, GST Road, Venbakkam, Chengalpattu-603111
Email: jjbcaddcpt@gmail.con:,sowndharya8793@gmail.com
Contact: 9943781739, 9094804440

SHEET - 09/09

SITE PLAN | SCALE 1:1000

NOTE : ALL DIMENSIONS AREA IN METER

NORTH / SOUTH / E / W

SITE AREA STATEMENT

SL. No	Ward No	Block No	T.S.No	As per TSLR Register Area (Sq.m)
1	Ward -F	Block - 12	T.S.No. 1	69571.00
2	Ward -F	Block - 12	T.S.No. 2	1302.50
3	Ward -F	Block - 12	T.S.No. 4	879.50
4	Ward -F	Block - 12	T.S.No. 5	13365.00
5	Ward -F	Block - 12	T.S.No. 6	1676.50
6	Ward -F	Block - 12	T.S.No. 7	8442.50
7			Total - 1 =	95237.00
8	Ward -F	Block - 13	T.S.No. 1	48262.00
9	Ward -F	Block - 13	T.S.No. 2	38412.00
10	Ward -F	Block - 13	T.S.No. 3	2850.00
11	Ward -F	Block - 13	T.S.No. 4	3400.00
12	Ward -F	Block - 13	T.S.No. 5	4160.50
13			Total - 2 =	97084.50
14			Total 1 & 2 =	192321.50

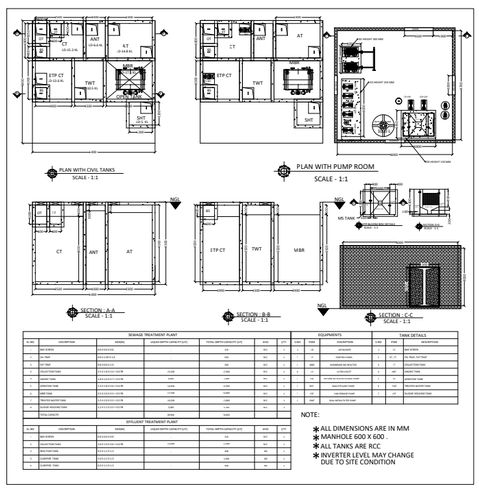

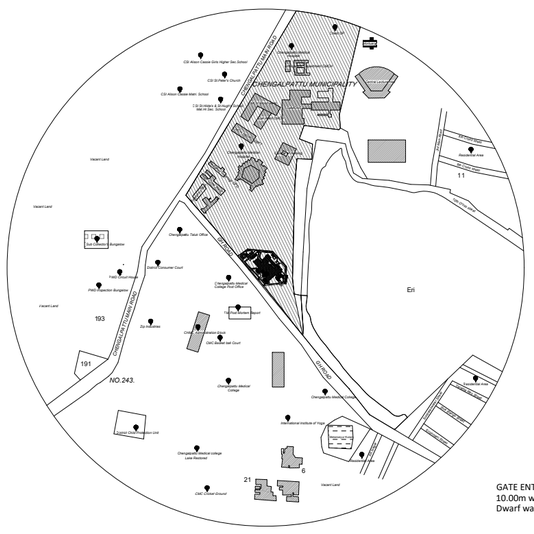

KEY PLAN

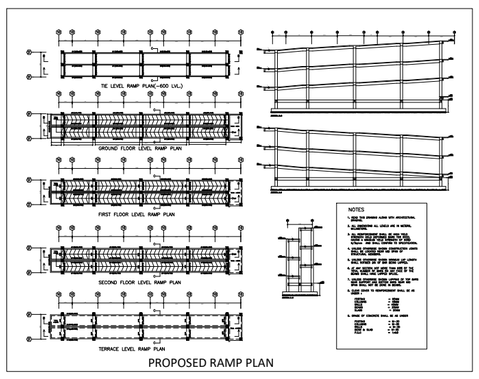

PROPOSED RAMP PLAN

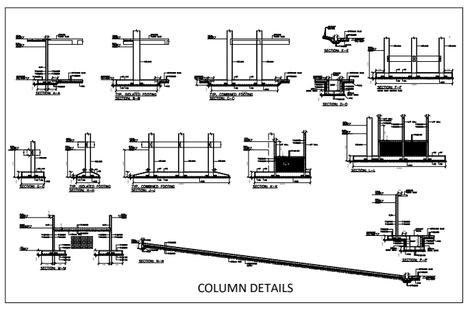

COLUMN DETAILS

PROPOSED RAIN WATER HARVESTING SYSTEM PROVIDED AS PER TNCDBR

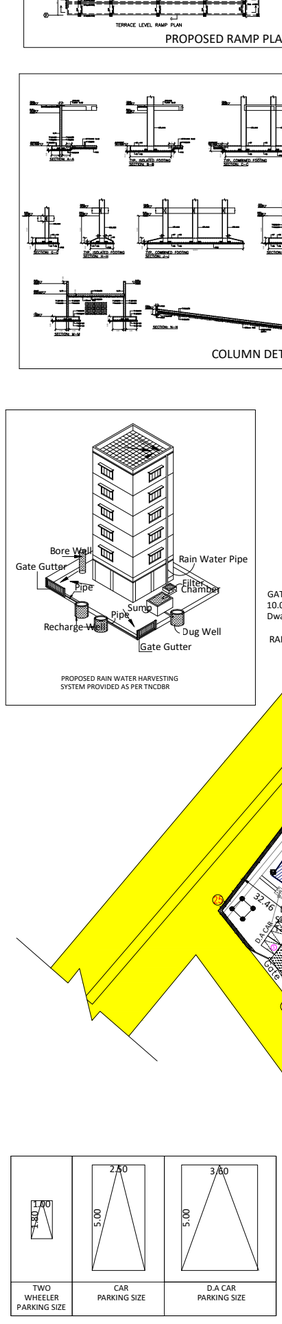
6.00 m WIDE DRIVEWAY
Chengalpattu Main Road GST 26.0M ROAD
S.NO.8
S.NO.7
S.NO.242A
GH Road T.S.NO.6
6th Cross Street
OSR-1 4427.46 SQ.M
OSR-2 8533.48 SQ.M
OSR-3 8047.47 SQ.M
BLOCK NO.12, T.S.NO.3
BLOCK NO.12, T.S.NO.4
BLOCK NO.12, T.S.NO.5
BLOCK NO.12, T.S.NO.6
BLOCK NO.12, T.S.NO.7
BLOCK NO.13, T.S.NO.1
BLOCK NO.13, T.S.NO.2
BLOCK NO.13, T.S.NO.3
BLOCK NO.13, T.S.NO.4
BLOCK NO.13, T.S.NO.5
RAIN WATER HARWESTING TRENCH TO DETAIL
GATE ENTRY & EXIT 10.00m wide Gate Dwarf wall @7.5 cm Height
trench to detail
Out Patient Block
In-Patient Block
Maternity Block
Eye Hospital Block
Surgical Block
Ladies Hostel
Nurses Training Center
College of Nursing hostel
Quarters 1
Quarters 2
Quarters 3
Quarters 4
Quarters 5
Quarters 6
Quarters 7
Quarters 8
Building 8
PROPOSED BUILDING
Septic Tank
Sump
Motor Room
Over Head Tank
Water Tank
Temple
Parking
Ramp
Porch
Shed
Well ø6.761
Well ø6.83m
Well ø6.63
Well ø6.83
Well ø6.42
Well ø6.52
Well ø7.06
Tank
Building
Transform yard
EB Room
Septic Tank
Sump
Septic Tank
Motor Room
Sump
Septic Tank
Septic Tank
Septic Tank

THE LANDLENS SUITE

Eight ways to know a piece of land before you pay for it.

This report covers one part of the picture. These cover the rest, drawn from the same government records, for any property in Tamil Nadu.

LandLens One
Ask anything about a property and get an answer grounded in live government records, with the sources shown.
/landlens/one

Verify My Land
Every record check run on one property and returned as a single report.
/landlens/verify-my-land

Legal Opinion
An advocate's written opinion on the title, built on the records we pull for it.
/landlens

One Map
Every layer on one map: the parcel, its boundary, zoning, water bodies and what sits around it.
/landlens/one/map

PriceMap
What land actually changed hands for around this plot, taken from the registered deeds.
/landlens/pricemap

Build Scope
What you are allowed to build here: floor space, height, coverage and setbacks.
/landlens/build-scope

Property Tracker
Watch a property and hear about it when something new is registered against it.
/landlens/property-tracker

Deal Room
Run the transaction in one place: documents, stamping, signatures and the parties.
/landlens/deal-room

hello@verified.realestate · +91 9996 12 9996

FREE TOOLS · NO ACCOUNT NEEDED

Twenty-four checks you can run yourself, at no cost.

Records and verification

The registers themselves, read for you.

- Encumbrance Certificate
- Patta and Chitta
- Field Measurement Sketch
- EC Analyzer
- Bank charge check
- Court case search
- Seller background check
- Approval check by survey

Value and duty

What it is worth and what it costs to register.

- Guideline value by street
- Guideline value by survey
- Stamp duty and registration fees
- Capital gains
- Floor space index
- Area unit converter

Zoning and land use

What the plan says can happen on this land.

- Land use zone finder
- CMDA land use check
- Coastal regulation zone
- Master plan check
- Water bodies finder
- Airport height clearance

Registers and directories

Who holds it, and which office keeps the record.

- Find your registering office
- Temple property check
- Waqf property check
- RERA register

Every free tool
/tools

Services we run for you
/services

The LandLens suite
/landlens/one

Verified RealEstate™

Every claim in this document traces back to a government record.

- Legal opinions, due diligence and title verification
- Building plan, layout and sub-division approvals
- Completion and occupancy certificates, regularisation
- Escrow, negotiation and NRI property management
- Land survey, soil testing, architecture and construction

Verified RealEstate
3/350/2 Mettukuppam,
OMR Thoraipakkam,
Chennai 600 097, India
hello@verified.realestate
+91 9996 12 9996

Prepared from the registers named on the page each finding sits on. Where a register could not be read, this document says so in its place rather than leaving the gap to be read as a clean result.