

PP

APPROVAL RECORD

Planning Permission

Chengalpattu district, Tamil Nadu

APPROVAL TYPE


Building Plan

ISSUING AUTHORITY

Rural Panchayat

The approval as the planning authority issued it, reproduced in full behind this page.

An approval speaks to what was sanctioned, not to what was built. Completion is a separate record.

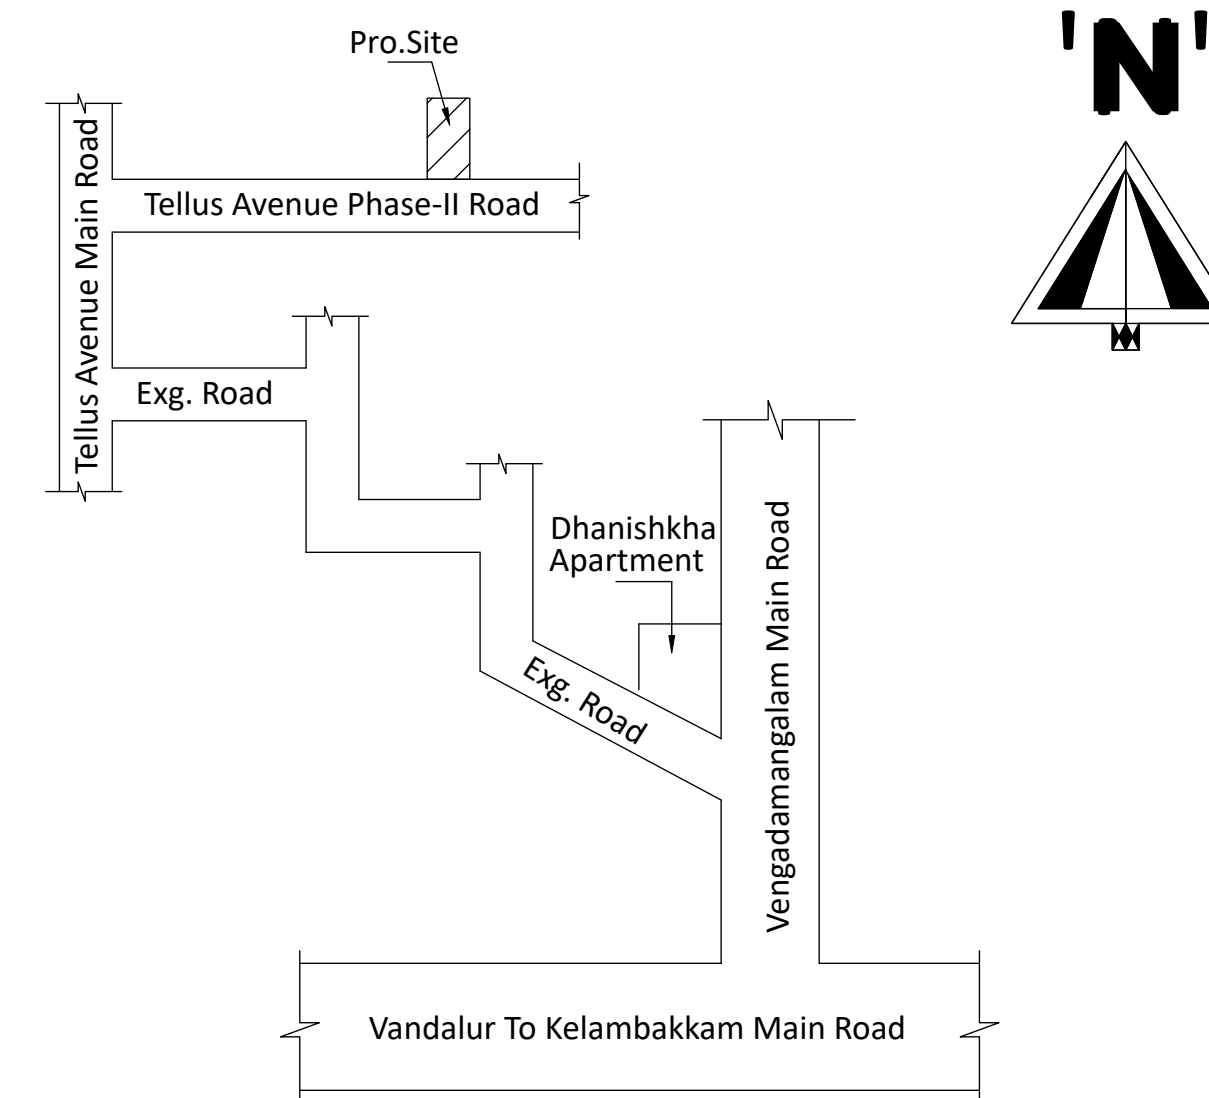

Technical drawing of septic tank details, showing cross-section and plan views with dimensions and material specifications.

Cross-section details:

- AC VENT PIPE
- BRICK WORK WITH CM 1:5
- MANHOLE COVER
- SAND FILLING
- OUTLET
- BAFFLE WALL
- PCC 1:2:4
- SAND FILLING

Dimensions (Cross-section):

- Overall height: 2.44
- Height from ground level to top of brickwork: 0.30
- Height from ground level to top of manhole cover: 2.13


Plan view details:

- Overall width: 2.90
- Width of each tank: 0.23
- Width of central channel: 2.44
- Overall depth: 1.50
- Depth of each tank: 0.23
- Depth of central channel: 0.4


SEPTIC TANK DETAILS

FOUNDATION DETAIL

FOUNDATION PLAN

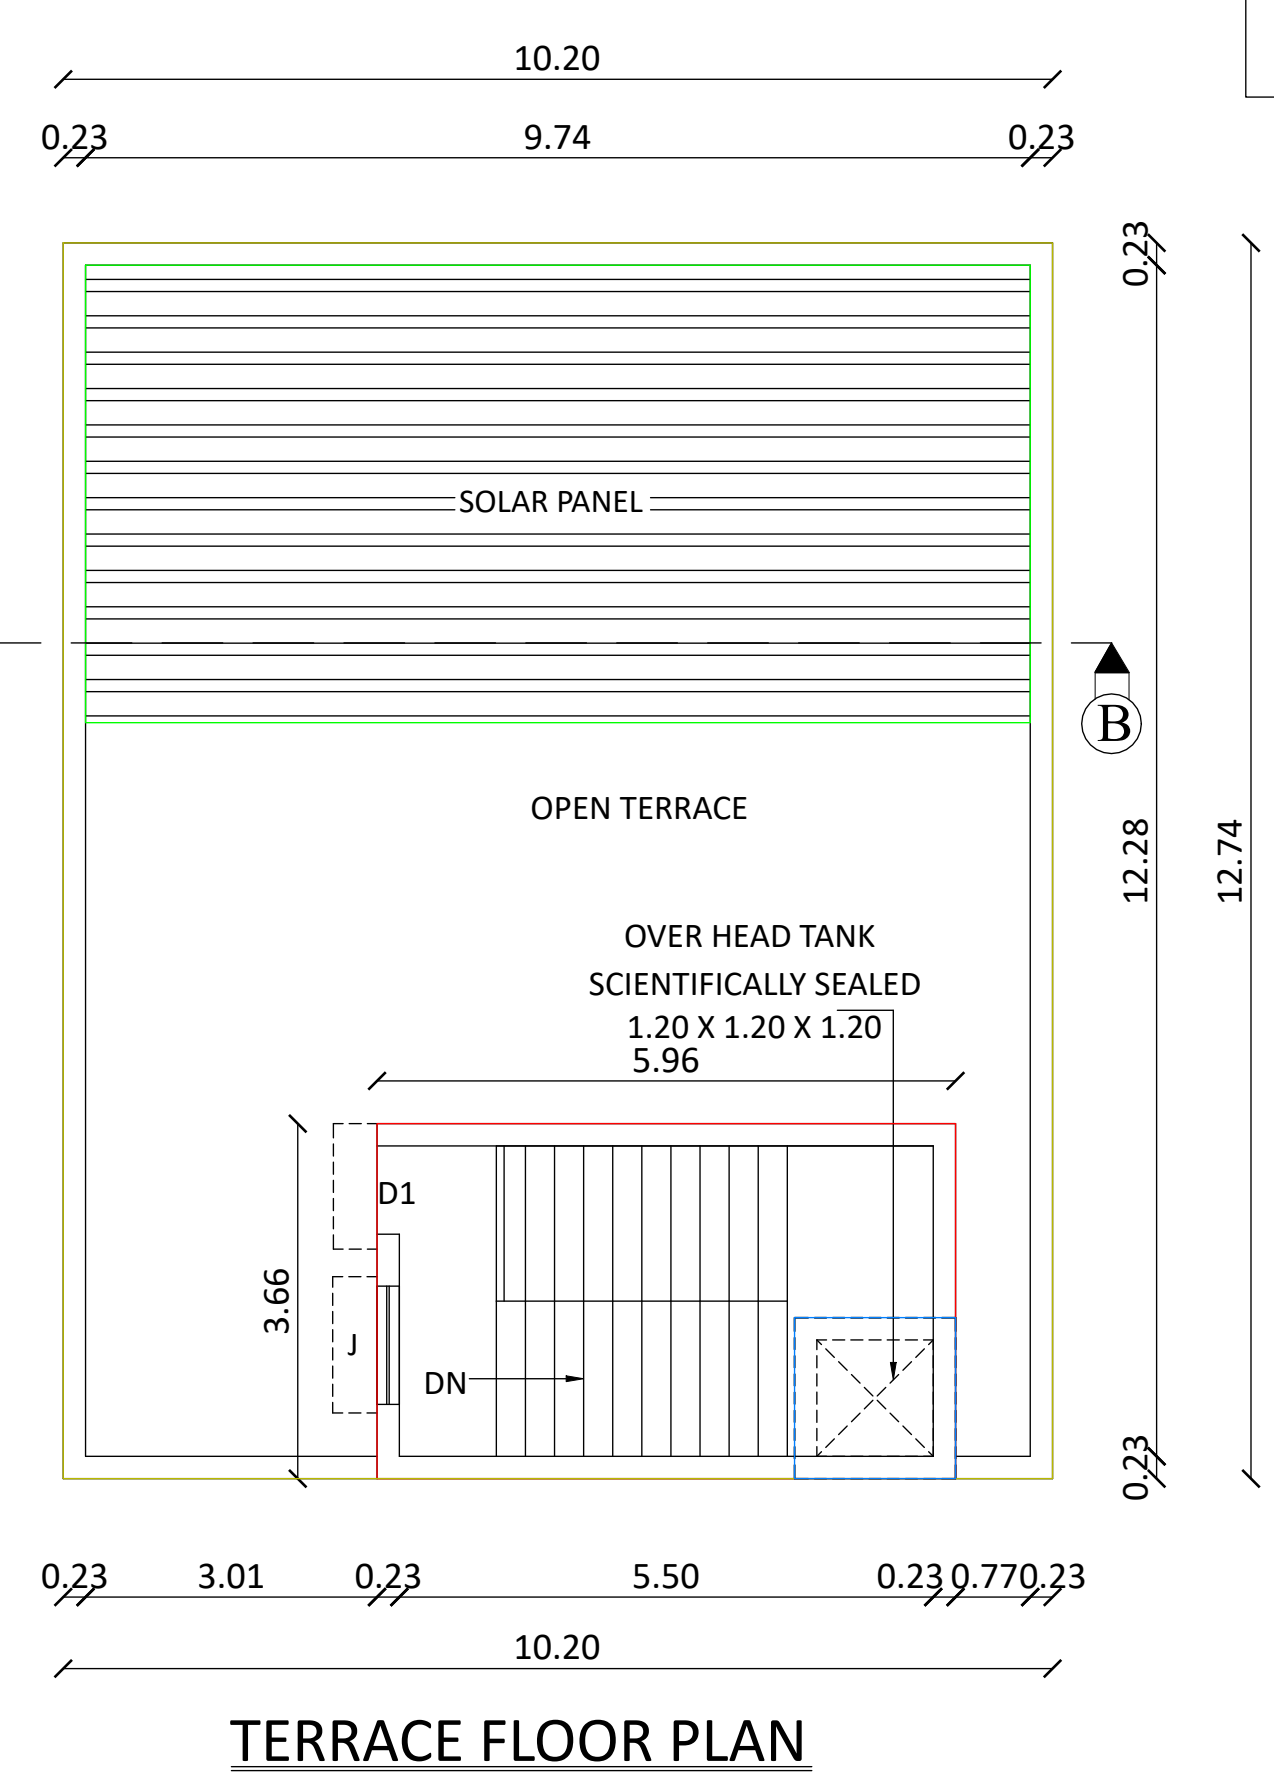


TERRACE FLOOR PLAN

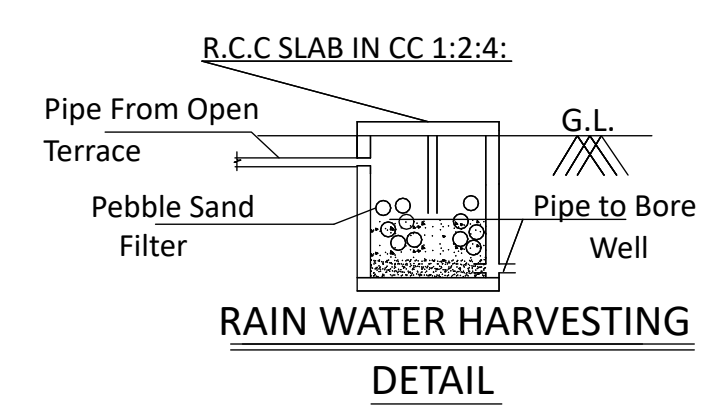


RAIN WATER HARVESTING

DETAIL

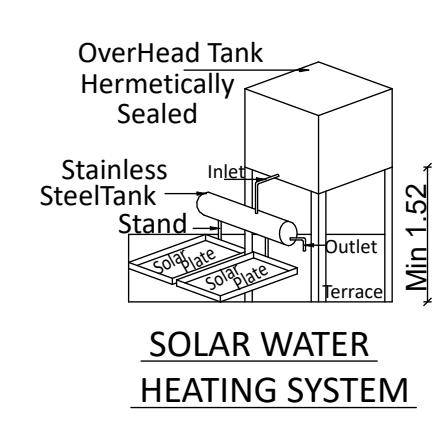

SOLAR WATER HEATING SYSTEM

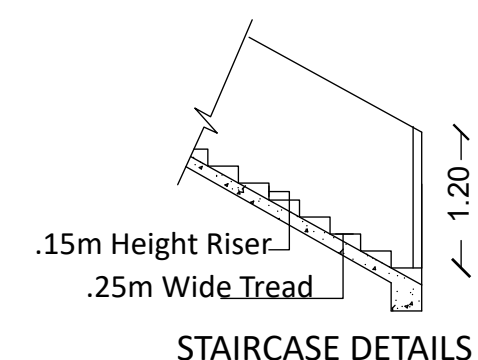

STAIRCASE DETAILS

PLAN SHOWING THE PROPOSED CONSTRUCTION
OF A COMMERCIAL BUILDING AT PLOT NO:11,
IN OLD SURVEY NO: 160 part, NEW
SURVEY NO: 160/7 AS PER PATTAN NO: 7569,
TELLUS AVENUE PHASE-II, RATHINAMANGALAM
VILLAGE, VANDALUR TALUK, CHENGALPET
DISTRICT, VENGADAMANGALAM VILLAGE
PANCHAYAT AND KATTANKOLATHUR PANCHAYAT
UNION LIMIT.

OWNER NAME:Mr.R.SHIRHARIHARAN

SCALE: 1'0"=8'0" [1:100]

JOINERY DETAILS

JOINT DETAILS			
TYPE	METRIC		DESCRIPTION
	WIDTH	HEIGHT	
D	1.20	2.13	T/W FRAMED MARINE PLY. PANELLLED DOOR TO DETAIL.
D1	0.91	2.13	T/W FRAMED MARINE PLY. PANELLLED DOOR TO DETAIL.
D2	0.76	2.13	T/W FRAMED MARINE PLY. PANELLLED DOOR TO DETAIL.
W	1.22	1.40	T/W FRAMED PANELLLED OPENABLE WINDOW WITH 3 EQL SHUTTERS
V	0.91	0.76	T/W FRAMED GLAZED SPLIT TYPE VENTILATOR TO DETAIL.
J	1.22	1.40	JALLY

AREA DETAILS	SQMT	SQFT
PLOT AREA (As Per Document)	185.80	2000.00
PLOT AREA (As Per Patta)	200.00	
PRO. G.FLOOR	129.95	1399.00

F.S.I - 0.70

NON-F.S.I.AREA

PRO.HEAD ROOM	21.83	235.00
---------------	-------	--------

COLOUR INDEX

PROPOSED	_____	
ROAD	_____	
BOUNDARY	_____	

NOTE:-	NO. OF FLOOR :- G + 0
	NO. OF DWELLING :- Commercial


Sanitation Details:		
1. Drinking Water	2. Wash Basin	3. Cleaner Sink

OWNER:-

REGISTERED ENGINEER:-
Ln.T.ARUL YO HARAJ, M.Tech.,(ST),LLB
Registered Engineer
Reg No.RE / GR-II/19/03/014
Chennai Metropolitan Development Authority
Emmanuel Planners, Ph:044 - 22291919
No.15,Sri Ranganathan Nagar,
Near Bharath Engg.College, Chennai-600 073.
Cell : 9381032266



SITE CUM PRO.GROUND FLOOR PLAN

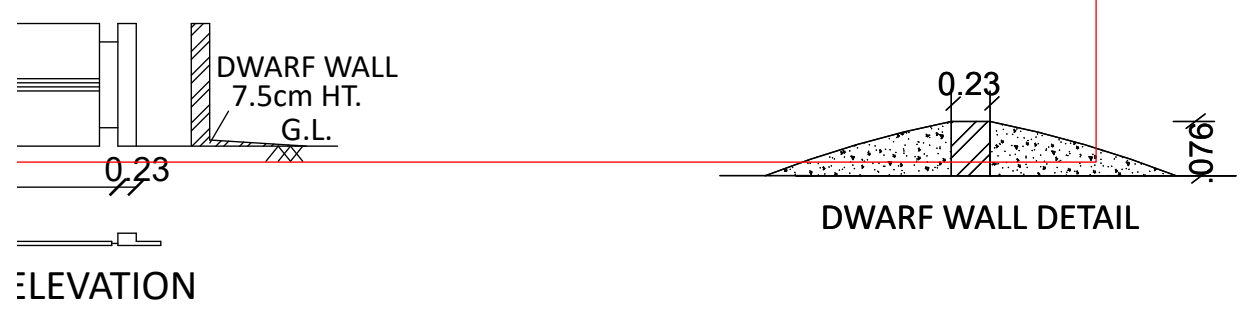

Eight ways to know a piece of land before you pay for it.

This report covers one part of the picture. These cover the rest, drawn from the same government records, for any property in Tamil Nadu.

LandLens One

Ask anything about a property and get an answer grounded in live government records, with the sources shown.

[/landlens/one](#)



Verify My Land

Every record check run on one property and returned as a single report.

[/landlens/verify-my-land](#)



Legal Opinion

An advocate's written opinion on the title, built on the records we pull for it.

[/landlens](#)



One Map

Every layer on one map: the parcel, its boundary, zoning, water bodies and what sits around it.

[/landlens/one/map](#)



PriceMap

What land actually changed hands for around this plot, taken from the registered deeds.

[/landlens/pricemap](#)



Build Scope

What you are allowed to build here: floor space, height, coverage and setbacks.

[/landlens/build-scope](#)



Property Tracker

Watch a property and hear about it when something new is registered against it.

[/landlens/property-tracker](#)



Deal Room

Run the transaction in one place: documents, stamping, signatures and the parties.

[/landlens/deal-room](#)



Twenty-four checks you can run yourself, at no cost.

Records and verification

The registers themselves, read for you.

Encumbrance Certificate

Patta and Chitta

Field Measurement Sketch

EC Analyzer

Bank charge check

Court case search

Seller background check

Approval check by survey

Zoning and land use

What the plan says can happen on this land.

Land use zone finder

CMDA land use check

Coastal regulation zone

Master plan check

Water bodies finder

Airport height clearance

Value and duty

What it is worth and what it costs to register.

Guideline value by street

Guideline value by survey

Stamp duty and registration fees

Capital gains

Floor space index

Area unit converter

Registers and directories

Who holds it, and which office keeps the record.

Find your registering office

Temple property check

Waqf property check

RERA register



Every free tool
/tools



Services we run
for you
/services



The LandLens
suite
/landlens/one



Every claim in this document traces back to a government record.

Legal opinions, due diligence and title verification

Building plan, layout and sub-division approvals

Completion and occupancy certificates, regularisation

Escrow, negotiation and NRI property management

Land survey, soil testing, architecture and construction

Verified RealEstate
3/350/2 Mettukuppam,
OMR Thoraipakkam,
Chennai 600 097, India
hello@verified.realestate
+91 9996 12 9996

Prepared from the registers named on the page each finding sits on. Where a register could not be read, this document says so in its place rather than leaving the gap to be read as a clean result.

