

PP

APPROVAL RECORD

Planning Permission

Chengalpattu district, Tamil Nadu

APPROVAL TYPE

Building Plan

ISSUING AUTHORITY

Rural Panchayat



The approval as the planning authority issued it, reproduced in full behind this page.

An approval speaks to what was sanctioned, not to what was built. Completion is a separate record.

PLAN SHOWING THE PROPOSED CONSTRUCTION OF R.C.C. ROOF RESIDENTIAL STILT FLOOR, FIRST FLOOR AND SECOND FLOOR BUILDING IN PLOT NO:44, OLD S.NO:11/2PART, NEW S.NO:11/123, PATTA NO:13205,"THENDRAL NAGAR" VENGADAMANGALAM VILLAGE PANCHAYAT, VANDALUR TALUK, CHENGALPATTU DISTRICT.

APPLICANT NAME: Mr.SARAVANAN.,S/O MAHENDRAN.,

DTCP APPROVED LAYOUT NO:18/2022.,

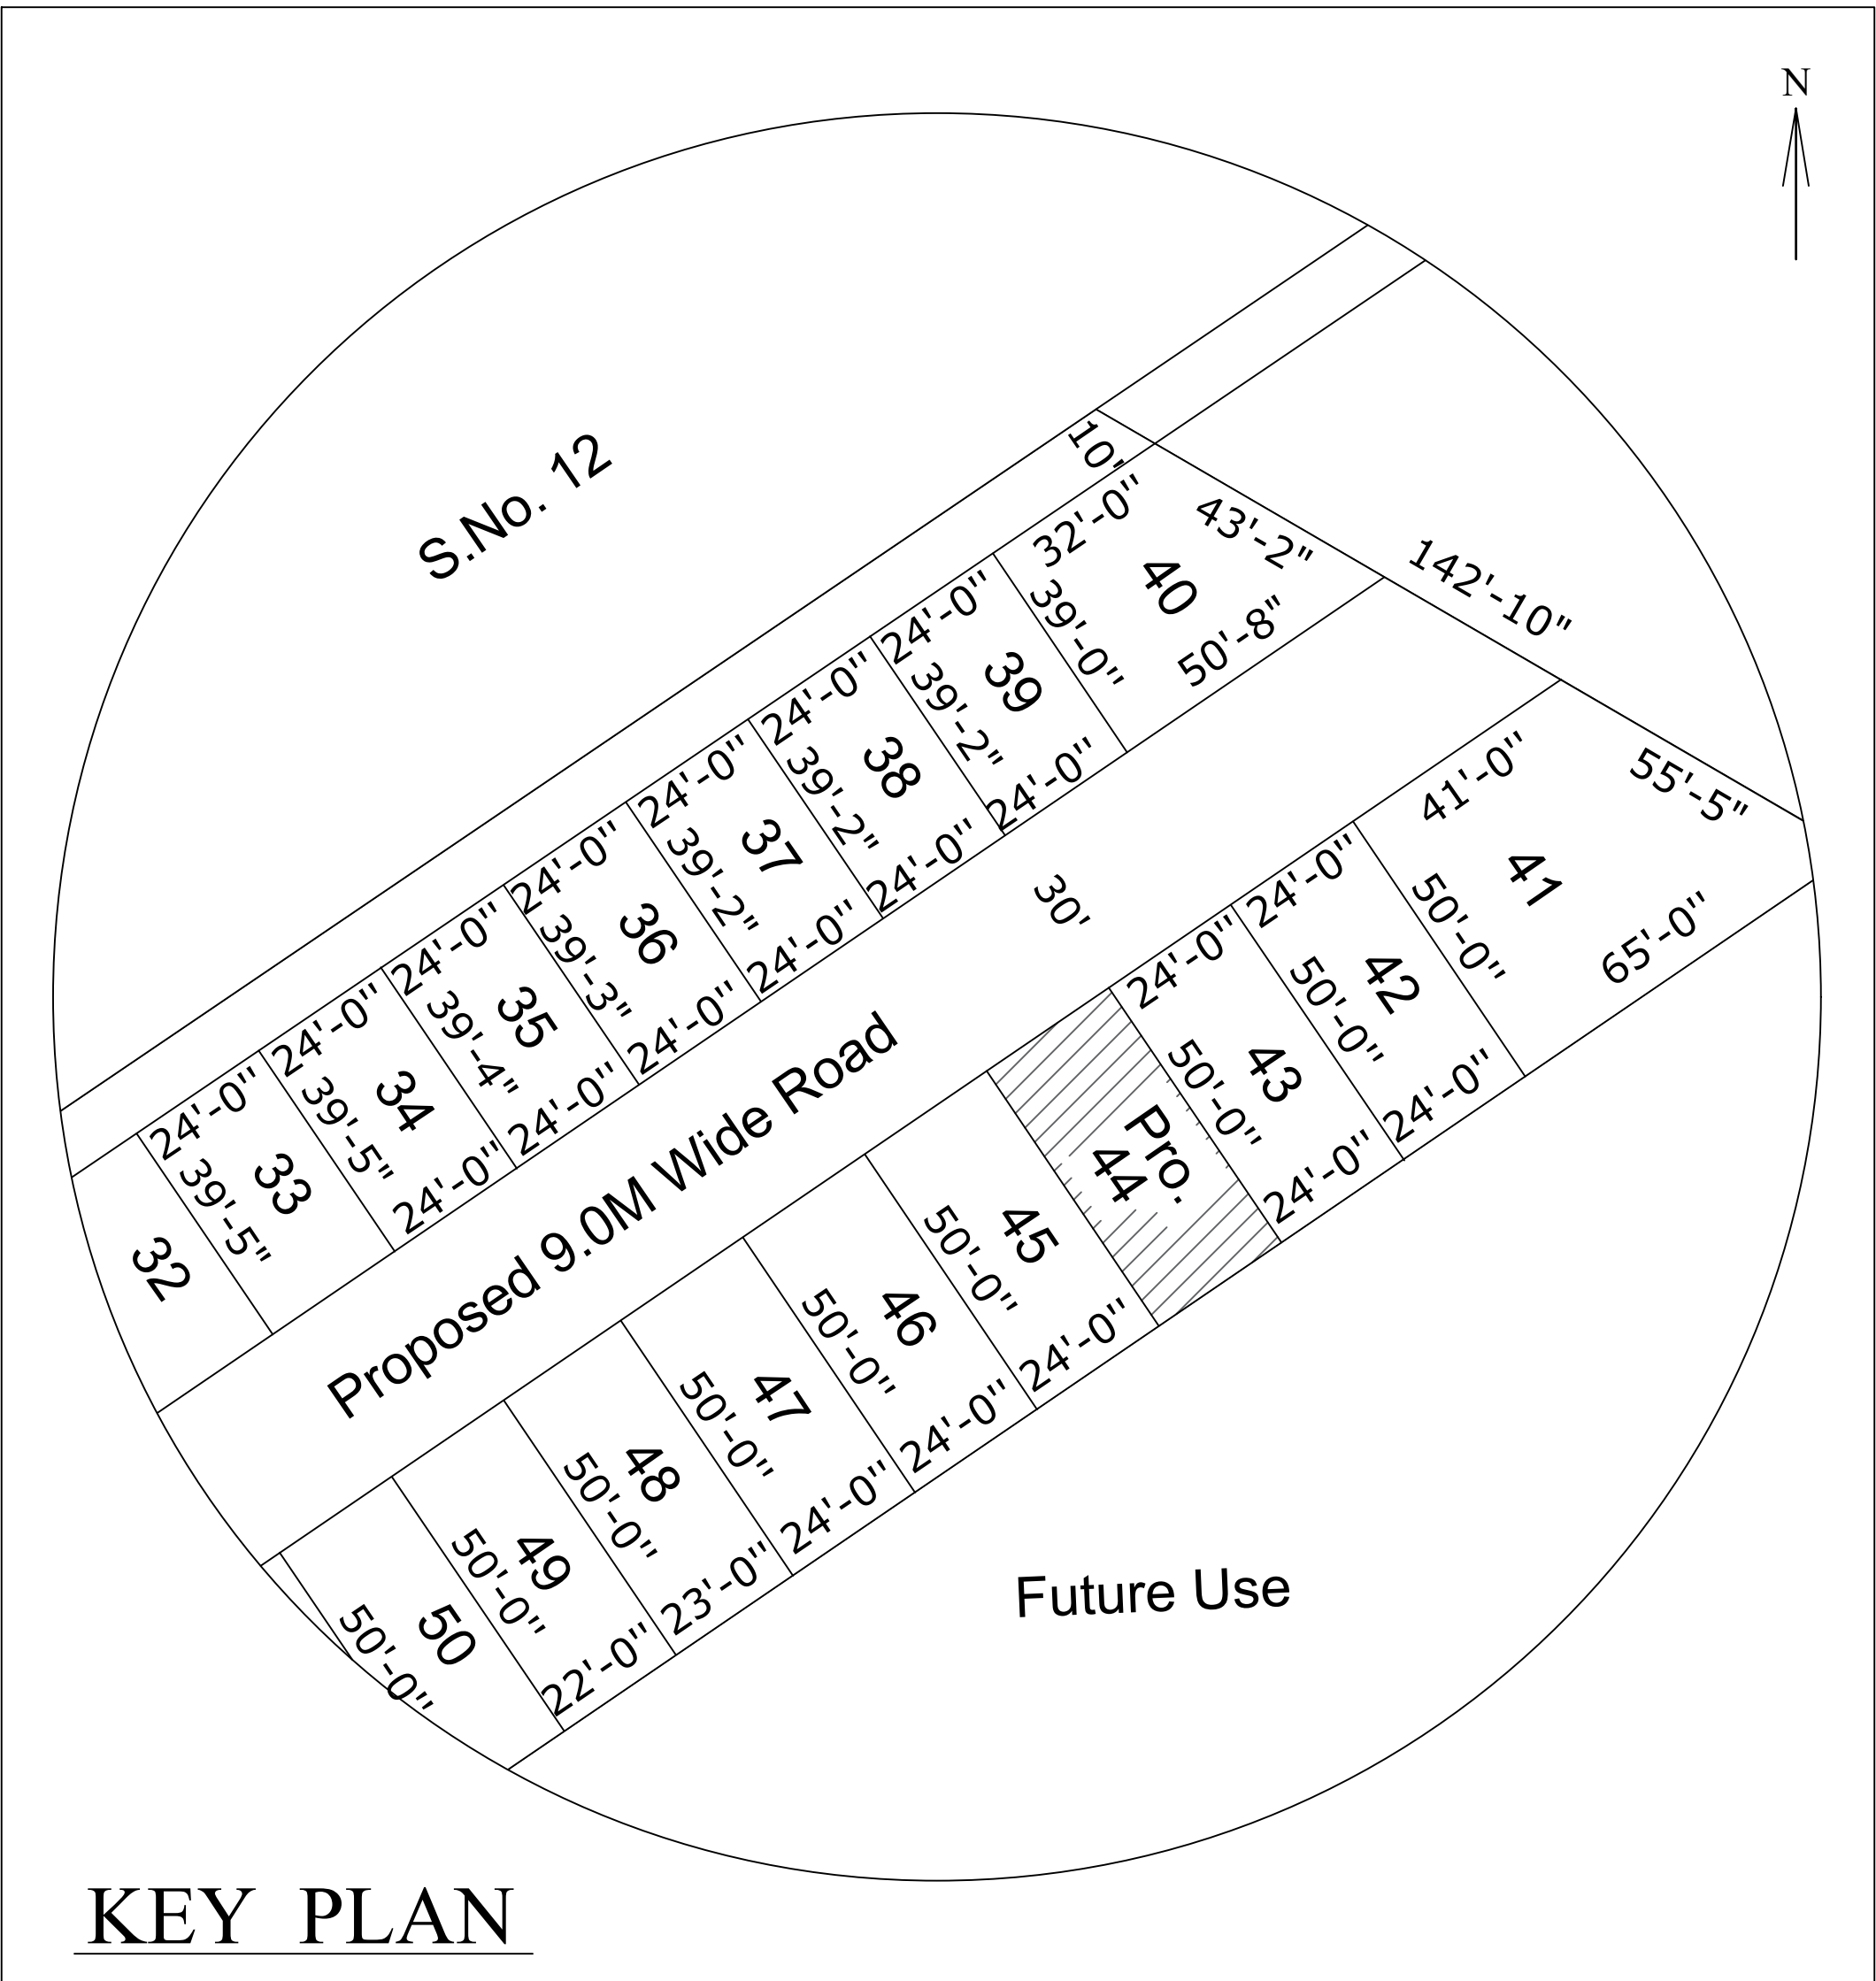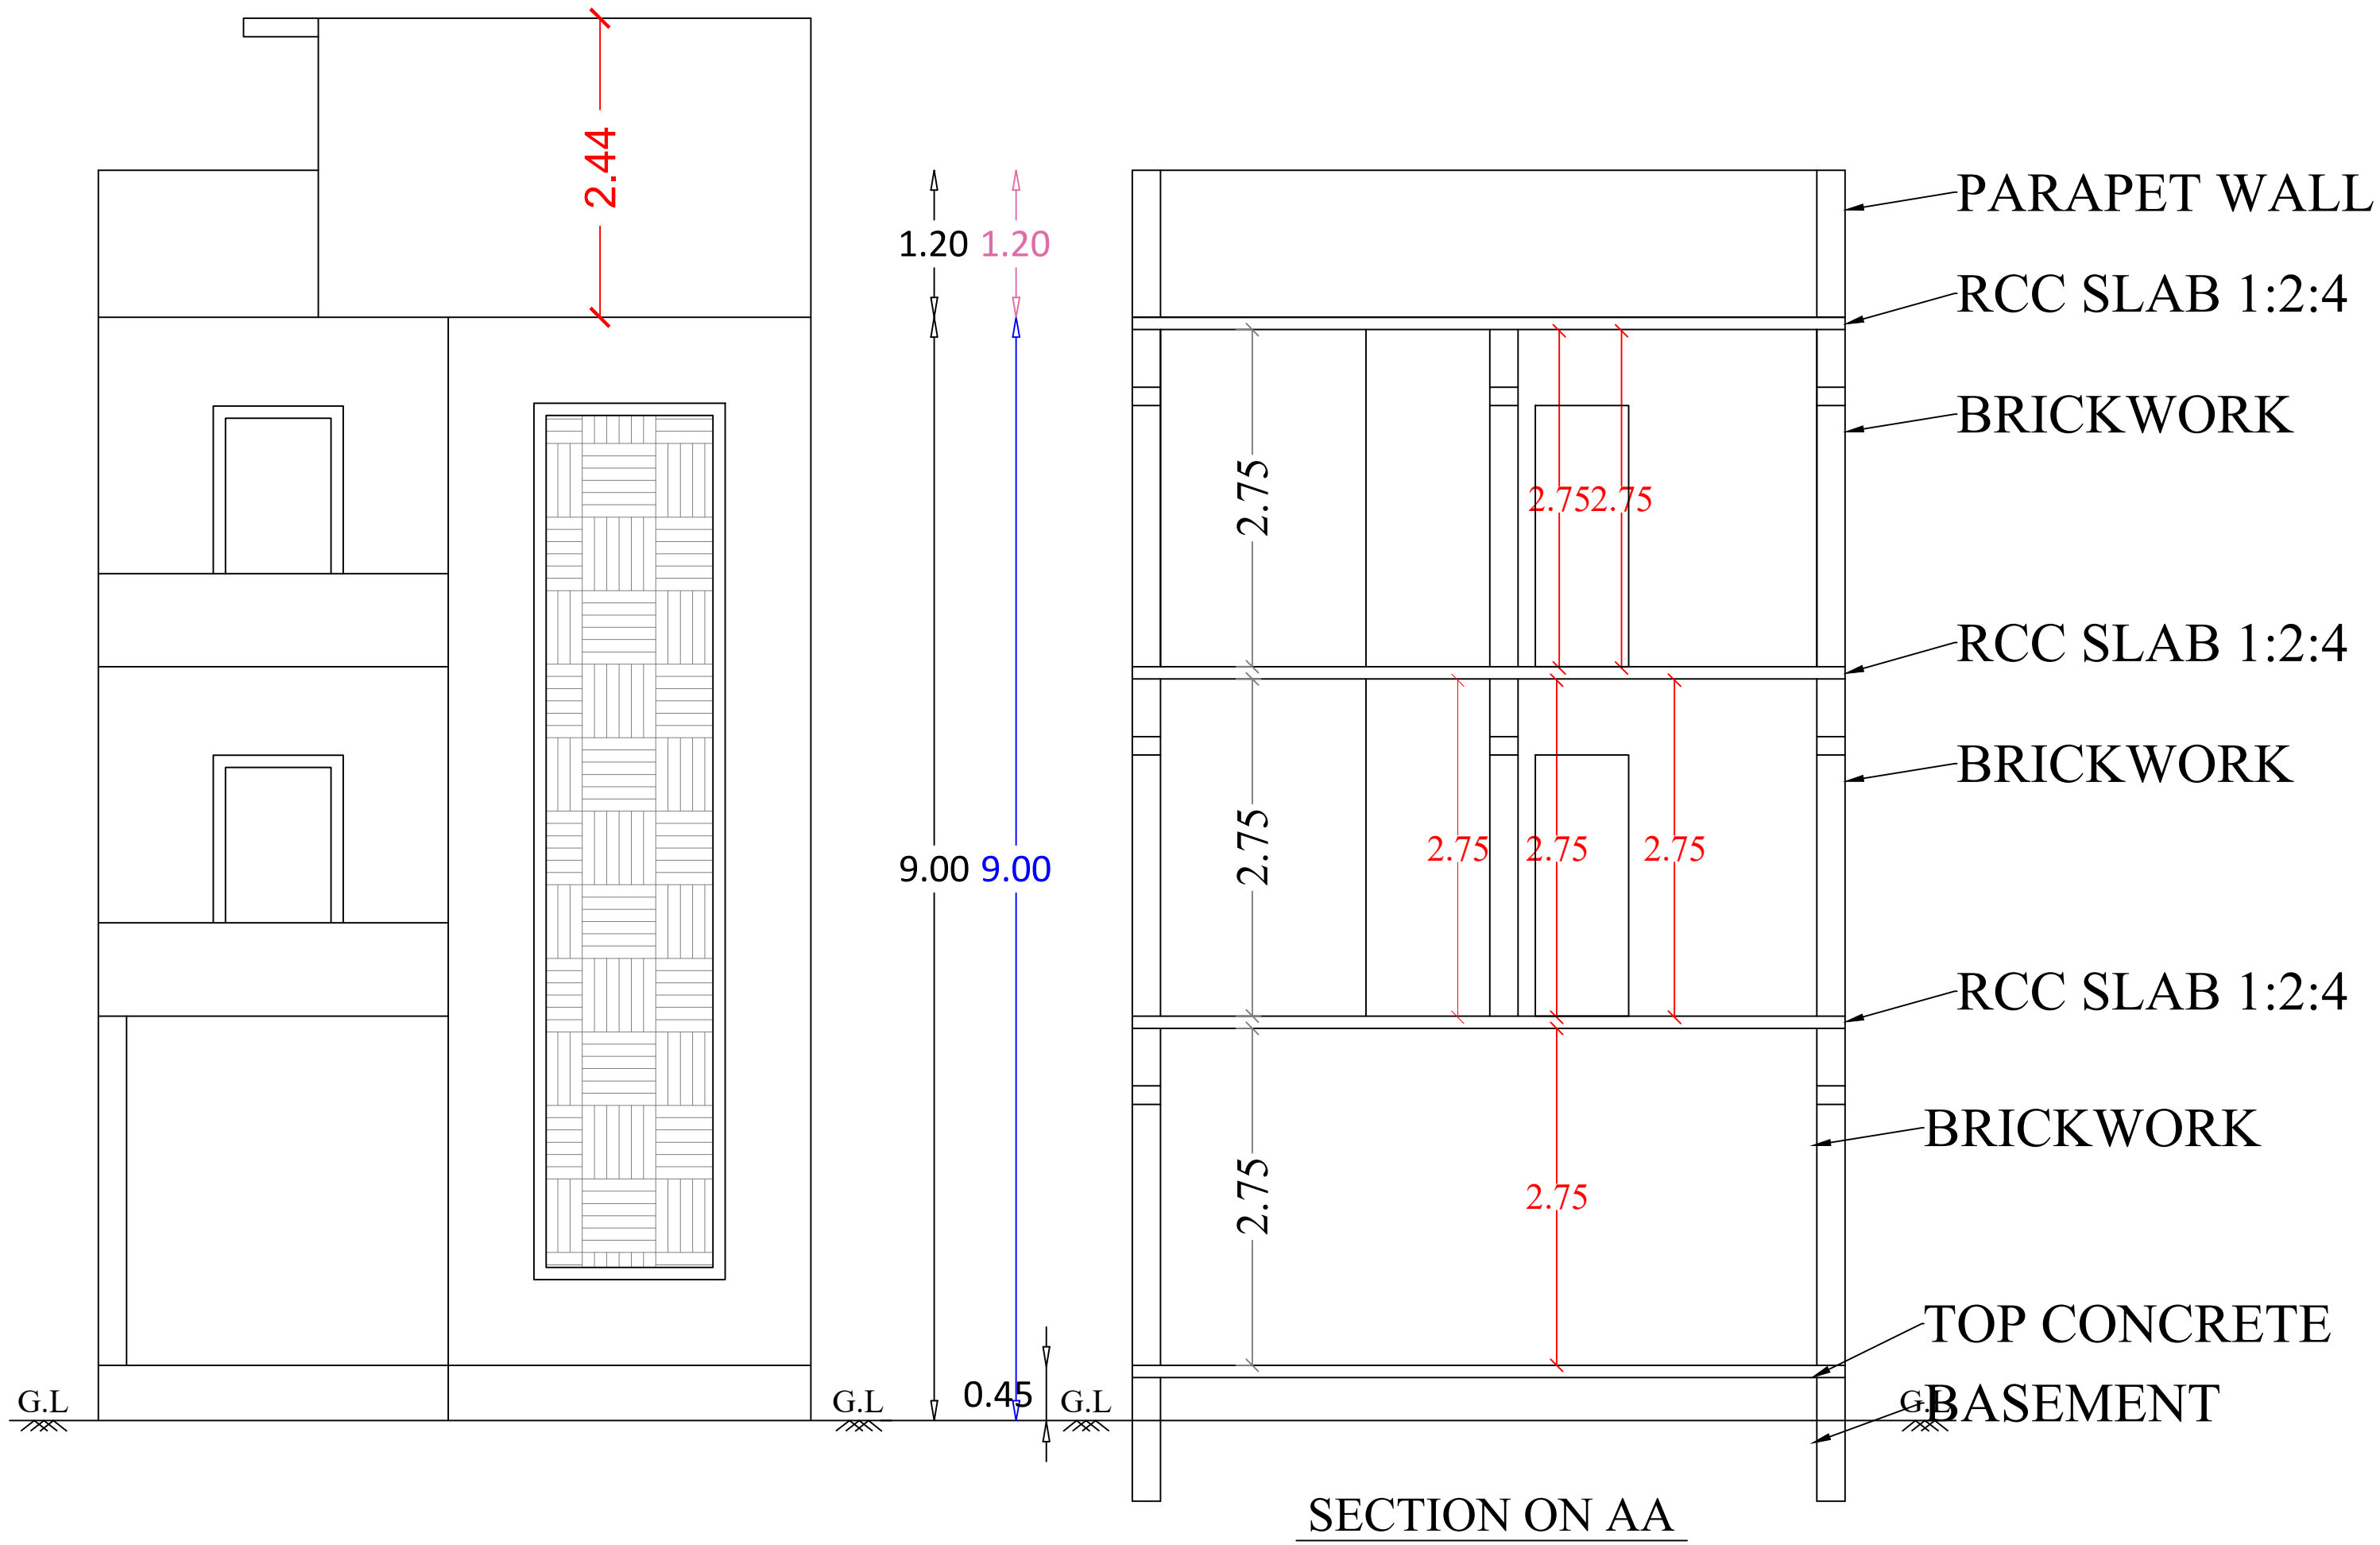

- SPECIFICATIONS**
- FOUNDATION - COLUMN FOOTING
 - BRICK WORK - C.M 1:5 FOR SUPER STRUCTURE
 - PLASTERING - C.M 1:4 FOR WALLS & 1:3 FOR CEILING
 - PAINTING - 2 COATS FOR WALLS & 1 EXTRA COAT FOR CEILING
 - R.C.C. WORK - M25 FOR SLABS & LINTELS
 - WOOD WORK - ALL WOOD WORKS IN BEST QUALITY TIMBER
 - WEATHERING COURSE - B.JELLY LIME MORTAR OVER ROOF SLAB ONE LAYER OF COUNTRY TILES
 - STAIR CASE - RAISE 15CM TREAD 25CM
- General Specification

JOINERIES

MAIN DOOR	MD	1.20 X 2.10
ARCH OPEN	O	0.90 X 2.10
DOOR	D1	0.90 X 2.10
DOOR	D2	0.75 X 2.10
WINDOW	W	2.00 X 1.52
VENTILATOR	V	0.60 X 0.76


COLOUR INDEX

STAIRCASE

PROPOSED

EXG.ROAD

SITE BOUNDARY

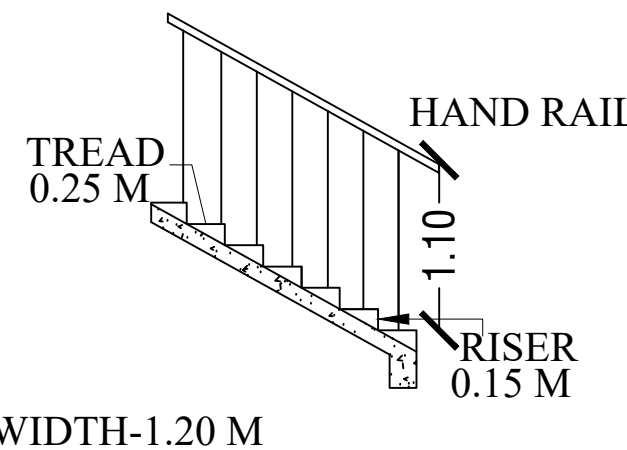

ALL DIMENSION ARE IN Feet & Mtr

EXTENT	IN	SQFTS	SQMTS
PLOT AREA (AS PER DOC.)		1200.00	111.48
PLOT AREA (AS PER PATTA)		1200.00	111.48
PLINTH AREA OF F.FLOOR		766.18	71.18
PLINTH AREA OF S.FLOOR		766.18	71.18
TOTAL AREA		1532.36	142.36
F.S.I		1.277	
COVERAGE		63.848 %	

NON-FSI AREA











PRO.STILT PLINTH AREA	766.18	71.18
HEAD ROOM AREA	99.03	9.20
TOTAL NON F.S.I AREA	865.21	80.38

Saravanan

APPLICANT:

S.ARUNKUMAR. DCE.,
LICENSED SURVEYOR
Regd No : RE30198
GREATER CHENNAI CORPORATION
GRACE VILLAS
No.04,AJI Complex (City Union Bank)
PAKKAM - 602024
9600110777 : 9600053077

REGISTERED ENGINEER:

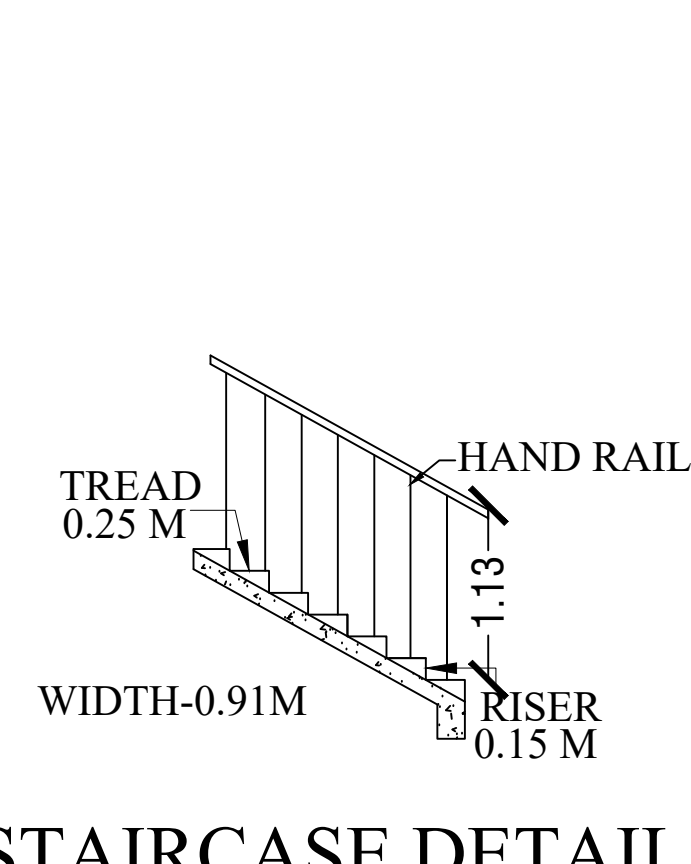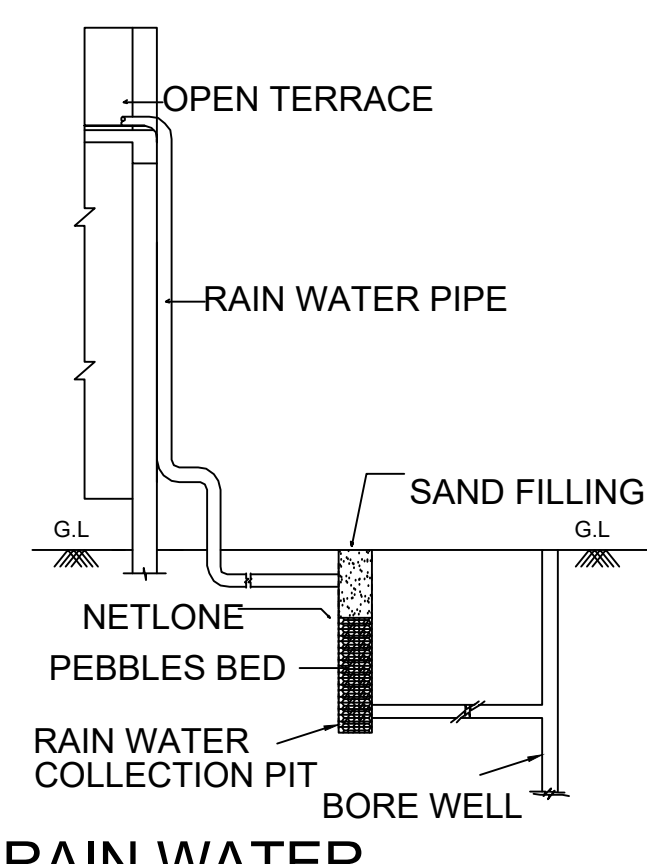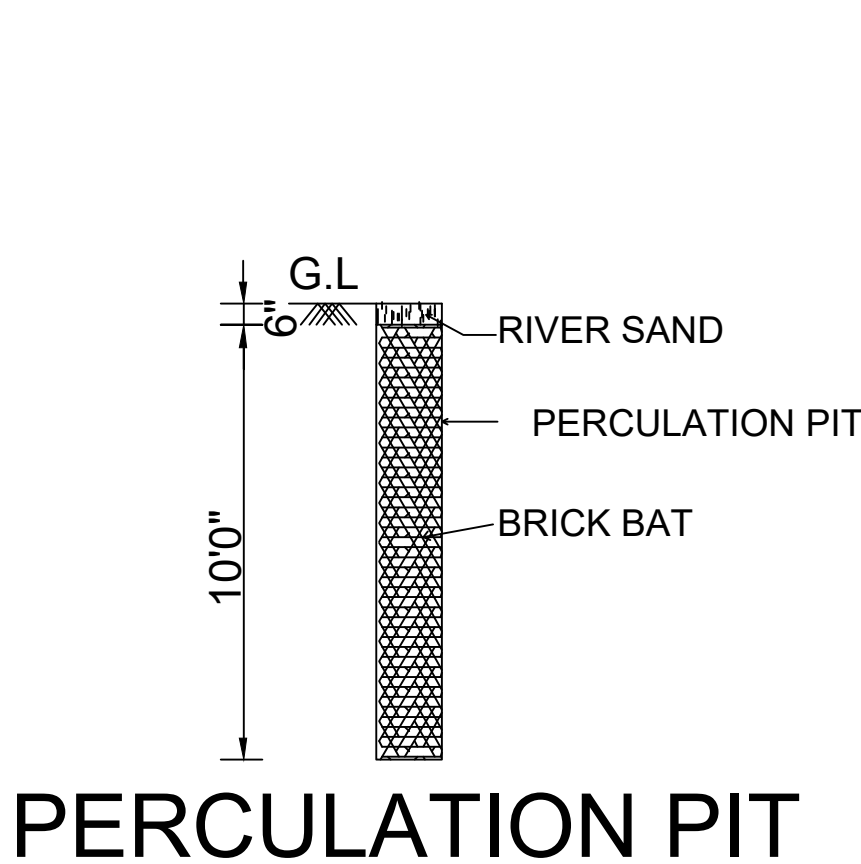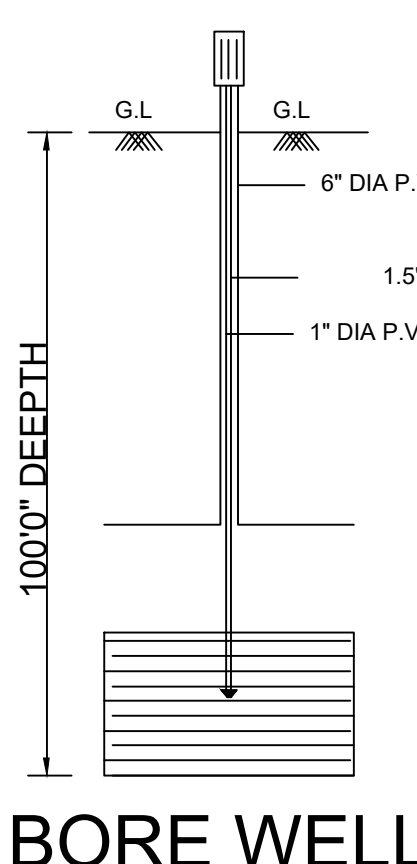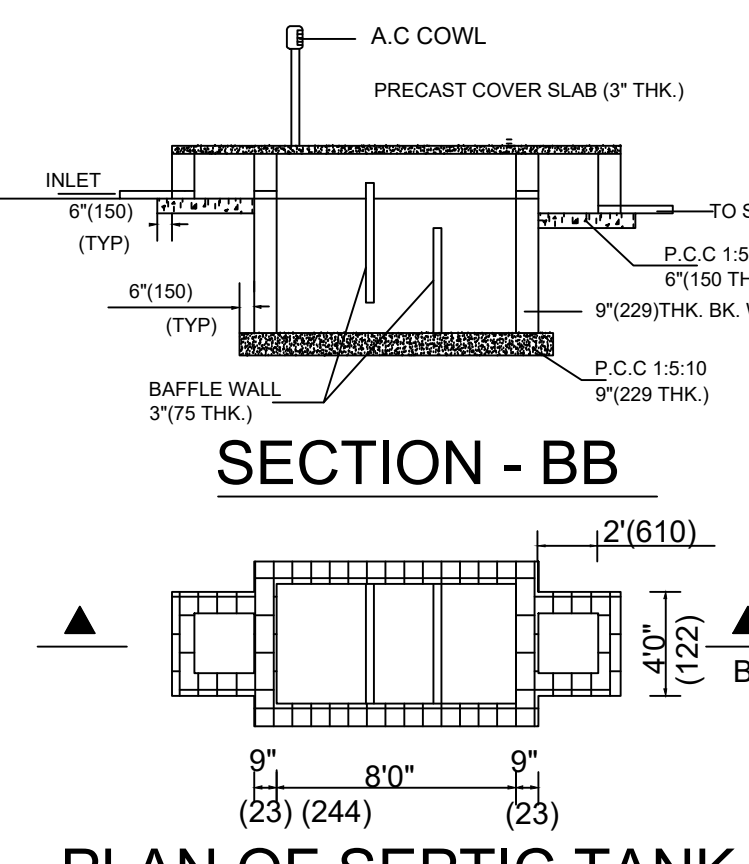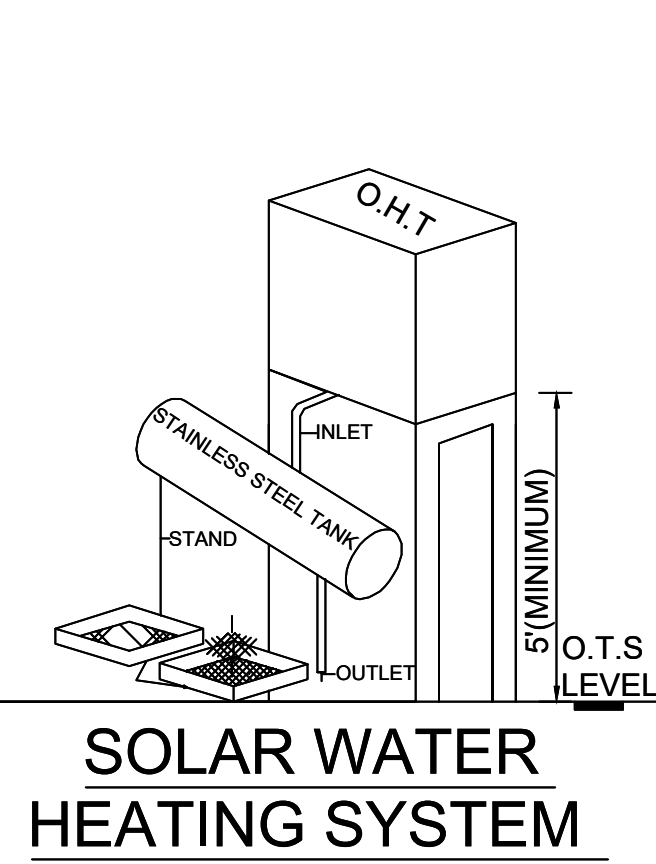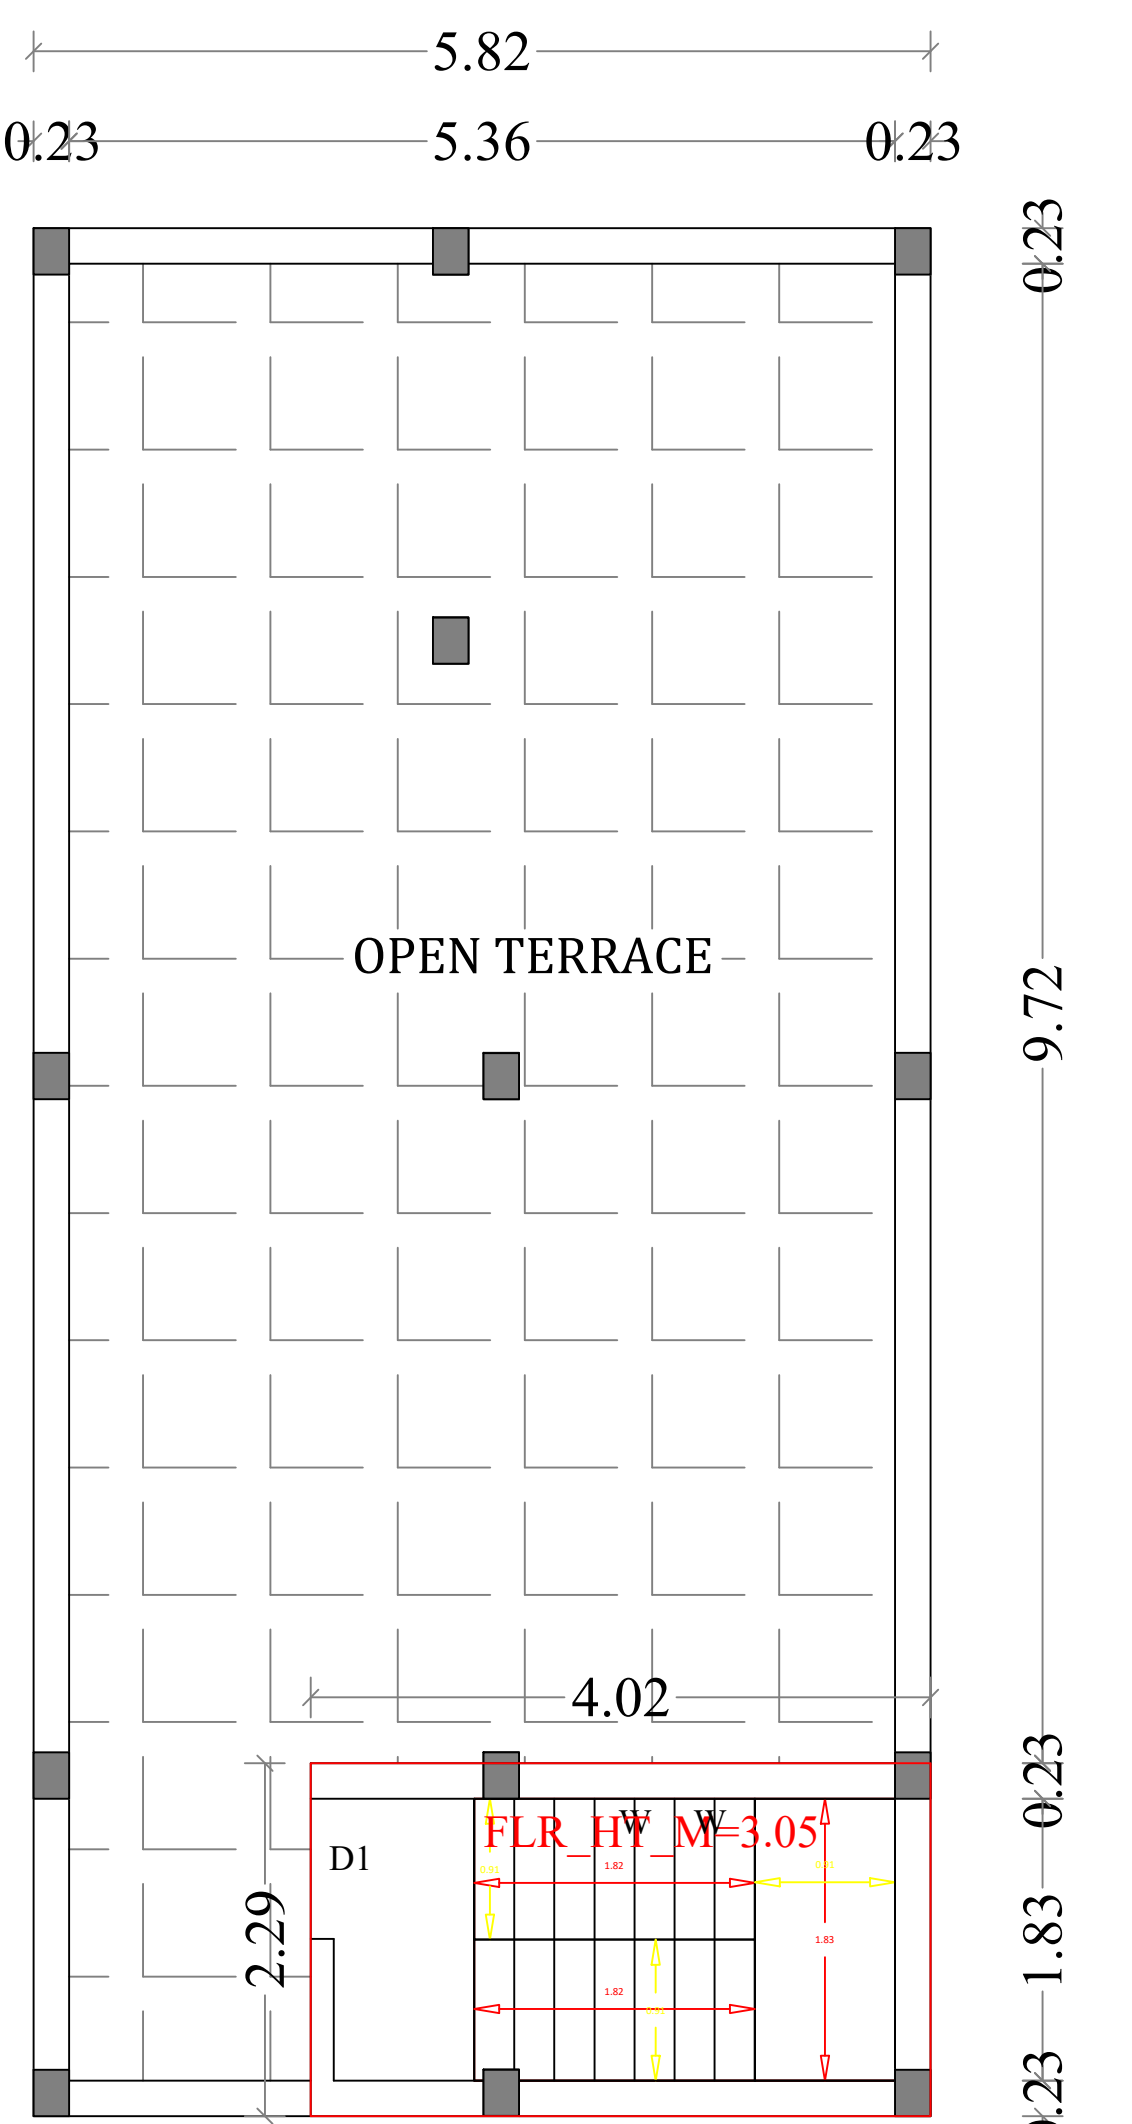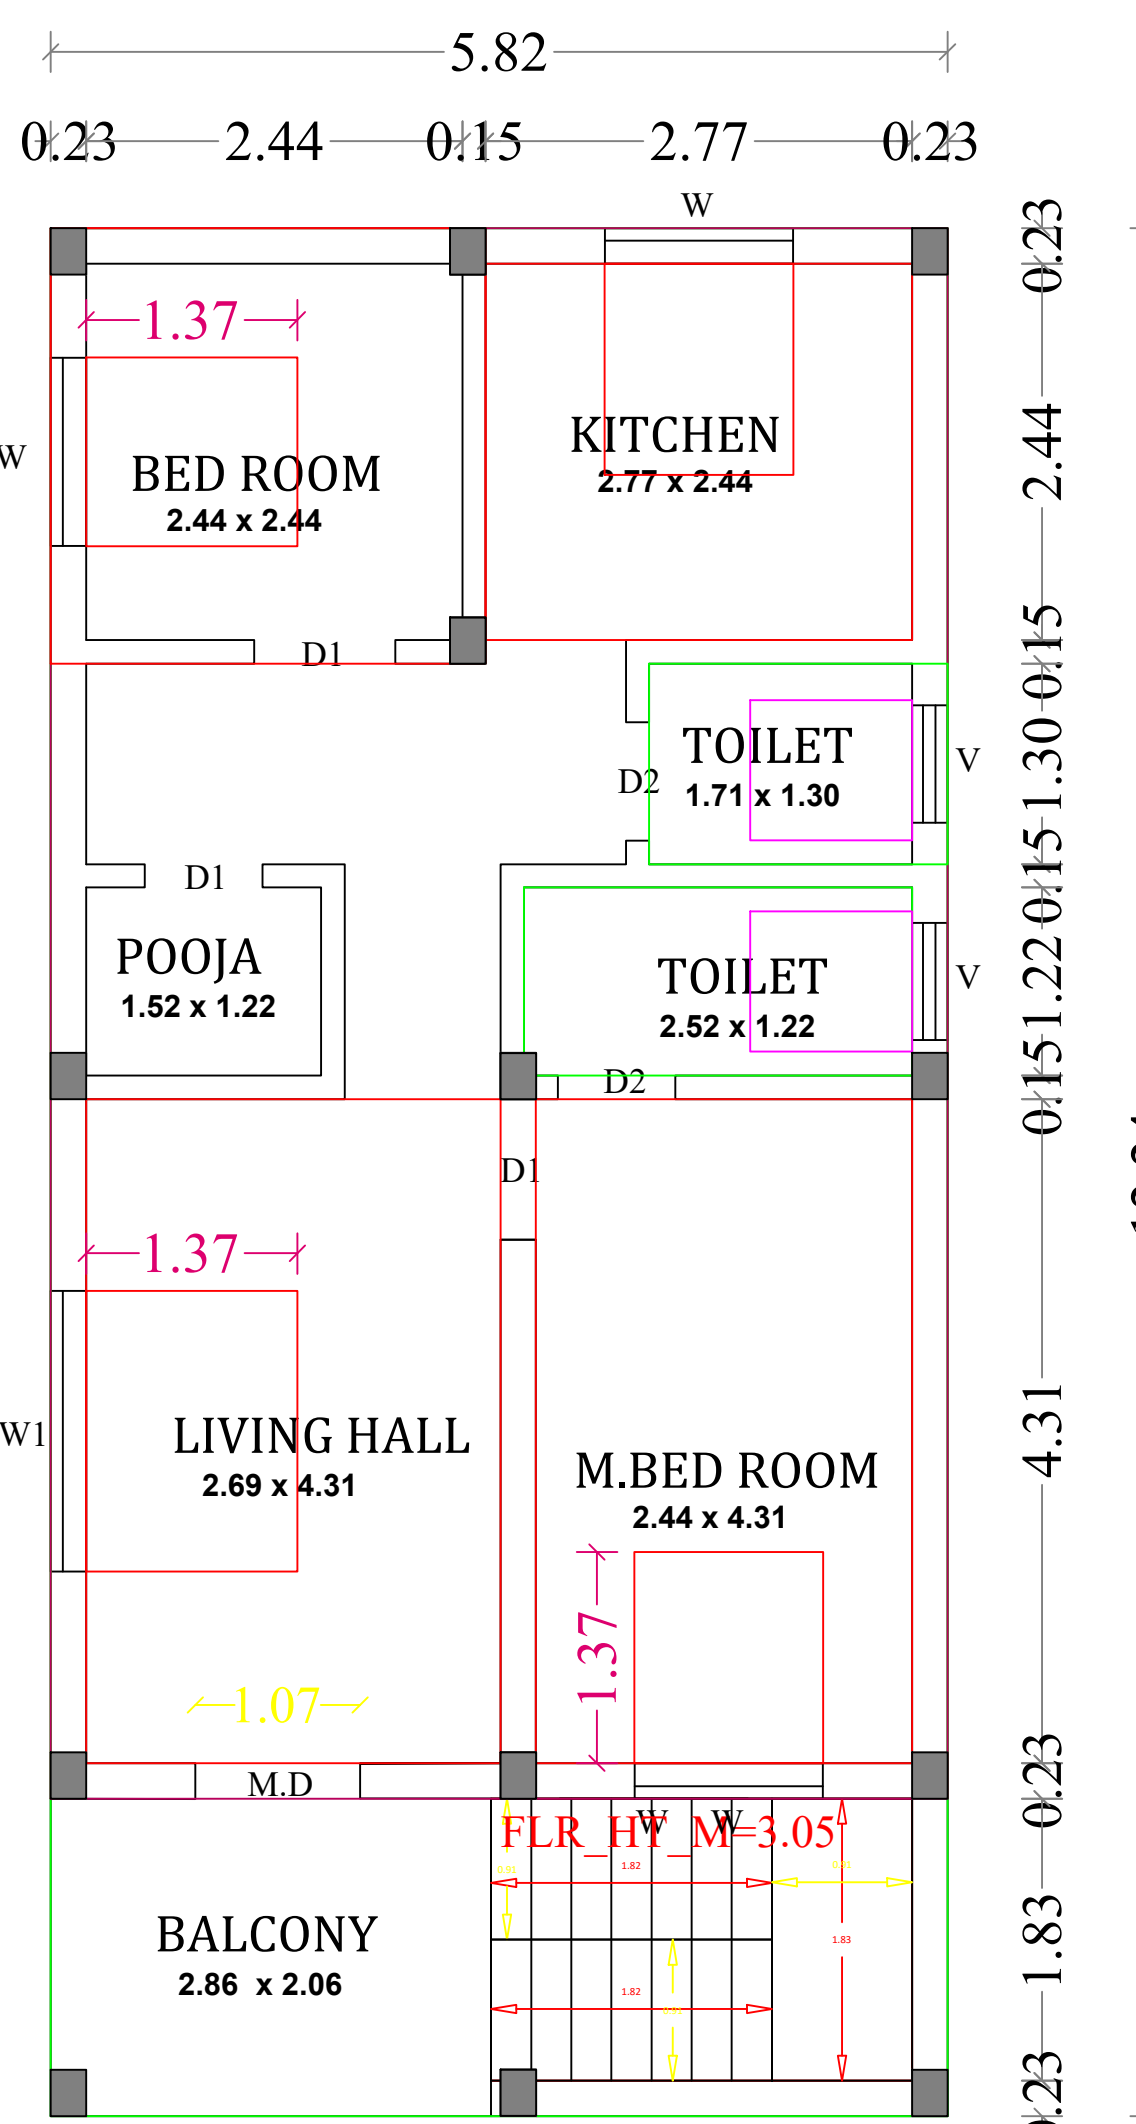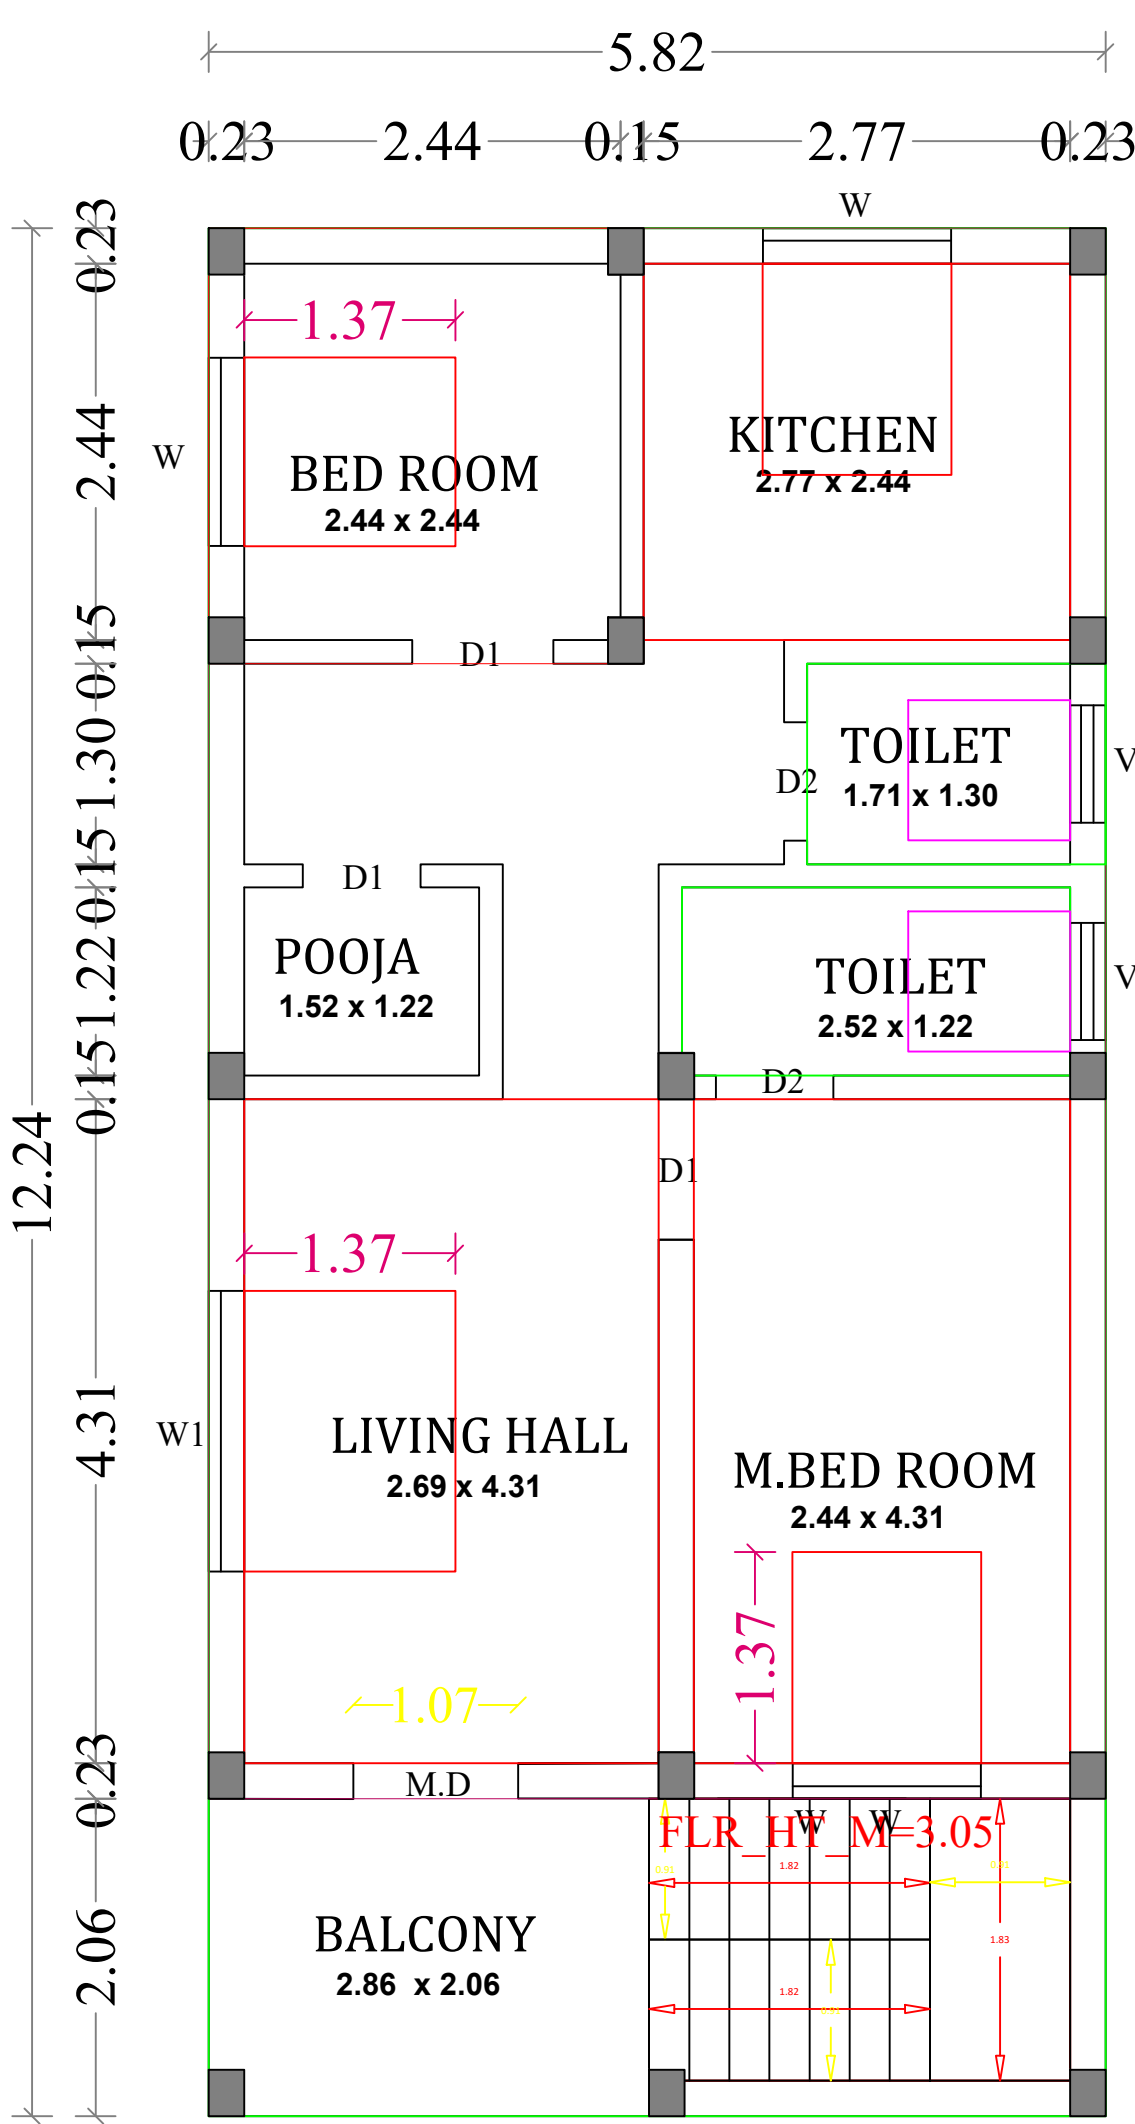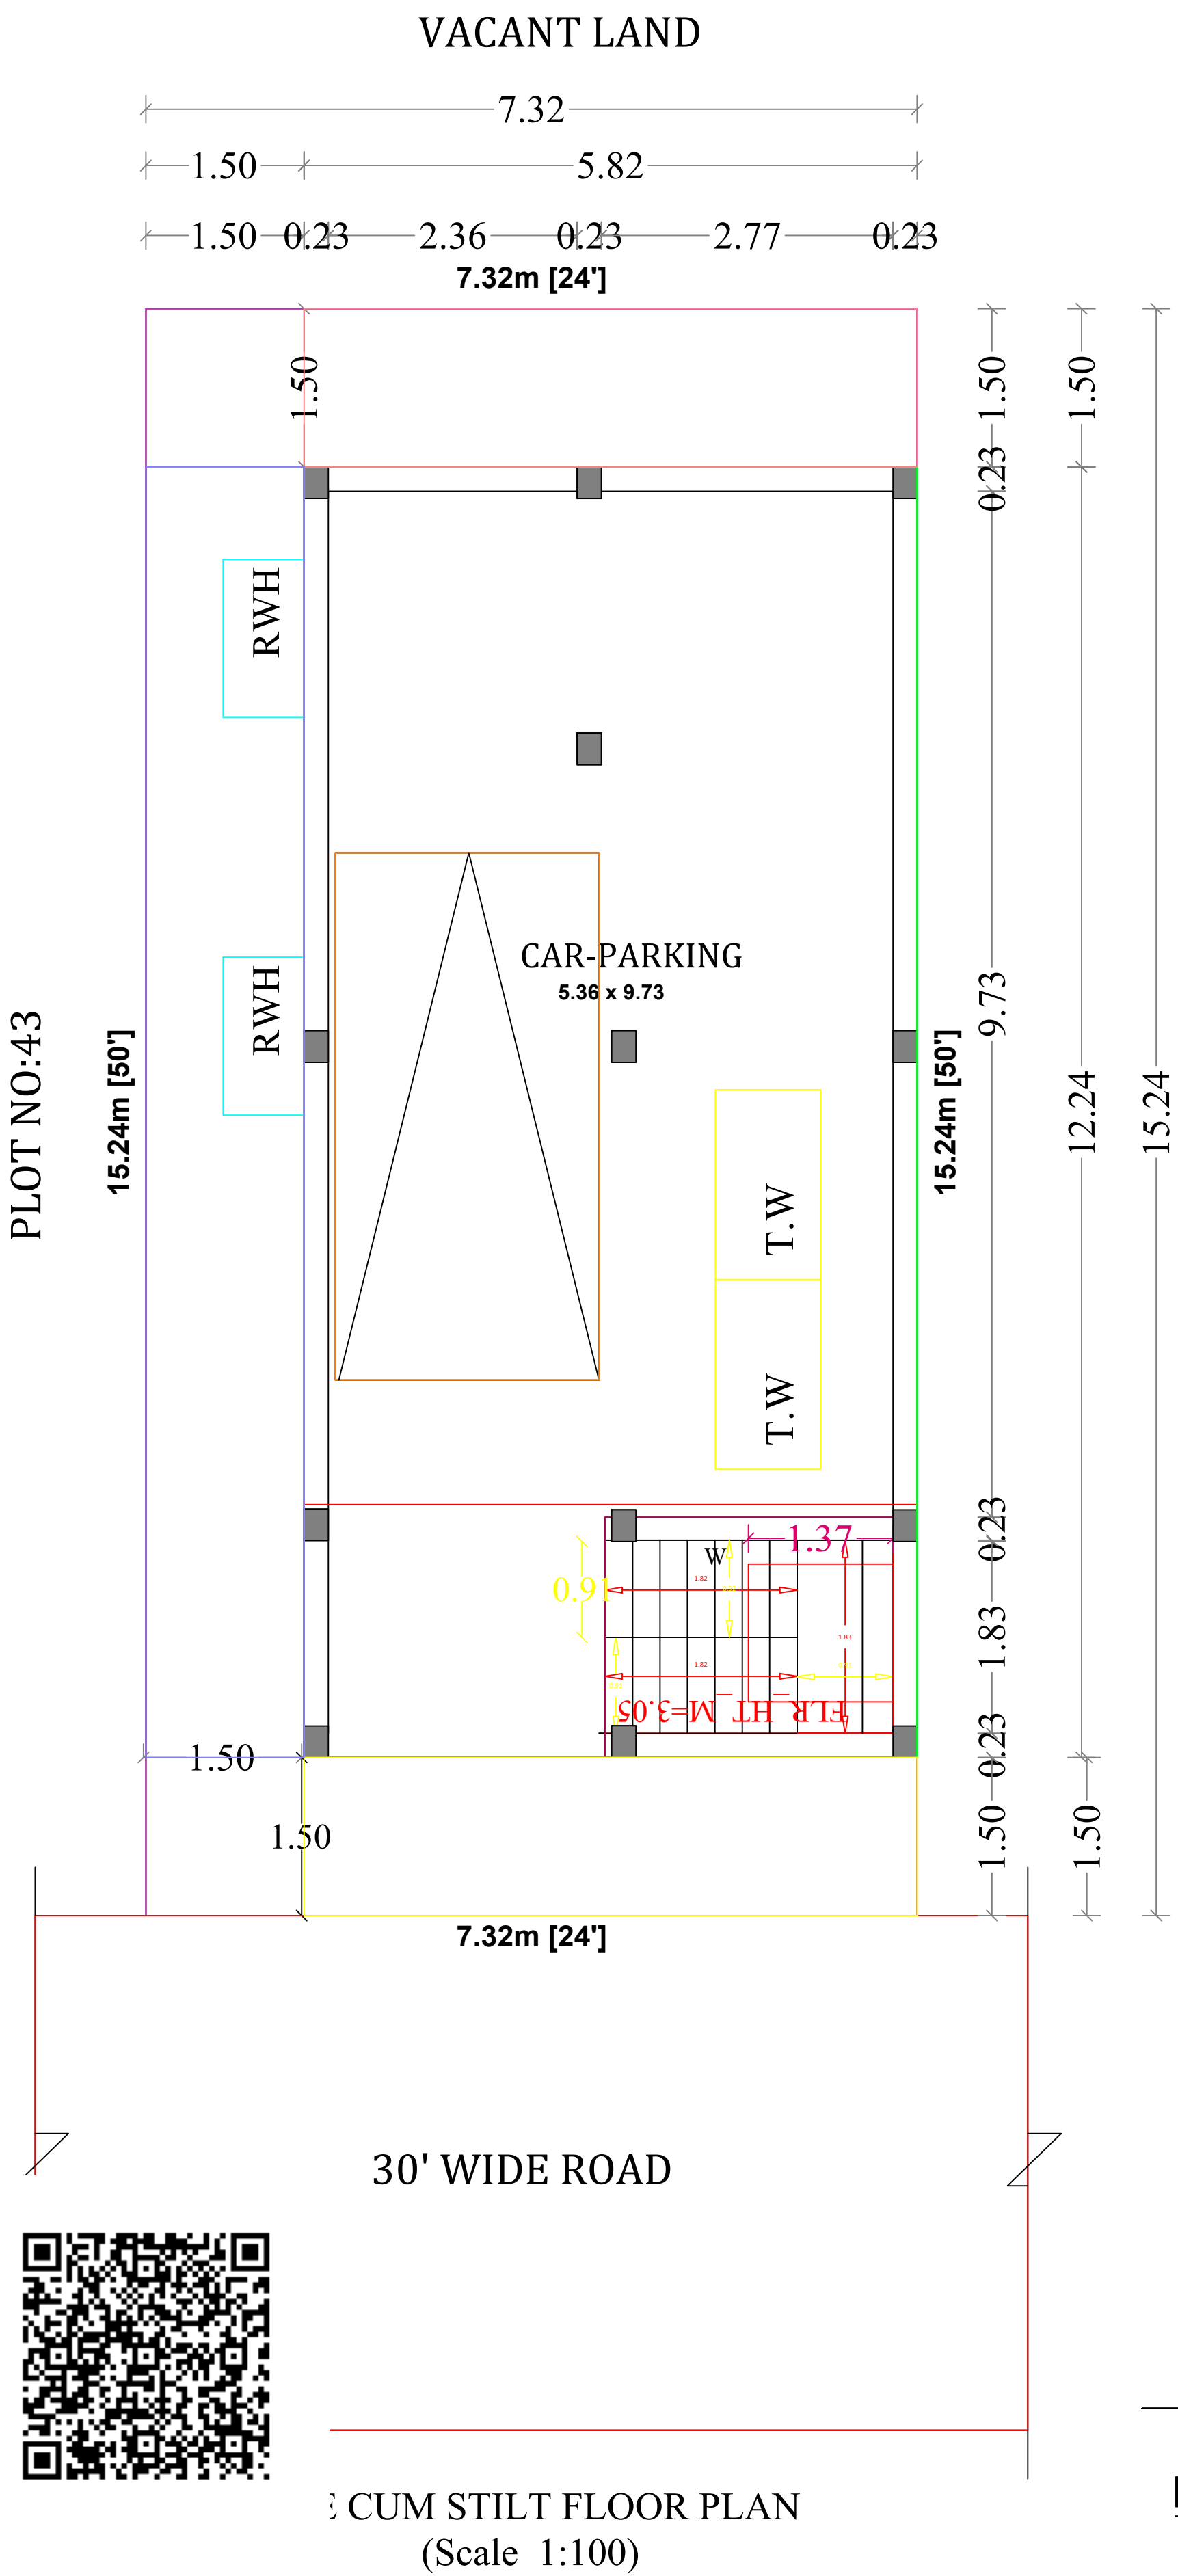

Eight ways to know a piece of land before you pay for it.

This report covers one part of the picture. These cover the rest, drawn from the same government records, for any property in Tamil Nadu.

LandLens One

Ask anything about a property and get an answer grounded in live government records, with the sources shown.

[/landlens/one](#)



Verify My Land

Every record check run on one property and returned as a single report.

[/landlens/verify-my-land](#)



Legal Opinion

An advocate's written opinion on the title, built on the records we pull for it.

[/landlens](#)



One Map

Every layer on one map: the parcel, its boundary, zoning, water bodies and what sits around it.

[/landlens/one/map](#)



PriceMap

What land actually changed hands for around this plot, taken from the registered deeds.

[/landlens/pricemap](#)



Build Scope

What you are allowed to build here: floor space, height, coverage and setbacks.

[/landlens/build-scope](#)



Property Tracker

Watch a property and hear about it when something new is registered against it.

[/landlens/property-tracker](#)



Deal Room

Run the transaction in one place: documents, stamping, signatures and the parties.

[/landlens/deal-room](#)



Twenty-four checks you can run yourself, at no cost.

Records and verification

The registers themselves, read for you.

Encumbrance Certificate

Patta and Chitta

Field Measurement Sketch

EC Analyzer

Bank charge check

Court case search

Seller background check

Approval check by survey

Value and duty

What it is worth and what it costs to register.

Guideline value by street

Guideline value by survey

Stamp duty and registration fees

Capital gains

Floor space index

Area unit converter

Zoning and land use

What the plan says can happen on this land.

Land use zone finder

CMDA land use check

Coastal regulation zone

Master plan check

Water bodies finder

Airport height clearance

Registers and directories

Who holds it, and which office keeps the record.

Find your registering office

Temple property check

Waqf property check

RERA register



Every free tool
/tools



Services we run
for you
/services



The LandLens
suite
/landlens/one



Every claim in this document traces back to a government record.

Legal opinions, due diligence and title verification

Building plan, layout and sub-division approvals

Completion and occupancy certificates, regularisation

Escrow, negotiation and NRI property management

Land survey, soil testing, architecture and construction

Verified RealEstate
3/350/2 Mettukuppam,
OMR Thoraipakkam,
Chennai 600 097, India
hello@verified.realestate
+91 9996 12 9996

Prepared from the registers named on the page each finding sits on. Where a register could not be read, this document says so in its place rather than leaving the gap to be read as a clean result.

