PP APPROVAL RECORD

Planning Permission

Survey 39

Vengadamangalam

Chengalpattu district, Tamil Nadu

APPROVAL TYPE
Building Plan

ISSUING AUTHORITY
Rural Panchayat

The approval as the planning authority issued it, reproduced in full behind this page.

An approval speaks to what was sanctioned, not to what was built. Completion is a separate record.


Verified RealEstate™

3/350/2 Mettukuppam,
OMR Thoraipakkam,
Chennai 600 097, India

hello@verified.realestate

+91 9996 12 9996


verified.realestate

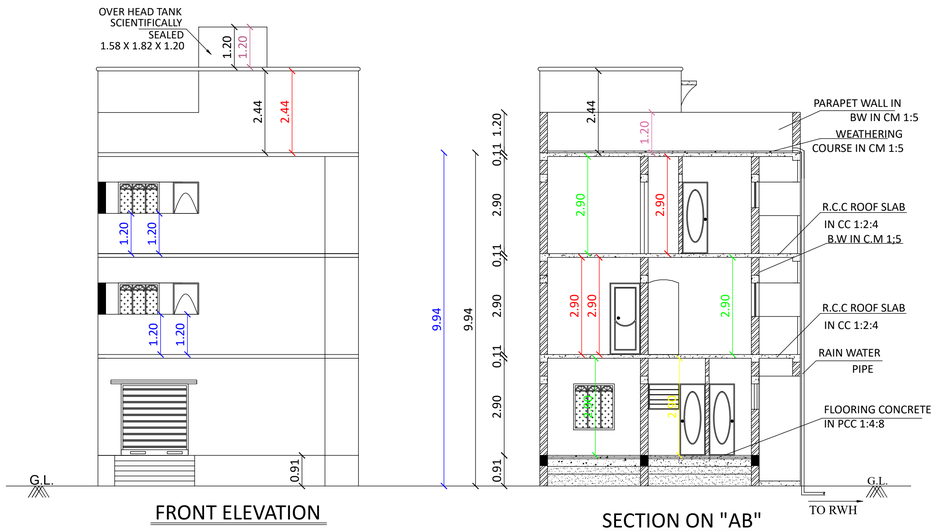

FRONT ELEVATION

SECTION ON "AB"

LAYOUT APPROVED VIDE IN	PREVIOUS BUILDING PLAN APPROVED VIDE IN
LP/DTCP NO: 936/1995	PERMIT NO:SWP/SCM/DTCP/RP/0374084/2026 DATE:21.02.2026

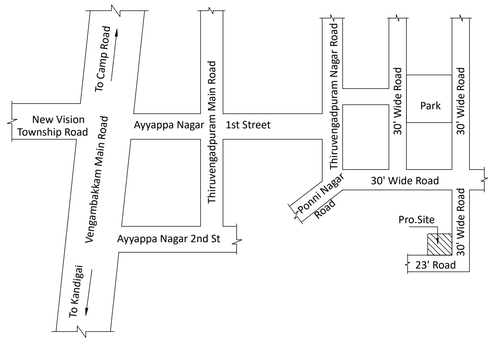

KEY PLAN
(N.T.S)

REVISED PLAN SHOWING THE PROPOSED ADDITIONAL CONSTRUCTION OF A SHOP CUM RESIDENTIAL BUILDING AT SHOP PLOT NO:IIpart (EASTERN SIDE) IN OLD SURVEY NO:39/7C, NEW SURVEY NO:39/25B AS PER PATTA NO:5743, PONNI NAGAR, RATHINAMANGALAM VILLAGE, VANDALUR TALUK, CHENGALPET DISTRICT, VENGADAMANGALAM VILLAGE PANCHAYAT & KATTANKOLATHUR PANCHAYAT UNION LIMIT.

OWNER NAME:Mrs.RENUKA.S

SCALE: 1'0"=8'0" [1:100]

JOINERY DETAILS

TYPE	METRIC WIDTH	METRIC HEIGHT	DESCRIPTION
R/S	2.00	2.13	ROLLING SHUTTER
MD	1.00	2.13	T.W FRAMED MARINE PLY. PANELLED DOOR.
D1	0.91	2.13	T.W FRAMED MARINE PLY. PANELLED DOOR TO DETAIL.
D2	0.76	2.13	T.W FRAMED MARINE PLY. PANELLED DOOR TO DETAIL.
W	1.22	1.37	T.W FRAMED PANELLED OPENABLE WINDOW WITH 3 EQL SHUTTERS
W1	1.22	1.00	T.W FRAMED PANELLED OPENABLE WINDOW WITH 3 EQL SHUTTERS
J	1.22	1.37	T.W FRAMED PANELLED OPENABLE WINDOW WITH 3 EQL SHUTTERS
V	0.91	0.76	T.W FRAMED GLAZED SPLIT TYPE VENTILATOR TO DETAIL.

AREA DETAILS	SQMT	SQFT
PLOT AREA (As per Document)	85.93	925.00
PLOT AREA (As per Patta)	86.00	
PRO. G.FLOOR (Shop)	22.64	244.00
APP. F.FLOOR (Residential)	45.45	489.00
PRO. F.FLOOR (Residential)	12.12	130.00
APP. S.FLOOR (Residential)	45.45	489.00
PRO. S.FLOOR (Residential)	12.12	130.00
TOTAL	137.58	1482.00
F.S.I - 1.60		
NON-F.S.I AREA		
PRO. PARKING	34.83	375.00
PRO. HEADROOM	18.80	202.00
TOTAL	53.63	577.00

COLOUR INDEX

PROPOSED
ROAD
BOUNDARY

NOTE:-
NO. OF FLOOR :- G + 2
NO. OF DWELLING :- Shop + 1 KIT


Sanitation Details:
1. Drinking Water 2. Wash Basin 3. Cleaner Sink

OWNER:-

REGISTERED ENGINEER:-

Ln.T.ARUL YOHARAJ,M.Tech.,(ST),LLB
Registered Engineer
Reg No.RE / GR-II/19/03/014
Chennai Metropolitan Development Authority
Emmanuel Planners, Ph:044 - 22291919
No.15,Sri Ranganathan Nagar,
Near Bharath Engg.College, Chennai-600 073.
Cell : 9381032266

Ref.no-23 [07.07.2026]

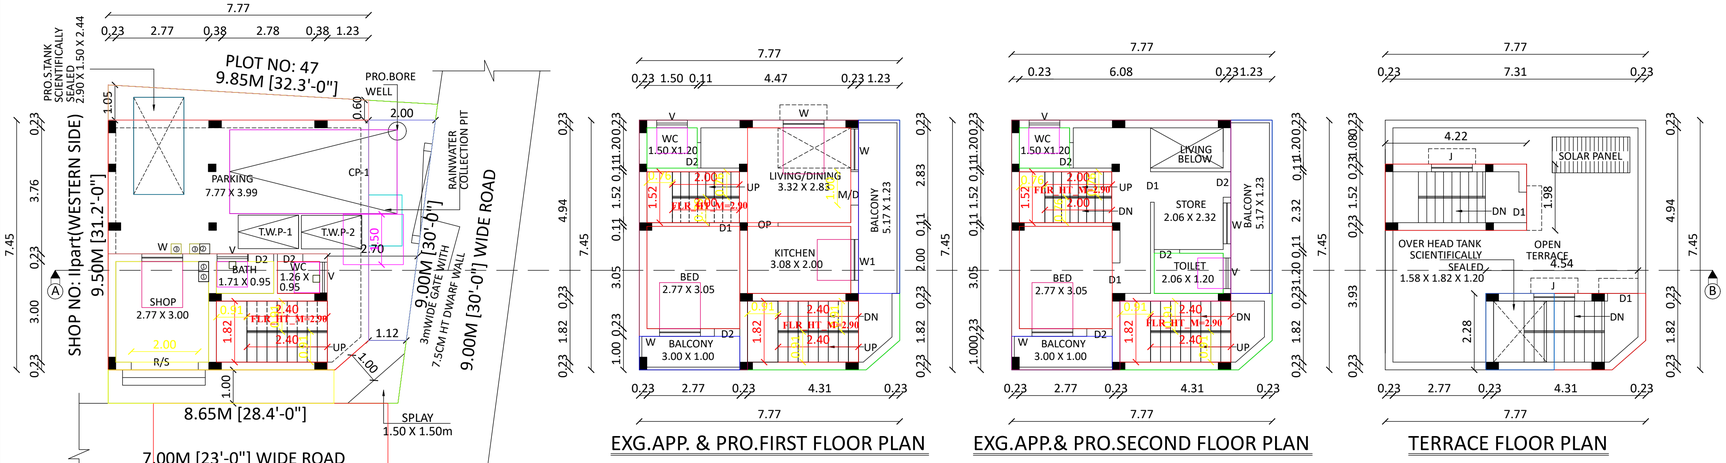


SITE CUM ADD.GROUND FLOOR PLAN


EXG.APP. & PRO.FIRST FLOOR PLAN

EXG.APP.& PRO.SECOND FLOOR PLAN

TERRACE FLOOR PLAN

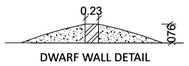


DWARF WALL DETAIL

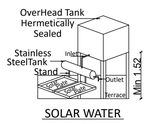


SOLAR WATER HEATING SYSTEM




STAIRCASE DETAILS

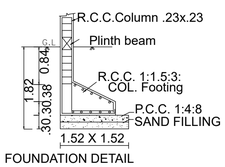


FOUNDATION DETAIL

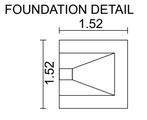

ECCENTRIC FOUNDATION PLAN

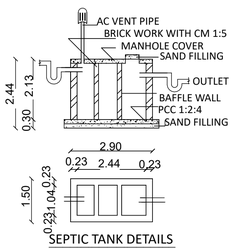


SEPTIC TANK DETAILS

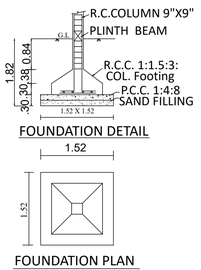


FOUNDATION DETAIL

FOUNDATION PLAN

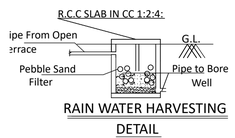

RAIN WATER HARVESTING DETAIL

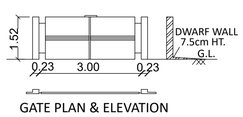

GATE PLAN & ELEVATION

THE LANDLENS SUITE

Eight ways to know a piece of land before you pay for it.

This report covers one part of the picture. These cover the rest, drawn from the same government records, for any property in Tamil Nadu.

LandLens One
Ask anything about a property and get an answer grounded in live government records, with the sources shown.
/landlens/one

Verify My Land
Every record check run on one property and returned as a single report.
/landlens/verify-my-land

Legal Opinion
An advocate's written opinion on the title, built on the records we pull for it.
/landlens

One Map
Every layer on one map: the parcel, its boundary, zoning, water bodies and what sits around it.
/landlens/one/map

PriceMap
What land actually changed hands for around this plot, taken from the registered deeds.
/landlens/pricemap

Build Scope
What you are allowed to build here: floor space, height, coverage and setbacks.
/landlens/build-scope

Property Tracker
Watch a property and hear about it when something new is registered against it.
/landlens/property-tracker

Deal Room
Run the transaction in one place: documents, stamping, signatures and the parties.
/landlens/deal-room

FREE TOOLS · NO ACCOUNT NEEDED

Twenty-four checks you can run yourself, at no cost.

Records and verification

The registers themselves, read for you.

- Encumbrance Certificate
- Patta and Chitta
- Field Measurement Sketch
- EC Analyzer
- Bank charge check
- Court case search
- Seller background check
- Approval check by survey

Value and duty

What it is worth and what it costs to register.

- Guideline value by street
- Guideline value by survey
- Stamp duty and registration fees
- Capital gains
- Floor space index
- Area unit converter

Zoning and land use

What the plan says can happen on this land.

- Land use zone finder
- CMDA land use check
- Coastal regulation zone
- Master plan check
- Water bodies finder
- Airport height clearance

Registers and directories

Who holds it, and which office keeps the record.

- Find your registering office
- Temple property check
- Waqf property check
- RERA register

Every free tool
/tools

Services we run for you
/services

The LandLens suite
/landlens/one

Verified RealEstate™

Every claim in this document traces back to a government record.

- Legal opinions, due diligence and title verification
- Building plan, layout and sub-division approvals
- Completion and occupancy certificates, regularisation
- Escrow, negotiation and NRI property management
- Land survey, soil testing, architecture and construction

Verified RealEstate
3/350/2 Mettukuppam,
OMR Thoraipakkam,
Chennai 600 097, India
hello@verified.realestate
+91 9996 12 9996

Prepared from the registers named on the page each finding sits on. Where a register could not be read, this document says so in its place rather than leaving the gap to be read as a clean result.