PP APPROVAL RECORD

Planning Permission

Coimbatore district, Tamil Nadu

APPROVAL TYPE
Layout Approval


ISSUING AUTHORITY
Town Panchayat

The approval as the planning authority issued it, reproduced in full behind this page.

An approval speaks to what was sanctioned, not to what was built. Completion is a separate record.

Verified RealEstate™
3/350/2 Mettukuppam,
OMR Thoraipakkam,
Chennai 600 097, India

hello@verified.realestate
+91 9996 12 9996
verified.realestate

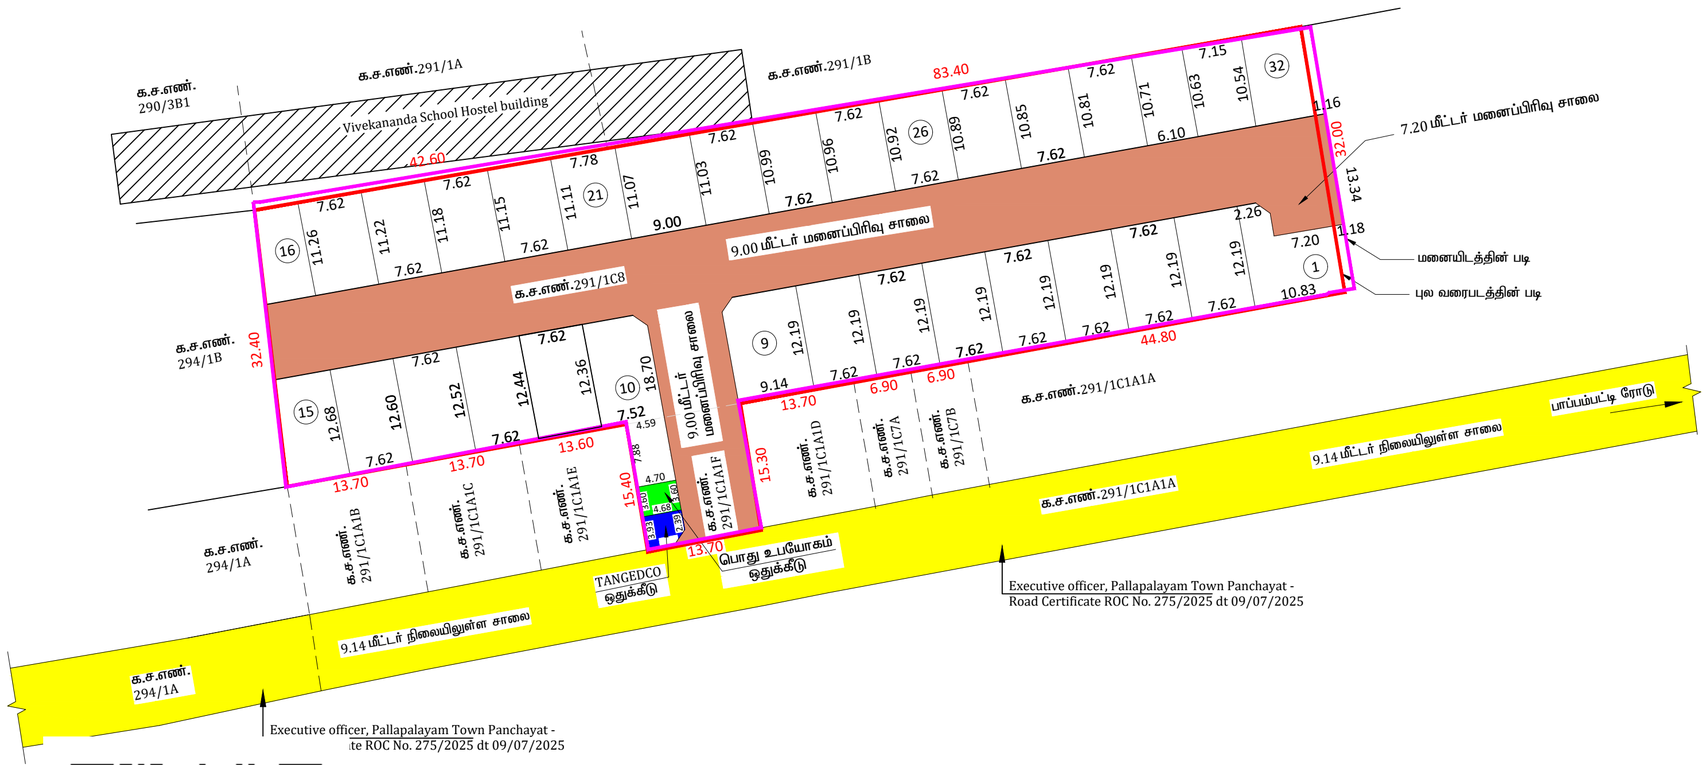

வரைவாளர் நிலை - 3

மாவட்ட நகர் ஊரமைப்பு அலுவலகம் - கோயம்புத்தூர் மாவட்டம்

கோயம்புத்தூர் உள்ளூர் திட்டக் குழுமம்

கோயம்புத்தூர் மாவட்டம், சூலூர் வட்டம், ஒட்டர்பாளையம் கிராமம் பள்ளாபாளையம் பேரூராட்சி, க.ச.எண்.291/1C8 மற்றும் 291/1C1A1F-ல் அமையும் உத்தேச குடியிருப்பு மனைப்பிரிவுக்கான தொழில்நுட்ப ஒப்புதல் வரைபடம்.

இணையதள விண்ணப்ப எண்: 13V7QSMX	அளவு - 1 : 400

குறிப்பு:

உத்தேச மனைப்பிரிவின் பரப்பு - 1.052 ஏக்கர் (அ) 4258.00 ச.மீட்டர் (பத்திரப்படி)

- 1.052 ஏக்கர் (அ) 4258.00 ச.மீட்டர் (பட்டா படி)
- 1.073 ஏக்கர் (அ) 4343.32 ச.மீட்டர் (புல வரைபடத்தின் படி)
- 1.085 ஏக்கர் (அ) 4391.75 ச.மீட்டர் (மனையிடத்தின் படி)

ஒதுக்கிய மனைகள் - 32

மனைப்பிரிவின் எல்லை -

நிலையிலுள்ள சாலை -

மனைப்பிரிவு சாலை -

வ

உள்ளாட்சிக்கு தானமாக ஒப்படைப்பு செய்யப்பட்டுள்ளது:

மனைப்பிரிவு சாலையின் பரப்பு- 1443.772 ச.மீட்டர்

மனைப்பிரிவு சாலை பரப்பளவு நீங்கலாக மனைகளின் பரப்பு - (மனைப்பிரிவின் மொத்தப்பரப்பு - உத்தேச சாலை பரப்பு)

(4258.00 ச.மீ - 1443.772 ச.மீ) = 2814.228 ச.மீ

ii) பூங்கா ஒதுக்கீடு: தேவையான பரப்பு = (மனைப்பிரிவின் மொத்தப்பரப்பு - மனைப்பிரிவு சாலையின் பரப்பு) x 10%

(4258.00 - 1443.772) x 10% = 281.423 ச.மீ

அரசாணை எண். 18.நகராட்சி (ம) குடிநீர் வழங்கல் துறை நாள். 04-02-2019 விதி 47(6)

பூங்காவின் பரப்பளவு 282 ச.மீ பரப்பிற்கு ஈடான அரசு வழிகாட்டி மதிப்பு தொகை மனுதாரரால் செலுத்தப்பட்டுள்ளது

i) பொது ஒதுக்கீடு- 1

பொது உபயோகத்திற்க்கு தேவையான பரப்பு - (மனைப்பிரிவின் பரப்பு - மனைப்பிரிவு சாலை) x 0.5%

- (4258.00 - 1443.772) x 0.5% = 14.07 ச.மீ

ஒதுக்கிய பரப்பு - 16.76 ச.மீட்டர் (0.59%)

ii) பொது ஒதுக்கீடு- 2

TANGEDCO-ற்க்கு தேவையான பரப்பு - (மனைப்பிரிவின் பரப்பு - மனைப்பிரிவு சாலை) x 0.5%

- (4258.00 - 1443.772) x 0.5% = 14.07 ச.மீ

ஒதுக்கிய பரப்பு - 17.20 ச.மீட்டர் (0.61%)

நிபந்தனைகள்:

1. இம்மனைப்பிரிவிற்கு உள்ளாட்சி இறுதி ஒப்புதல் அளிக்கும்முன் இடத்தினை எந்ததுறையாலும் நில ஆர்ஜித நடவடிக்கை மேற்கொள்ளப்படவில்லை என்றும்,எந்த துறைக்காகவும் நில ஆர்ஜித பட்டியல் மாவட்ட வருவாய் அலுவலருக்கு அனுப்பப்படவில்லை என்றும் நகராட்சி ஆணையாளர் உறுதி செய்து கொள்ளவேண்டும்.

2. நில உரிமம் குறித்து வழங்கப்பட்ட சான்றுகள் மற்றும் பரிசீலனைக்கு வழங்கப்பட்ட சான்றுகள் சரியானவையல்ல என்று அறியப்பட்டலோ அல்லது மனைப்பிரிவுக்கு தொழில்நுட்ப ஒப்புதல் வழங்கியதால் பாதிப்பு ஏற்படக்கூடிய சூழ்நிலை ஏற்படின் மனைப்பிரிவுக்கு வழங்கப்பட்ட தொழில்நுட்ப ஒப்புதல் எவ்விதமுன்னறிவுப்பும் இன்றி நகர் ஊரமைப்பு இயக்குநர் அவர்களால் ரத்து செய்யப்படும்.

3. விற்பனைக்குண்டான மனைகளை விற்பனை செய்யும் போது இவ்வாணையின் நகலோடு நகர் ஊரமைப்பு துறையில் ஒப்புதல் அளிக்கப்பட்ட வரைபட நகல் மனை வாய்குபவர்களுக்கு கட்டாயம் வழங்கப்படல் வேண்டும்.

4. ஒப்புதல் அளிக்கப்பட்ட மனைப்பிரிவு வரைபடத்தை எந்த வித மாற்றம் விடுதலின்றி மனைப்பிரிவு நுழைவாயில் 120cm x 60cm அளவிலான நிரந்தர தகவல்பலகை மூலம் பொதுமக்கள் பார்வைக்கு நிரந்தரமாக பிரசுரிக்கப்பட வேண்டும்.

5. அரசாணை எண். 141 வீ.வ (ம) ந.வ. துறை நாள். 16.07.2022 ன் படி நடவடிக்கை மேற்கொள்ளப்பட வேண்டும்.

ம.வ / கோ.உ.தி.கு	: 550/2025	(இணையவழி ஒப்புதல்)
திட்ட அனுமதி எண்	: 649/2025	(இணையவழி ஒப்புதல்)

உறுப்பினர் செயலர் / இணை இயக்குநர் (பொ)
கோயம்புத்தூர் உள்ளூர் திட்டக் குழுமம்
கோயம்புத்தூர்

THE LANDLENS SUITE

Eight ways to know a piece of land before you pay for it.

This report covers one part of the picture. These cover the rest, drawn from the same government records, for any property in Tamil Nadu.

LandLens One
Ask anything about a property and get an answer grounded in live government records, with the sources shown.
/landlens/one

Verify My Land
Every record check run on one property and returned as a single report.
/landlens/verify-my-land

Legal Opinion
An advocate's written opinion on the title, built on the records we pull for it.
/landlens

One Map
Every layer on one map: the parcel, its boundary, zoning, water bodies and what sits around it.
/landlens/one/map

PriceMap
What land actually changed hands for around this plot, taken from the registered deeds.
/landlens/pricemap

Build Scope
What you are allowed to build here: floor space, height, coverage and setbacks.
/landlens/build-scope

Property Tracker
Watch a property and hear about it when something new is registered against it.
/landlens/property-tracker

Deal Room
Run the transaction in one place: documents, stamping, signatures and the parties.
/landlens/deal-room

FREE TOOLS · NO ACCOUNT NEEDED

Twenty-four checks you can run yourself, at no cost.

Records and verification

The registers themselves, read for you.

- Encumbrance Certificate
- Patta and Chitta
- Field Measurement Sketch
- EC Analyzer
- Bank charge check
- Court case search
- Seller background check
- Approval check by survey

Value and duty

What it is worth and what it costs to register.

- Guideline value by street
- Guideline value by survey
- Stamp duty and registration fees
- Capital gains
- Floor space index
- Area unit converter

Zoning and land use

What the plan says can happen on this land.

- Land use zone finder
- CMDA land use check
- Coastal regulation zone
- Master plan check
- Water bodies finder
- Airport height clearance

Registers and directories

Who holds it, and which office keeps the record.

- Find your registering office
- Temple property check
- Waqf property check
- RERA register

Every free tool
/tools

Services we run for you
/services

The LandLens suite
/landlens/one

Verified RealEstate™

Every claim in this document traces back to a government record.

- Legal opinions, due diligence and title verification
- Building plan, layout and sub-division approvals
- Completion and occupancy certificates, regularisation
- Escrow, negotiation and NRI property management
- Land survey, soil testing, architecture and construction

Verified RealEstate
3/350/2 Mettukuppam,
OMR Thoraipakkam,
Chennai 600 097, India
hello@verified.realestate
+91 9996 12 9996

Prepared from the registers named on the page each finding sits on. Where a register could not be read, this document says so in its place rather than leaving the gap to be read as a clean result.