Verified RealEstate™

REFERENCE
CBEREGN/ 242G1J3Y /2023

ISSUED
30 January 2024

PP APPROVAL RECORD

Planning Permission

SIRUKALANTHAI, KINATHUKADAVU taluk

Coimbatore district, Tamil Nadu

APPROVAL TYPE
Layout Approval

ISSUING AUTHORITY
DTCP

PURPOSE
Residential

The approval as the planning authority issued it, reproduced in full behind this page.

An approval speaks to what was sanctioned, not to what was built. Completion is a separate record.

Verified RealEstate™
3/350/2 Mettukuppam,
OMR Thoraipakkam,
Chennai 600 097, India

hello@verified.realestate
+91 9996 12 9996
verified.realestate

DIGITALLY VERIFIED RECORD


மாவட்ட நகர் ஊரமைப்பு அலுவலகம்
கோயம்புத்துர் மாவட்டம்.
சிறுகளந்தை கிராமம்

கோயம்புத்துர் மாவட்டம், கிணத்துக்கடவு வட்டம், சிறுகளந்தை கிராமம், க.ச.எண்கள்.406/3B2B,3B3B, 3B5B,3D2B,3D3,3D4,3E1B,3E2,3E3,3F,3G2 - ல் அமையும் உத்தேச குடியிருப்பு மனைப்பிரிவிற்கான தொழில்நுட்ப ஒப்புதல் வரைபடம்.

அளவு : 1:400

இணையதள விண்ணப்ப எண் : 242G1J3Y

வடக்கு

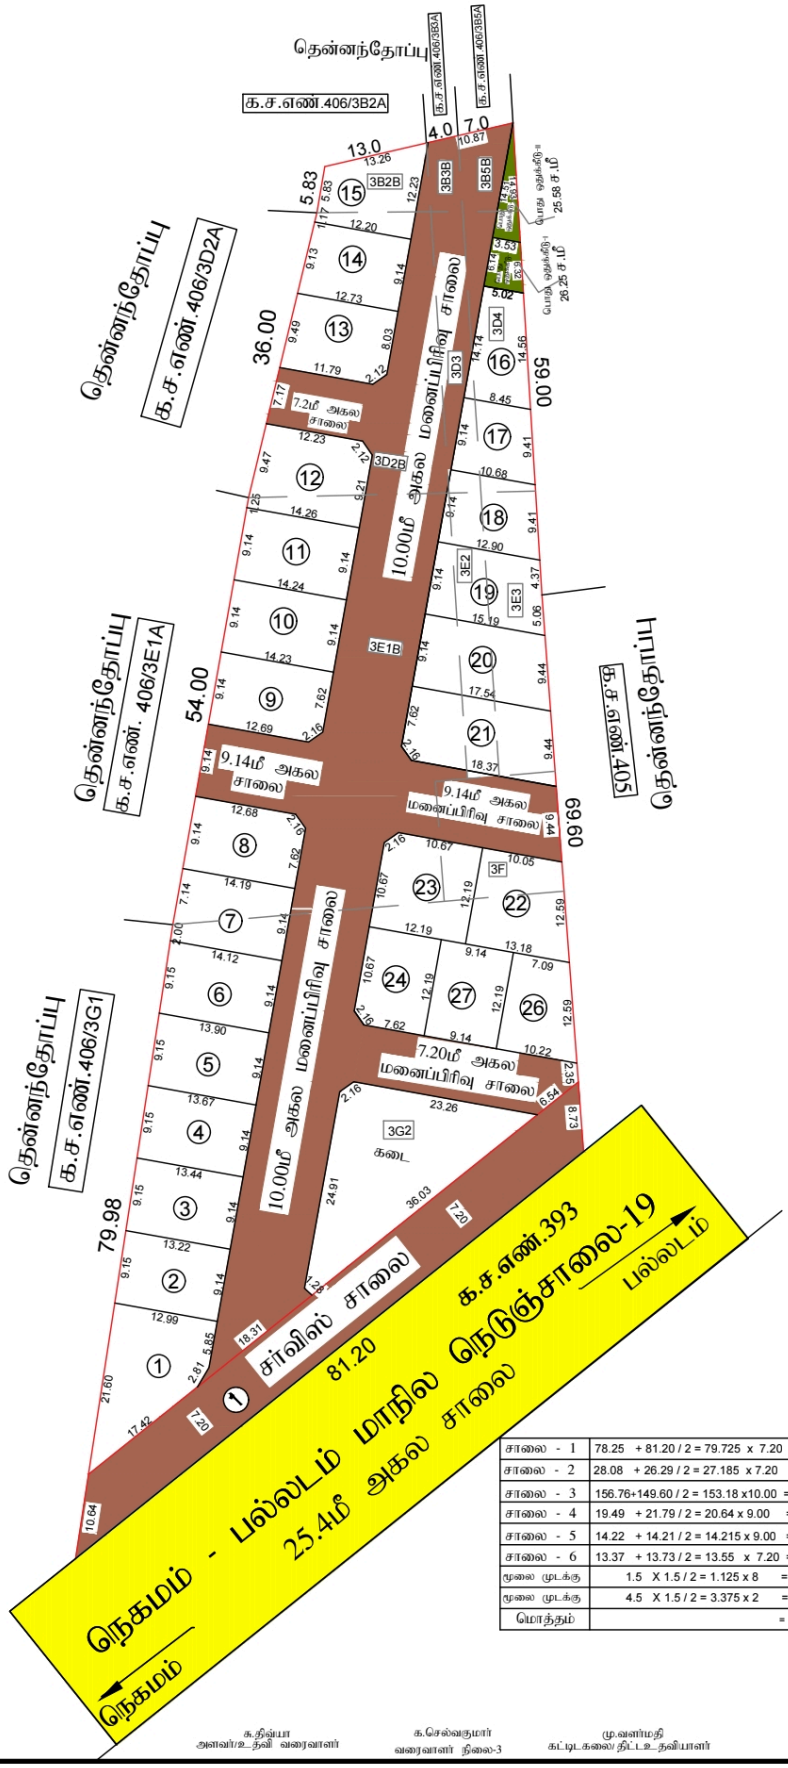

சாலை - 1	78.25 + 81.20 / 2 = 79.725 x 7.20	= 574.02 ச.மீ
சாலை - 2	28.08 + 26.29 / 2 = 27.185 x 7.20	= 195.73 ச.மீ
சாலை - 3	156.76+149.60 / 2 = 153.18 x10.00	= 1531.80 ச.மீ
சாலை - 4	19.49 + 21.79 / 2 = 20.64 x 9.00	= 185.76 ச.மீ
சாலை - 5	14.22 + 14.21 / 2 = 14.215 x 9.00	= 127.93 ச.மீ
சாலை - 6	13.37 + 13.73 / 2 = 13.55 x 7.20	= 97.56 ச.மீ
மூலை முடக்கு	1.5 X 1.5 / 2 = 1.125 x 8	= 9.00 ச.மீ
மூலை முடக்கு	4.5 X 1.5 / 2 = 3.375 x 2	= 6.75 ச.மீ
மொத்தம்		= 2728.55ச.மீ

குறிப்பு:

மனைப்பிரிவின் பரப்பு 0.64.0 ஹெக்டேர் (அ) 6400.00 ச.மீ
கோரிய மனைகள் - 26 + 1 [Shop]
ஒதுக்கிய மனைகள் -
மனைப்பிரிவின் எல்லை :
நிலையிலுள்ள சாலை :

உள்ளாட்சிக்கு தானமாக ஒப்படைக்கப்பட வேண்டியவை:

மனைப்பிரிவு சாலை - 2728.55 ச.மீ

பூங்கா தேவையான பரப்பளவு = (மனைப்பிரிவு பரப்பு - மனைப்பிரிவு சாலையின் பரப்பு) x10%
= (6400.00 - 2728.55) x 10% = 367.145 ச.மீ

பூங்கா ஒதுக்கீடு அரசாணை அரசாணை எண் 18 ந.நி (ம) கு.வ.து.நாள் 04.02.2019 ன் படி TNCDBR -19 விதி எண் 47(6) ன் படி பூங்கா ஒப்படைப்பிற்கான உரிய தொகை முழுமையாக செலுத்தப்படல் வேண்டும்

பொது உபயோகும் (ம) TANGEDCO -க்கு தேவையான பரப்பு:

(மனைப்பிரிவின் மொத்த பரப்பு-மனைப்பிரிவு சாலையின் பரப்பு)x0.5%
= (6400.05 - 2728.55) x 0.5% = 18.35 ச.மீ

பொது ஒதுக்கீடு-I = 26.25 ச.மீ (உள்ளாட்சிக்கு ஒப்படைக்கப்பட வேண்டியது)
பொது ஒதுக்கீடு-II = 25.58 ச.மீ (TANGEDCO -க்கு ஒப்படைக்கப்பட வேண்டியது)

மூலை முடக்கு : 12மீ வரை உள்ள சாலைகளுக்கு 1.5மீ x 1.5மீ விடப்படல் வேண்டும்
12மீ முதல் 30.5மீ சாலைகளுக்கு 4.5மீ யும் விடப்படல் வேண்டும்

நிபந்தனைகள்:

1.அரசாணை எண். 18 ஊ.வ.(ம) உ.துறை நாள். 04.02.2019 (ம) அரசாணை 16 ந.நி(ம) கு.வ.துறை நாள். 31.01.2020 சாலைகள் (ம) பொது ஒதுக்கீடு I - ஒதுக்கீட்டினை உள்ளாட்சிக்கும், பொது ஒதுக்கீடு - II - TANGEDCO -க்கும் தானமாக பெற நடவடிக்கை மேற்கொள்ளப்பட வேண்டும்.

2.இம்மனைப்பிரிவிற்கு உள்ளாட்சி இறுதி ஒப்புதல் அளிக்கும்முன் இடத்தினை எந்தத்துறையாலும் நில ஆர்ஜித நடவடிக்கை மேற்க்கொள்ளப்படவில்லை என்றும், எந்த துறைக்காகவும் நில ஆர்ஜிதப்பட்டியல் மாவட்டவருவாய் அலுவலருக்கு அனுப்பப்படவில்லை என்றும், தலைவர் சிறுகளந்தை ஊராட்சியால் உறுதி செய்து கொள்ள வேண்டும்.

3.நில உரிமம் குறித்து வழங்கப்பட்ட சான்றுகள் மற்றும் பரிசீலனைக்கு சமர்ப்பிக்கப்பட்ட ஆவணங்கள் சரியானவையல்ல என்று அறியப்பட்டாலோ அல்லது மனைப்பிரிவுக்கு தொழில்நுட்ப ஒப்புதல் வழங்கியதால் பாதிப்பு ஏற்ப்படக்கூடிய சூழ்நிலை ஏற்படின் மனைப்பிரிவுக்கு வழங்கப்பட்ட தொழில்நுட்ப ஒப்புதல் எவ்வித முன்னறிவிப்பும் இன்றி நகர் ஊரமைப்பு ஆணையர் ,சென்னை அவர்களால் ரத்து செய்யப்படும்.

4.விற்பனைக்குண்டான மனைகளை விற்பனை செய்யும் போது இவ்வாணையின் நகலோடு நகர் ஊரமைப்புத்துறையில் ஒப்புதல் அளிக்கப்பட்ட வரைபட நகல் மனை வாங்குபவர்களுக்கு கட்டாயம் வழங்கப்பட வேண்டும்.

5.ஒப்புதல் அளிக்கப்பட்ட மனைப்பிரிவு வரைபடத்தை எந்த வித மாற்றம் விடுதலின்றி மனைப்பிரிவு நுழைவாயிலில் 60cm x 120cm அளவிலான நிரந்தர தகவல் பலகை மூலம் பொதுமக்கள் பார்வைக்கு நிரந்தரமாக பிரசுரிக்கப்பட வேண்டும்

6.அரசாணை எண். 181 வி.வ (ம)ந.ப துறை நாள். 09.12.2020 உத்தேச மனைப்பிரிவில் தார் சாலை கழிவுநீர் வடிகால் வசதி (ம)குடிநீர் வசதியுடன் கூடிய மேல்நிலை நீர்தேக்க தொட்டி (ம) மின்கம்பங்கள் ஆகியவை உள்ளாட்சியின் தகுதிக்கு ஏற்ப அமைக்கப்பட்ட பின்னர் உள்ளாட்சியால் இறுதி ஒப்புதல் வழங்கப்படவேண்டும்

SWP/DTCP/COIMBATORE/LAYOUT APPROVAL No. : 19 / 2024

கு.திவ்யா	க.செல்வகுமார்	மு.வளர்மதி
அளவர்/உதவி வரைவாளர்	வரைவாளர் நிலை-3	கட்டிடகலை/திட்டஉதவியாளர்

உறுப்பினர் செயலர்/ இணை இயக்குனர்(பொ)
மாவட்ட நகர் ஊரமைப்பு அலுவலகம்
கோயம்புத்துர்

THE LANDLENS SUITE

Eight ways to know a piece of land before you pay for it.

This report covers one part of the picture. These cover the rest, drawn from the same government records, for any property in Tamil Nadu.

LandLens One
Ask anything about a property and get an answer grounded in live government records, with the sources shown.
/landlens/one

Verify My Land
Every record check run on one property and returned as a single report.
/landlens/verify-my-land

Legal Opinion
An advocate's written opinion on the title, built on the records we pull for it.
/landlens

One Map
Every layer on one map: the parcel, its boundary, zoning, water bodies and what sits around it.
/landlens/one/map

PriceMap
What land actually changed hands for around this plot, taken from the registered deeds.
/landlens/pricemap

Build Scope
What you are allowed to build here: floor space, height, coverage and setbacks.
/landlens/build-scope

Property Tracker
Watch a property and hear about it when something new is registered against it.
/landlens/property-tracker

Deal Room
Run the transaction in one place: documents, stamping, signatures and the parties.
/landlens/deal-room

FREE TOOLS · NO ACCOUNT NEEDED

Twenty-four checks you can run yourself, at no cost.

Records and verification

The registers themselves, read for you.

- Encumbrance Certificate
- Patta and Chitta
- Field Measurement Sketch
- EC Analyzer
- Bank charge check
- Court case search
- Seller background check
- Approval check by survey

Value and duty

What it is worth and what it costs to register.

- Guideline value by street
- Guideline value by survey
- Stamp duty and registration fees
- Capital gains
- Floor space index
- Area unit converter

Zoning and land use

What the plan says can happen on this land.

- Land use zone finder
- CMDA land use check
- Coastal regulation zone
- Master plan check
- Water bodies finder
- Airport height clearance

Registers and directories

Who holds it, and which office keeps the record.

- Find your registering office
- Temple property check
- Waqf property check
- RERA register

Every free tool
/tools

Services we run for you
/services

The LandLens suite
/landlens/one

Verified RealEstate™

Every claim in this document traces back to a government record.

- Legal opinions, due diligence and title verification
- Building plan, layout and sub-division approvals
- Completion and occupancy certificates, regularisation
- Escrow, negotiation and NRI property management
- Land survey, soil testing, architecture and construction

Verified RealEstate
3/350/2 Mettukuppam,
OMR Thoraipakkam,
Chennai 600 097, India
hello@verified.realestate
+91 9996 12 9996

Prepared from the registers named on the page each finding sits on. Where a register could not be read, this document says so in its place rather than leaving the gap to be read as a clean result.