PP APPROVAL RECORD

Planning Permission

Survey 349/2

Vadaputhur, Kinathukadavu taluk

Coimbatore district, Tamil Nadu

APPROVAL TYPE
Layout Approval

ISSUING AUTHORITY
DTCP


The approval as the planning authority issued it, reproduced in full behind this page.

An approval speaks to what was sanctioned, not to what was built. Completion is a separate record.

கோயம்புத்துர் மாவட்ட நகர் ஊரமைப்பு அலுவலகம்
கோயம்புத்துர் உள்ளூர் திட்டக் குழுமம்
வடபுதூர் ஊராட்சி

கோயம்புத்தூர் மாவட்டம், கிணத்துக்கடவு வட்டம், வடபுதூர் கிராமம், க.ச.எண்-349/2 -ல் அமையும் உத்தேச மனை ஒப்புதலுக்கான தொழில்நுட்ப வரைபடம்.

இனையதள விண்ணப்ப எண் - 9HA18TN0 அளவு : (1:500)

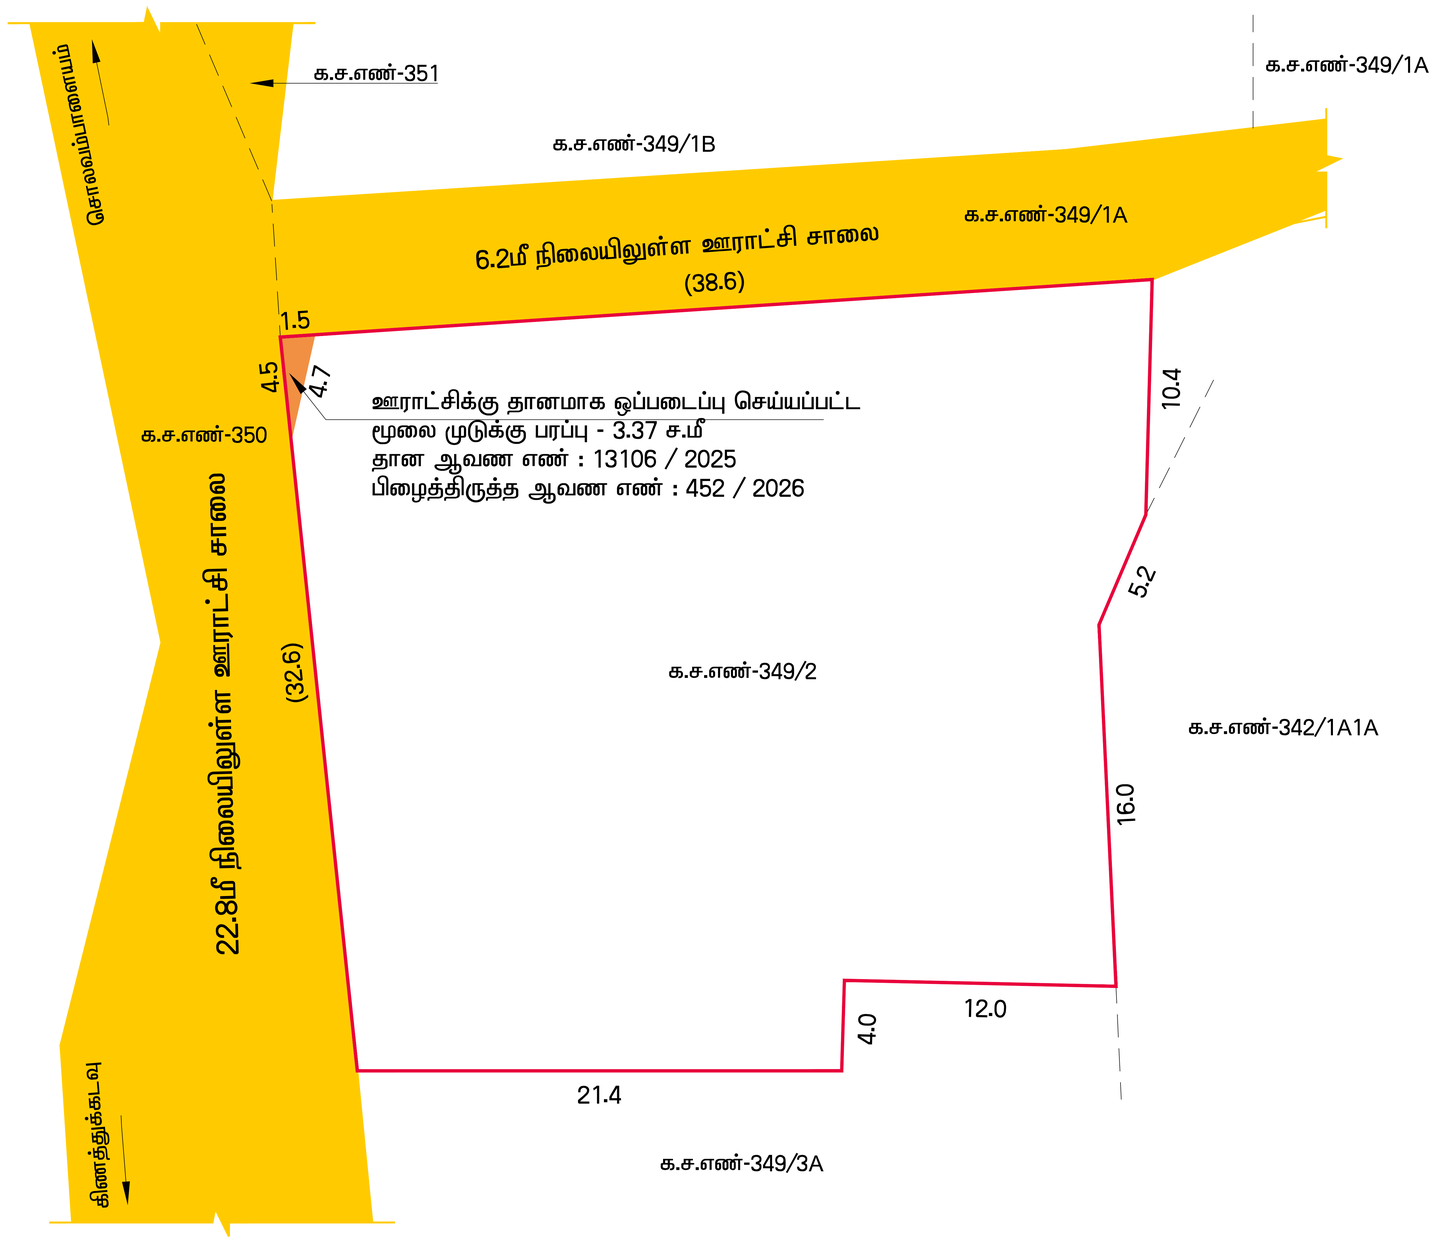

குறிப்பு:-

வ

மனையின் மொத்தப்பரப்பு : 0.284 ஏக்கர்(அ) 1150.00ச.மீட்டர்

மனையின் எல்லை -

நிலையிலுள்ள சாலை -

பொது ஒதுக்கீடு :

1. பூங்கா ஒதுக்கீடு :

பூங்கா தேவையான பரப்பு : 115.00 ச.மீ

அரசாணை என். 18-படி 10% பூங்கா ஒதுக்கீடு பரப்பளவிற்காக 115.00 ச.மீ பரப்பளவிற்கு உரிய தொகை மனுதாரரால் முழுமையாக செலுத்தப்பட்டது.

2. மூலை முடுக்கு ஒப்படைப்பு செய்யப்பட்டது : 3.37 ச.மீ

மூலை முடுக்கு :

12.0மீ வரை உள்ள சாலைகளுக்கு 1.50மீ x 1.50மீ விடப்படல் வேண்டும்.

நிபந்தனைகள்:-

1. இம்மனைக்கு உள்ளாட்சி இறுதி ஒப்புதல் அளிக்கும்முன் இடத்தினை எந்தத்துறையாலும் நிலஆர்ஜித நடவடிக்கை மேற்கொள்ளப்படவில்லை என்றும் எந்தத்துறைக்காகவும் நில ஆர்ஜிதப்பட்டியல் மாவட்ட வருவாய் அலுவலருக்கு அனுப்பப்படவில்லை என்றும் உள்ளாட்சியில் உறுதி செய்து கொள்ளவேண்டும்.

2. நில உரிமம் குறித்து வழங்கப்பட்ட சான்றுகள் மற்றும் பரிசீலனைக்கு சமர்ப்பிக்கப்பட்ட ஆவணங்கள் சரியானவை அல்ல என அறியப்பட்டாலோ அல்லது மனைக்கு தொழில்நுட்ப ஒப்புதல் எவ்வித முன்னறிவிப்புமின்றி நகர் ஊரமைப்பு இயக்குநர் அவர்களால் ரத்து செய்யப்படும்.

3. மூலை முடுக்கு பரப்பளவை உள்ளாட்சிக்கு தானம் செய்த பிறகு இறுதி ஒப்பதல் வழங்கப்பட வேண்டும்

ம.வ/ கோ.உ.தி.கு.எண் : 124 / 2026 (இணைய வழி ஒப்புதல்)
திட்ட அனுமதி எண் : 151 / 2026 (இணைய வழி ஒப்புதல்)

அளவர்/உதவி வரைவாளர்

வரைவாளர் நிலை-3

உறுப்பினர் செயலர் / இணை இயக்குநர் (மு.கூ.பொ)
கோயம்புத்துர் உள்ளூர் திட்டக்குழுமம்
கோயம்புத்துர் மாவட்டம்.

THE LANDLENS SUITE

Eight ways to know a piece of land before you pay for it.

This report covers one part of the picture. These cover the rest, drawn from the same government records, for any property in Tamil Nadu.

LandLens One
Ask anything about a property and get an answer grounded in live government records, with the sources shown.
/landlens/one

Verify My Land
Every record check run on one property and returned as a single report.
/landlens/verify-my-land

Legal Opinion
An advocate's written opinion on the title, built on the records we pull for it.
/landlens

One Map
Every layer on one map: the parcel, its boundary, zoning, water bodies and what sits around it.
/landlens/one/map

PriceMap
What land actually changed hands for around this plot, taken from the registered deeds.
/landlens/pricemap

Build Scope
What you are allowed to build here: floor space, height, coverage and setbacks.
/landlens/build-scope

Property Tracker
Watch a property and hear about it when something new is registered against it.
/landlens/property-tracker

Deal Room
Run the transaction in one place: documents, stamping, signatures and the parties.
/landlens/deal-room

FREE TOOLS · NO ACCOUNT NEEDED

Twenty-four checks you can run yourself, at no cost.

Records and verification

The registers themselves, read for you.

- Encumbrance Certificate
- Patta and Chitta
- Field Measurement Sketch
- EC Analyzer
- Bank charge check
- Court case search
- Seller background check
- Approval check by survey

Value and duty

What it is worth and what it costs to register.

- Guideline value by street
- Guideline value by survey
- Stamp duty and registration fees
- Capital gains
- Floor space index
- Area unit converter

Zoning and land use

What the plan says can happen on this land.

- Land use zone finder
- CMDA land use check
- Coastal regulation zone
- Master plan check
- Water bodies finder
- Airport height clearance

Registers and directories

Who holds it, and which office keeps the record.

- Find your registering office
- Temple property check
- Waqf property check
- RERA register

Every free tool
/tools

Services we run for you
/services

The LandLens suite
/landlens/one

Verified RealEstate™

Every claim in this document traces back to a government record.

- Legal opinions, due diligence and title verification
- Building plan, layout and sub-division approvals
- Completion and occupancy certificates, regularisation
- Escrow, negotiation and NRI property management
- Land survey, soil testing, architecture and construction

Verified RealEstate
3/350/2 Mettukuppam,
OMR Thoraipakkam,
Chennai 600 097, India
hello@verified.realestate
+91 9996 12 9996

Prepared from the registers named on the page each finding sits on. Where a register could not be read, this document says so in its place rather than leaving the gap to be read as a clean result.