PP APPROVAL RECORD

Planning Permission

Coimbatore district, Tamil Nadu

APPROVAL TYPE
Layout Approval

ISSUING AUTHORITY
Rural Panchayat

The approval as the planning authority issued it, reproduced in full behind this page.

An approval speaks to what was sanctioned, not to what was built. Completion is a separate record.

Verified RealEstate™
3/350/2 Mettukuppam,
OMR Thoraipakkam,
Chennai 600 097, India

hello@verified.realestate
+91 9996 12 9996
verified.realestate

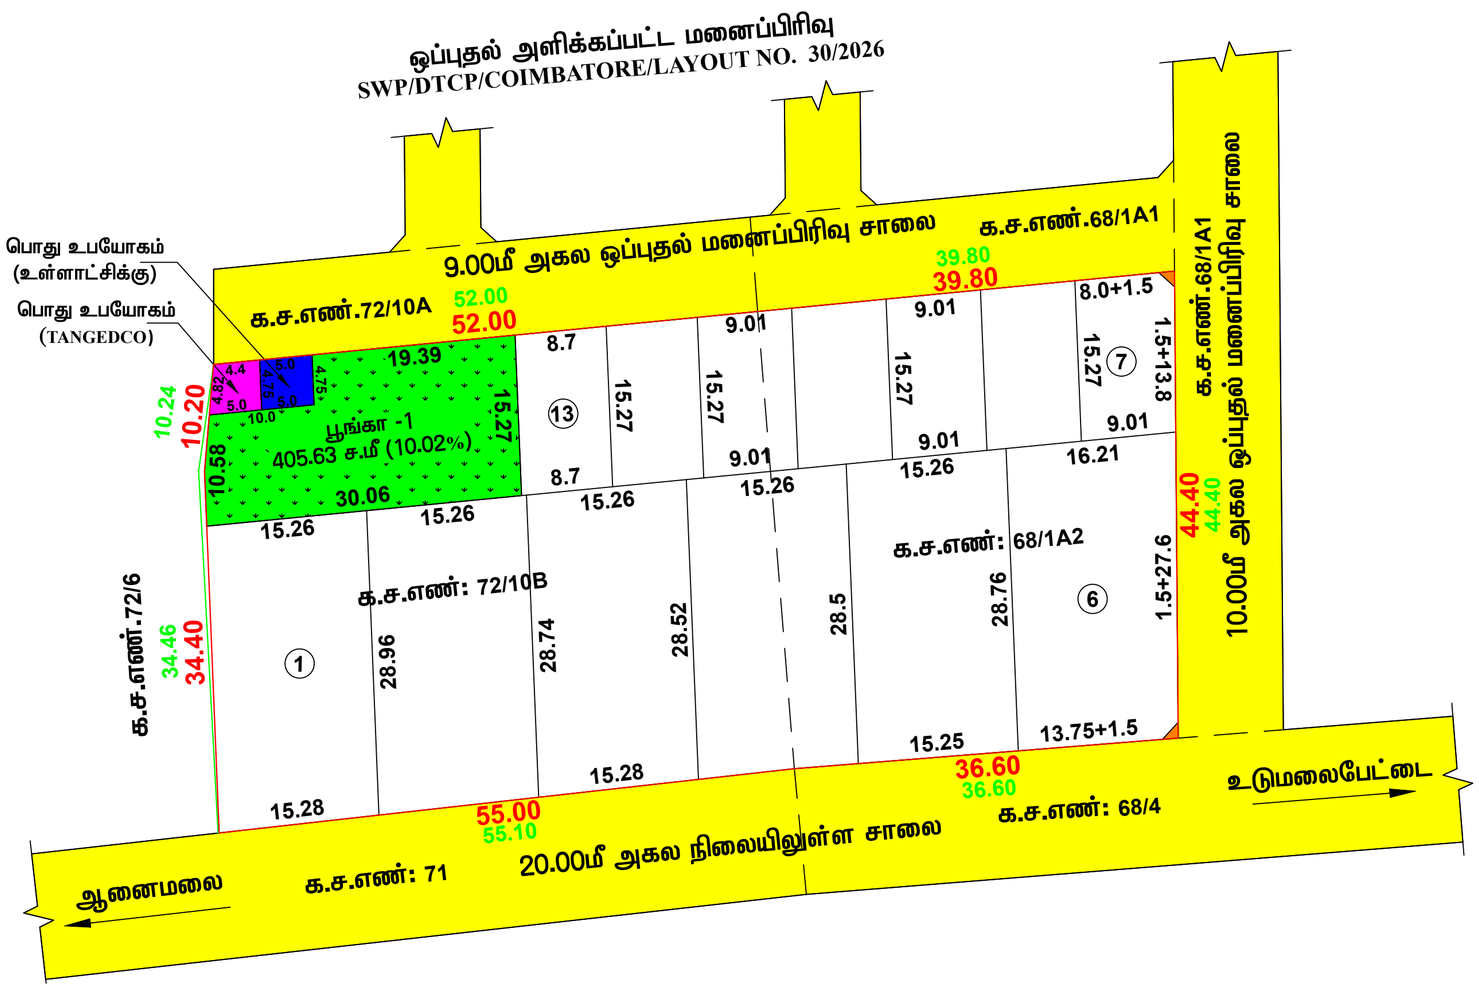

நகர் ஊரமைப்புத்துறை (DTCP)
கோயம்புத்தூர் மாவட்ட நகர் ஊரமைப்பு அலுவலகம்
ஜல்லிப்பட்டி ஊராட்சி
(திட்டமில்லா பகுதி)

கோயம்புத்தூர் மாவட்டம், ஆனைமலை வட்டம், ஜல்லிப்பட்டி ஊராட்சி, தொறையூர் கிராமம், க.ச.எண்கள்: 68/1A2, 72/10B-ல் அமையும் உத்தேச குடியிருப்பு மனைப்பிரிவிற்கான தொழில்நுட்ப ஒப்புதல் வரைபடம்.

இணையதள விண்ணப்ப எண்: DSPO1ZCL நாள்: 03/02/2026

அளவு கோல்: 1 : 400

வ

குறிப்பு :

மனைப்பிரிவின் மொத்தப்பரப்பு (As Per Patta)	:	1.00 ஏக்கர் (அ) 4048.00 ச.மீ
மனைப்பிரிவின் மொத்தப்பரப்பு (As Per Document)	:	1.00 ஏக்கர் (அ) 4046.86 ச.மீ
மனைப்பிரிவின் மொத்தப்பரப்பு (As Per FMB)	:	1.00 ஏக்கர் (அ) 4050.88 ச.மீ
மனைப்பிரிவின் மொத்தப்பரப்பு (As Per Field)	:	1.00 ஏக்கர் (அ) 4065.16 ச.மீ
கோரியமனைகள்	:	13
ஒதுக்கிய மனைகள்	:	13
மனைப்பிரிவின் எல்லை (As Per FMB)	:	
மனைப்பிரிவின் எல்லை (As Per Field)	:	
நிலையிலுள்ள சாலை	:	

பொது ஒதுக்கீடுகள்:

உள்ளாட்சிக்கு தானமாக ஒப்படைக்கப்பட்டவை

I. மனைப்பிரிவின் மூலை முடக்கு : 2.25 ச.மீ

II. ஒதுக்கப்பட வேண்டிய பூங்கா பரப்பு : (மனைப்பிரிவின் பரப்பு - மனைப்பிரிவு சாலைகளின் பரப்பு)X10%
= (4048.00 - 2.25) X 10%
= 404.57 ச.மீ (10.00%)

ஒப்படைக்கப்பட்ட பூங்கா பரப்பு :
பூங்கா - 1 : 405.63 ச.மீ (10.02%)

பொது உபயோகம் :

(A). உள்ளாட்சிக்கு ஒதுக்கப்பட வேண்டிய பரப்பு = (மனைப்பிரிவின் பரப்பு) X 0.5%
= (4048.00 - 2.25) X 0.5% = 20.23 ச.மீ
ஒப்படைக்கப்பட்ட பரப்பு = 23.75 ச.மீ (0.58%)

(B). TANGEDCO -க்கு ஒதுக்கப்பட வேண்டிய பரப்பு = (மனைப்பிரிவின் பரப்பு) X 0.5%
= (4048.00 - 2.25) X 0.5% = 20.23 ச.மீ
ஒப்படைக்கப்பட்ட பரப்பு = 22.33 ச.மீ (0.55%)

மூலை முடக்கு :-

12.0மீ அகல வரையிலான சாலைகளுக்கு 1.5மீ x 1.5மீ-ம் விடப்படல் வேண்டும்.

கட்டிட வரம்பு :-

9.0 மீ அகல வரையிலான சாலைகளுக்கு 1.50மீ -ம் விடப்படல் வேண்டும்.

9.0 மீ முதல் 18.0மீ அகல வரையிலான சாலைகளுக்கு 3.0மீ -ம் விடப்படல் வேண்டும்.

நிபந்தனைகள்

1. அரசாணை எண்:18 ந.நி(ம)கு.வ.துறை நாள் 04.02.2019 மற்றும் அரசாணை எண்:16 ந.நி(ம)கு.வ.துறை நாள்.31.01.2020-ன் படி மனைப்பிரிவு சாலைகள், பூங்கா, உள்ளாட்சி மற்றும் TANGEDCO-விற்கான பொது ஒதுக்கீட்டினை உள்ளாட்சிக்கு தானமாக ஒப்படைக்கப்பட்டுள்ளது.
2. அரசாணை எண். 181 வீட்டு வசதி (ம) நகர்புற வளர்ச்சித்துறை நாள்.09.12.2020- ன்படி உத்தேச குடியிருப்பு மனைப்பிரிவிற்கு தேவையான தார்சாலை வசதி, மழைநீர் வடிகால் வசதிகள், மேல்நிலைத்தொட்டி, தெருவிளக்கு வசதி மற்றும் இதர வசதிகள் ஆகிய அடிப்படை வசதிகள் மனுதாரரால் அமைக்கப்பட்டு அதனை உள்ளாட்சியால் உறுதி செய்த பின்னரே இறுதி ஒப்புதல் வழங்கப்படல் வேண்டும்.
3. அரசாணை எண். 141 வீட்டு வசதி (ம) நகர்புற வளர்ச்சித்துறை நாள்.16.07.2022- ன் படி நடவடிக்கை மேற்கொள்ளப்பட வேண்டும்.
4. இம் மனைப்பிரிவிற்கு உள்ளாட்சி இறுதி ஒப்புதல் அளிக்கும் முன் இடத்தினை எந்தத்துறையாலும் நில ஆர்ஜித நடவடிக்கை எடுக்கப்படவில்லை என்றும், எந்தத் துறைக்காகவும் நில ஆர்ஜிதப் பட்டியல் மாவட்ட வருவாய் அலுவலருக்கு அனுப்பப்படவில்லை என்றும் உள்ளாட்சியால் உறுதி செய்து கொள்ள வேண்டும்.
5. நில உரிமை குறித்து வழங்கப்பட்ட சான்றுகள் மற்றும் பரிசீலனைக்கு சமர்ப்பிக்கப்பட்ட ஆவணங்கள் சரியானவை அல்ல என அறியபட்டால் அல்லது மனைப்பிரிவுக்கு தொழில்நுட்ப ஒப்புதல் வழங்கியதால் பாதிப்பு ஏற்படக்கூடிய சூழ்நிலை ஏற்படின் மனைப்பிரிவுக்கு வழங்கப்பட்ட தொழில்நுட்ப ஒப்புதல் எவ்வித முன்னறிவிப்பின்றி நகர் ஊரமைப்பு அலுவலகத்தில் ரத்து செய்யப்படும்.
6. விற்பனைகுண்டான மனைகளை விற்பனை செய்யும் போது இவ்வரைபட நகலோடு கோயம்புத்தூர் மாவட்ட நகர் ஊரமைப்பு அலுவலகம் ஒப்புதல் அளிக்கப்பட்ட ஆணையின் நகல் மனை வாங்குபவர்களுக்கு வழங்கப்படவேண்டும்.
7. ஒப்புதல் அளிக்கப்பட்ட மனைப்பிரிவு வரைபடத்தை எந்தவித மாற்றம்/விடுதலின்றி மனைப்பிரிவு நுழைவாயிலில் 0.6மீ x 1.2மீ அளவிலான நிரந்தர தகவல்பலகை மூலம் பொதுமக்கள் பார்வைக்கு நிரந்தரமாக பிரசுரிக்கப்பட வேண்டும்.
8. உத்தேச மனைப்பிரிவு சாலைகள் தார் சாலைகளாக அமைக்கப்பட்ட பின்னர் உத்தேச மனைப்பிரிவு சாலைகளின் தரம் குறித்து உள்ளாட்சி பொறியாளரிடமிருந்து தகுதிச்சான்று பெற்று கொள்ளப்பட வேண்டும்.

SWP/DTCP/COIMBATORE/LAYOUT NO. 43/2026

இணை இயக்குநர்(மு.கூ..பொ)
மாவட்ட நகர் ஊரமைப்பு அலுவலகம்
கோயம்புத்தூர் மாவட்டம்

THE LANDLENS SUITE

Eight ways to know a piece of land before you pay for it.

This report covers one part of the picture. These cover the rest, drawn from the same government records, for any property in Tamil Nadu.

LandLens One
Ask anything about a property and get an answer grounded in live government records, with the sources shown.
/landlens/one

Verify My Land
Every record check run on one property and returned as a single report.
/landlens/verify-my-land

Legal Opinion
An advocate's written opinion on the title, built on the records we pull for it.
/landlens

One Map
Every layer on one map: the parcel, its boundary, zoning, water bodies and what sits around it.
/landlens/one/map

PriceMap
What land actually changed hands for around this plot, taken from the registered deeds.
/landlens/pricemap

Build Scope
What you are allowed to build here: floor space, height, coverage and setbacks.
/landlens/build-scope

Property Tracker
Watch a property and hear about it when something new is registered against it.
/landlens/property-tracker

Deal Room
Run the transaction in one place: documents, stamping, signatures and the parties.
/landlens/deal-room

hello@verified.realestate · +91 9996 12 9996

FREE TOOLS · NO ACCOUNT NEEDED

Twenty-four checks you can run yourself, at no cost.

Records and verification

The registers themselves, read for you.

- Encumbrance Certificate
- Patta and Chitta
- Field Measurement Sketch
- EC Analyzer
- Bank charge check
- Court case search
- Seller background check
- Approval check by survey

Value and duty

What it is worth and what it costs to register.

- Guideline value by street
- Guideline value by survey
- Stamp duty and registration fees
- Capital gains
- Floor space index
- Area unit converter

Zoning and land use

What the plan says can happen on this land.

- Land use zone finder
- CMDA land use check
- Coastal regulation zone
- Master plan check
- Water bodies finder
- Airport height clearance

Registers and directories

Who holds it, and which office keeps the record.

- Find your registering office
- Temple property check
- Waqf property check
- RERA register

Every free tool
/tools

Services we run for you
/services

The LandLens suite
/landlens/one

Verified RealEstate™

Every claim in this document traces back to a government record.

- Legal opinions, due diligence and title verification
- Building plan, layout and sub-division approvals
- Completion and occupancy certificates, regularisation
- Escrow, negotiation and NRI property management
- Land survey, soil testing, architecture and construction

Verified RealEstate
3/350/2 Mettukuppam,
OMR Thoraipakkam,
Chennai 600 097, India
hello@verified.realestate
+91 9996 12 9996

Prepared from the registers named on the page each finding sits on. Where a register could not be read, this document says so in its place rather than leaving the gap to be read as a clean result.