PP APPROVAL RECORD

Planning Permission

Coimbatore district, Tamil Nadu

APPROVAL TYPE
Layout Approval

ISSUING AUTHORITY
Rural Panchayat

The approval as the planning authority issued it, reproduced in full behind this page.

An approval speaks to what was sanctioned, not to what was built. Completion is a separate record.

Verified RealEstate™
3/350/2 Mettukuppam,
OMR Thoraipakkam,
Chennai 600 097, India


hello@verified.realestate
+91 9996 12 9996
verified.realestate

மாவட்ட நகர் ஊரமைப்பு அலுவலகம் கோயம்புத்தூர்
கோயம்புத்தூர் உள்ளூர் திட்டக்குழுமம்
பேரூர்செட்டிபாளையம் ஊராட்சி

கோயம்புத்தூர் மாவட்டம், பேரூர் வட்டம்,
பேரூர்செட்டிபாளையம் ஊராட்சி (ம) கிராமம் , க.ச.எண். 166/1A-ல் அமைந்துள்ள குடியிருப்பு மனைபிரிவிற்கான தொழில்நுட்ப ஒப்பதல் வரைபடம்.

இனையதள விண்ணப்ப என் : CU84RSMH

அளவு : 1அங்குலம் = 1 : 400

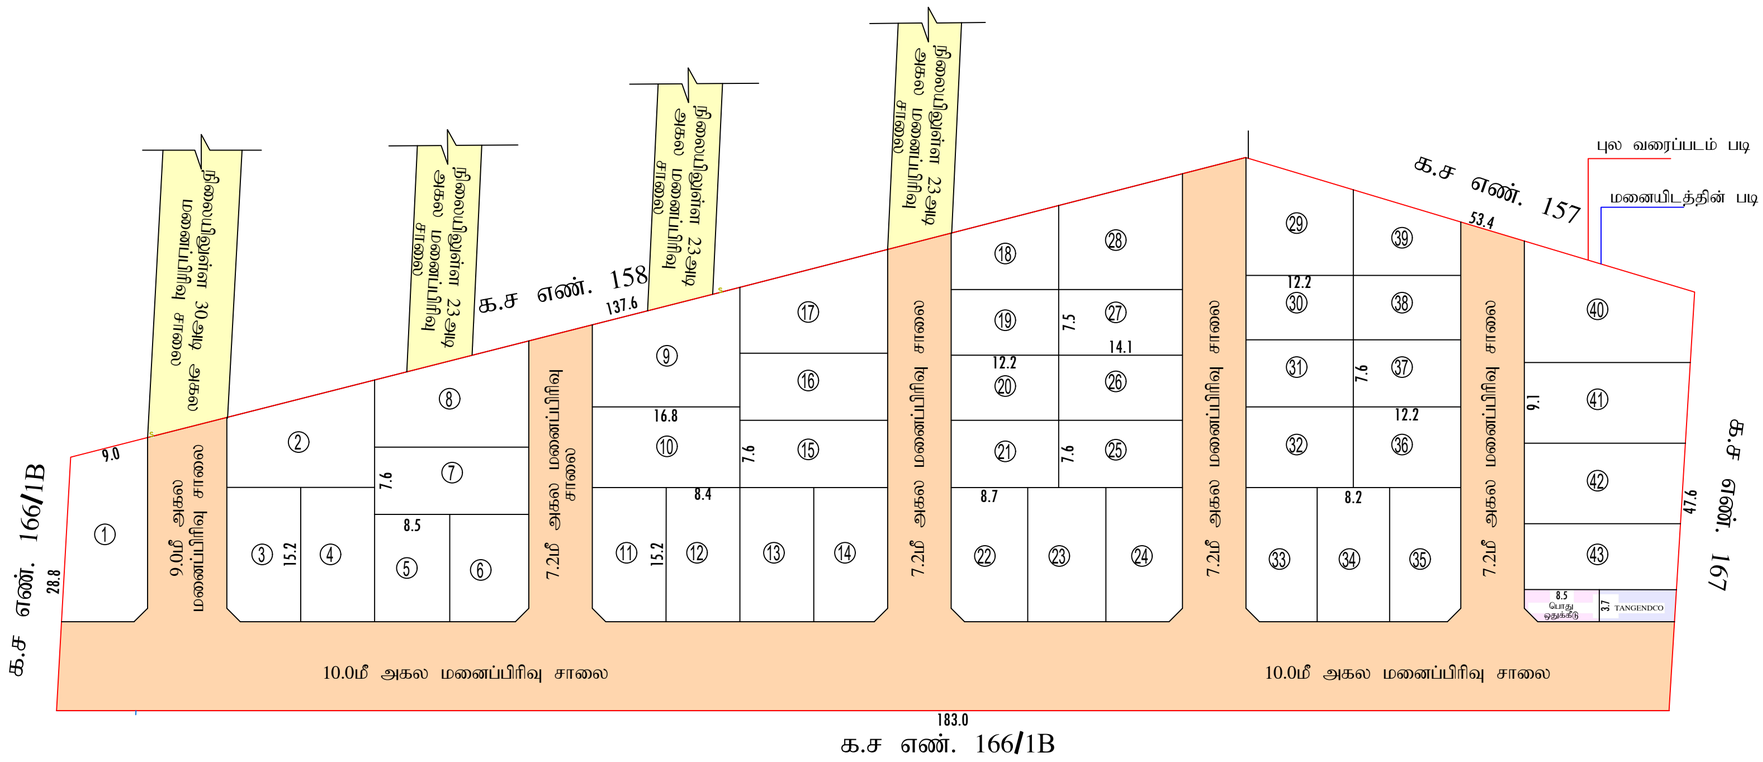

குறிப்பு :

மனைப்பிரிவின் பரப்பு (பட்டா படி) : 2.19 ஏக்கர் (அ) 8868.00 ச.மீ
மனைப்பிரிவின் பரப்பு (பத்திர ஆவணப் படி) : 2.19 ஏக்கர் (அ) 8868.00 ச.மீ
மனைப்பிரிவின் பரப்பு (மனையிடத்தின் படி) : 2.19 ஏக்கர் (அ) 8868.00 ச.மீ

மொத்த மனைகள் : 43 Nos

மனைப்பிரிவின் எல்லை
நிலையிலுள்ள சாலை

பொதுஒதுக்கீடு : உள்ளாட்சிக்கு தானமாக ஒப்படைக்கப்பட்டவை :

i) உள்ளாட்சிக்கு ஒப்படைக்கப்பட்ட மனைப்பிரிவு சாலை பரப்பு = 3278.37 ச.மீ

மனைப்பிரிவு சாலை நீங்கலான பரப்பு = 5589.63 ச.மீ

ii) உள்ளாட்சிக்கு ஒப்படைக்கப்பட வேண்டிய பொது ஒதுக்கீடு - I = (மனைப்பிரிவு பரப்பு - மனைப்பிரிவு சாலையின் பரப்பு)x0.5%
=(8868-3278.37) x 0.5% = 27.94 ச.மீ
ஒப்படைக்கப்பட்ட பரப்பு = 29.97 ச.மீ = (0.53 %)

iii) TANGEDCO - ற்க்கு ஒப்படைக்கப்பட வேண்டிய பொது ஒதுக்கீடு - II = (மனைப்பிரிவு பரப்பு - மனைப்பிரிவு சாலையின் பரப்பு) x 0.5%
=(8868-3278.37) x 0.5% = 27.94 ச.மீ
ஒப்படைக்கப்பட்ட பரப்பு = 31.59 ச.மீ = (0.56%)

iv) பூங்கா தேவையான பரப்பளவு = (மனைப்பிரிவு பரப்பு) x 10%
=(8868-3278.37) x 10% = 558.96 ச.மீ

[அரசாணை எண். 18 நகநி (ம) கு.வ.துறை நாள்: 04.02.2019 ன் படி படி பூங்கா ஒதுக்கீடு 558.96 ச.மீ பரப்பிற்கு அரசு வழிகாட்டி மதிப்பு தொகை செலுத்தப்பட்டுள்ளது]

மூலை முடக்கு : 12மீ வரைஉள்ள சாலைகளுக்கு 1.5மீ x 1.5மீ யும் விடப்படல் வேண்டும்

நிபந்தனைகள்:

1. இம்மனை உட்பிரிவிற்கு உள்ளாட்சி இறுதி ஒப்புதல் அளிக்கும் முன் இடத்தினை எந்தத் துறையாலும் நில ஆர்ஜித நடவடிக்கை மேற்கொள்ளப்படவில்லை என்றும், எந்தத் துறைக்காகவும் நில ஆர்ஜித பட்டியல் மாவட்ட வருவாய் அலுவலருக்கு அனுப்பப்படவில்லை என்றும், கோயம்புத்தூர் உள்ளாட்சியால் உறுதி செய்துகொள்ளவேண்டும்.
2. நில உரிமம் குறித்து வழங்கப்பட்ட சான்றுகள் மற்றும் பரிசீலனைக்கு சமர்பிக்கப்பட்ட ஆவணங்கள் சரியானவை அல்ல என அறியப்பட்டாலோ அல்லது மனை உட்பிரிவிற்கு தொழில்நுட்ப ஒப்புதல் வழங்கியதால் பாதிப்பு ஏற்படக்கூடிய சூழ்நிலை ஏற்படின் மனை உட்பிரிவிற்கு வழங்கப்பட்ட தொழில் நுட்ப ஒப்புதல் எவ்வித முன்னறிவிப்புமின்றி நகர் ஊரமைப்பு துறையால் ரத்து செய்யப்படும்.
3. விற்பனைக்குண்டான மனைகளை விற்பனை செய்யும்போது இவ்வானையின் நகலோடு நகர் ஊரமைப்புத்துறையில் ஒப்புதல் அளிக்கப்பட்ட வரைபட நகல் மனை வாங்குபவர்களுக்கு கட்டாயம் வழங்கப்படவேண்டும்.
4. ஒப்புதல் அளிக்கப்பட்ட மனை உட்பிரிவு வரைபடத்தை எவ்வித மாற்றம் / விடுதலின்றி மனைப்பிரிவு நுழைவுவாயிலில் 6 ' x 4 'அளவிலான தகவல் பலகை மூலம் பொது மக்கள் பார்வைக்கு

ம.வ / (கோ.உ.தி.கு) எண் : 254 / 2025 (இணையவழி ஒப்புதல்)

திட்ட அனுமதி எண் : 308/ 2025 (இணையவழி ஒப்புதல்)

உ.பாரதி
வரைவாளர் நிலை -3

J.குருபிரசாத்
கட்டிடகலை / திட்டஉதவியாளர்

இணை இயக்குனர் / உறுப்பினர் செயலர் (பொ)
மாவட்ட நகர் ஊரமைப்பு அலுவலகம்
கோயம்புத்தூர்

THE LANDLENS SUITE

Eight ways to know a piece of land before you pay for it.

This report covers one part of the picture. These cover the rest, drawn from the same government records, for any property in Tamil Nadu.

LandLens One
Ask anything about a property and get an answer grounded in live government records, with the sources shown.
/landlens/one

Verify My Land
Every record check run on one property and returned as a single report.
/landlens/verify-my-land

Legal Opinion
An advocate's written opinion on the title, built on the records we pull for it.
/landlens

One Map
Every layer on one map: the parcel, its boundary, zoning, water bodies and what sits around it.
/landlens/one/map

PriceMap
What land actually changed hands for around this plot, taken from the registered deeds.
/landlens/pricemap

Build Scope
What you are allowed to build here: floor space, height, coverage and setbacks.
/landlens/build-scope

Property Tracker
Watch a property and hear about it when something new is registered against it.
/landlens/property-tracker

Deal Room
Run the transaction in one place: documents, stamping, signatures and the parties.
/landlens/deal-room

FREE TOOLS · NO ACCOUNT NEEDED

Twenty-four checks you can run yourself, at no cost.

Records and verification

The registers themselves, read for you.

- Encumbrance Certificate
- Patta and Chitta
- Field Measurement Sketch
- EC Analyzer
- Bank charge check
- Court case search
- Seller background check
- Approval check by survey

Value and duty

What it is worth and what it costs to register.

- Guideline value by street
- Guideline value by survey
- Stamp duty and registration fees
- Capital gains
- Floor space index
- Area unit converter

Zoning and land use

What the plan says can happen on this land.

- Land use zone finder
- CMDA land use check
- Coastal regulation zone
- Master plan check
- Water bodies finder
- Airport height clearance

Registers and directories

Who holds it, and which office keeps the record.

- Find your registering office
- Temple property check
- Waqf property check
- RERA register

Every free tool
/tools

Services we run for you
/services

The LandLens suite
/landlens/one

Verified RealEstate™

Every claim in this document traces back to a government record.

- Legal opinions, due diligence and title verification
- Building plan, layout and sub-division approvals
- Completion and occupancy certificates, regularisation
- Escrow, negotiation and NRI property management
- Land survey, soil testing, architecture and construction

Verified RealEstate
3/350/2 Mettukuppam,
OMR Thoraipakkam,
Chennai 600 097, India
hello@verified.realestate
+91 9996 12 9996

Prepared from the registers named on the page each finding sits on. Where a register could not be read, this document says so in its place rather than leaving the gap to be read as a clean result.