Verified RealEstate™

REFERENCE
CBERGN/N6XF7S96
/2025

ISSUED
29 July 2025

PP APPROVAL RECORD

Planning Permission

Coimbatore district, Tamil Nadu

APPROVAL TYPE
Layout Approval

ISSUING AUTHORITY
DTCP


The approval as the planning authority issued it, reproduced in full behind this page.

An approval speaks to what was sanctioned, not to what was built. Completion is a separate record.

Verified RealEstate™
3/350/2 Mettukuppam,
OMR Thoraipakkam,
Chennai 600 097, India

hello@verified.realestate
+91 9996 12 9996
verified.realestate

DIGITALLY VERIFIED RECORD

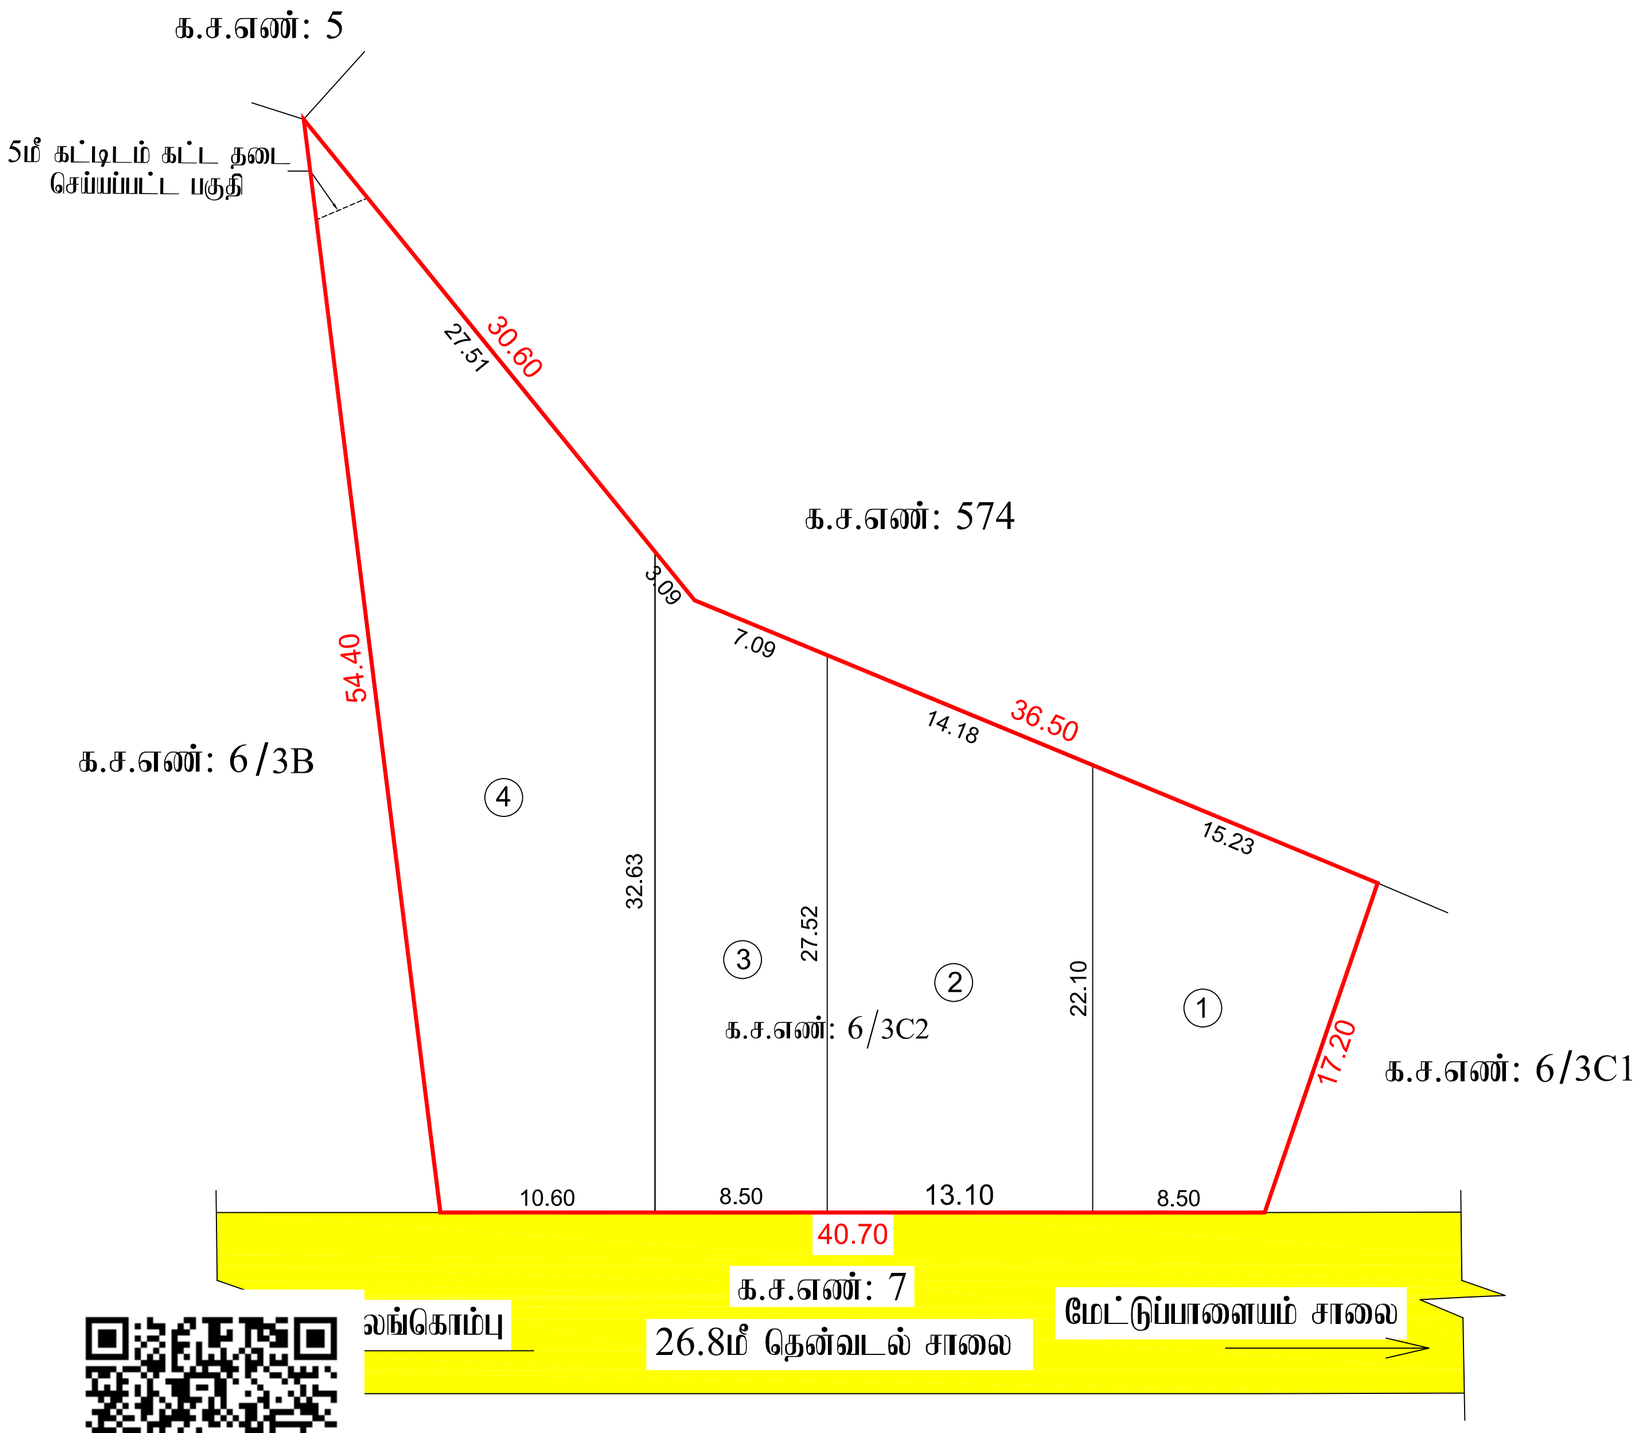

அளவர்/உதவிவரைவாளர்

பாலமுருகன்
வரைவாளர் நிலை–III

ரா.செபஸ்தி ரோசாலி
கட்டிடகலை/திட்டஉதவியாளர்

மாவட்ட நகர் ஊரமைப்பு அலுவலகம்,கோயம்புத்தூர்

கோயம்புத்தூர் உள்ளூர் திட்ட குழுமம்

ஜடையம்பாளையம் ஊராட்சி மற்றும் கிராமம்

கோயம்புத்தூர் மாவட்டம், மேட்டுப்பாளையம் வட்டம், ஜடையம்பாளையம் ஊராட்சி மற்றும் கிராமம் க.ச.எண்: 6/3C2 –ல் அமையும் உத்தேச குடியிருப்பு மனை உட்பிரிவிற்கான தொழில்நுட்ப ஒப்புதல் வரைபடம்.

இணையவழி விண்ணப்பம் எண் : N6XF7S96

அளவு : 1:400

வ

மனைஉட்பிரிவின் பரப்பு – 0.343 ஏக்கர் (அ) 1390.00 ச.மீ

கோரிய மனைகள் – 4

ஒதுக்கிய மனைகள் – 4

மனைப்பிரிவின் எல்லை :

நிலையிலுள்ள சாலை அணுகு சாலை :

உள்ளாட்சிக்கு தானமாக ஒப்படைக்கப்படவேண்டியவை:

பூங்காவிற்கு தேவையான பரப்பு : 139.00 ச.மீ.
அரசாணை எண் : 18 ந.நி.(ம) கு.வ துறை நாள் :04.02.2019 –ன் படி பூங்கா ஒதுக்கீடு 139.00 ச.மீ. பரப்பிற்கு ஈடான அரசு வழிகாட்டி மதிப்பு தொகையினை நாள் : 12.05.2025 மனுதாரரால் முழுமையாக செலுத்தப்பட்டுள்ளது.

கட்டிட வரம்பு : 30'0" (9.0மீ) சாலைக்கு 10'–0" (3.0மீ) விடப்படவேண்டும்.

மூலைமுடக்கு : 12.0மீ வரை உள்ள சாலைக்கு 1.50மீ X 1.50மீ விடப்படவேண்டும்.

நிபந்தனைகள்:

1.இம்மனை உட்பிரிவிற்கு இறுதி ஒப்புதல் அளிக்கும் முன் இடத்தில் எந்தவித நில ஆர்ஜித நடவடிக்கையும் இல்லை என்பதையும் எந்தத் துறைக்காகவும் நில ஆர்ஜிதப்பட்டியல் மாவட்ட வருவாய் அலுவலருக்கு அனுப்பப்படவில்லை என்பதையும் தலைவர், ஜடையம்பாளையம் ஊராட்சி உறுதி செய்து கொள்ள வேண்டும்.

2. நில உரிமம் குறித்து வழங்கப்பட்ட சான்றுகள் (ம) பரிசீலனைக்கு சமர்பிக்கப்பட்ட ஆவணங்களை தவறு என அறியப்பட்டால் (அ) மனை உட்பிரிவிற்கு தொழில்நுட்ப ஒப்புதல் வழங்கியதால் பாதிப்பு ஏற்படக்கூடிய சூழ்நிலை ஏற்படின் மனைஉட்பிரிவிற்கு வழங்கப்பட்ட தொழில்நுட்ப ஒப்புதல் எவ்வித முன்னறிவிப்புமின்றி நகர் ஊரமைப்பு இயக்குநர் அவர்களால் ரத்து செய்யப்படும்.

3. விற்பனைக்குண்டான மனைகளை விற்பனை செய்யும் போது இவ்வாணைமின் நகலோடு நகர் ஊரமைப்புத்துறையில் ஒப்புதல் அளிக்கப்பட்ட வரைபட நகல் மனை வாங்குபவர்களுக்கு கட்டாயம் வழங்கப்பட வேண்டும்.

4.ஒப்புதல் அளிக்கப்பட்ட மனைப்பிரிவு வரைபடத்தை எந்த வித மாற்றம் விடுதலின்றி மனைப்பரிவு நுழைவாயிலில் 60cm x 120cm அளவிலான நிரந்தர தகவல்பலகை மூலம் பொதுமக்கள் பார்வைக்கு நிரந்தரமாக பிரசுரிக்கப்பட வேண்டும்

ம.வ / கோ.மா.எண்: 230/2025

(ம.வ/ கோ.மா.எண்: 156/2025 – திருத்தியமைக்கப்பட்டது)

உறுப்பினர் செயலர்/இணை இயக்குநர்
மாவட்ட நகர் ஊரமைப்பு அலுவலகம்
கோயம்புத்தூர் மாவட்டம்.

THE LANDLENS SUITE

Eight ways to know a piece of land before you pay for it.

This report covers one part of the picture. These cover the rest, drawn from the same government records, for any property in Tamil Nadu.

LandLens One
Ask anything about a property and get an answer grounded in live government records, with the sources shown.
/landlens/one

Verify My Land
Every record check run on one property and returned as a single report.
/landlens/verify-my-land

Legal Opinion
An advocate's written opinion on the title, built on the records we pull for it.
/landlens

One Map
Every layer on one map: the parcel, its boundary, zoning, water bodies and what sits around it.
/landlens/one/map

PriceMap
What land actually changed hands for around this plot, taken from the registered deeds.
/landlens/pricemap

Build Scope
What you are allowed to build here: floor space, height, coverage and setbacks.
/landlens/build-scope

Property Tracker
Watch a property and hear about it when something new is registered against it.
/landlens/property-tracker

Deal Room
Run the transaction in one place: documents, stamping, signatures and the parties.
/landlens/deal-room

FREE TOOLS · NO ACCOUNT NEEDED

Twenty-four checks you can run yourself, at no cost.

Records and verification

The registers themselves, read for you.

- Encumbrance Certificate
- Patta and Chitta
- Field Measurement Sketch
- EC Analyzer
- Bank charge check
- Court case search
- Seller background check
- Approval check by survey

Value and duty

What it is worth and what it costs to register.

- Guideline value by street
- Guideline value by survey
- Stamp duty and registration fees
- Capital gains
- Floor space index
- Area unit converter

Zoning and land use

What the plan says can happen on this land.

- Land use zone finder
- CMDA land use check
- Coastal regulation zone
- Master plan check
- Water bodies finder
- Airport height clearance

Registers and directories

Who holds it, and which office keeps the record.

- Find your registering office
- Temple property check
- Waqf property check
- RERA register

Every free tool
/tools

Services we run for you
/services

The LandLens suite
/landlens/one

Verified RealEstate™

Every claim in this document traces back to a government record.

- Legal opinions, due diligence and title verification
- Building plan, layout and sub-division approvals
- Completion and occupancy certificates, regularisation
- Escrow, negotiation and NRI property management
- Land survey, soil testing, architecture and construction

Verified RealEstate
3/350/2 Mettukuppam,
OMR Thoraipakkam,
Chennai 600 097, India
hello@verified.realestate
+91 9996 12 9996

Prepared from the registers named on the page each finding sits on. Where a register could not be read, this document says so in its place rather than leaving the gap to be read as a clean result.