Verified RealEstate™

REFERENCE
Ma.va / Ko.Ma.No:184/2026

ISSUED
30 October 2026

PP APPROVAL RECORD

# Planning Permission

## Survey 807/2 and 1 more

Pollachi taluk

Coimbatore district, Tamil Nadu

APPROVAL TYPE
**Layout Approval**


ISSUING AUTHORITY
**DTCP**

The approval as the planning authority issued it, reproduced in full behind this page.

An approval speaks to what was sanctioned, not to what was built. Completion is a separate record.

Verified RealEstate™
3/350/2 Mettukuppam,
OMR Thoraipakkam,
Chennai 600 097, India

hello@verified.realestate
+91 9996 12 9996
verified.realestate

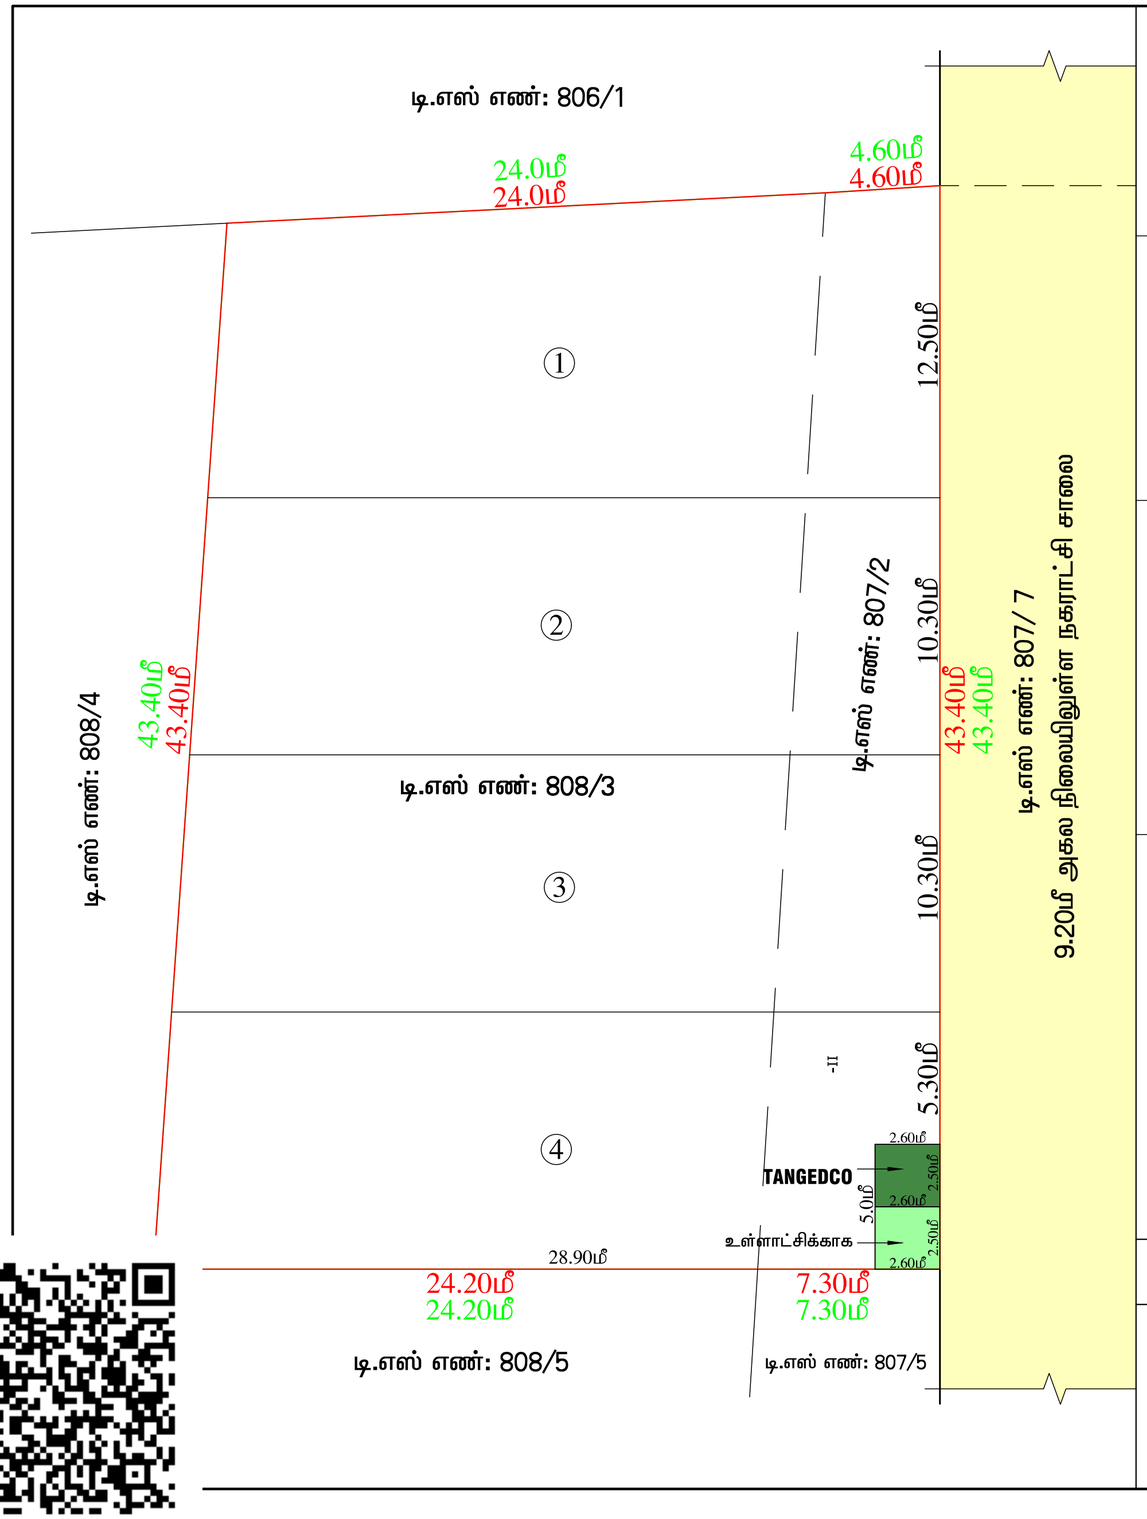


# மாவட்ட நகர் ஊரமைப்பு அலுவலகம்

கோயம்புத்தூர் மாவட்டம்

பொள்ளாச்சி நகராட்சி/SLPA

கோயம்புத்தூர் மாவட்டம், பொள்ளாச்சி வட்டம், பொள்ளாச்சி நகராட்சி, பொள்ளாச்சி டவுன், வார்டு : A, பிளாக் எண் : 18, டி.எஸ் எண் : 807/2, 808/3 -ல் அமையும் மனைஉட்பிரிவுக்கான தொழில்நுட்ப ஒப்புதல் வரைபடம்.

இணையதள விண்ணப்ப எண் : RHF47CQV

அளவு : 1 : 200 ( அ ) **( 1" = 16' )**

வ

## குறிப்பு :

மனைப்பிரிவின் பரப்பு (பத்திரத்தின்படி) : 1295.46 ச.மீ(அ) 32 செண்ட்

மனைப்பிரிவின் பரப்பு (பட்டாவின்படி ) : 1295.00ச.மீ

கோரிய மனைகள் : 4

மனைப்பிரிவின் எல்லை **( As per F.M B.)**

மனைப்பிரிவின் எல்லை **(As on site)**

நிலையிலுள்ள சாலை

## பொது ஒதுக்கீடு :

### உள்ளாட்சிக்கு தானமாக ஒப்படைக்கப்பட்டவை :

i) பூங்காவிற்கு தேவையான பரப்பு : தனிமனையின் பரப்பு x 10%

பூங்கா ஒதுக்கிய பரப்பு :1295.00 ச.மீ x 10% = 129.50 ச.மீ

பூங்கா ஒதுக்கீடு அரசாணை எண்-18 ந.நி (ம) கு.வ.து நாள் : 04-02-2019 -ன்படி TNCDBR-19 -ன் விதி எண்.47(6) - ன்படி O.S.R - க்கு ஈடாக (129.50 ச.மீ ) உரிய வழிகாட்டி மதிப்பீட்டின் படி தொகை மனுதாரரால் செலுத்தப்பட்டுள்ளது.

ii) உள்ளாட்சிக்கு ஒப்படைக்கப்பட்ட பொது உபயோகம் - I : ( மனைப்பிரிவின் பரப்பு ) **x 0.50%**

: 1295 ச.மீ x 0.50% = 6.48ச.மீ

பொது உபயோகம் - I - ஒதுக்கிய பரப்பு : 6.50 ச.மீ ( 0.502 %)

iii)மின்பகிர்மானம் - (TANGEDCO) -ற்கு ஒப்படைக்கப்பட வேண்டிய பொதுஉபயோகம் - : ( மனைப்பிரிவின் பரப்பு ) **x 0.50%**

: 1295 ச.மீ x 0.50% = 6.48ச.மீ

பொது உபயோகம் - II - ஒதுக்கிய பரப்பு : 6.50 ச.மீ ( 0.502 %)

## நிபந்தனைகள்:-

1. இந்த தனிமனைக்கு உள்ளாட்சி இறுதி ஒப்புதல் அளிக்கும் முன் இடத்தினை எந்தத் துறையாலும் நில ஆர்ஜித நடவடிக்கை மேற்கொள்ளப்படவில்லை என்றும், எந்தத் துறைக்காகவும் நில ஆர்ஜித பட்டியல் மாவட்ட வருவாய் அலுவலருக்கு அனுப்பப்படவில்லை என்றும், உள்ளாட்சியால் உறுதி செய்துகொள்ளவேண்டும்.
2. நில உரிமம் குறித்து வழங்கப்பட்ட சான்றுகள் மற்றும் பரிசீலனைக்கு சமர்பிக்கப்பட்ட ஆவணங்கள் சரியானவை அல்ல என அறியப்பட்டாலோ அல்லது தனிமனைக்கு தொழில்நுட்ப ஒப்புதல் வழங்கியதால் பாதிப்பு ஏற்படக்கூடிய சூழ்நிலை ஏற்படின் தனிமனைக்கு வழங்கப்பட்ட தொழில் நுட்ப ஒப்புதல் எவ்வித முன்னறிவிப்புமின்றி நகர் ஊரமைப்பு இயக்குநர், சென்னை- அவர்களால் ரத்து செய்யப்படும்.
3. விற்பனைக்குண்டான தனிமனையை விற்பனை செய்யும்போது இவ்வானையின் நகலோடு நகர் ஊரமைப்புத்துறையில் ஒப்புதல் அளிக்கப்பட்ட வரைபட நகல் மனை வாங்குபவர்களுக்கு கட்டாயம் வழங்கப்படவேண்டும்.
4. ஒப்புதல் அளிக்கப்பட்ட தனிமனை வரைபடத்தை எவ்வித மாற்றம் விடுதலின்றி தனிமனை நுழைவுவாயிலில் **120cm x 60cm** அளவிலான தகவல்பலகை மூலம் பொது மக்கள் பார்வைக்கு நிரந்தரமாக பிரசுரிக்கப்படவேண்டும்.
5. உத்தேச மனைப்பிரிவில் அரசாணை எண் :181 ந.நி (ம) கு.வ துறை நாள்: 09.12.2020-ன்படி தார் சாலை, மழை நீர்வடிகால் வசதி, குடிநீர் வசதிகள் (ம) தெருவிளக்குகள் ஆகியவை உள்ளாட்சியின் விருப்பத்திற்கேற்ப அமைக்கப்பட்ட பின்னர் இறுதி ஒப்புதல் வழங்கப்படவேண்டும்.
6. அரசாணை எண் :141 வீட்டு வசதி (ம) நகர்புற வளர்ச்சித்துறை நாள்: 16.07.2022-ன்படி நடவடிக்கை மேற்கொள்ளப்பட வேண்டும்.

**ம.வ./கோ.ம. எண் : 184/ 2026 (இணையதள வழி)**

துணை இயக்குநர் / இணை இயக்குநர் (பொ)
மாவட்ட நகர் ஊரமைப்பு அலுவலகம்
கோயம்புத்தூர்

THE LANDLENS SUITE

# Eight ways to know a piece of land before you pay for it.

This report covers one part of the picture. These cover the rest, drawn from the same government records, for any property in Tamil Nadu.

### LandLens One
Ask anything about a property and get an answer grounded in live government records, with the sources shown.
**/landlens/one**

### Verify My Land
Every record check run on one property and returned as a single report.
**/landlens/verify-my-land**

### Legal Opinion
An advocate's written opinion on the title, built on the records we pull for it.
**/landlens**

### One Map
Every layer on one map: the parcel, its boundary, zoning, water bodies and what sits around it.
**/landlens/one/map**

### PriceMap
What land actually changed hands for around this plot, taken from the registered deeds.
**/landlens/pricemap**

### Build Scope
What you are allowed to build here: floor space, height, coverage and setbacks.
**/landlens/build-scope**

### Property Tracker
Watch a property and hear about it when something new is registered against it.
**/landlens/property-tracker**

### Deal Room
Run the transaction in one place: documents, stamping, signatures and the parties.
**/landlens/deal-room**

FREE TOOLS · NO ACCOUNT NEEDED

# Twenty-four checks you can run yourself, at no cost.

## Records and verification

The registers themselves, read for you.

- Encumbrance Certificate
- Patta and Chitta
- Field Measurement Sketch
- EC Analyzer
- Bank charge check
- Court case search
- Seller background check
- Approval check by survey

## Value and duty

What it is worth and what it costs to register.

- Guideline value by street
- Guideline value by survey
- Stamp duty and registration fees
- Capital gains
- Floor space index
- Area unit converter

## Zoning and land use

What the plan says can happen on this land.

- Land use zone finder
- CMDA land use check
- Coastal regulation zone
- Master plan check
- Water bodies finder
- Airport height clearance

## Registers and directories

Who holds it, and which office keeps the record.

- Find your registering office
- Temple property check
- Waqf property check
- RERA register

**Every free tool**
/tools

**Services we run for you**
/services

**The LandLens suite**
/landlens/one

Verified RealEstate™

# Every claim in this document traces back to a government record.

- Legal opinions, due diligence and title verification
- Building plan, layout and sub-division approvals
- Completion and occupancy certificates, regularisation
- Escrow, negotiation and NRI property management
- Land survey, soil testing, architecture and construction

**Verified RealEstate**
3/350/2 Mettukuppam,
OMR Thoraipakkam,
Chennai 600 097, India
**hello@verified.realestate**
+91 9996 12 9996

Prepared from the registers named on the page each finding sits on. Where a register could not be read, this document says so in its place rather than leaving the gap to be read as a clean result.