PP APPROVAL RECORD

Planning Permission

Coimbatore

Coimbatore district, Tamil Nadu

APPROVAL TYPE
Building Plan


ISSUING AUTHORITY
DTCP

PURPOSE
Commercial


The approval as the planning authority issued it, reproduced in full behind this page.


An approval speaks to what was sanctioned, not to what was built. Completion is a separate record.

S.No	DESCRIPTION	REQUIRED	PROVIDED
1	Water Closet (Male)	3	3
2	Water Closet (Female)	3	3
3	Wash Basin	6	6
4	Ablution Taps	6	10
5	Urinals	16	16
6	Cleaner's Sink	3	3
7	Kitchen Sink	1	2

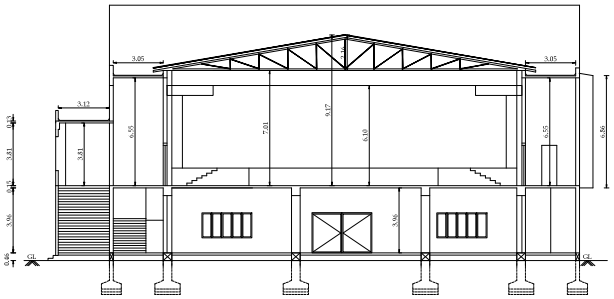


SECTION "BB"

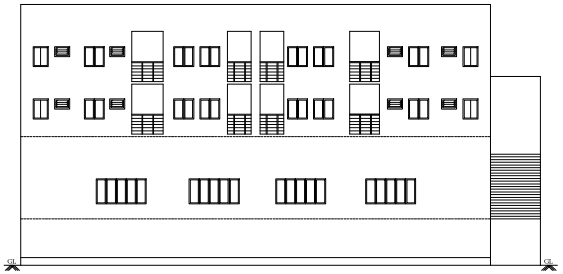

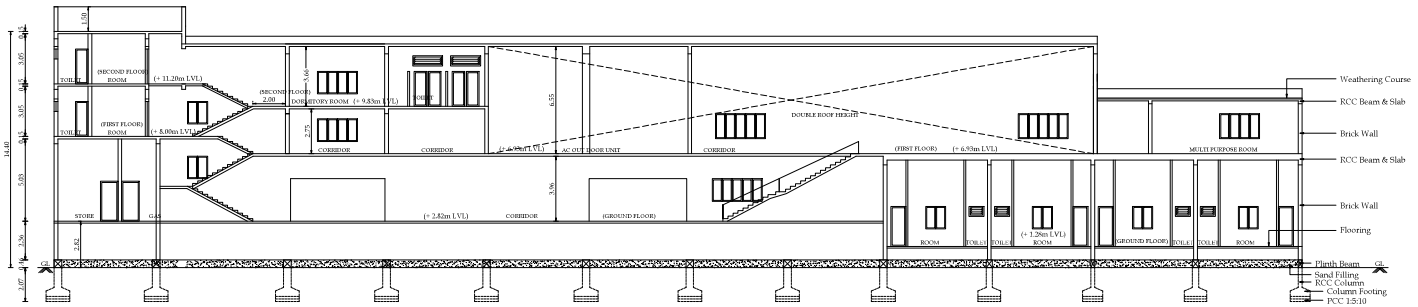

SECTION "AA"

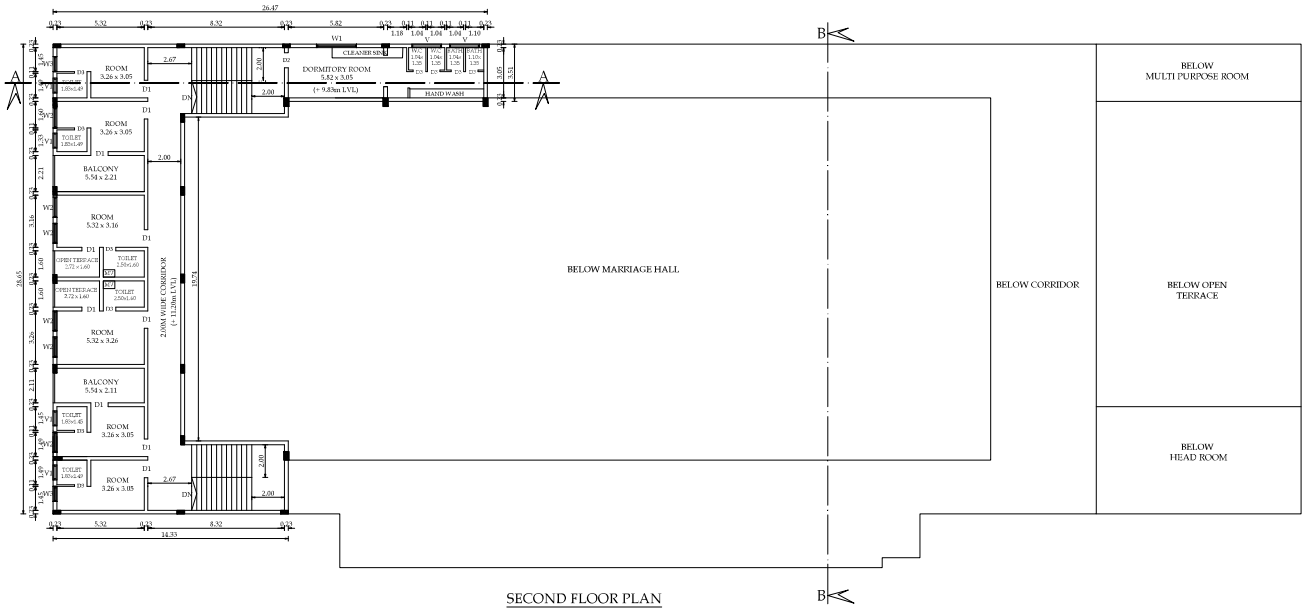

SECOND FLOOR PLAN

PLAN SHOWING THE PROPOSED KALYANA MANDABAM BUILDING IN S.F.No.821/2 AT NANJUNDAPURAM VILLAGE & PANCHAYAT ,COIMBATORE NORTH TALUK, COIMBATORE DISTRICT.

SHEET No 3/3

SCALE - 1 : 100

W S N E

JOINERY DETAILS

	JOINERY DESCRIPTION	SIZE IN FEET	SIZE IN M
E.D	MAIN DOOR	8'0" x 8'0"	2.44 x 2.44
E.D1	MAIN DOOR	12'0" x 8'0"	3.66 x 2.44
D	DOOR	6'0" x 8'0"	1.83 x 2.44
D1	DOOR	3'6" x 8'0"	1.07 x 2.44
D2	DOOR	3'0" x 8'0"	0.91 x 2.44
D3	DOOR	2'6" x 7'0"	0.76 x 2.13
LD	DOOR	4'0" x 7'0"	1.22 x 2.13
O	OPEN	8'0" x 8'0"	2.44 x 2.44
O1	OPEN	6'0" x 8'0"	1.83 x 2.44
W	WINDOW	10'0" x 5'0"	3.05 x 2.44
W1	WINDOW	8'0" x 4'6"	2.44 x 1.37
W2	WINDOW	4'0" x 4'6"	1.22 x 1.37
W3	WINDOW	3'0" x 4'6"	0.91 x 1.37
V	VENTILATOR	6'0" x 2'0"	1.83 x 0.61
V1	VENTILATOR	3'0" x 2'0"	0.91 x 0.61

MV - MECHANICAL VENTILATION PROVIDED

- FIRE EXTINGUISHER - MULTY TYPE

NOTE : ALL DIMENSIONS ARE IN METER

Typical Block Name	Floor Name	Total Buildup Area	Non FSI Area			Commercial
			Covered Parking	Deduction	Incidental Structural	Total covered Area
BLOCK-01	FLOOR 02	319.15	-	-	-	319.15

S. NAGAPRASAD, BE.,
Engineer Grade - II (RE),
Coimbatore LPA/RE/GR-II/19/03/003,
16A2, Anna Statue to Hosur Road,
Behind Taj Vivanta,
Coimbatore-18, Ph: 0422 4274045.

ARCHITECT.


PREYADARSHI. S
REG.No: SE-I/004/2021/GR-I(SE)
16A1, Huzur Road, Anna Statue,
Behind Taj Vivanta,Coimbatore-641 018.
PH: 98430 09974
E-MAIL:info@nmsgv.com

STRUCTURAL.

APPLICANT.


S. NAGAPRASAD, BE.,
Engineer Grade - II (RE),
Coimbatore LPA/RE/GR-II/19/03/003,
16A2, Anna Statue to Hosur Road,
Behind Taj Vivanta,
Coimbatore-18, Ph: 0422 4274045.

LBS/ENGINEERS

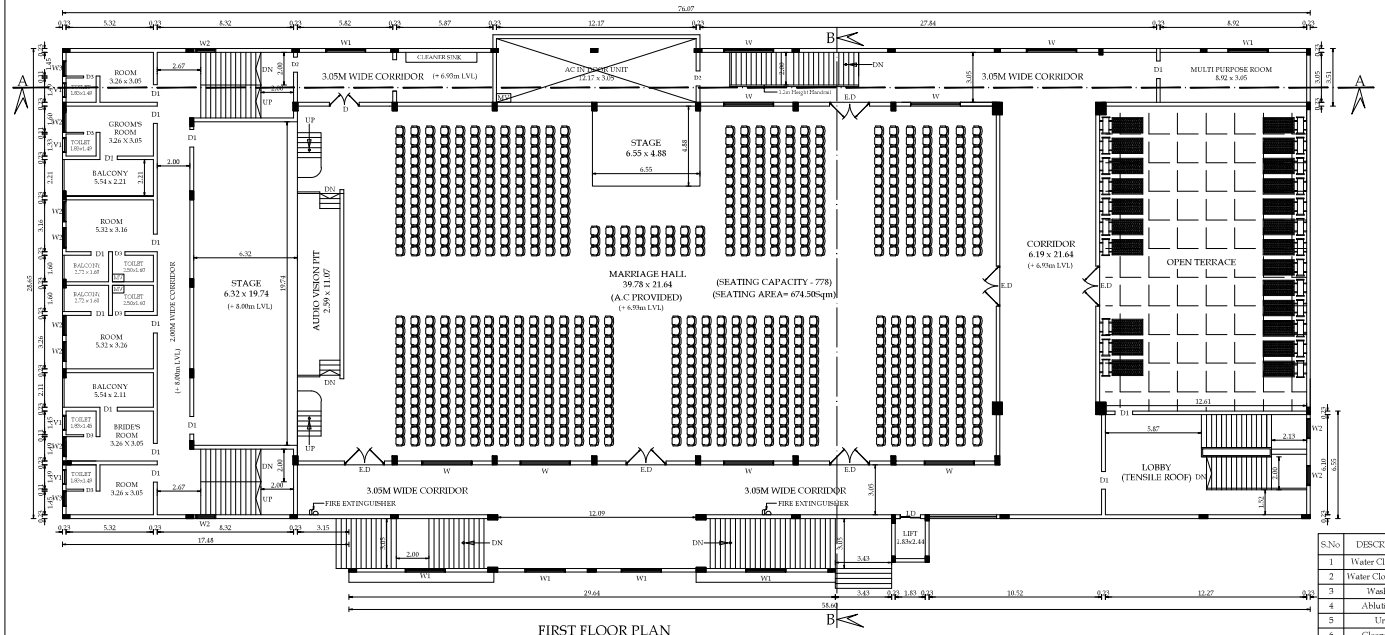

FIRST FLOOR PLAN

S.No	DESCRIPTION	REQUIRED	PROVIDED
1	Water Closet (Male)	3	3
2	Water Closet (Female)	3	3
3	Wash Basin	6	6
4	Ablution Taps	6	10
5	Urinals	16	16
6	Cleaner's Sink	3	3
7	Kitchen Sink	1	2

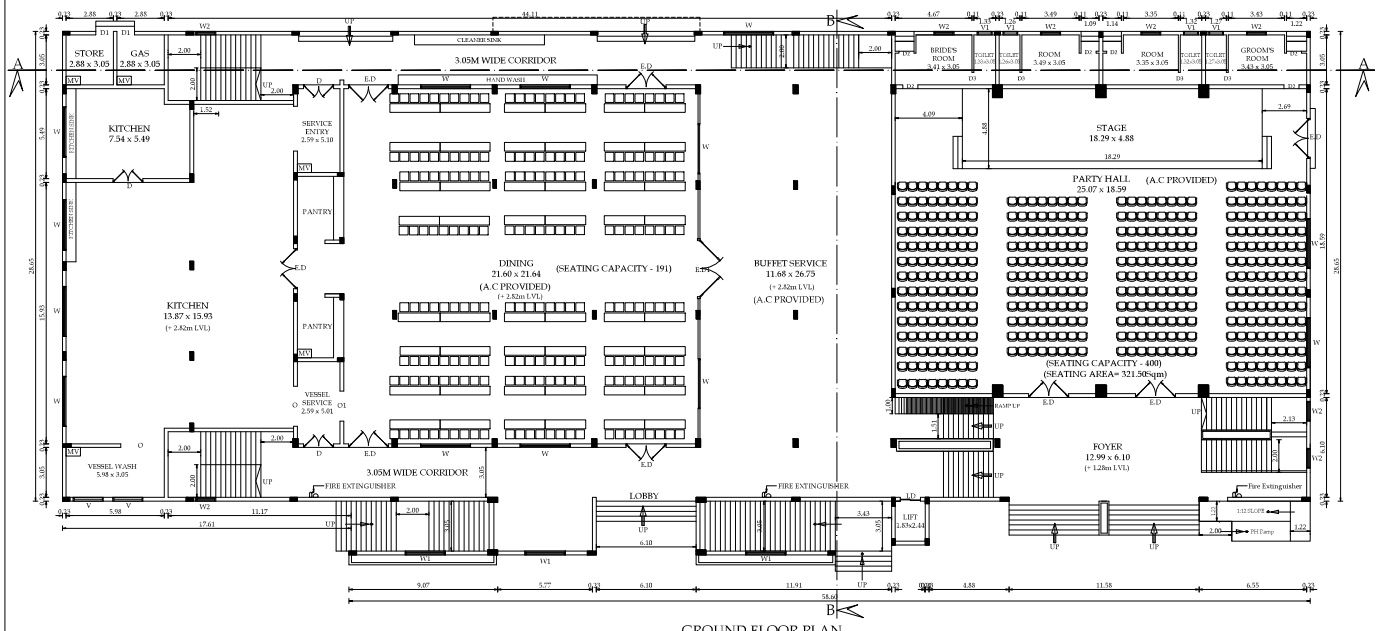

GROUND FLOOR PLAN
(BLOCK 01)

PLAN SHOWING THE PROPOSED KALYANA MANDABAM BUILDING IN S.F.No.821/2 AT NANJUNDAPURAM VILLAGE & PANCHAYAT ,COIMBATORE NORTH TALUK, COIMBATORE DISTRICT.

SHEET No 2/3

SCALE - 1 : 100

W S N E

JOINERY DETAILS

	JOINERY DESCRIPTION	SIZE IN FEET	SIZE IN M
E.D	MAIN DOOR	8'0" x 8'0"	2.44 x 2.44
E.D1	MAIN DOOR	12'0" x 8'0"	3.66 x 2.44
D	DOOR	6'0" x 8'0"	1.83 x 2.44
D1	DOOR	3'6" x 8'0"	1.07 x 2.44
D2	DOOR	3'0" x 8'0"	0.91 x 2.44
D3	DOOR	2'6" x 7'0"	0.76 x 2.13
LD	DOOR	4'0" x 7'0"	1.22 x 2.13
O	OPEN	8'0" x 8'0"	2.44 x 2.44
O1	OPEN	6'0" x 8'0"	1.83 x 2.44
W	WINDOW	10'0" x 5'0"	3.05 x 2.44
W1	WINDOW	8'0" x 4'6"	2.44 x 1.37
W2	WINDOW	4'0" x 4'6"	1.22 x 1.37
W3	WINDOW	3'0" x 4'6"	0.91 x 1.37
V	VENTILATOR	6'0" x 2'0"	1.83 x 0.61
V1	VENTILATOR	3'0" x 2'0"	0.91 x 0.61

MV - MECHANICAL VENTILATION PROVIDED

- FIRE EXTINGUISHER - MULTY TYPE

NOTE : ALL DIMENSIONS ARE IN METER

Typical Block Name	Floor Name	Total Buildup Area	Non FSI Area			Commercial
			Covered Parking	Deduction	Incidental Structural	Total covered Area
BLOCK-01	FLOOR -GROUND	2293.99	-	-	-	2293.99
	FLOOR 01	2065.85	-	-	-	2065.85

S. NAGAPRASAD, BE.,
Engineer Grade - II (RE),
Coimbatore LPA/RE/CBE-II/15/03/003,
16A2, Anna Statue to Hosur Road,
Behind Taj Vivanta,
Coimbatore-18, Ph: 0422 4274045.

ARCHITECT.

PREYADARSHI. S
REG.No: SE-I/004/2021/GR-II(SE)
16A1, Hosur Road, Anna Statue,
Behind Taj Vivanta,Coimbatore-641 018.
PH: 98430 09974
E-MAIL:info@smsgn.com

STRUCTURAL.

APPLICANT.

S. NAGAPRASAD, BE.,
Engineer Grade - II (RE),
Coimbatore LPA/RE/CBE-II/15/03/003,
16A2, Anna Statue to Hosur Road,
Behind Taj Vivanta,
Coimbatore-18, Ph: 0422 4274045.

LBS/ENGINEERS

PLAN SHOWING THE PROPOSED KALYANA MANDABAM BUILDING IN S.F.No.821/2 AT NANJUNDAPURAM VILLAGE & PANCHAYAT , COIMBATORE NORTH TALUK, COIMBATORE DISTRICT.

SCALE - 1 : 400

N W E S

FSI = 0.544

PLR/FMB AREA - 8600.00-Sqm

Typical Block Name	Floor Name	Total Buildup Area	Non FSI Area			Commercial
			Covered Parking	Deduction	Incidental Structural	Total covered Area
BLOCK-01	FLOOR -GROUND	2293.99	-	-	-	2293.99
	FLOOR 01	2065.85	-	-	-	2065.85
	FLOOR 02	319.15	-	-	-	319.15
TOTAL AREA - 4678.99						4678.99
OPEN SPACE AREA - 6306.01						

AREA DETAILS

PLR/FMB AREA	- 8600.00 Sqm
DOCUMENT AREA	- 8619.81 Sqm
SUPER IMPOSED PLOT AREA	- 8742.69 Sqm


PARKING DETAILS


VEHICLE	CAR	TWO WHEELER
REQUIRED	71 - Nos	71 - Nos
PROVIDED	73 - Nos	71 - Nos

(INCLUDING) DIFFERENTIABLE PARKING OF - 2 Nos.

- FIRE EXTINGUISHER - MULTY TYPE

NOTE : ALL DIMENSIONS ARE IN METER

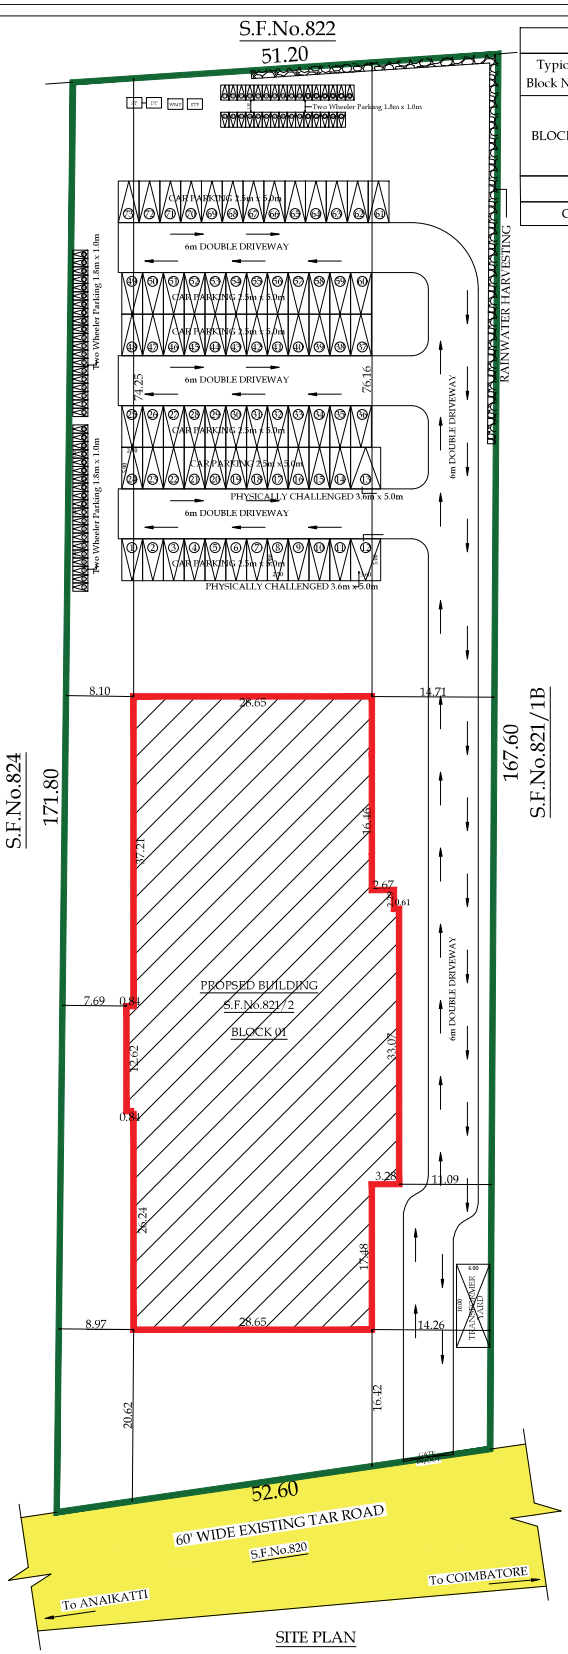

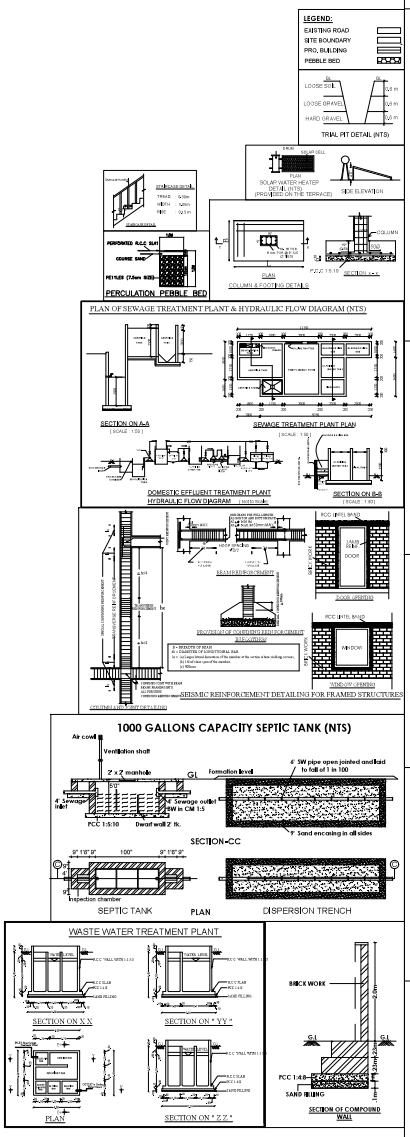

S. NAGAPRASAD, BE.,
Engineer Grade - II (RE),
Coimbatore LPA/RE/GR-II/19/03/003,
16A2, Anna Statue to Hosur Road,
Behind Taj Vivanta,
Coimbatore-18, Ph: 0422 4274945.

ARCHITECT.

PREYADARSHI. S
REG.No: SE-1/004/2021/GR-I(SE)
16A1, Huzur Road, Anna Statue,
Behind Taj Vivanta,Coimbatore-641 018.
PH: 98430 09974
E-MAIL:info@nmsgv.com

STRUCTURAL.

APPLICANT.

S. NAGAPRASAD, BE.,
Engineer Grade - II (RE),
Coimbatore LPA/RE/GR-II/19/03/003,
16A2, Anna Statue to Hosur Road,
Behind Taj Vivanta,
Coimbatore-18, Ph: 0422 4274945.

LBS/ENGINEERS

Document certified by B Ganesan.
Signed by: Director
Location:
Date:2020.12.22 12:49

THE LANDLENS SUITE

Eight ways to know a piece of land before you pay for it.

This report covers one part of the picture. These cover the rest, drawn from the same government records, for any property in Tamil Nadu.

LandLens One
Ask anything about a property and get an answer grounded in live government records, with the sources shown.
/landlens/one

Verify My Land
Every record check run on one property and returned as a single report.
/landlens/verify-my-land

Legal Opinion
An advocate's written opinion on the title, built on the records we pull for it.
/landlens

One Map
Every layer on one map: the parcel, its boundary, zoning, water bodies and what sits around it.
/landlens/one/map

PriceMap
What land actually changed hands for around this plot, taken from the registered deeds.
/landlens/pricemap

Build Scope
What you are allowed to build here: floor space, height, coverage and setbacks.
/landlens/build-scope

Property Tracker
Watch a property and hear about it when something new is registered against it.
/landlens/property-tracker

Deal Room
Run the transaction in one place: documents, stamping, signatures and the parties.
/landlens/deal-room

FREE TOOLS · NO ACCOUNT NEEDED

Twenty-four checks you can run yourself, at no cost.

Records and verification

The registers themselves, read for you.

- Encumbrance Certificate
- Patta and Chitta
- Field Measurement Sketch
- EC Analyzer
- Bank charge check
- Court case search
- Seller background check
- Approval check by survey

Value and duty

What it is worth and what it costs to register.

- Guideline value by street
- Guideline value by survey
- Stamp duty and registration fees
- Capital gains
- Floor space index
- Area unit converter

Zoning and land use

What the plan says can happen on this land.

- Land use zone finder
- CMDA land use check
- Coastal regulation zone
- Master plan check
- Water bodies finder
- Airport height clearance

Registers and directories

Who holds it, and which office keeps the record.

- Find your registering office
- Temple property check
- Waqf property check
- RERA register

Every free tool
/tools

Services we run for you
/services

The LandLens suite
/landlens/one

Verified RealEstate™

Every claim in this document traces back to a government record.

- Legal opinions, due diligence and title verification
- Building plan, layout and sub-division approvals
- Completion and occupancy certificates, regularisation
- Escrow, negotiation and NRI property management
- Land survey, soil testing, architecture and construction

Verified RealEstate
3/350/2 Mettukuppam,
OMR Thoraipakkam,
Chennai 600 097, India
hello@verified.realestate
+91 9996 12 9996

Prepared from the registers named on the page each finding sits on. Where a register could not be read, this document says so in its place rather than leaving the gap to be read as a clean result.