

PP

APPROVAL RECORD

Planning Permission

Coimbatore

Coimbatore district, Tamil Nadu

APPROVAL TYPE
Building PlanISSUING AUTHORITY
DTCPPURPOSE
Commercial

The approval as the planning authority issued it, reproduced in full behind this page.

An approval speaks to what was sanctioned, not to what was built. Completion is a separate record.


PLAN SHOWING THE PROPOSED CONSTRUCTION OF R.C.C. ROOF AND A.C. SHEET INDUSTRIAL BUILDING IN GROUND FLOOR AT S.F. NO. 302 / 2, PATTA NO. 265, 788, POORANDAMPALAYAM VILLAGE AND PANCHAYAT, SULLUR TALUK AND COIMBATORE DISTRICT.

AREA DETAILS	FSI AREA IN SQ.M	NONFSI AREA IN SQ.M	TOTAL AREA IN SQ.M
AREA OF SITE (5.40 ACRES)	-	-	21852.80
AREA OF MAIN BUILDING	693.08	-	693.08
AREA OF DORMITORY	116.44	-	116.44
AREA OF SECURITY	12.31	-	12.31
AREA OF R.O & ETP	30.08	-	30.08
AREA OF TOILET BLOCK	51.56	-	51.56
AREA OF GEN. SHED	20.32	-	20.32
AREA OF OPEN SPACE	-	-	20929.00

SCHEDULE OF JOINERY	IN FEET	IN METRES
MD - MAIN DOOR	3'6" x 7'0"	1.07 x 2.13
D1 - DOOR	3'3" x 7'0"	0.99 x 2.13
D2 - DOOR	3'0" x 7'0"	0.91 x 2.13
D3 - DOOR	2'6" x 7'0"	0.76 x 2.13
W1 - WINDOW	4'0" x 4'6"	1.22 x 1.37
W2 - WINDOW	6'0" x 4'6"	1.83 x 1.37
V - VENTILATOR	3'0" x 2'0"	0.91 x 0.61

All dimensions within the brackets are in 'metres'

Scale : 1" = 80' (1:400)

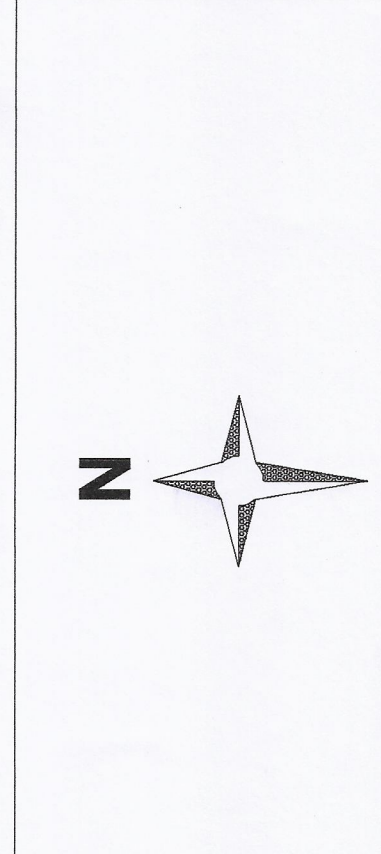

AREA DETAILS	IN SQ.FT	IN SQ.M
AREA OF MAIN BUILDING	7460.25	693.07






SCHEDULE OF JOINERY	IN FEET	IN METRES
RS - ROLLING SHUTTER	120" x 70"	3.66 x 2.13
W - WINDOW	5'0" x 4'6"	1.52 x 1.37
V - VENTILATOR	5'0" x 4'6"	1.52 x 1.37

Er. T. Suresh M.E.
Registered Structural Engineer
CBE RegnREG-II/201907005
Mobile: 9865410764

STRUCTURAL ENGINEER

Er. V. SANTHOSH KUMAR, ME
NOTED - REGISTERED ENGINEER
SS ASSOCIATES
No: 17A/2019/005
Coimbatore-641 005
Ph: 88888 88888, 98654 98655

ENGINEER

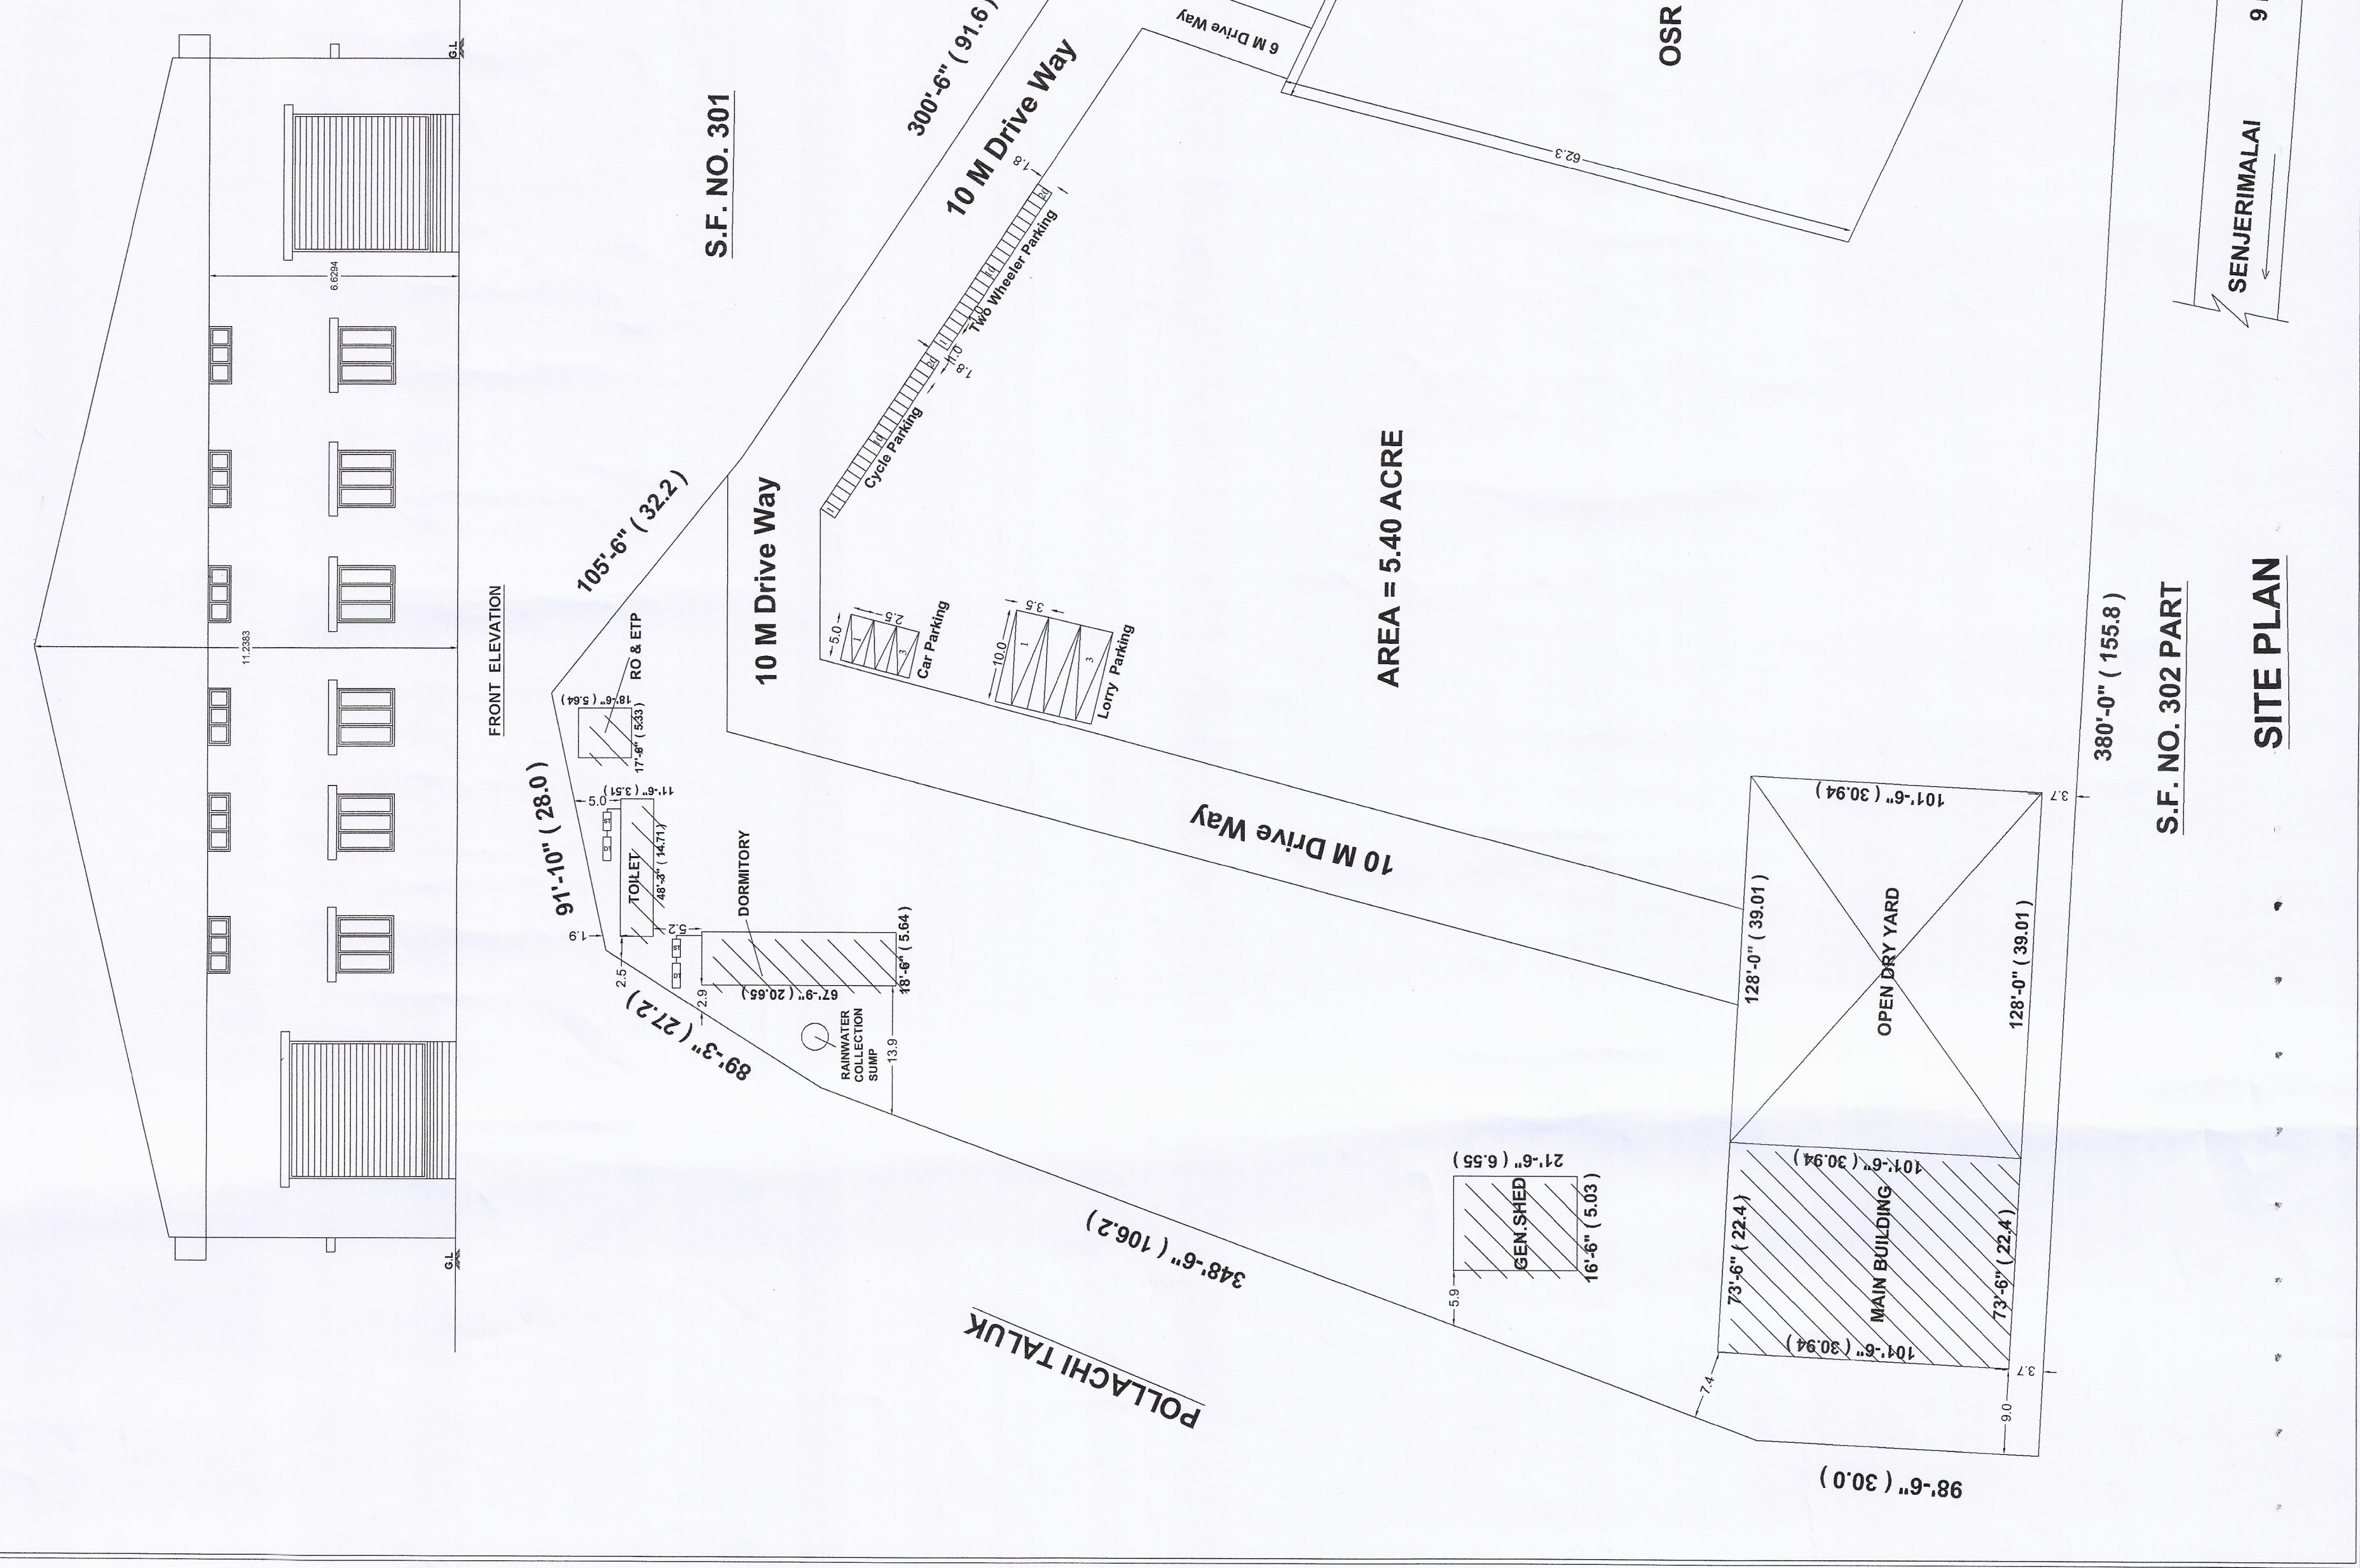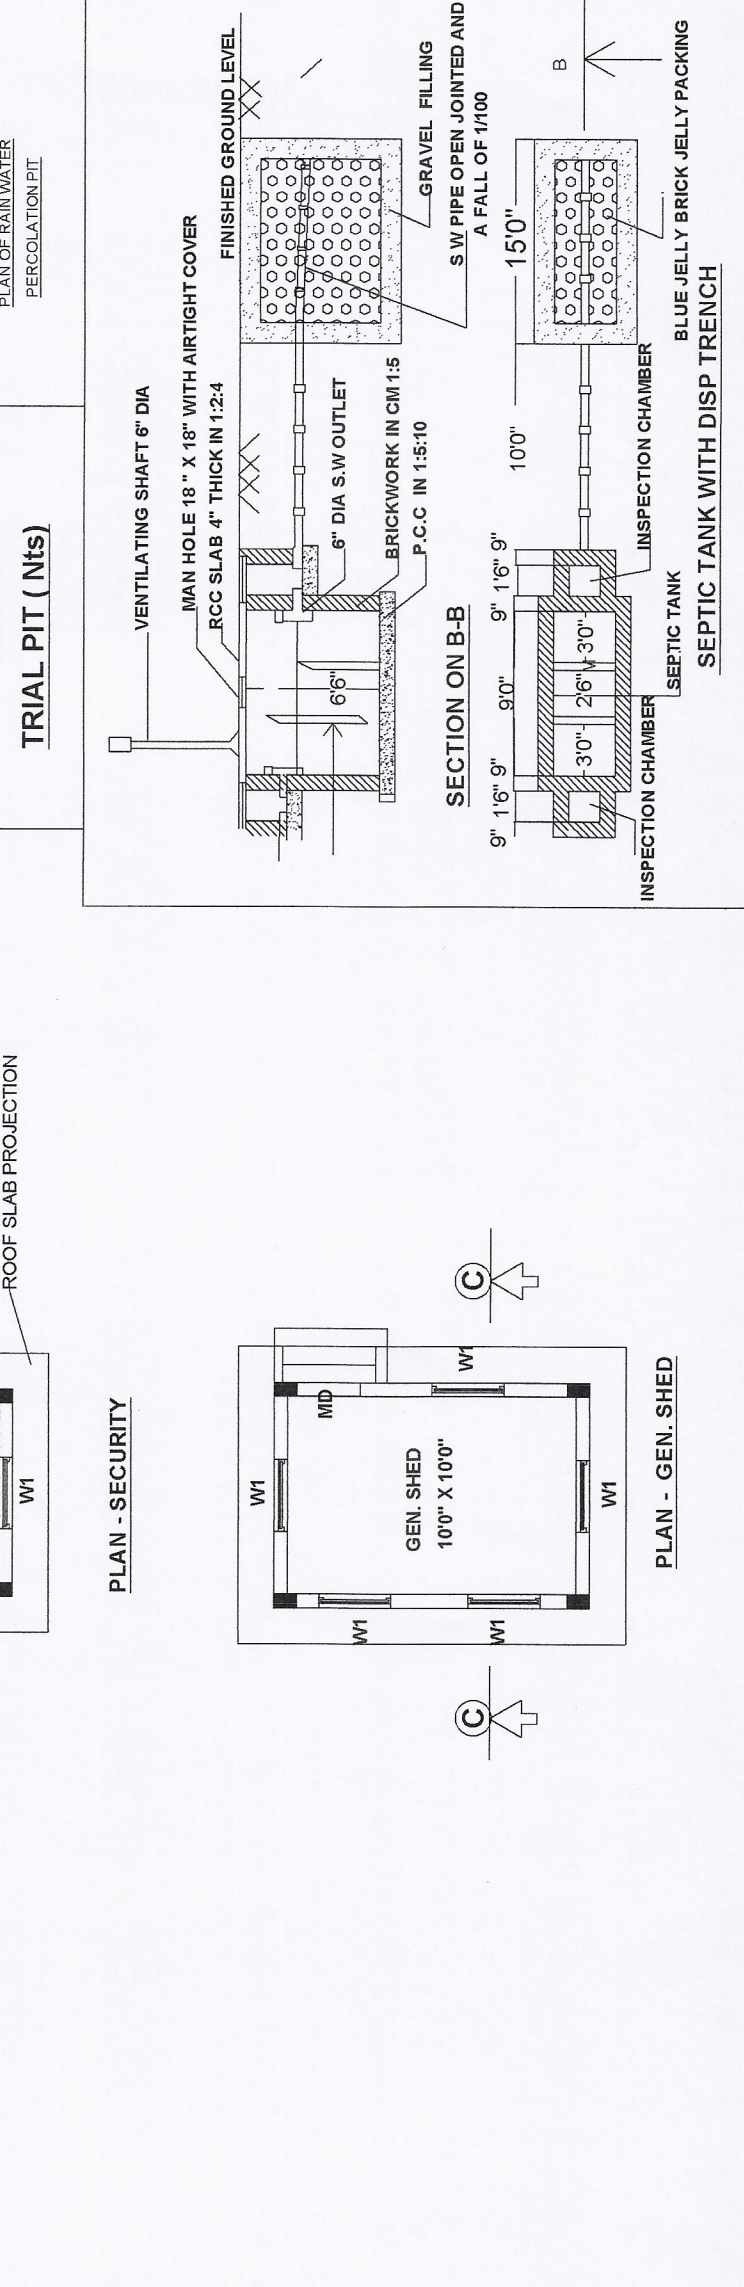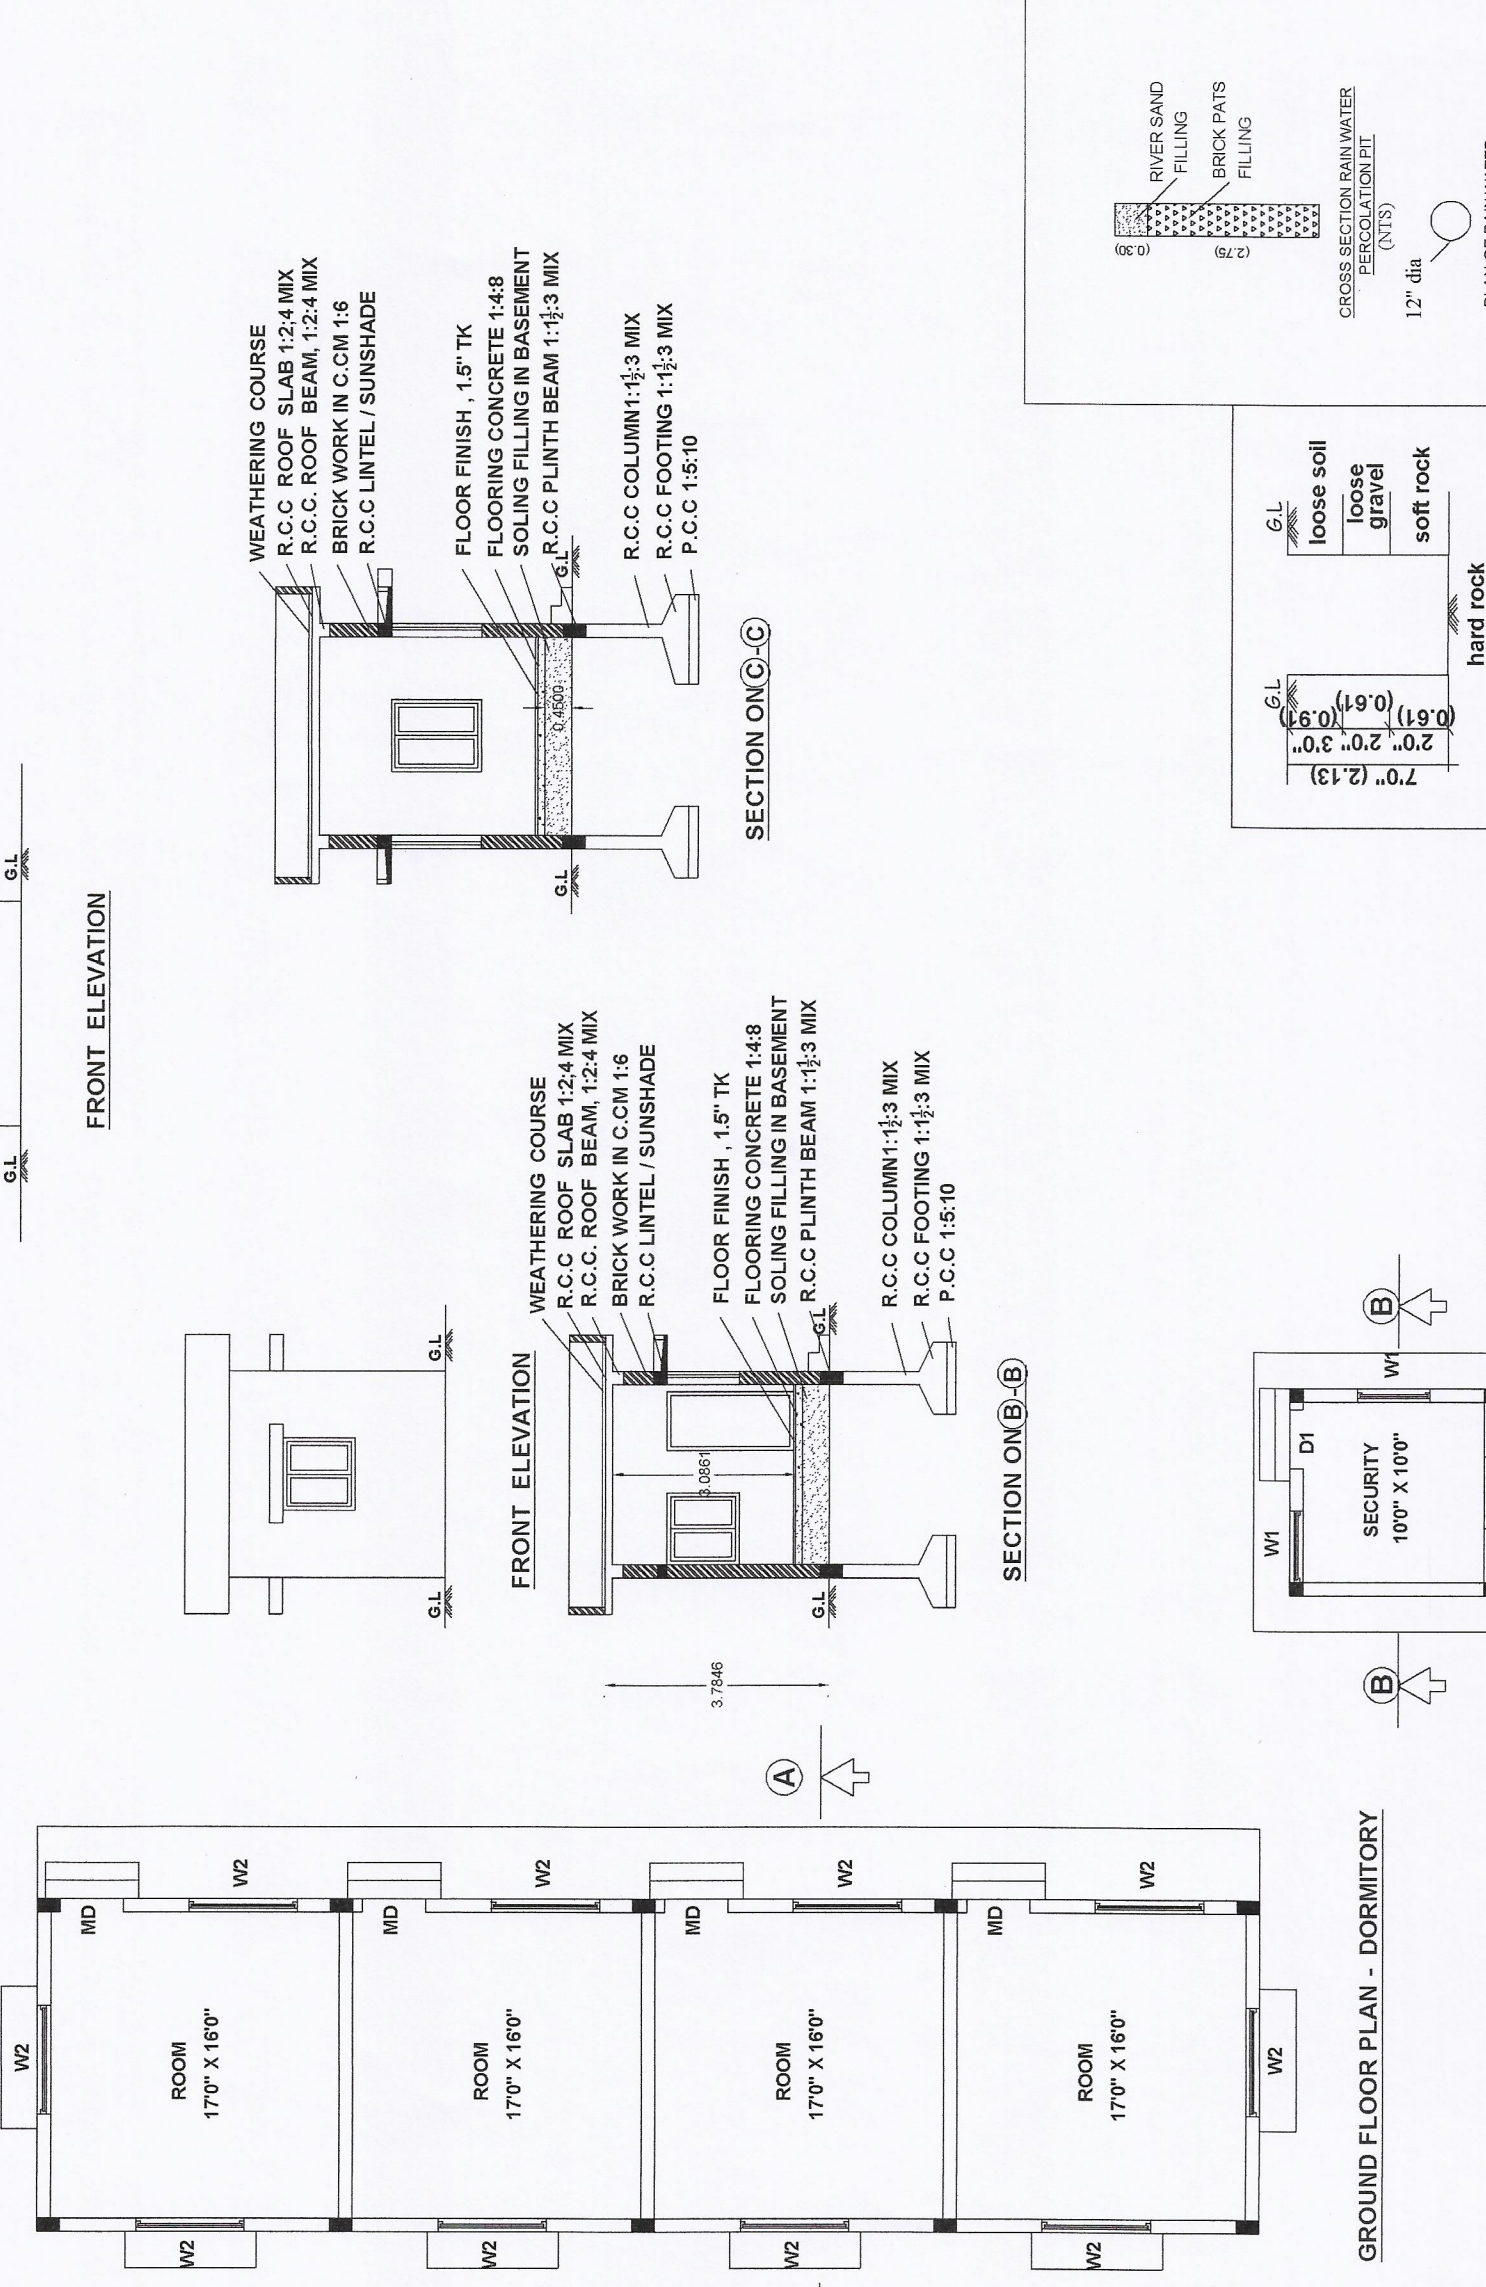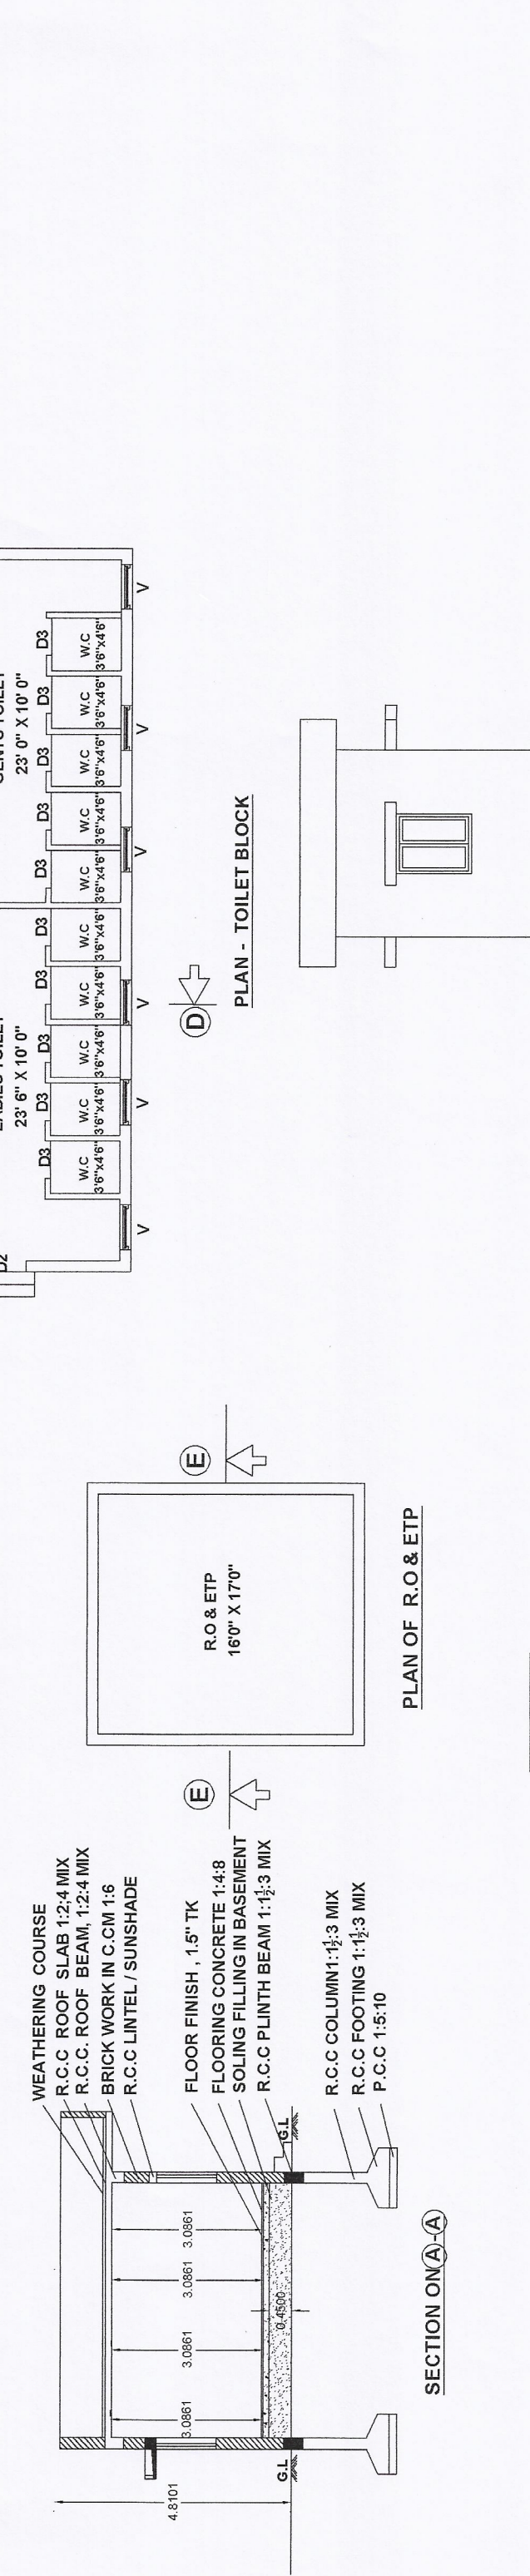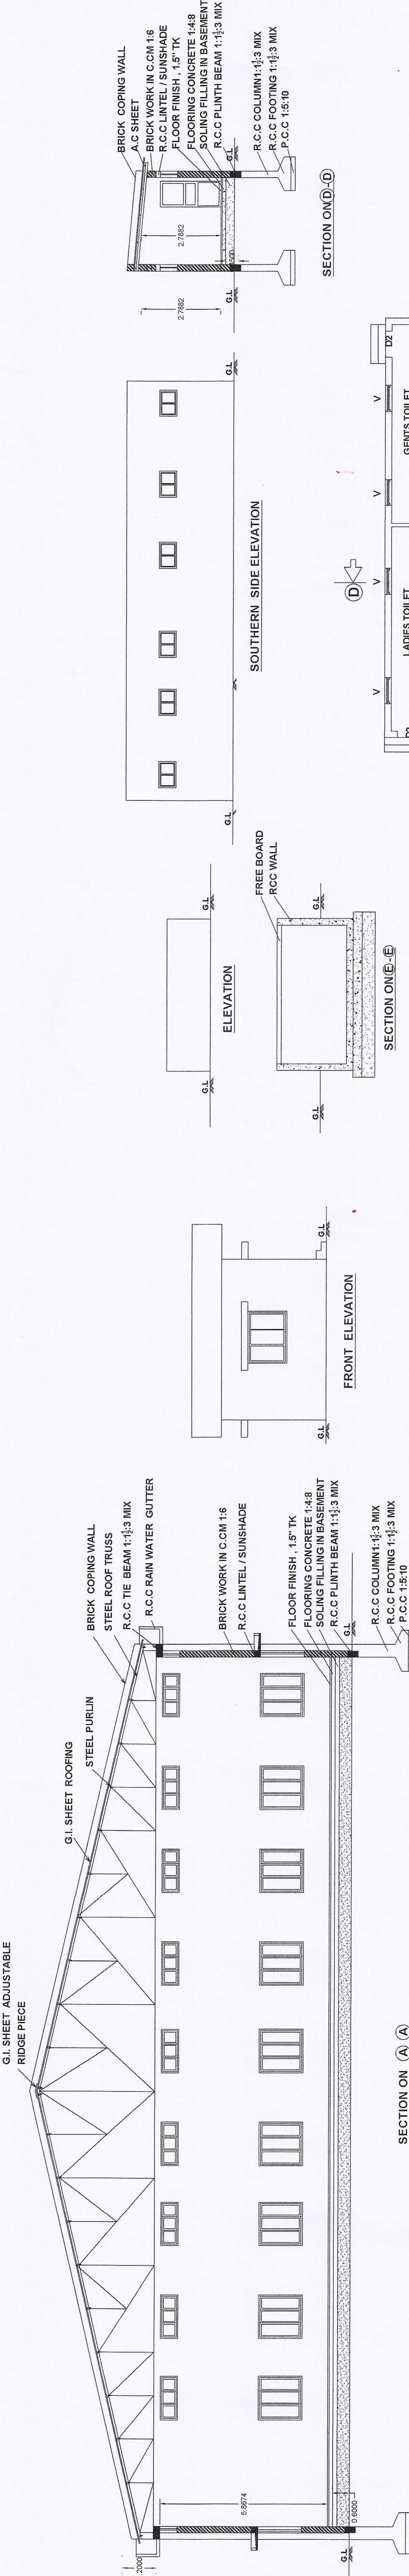

Eight ways to know a piece of land before you pay for it.

This report covers one part of the picture. These cover the rest, drawn from the same government records, for any property in Tamil Nadu.

LandLens One

Ask anything about a property and get an answer grounded in live government records, with the sources shown.

[/landlens/one](#)



Verify My Land

Every record check run on one property and returned as a single report.

[/landlens/verify-my-land](#)



Legal Opinion

An advocate's written opinion on the title, built on the records we pull for it.

[/landlens](#)



One Map

Every layer on one map: the parcel, its boundary, zoning, water bodies and what sits around it.

[/landlens/one/map](#)



PriceMap

What land actually changed hands for around this plot, taken from the registered deeds.

[/landlens/pricemap](#)



Build Scope

What you are allowed to build here: floor space, height, coverage and setbacks.

[/landlens/build-scope](#)



Property Tracker

Watch a property and hear about it when something new is registered against it.

[/landlens/property-tracker](#)



Deal Room

Run the transaction in one place: documents, stamping, signatures and the parties.

[/landlens/deal-room](#)



Twenty-four checks you can run yourself, at no cost.

Records and verification

The registers themselves, read for you.

Encumbrance Certificate

Patta and Chitta

Field Measurement Sketch

EC Analyzer

Bank charge check

Court case search

Seller background check

Approval check by survey

Value and duty

What it is worth and what it costs to register.

Guideline value by street

Guideline value by survey

Stamp duty and registration fees

Capital gains

Floor space index

Area unit converter

Zoning and land use

What the plan says can happen on this land.

Land use zone finder

CMDA land use check

Coastal regulation zone

Master plan check

Water bodies finder

Airport height clearance

Registers and directories

Who holds it, and which office keeps the record.

Find your registering office

Temple property check

Waqf property check

RERA register



Every free tool
/tools



Services we run
for you
/services



The LandLens
suite
/landlens/one



Every claim in this document traces back to a government record.

Legal opinions, due diligence and title verification

Building plan, layout and sub-division approvals

Completion and occupancy certificates, regularisation

Escrow, negotiation and NRI property management

Land survey, soil testing, architecture and construction

Verified RealEstate
3/350/2 Mettukuppam,
OMR Thoraipakkam,
Chennai 600 097, India
hello@verified.realestate
+91 9996 12 9996

Prepared from the registers named on the page each finding sits on. Where a register could not be read, this document says so in its place rather than leaving the gap to be read as a clean result.

